


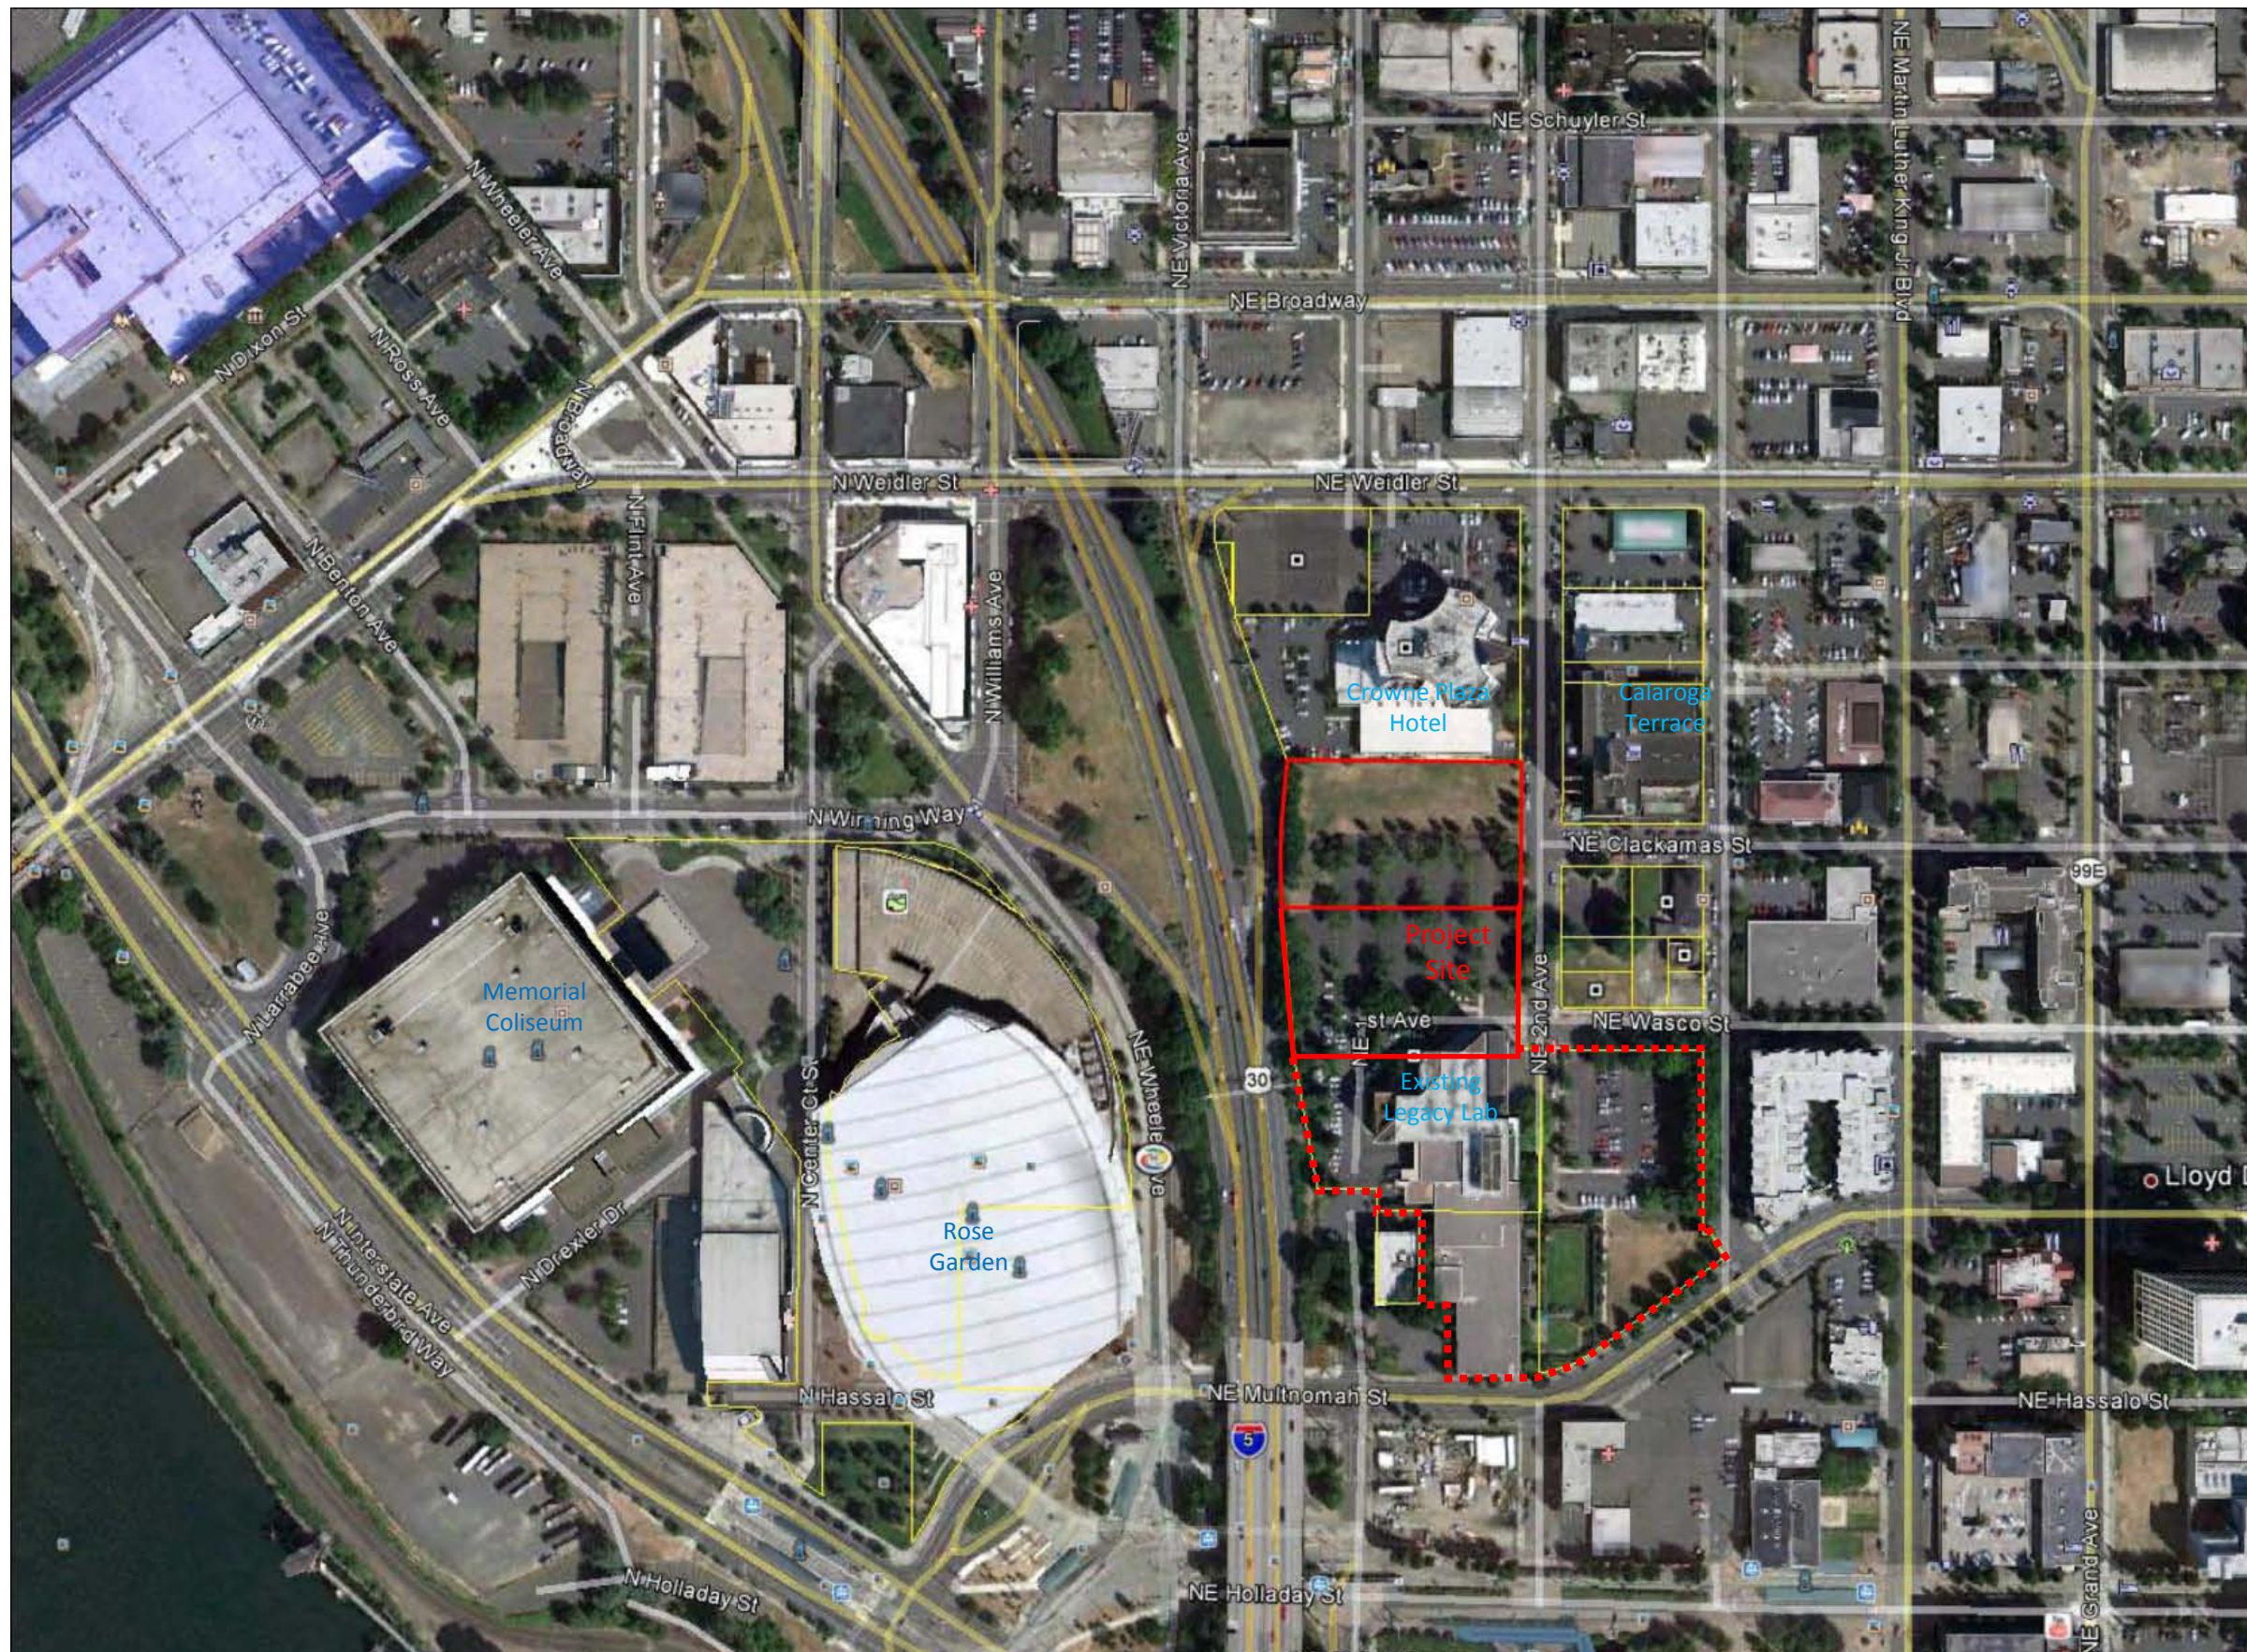

GBJ ARCHITECTURE P.C.
815 SW Second Avenue
Portland, Oregon 97204
T 503-223-0882
F 503-294-3961
www.gbjarch.com

**LEGACY HOLLADAY PARK
CENTRAL LABORATORY RELOCATION**
1225 NE 2nd Ave.
PORTLAND, OREGON 97232

LAND USE


NOT TO SCALE

DATE : 03-12-2013

Vicinity Plan

LUR 13-139304 DZM PR

Exhibit C.1

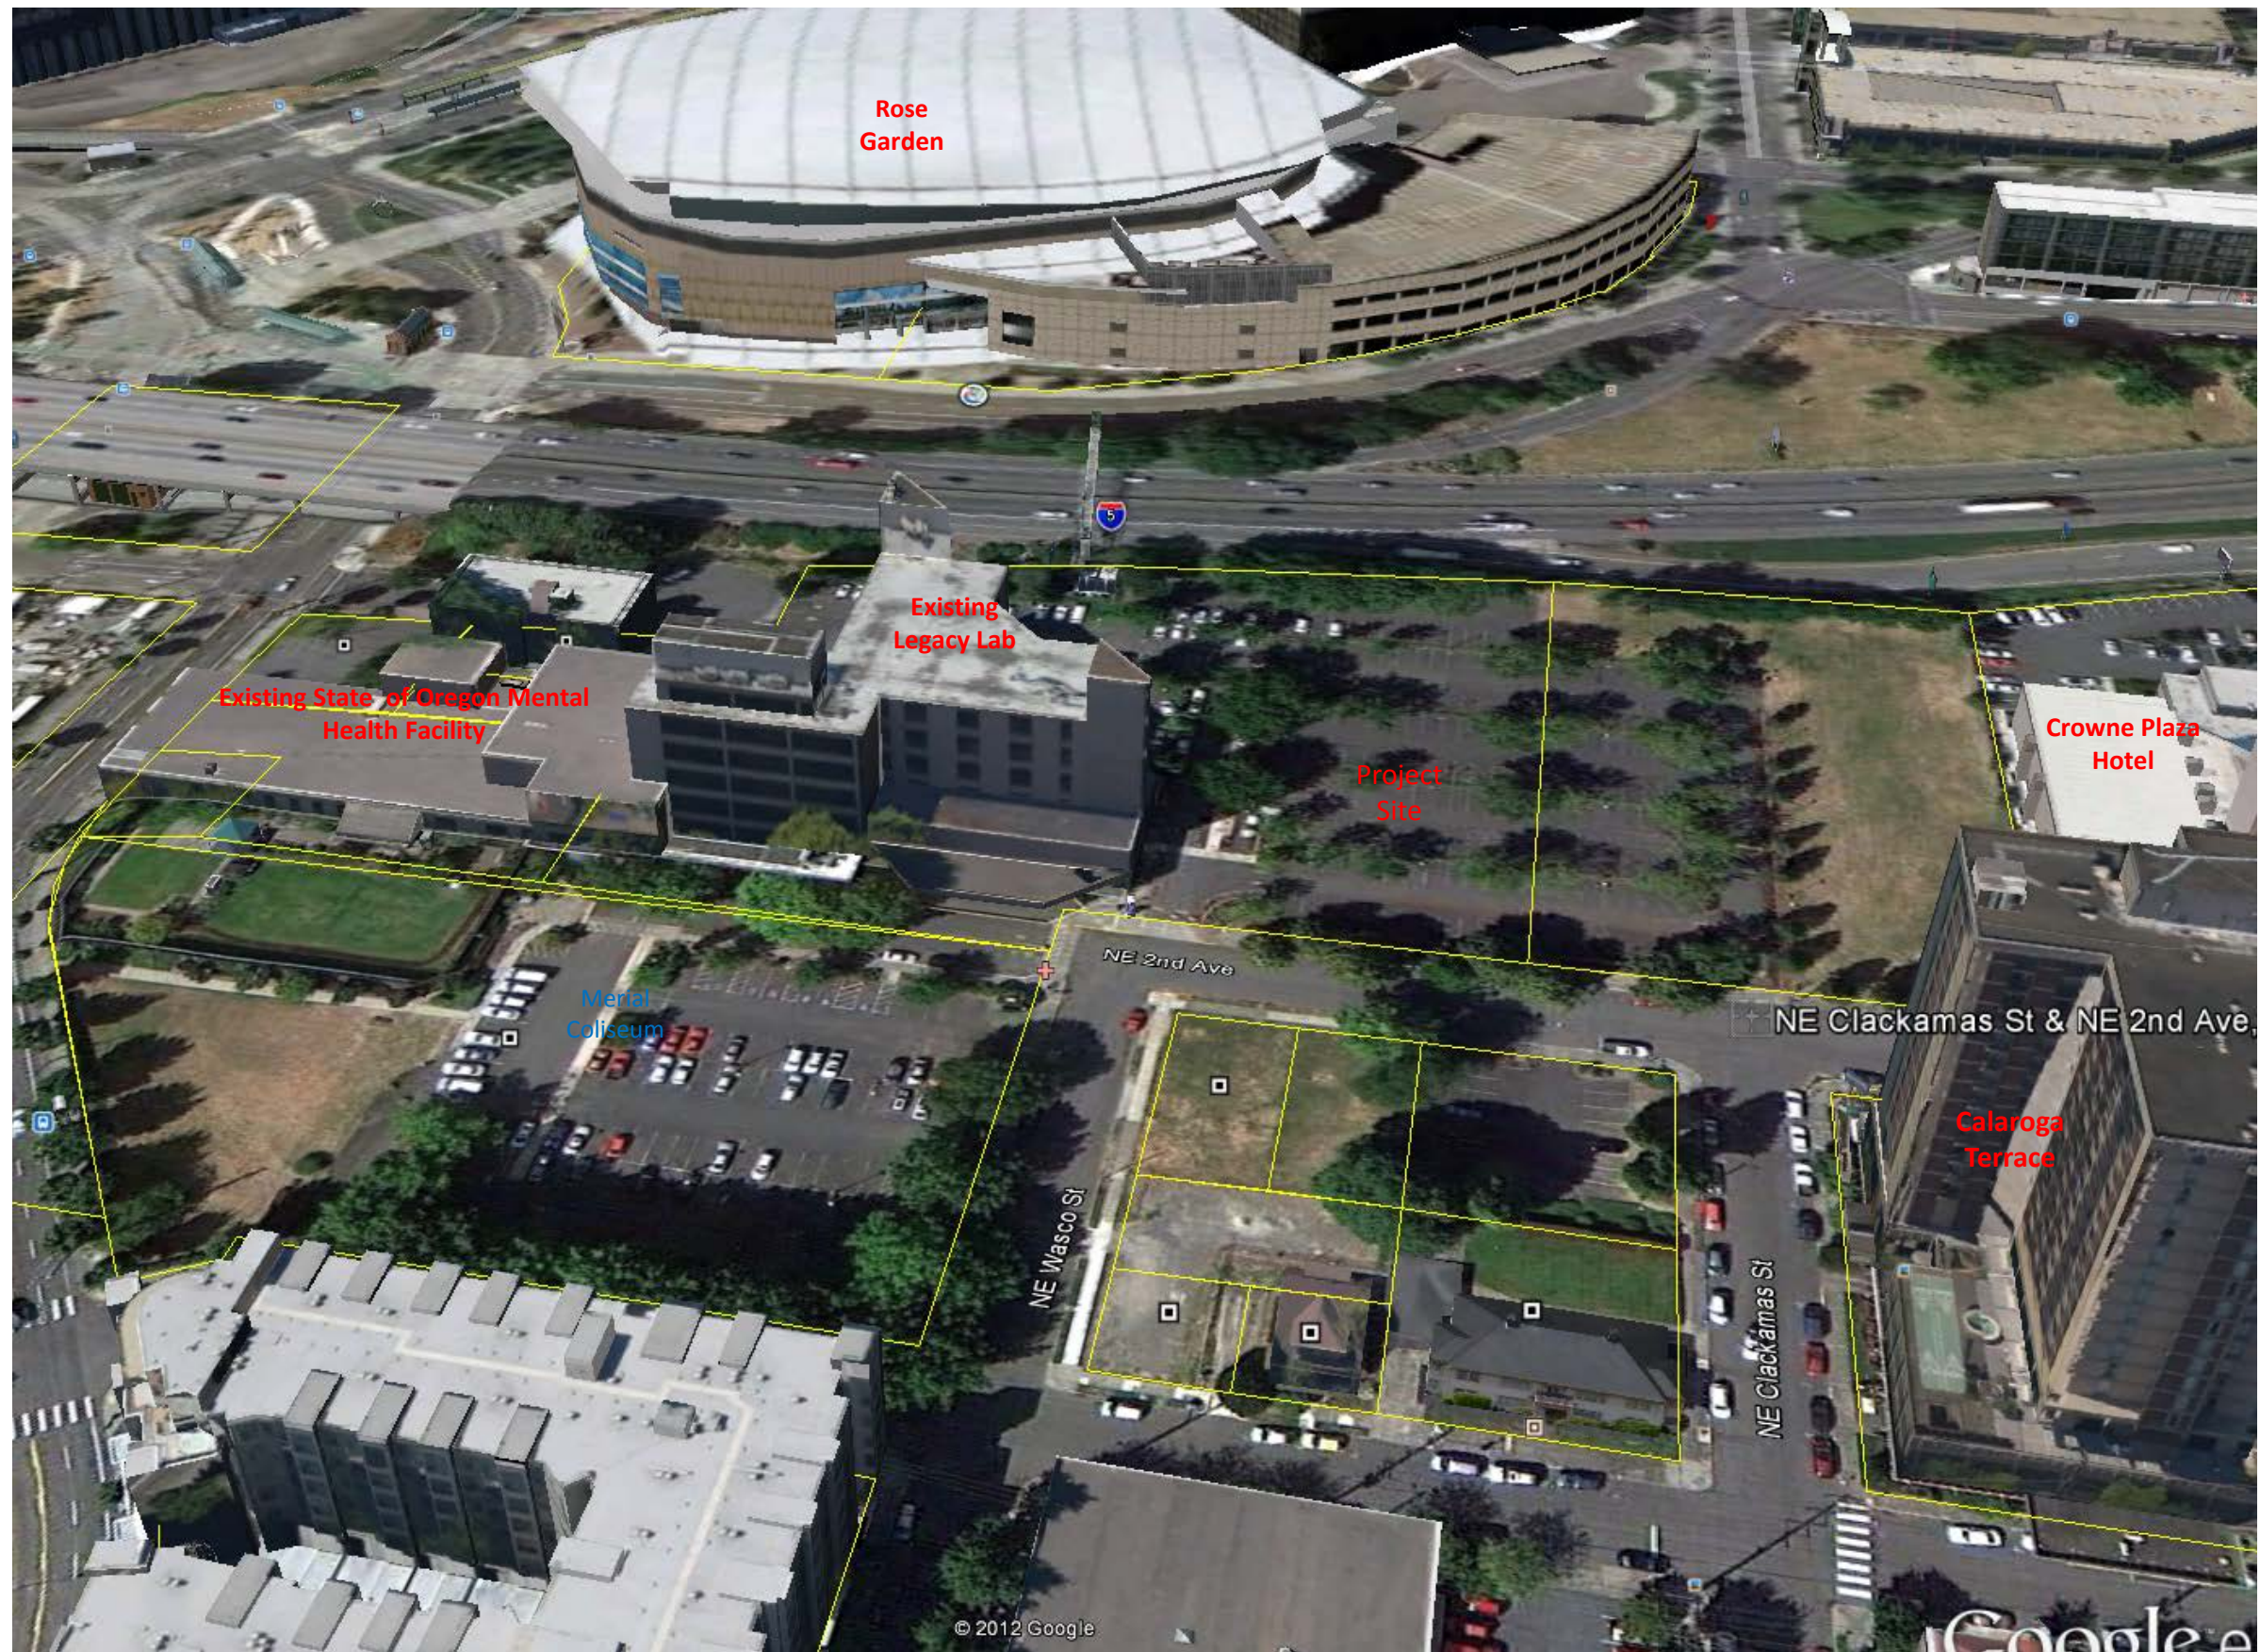



View looking south on NE 2nd at Clackamas



GBJ ARCHITECTURE P.C.
815 SW Second Avenue
Portland, Oregon 97204
T 503-223-0882
F 503-294-3961
www.gbjarch.com

**LEGACY HOLLADAY PARK
CENTRAL LABORATORY RELOCATION**
1225 NE 2nd Ave.
PORTLAND, OREGON 97232

LAND USE




SCALE : 1" = 100'-0"

DATE : 03-12-2013

Site Photos

LUR 13-139304 DZM PR

Exhibit C.3

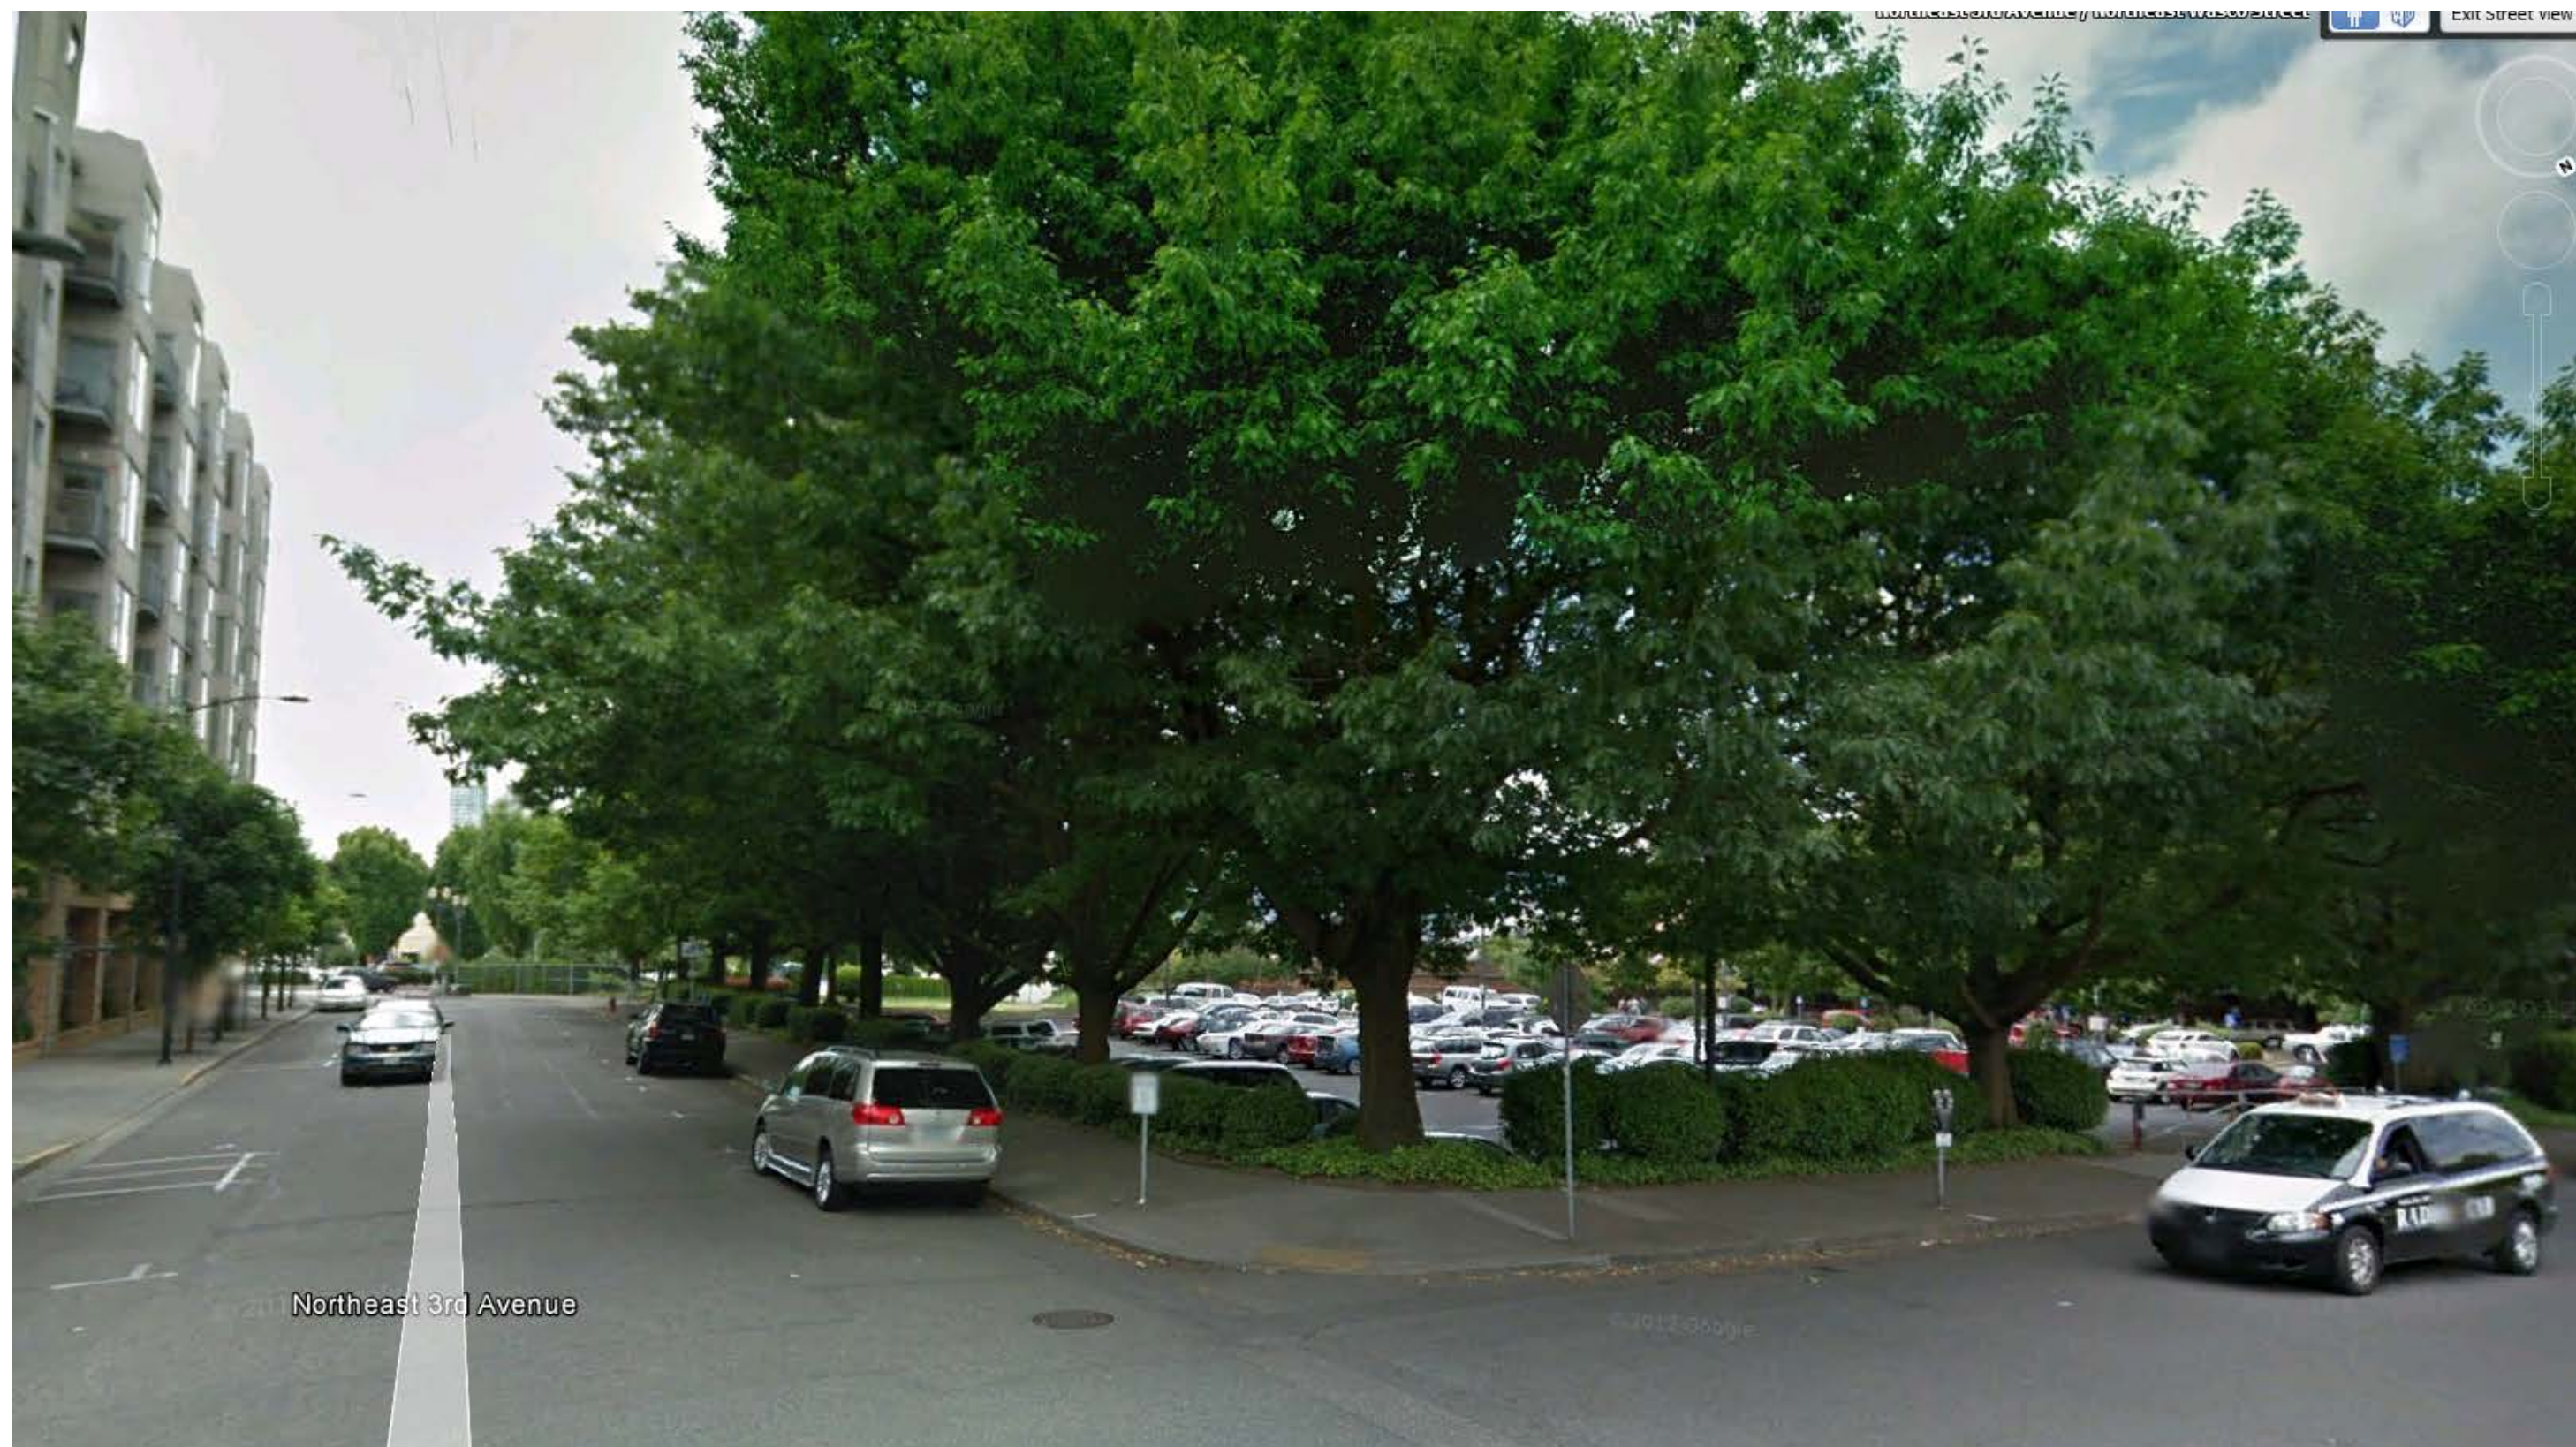

View looking south on NE 3rd at Wasco



GBJ ARCHITECTURE P.C.
815 SW Second Avenue
Portland, Oregon 97204
T 503-223-0882
F 503-294-3961
www.gbjarch.com

**LEGACY HOLLADAY PARK
CENTRAL LABORATORY RELOCATION**
1225 NE 2nd Ave.
PORTLAND, OREGON 97232

LAND USE



SCALE : 1" = 100'-0"

DATE : 03-12-2013

Site Photos

LUR 13-139304 DZM PR

Exhibit C.4




View looking west on NE Clackamas at 2nd



View looking north on NE 2nd from existing main building entrance



View looking west on NE Wasco at 3rd

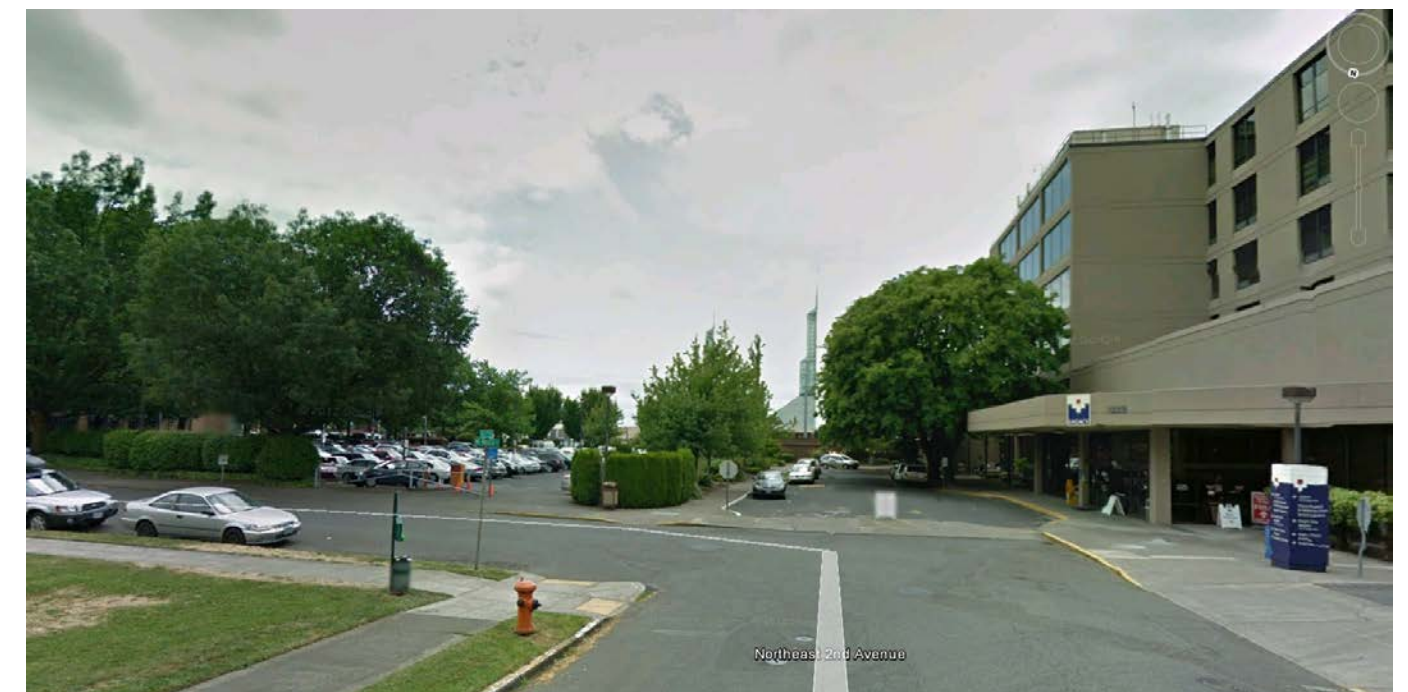

View looking south on NE 2nd at north of Wasco



View looking south on NE 2nd at NE Clackamas



GBJ ARCHITECTURE P.C.
815 SW Second Avenue
Portland, Oregon 97204
T 503-223-0882
F 503-294-3961
www.gbjarch.com

**LEGACY HOLLADAY PARK
CENTRAL LABORATORY RELOCATION**
1225 NE 2nd Ave.
PORTLAND, OREGON 97232

LAND USE



SCALE : 1" = 100'-0"

DATE : 03-12-2013

Site Photos

LUR 13-139304 DZM PR

Exhibit C.6



View of existing building looking west from existing parking lot



Existing east facade




Main building entrance at NE 2nd and Wasco






Existing pedestrian connection to NE Multnomah

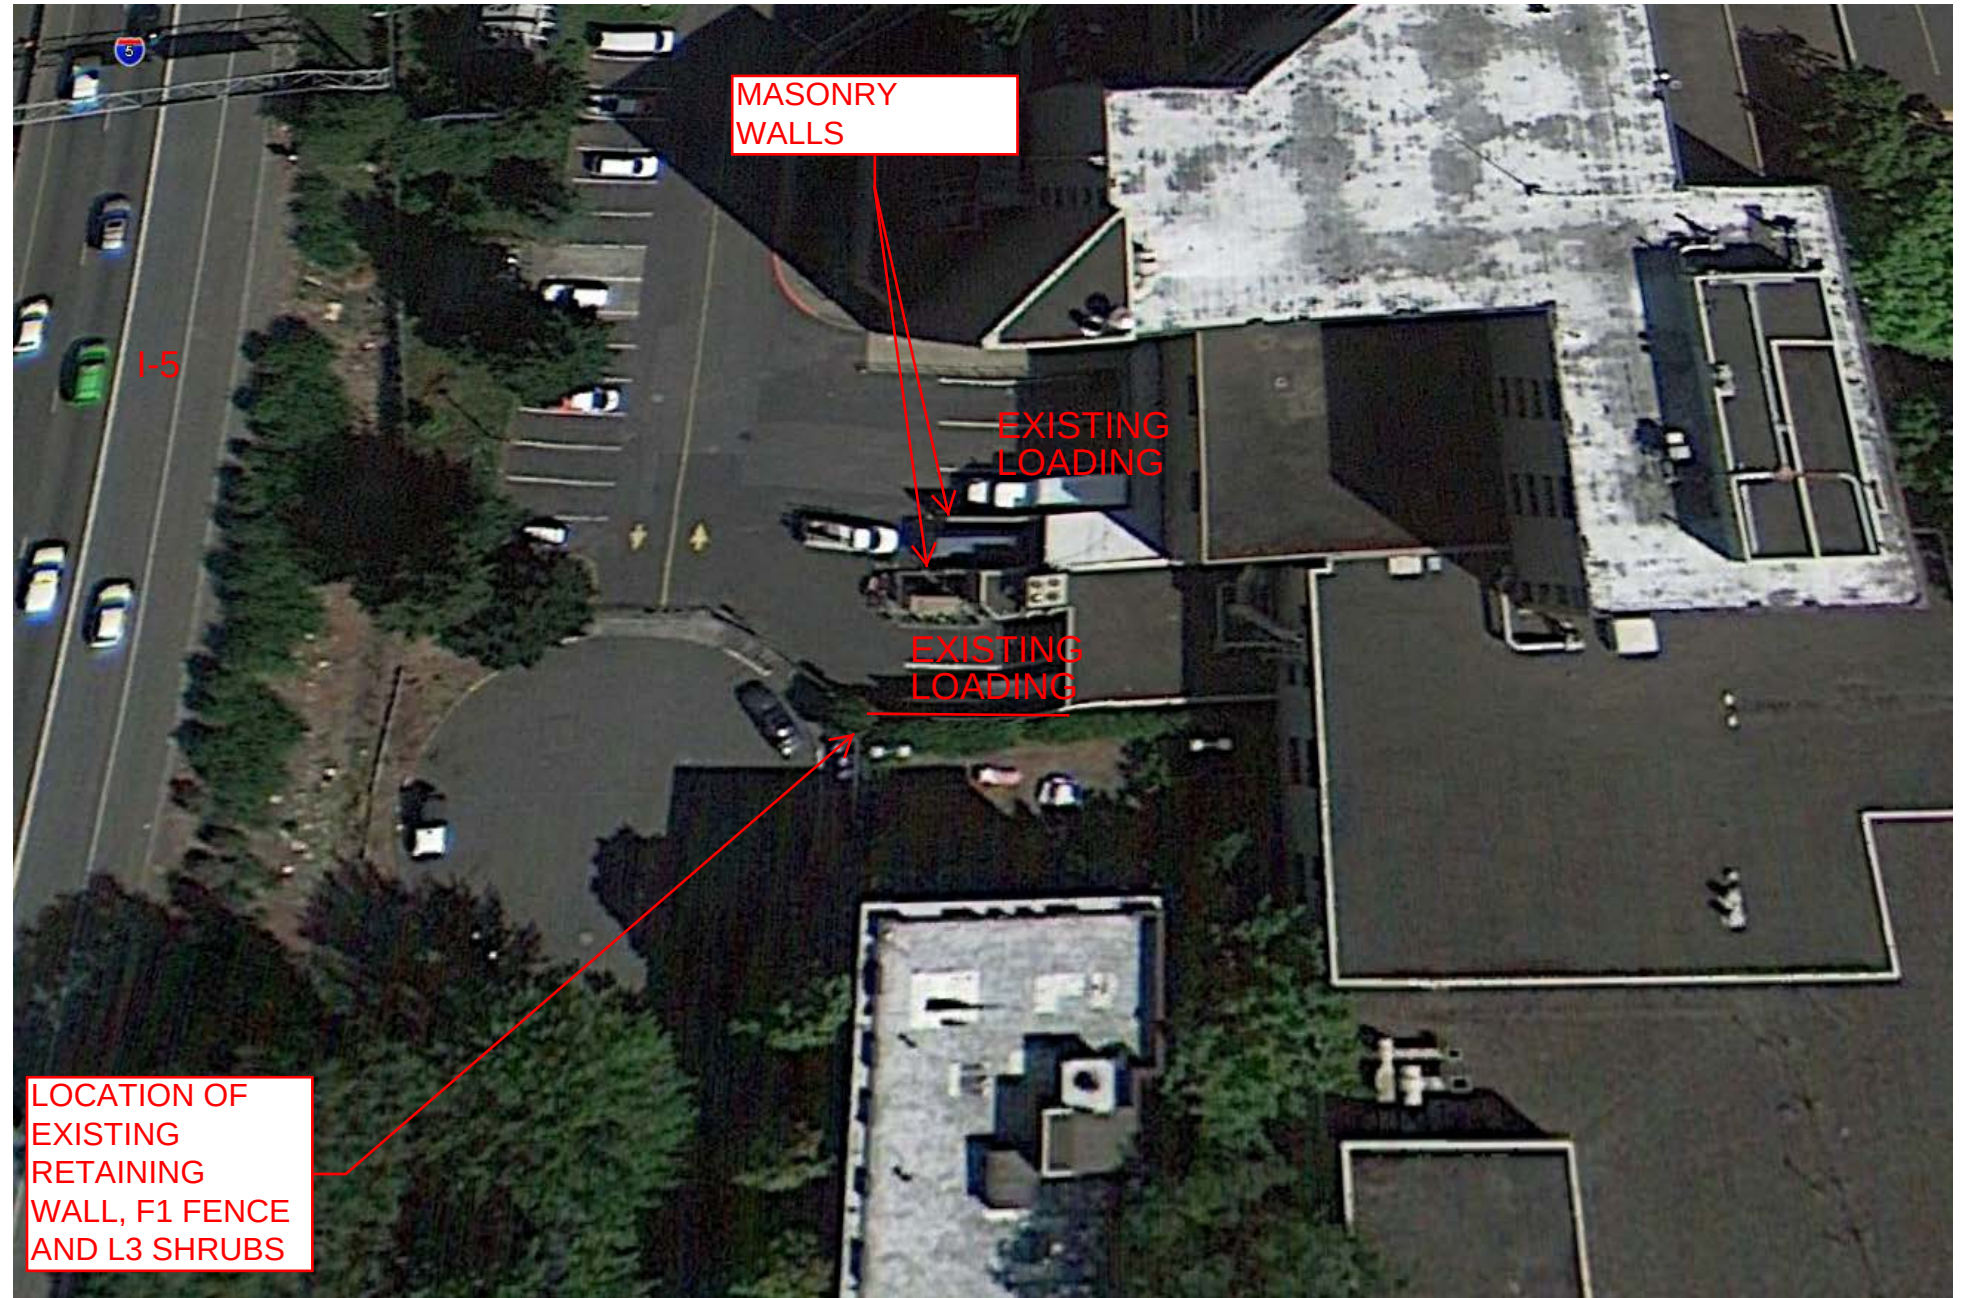


View of existing loading areas between I-5 and the existing building. Existing loading areas are screened by existing full height masonry walls, L3 shrubs and F1 fence.

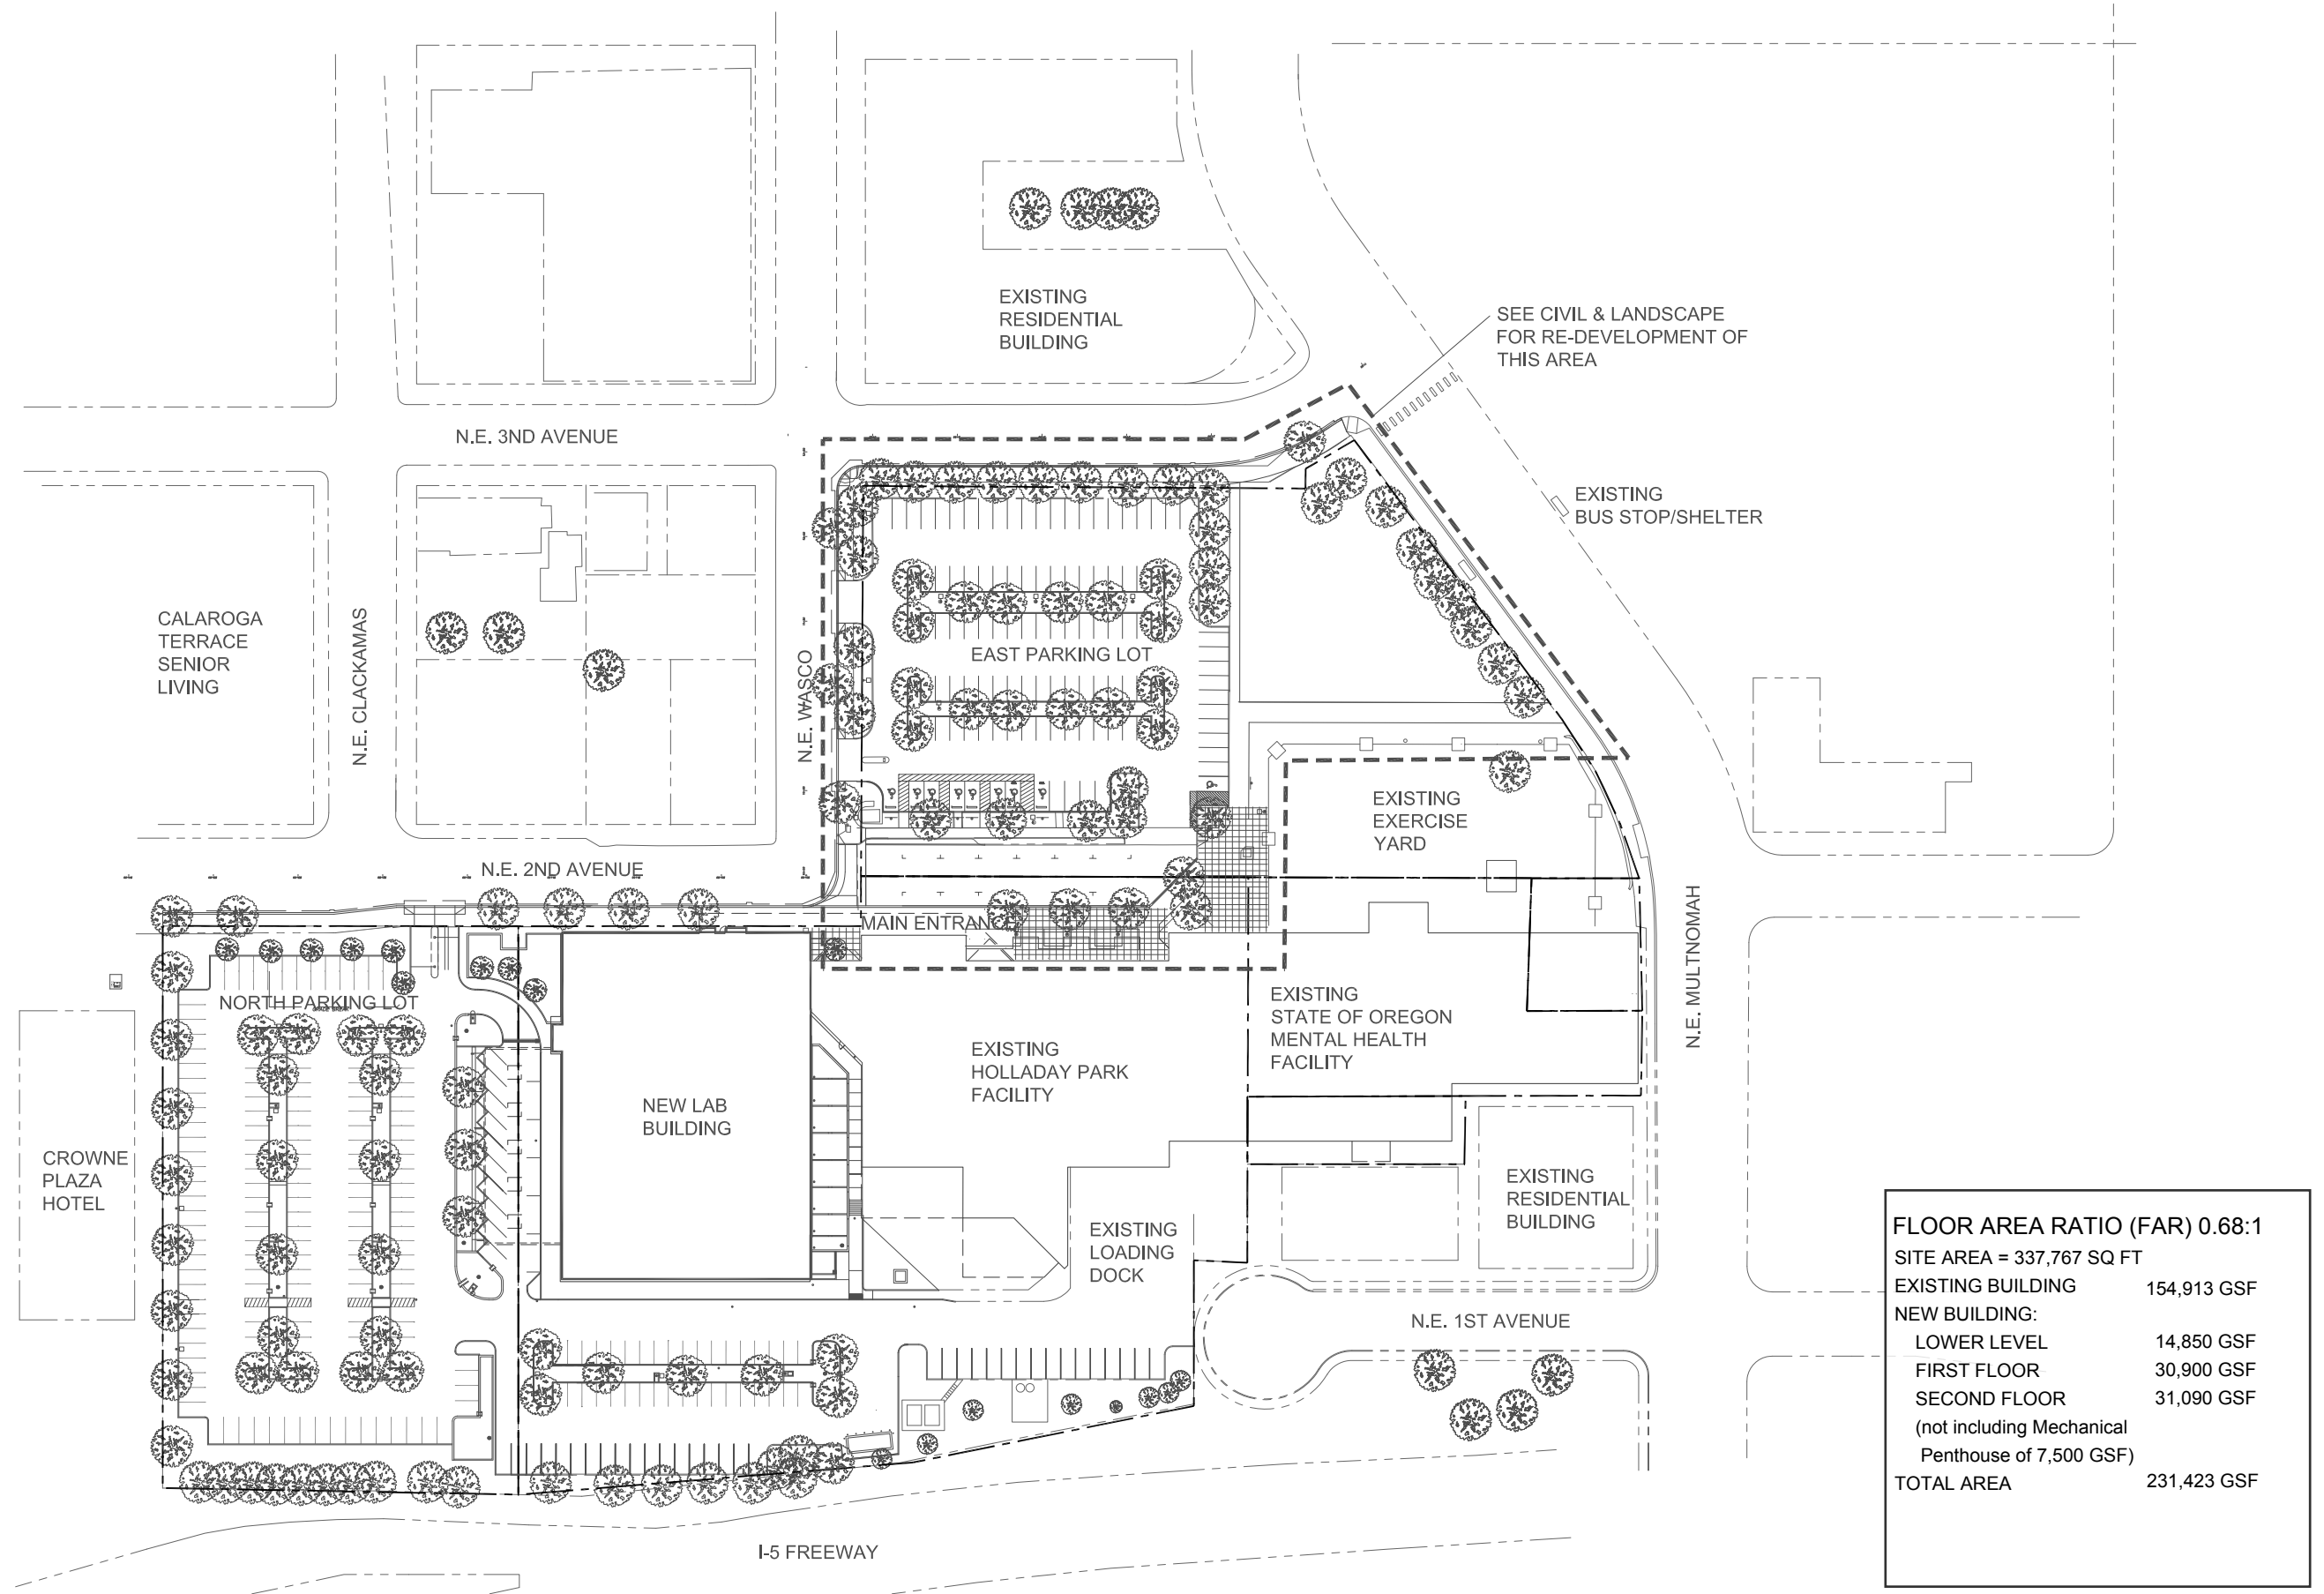

Site Legend

- Building
- Interior Landscaping
- Paving
- Perimeter Landscaping
- Sidewalk

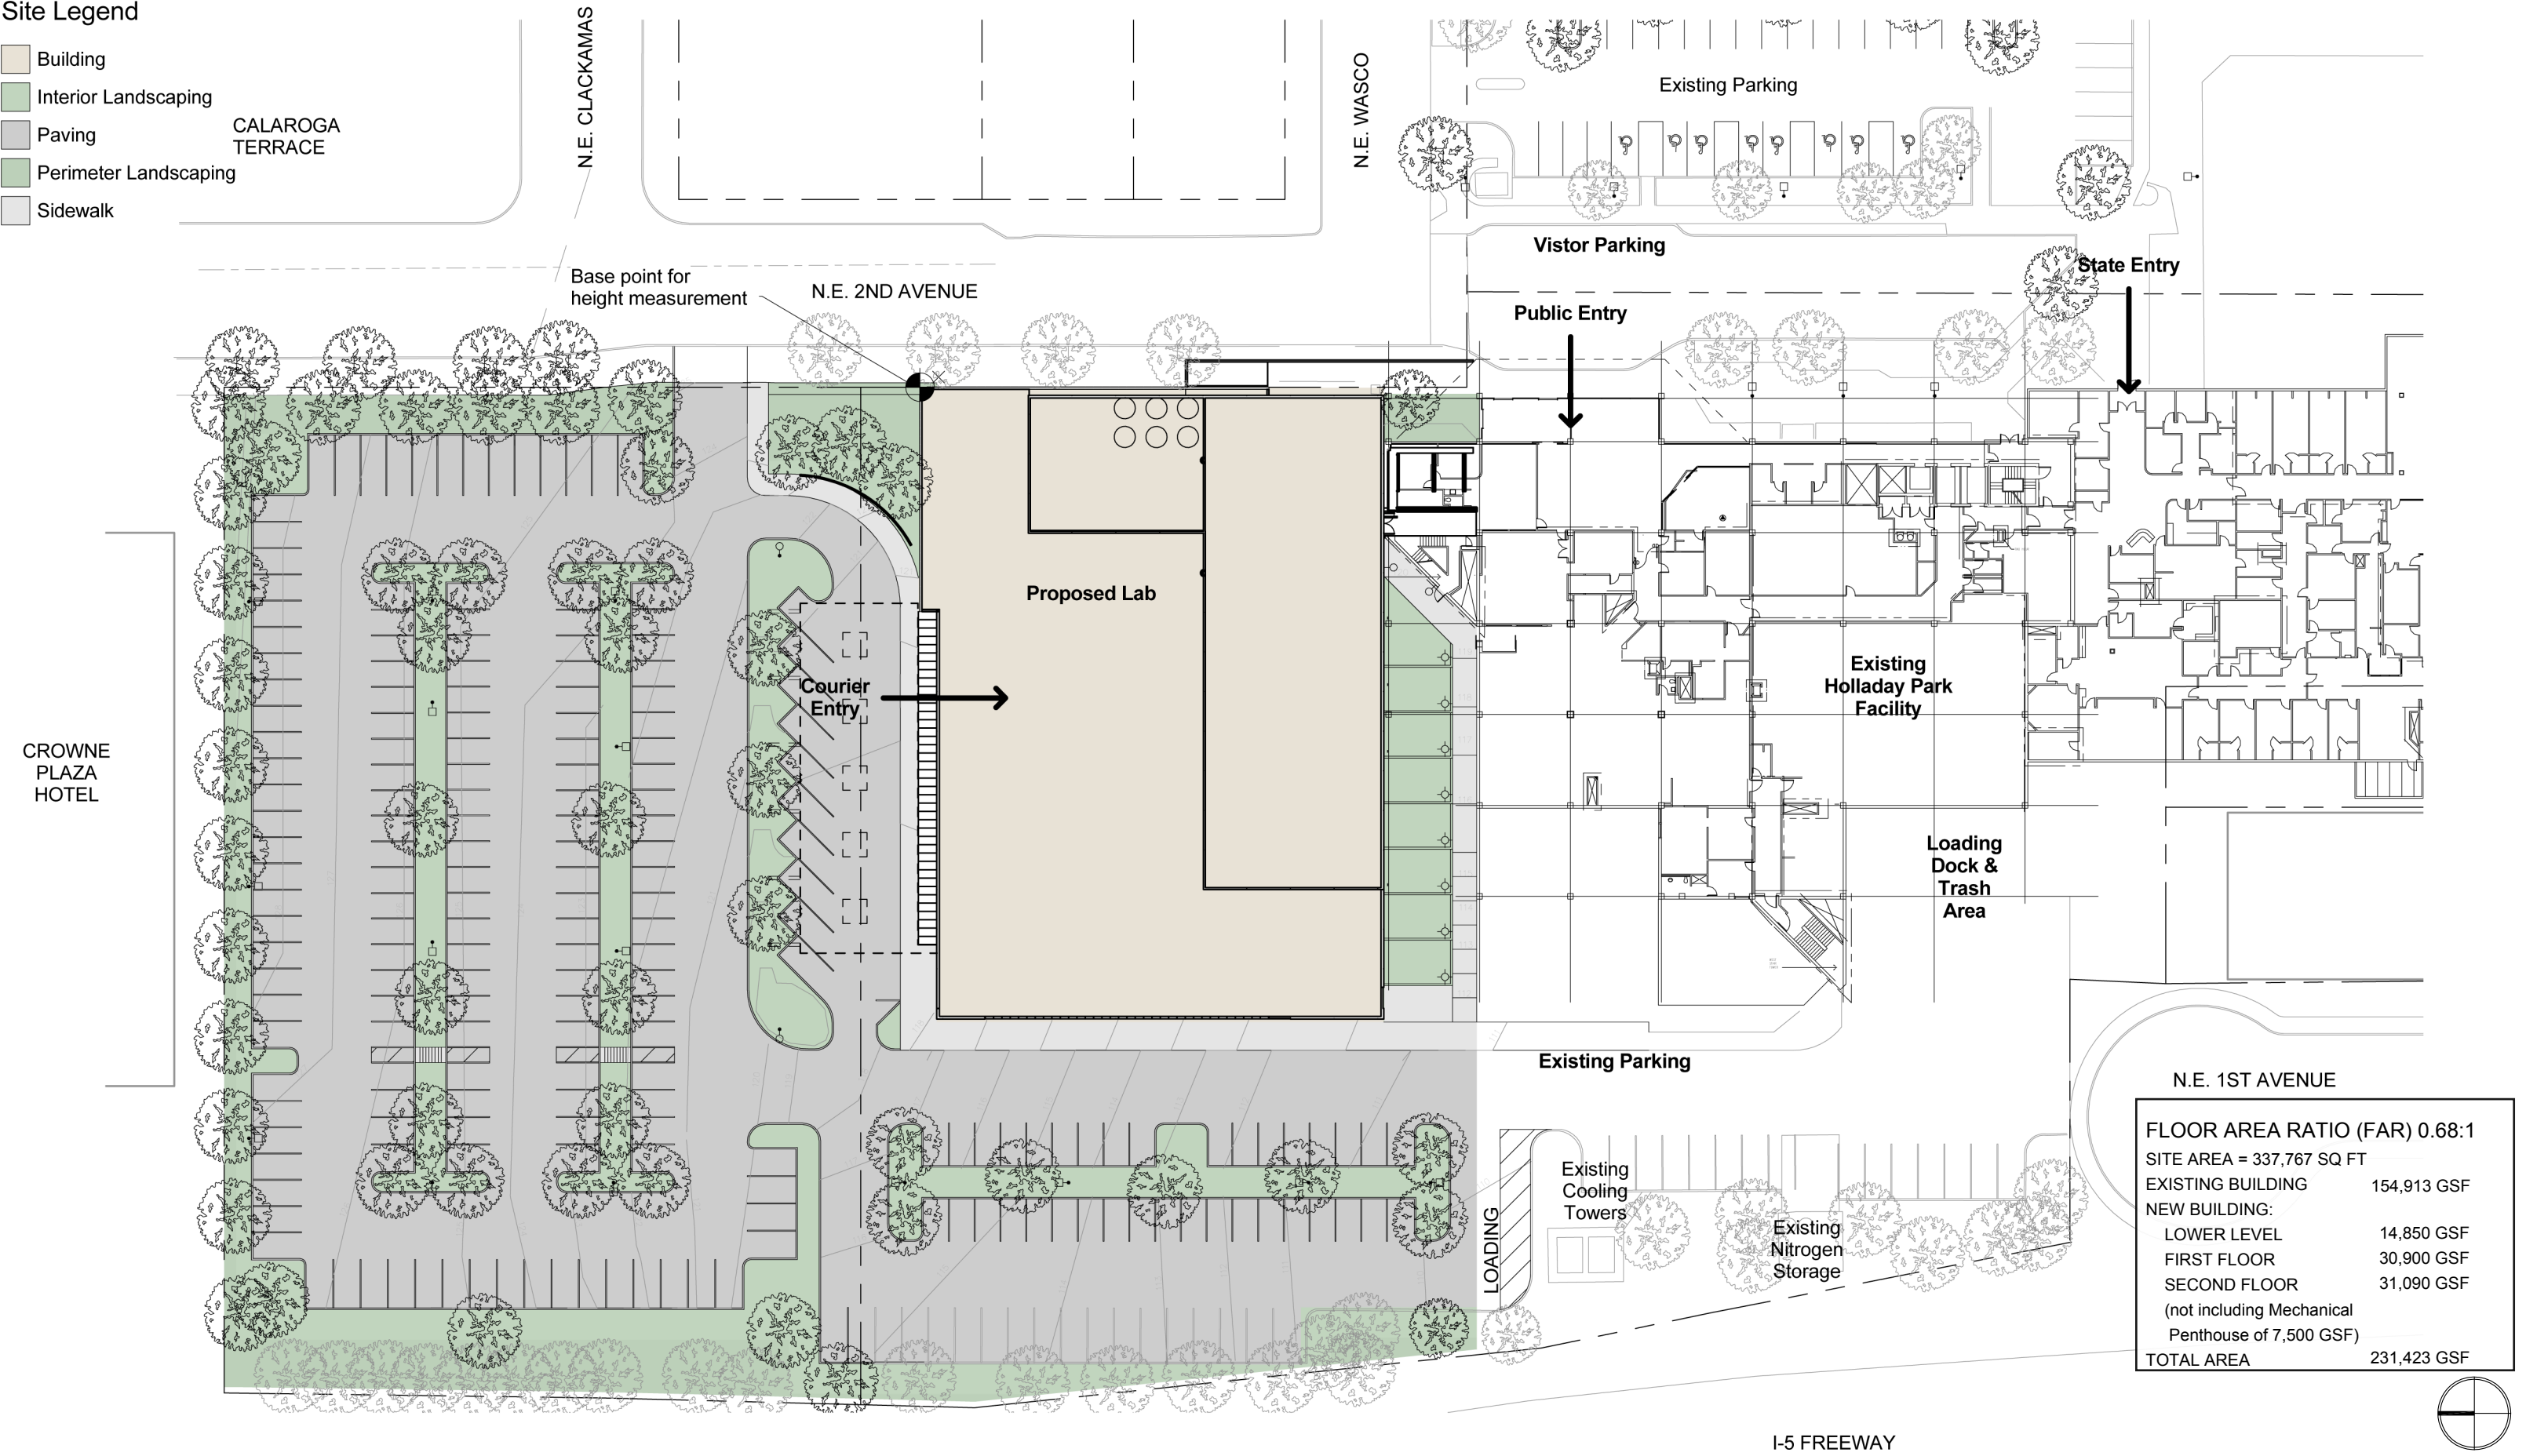


GBJ ARCHITECTURE P.C.
815 SW Second Avenue
Portland, Oregon 97204
T 503-223-0992
F 503-294-3961
www.gbjarch.com

LEGACY HOLLADAY PARK
CENTRAL LABORATORY RELOCATION

1225 NE 2nd Ave.
PORTLAND, OREGON 97232

LAND USE

 

SCALE : 1" = 50'-0"


DATE : 03-12-2013

Site Plan

LUR 13-139304 DZM PR

A-02

Exhibit C.10

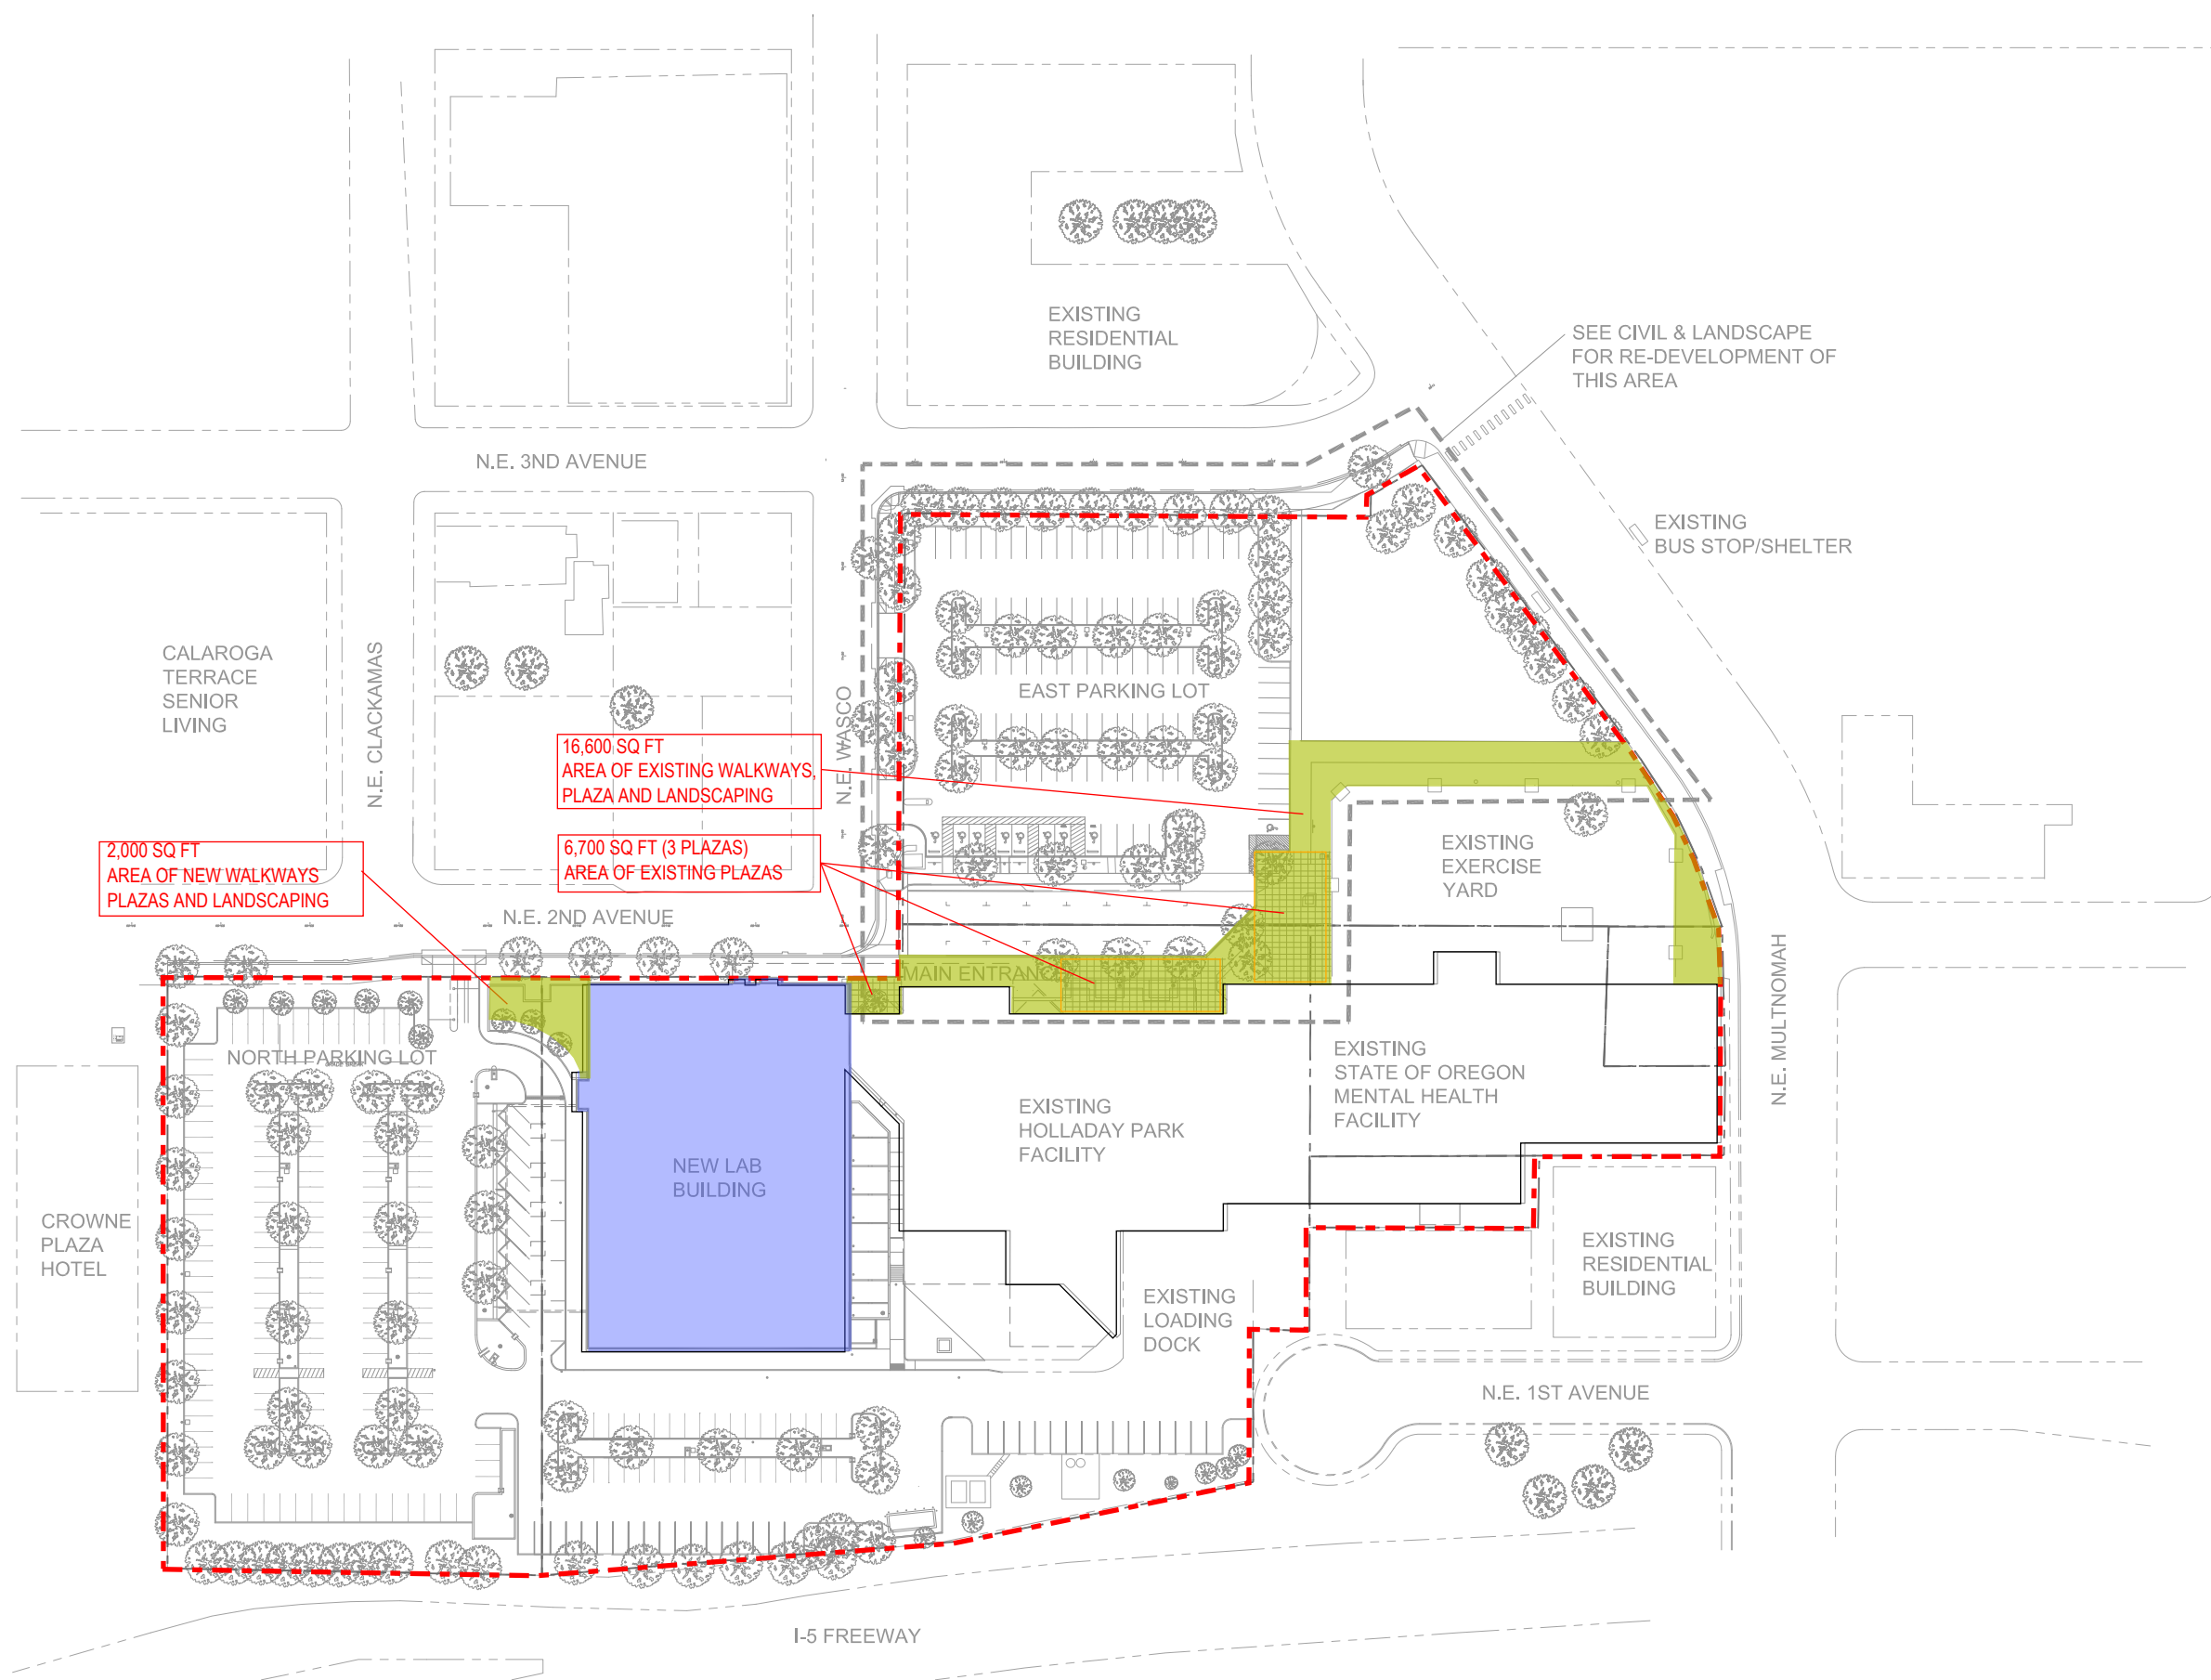

FLOOR AREA RATIOS
EXISTING SUPERBLOCK SITE FAR = 0.45:1
NEW SUPERBLOCK SITE FAR = 0.68:1


SUPERBLOCK DATA
TOTAL LAND AREA = 337,767 SQ FT
AREA OF VACATED R.O.W. = 117,830 SQ FT
AREA OF PROPOSED VACATED R.O.W. = 47,300 SQ FT

SUPERBLOCK REQUIREMENTS
AREA OF REQUIRED WALKWAYS, PLAZAS & LANDSCAPING = 58,915 SQ FT
AREA OF REQUIRED PLAZA = 16,888 SQ FT

PROPOSED REDUCED SUPERBLOCK REQUIREMENTS
AREA OF WALKWAYS, PLAZAS & LANDSCAPING = 23,650 SQ FT
AREA OF REQUIRED PLAZA = 16,888 SQ FT

SUPERBLOCK REQUIREMENTS MET
AREA OF WALKWAYS, PLAZAS & LANDSCAPING = 18,600 SQ FT
AREA OF REQUIRED PLAZA = 6,700 SQ FT

SUPERBLOCK REQUIREMENTS REMAINING
AREA OF REQUIRED WALKWAYS, PLAZAS & LANDSCAPING = 5,050 SQ FT
AREA OF REQUIRED PLAZA = 10,188 SQ FT

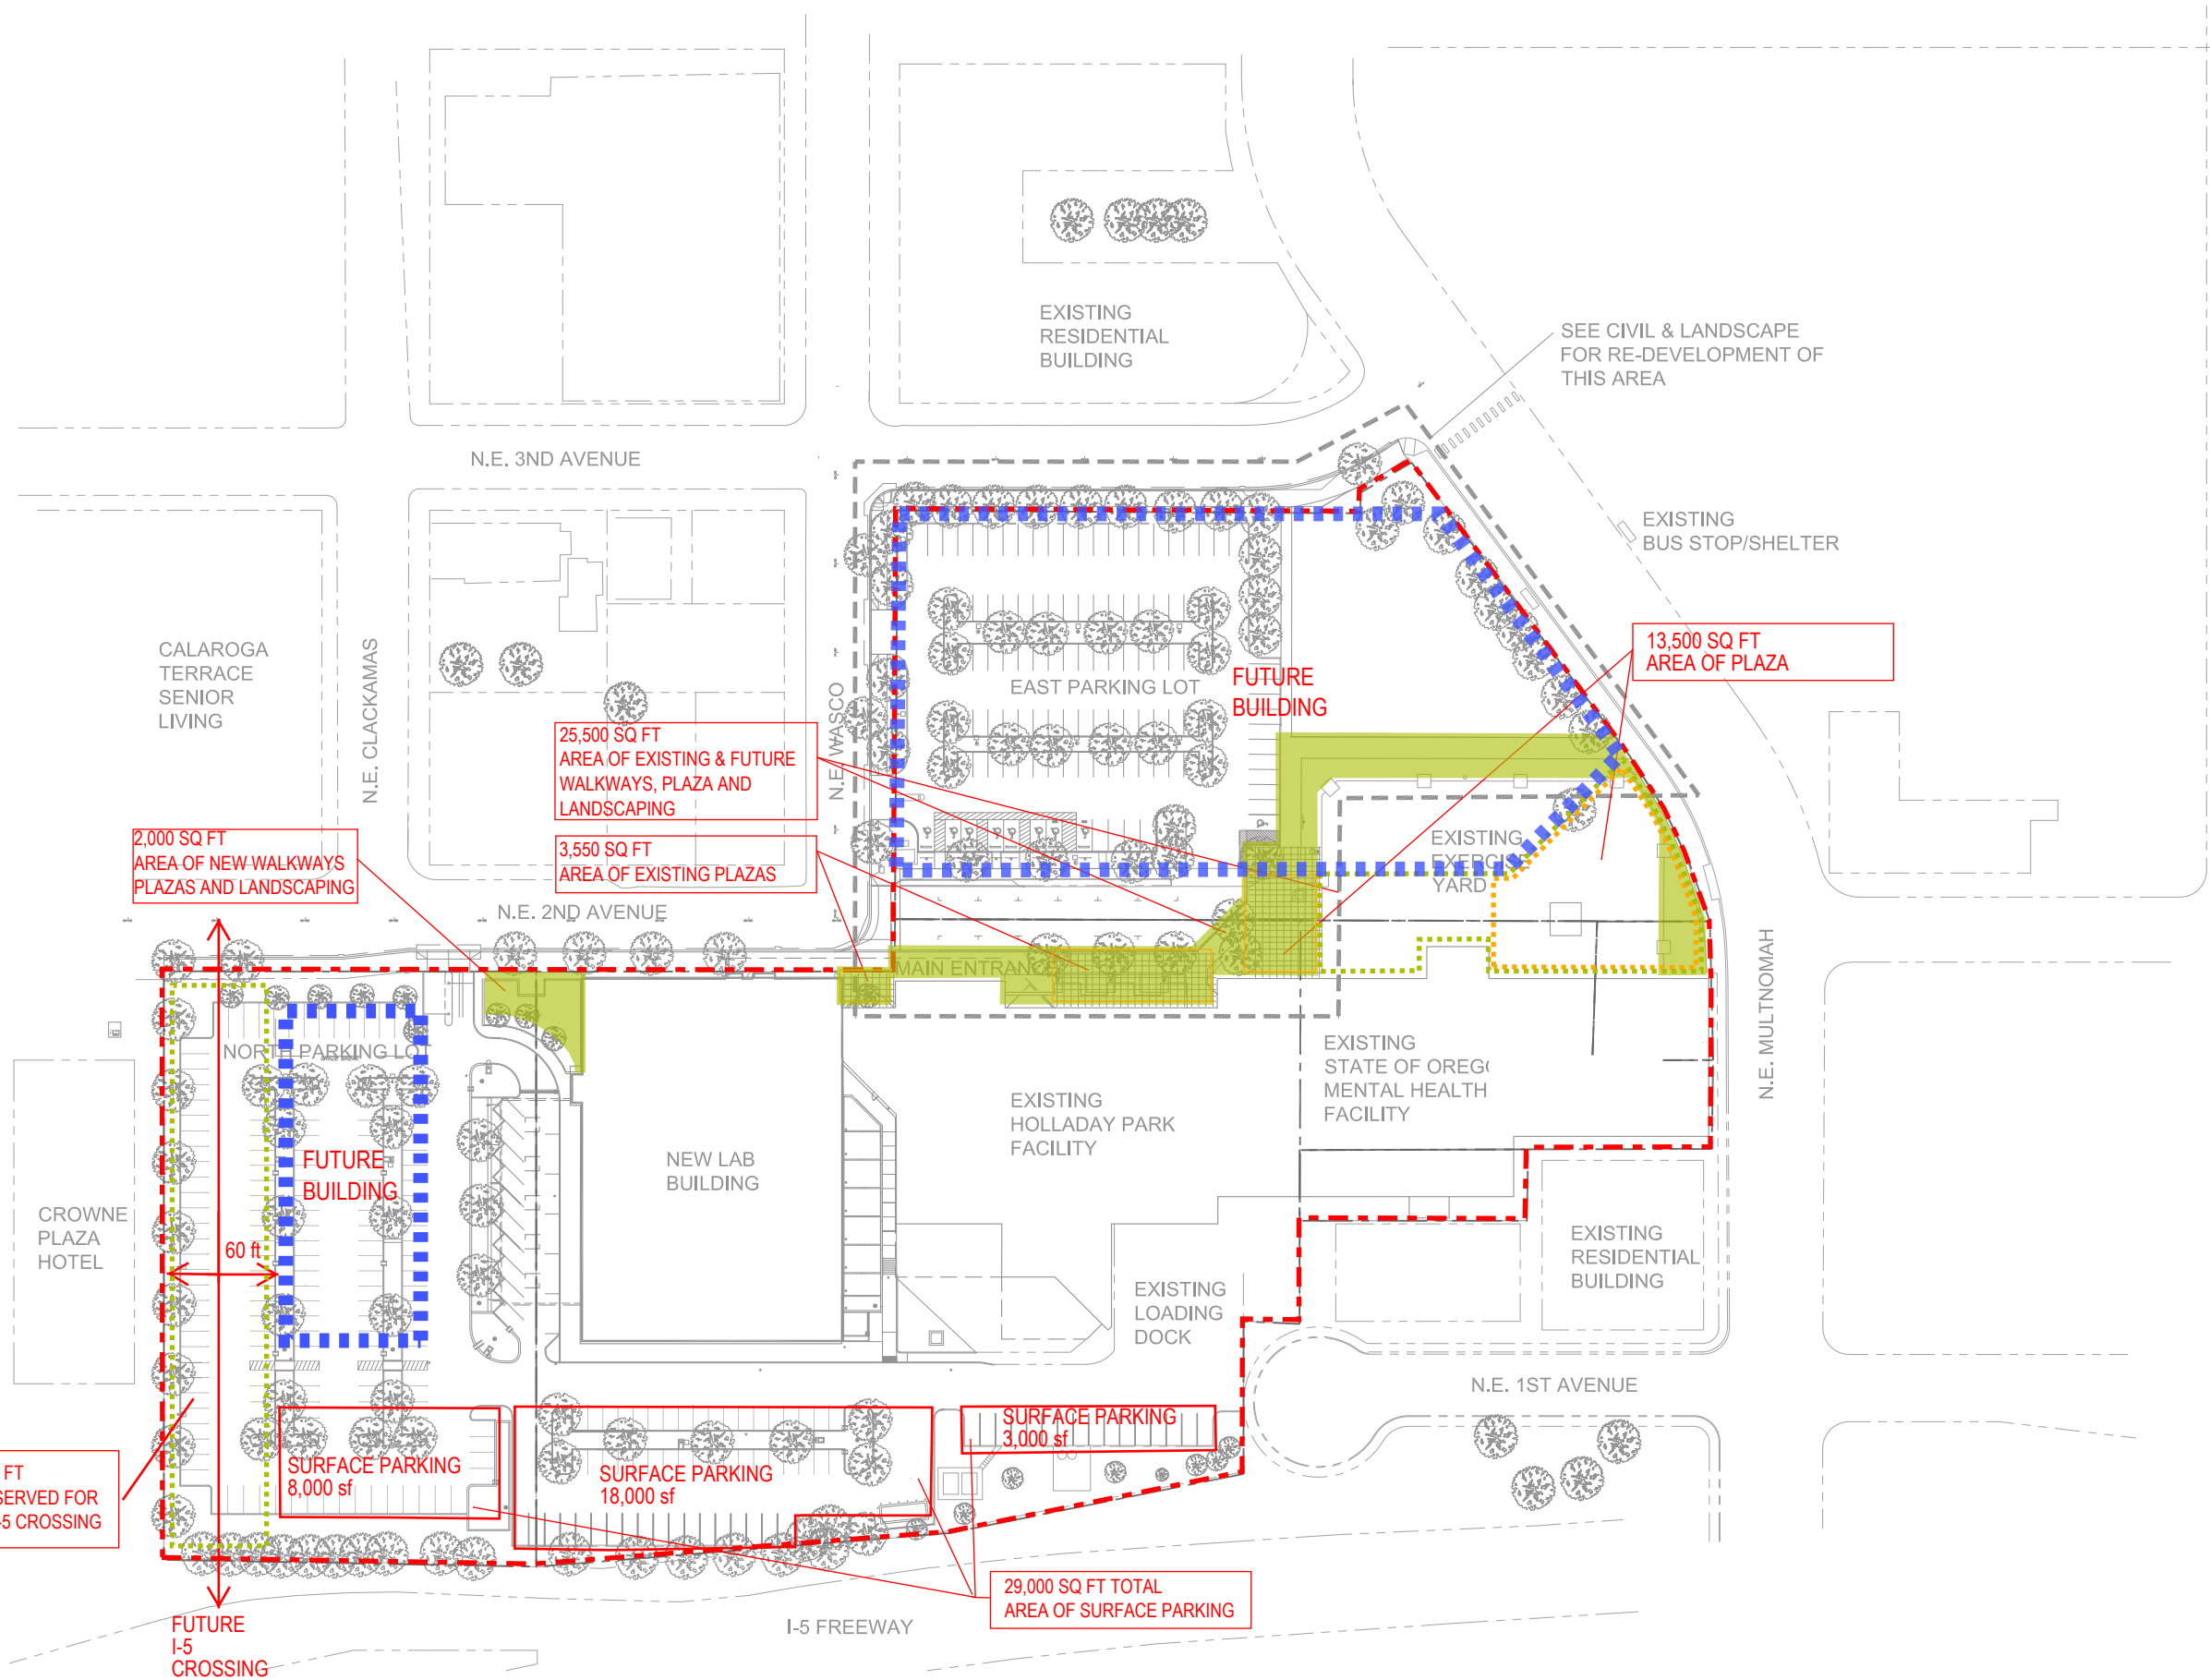


SUPERBLOCK DATA
 TOTAL LAND AREA = 337,767 SQ FT
 AREA OF VACATED R.O.W. = 117,830 SQ FT
 AREA OF PROPOSED VACATED R.O.W. = 47,300 SQ FT

SUPERBLOCK REQUIREMENTS
 AREA OF REQUIRED WALKWAYS, PLAZAS & LANDSCAPING = 58,915 SQ FT
 AREA OF REQUIRED PLAZA = 16,888 SQ FT


PROPOSED REDUCED SUPERBLOCK REQUIREMENTS
 AREA OF WALKWAYS, PLAZAS & LANDSCAPING = 23,650 SQ FT
 AREA OF REQUIRED PLAZA = 16,888 SQ FT

SUPERBLOCK REQUIREMENTS MET
 AREA OF WALKWAYS, PLAZAS & LANDSCAPING = 27,500 SQ FT WITH S.E. PARCEL DEVELOPMENT
 AREA OF REQUIRED PLAZA = 17,050 SQ FT


SUPERBLOCK REQUIREMENTS REMAINING
 AREA OF REQUIRED WALKWAYS, PLAZAS & LANDSCAPING = EXCEEDED BY 3,850 SQ FT
 AREA OF REQUIRED PLAZA = EXCEEDED BY 162 SQ FT

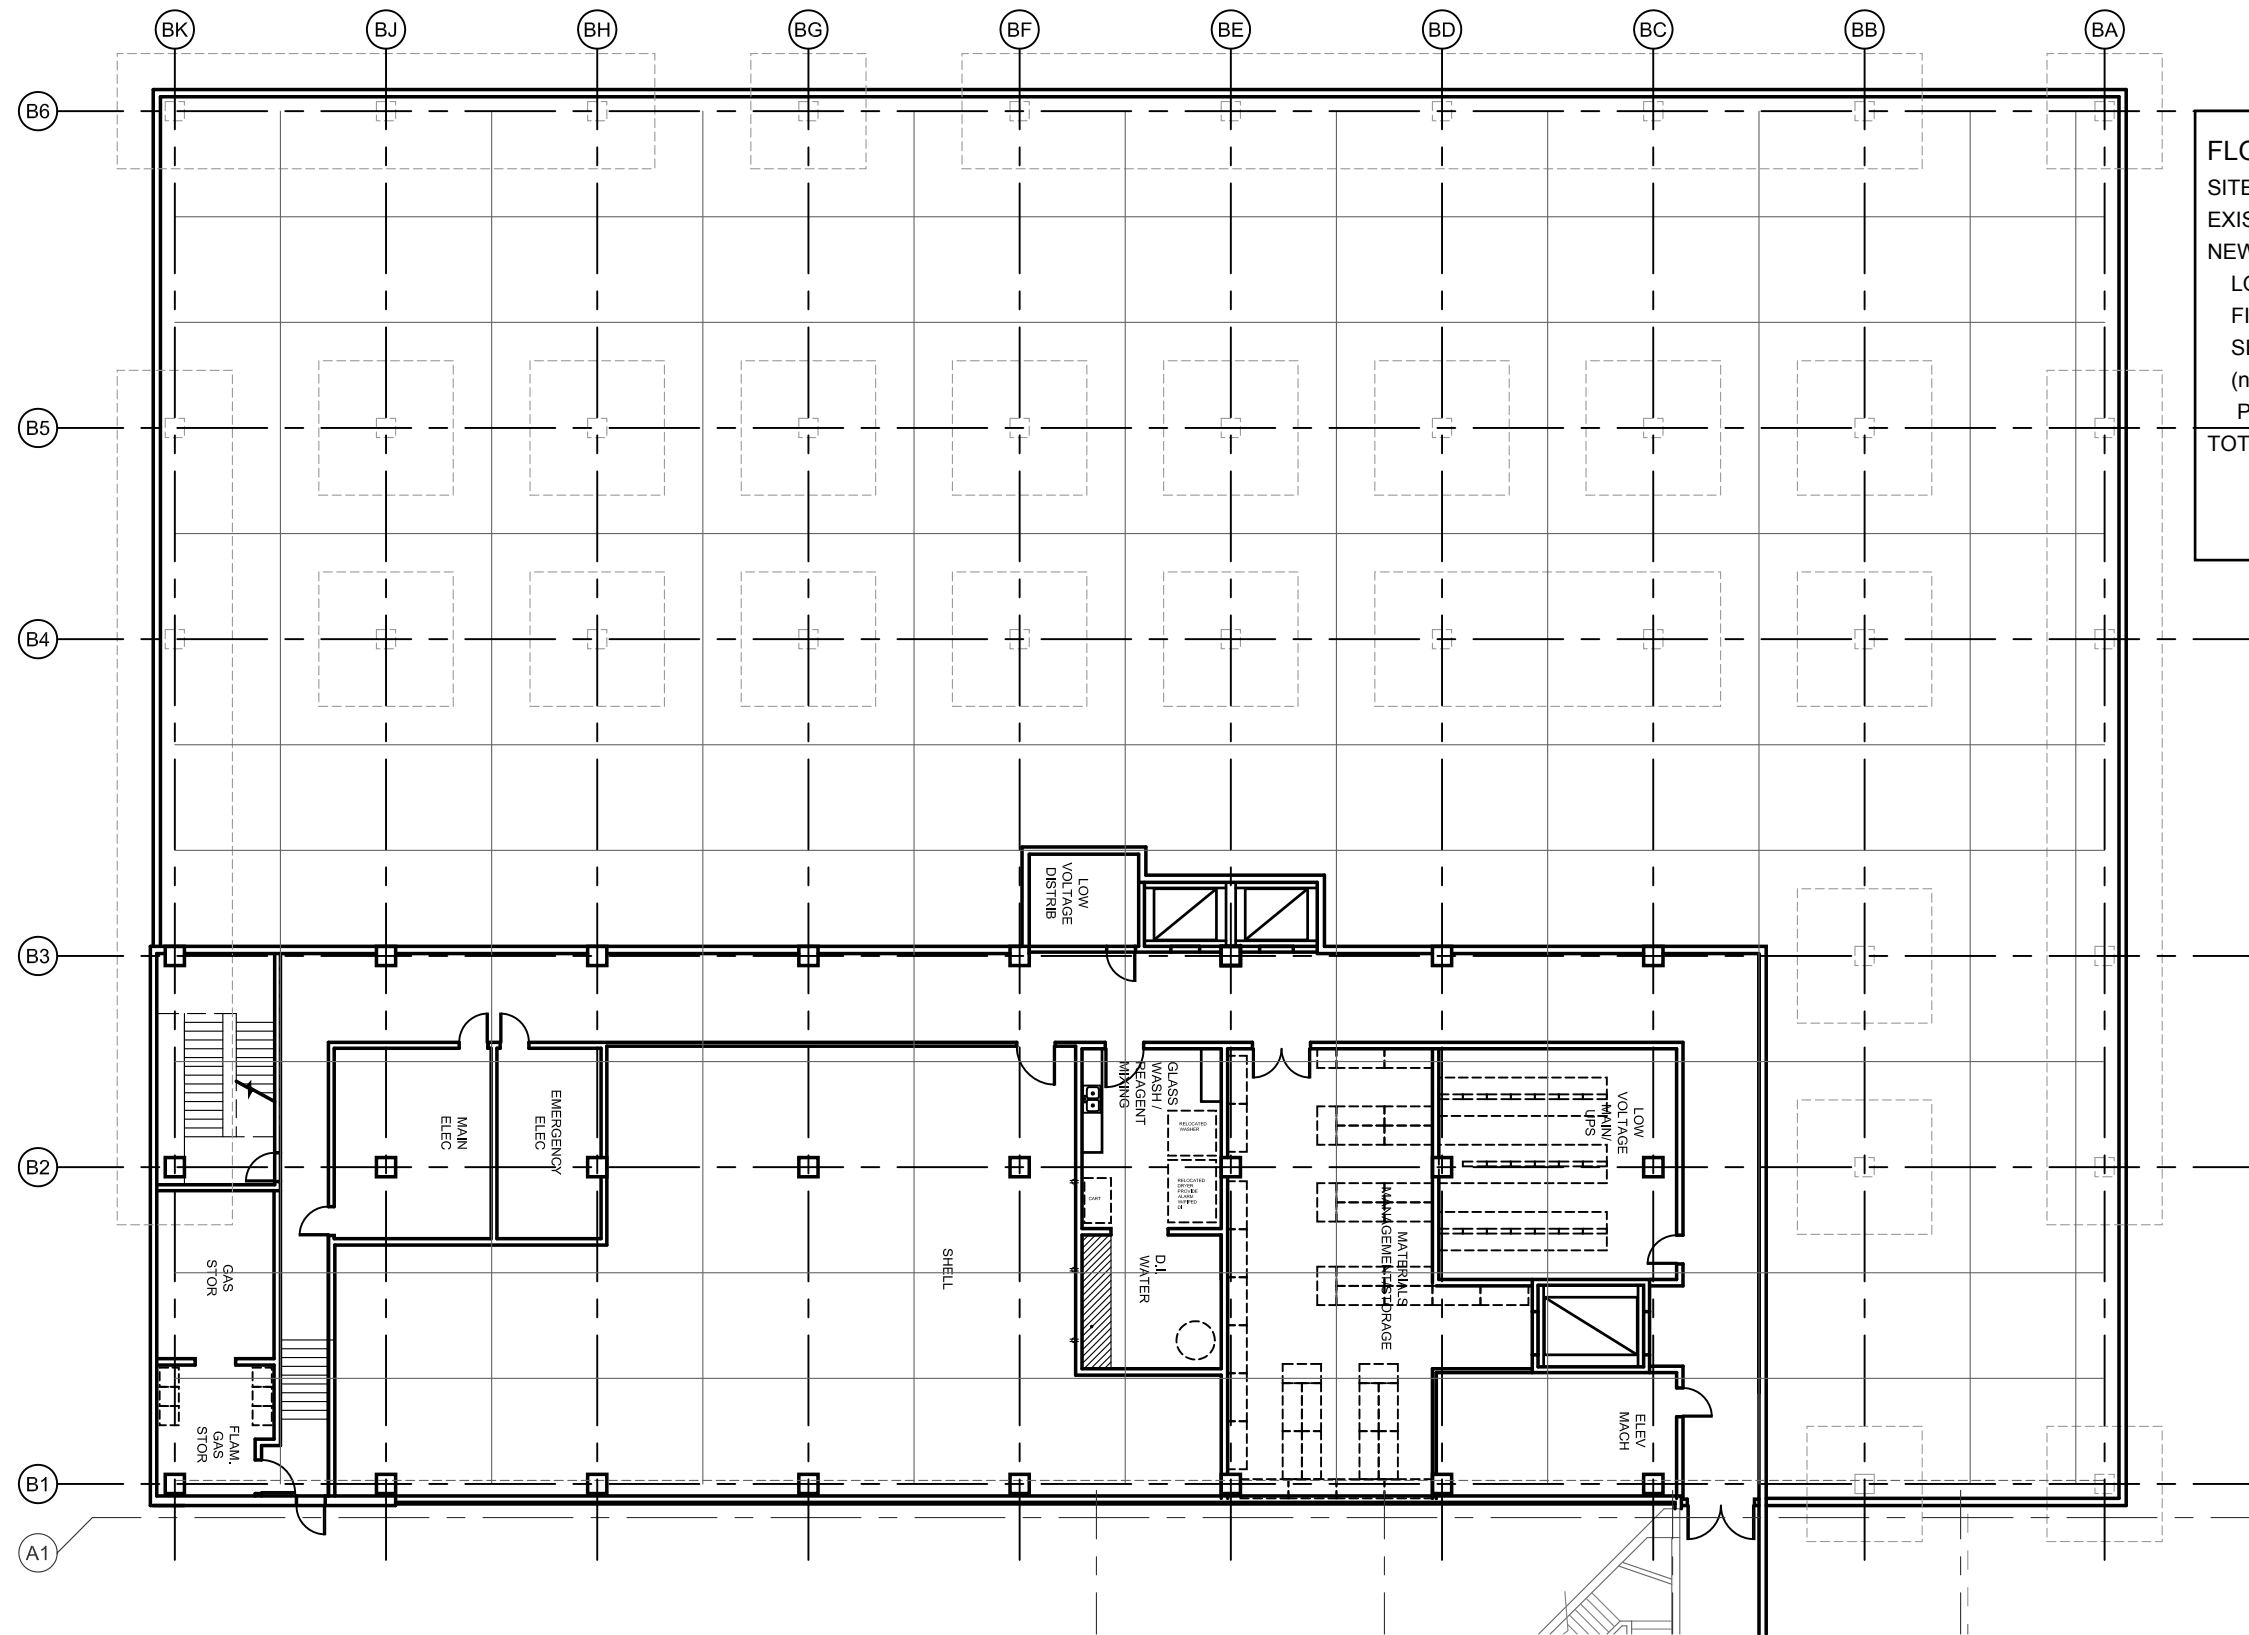


FLOOR AREA RATIO (FAR) 0.68:1	
SITE AREA = 337,767 SQ FT	
EXISTING BUILDING	154,913 GSF
NEW BUILDING:	
LOWER LEVEL	14,850 GSF
FIRST FLOOR	30,900 GSF
SECOND FLOOR	31,090 GSF
(not including Mechanical Penthouse of 7,500 GSF)	
TOTAL AREA	231,423 GSF

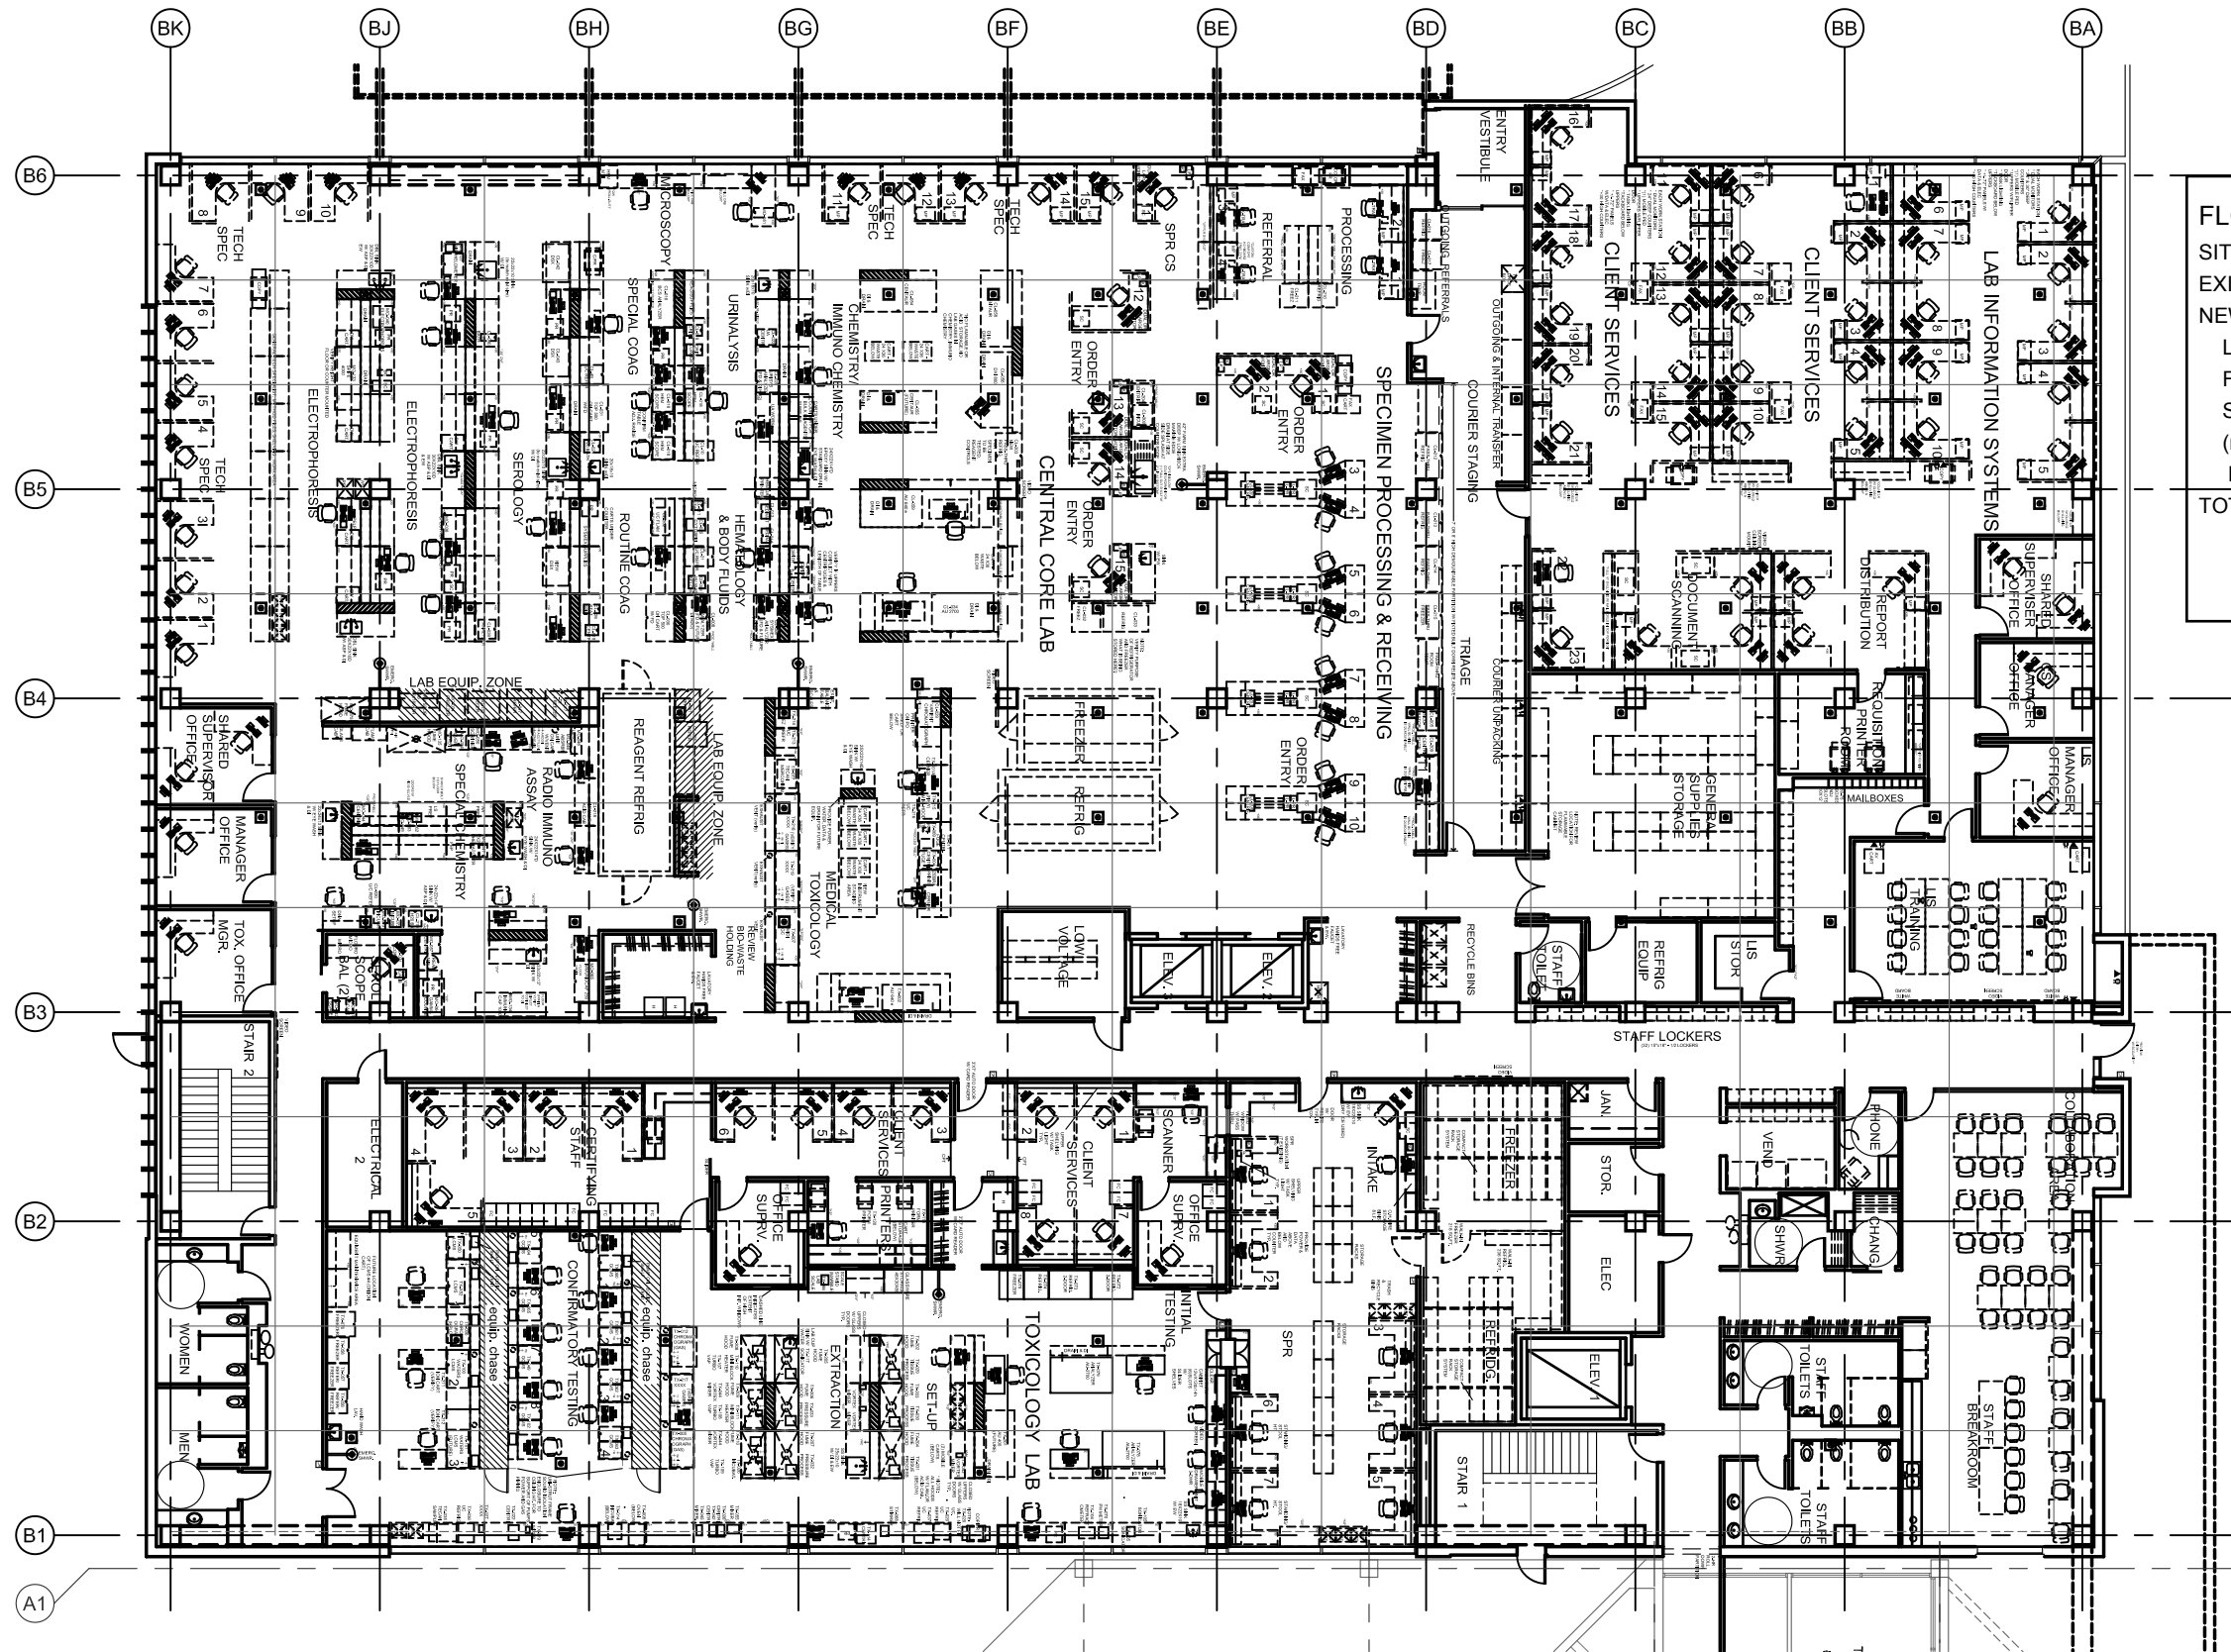




FLOOR AREA RATIO (FAR) 0.68:1	
SITE AREA = 337,767 SQ FT	
EXISTING BUILDING	154,913 GSF
NEW BUILDING:	
LOWER LEVEL	14,850 GSF
FIRST FLOOR	30,900 GSF
SECOND FLOOR	31,090 GSF
(not including Mechanical Penthouse of 7,500 GSF)	
TOTAL AREA	231,423 GSF

 


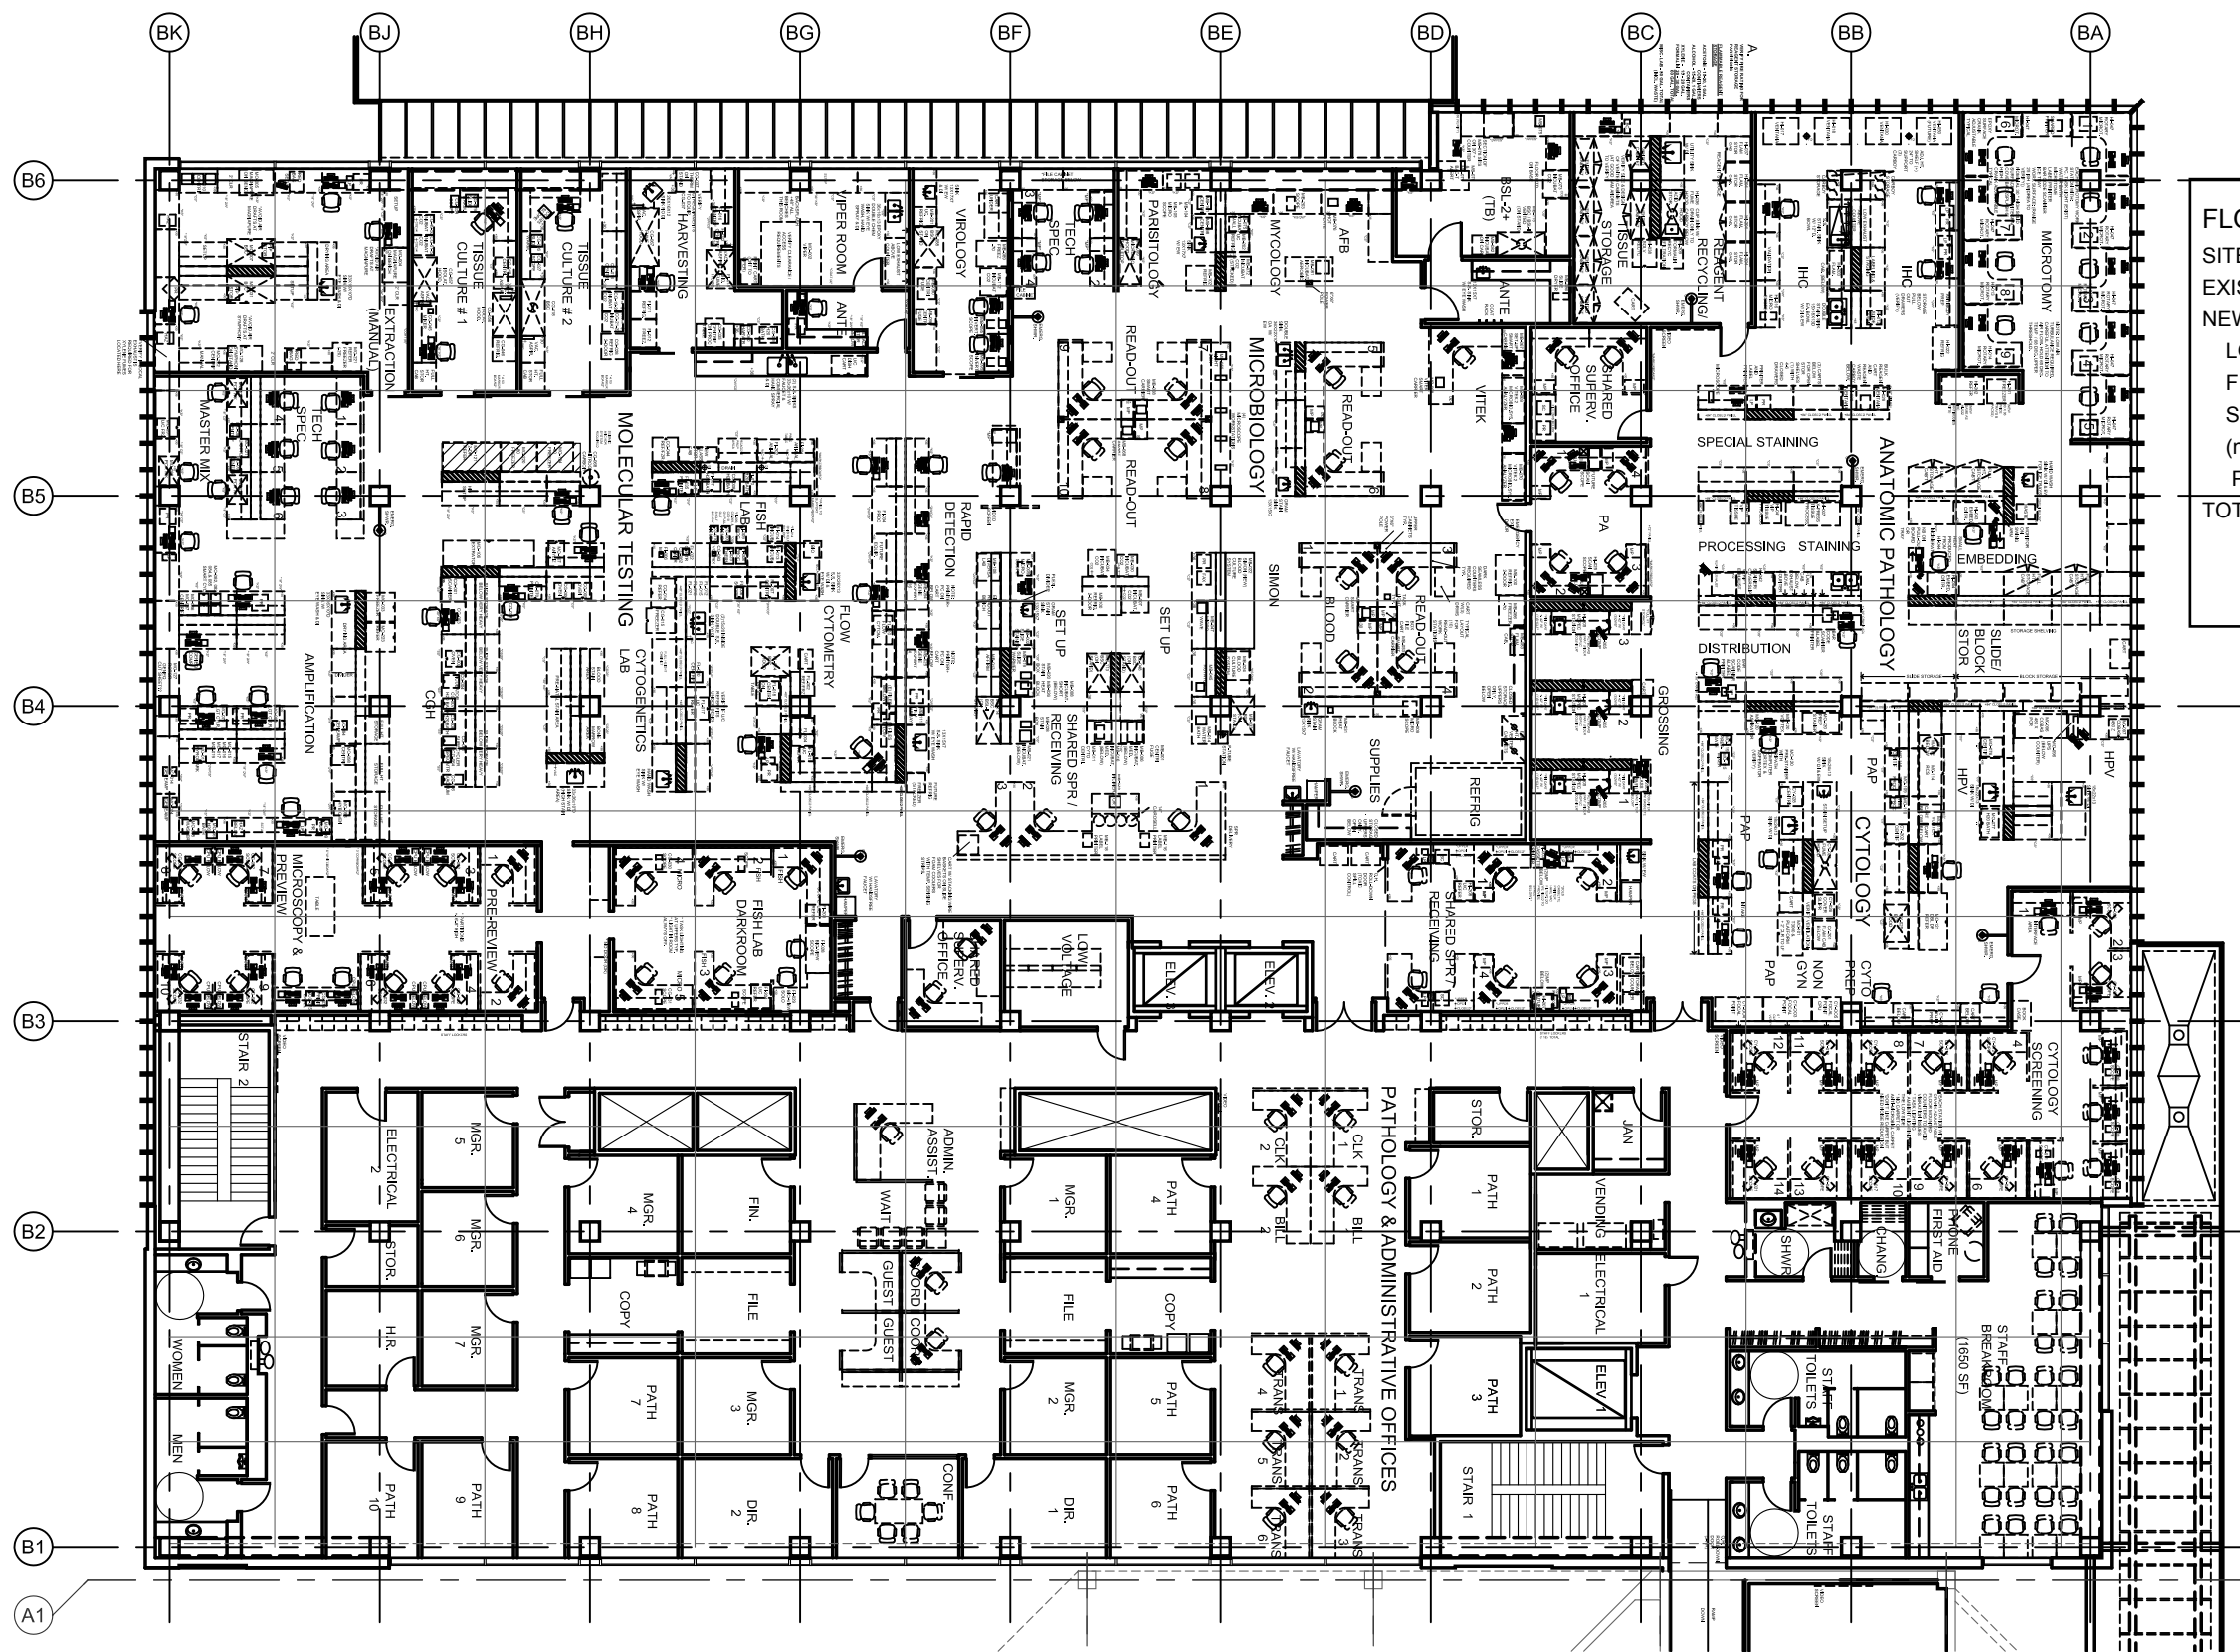

FLOOR AREA RATIO (FAR) 0.68:1	
SITE AREA = 337,767 SQ FT	
EXISTING BUILDING	154,913 GSF
NEW BUILDING:	
LOWER LEVEL	14,850 GSF
FIRST FLOOR	30,900 GSF
SECOND FLOOR	31,090 GSF
(not including Mechanical Penthouse of 7,500 GSF)	
TOTAL AREA	231,423 GSF

 

 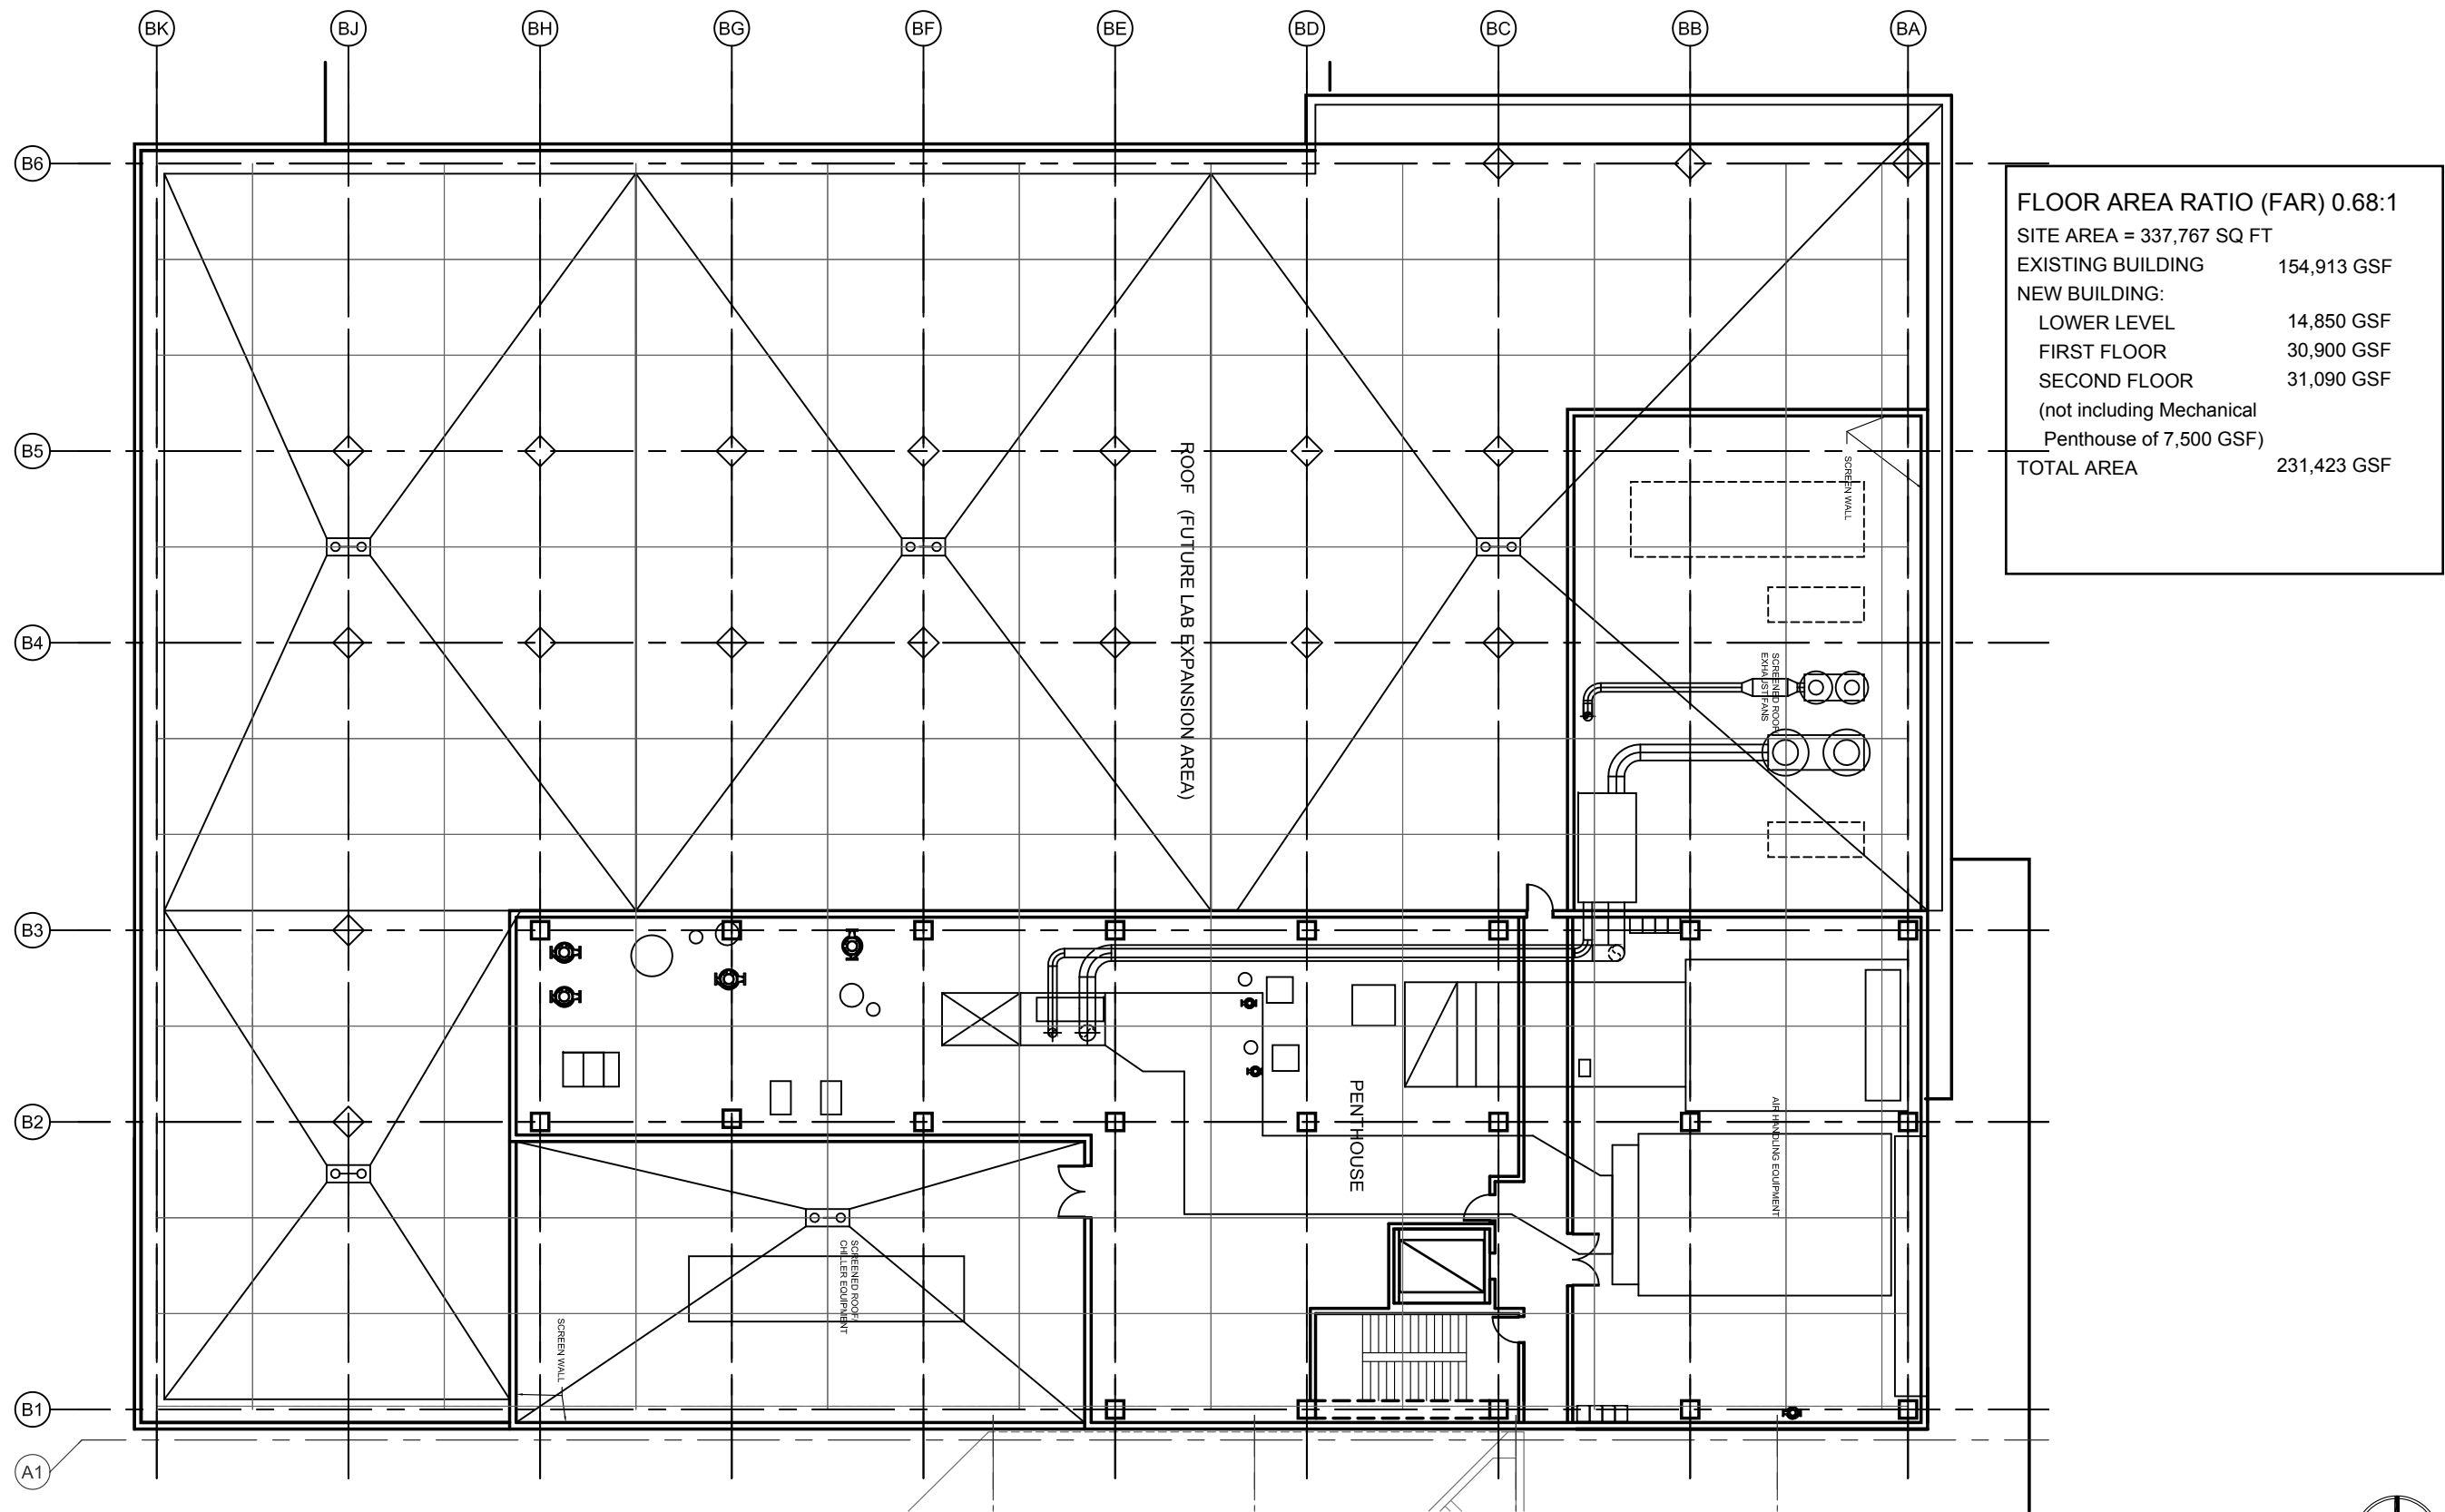

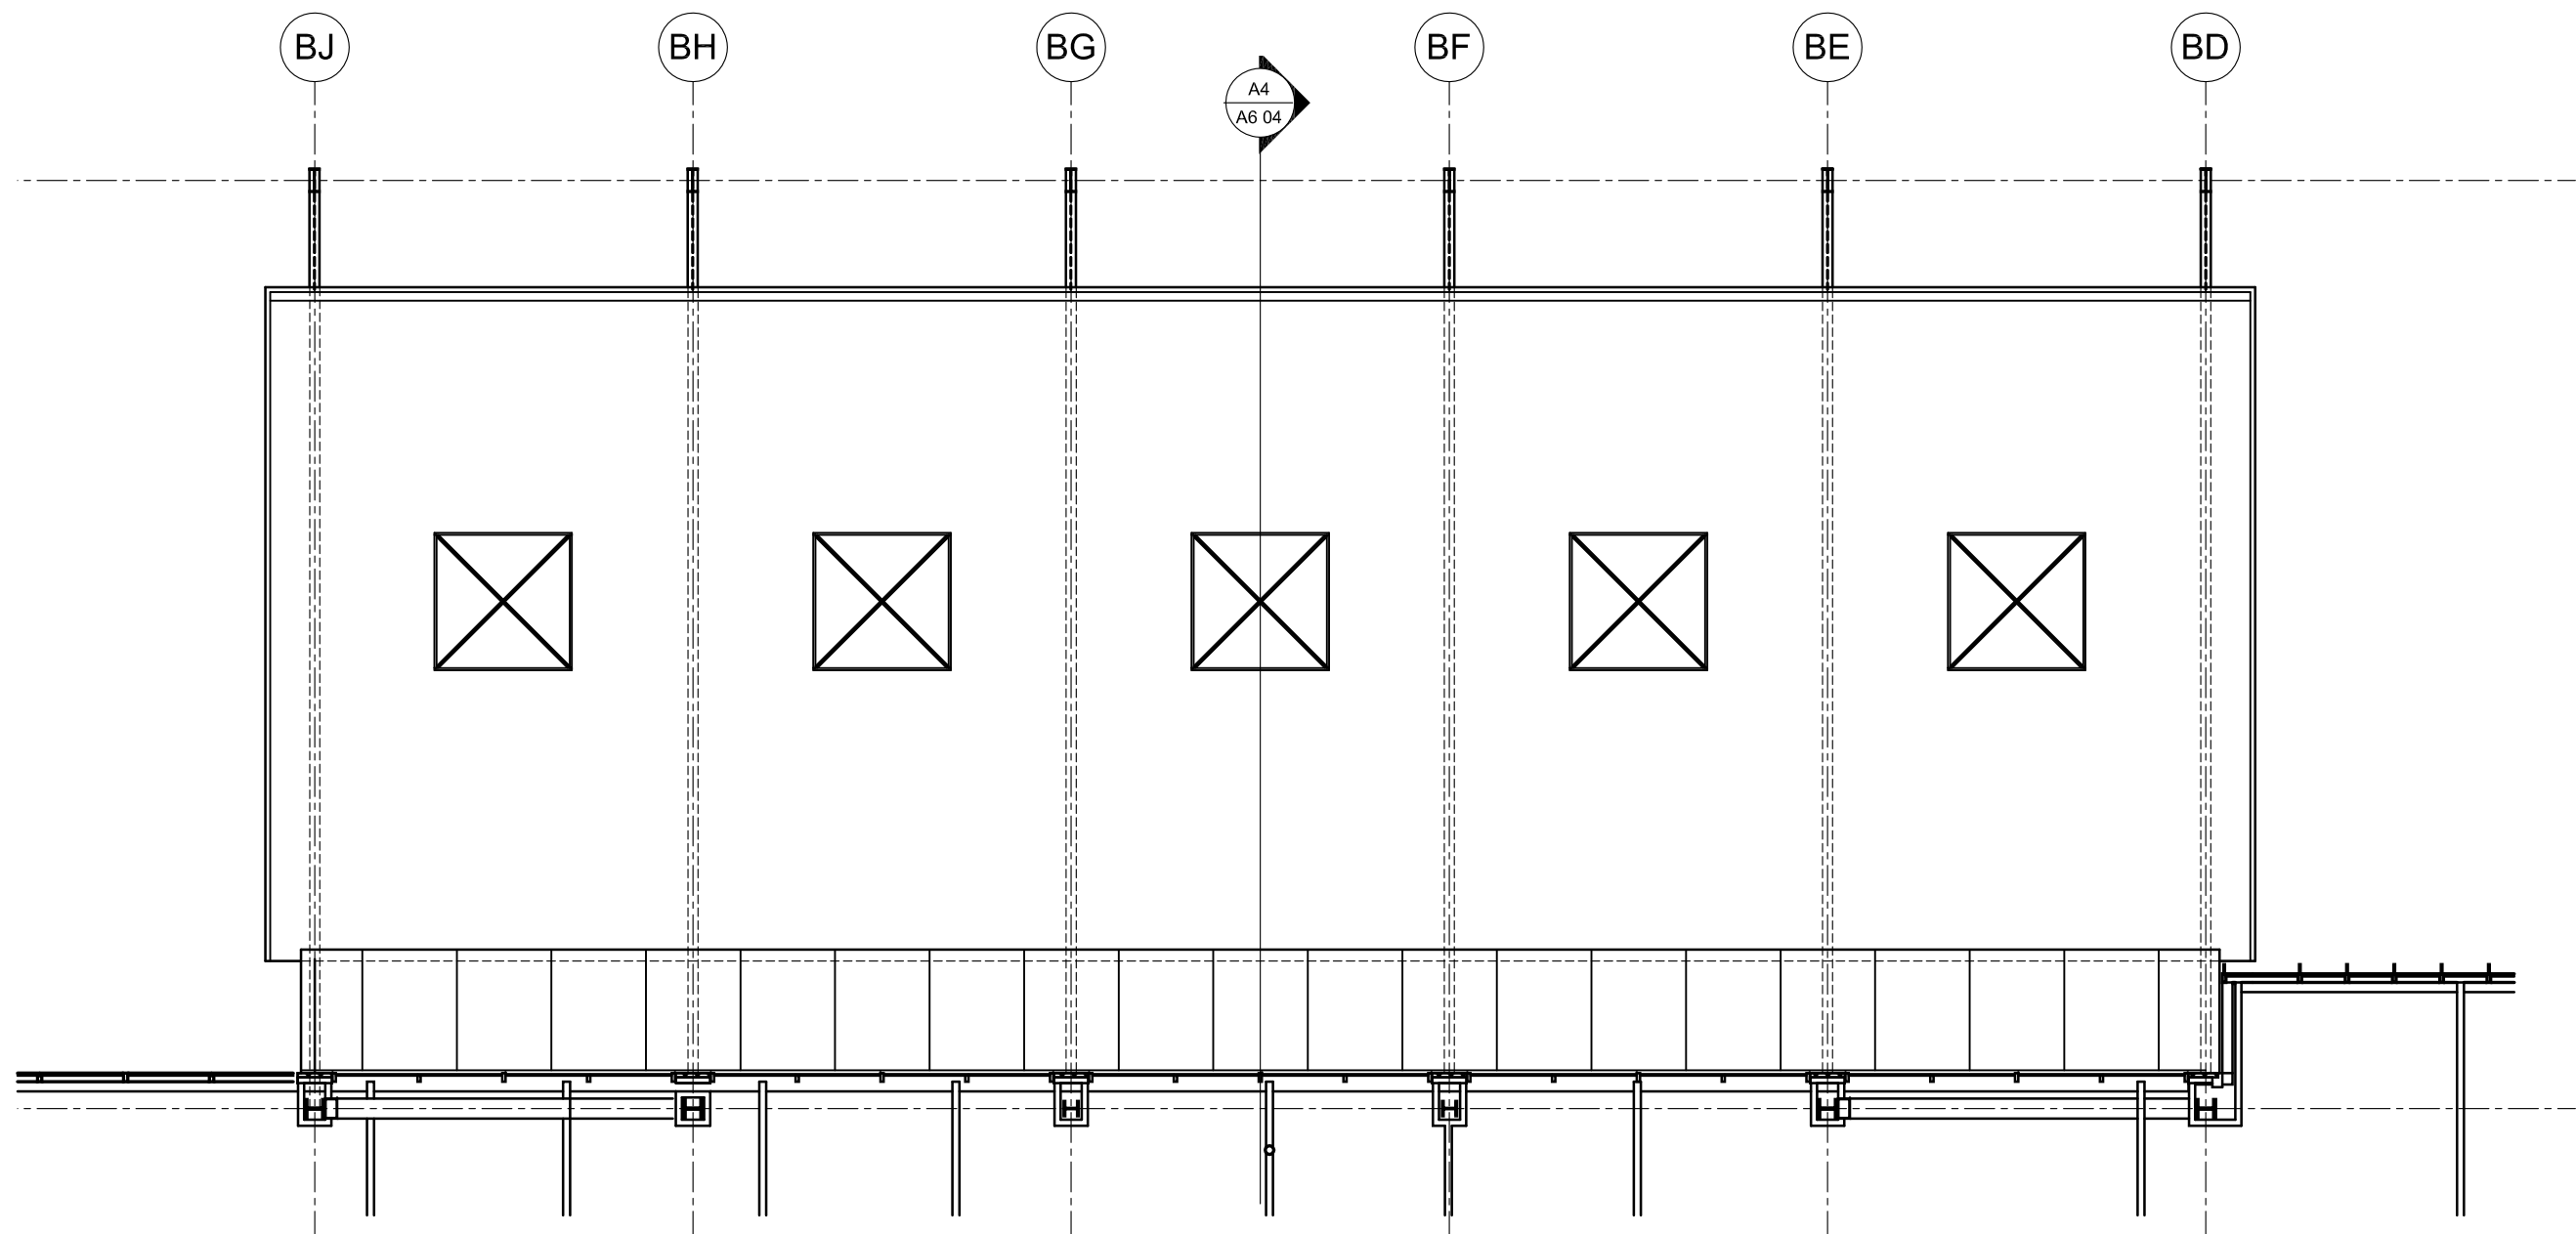


North Canopy Plan: E1/A6.02



GBJ ARCHITECTURE P.C.
815 SW Second Avenue
Portland, Oregon 97204
T 503-223-0992
F 503-294-3961
www.gbjarch.com

LEGACY HOLLADAY PARK
CENTRAL LABORATORY RELOCATION
1225 NE 2nd Ave.
PORTLAND, OREGON 97232
LAND USE

 

SCALE : 3/32" = 1'-0"

DATE : 06-20-2013

North Canopy Plan

LUR 13-139304 DZM PR

A-09

Exhibit C.17



Perspective - Looking North



Perspective of Future Expansion - Looking North



Perspective - Street View Looking South




Perspective of Future Expansion - Street View Looking South




Perspective of Future Expansion - Street View Looking West



Perspective - Street View Looking West

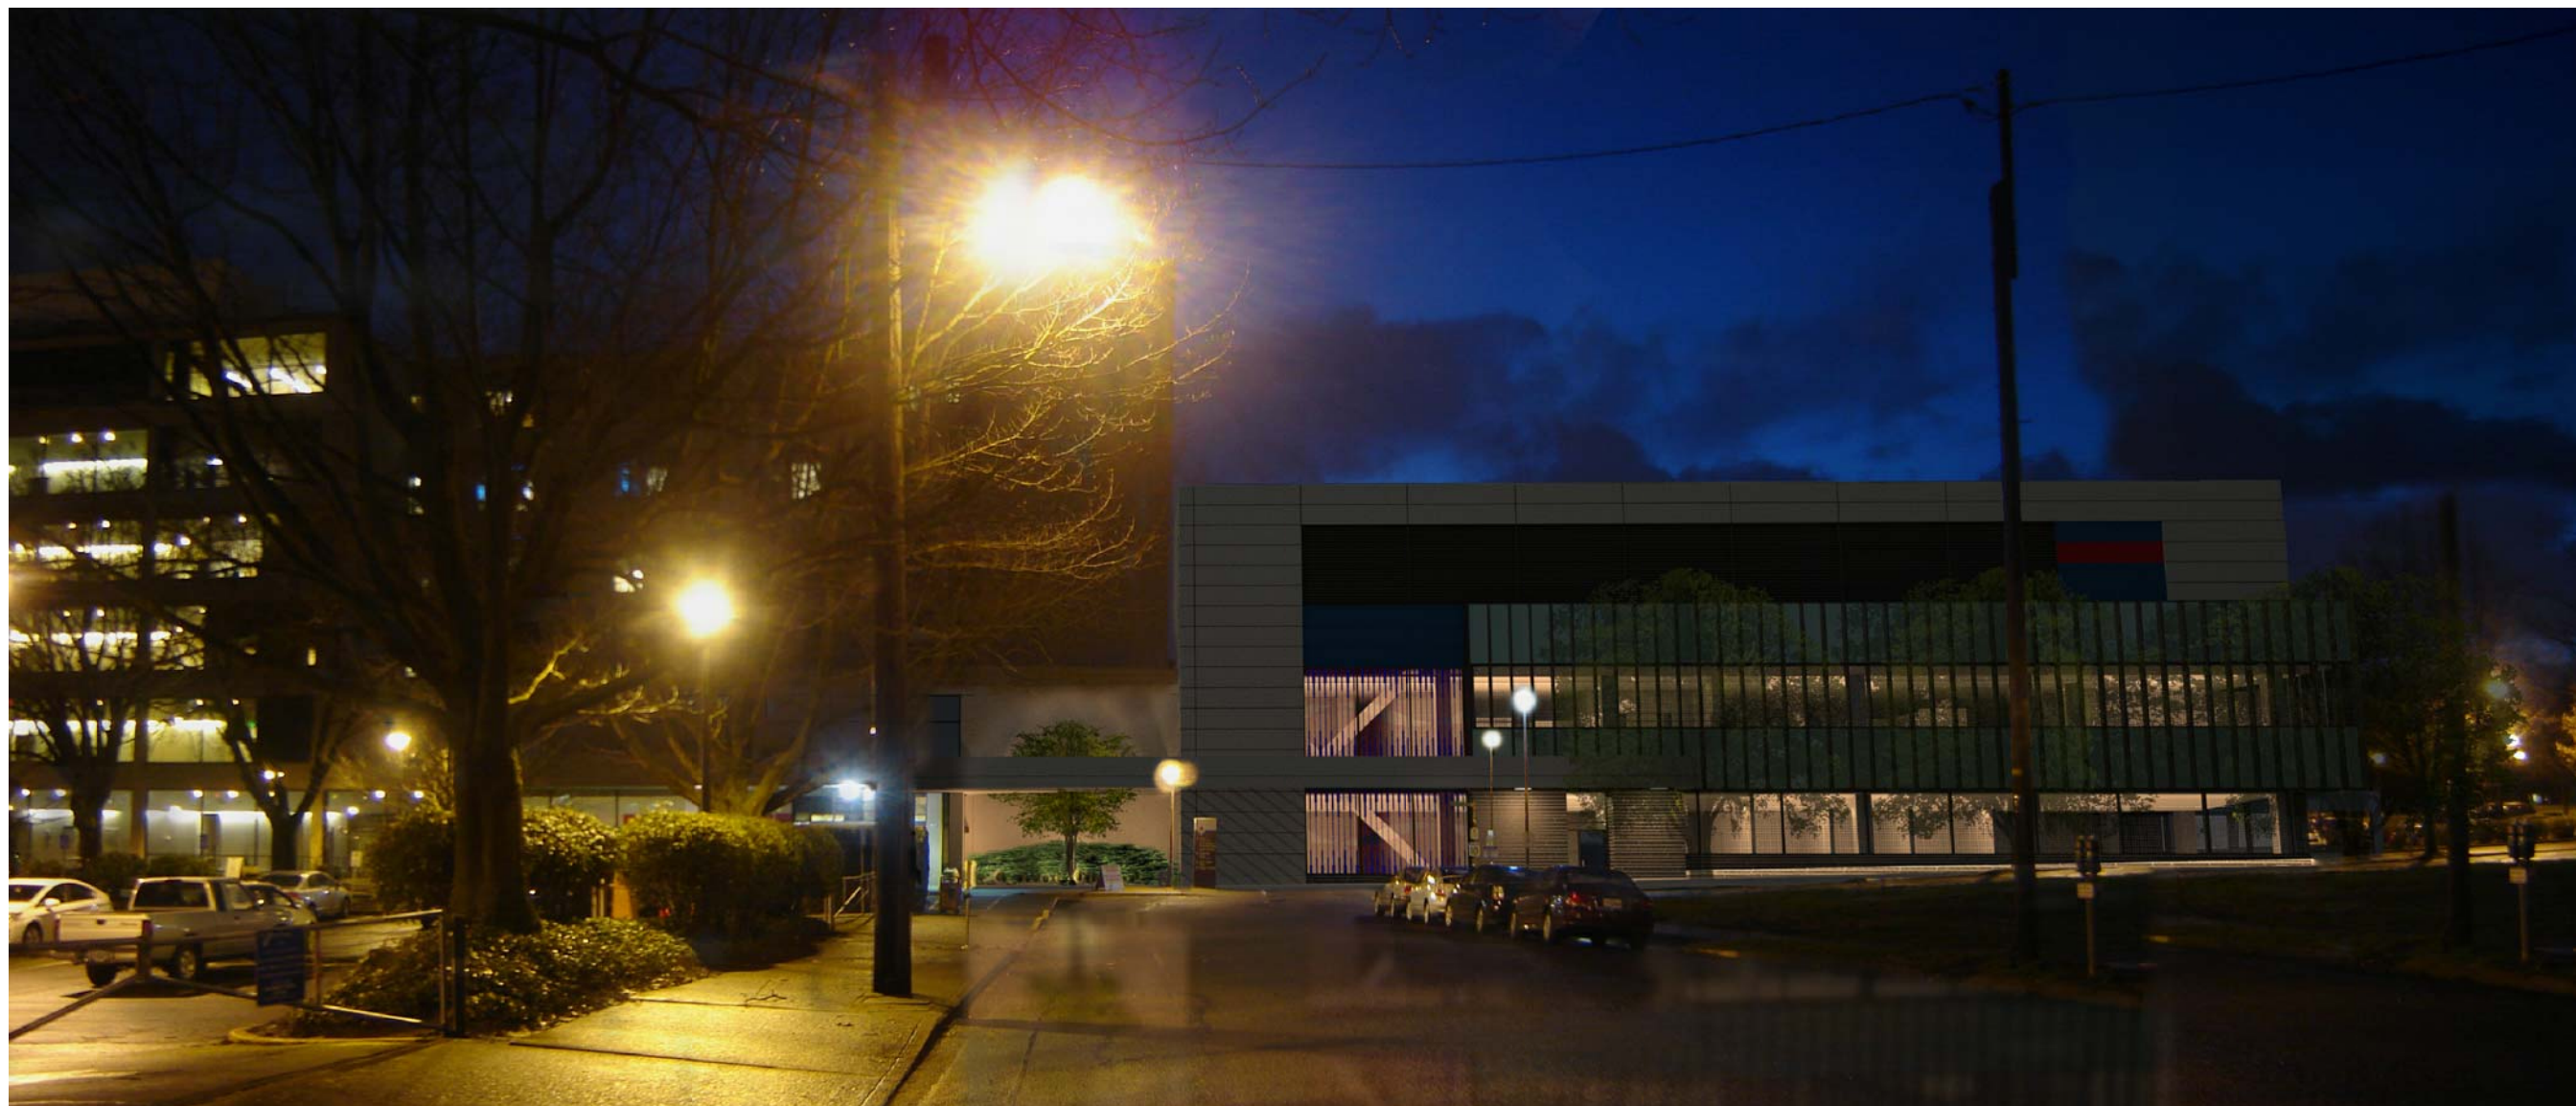


Perspective At Night - Street View Looking West

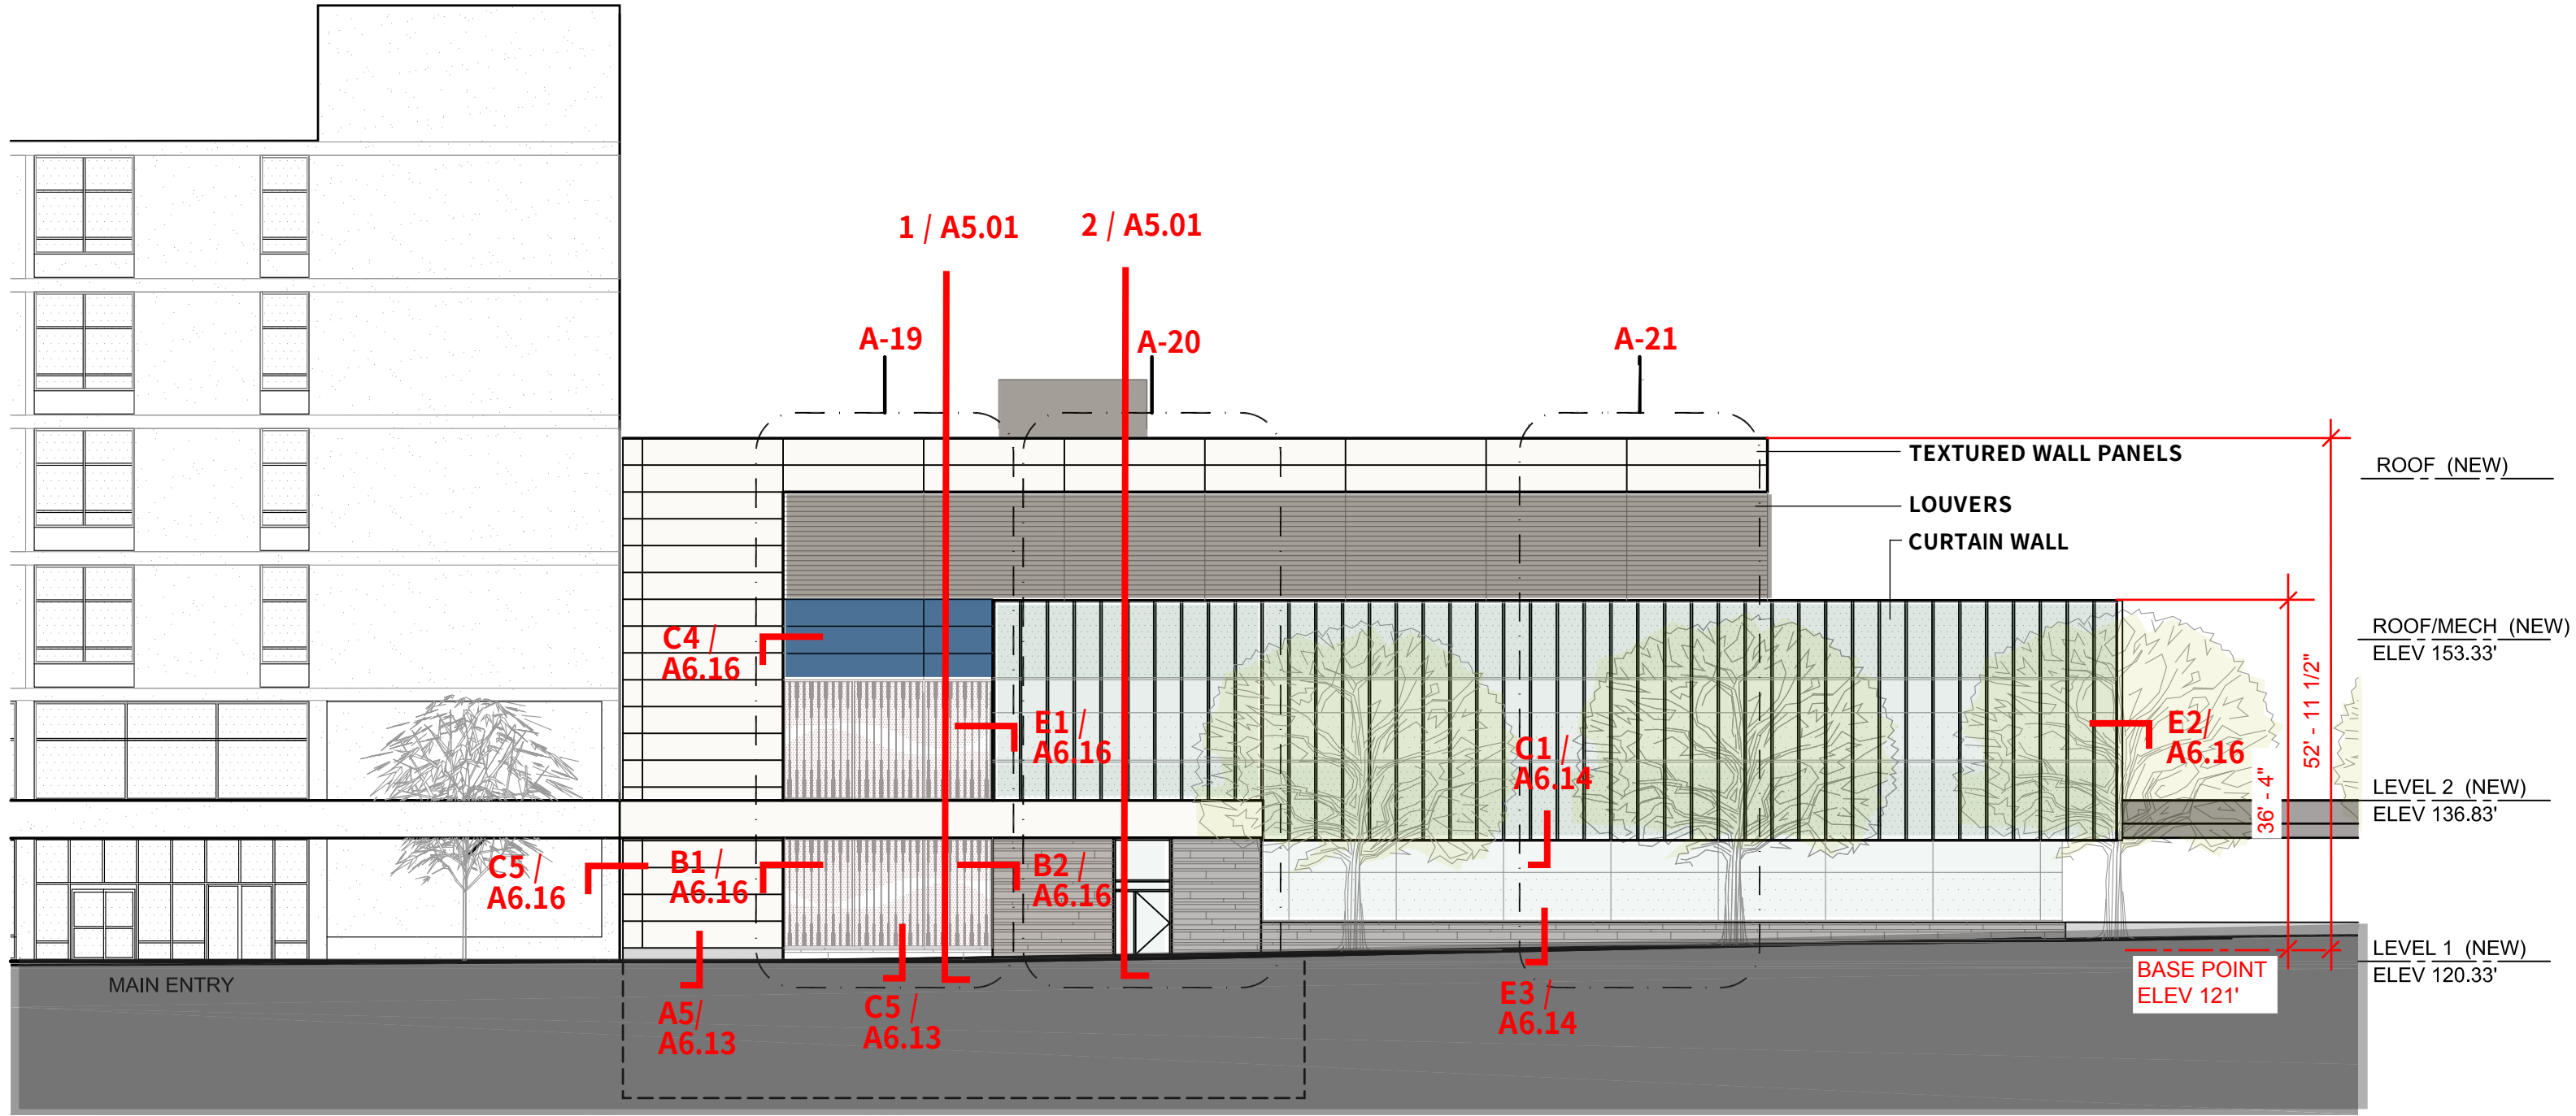


EXISTING HOLLADAY
PARK BLDG

NEW CENTRAL LAB


East Elevation

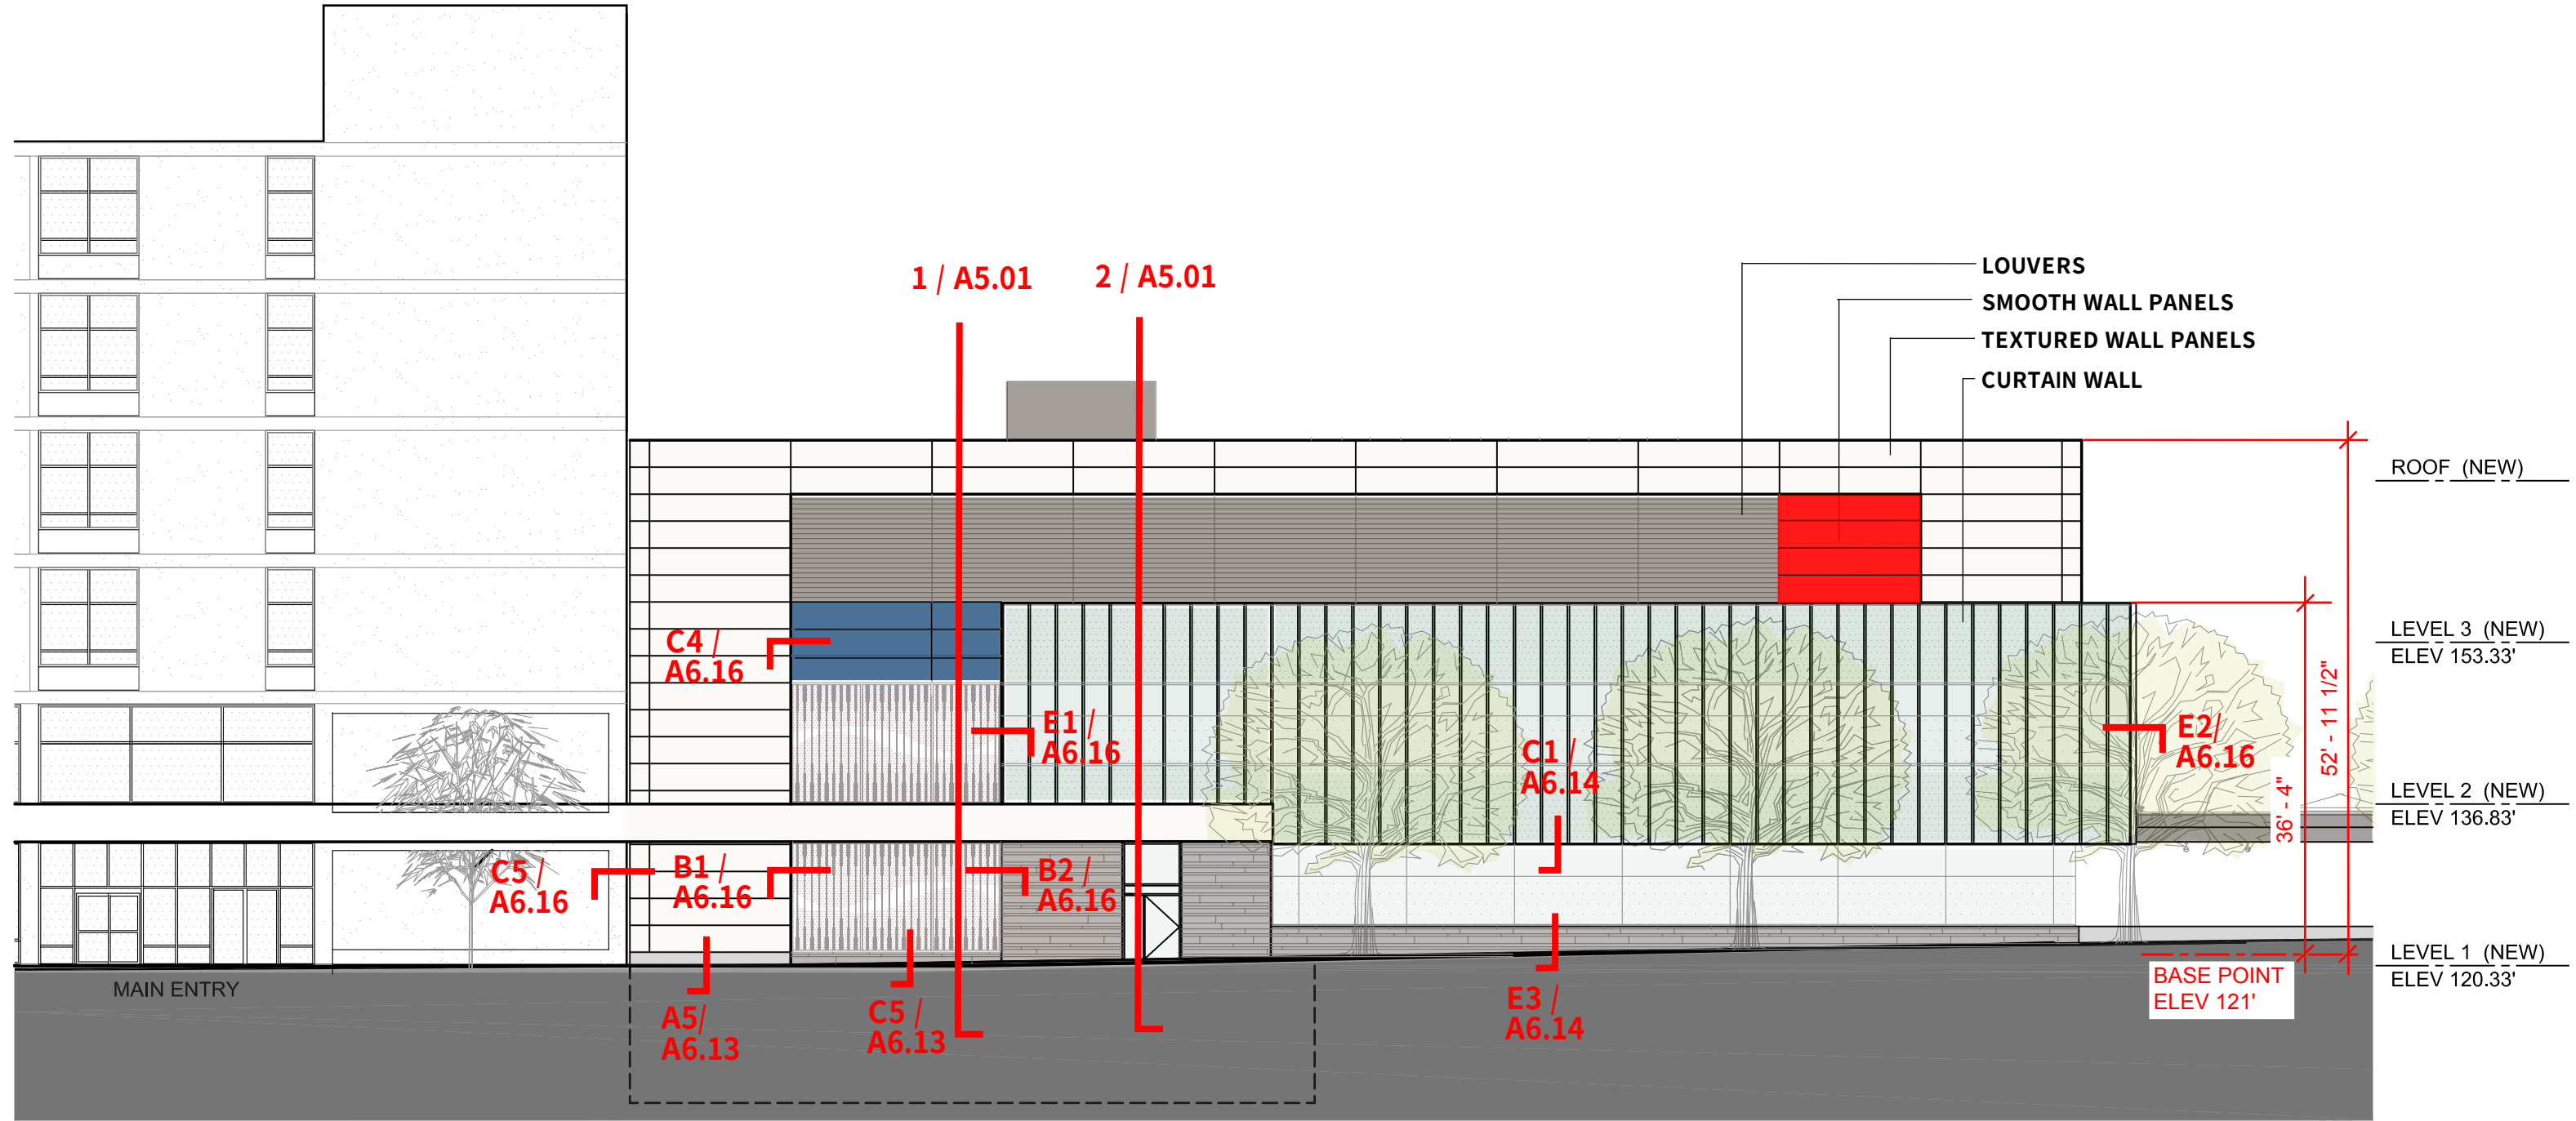


East Elevation - Future Expansion

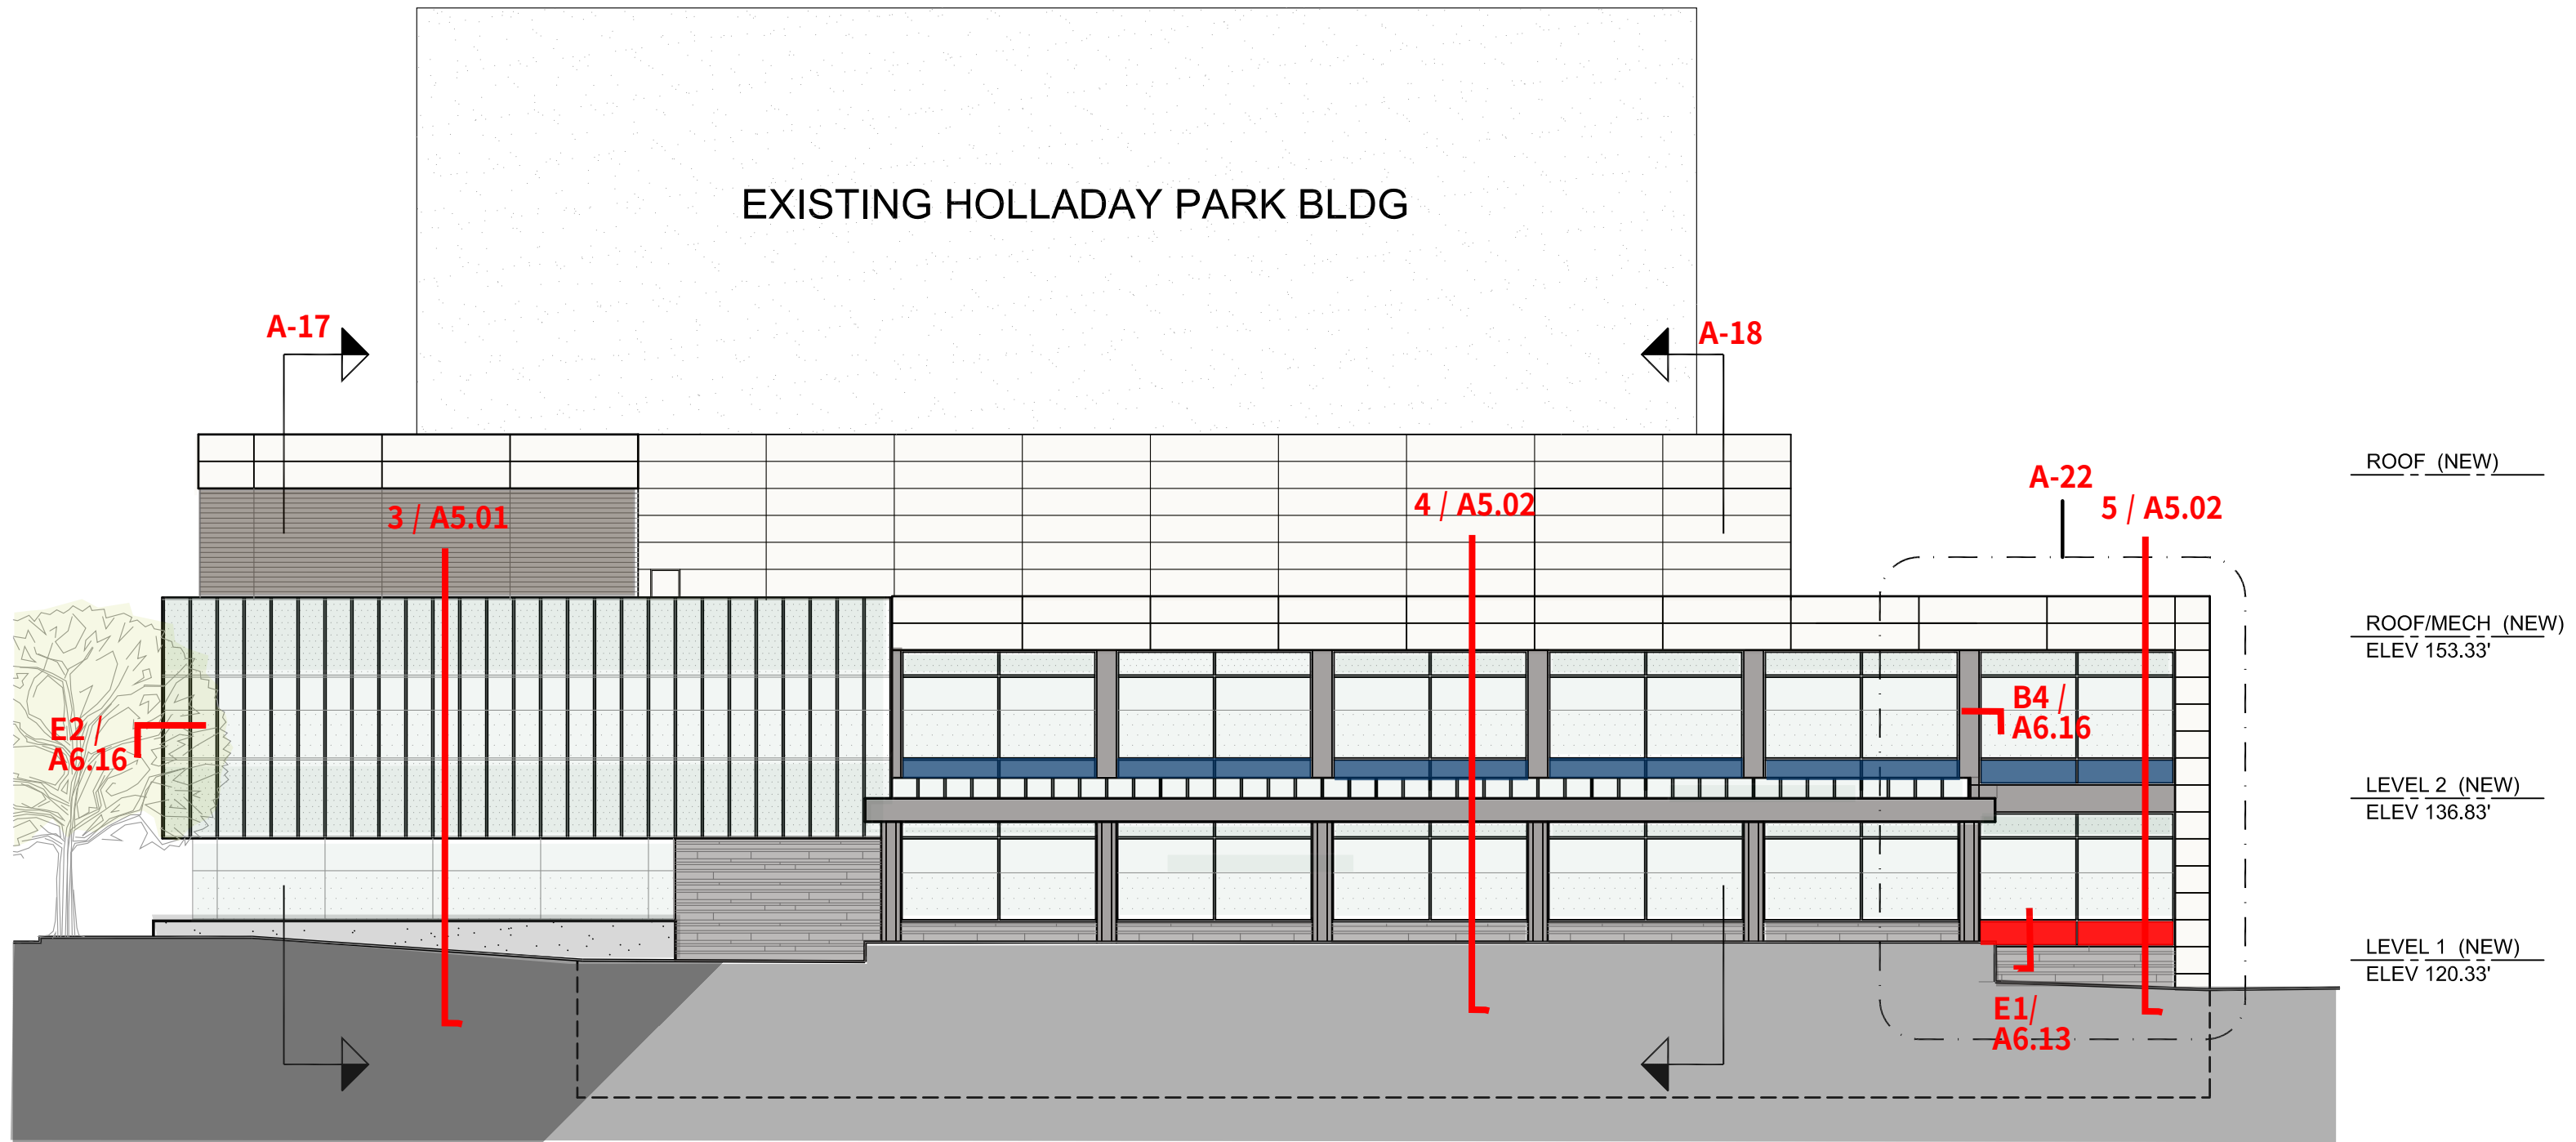


North Elevation

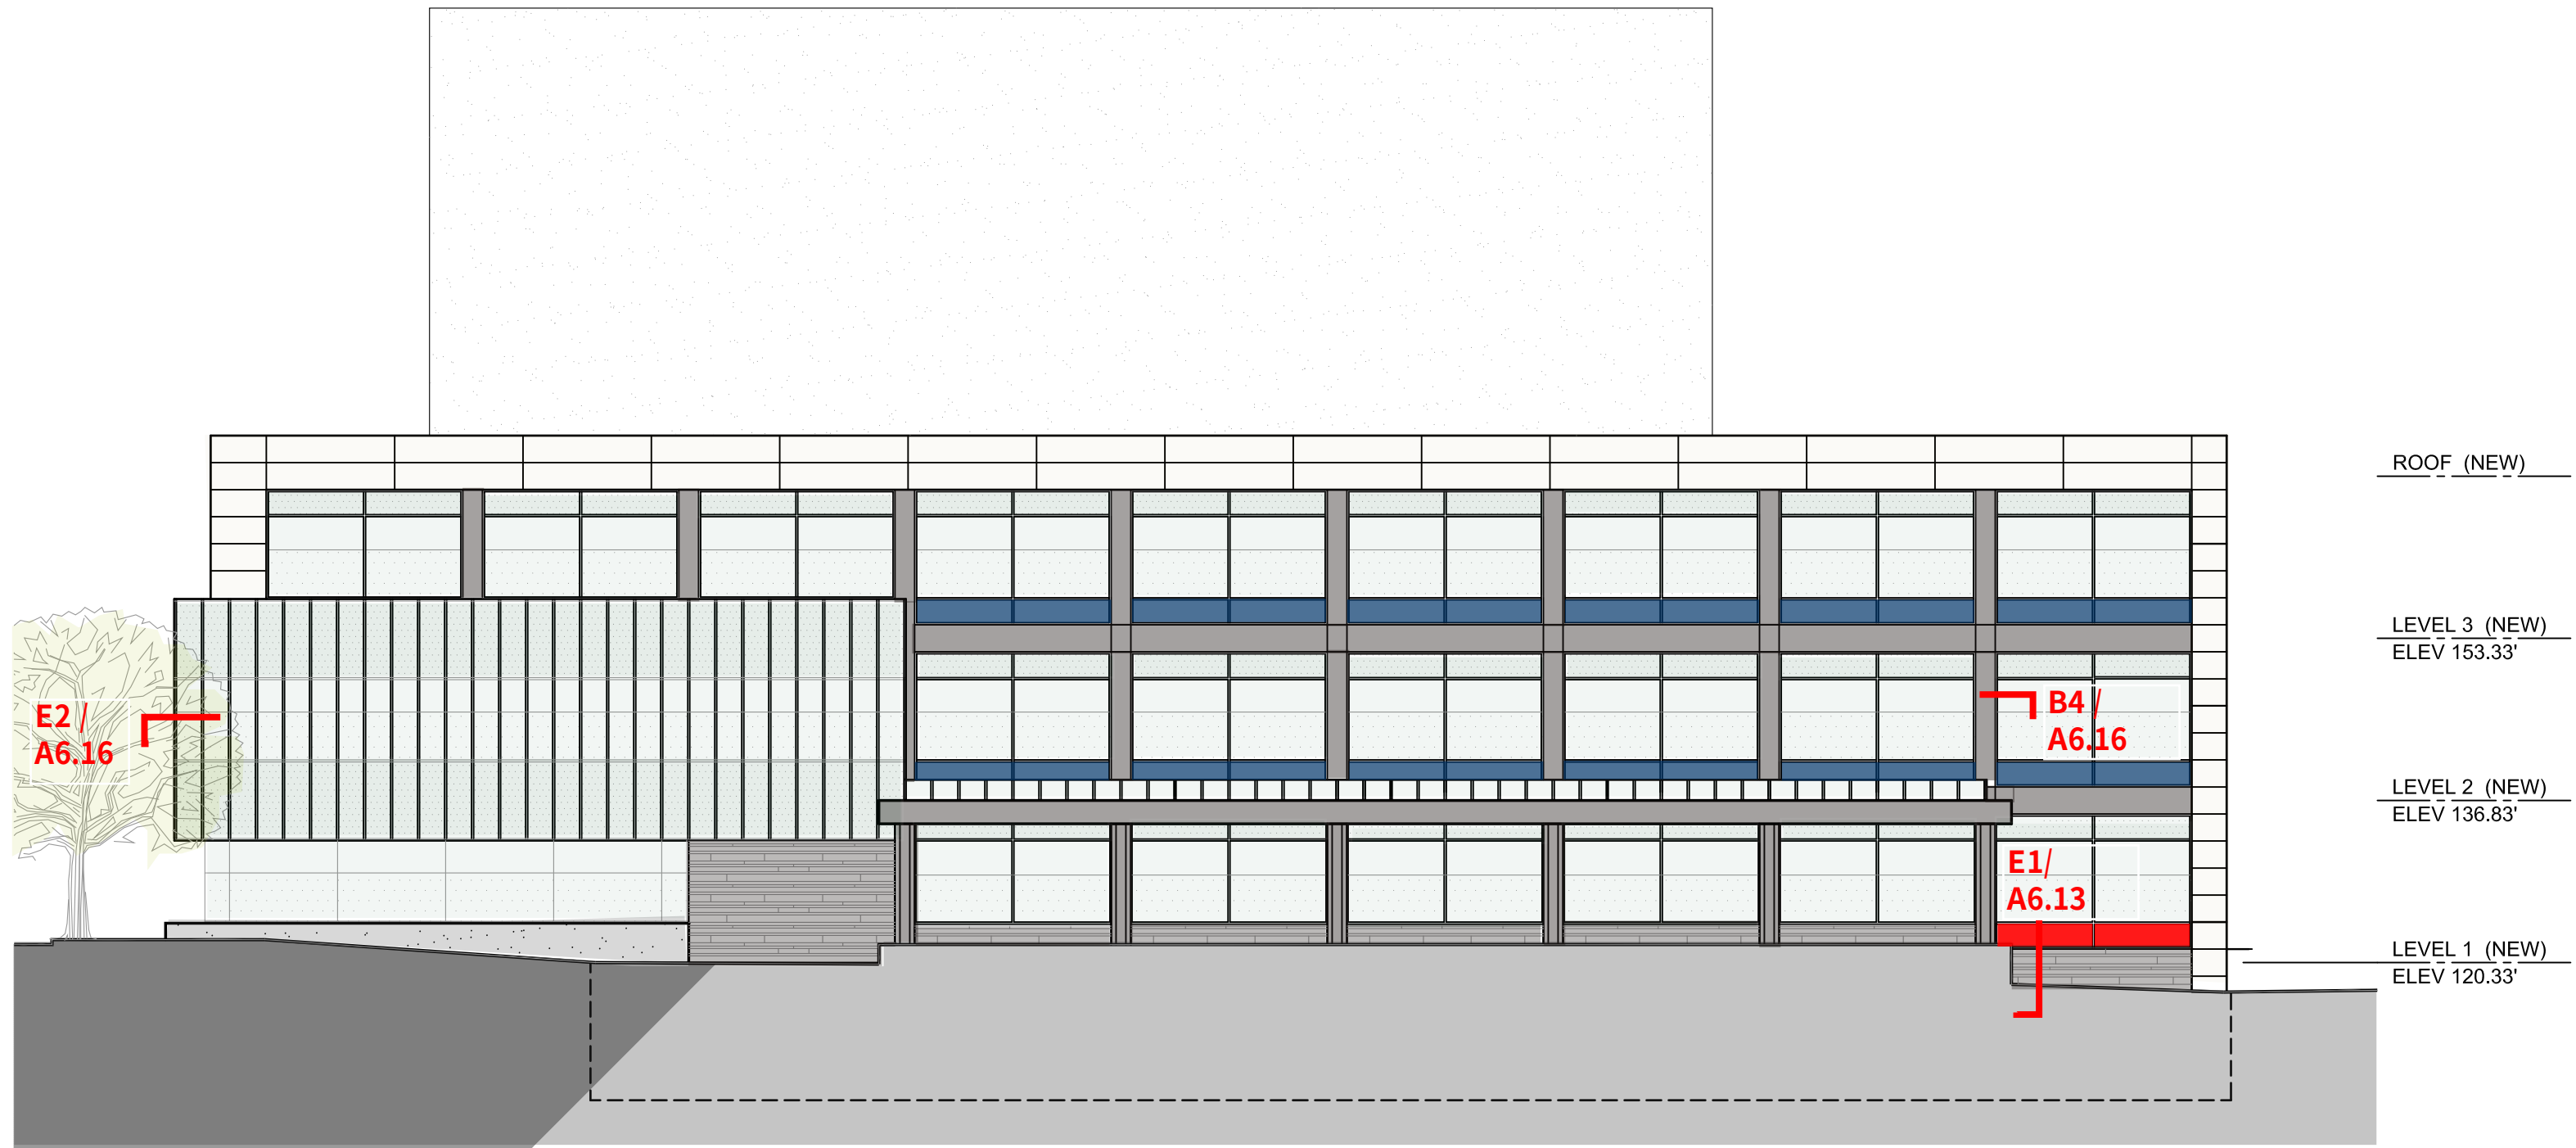


North Elevation - Future Expansion

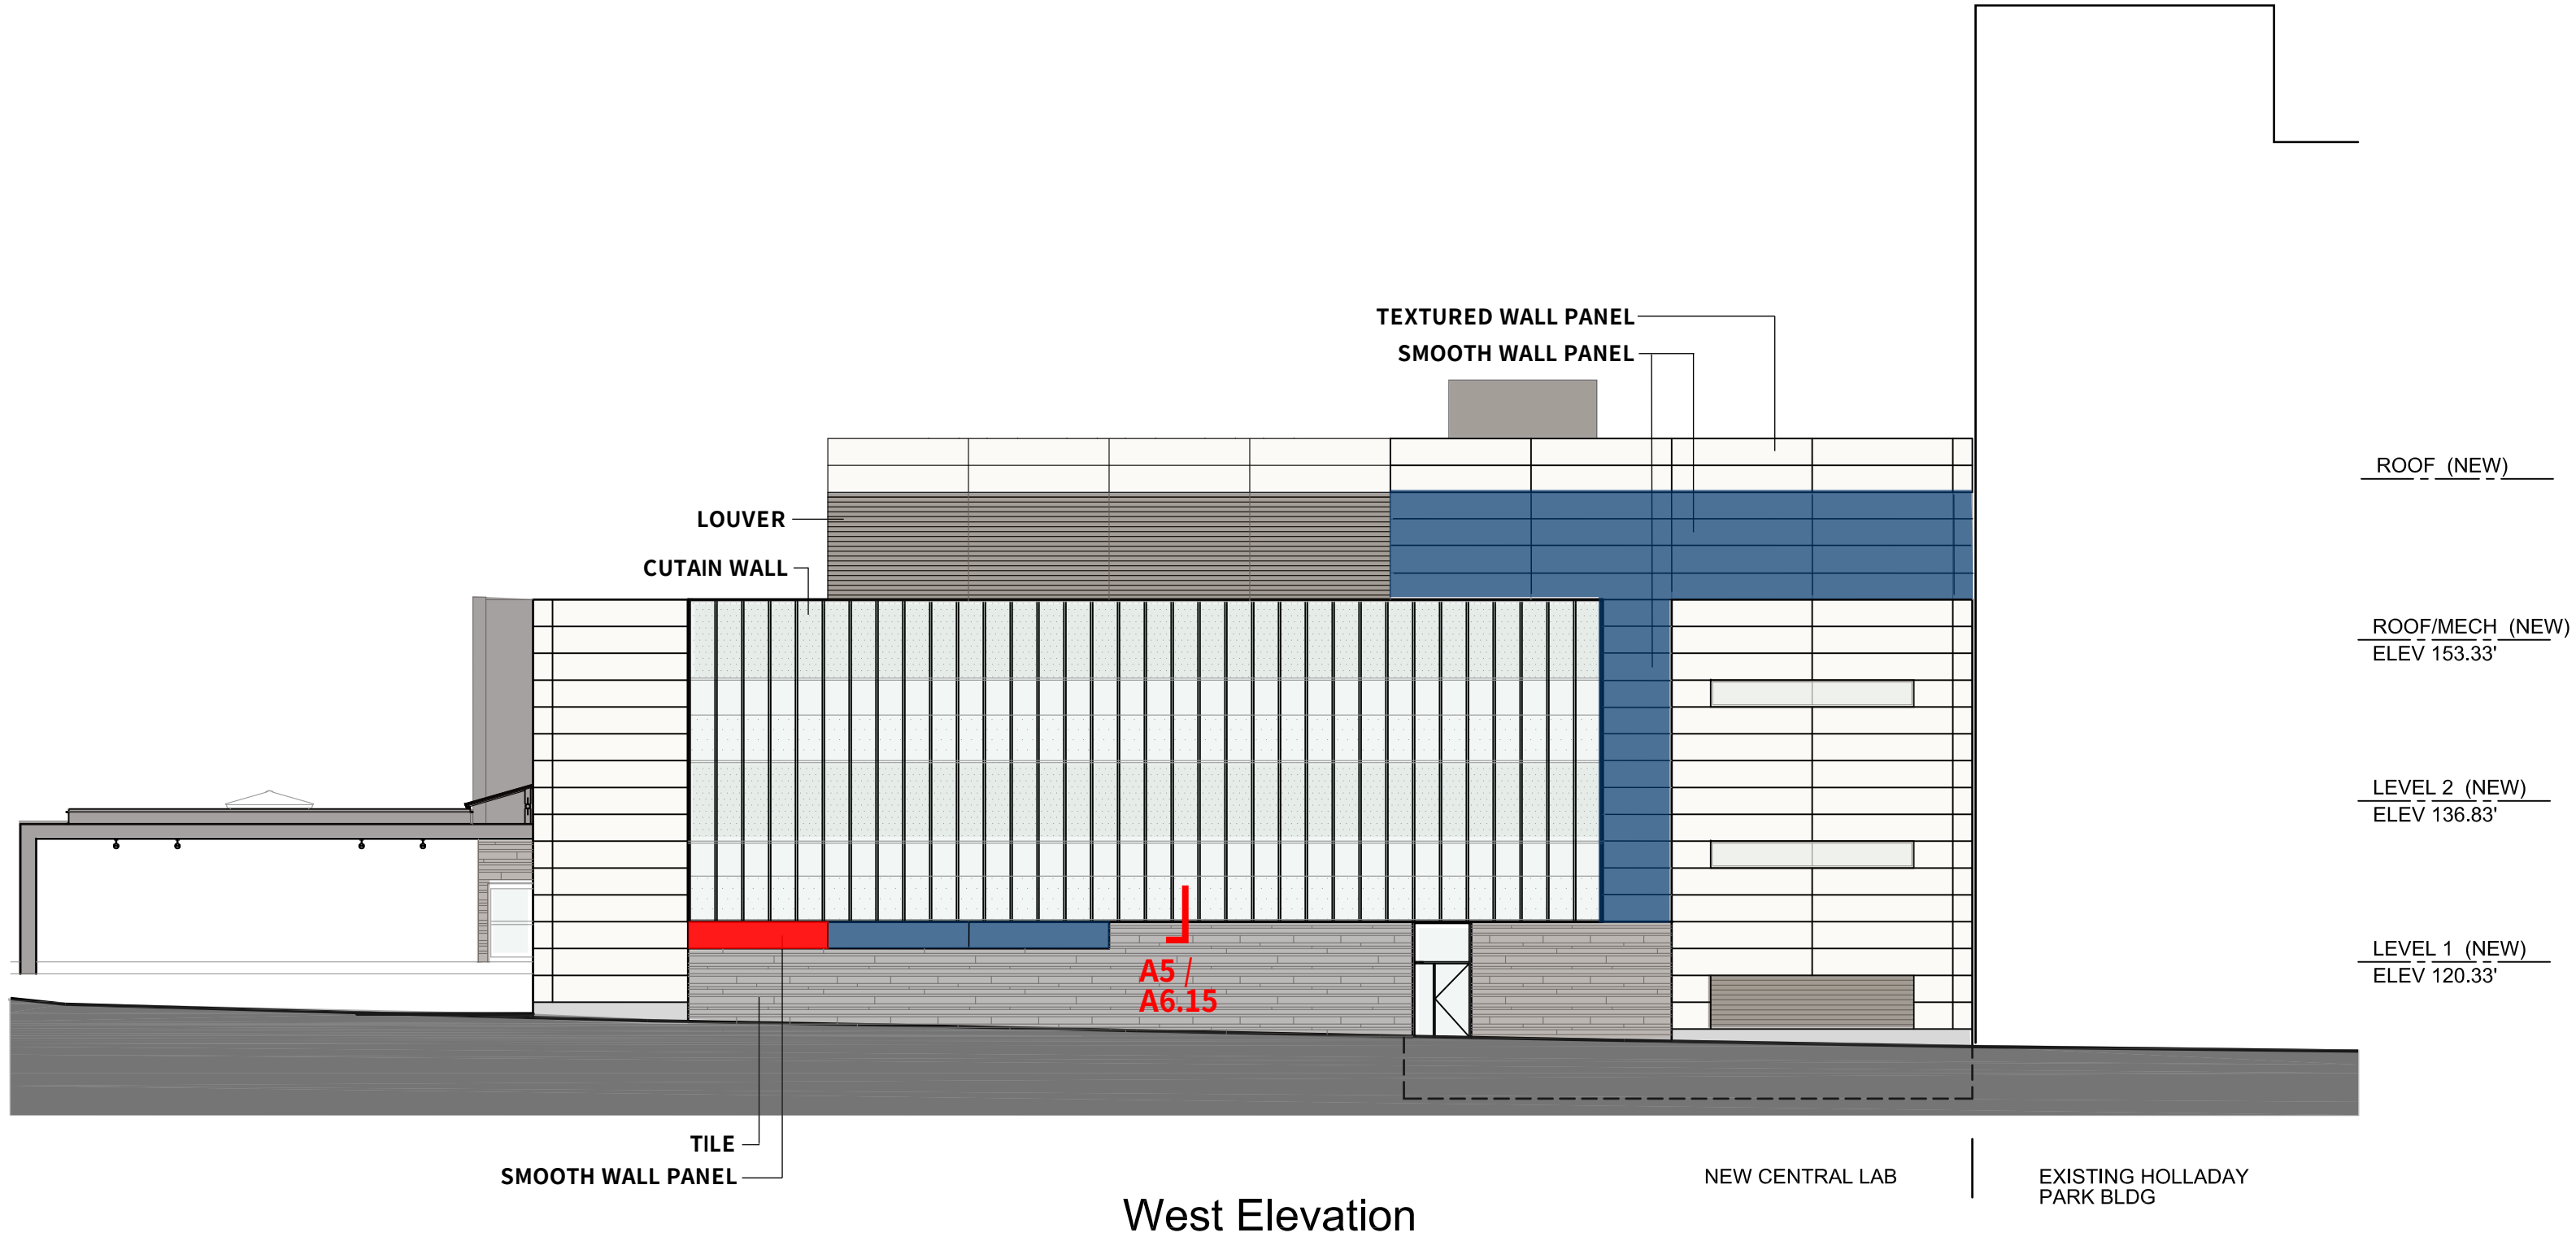


West Elevation

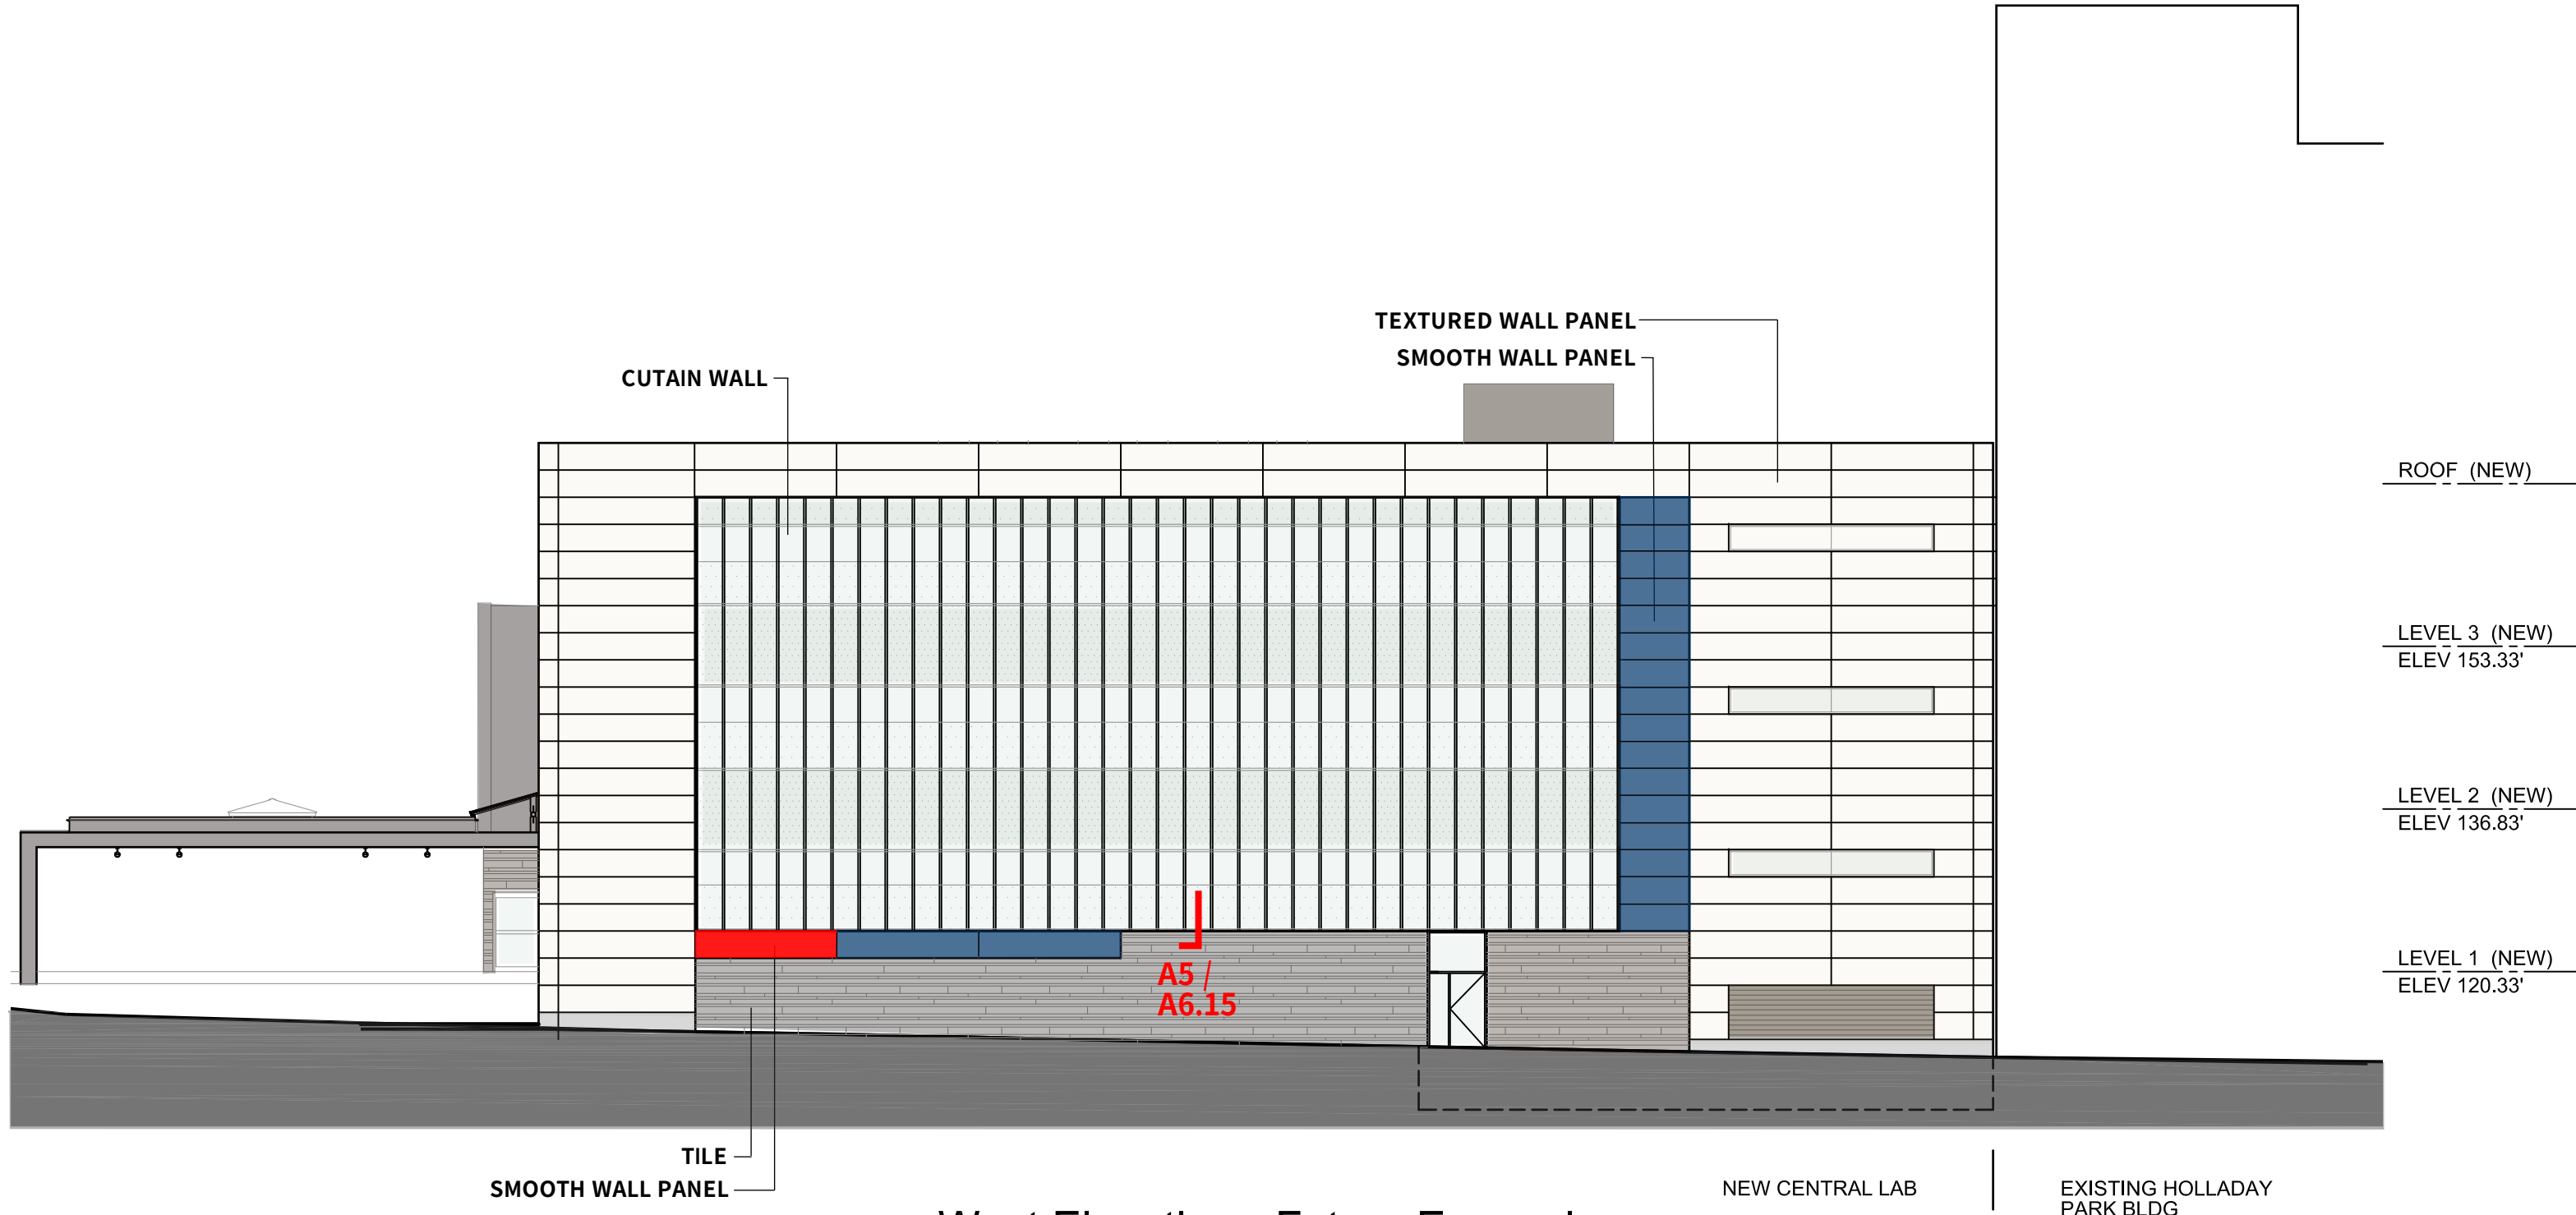


West Elevation - Future Expansion

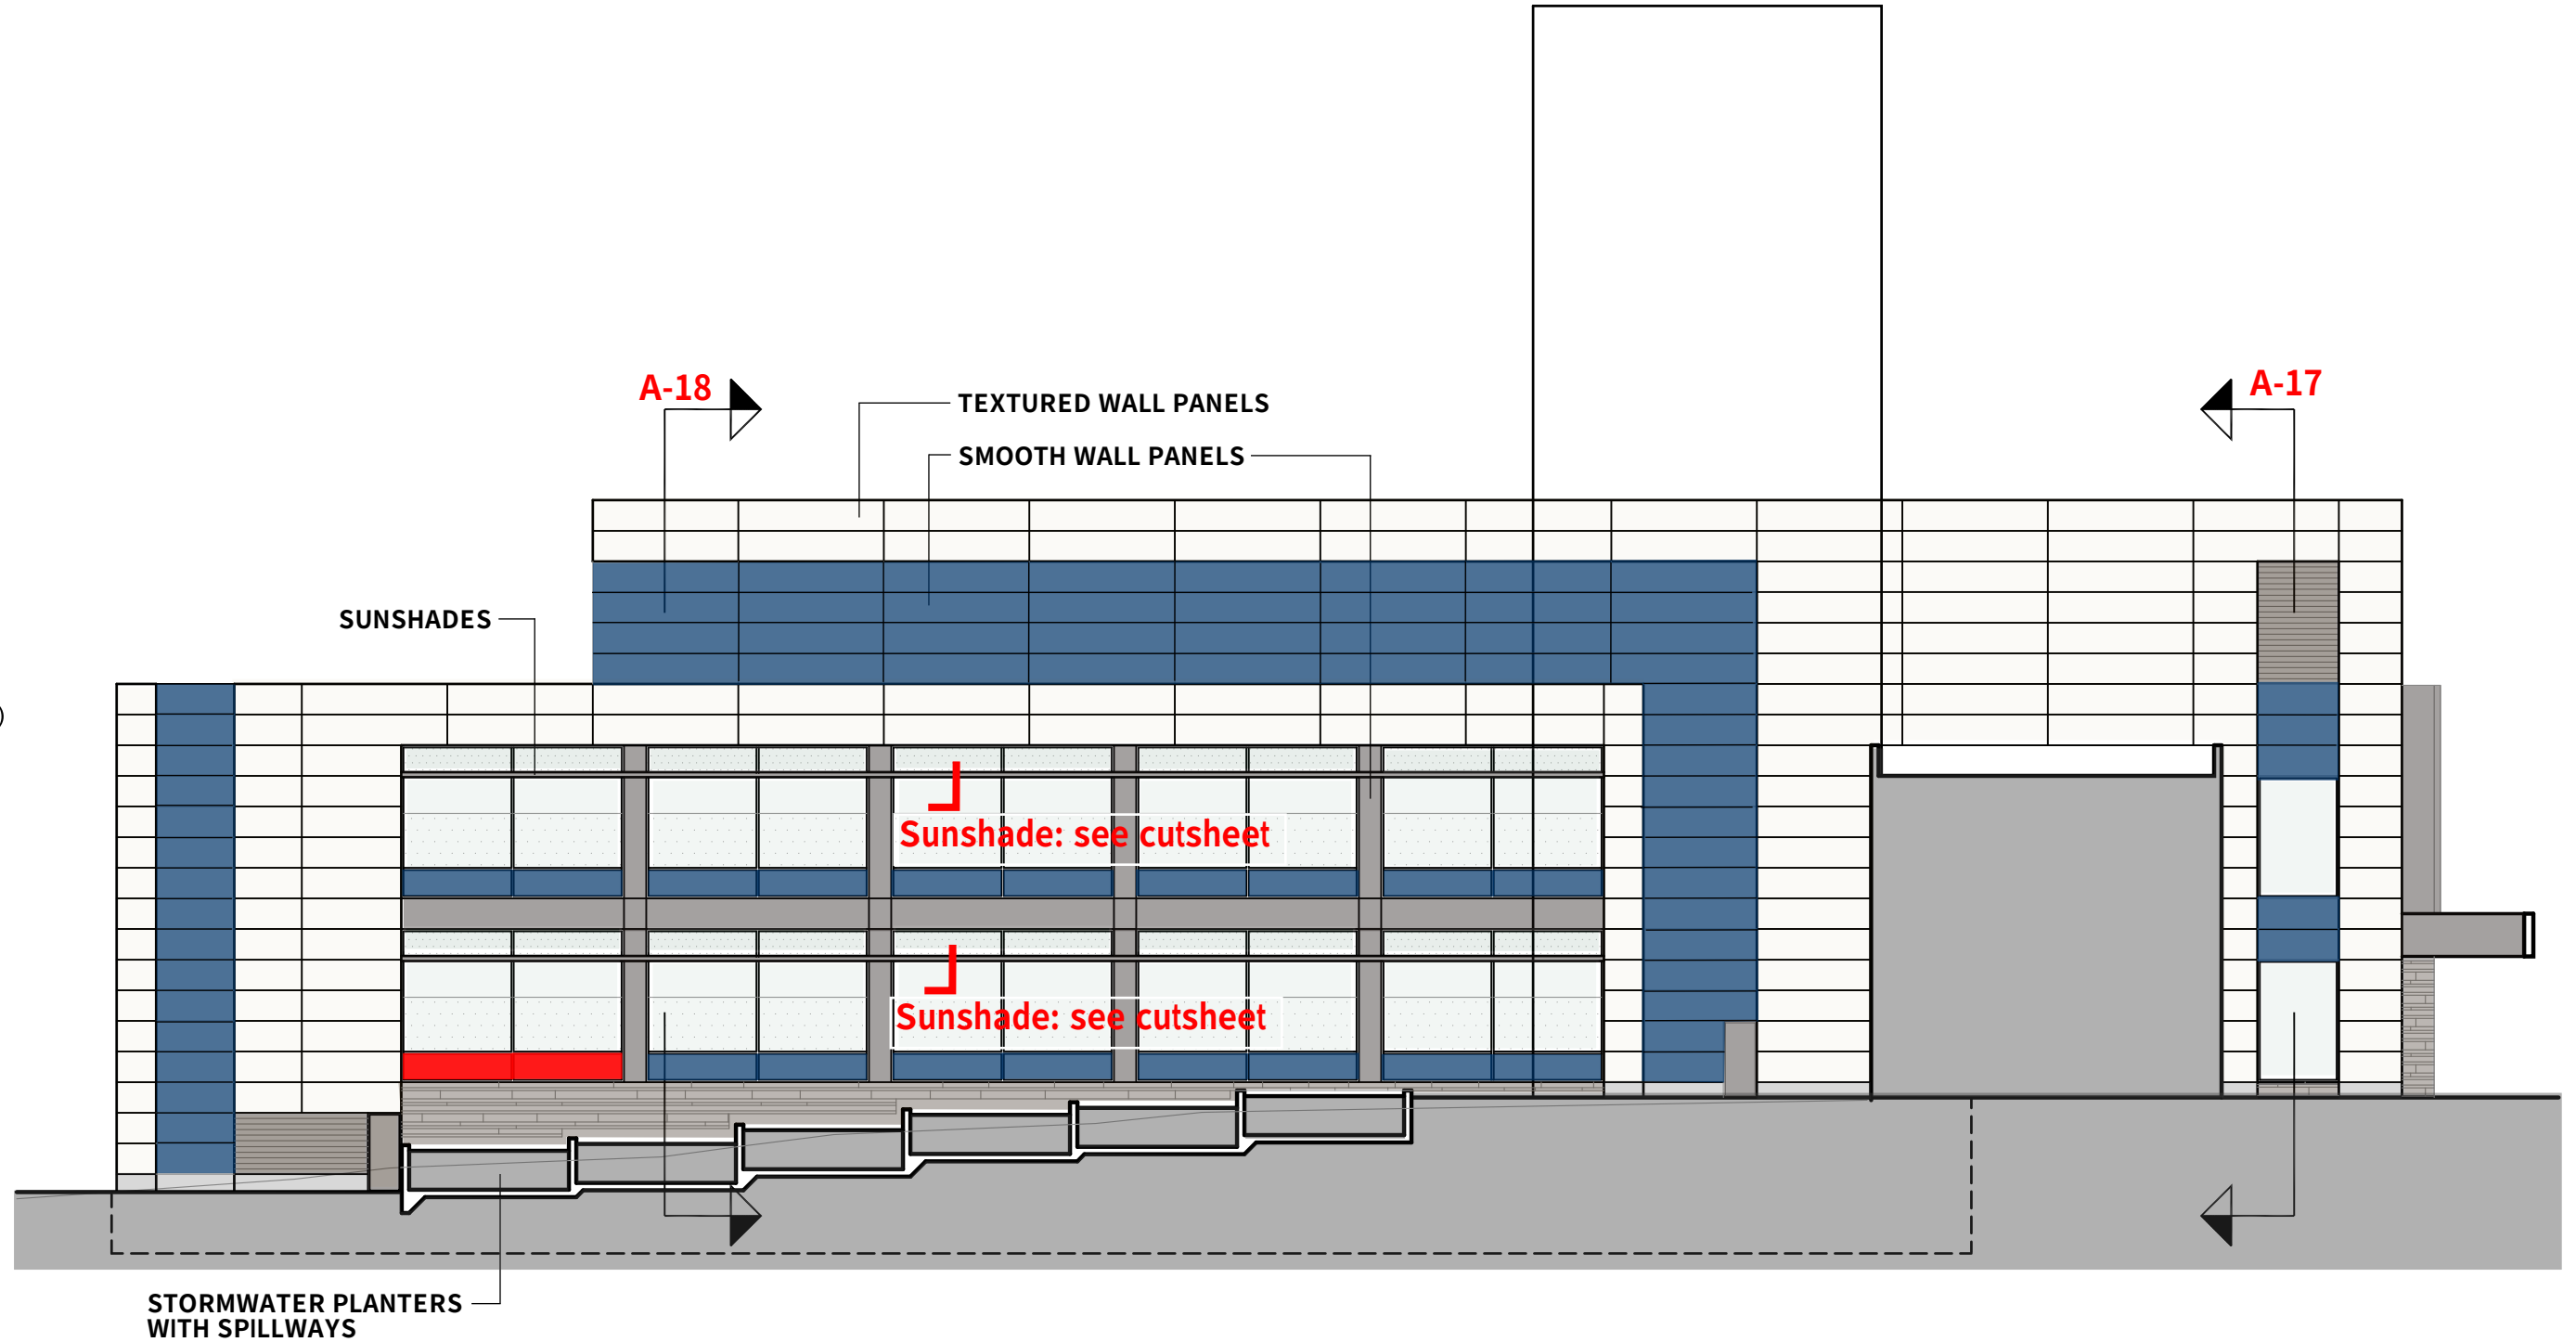

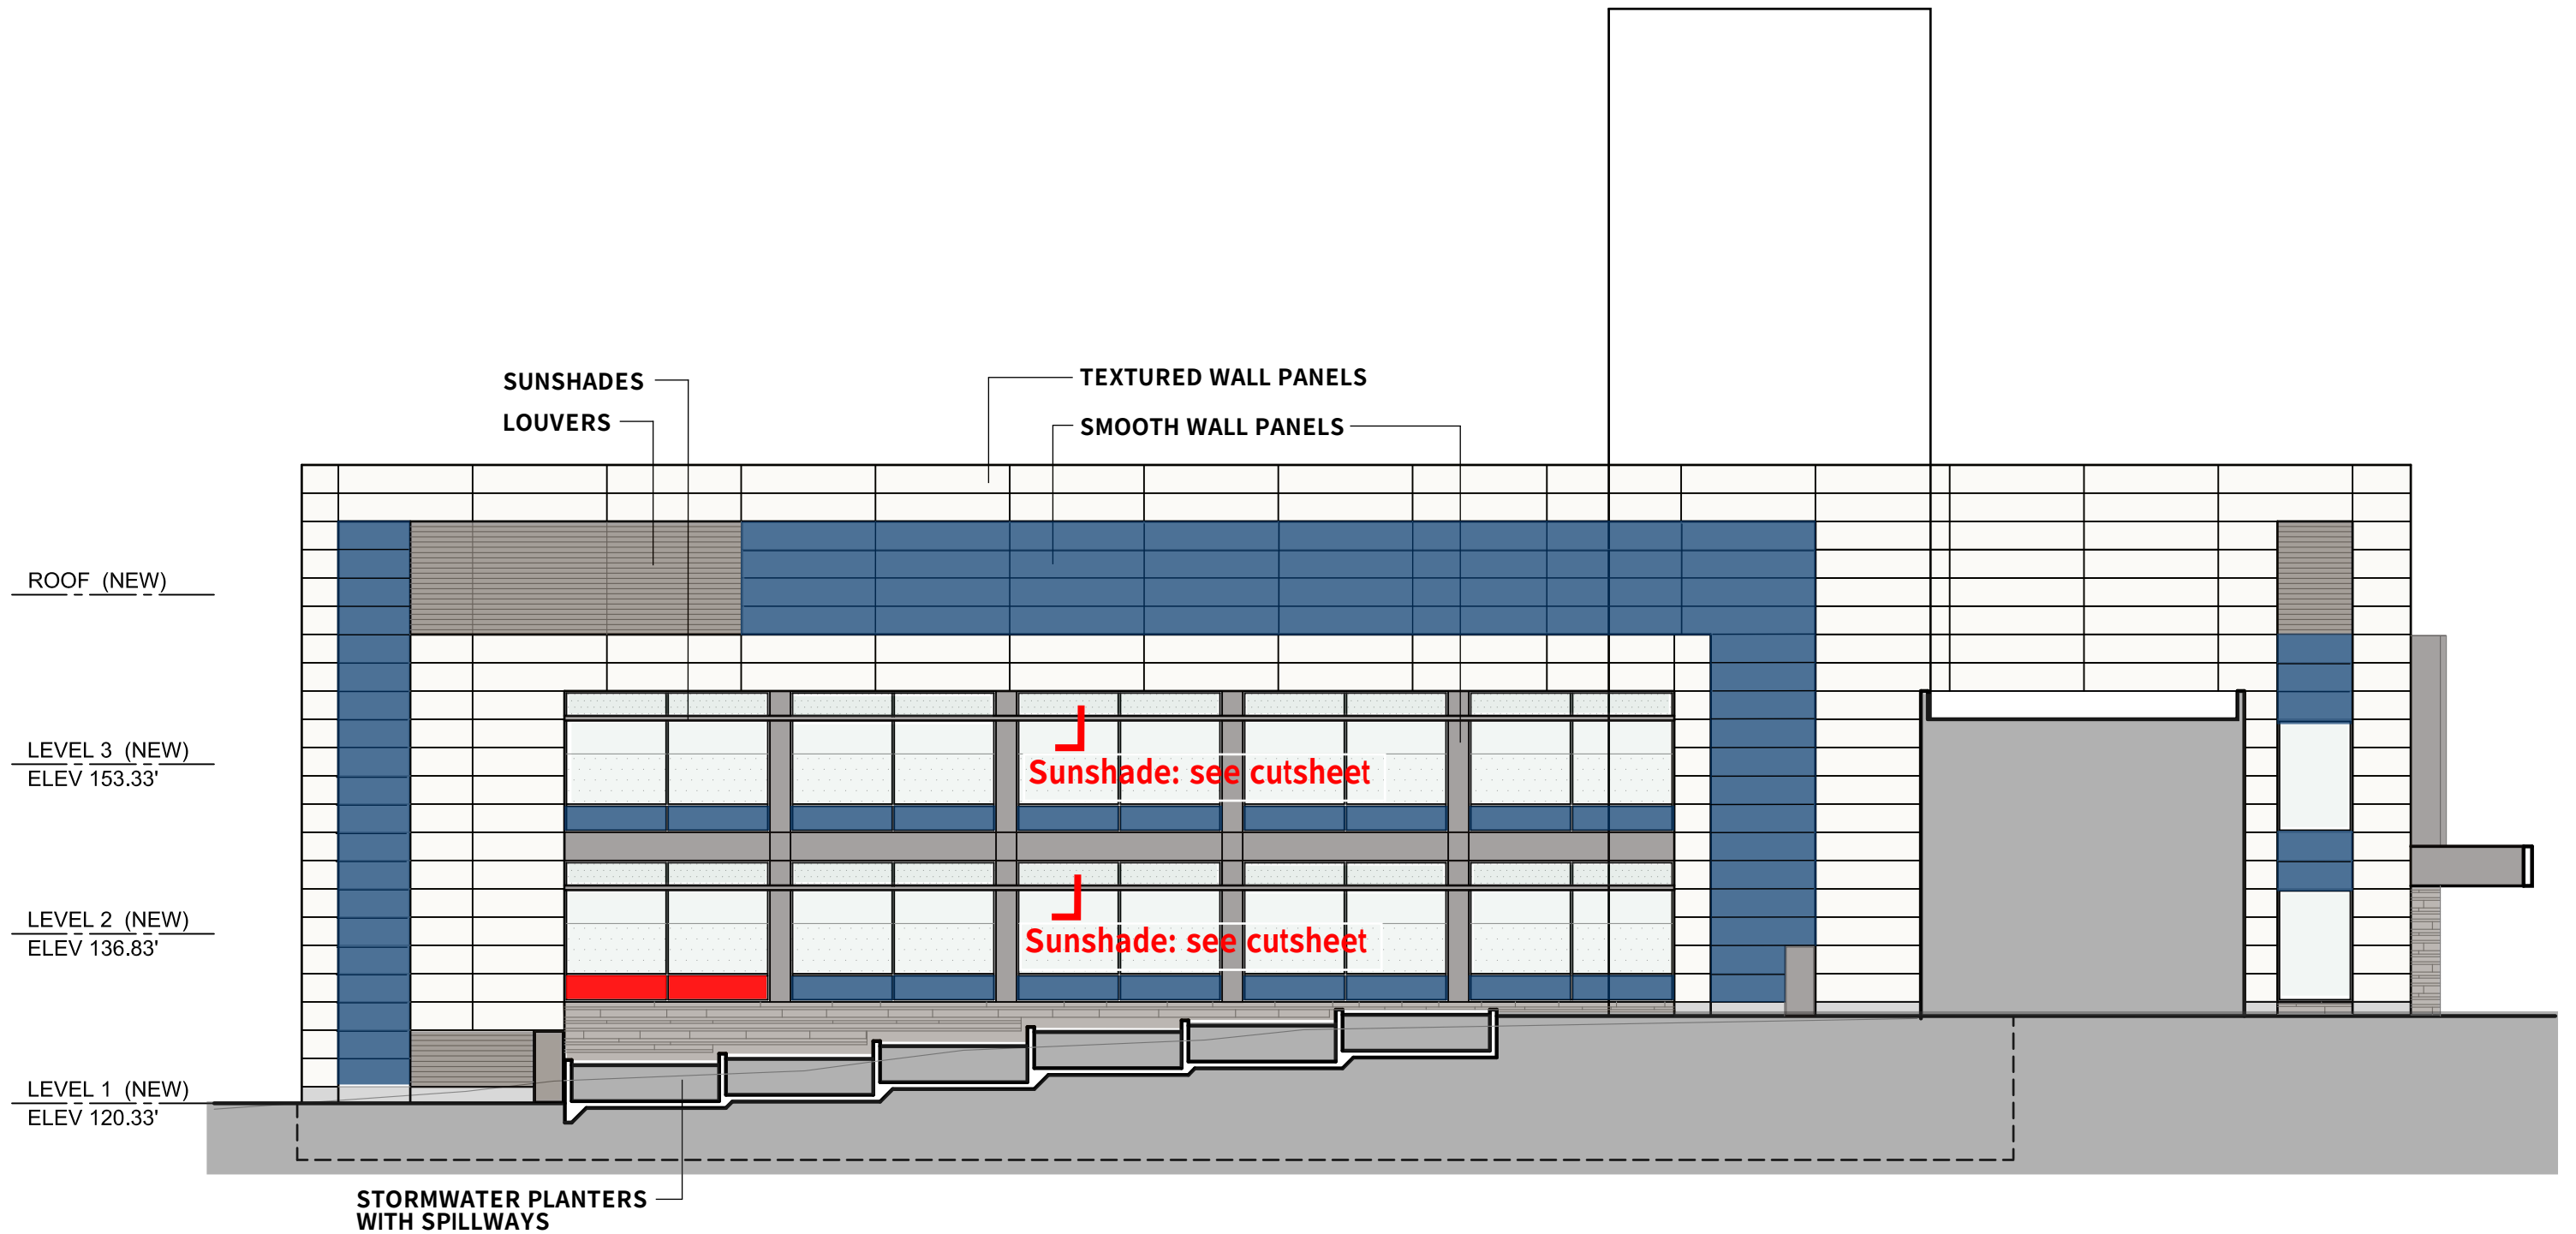

South Elevation - Future Expansion

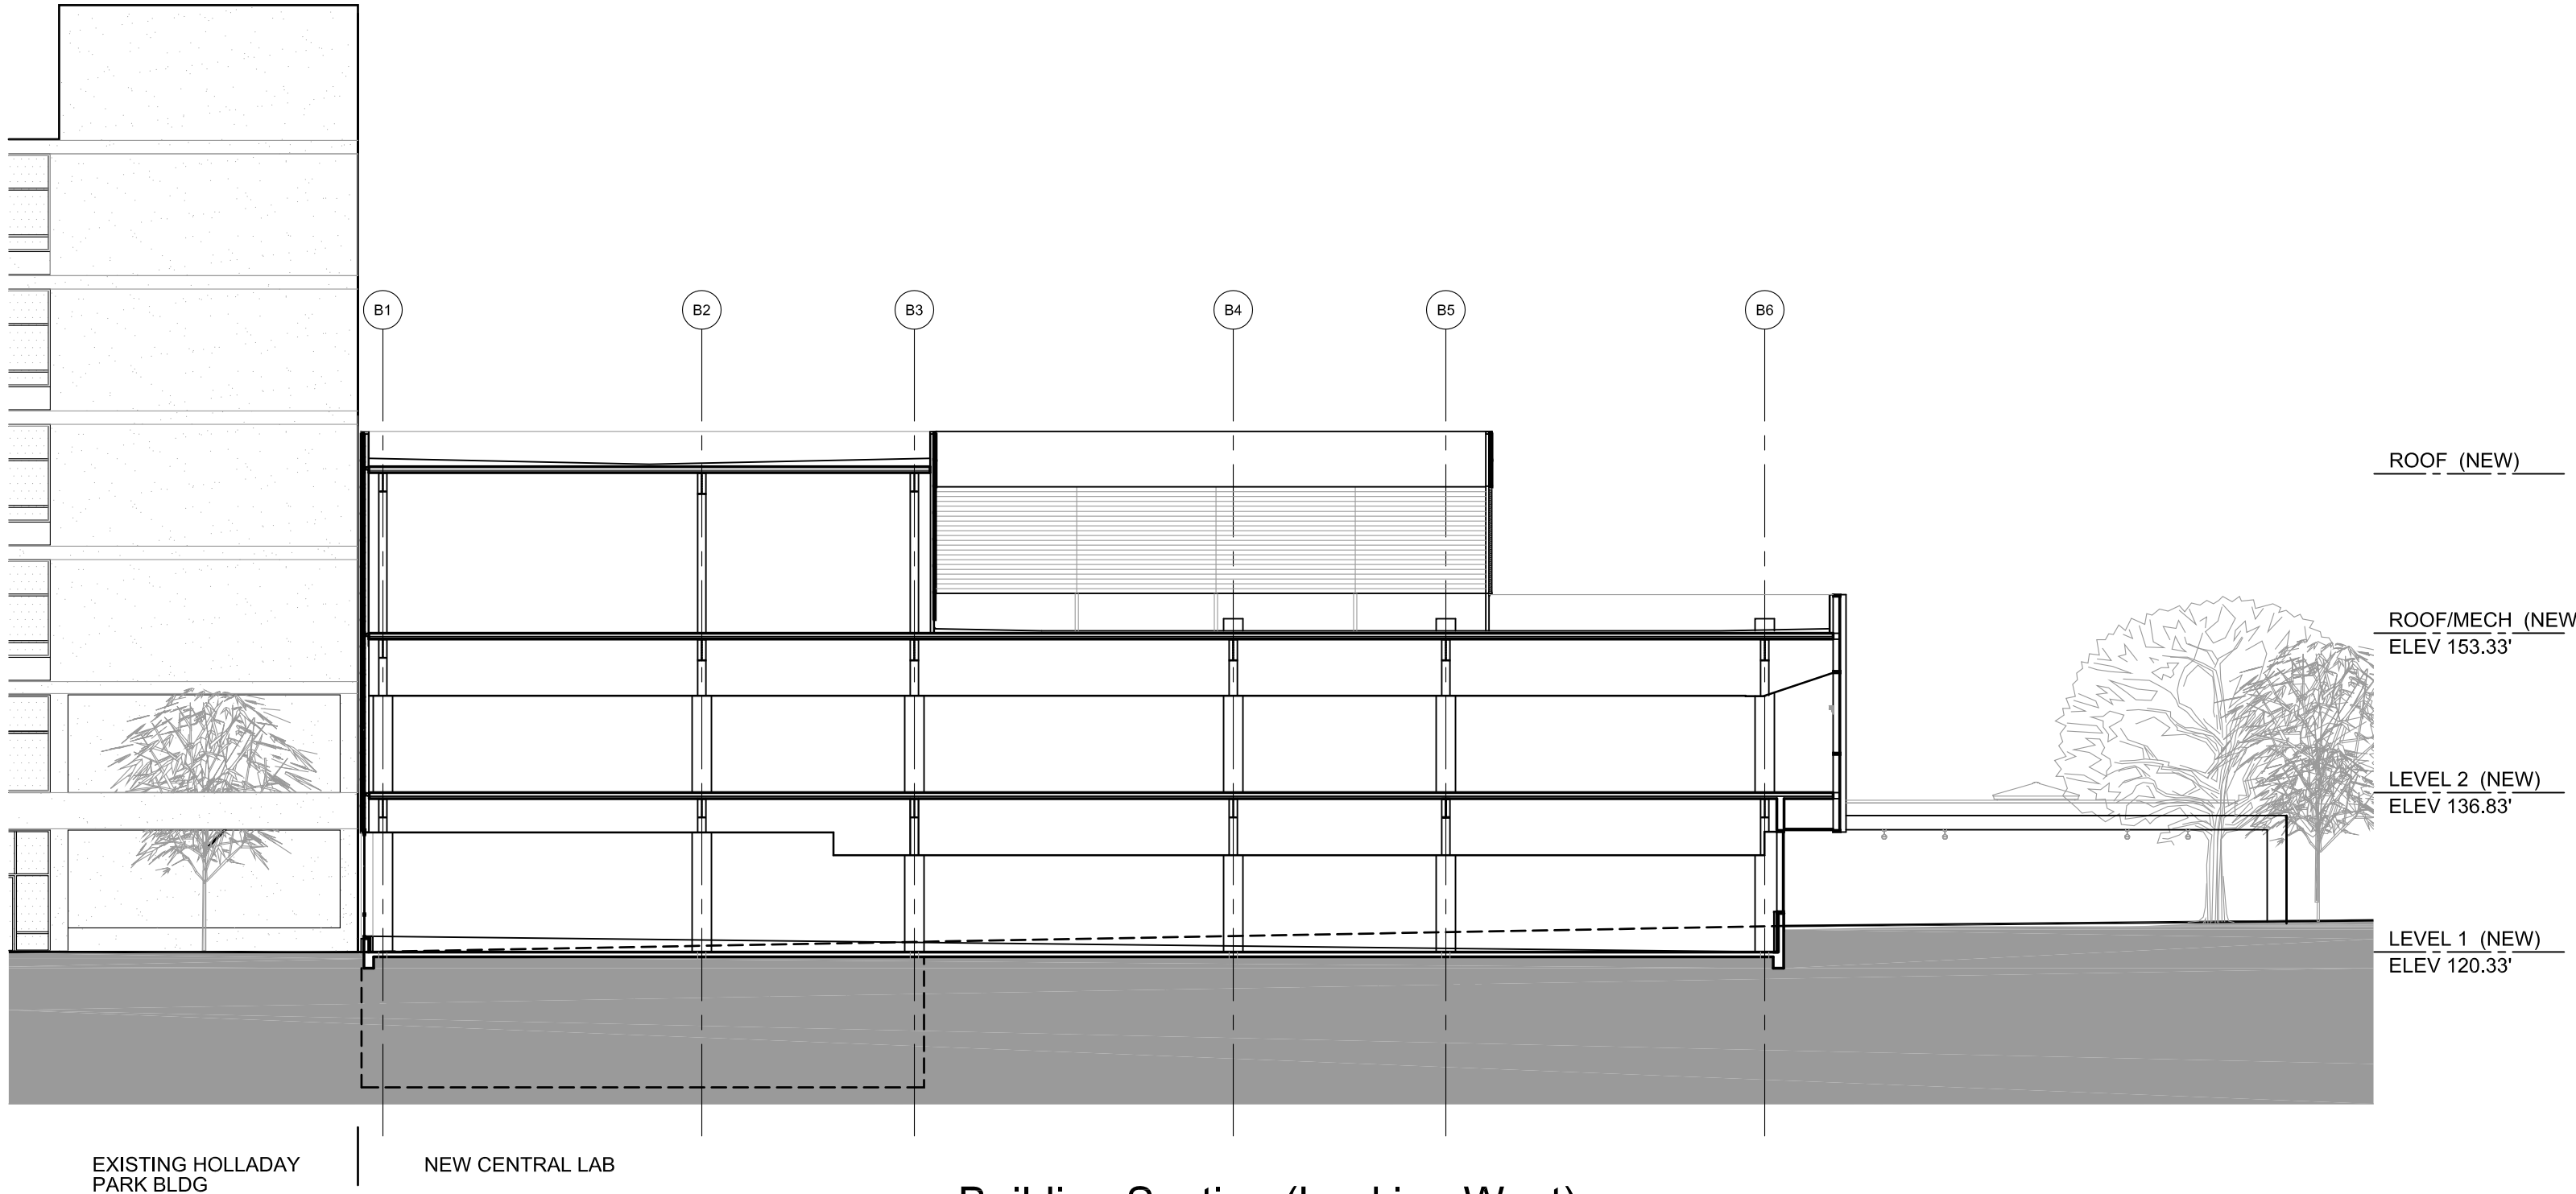

Building Section (Looking West)




GBJ ARCHITECTURE P.C.
815 SW Second Avenue
Portland, Oregon 97204
T 503-223-0992
F 503-294-3961
www.gbjarch.com

LEGACY HOLLADAY PARK
CENTRAL LABORATORY RELOCATION

1225 NE 2nd Ave.
PORTLAND, OREGON 97232

LAND USE

 


SCALE : 1/16" = 1'-0"




DATE : 03-12-2013

Building Section
LUR 13-139304 DZM PR




A-25

Exhibit C.33




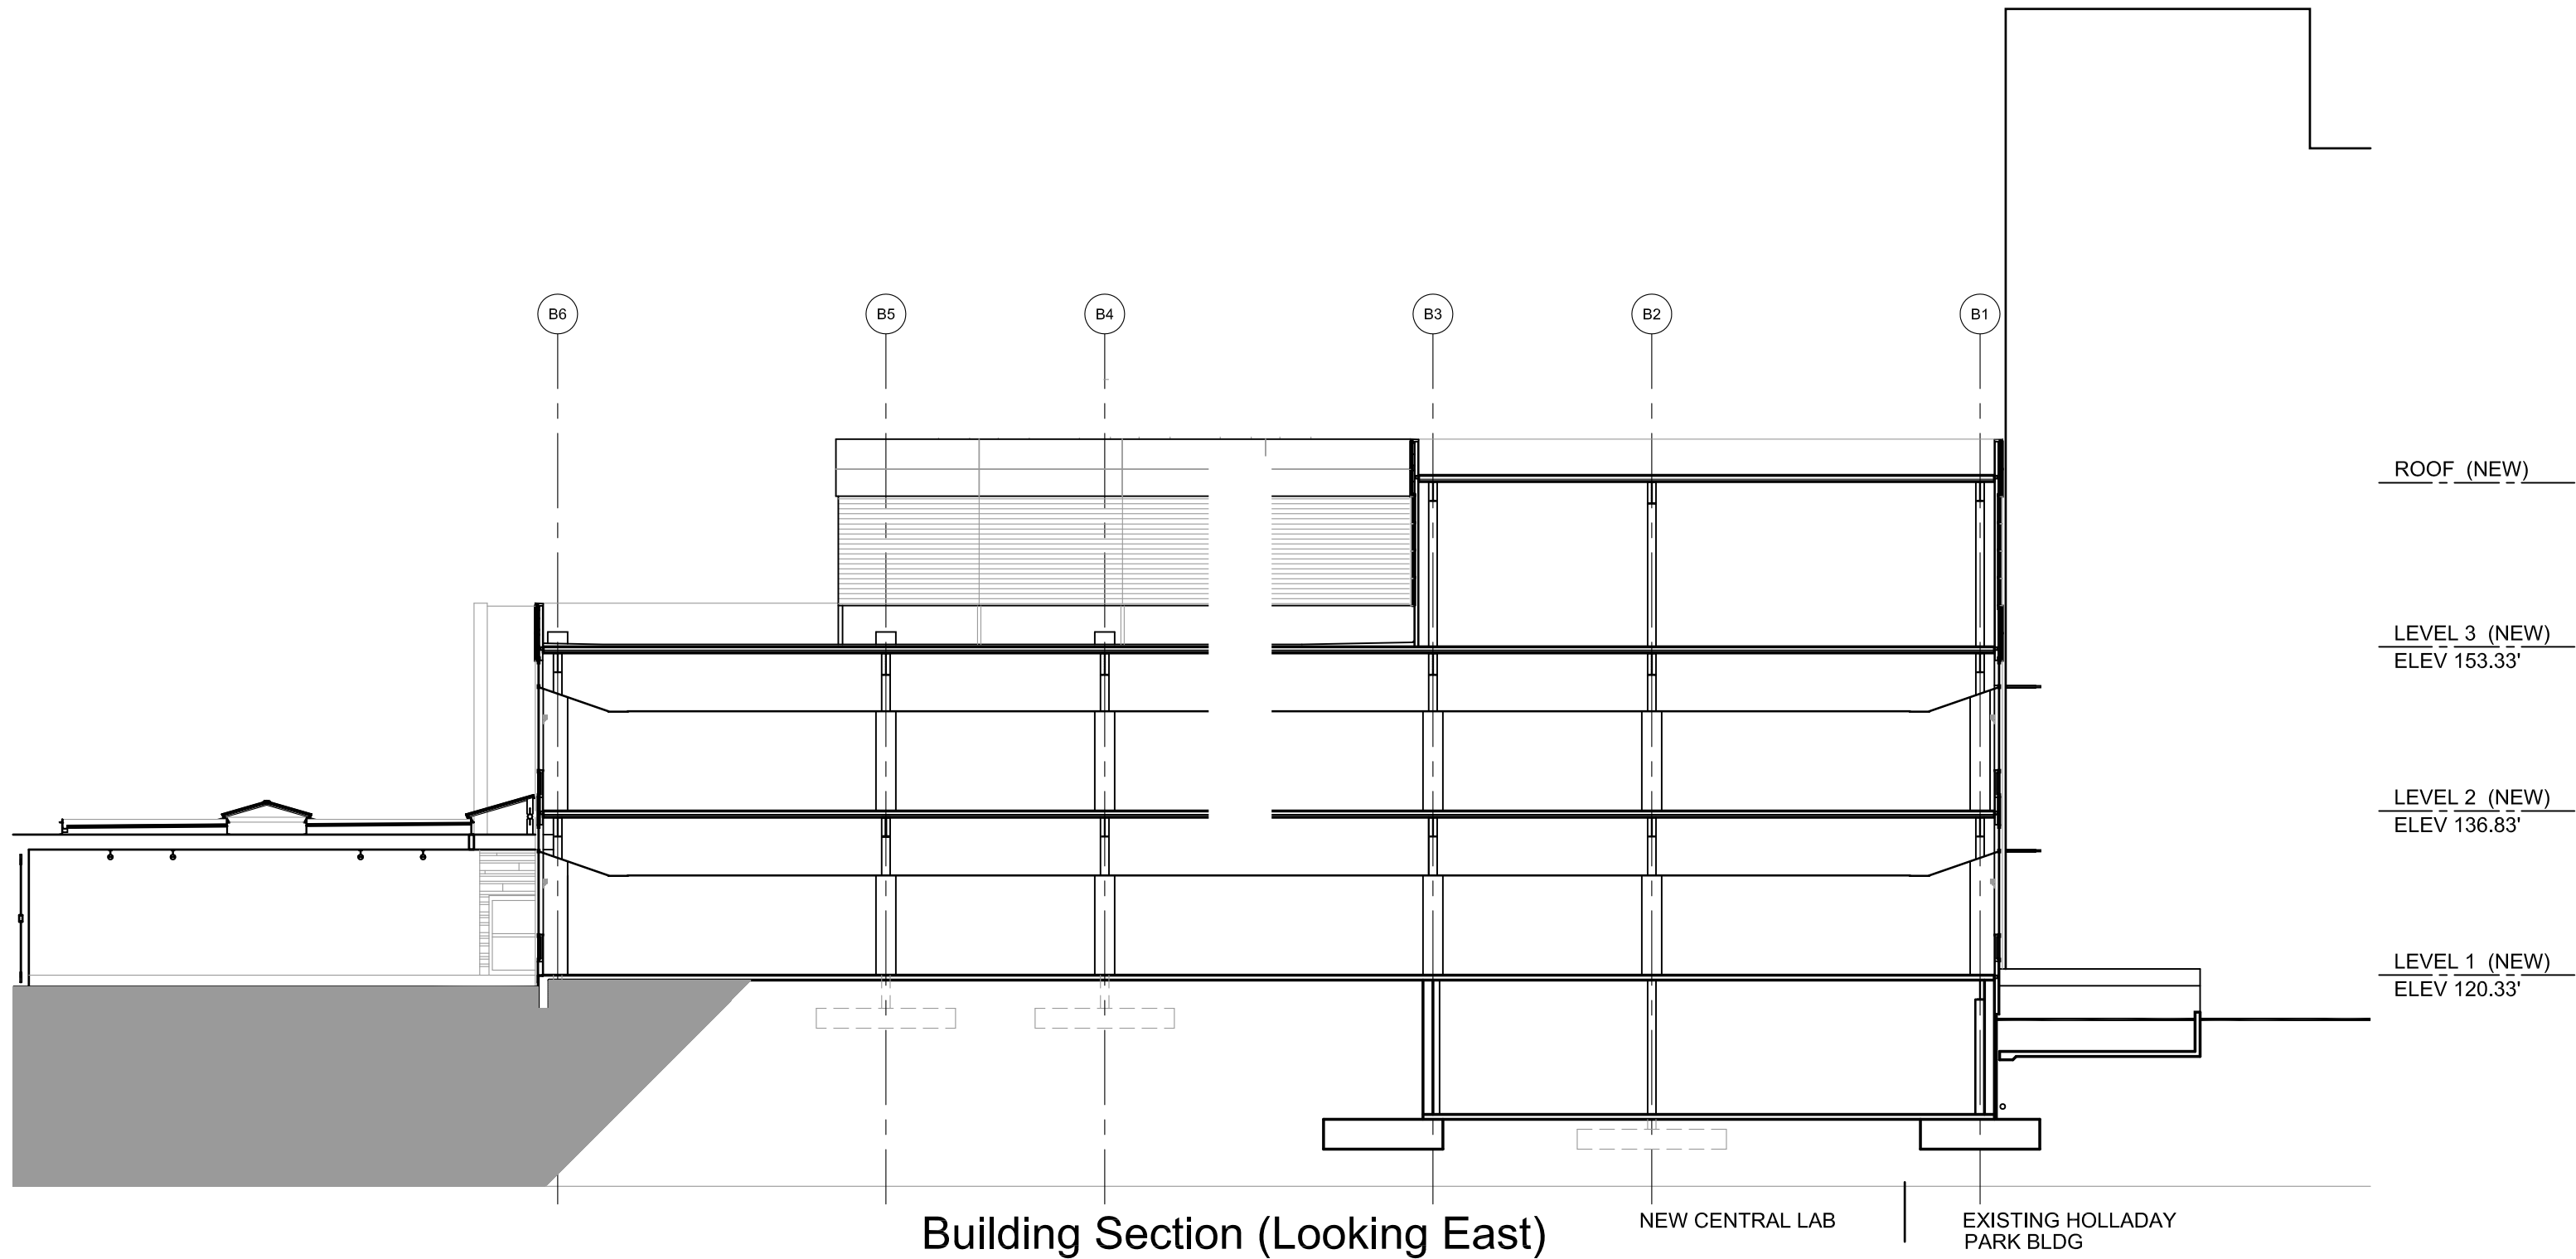


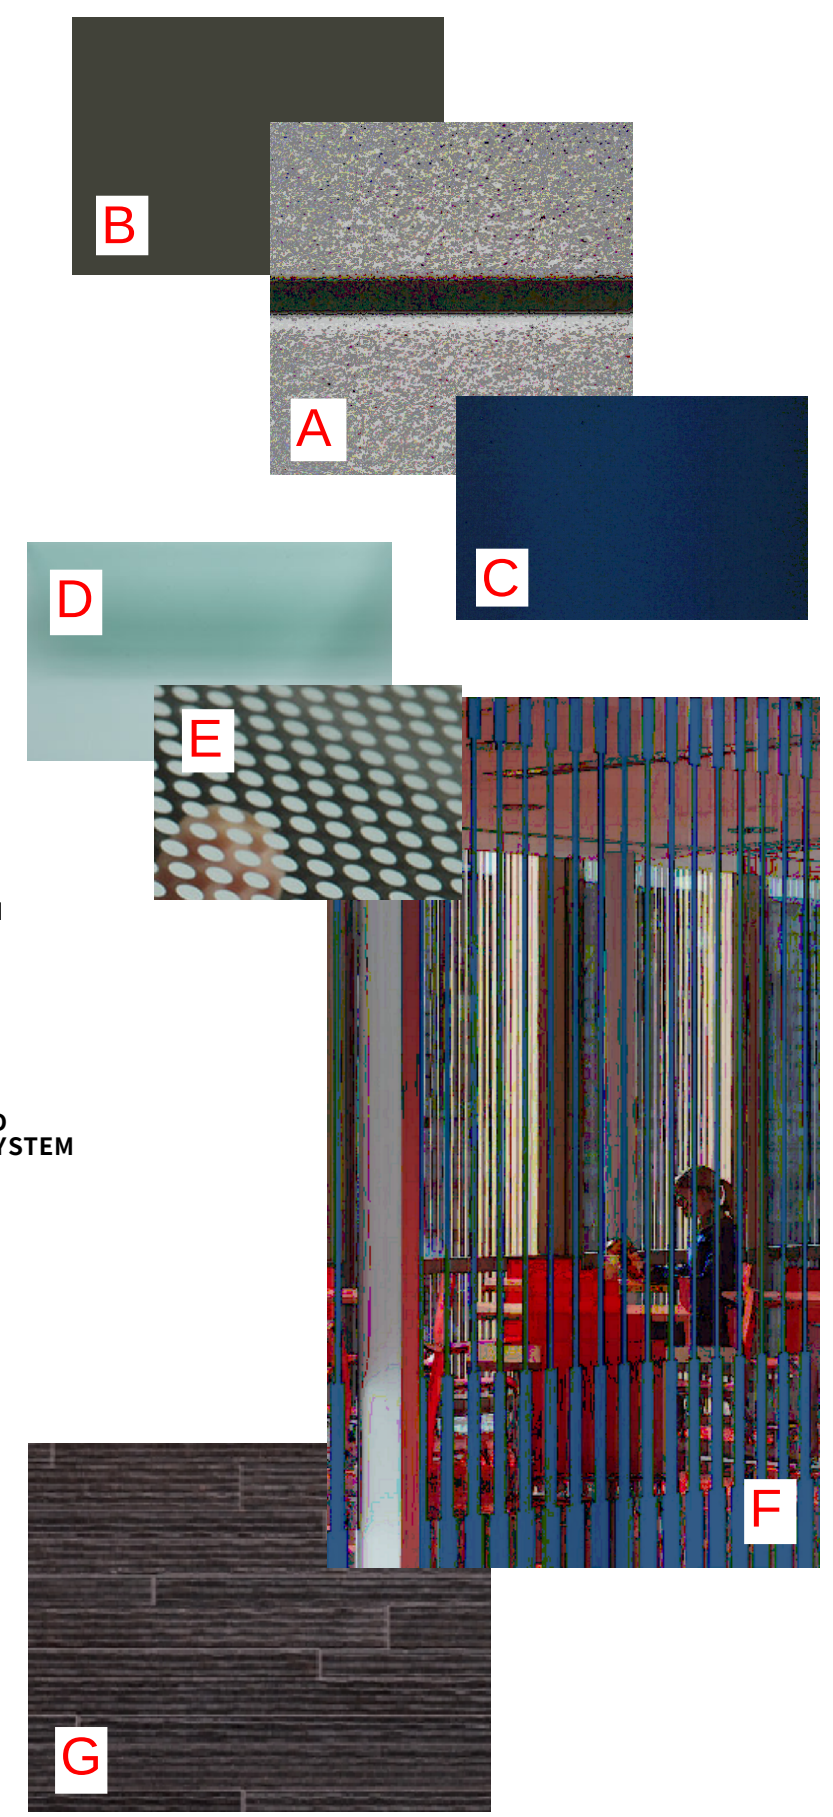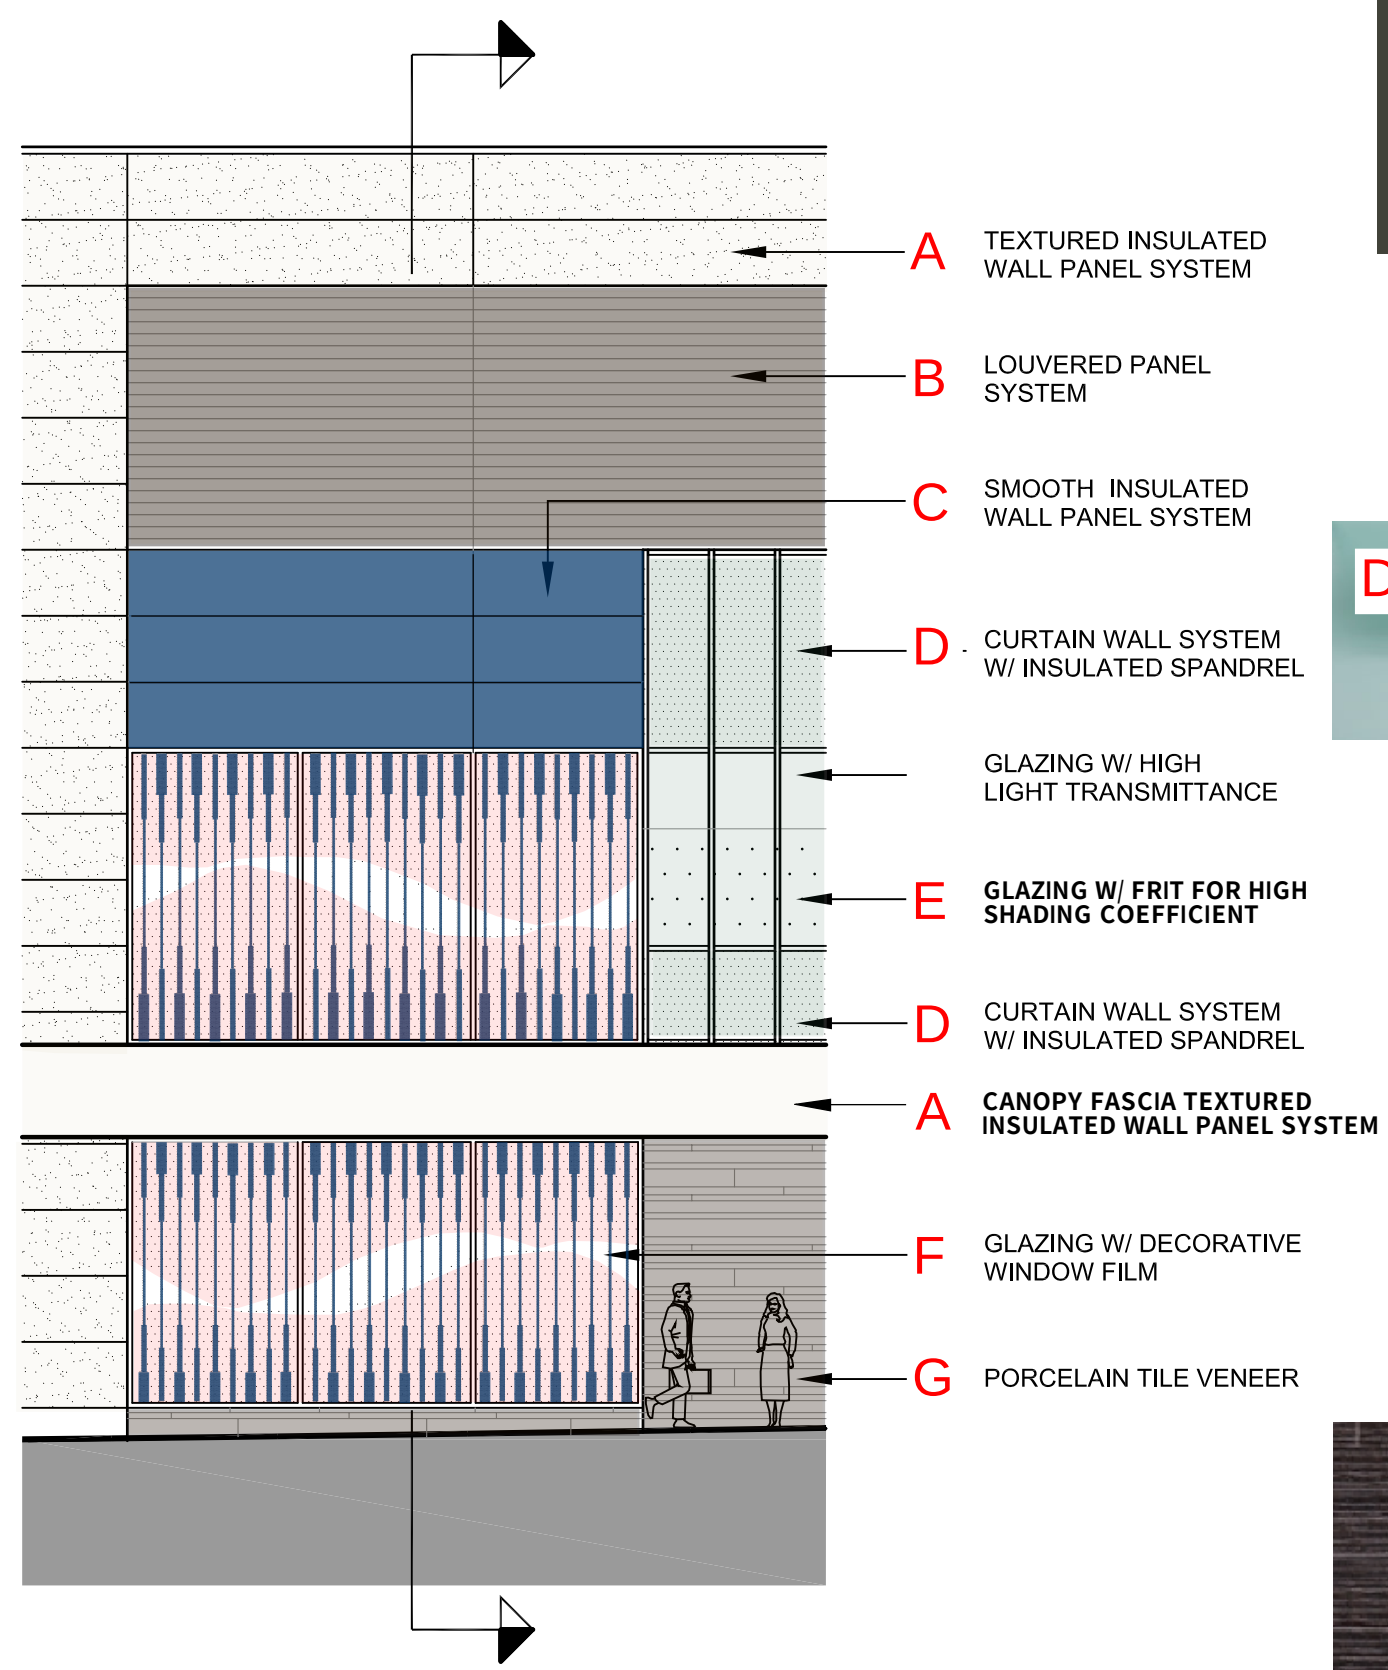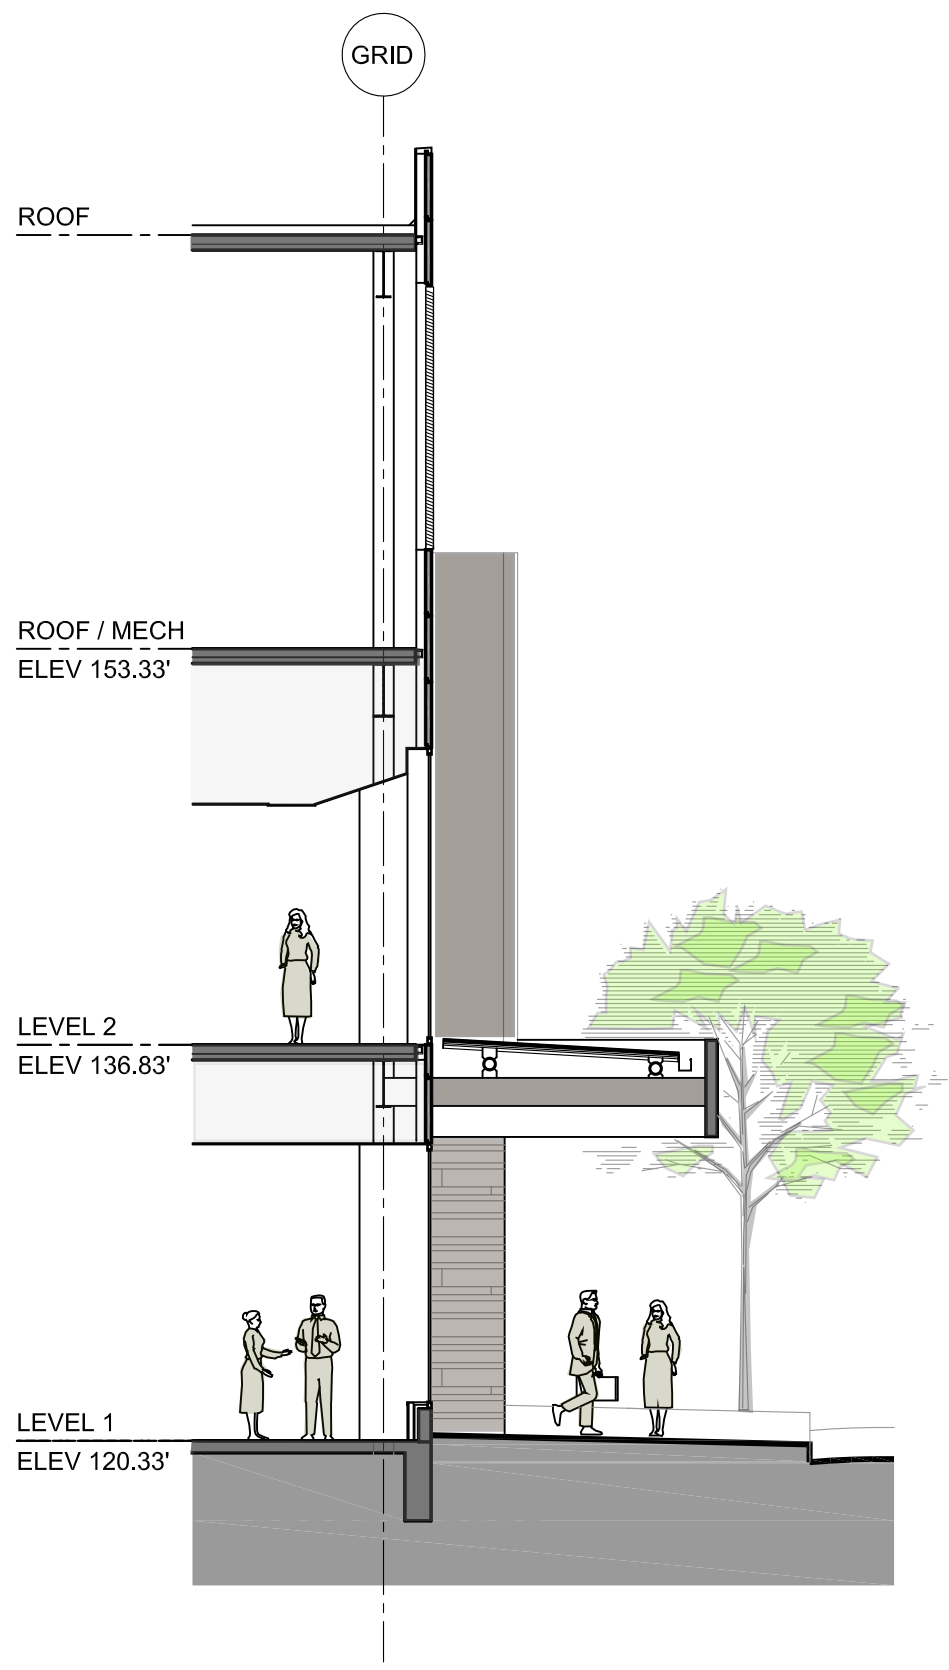


Wall Section / East Elevation

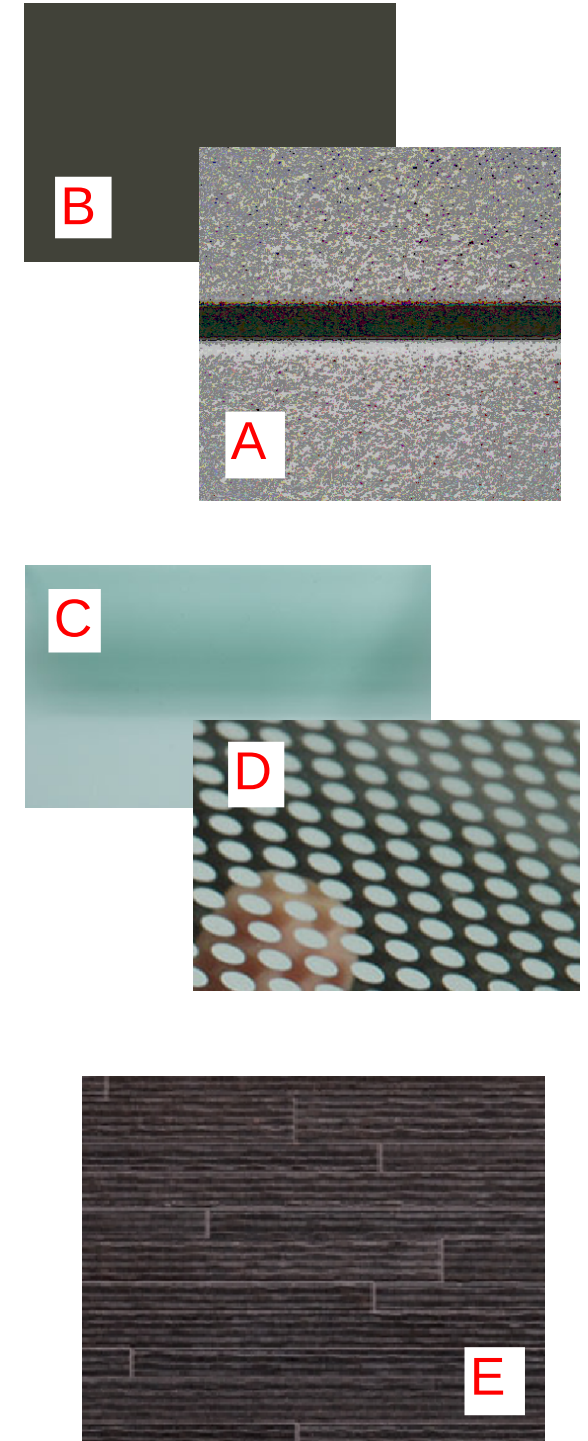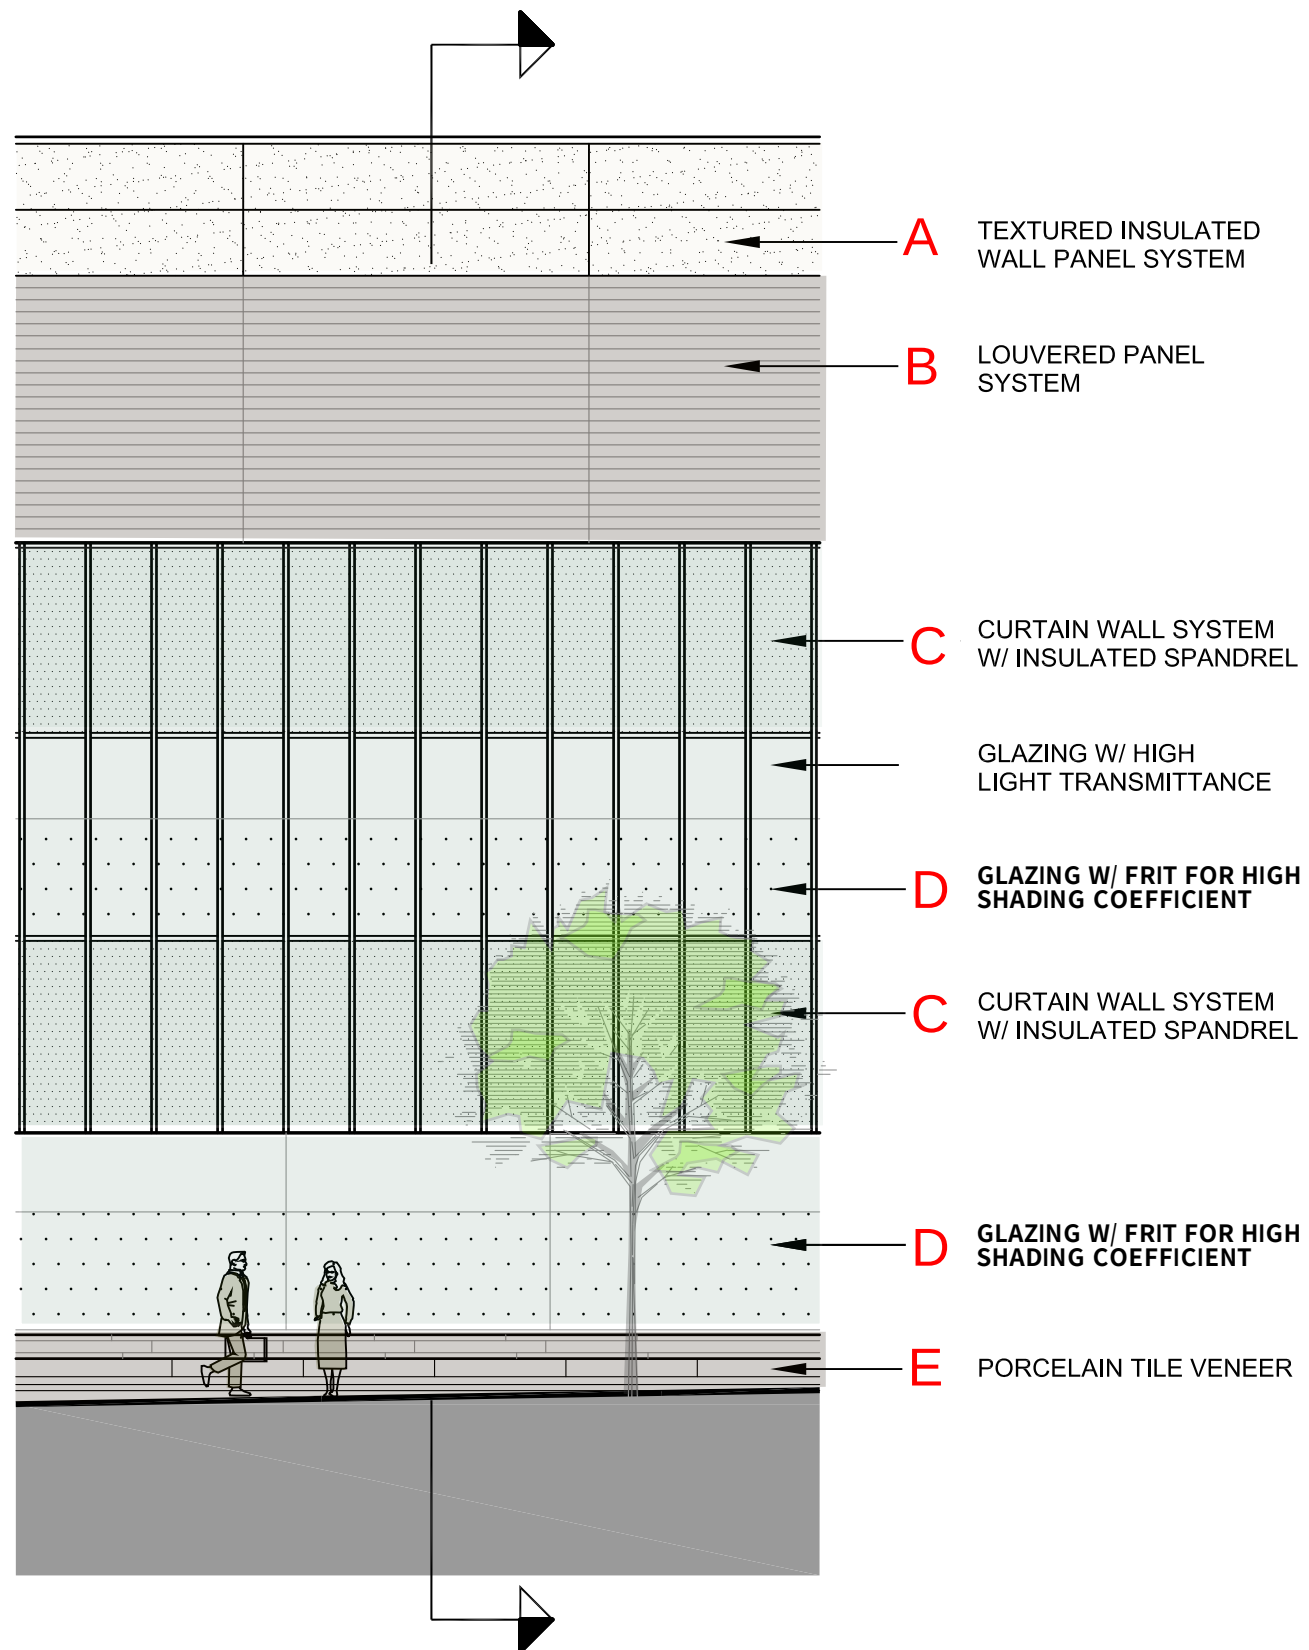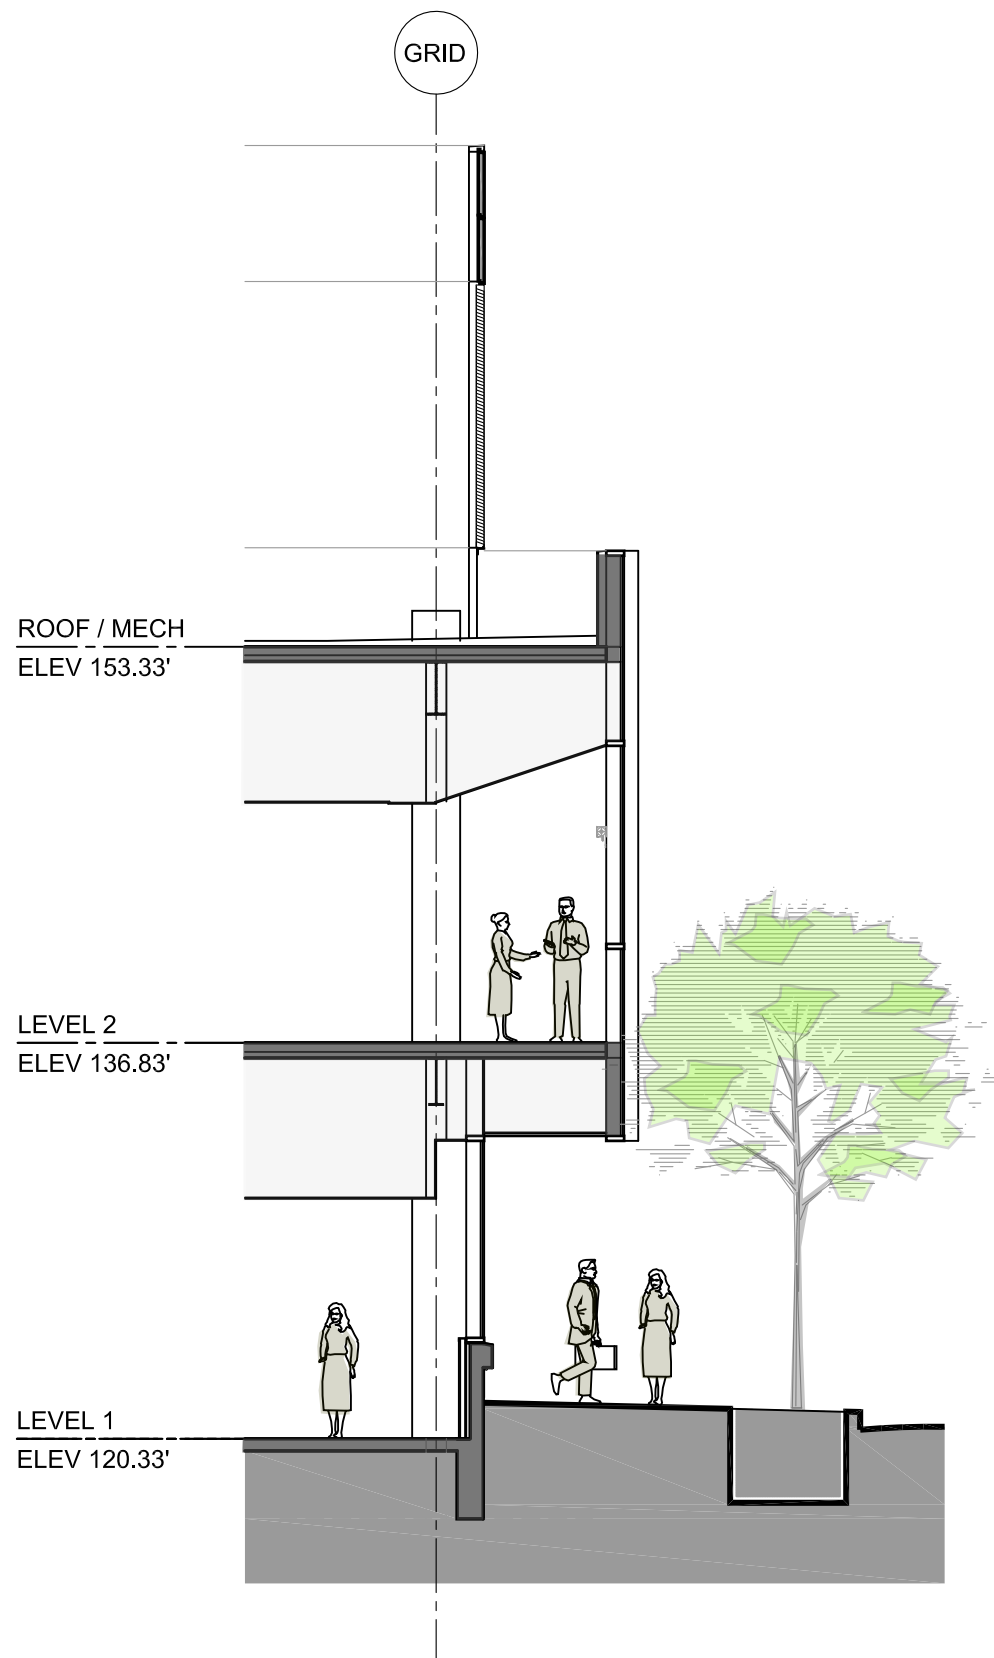




Wall Section / East Elevation

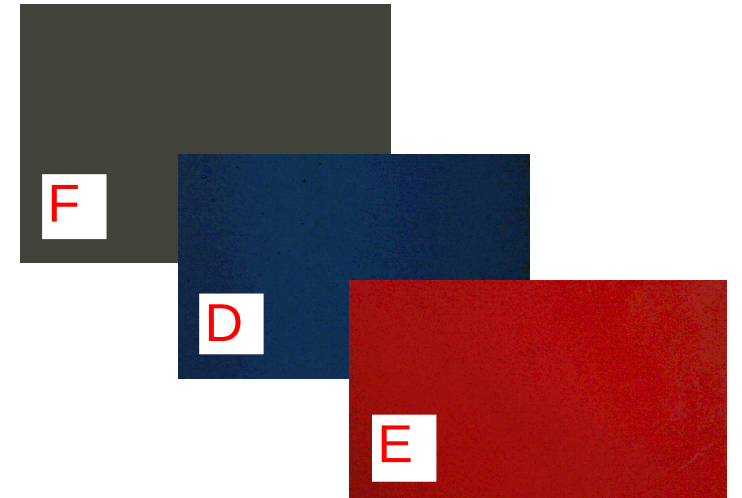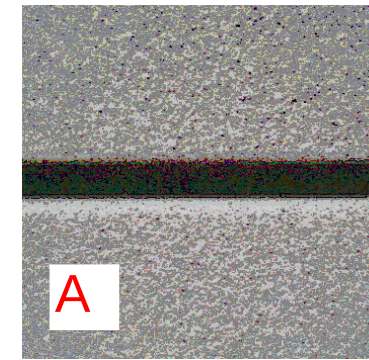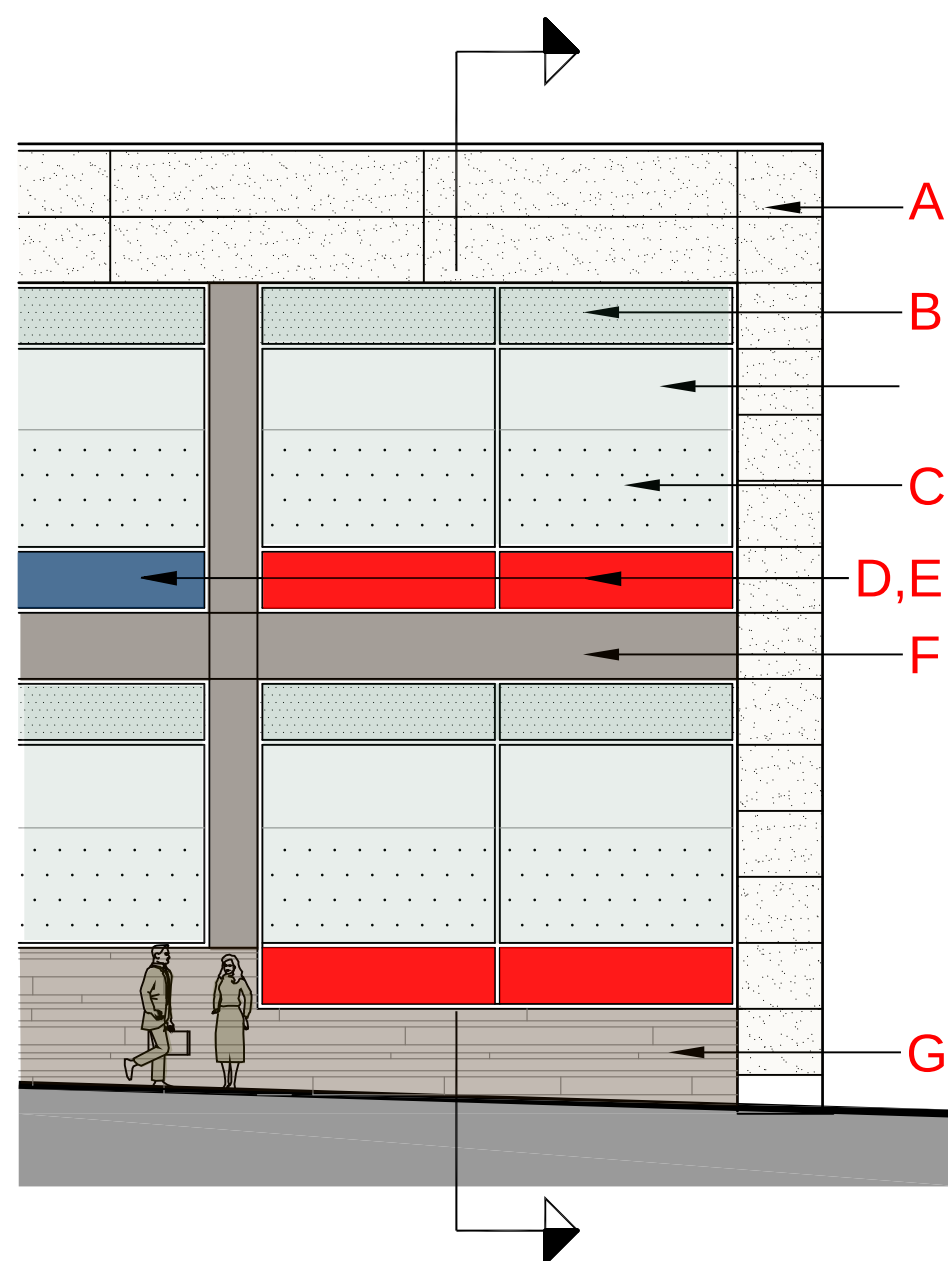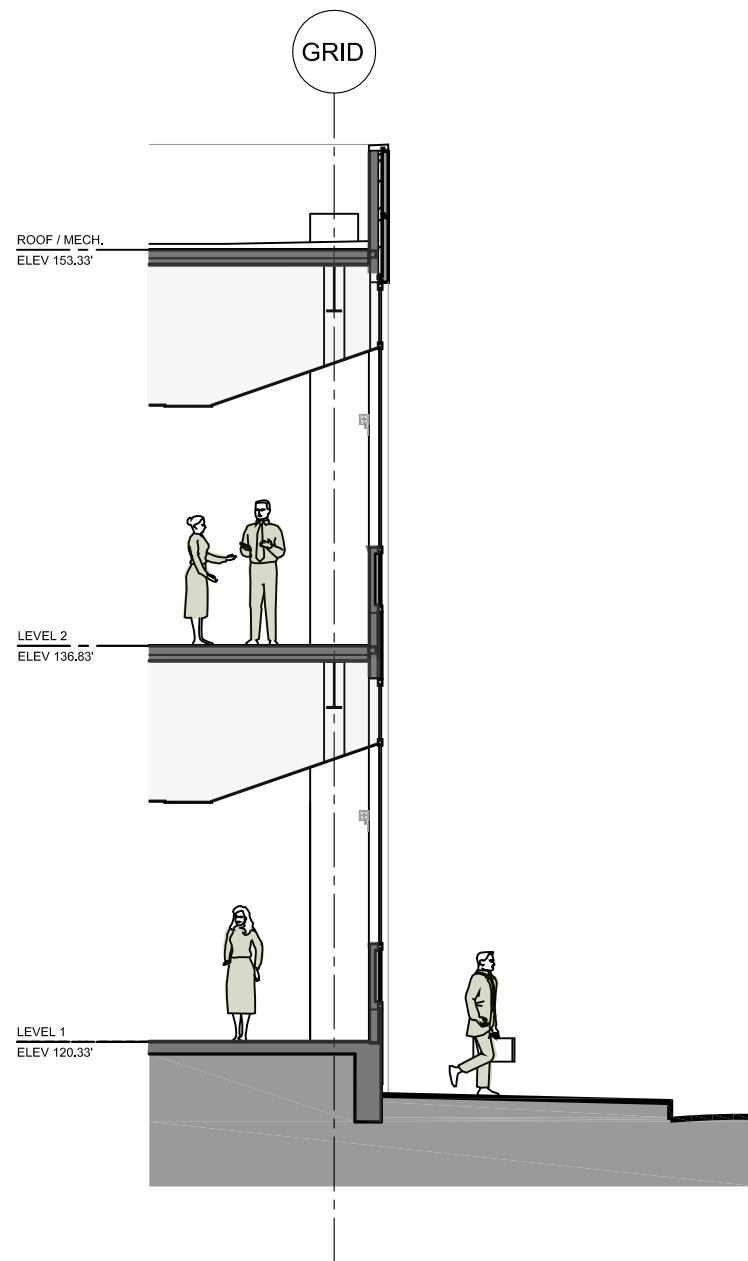


- A** TEXTURED INSULATED WALL PANEL SYSTEM
- B** WINDOW SYSTEM W/ INSULATED SPANDREL
GLAZING W/ HIGH LIGHT TRANSMITTANCE
- C** GLAZING W/ FRIT FOR HIGH SHADING COEFFICIENT
- D,E** WINDOW SYSTEM W/ INSULATED METAL PANEL
- F** SMOOTH INSULATED WALL PANEL SYSTEM
- G** PORCELAIN TILE VENEER

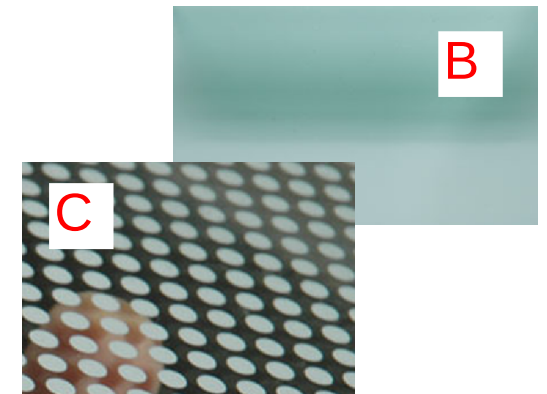


Wall Section / North Elevation

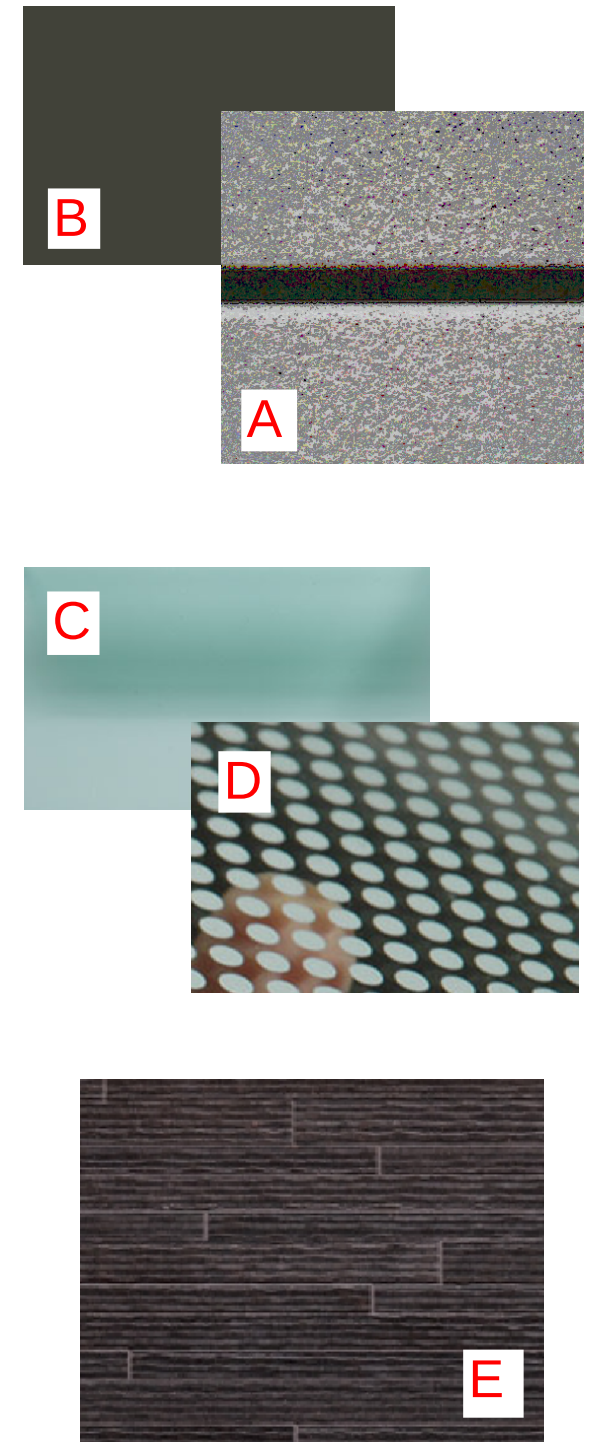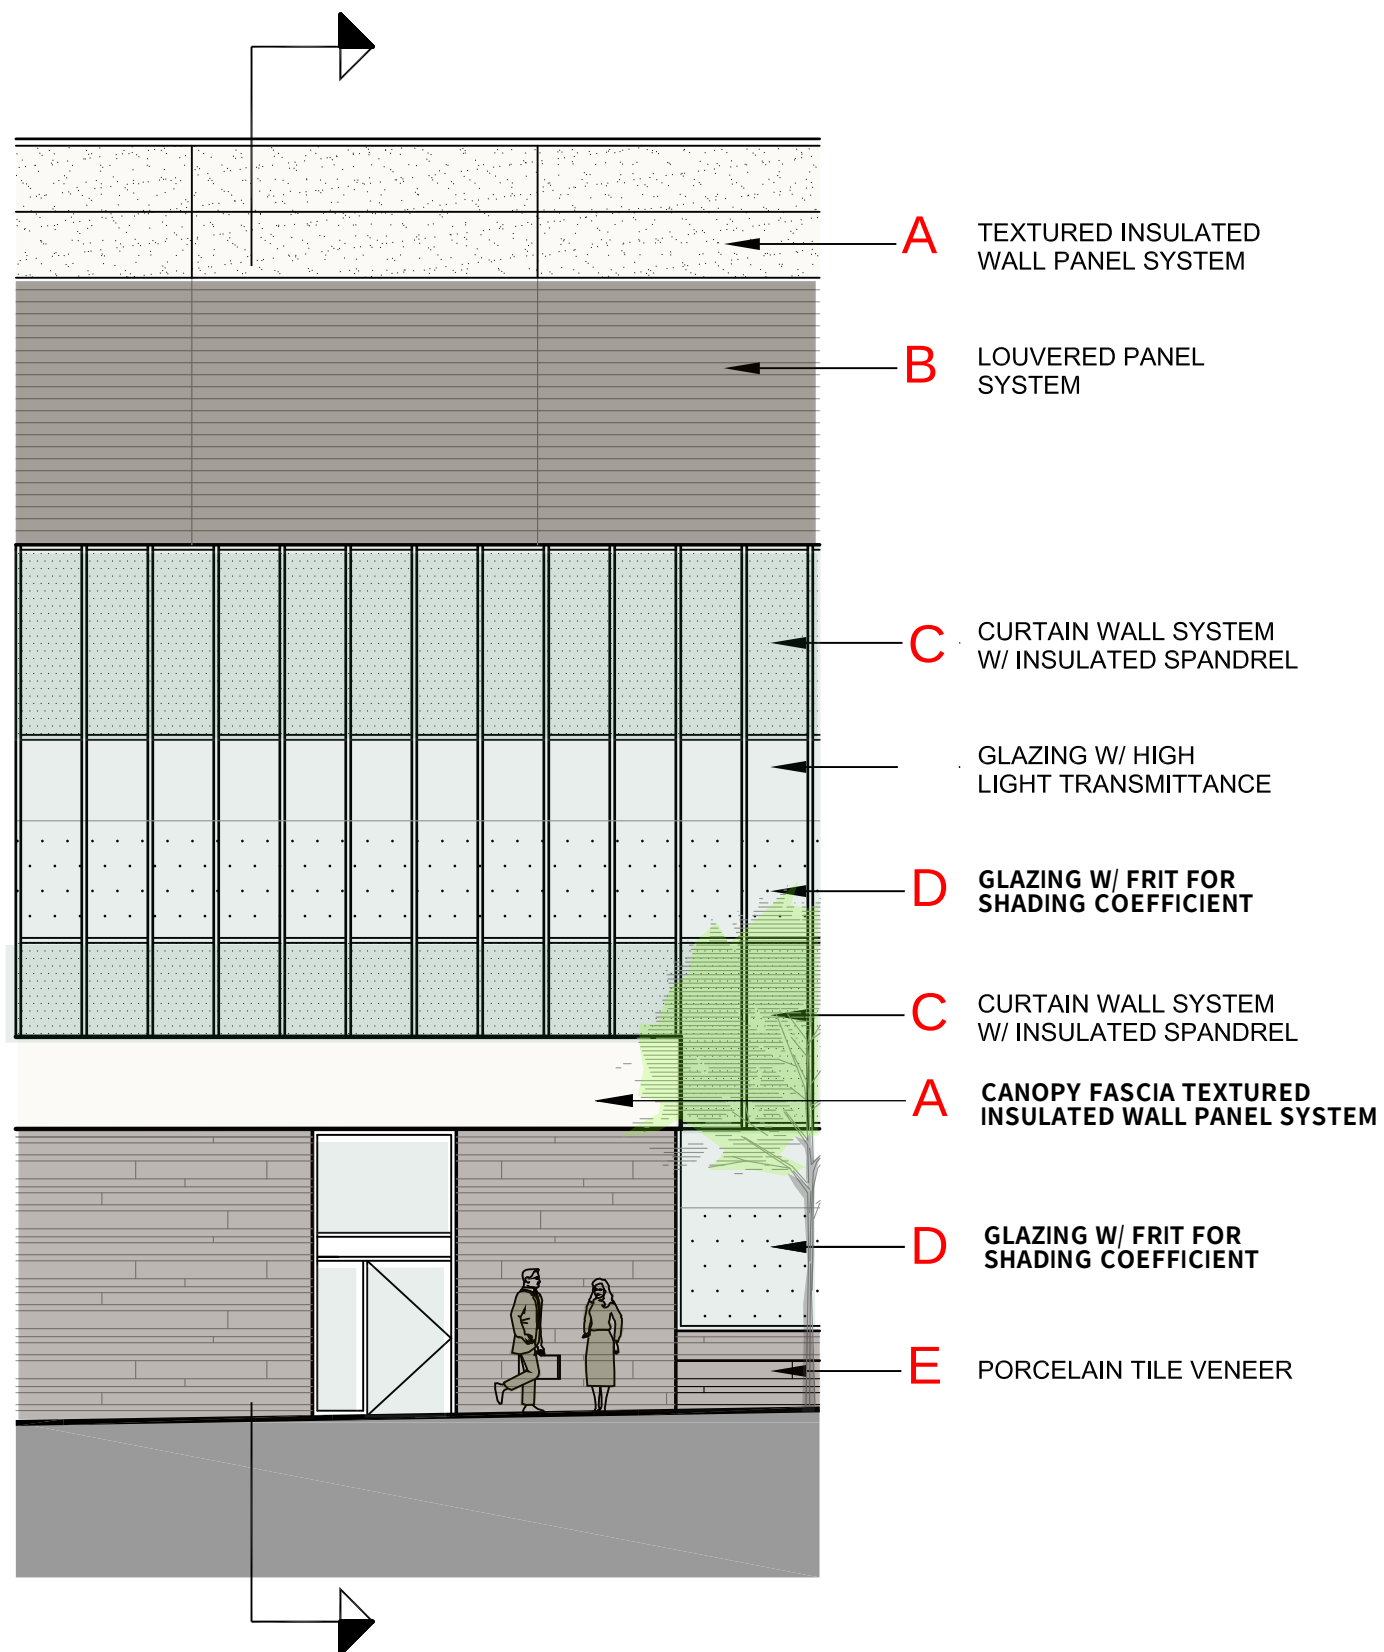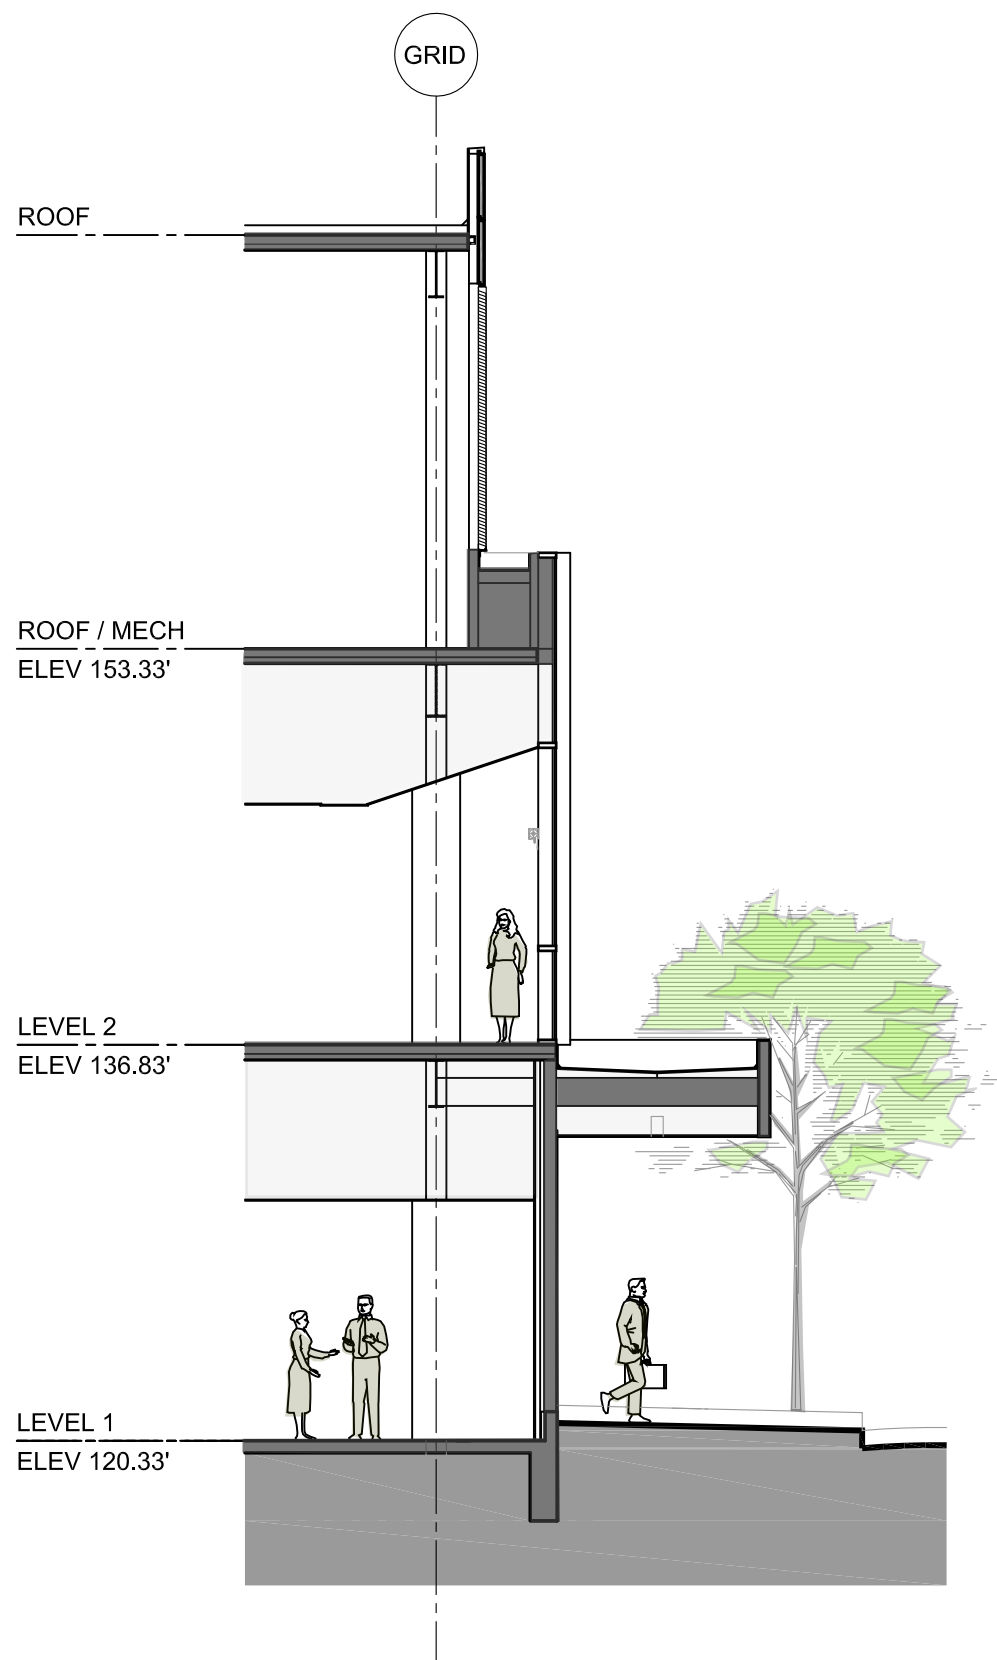


Wall Section / East Elevation

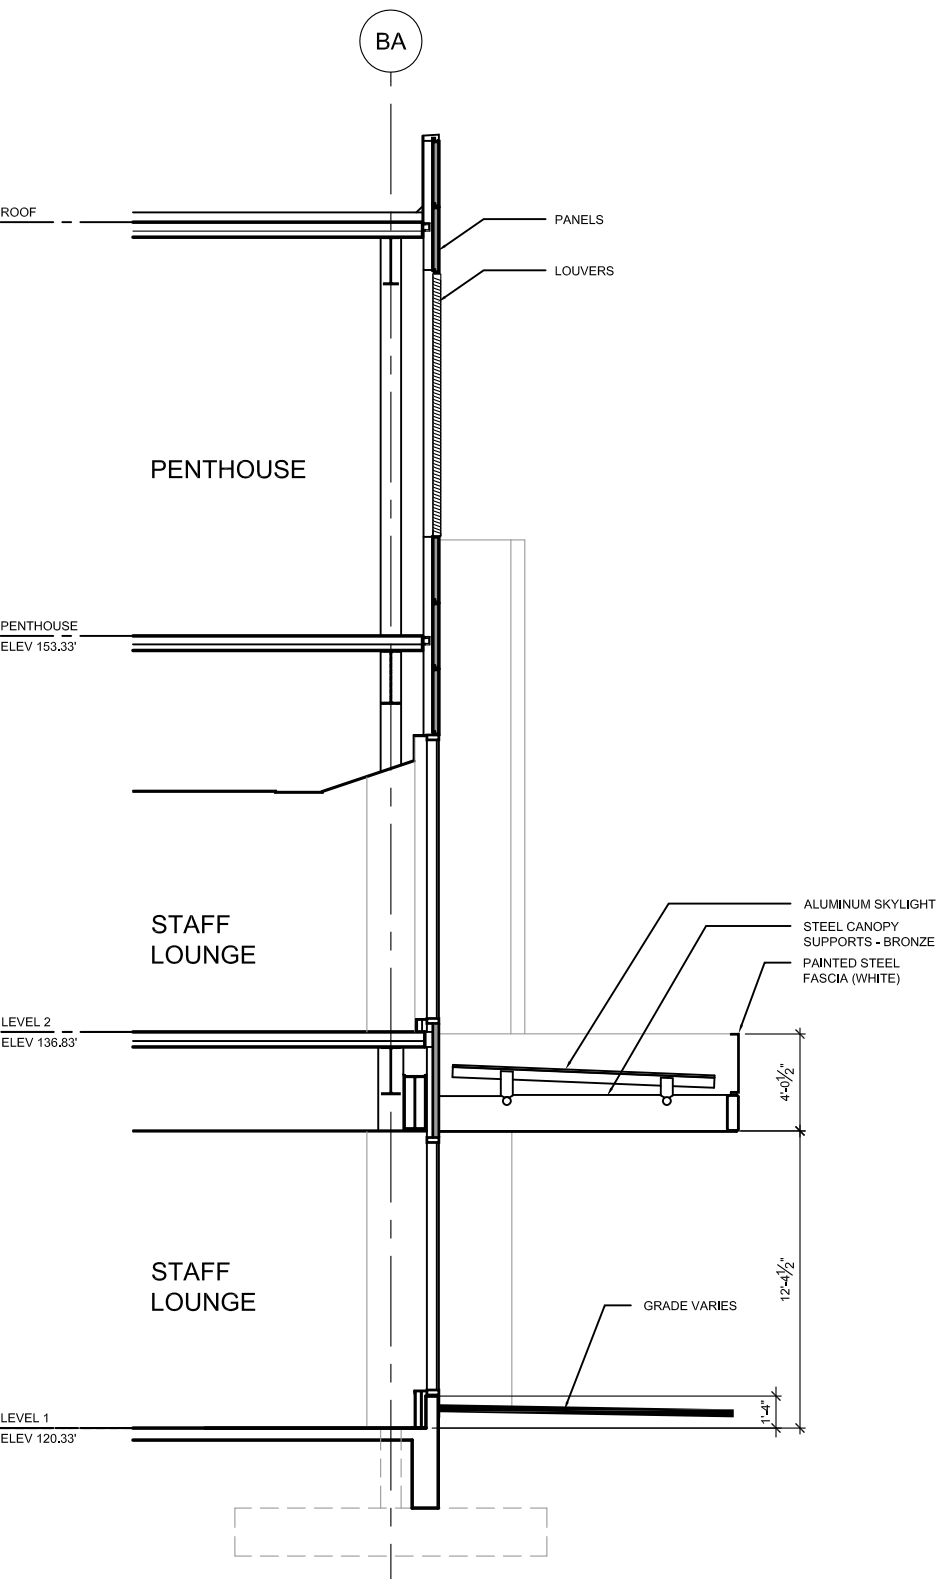

SECTION: 1/A5.01

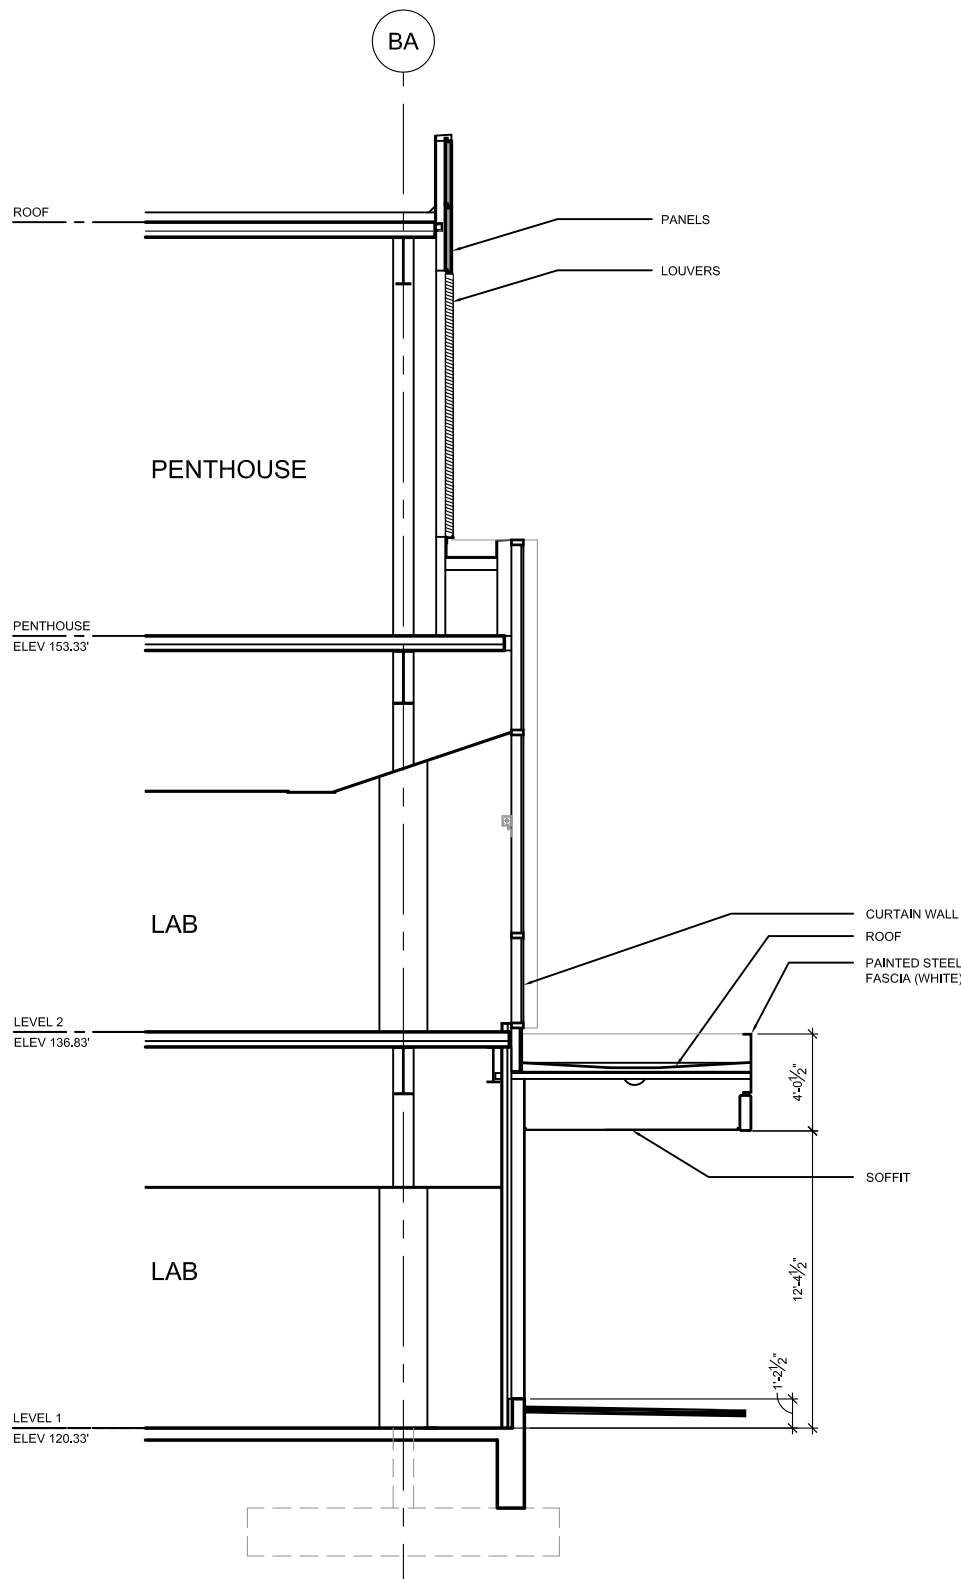

SECTION: 2/A5.01

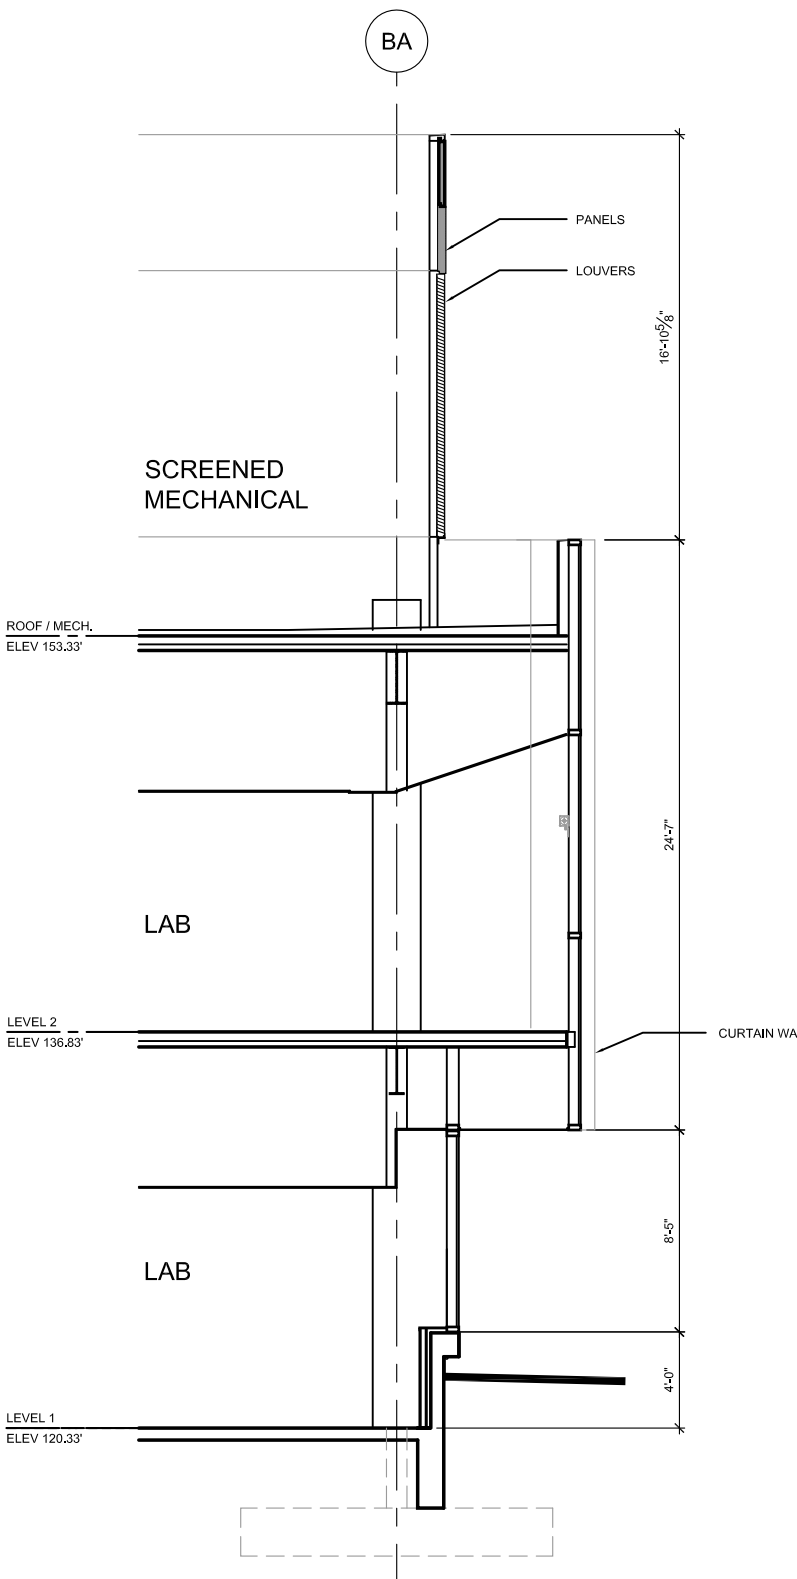

SECTION: 3/A5.01



GBJ ARCHITECTURE P.C.
815 SW Second Avenue
Portland, Oregon 97204
T 503-223-0992
F 503-294-3961
www.gbjarch.com

LEGACY HOLLADAY PARK CENTRAL LABORATORY RELOCATION

1225 NE 2nd Ave.
PORTLAND, OREGON 97232

LAND USE



SCALE : 1/8" = 1'-0"


DATE : 06-20-2013

WALL SECTIONS


LUR 13-139304 DZM PR

A-31

Exhibit C.39

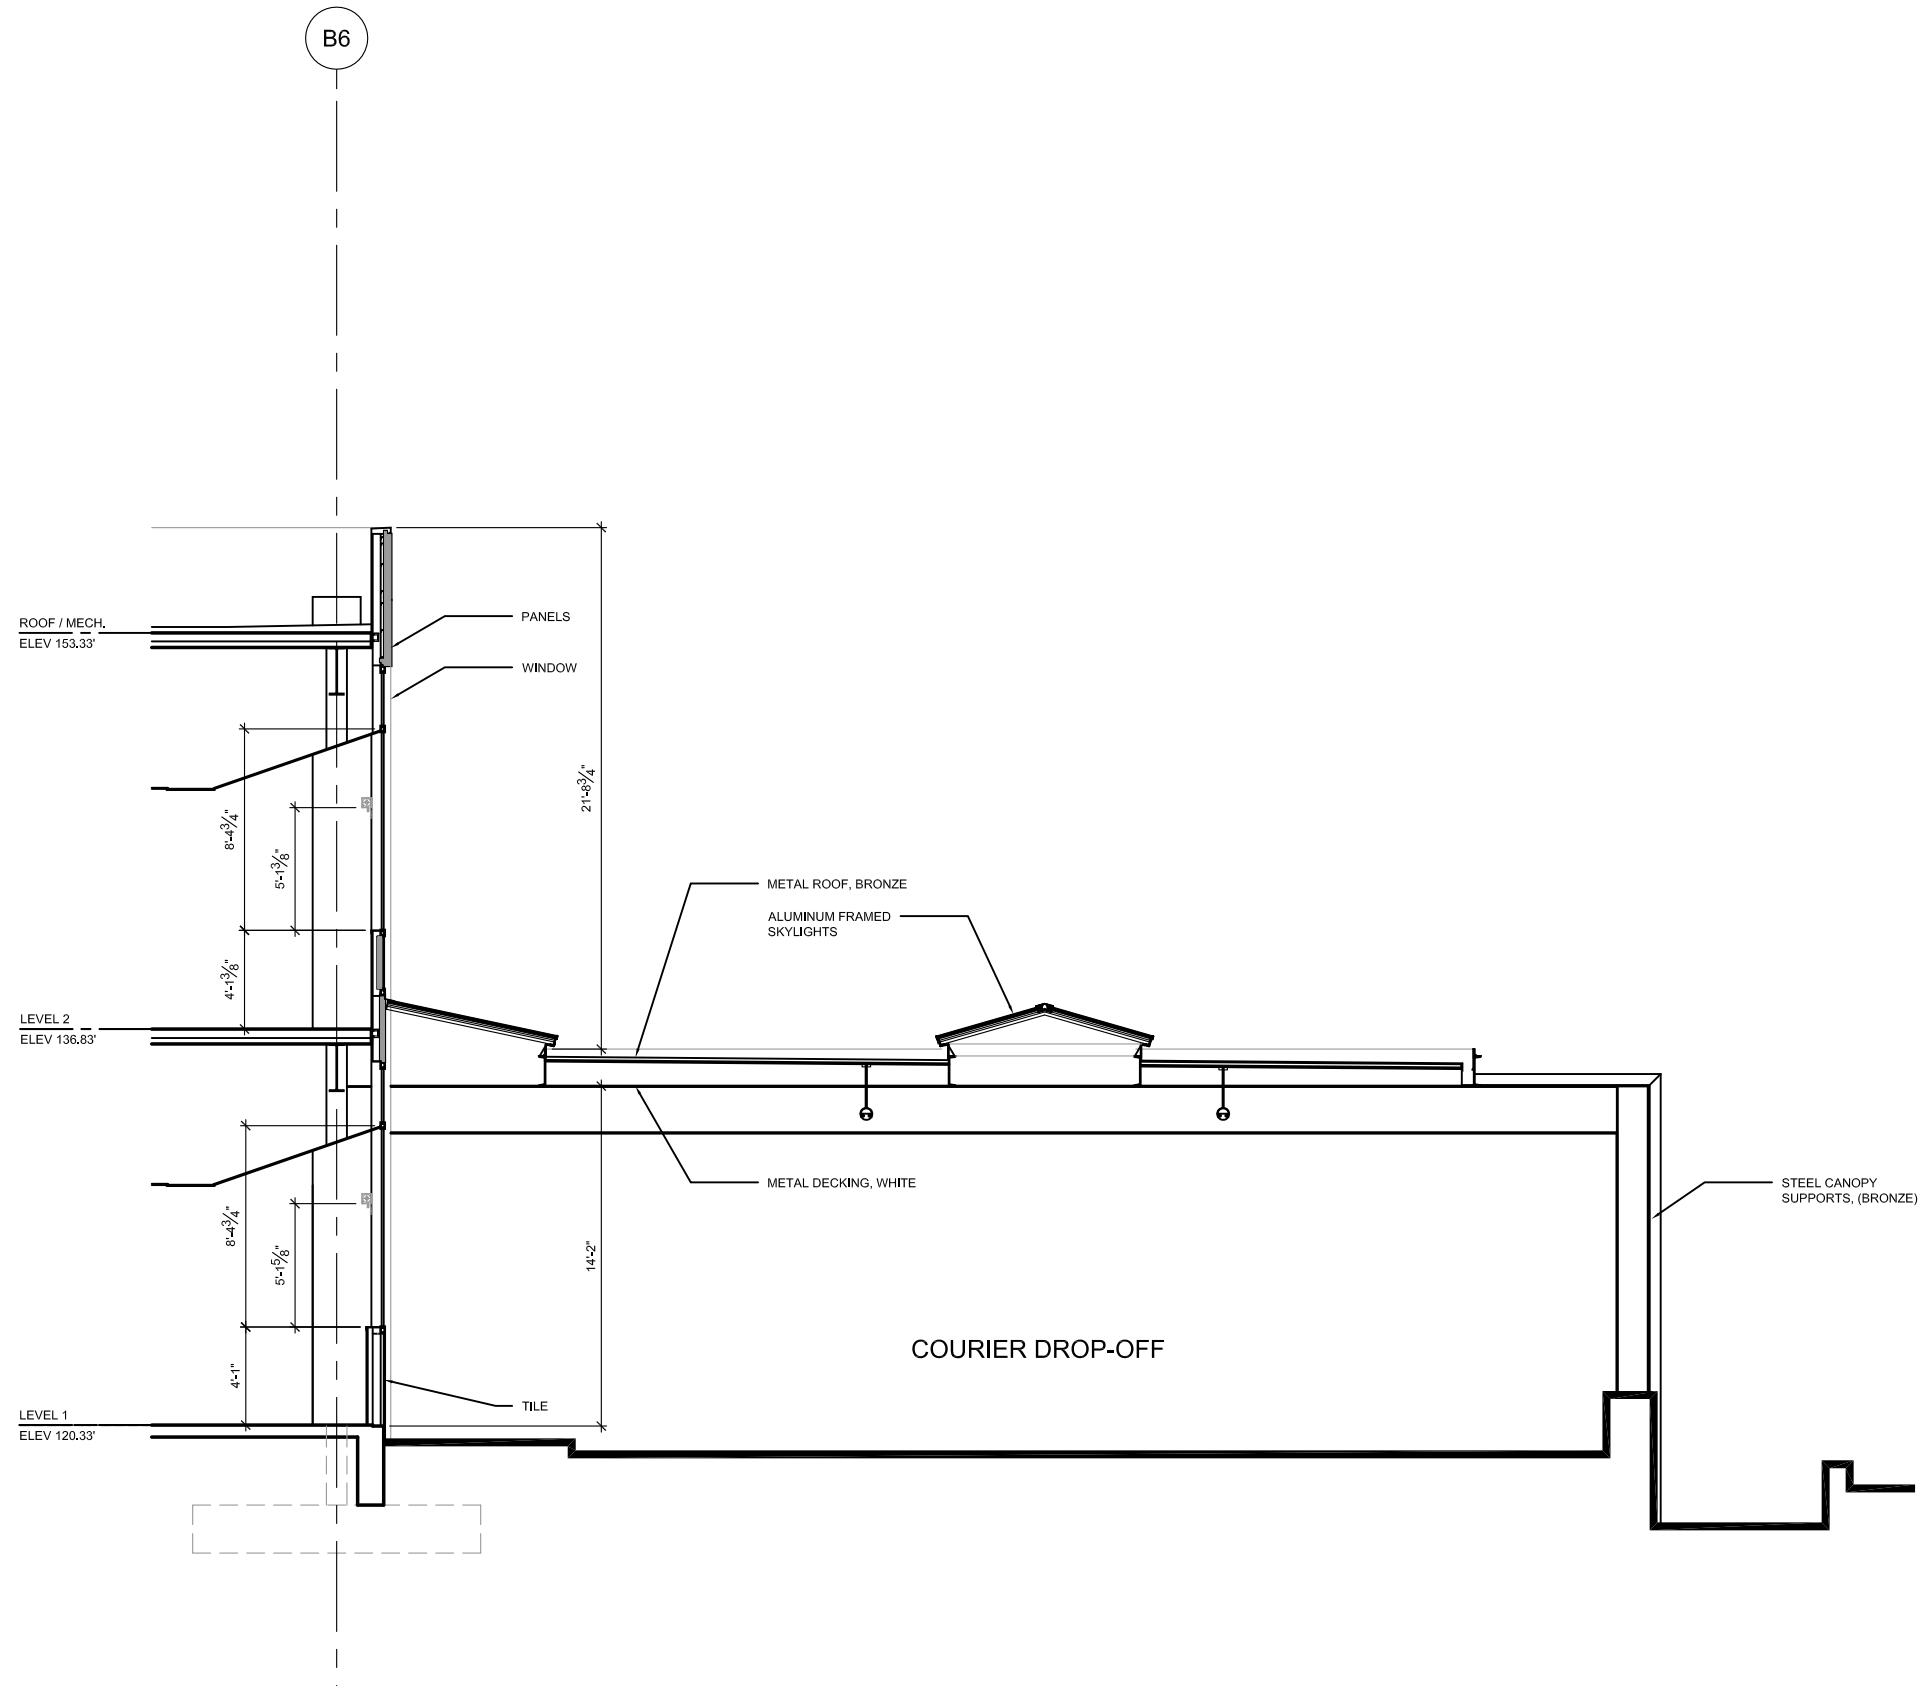

SECTION 4/A5.02

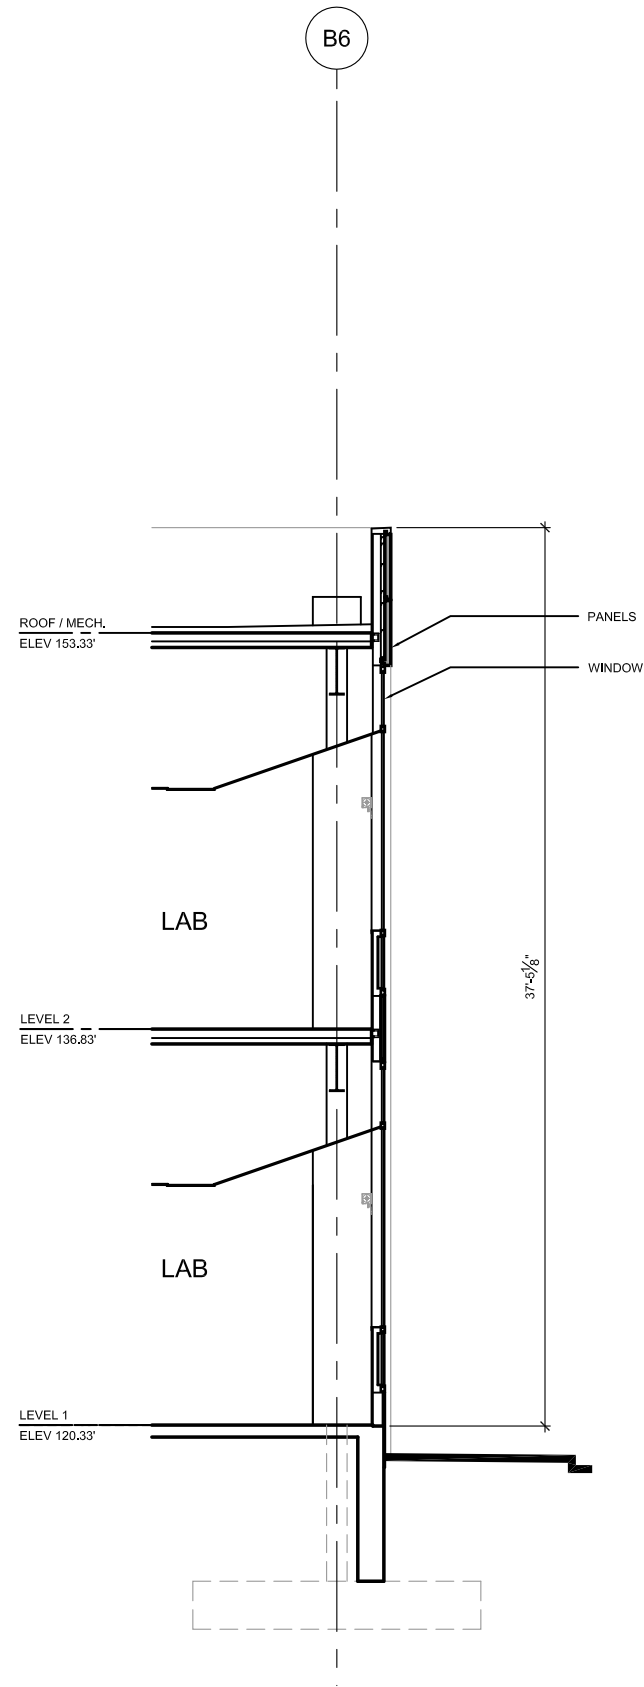

SECTION: 5/A5.02



GBJ ARCHITECTURE P.C.
815 SW Second Avenue
Portland, Oregon 97204
T 503-223-0992
F 503-294-3961
www.gbjarch.com

LEGACY HOLLADAY PARK
CENTRAL LABORATORY RELOCATION
1225 NE 2nd Ave.
PORTLAND, OREGON 97232
LAND USE




WALL SECTIONS

LUR 13-139304 DZM PR


A-32

Exhibit C.40

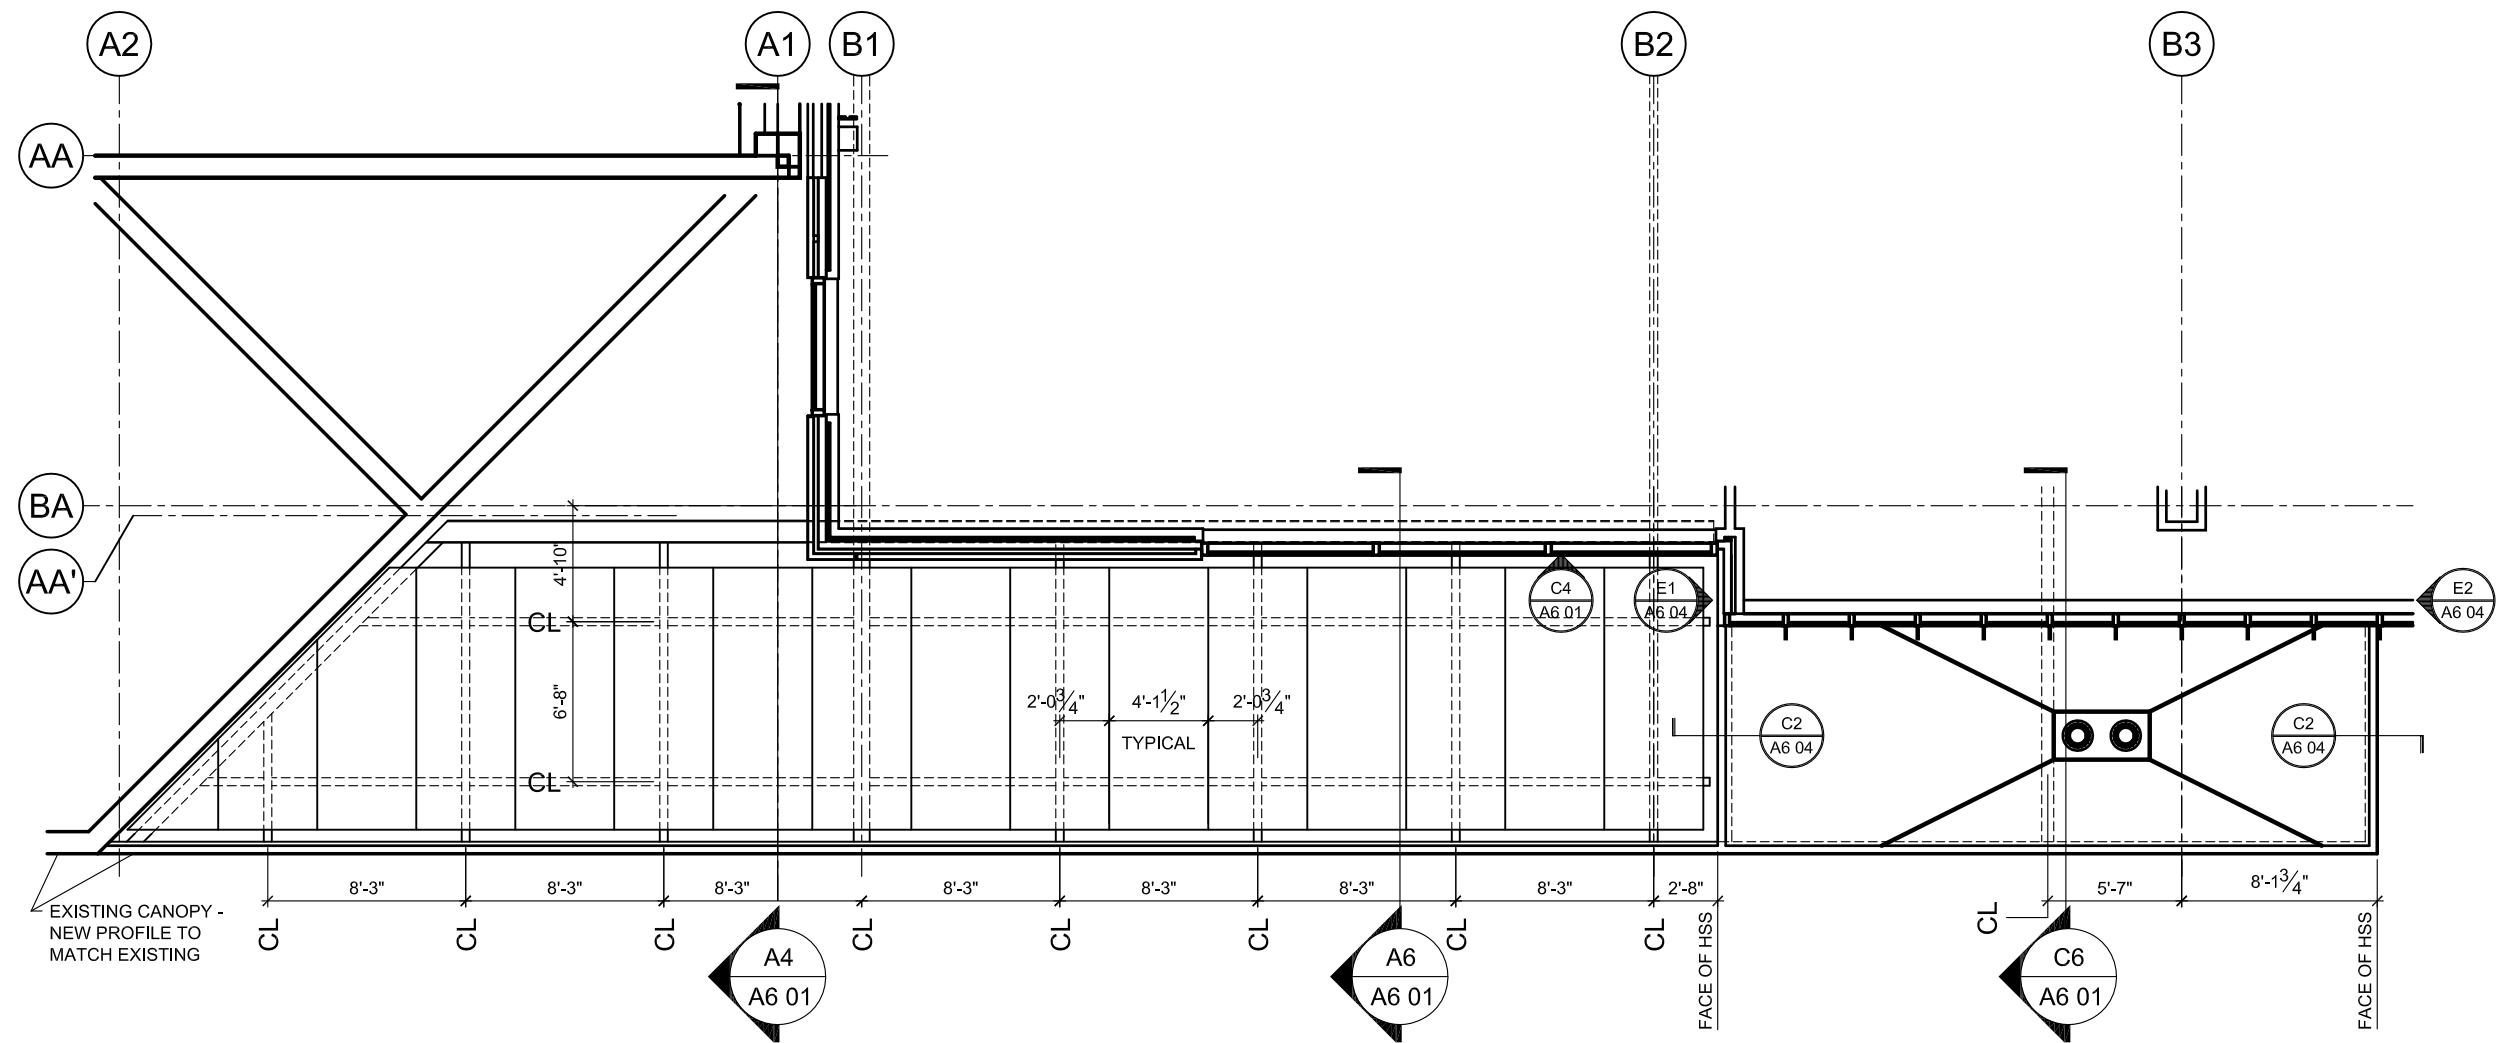


EAST CANOPY PLAN: C1/A6.01




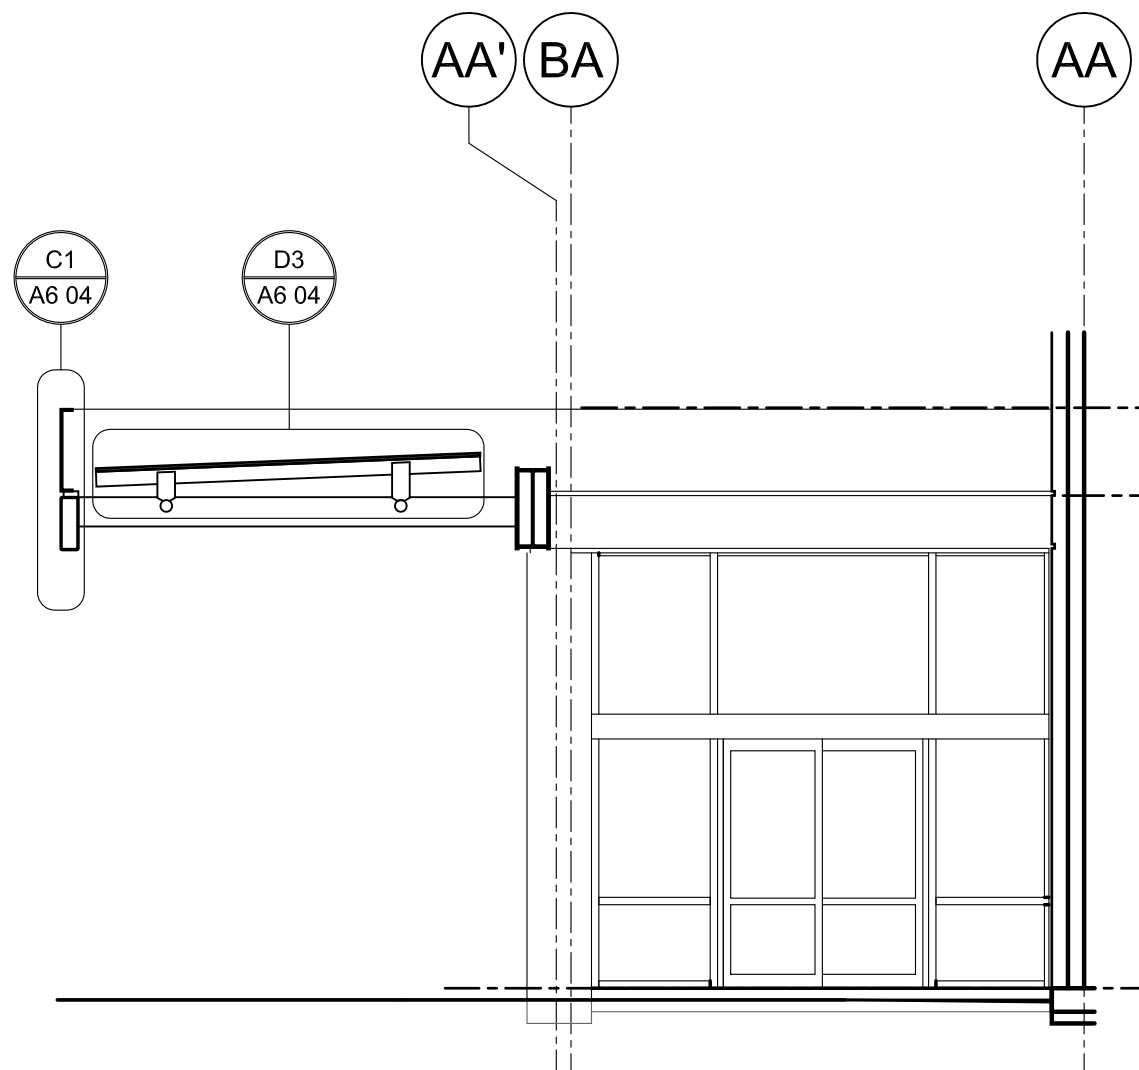

SECTION: A4/A6.01

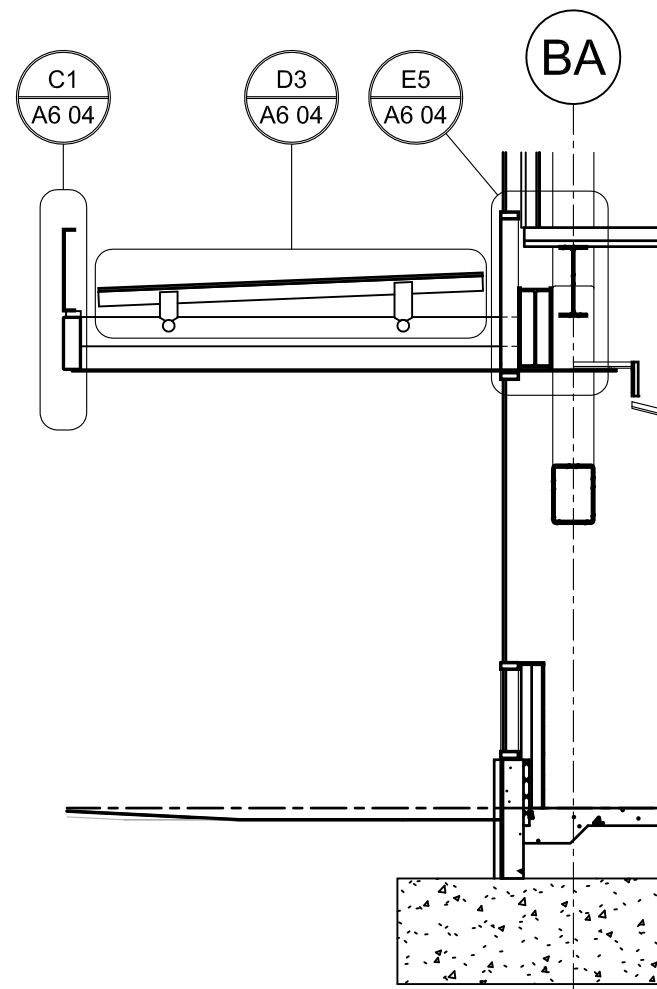

SECTION: A6/A6.01

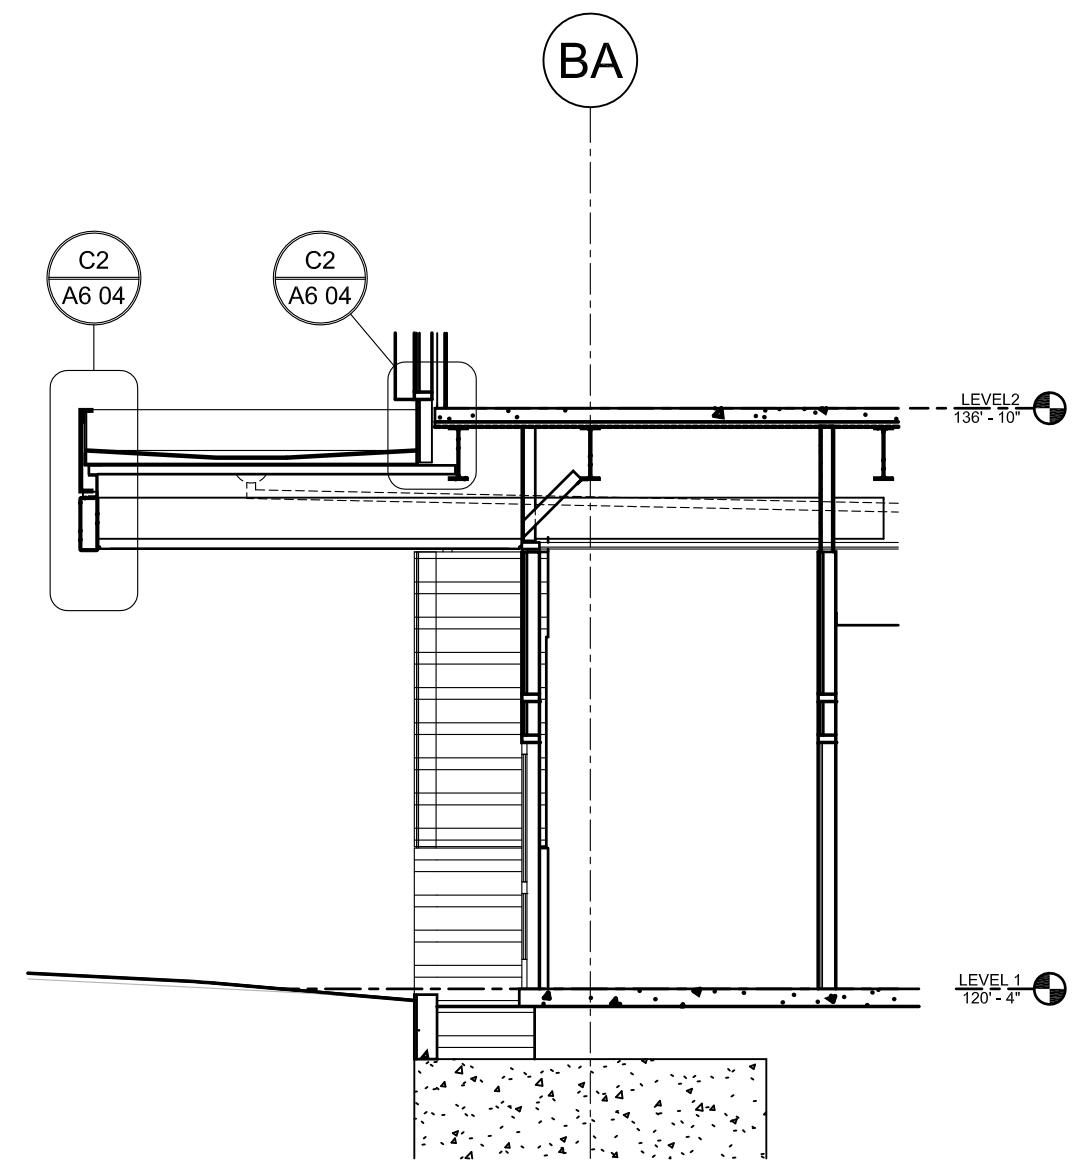


SECTION: C6/A6.01



GBJ ARCHITECTURE P.C.
815 SW Second Avenue
Portland, Oregon 97204
T 503-223-0992
F 503-294-3961
www.gbjarch.com

LEGACY HOLLADAY PARK
CENTRAL LABORATORY RELOCATION
1225 NE 2nd Ave.
PORTLAND, OREGON 97232
LAND USE

 


SCALE : 3/16" = 1'-0"


DATE : 06-20-2013

East Canopy Sections
LUR 13-139304 DZM PR

A-34
Exhibit C.42

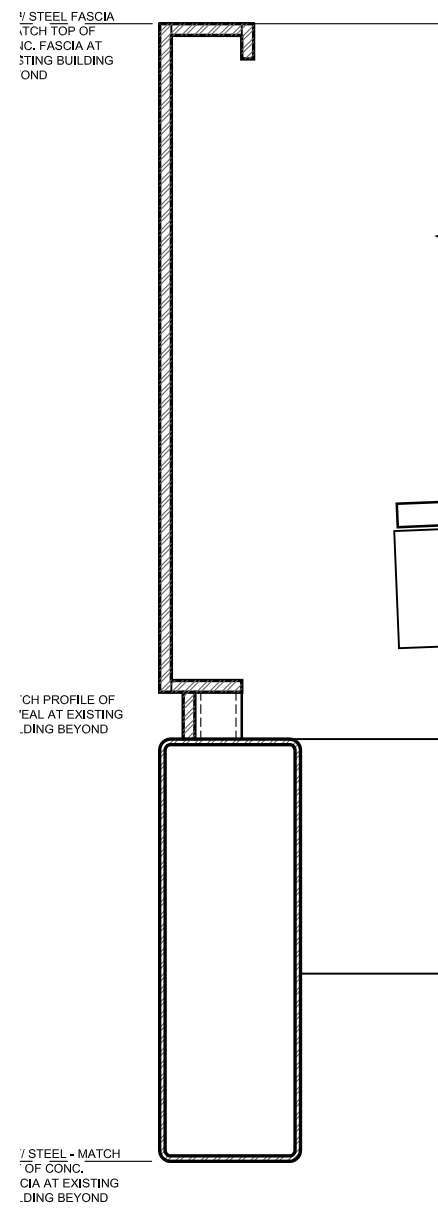

DETAIL: C1/A6.04

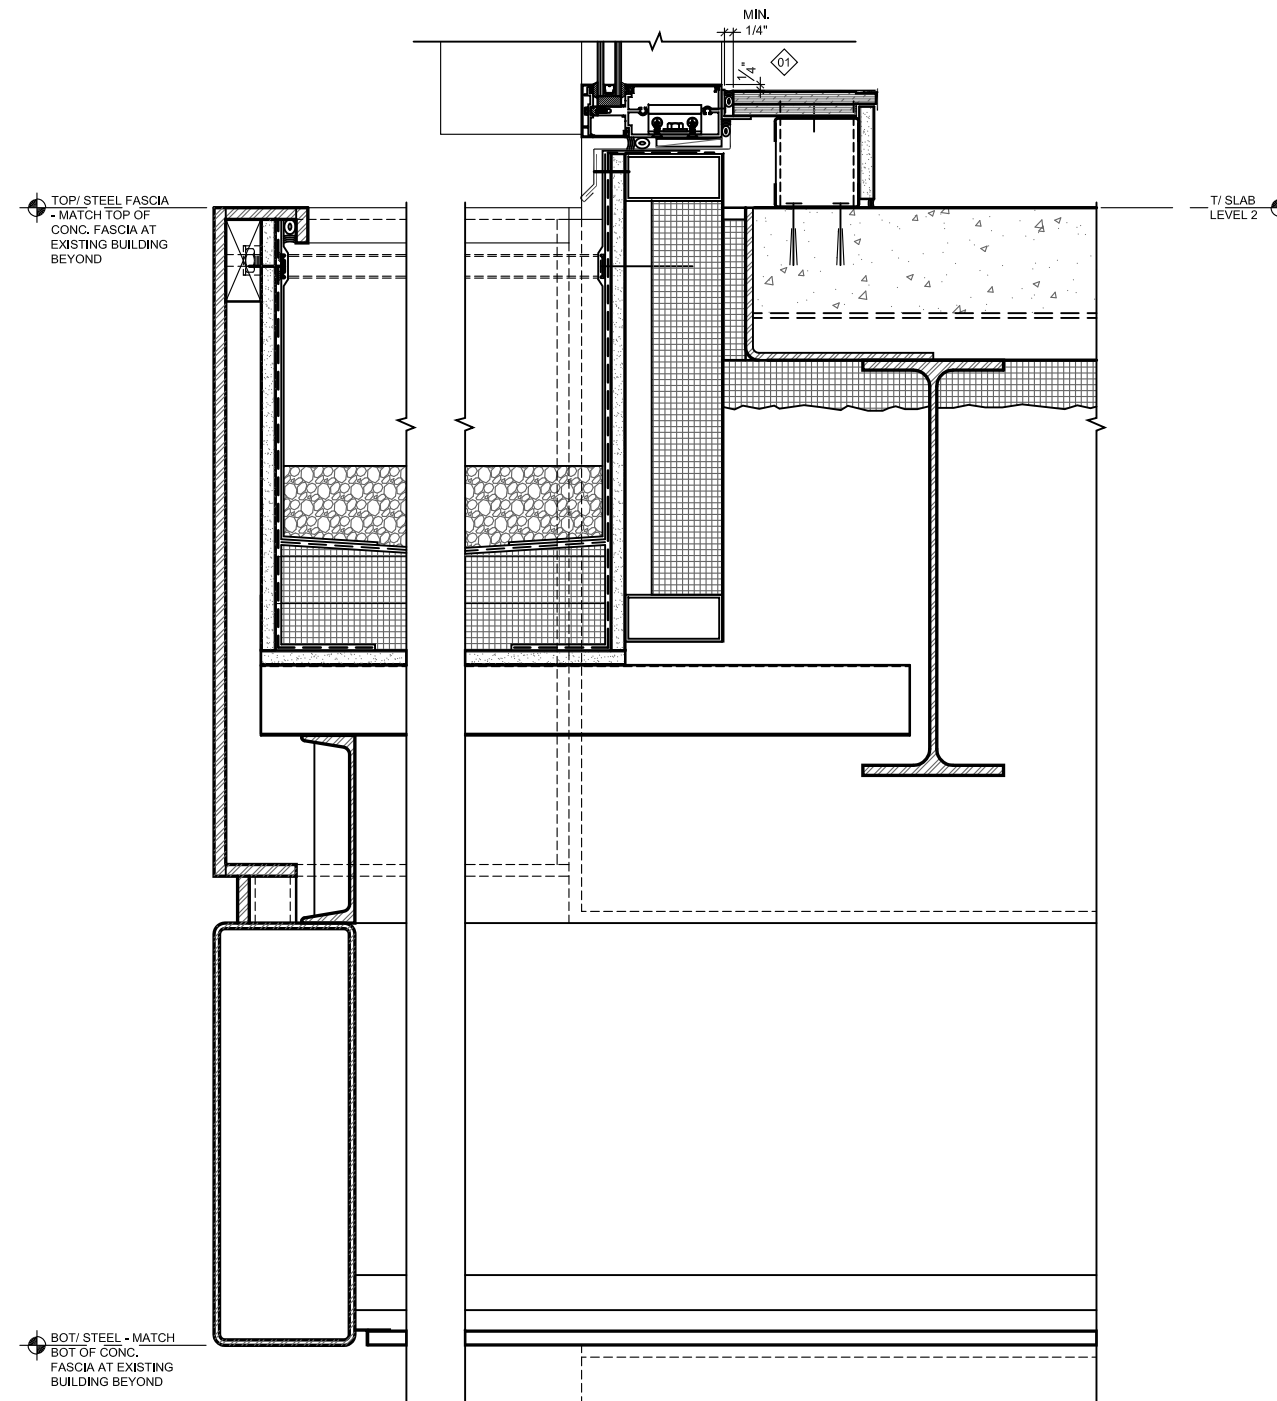


DETAIL: C2/A6.04



GBJ ARCHITECTURE P.C.
815 SW Second Avenue
Portland, Oregon 97204
T 503-223-0992
F 503-294-3961
www.gbjarch.com

LEGACY HOLLADAY PARK
CENTRAL LABORATORY RELOCATION
1225 NE 2nd Ave.
PORTLAND, OREGON 97232
LAND USE

 

SCALE : 1 1/2" = 1'-0"


DATE : 06-20-2013

Exterior Details

LUR 13-139304 DZM PR

A-35

Exhibit C.43

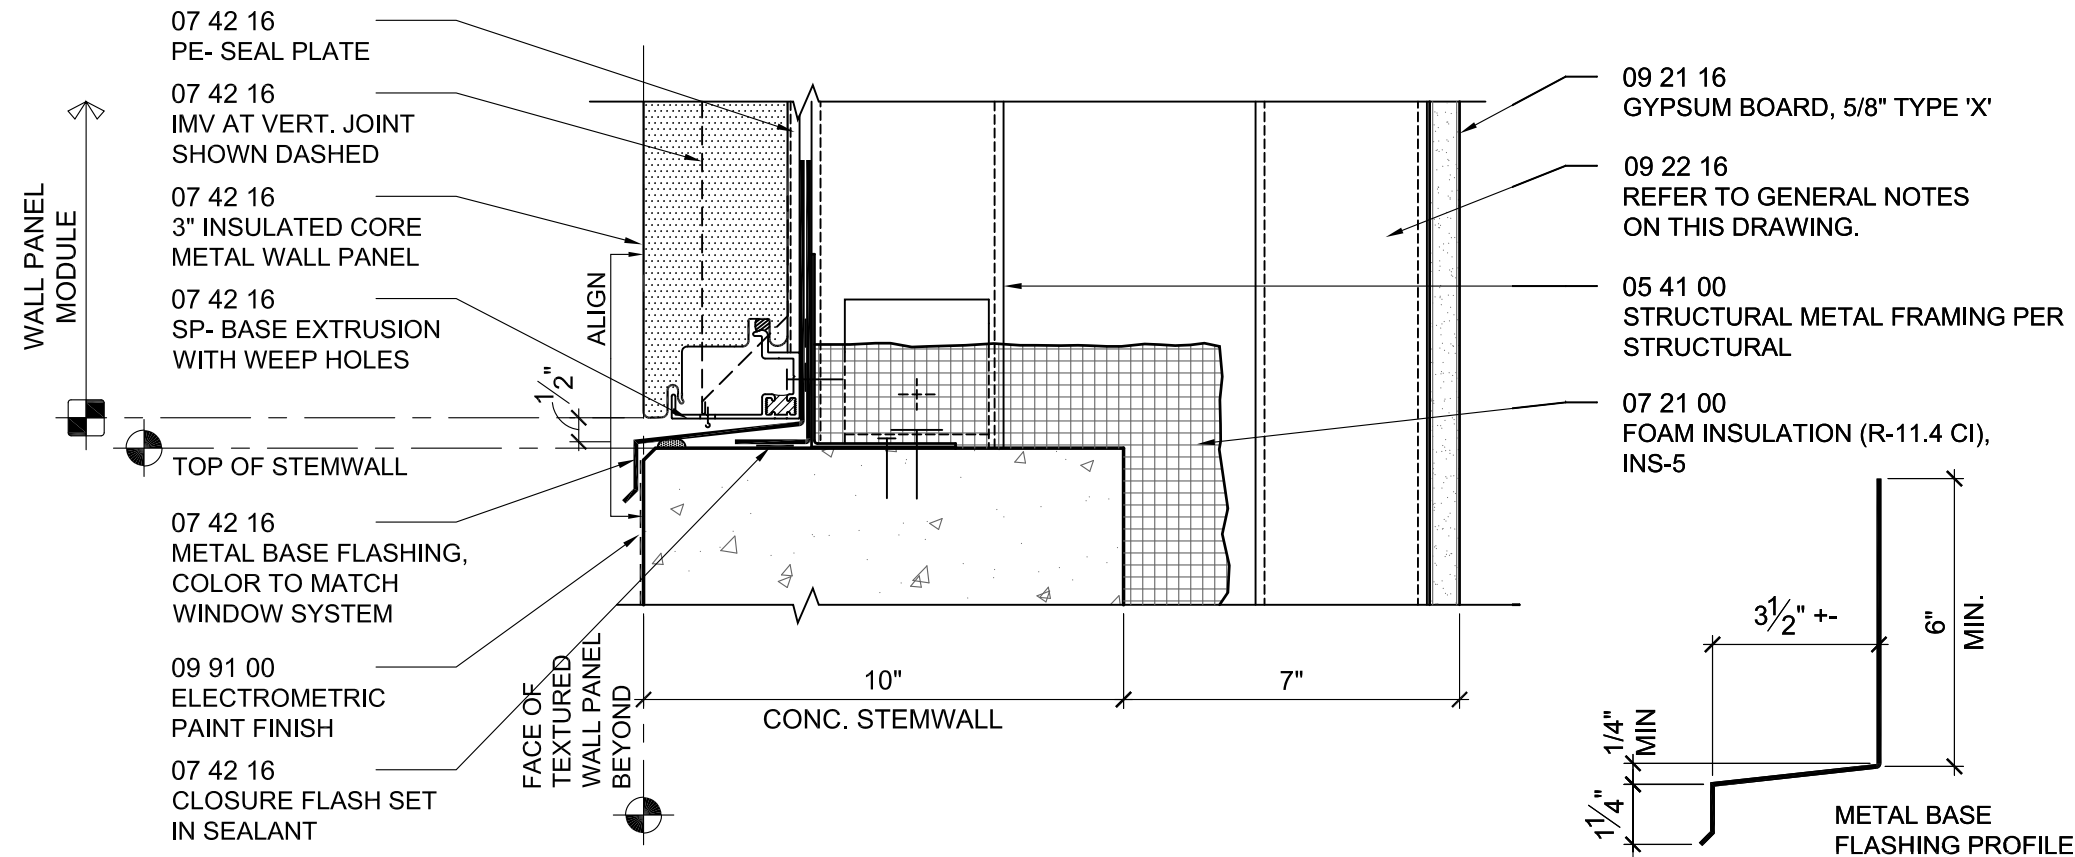

DETAIL: A5/A6.13




GBJ ARCHITECTURE P.C.
815 SW Second Avenue
Portland, Oregon 97204
T 503-223-0992
F 503-294-3961
www.gbjarch.com

LEGACY HOLLADAY PARK
CENTRAL LABORATORY RELOCATION

1225 NE 2nd Ave.
PORTLAND, OREGON 97232

LAND USE

 

SCALE : 3" = 1'-0"


DATE : 06-12-2013

Exterior Details

LUR 13-139304 DZM PR

A-36

Exhibit C.44

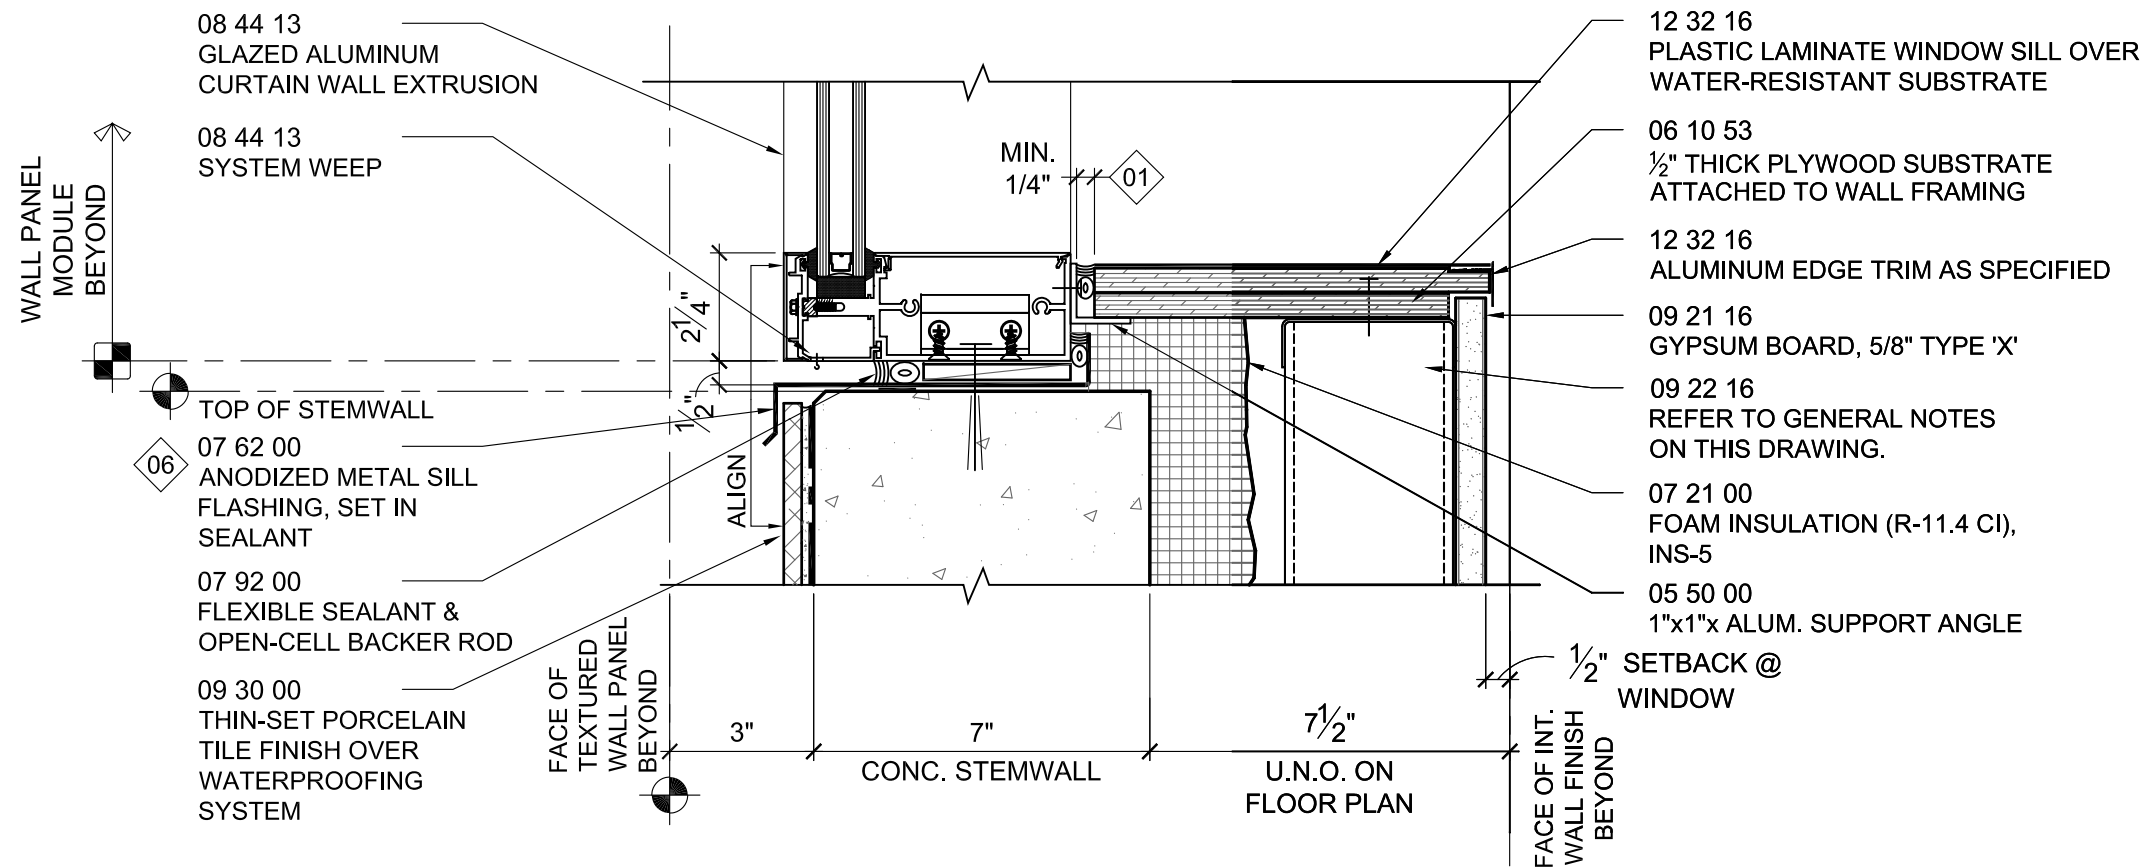

DETAIL: C5/A6.13




GBJ ARCHITECTURE P.C.
815 SW Second Avenue
Portland, Oregon 97204
T 503-223-0992
F 503-294-3961
www.gbjarch.com

LEGACY HOLLADAY PARK
CENTRAL LABORATORY RELOCATION

1225 NE 2nd Ave.
PORTLAND, OREGON 97232

LAND USE

 

SCALE : 3" = 1'-0"


DATE : 06-20-2013

Exterior Details

LUR 13-139304 DZM PR

A-37

Exhibit C.45

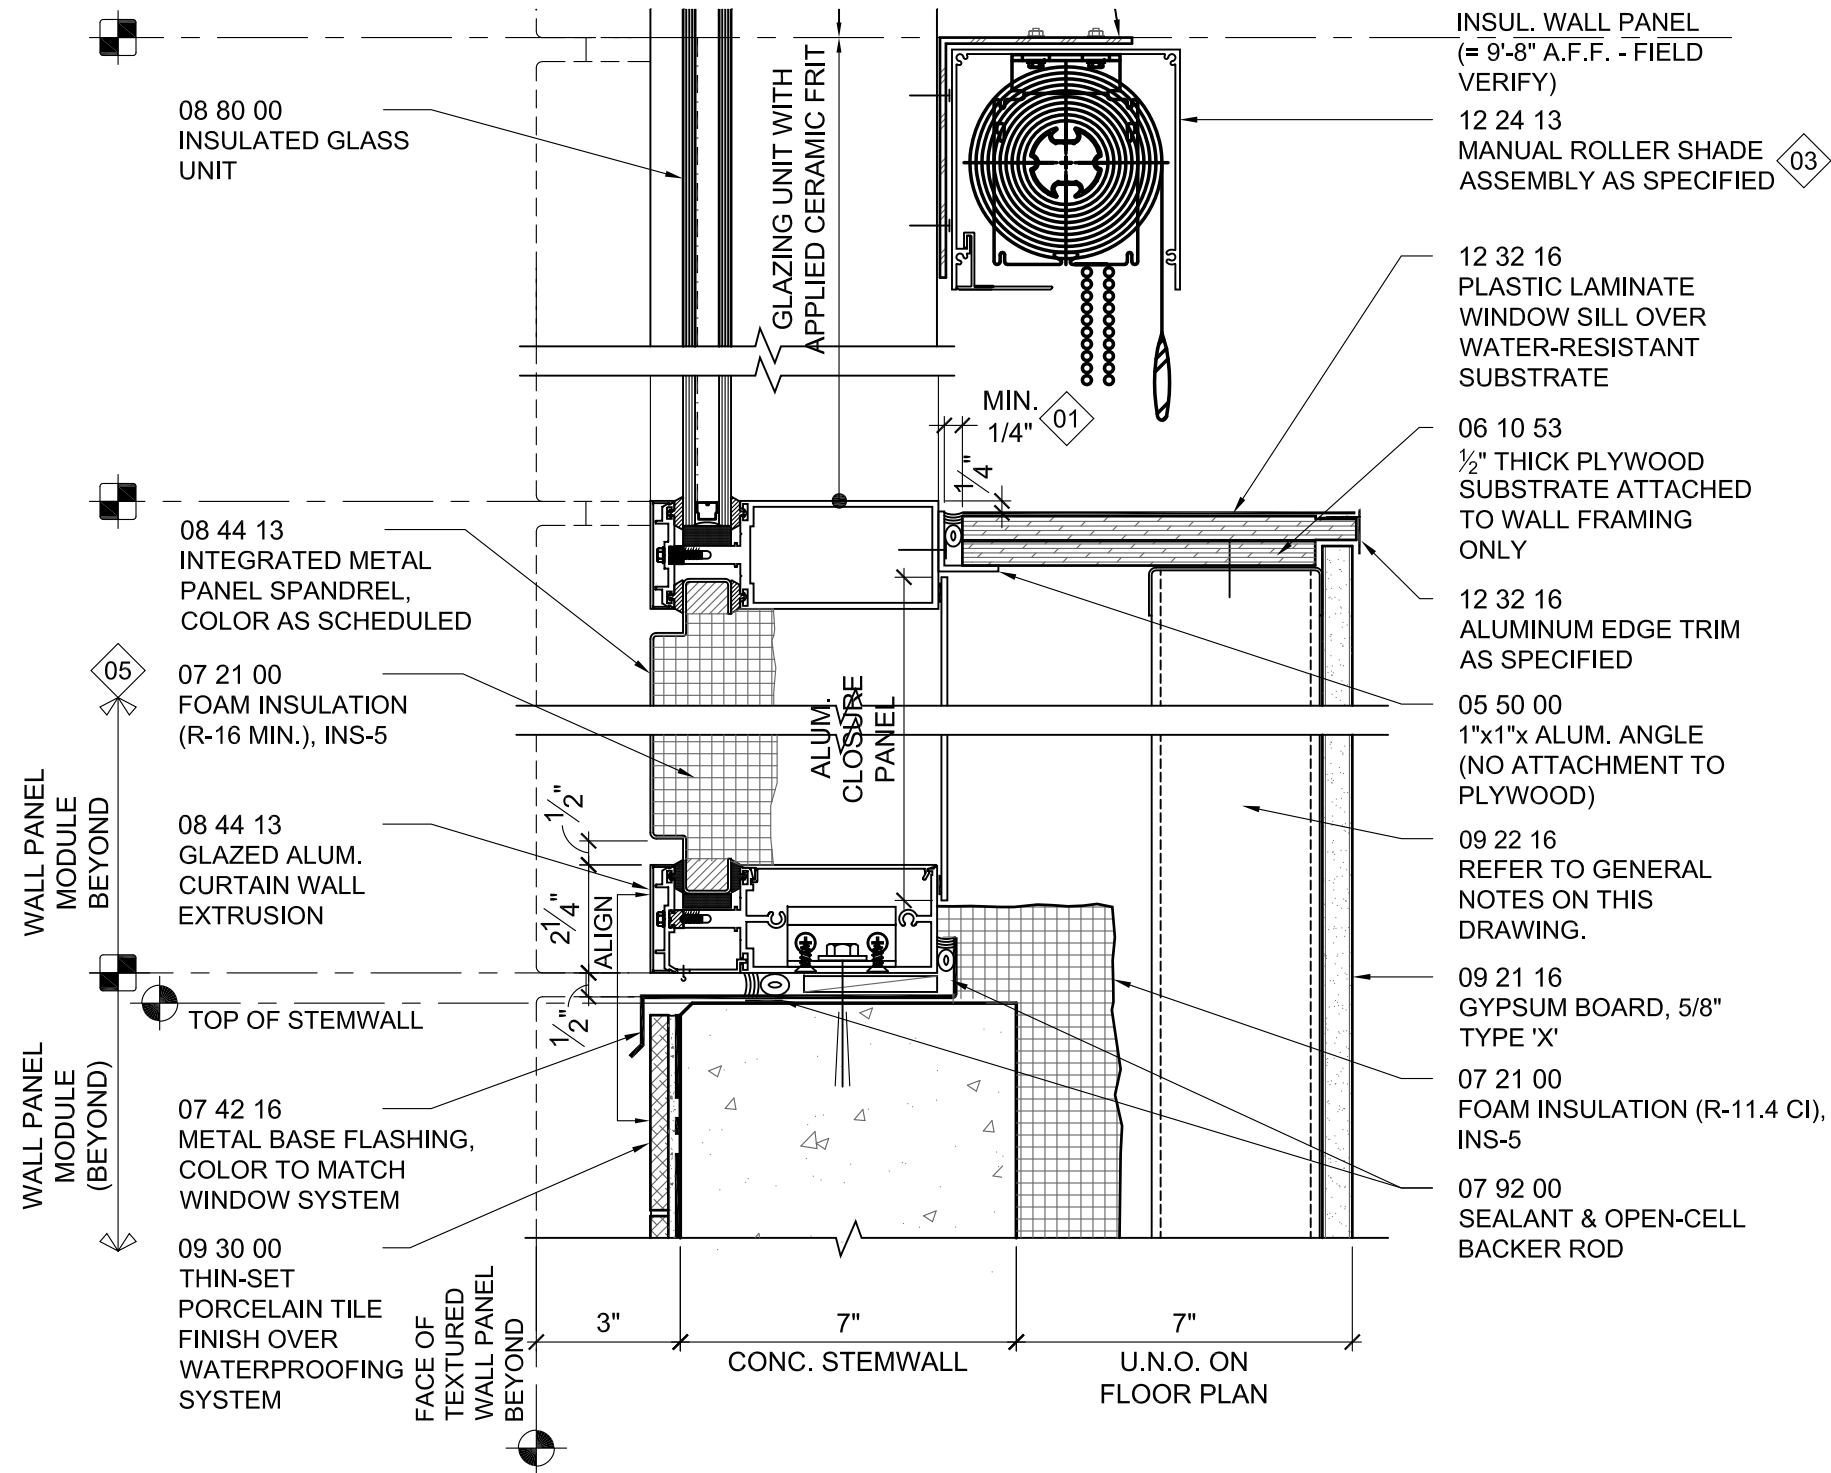

DETAIL: E1/A6.13



GBJ ARCHITECTURE P.C.
815 SW Second Avenue
Portland, Oregon 97204
T 503-223-0992
F 503-294-3961
www.gbjarch.com

LEGACY HOLLADAY PARK
CENTRAL LABORATORY RELOCATION
1225 NE 2nd Ave.
PORTLAND, OREGON 97232
LAND USE




SCALE : 3" = 1'-0"

DATE : 06-20-2013

Exterior Details
LUR 13-139304 DZM PR

A-38
Exhibit C.46

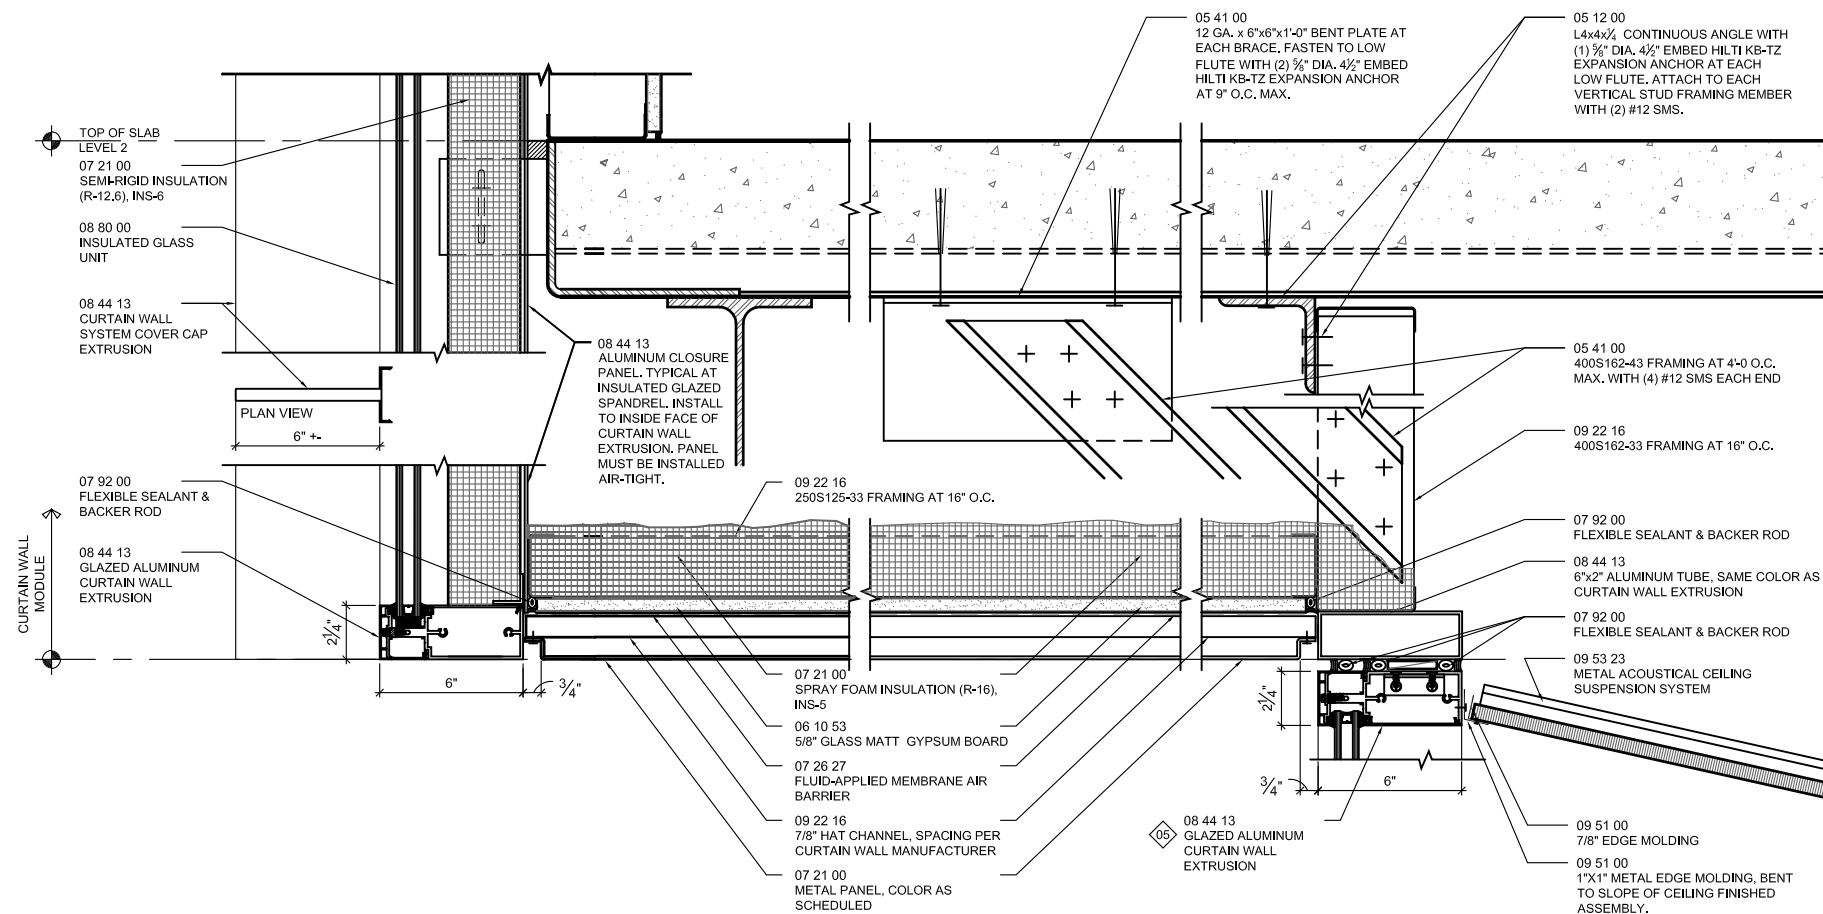


DETAIL: C1/A6.14



GBJ ARCHITECTURE P.C.
815 SW Second Avenue
Portland, Oregon 97204
T 503-223-0992
F 503-294-3961
www.gbjarch.com

LEGACY HOLLADAY PARK
CENTRAL LABORATORY RELOCATION
1225 NE 2nd Ave.
PORTLAND, OREGON 97232
LAND USE

 

SCALE : 1-1/2" = 1'-0"


DATE : 06-20-2013

Exterior Details

LUR 13-139304 DZM PR

A-39

Exhibit C.47

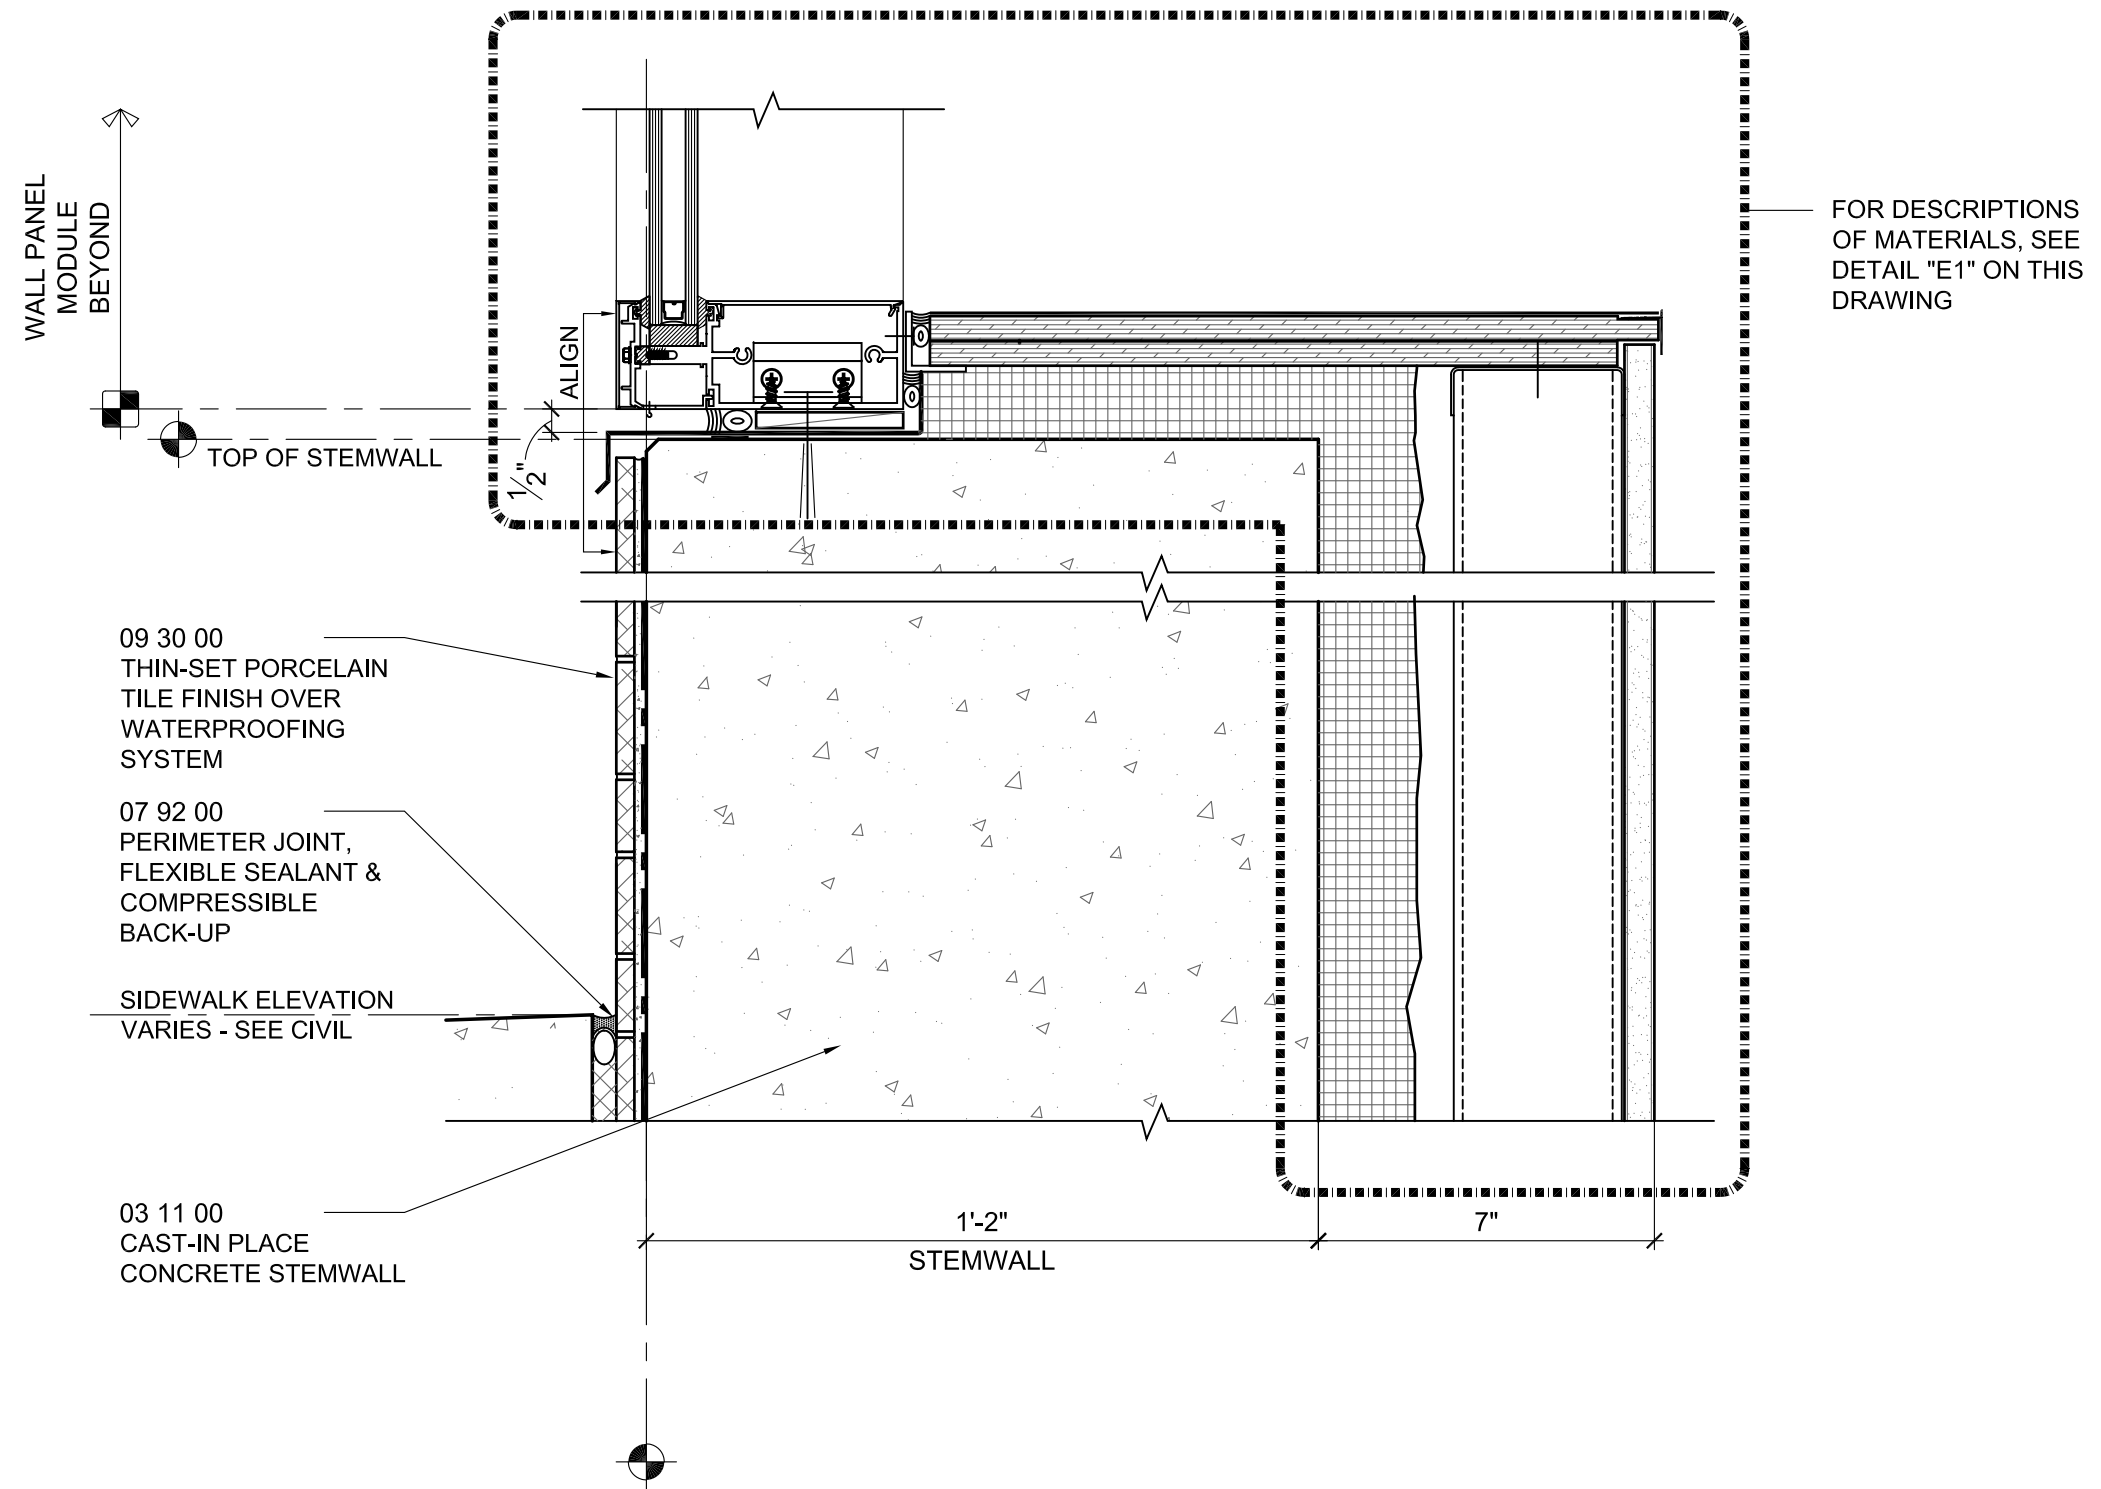

DETAIL: E3/A6.14



GBJ ARCHITECTURE P.C.
815 SW Second Avenue
Portland, Oregon 97204
T 503-223-0992
F 503-294-3961
www.gbjarch.com

LEGACY HOLLADAY PARK
CENTRAL LABORATORY RELOCATION

1225 NE 2nd Ave.
PORTLAND, OREGON 97232

LAND USE



SCALE : 3" = 1'-0"


DATE : 06-20-2013

Exterior Details

LUR 13-139304 DZM PR

A-40

Exhibit C.48

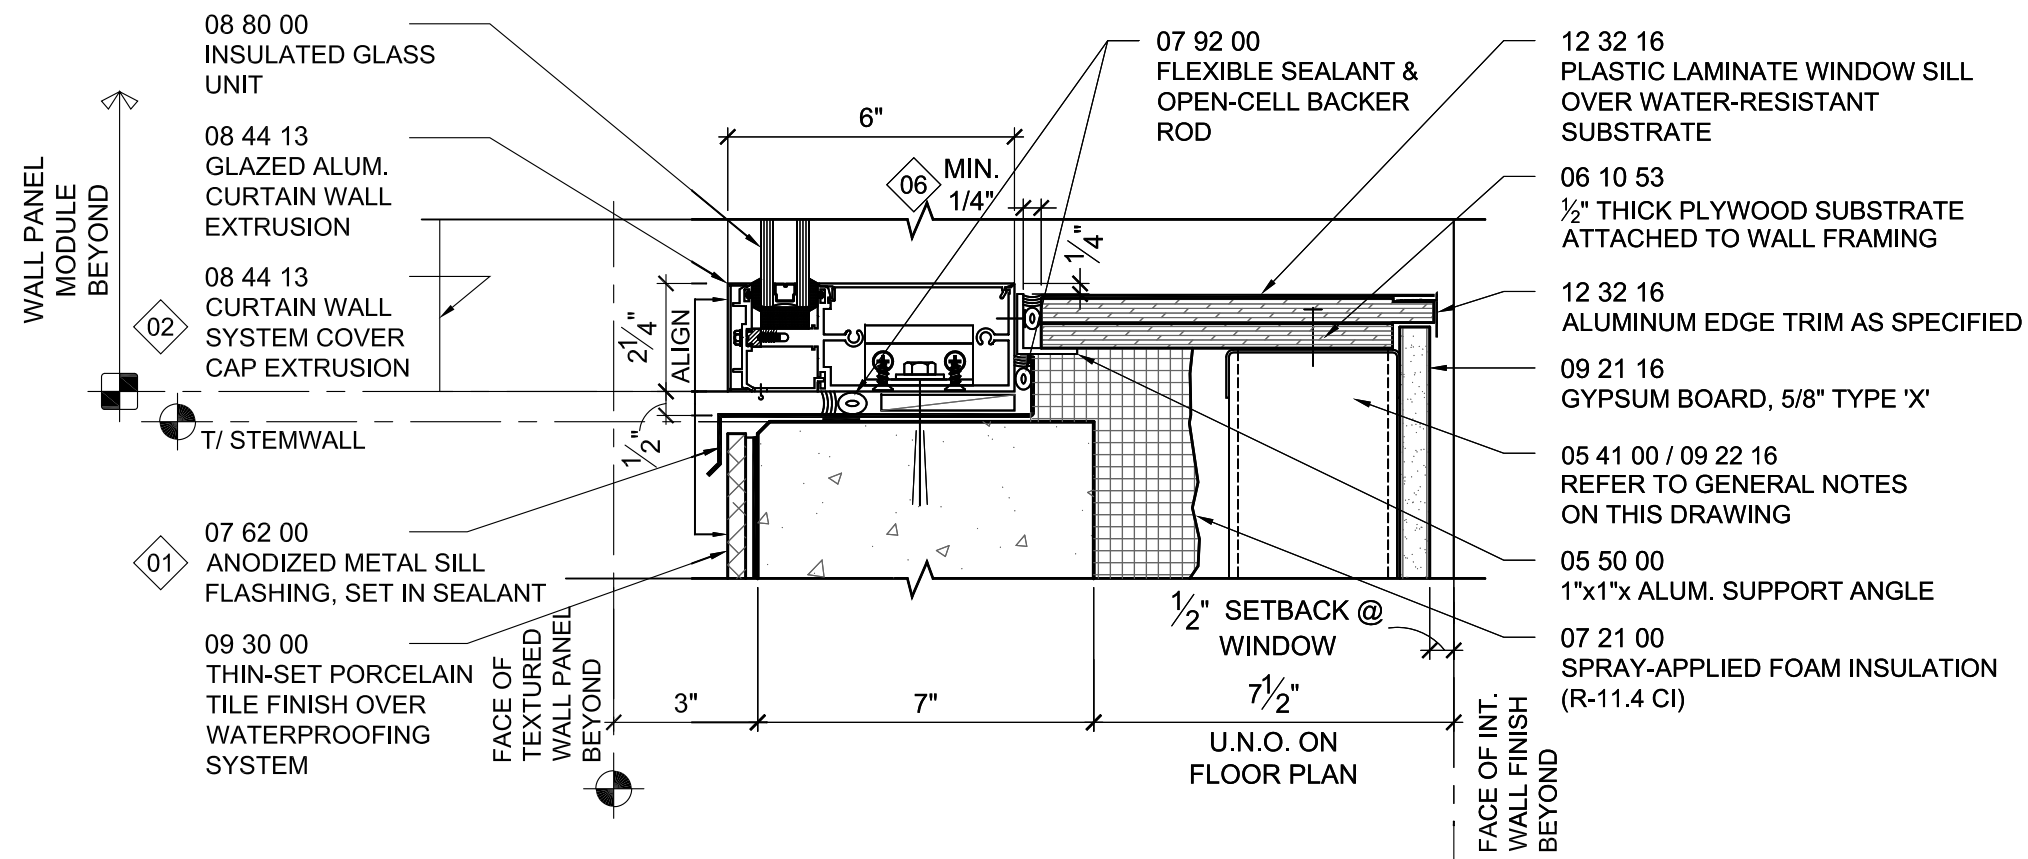

DETAIL: A5/A6.15



GBJ ARCHITECTURE P.C.
815 SW Second Avenue
Portland, Oregon 97204
T 503-223-0992
F 503-294-3961
www.gbjarch.com

LEGACY HOLLADAY PARK
CENTRAL LABORATORY RELOCATION

1225 NE 2nd Ave.
PORTLAND, OREGON 97232

LAND USE



SCALE : 3" = 1'-0"


DATE : 06-20-2013

Exterior Details

LUR 13-139304 DZM PR

A-41

Exhibit C.49

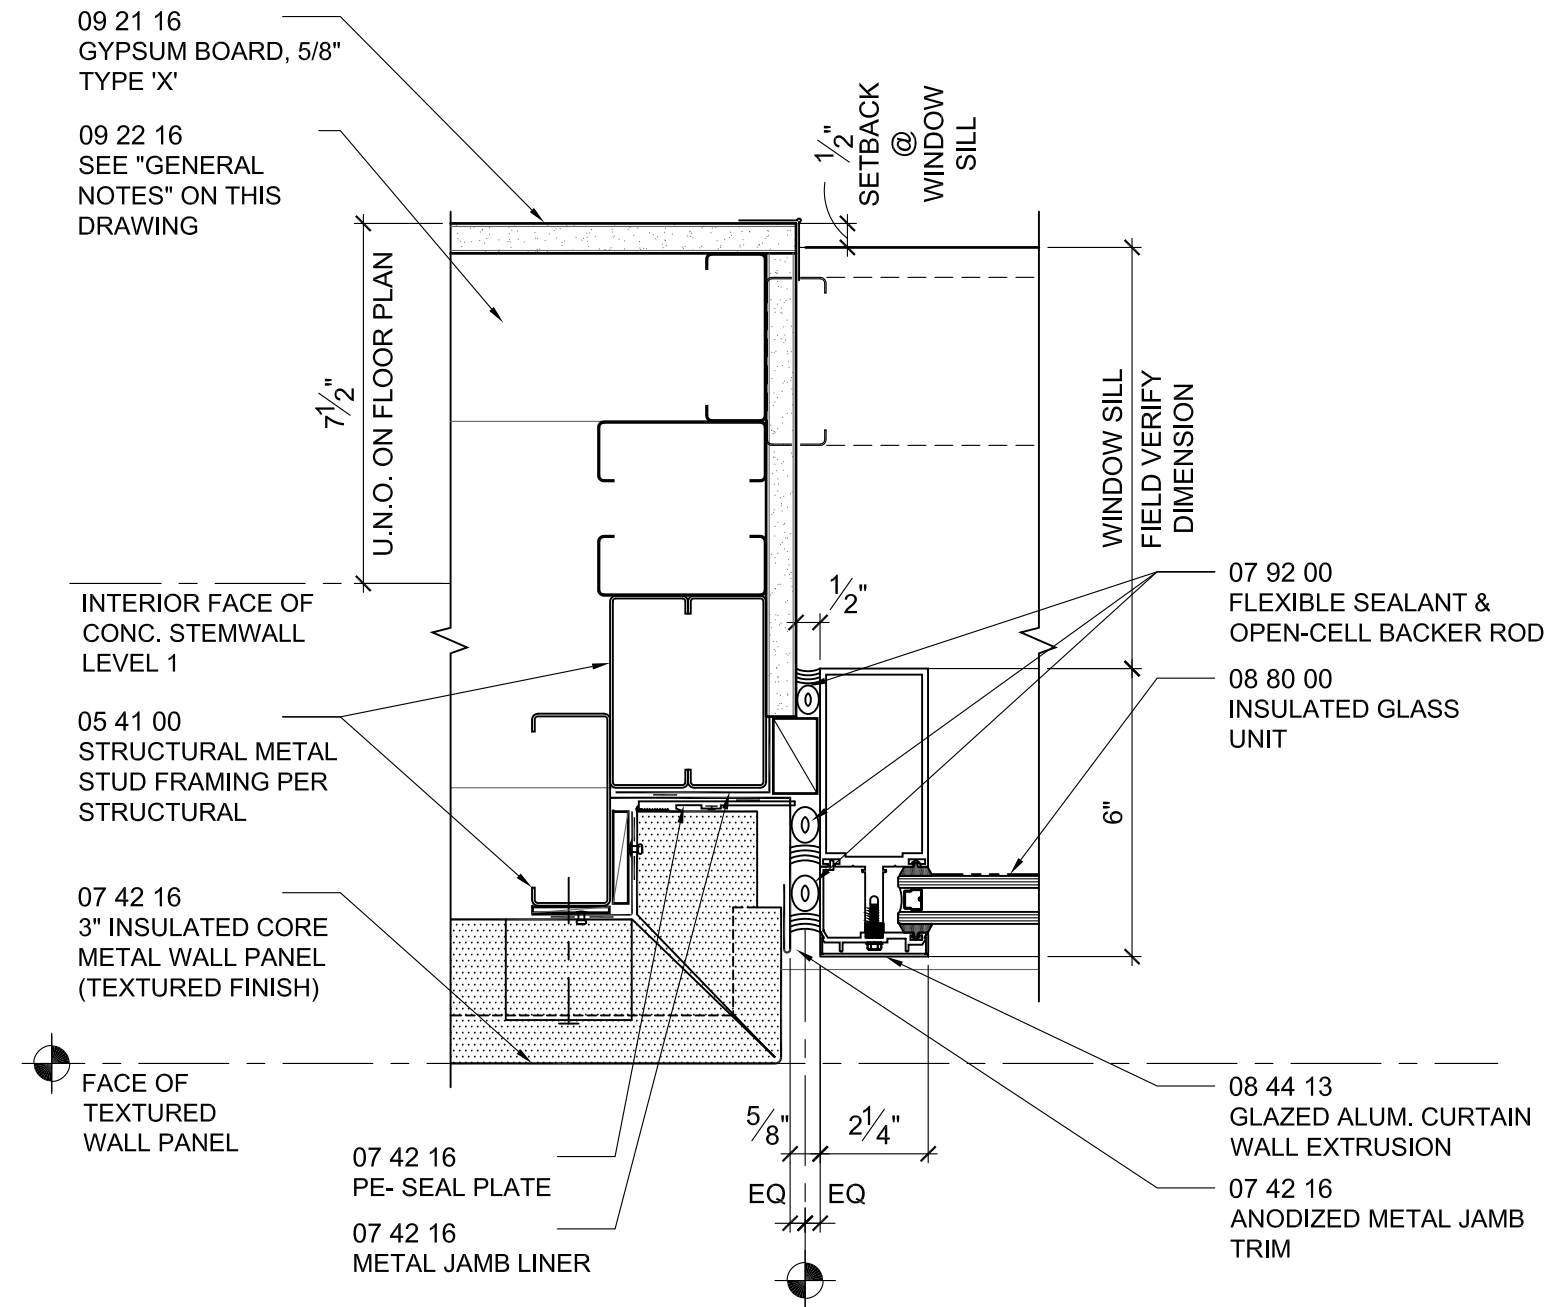


DETAIL: B1/A6.16



GBJ ARCHITECTURE P.C.
815 SW Second Avenue
Portland, Oregon 97204
T 503-223-0992
F 503-294-3961
www.gbjarch.com

LEGACY HOLLADAY PARK
CENTRAL LABORATORY RELOCATION
1225 NE 2nd Ave.
PORTLAND, OREGON 97232
LAND USE

 

SCALE : 3" = 1'-0"


DATE : 06-20-2013

Exterior Details

LUR 13-139304 DZM PR

A-42

Exhibit C.50

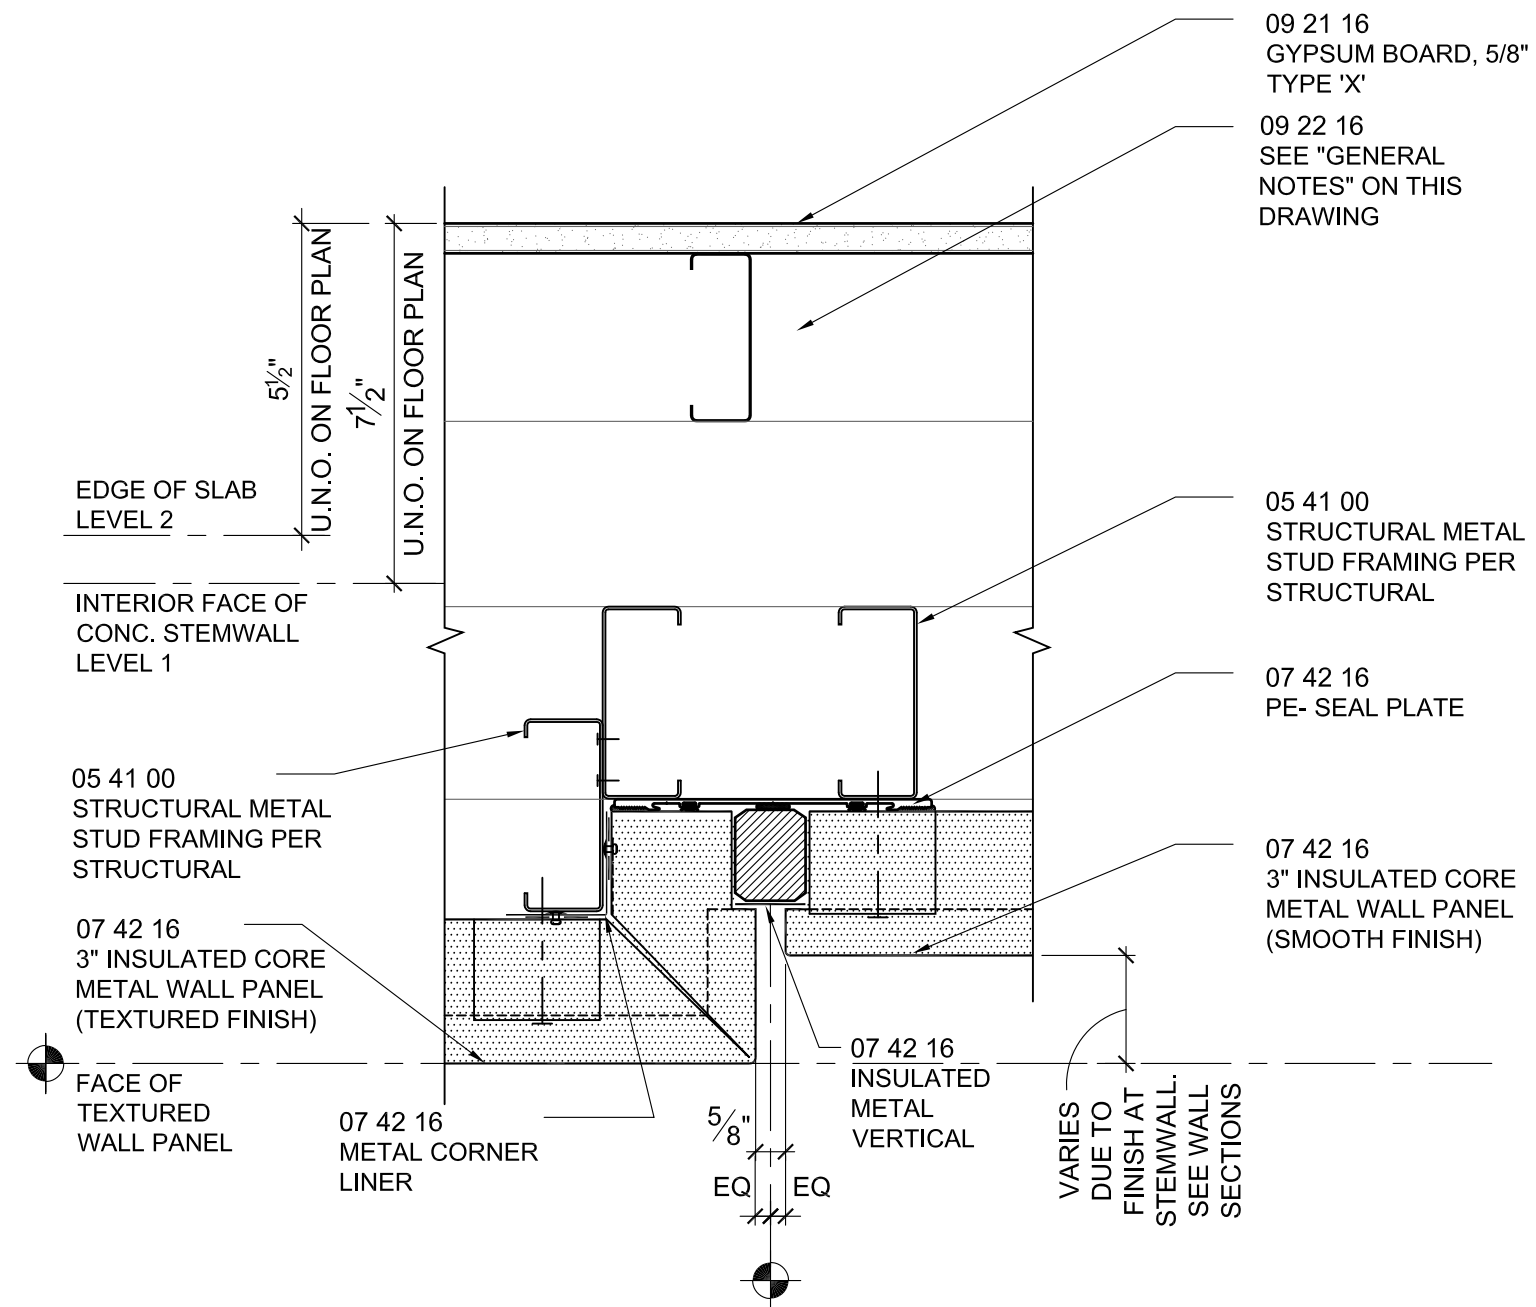

DETAIL: C4/A6.16



GBJ ARCHITECTURE P.C.
815 SW Second Avenue
Portland, Oregon 97204
T 503-223-0992
F 503-294-3961
www.gbjarch.com

LEGACY HOLLADAY PARK
CENTRAL LABORATORY RELOCATION

1225 NE 2nd Ave.
PORTLAND, OREGON 97232

LAND USE



SCALE : 3" = 1'-0"


DATE : 06-20-2013

Exterior Details


LUR 13-139304 DZM PR

A-44

Exhibit C.52

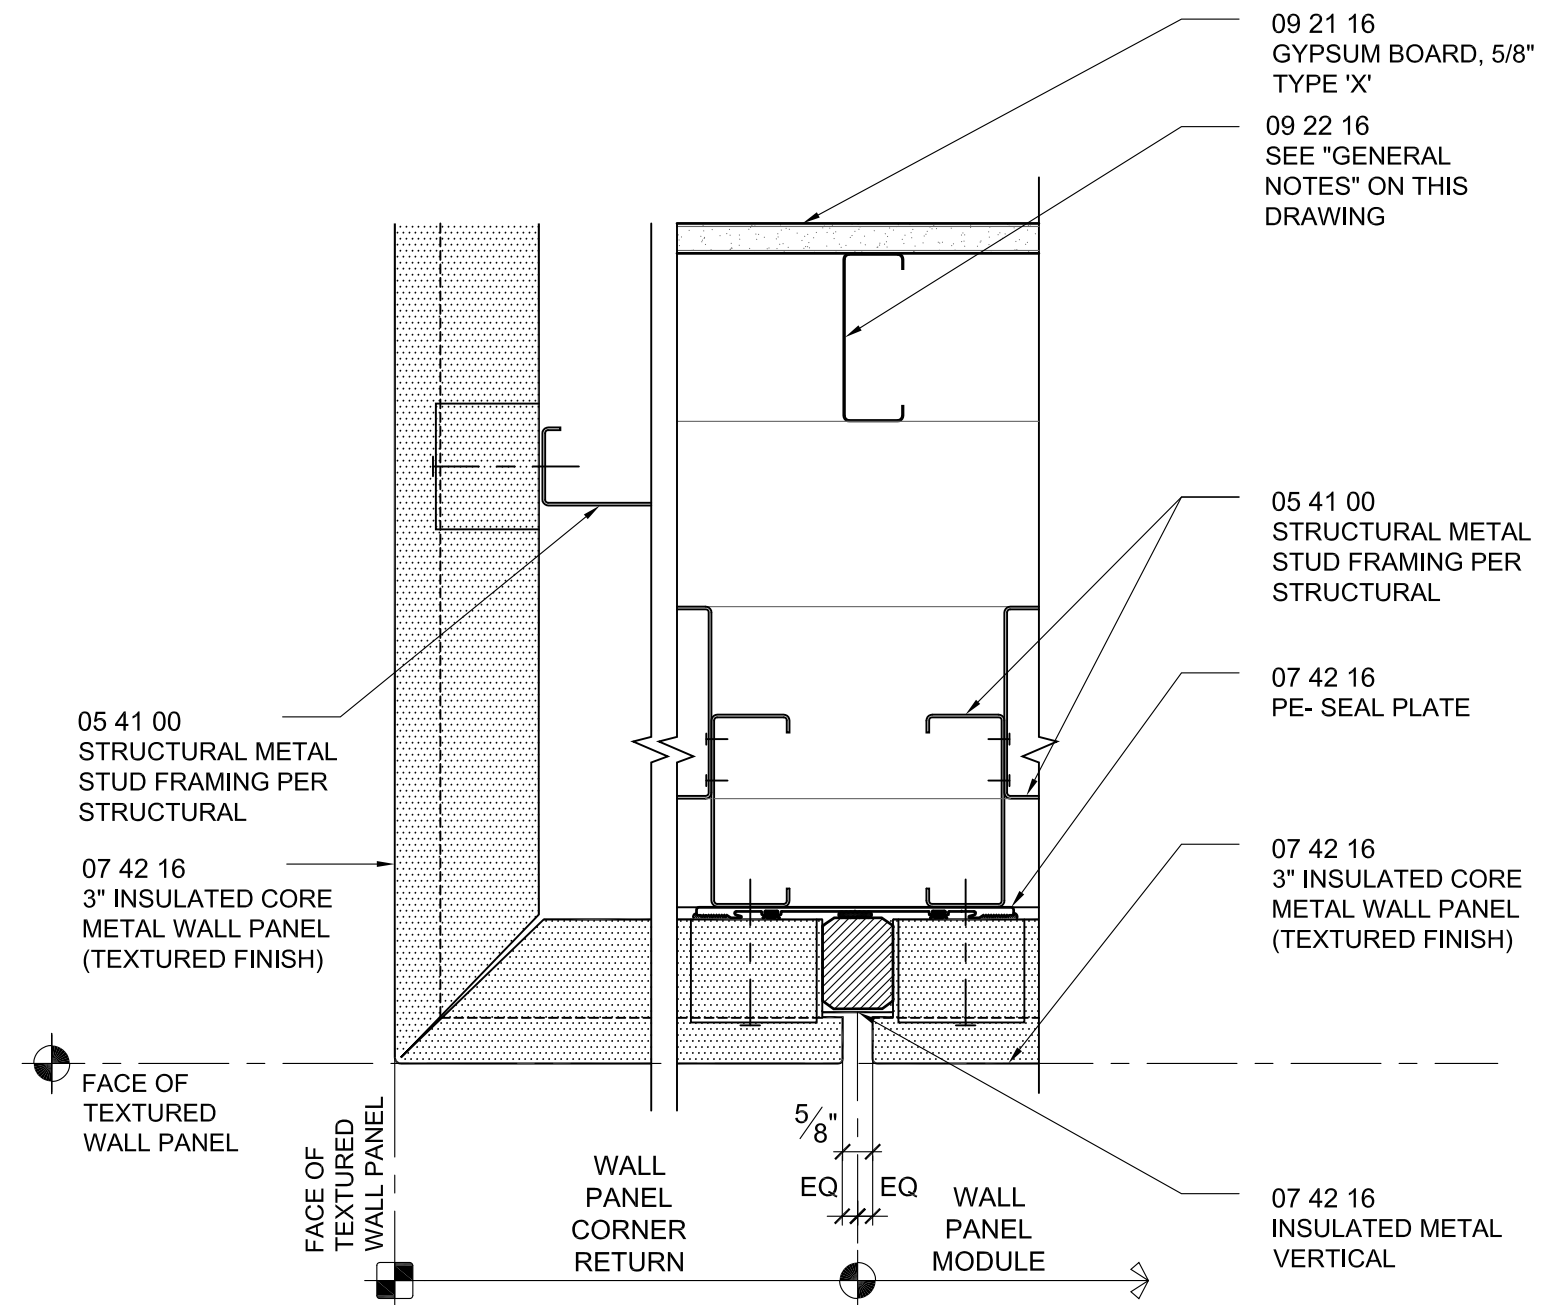

DETAIL: C5/A6.16

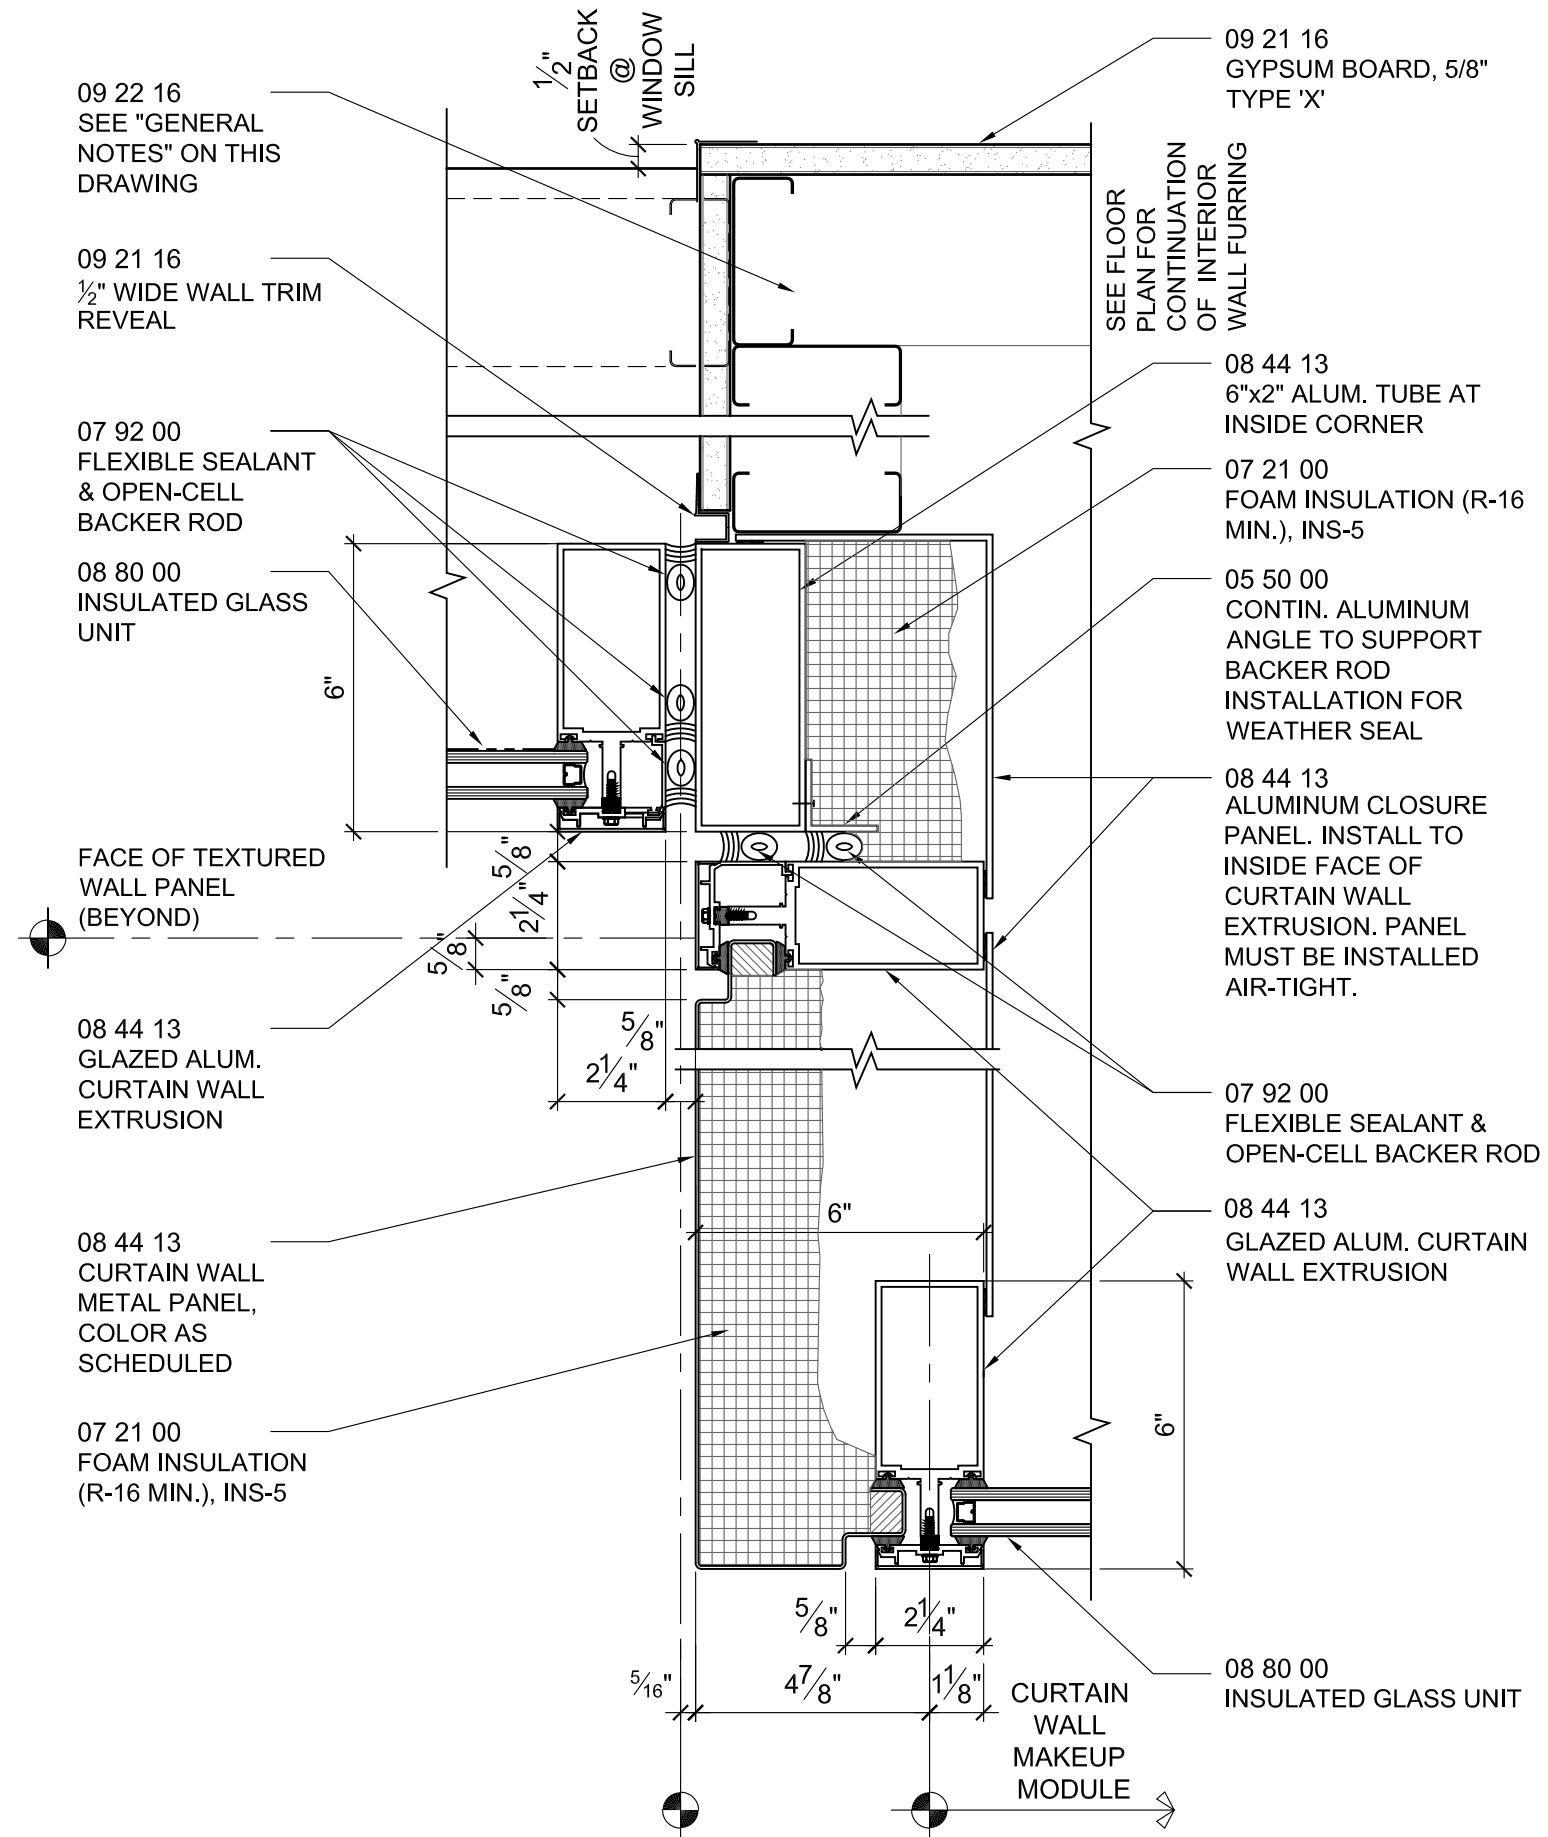

DETAIL: E1/A6.16




GBJ ARCHITECTURE P.C.
815 SW Second Avenue
Portland, Oregon 97204
T 503-223-0992
F 503-294-3961
www.gbjarch.com

LEGACY HOLLADAY PARK
CENTRAL LABORATORY RELOCATION

1225 NE 2nd Ave.
PORTLAND, OREGON 97232

LAND USE

 

SCALE : 3" = 1'-0"


DATE : 06-20-2013

Exterior Details

LUR 13-139304 DZM PR

A-46

Exhibit C.54

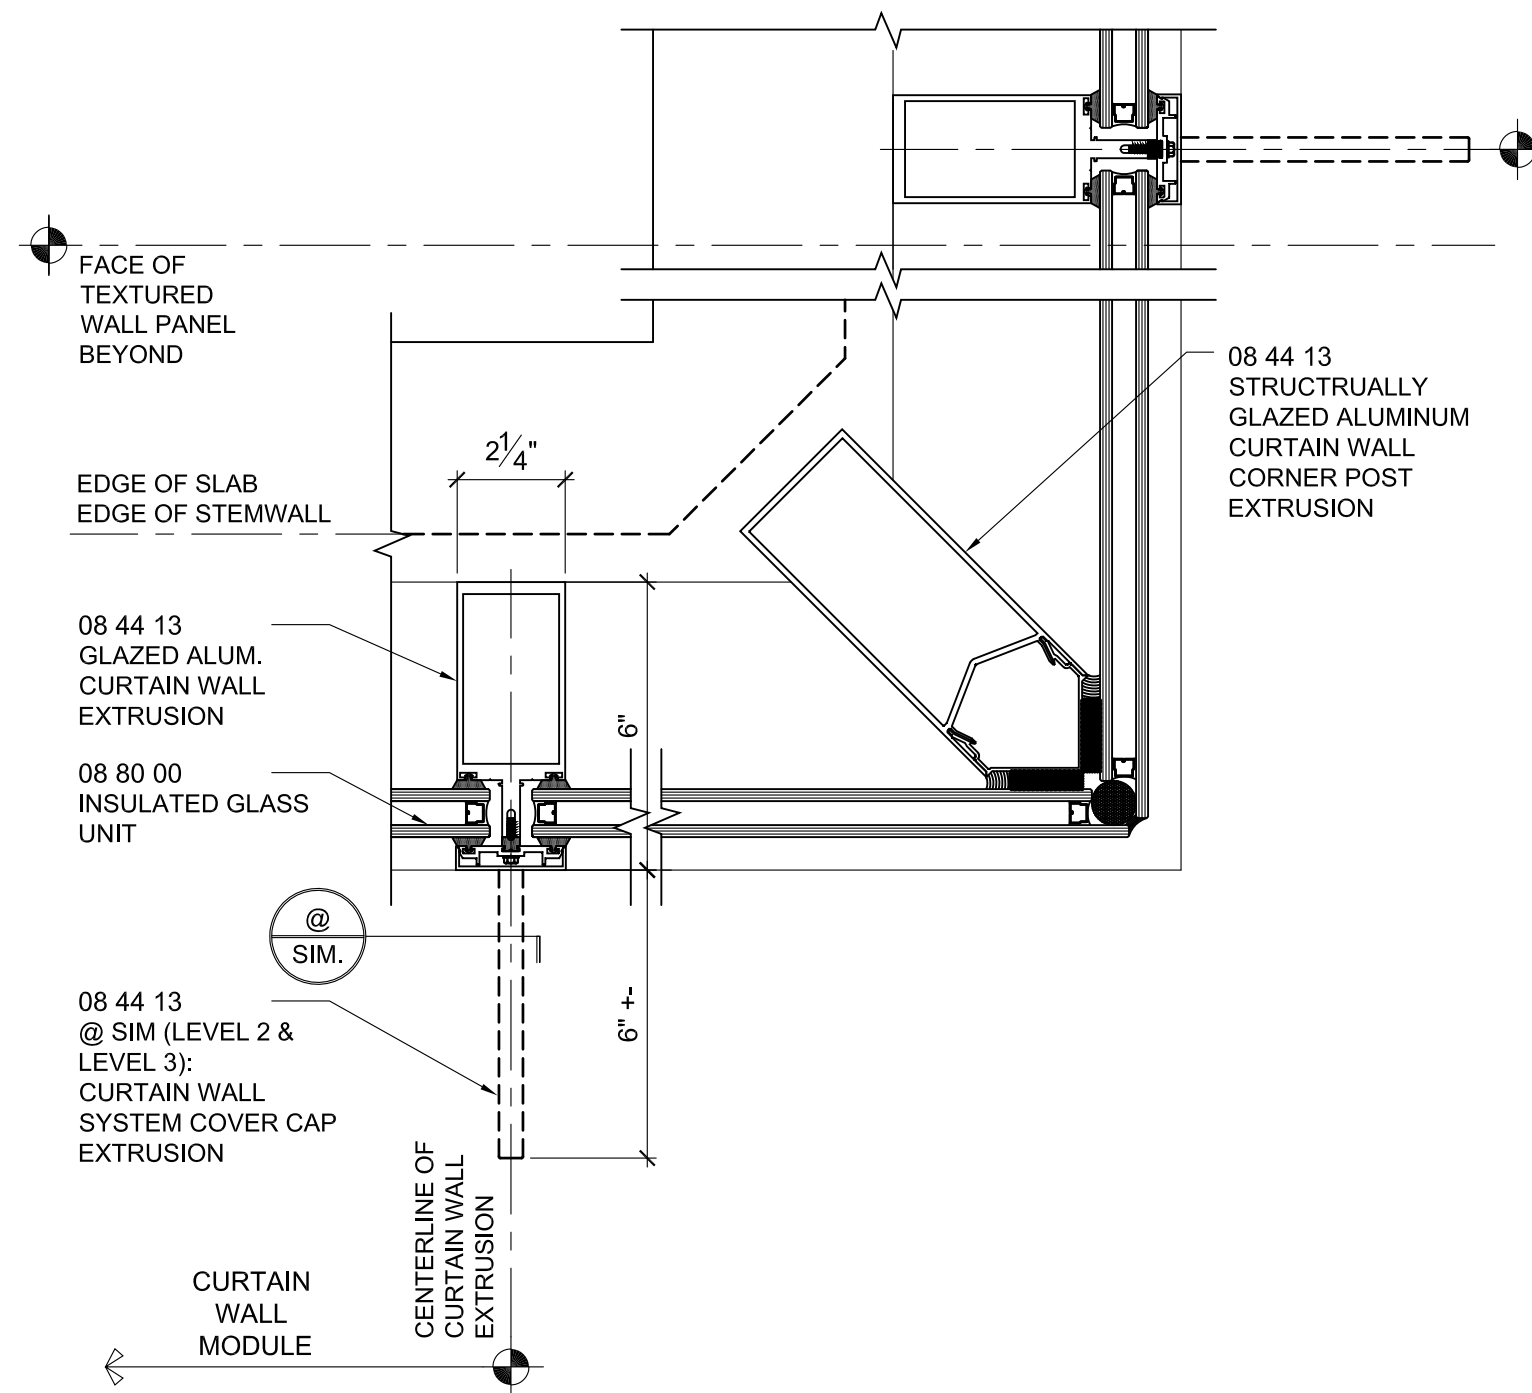

DETAIL: E2/A6.16





SEE SHEET L1.02


LANDSCAPE LEGEND		
STORMWATER FILTRATION PLANTERS (4 SM. SHRUBS & 100 HERBACEOUS PLANTS PER 100 SF) AND SWALES (4 SM. SHRUBS & 100 HERBACEOUS PLANTS PER 100 SF). NORTH LOT: 5527 SF, WEST LOT: 2661 SF, CENTRAL LAB BLDG: 4344 SF, EAST LOT: NONE REQUIRED		
TREES		
BOTANICAL NAME	COMMON NAME	SIZE/SPACING
ACER CAMPESTRE 'EVELYN'	QUEEN ELIZABETH HEDGE MAPLE	2" CAL. BAB
BETULA JACQUEMONTI	JACQUEMONTI BIRCH	2" CAL. BAB
PRUNUS VIRGINIANA 'CANADA RED'	CANADIAN RED CHOKECHERRY	2" CAL. BAB
SHRUBS/G. GRASS-LIKE PLANTS		
BOTANICAL NAME	COMMON NAME	SIZE/SPACING
CORNUS SERICEA 'VELSEY'	KELSEY DOGWOOD	3 GAL. 36" O.C.
EUONYMUS JAPONICUS 'MICROPHYLLUS'	BOLEAF EVERGREEN	3 GAL. 36" O.C.
SPIREA JAPONICA 'DARTS RED'	DARTS RED JAPANESE SPIREA	3 GAL. 36" O.C.
SPIREA JAPONICA 'GOLDFLAME'	GOLDFLAME JAPANESE SPIREA	3 GAL. 36" O.C.
GROUND COVERS AND GRASS PLANTS		
BOTANICAL NAME	COMMON NAME	SIZE/SPACING
CAREX DENSA	DENSE SEDGE	1 GAL. 12" O.C.
CAREX MORROWII	ICE DANCE SEDGE	1 GAL. 12" O.C.
CAREX OENUPATA	1 GAL. 12" O.C.	
DESCHAMPSIA CESPYTOSA	TUFTED HANGGRASS	1 GAL. 12" O.C.
JUNCUS PATENS	SPREADING RUSH	1 GAL. 12" O.C.
RUBUS CALYCYNODES & PENTALOBUS	CREEPING BRAMBLES	1 GAL. 12" O.C.
P1 PARKING LANDSCAPE (NORTH LOT: 10,025 SF, WEST LOT: 3852 SF, EAST LOT: 6734 SF)		
TREES		
BOTANICAL NAME	COMMON NAME	SIZE/SPACING
CALEDONIA OCCIDENTALIS	REDWING CEDAR	6-7 FT. BAB
CHAMAECYPARIS NODIFLORA 'PENSILVANA'	NODIFLORA CYPRESS ALASKA YELLOW CEDAR	6-7 FT. BAB
FRAXINUS PENNSYLVANICA 'URBANITE'	URBANITE GREEN ASH	2" CAL. BAB
GYMNOCALYPTUS DIOICUS 'ESPRESSO'	KENTUCKY COFFEE TREE	1 1/2" CAL. BAB
QUERCUS FRANGETTO 'SCHMIDT'	FOREST GREEN OAK	2" CAL. BAB
STYRAX JAPONICA	JAPANESE SNOWBELL	1 1/2" CAL. BAB
SHRUBS/G. GRASS-LIKE PLANTS		
BOTANICAL NAME	COMMON NAME	SIZE/SPACING
DAPHNE ODORA	SWEET DAPHNE	3 GAL. 36" O.C.
LAVANDULA ANGUSTIFOLIA	LAVENDER	3 GAL. 36" O.C.
LONCERA NITIDA	BOX HONEYBUCKLE	3 GAL. 36" O.C.
NANDINA DOMESTICA 'FIREPOWER'	FIREPOWER HEAVENLY BAMBOO	3 GAL. 36" O.C.
SPIREA JAPONICA 'GOLDFLAME'	GOLDFLAME JAPANESE SPIREA	3 GAL. 36" O.C.
VIBURNUM OPULUS 'NANUM'	DWARF EUROPEAN CRANBERRY BUSH	3 GAL. 36" O.C.
GROUND COVERS AND GRASS PLANTS		
BOTANICAL NAME	COMMON NAME	SIZE/SPACING
ARCTOSTAPHYLOS UVA-URSI	KONIKONICK	1 GAL. 12" O.C.
CELANOTHUS 'BLUE CUSHION'	BLUE BUSH CALIFORNIA LILAC	1 GAL. 12" O.C.
EUONYMUS FORTUNEI 'COLORATUS'	PURPLE-LEAF WINTER CREEPER	1 GAL. 12" O.C.
FESTUCA GLAUCA 'ELIUM BLUE'	BLUE FESCUE	1 GAL. 12" O.C.
HORMONELLA MACRA 'VIREOLA'	HAKONE GRASS	1 GAL. 12" O.C.
HELIOTROPIS SEMPERVIRENS	BLUE CAT GRASS	1 GAL. 12" O.C.
POLYSTICHUM MUNITUM	SWORD FERN	1 GAL. 12" O.C.
L2 PLANTING AREAS (CONTINUOUS SCREEN OF 3' EVERGREEN SHRUBS AND ONE LARGE TREE PER 30 SF)		
TREES		
BOTANICAL NAME	COMMON NAME	SIZE/SPACING
ACER RUBRUM	RED MAPLE	2" CAL. BAB
CORNUS KOUSA	KOUSA DOGWOOD	2" CAL. BAB
PARROTIA PERSICA	PERSIAN ROWAN	2" CAL. BAB
SHRUBS/G. GRASS-LIKE PLANTS		
BOTANICAL NAME	COMMON NAME	SIZE/SPACING
ABELIA x GRANDIFLORA	GLOSSY ABELIA	3 GAL. 36" O.C.
CESTIS	ROCK ROSE	3 GAL. 36" O.C.
DAPHNE x BURKWOODII	BURKWOOD DAPHNE	3 GAL. 36" O.C.
EUONYMUS JAPONICA 'GREEN SPIRE'	JAPANESE EUONYMUS	3 GAL. 36" O.C.
NANDINA DOMESTICA 'GULFSTREAM'	GULFSTREAM HEAVENLY BAMBOO	3 GAL. 36" O.C.
SARCOCODON RUSSOIFOLIA	FRAGRANT SARCOCODON	3 GAL. 36" O.C.
GROUND COVERS AND GRASS PLANTS		
BOTANICAL NAME	COMMON NAME	SIZE/SPACING
ARCTOSTAPHYLOS UVA-URSI	KONIKONICK	1 GAL. 12" O.C.
CELANOTHUS 'BLUE CUSHION'	BLUE BUSH CALIFORNIA LILAC	1 GAL. 12" O.C.
EUONYMUS FORTUNEI 'COLORATUS'	PURPLE-LEAF WINTER CREEPER	1 GAL. 12" O.C.
FESTUCA GLAUCA 'ELIUM BLUE'	BLUE FESCUE	1 GAL. 12" O.C.
HELIOTROPIS SEMPERVIRENS	BLUE CAT GRASS	1 GAL. 12" O.C.
POLYSTICHUM MUNITUM	SWORD FERN	1 GAL. 12" O.C.
EXISTING PLANTING AREAS		
EXISTING DECIDUOUS AND EVERGREEN TREES		

- NOTES:
1. EXAMINE SPECIFICATIONS CAREFULLY BEFORE COMMENCING WORK SHOWN ON THESE DRAWINGS.
 2. PLANT QUANTITIES SHOWN ON THE PLANS ARE ESTIMATES PROVIDED FOR CONTRACTOR CONVENIENCE ONLY. VERIFY ALL QUANTITIES SHOWN. SPACING INDICATED FOR SHRUBS AND GROUND COVERS. TAKE PRECEDENCE OVER QUANTITIES INDICATED IF A DISCREPANCY IS FOUND.
 3. LOCATION OF ALL PLANT MATERIAL IS SUBJECT TO THE FIELD APPROVAL OF THE LANDSCAPE ARCHITECT. NOTIFY LANDSCAPE ARCHITECT AFTER LAYOUT IS COMPLETE AND BEFORE INSTALLATION.
 4. ALL STREETSCAPE PLANT BEDS TO RECEIVE 1" LAYER OF DECOMPOSED BARK MULCH.
 5. FOR ALL STREETSCAPE PLANT BEDS PROVIDE TOPSOIL TO WITHIN 1" OF TOP OF SIDEWALK AND CURB.
 6. ALL LANDSCAPE AREAS TO BE IRRIGATED BY AN AUTOMATED WATERING SYSTEM WITH HEAD TO HEAD COVERAGE.
 - 234 NEW/EXIST PARKING SPACES (NORTH AND WEST LOT AREAS) WILL REQUIRE PER CITY OF PORTLAND CODE 45 SF PER SPACE OF P1 LANDSCAPING; 1 LARGE TREE PER 4 SPACES (20% TO BE EVERGREEN SPECIES) AND 1.5 SHRUBS PER SPACE. -10,930 SF OF P1 LANDSCAPING, 98 TREES, AND 351 SHRUBS.
 - THE EXISTING TREES BEING PRESERVED EQUALS A LARGE TREE CREDIT OF 34 TREES PER CITY OF PORTLAND CODE 33,248,000 D.I.
 - THE TOTAL NEW TREES REQUIRED FOR INSTALLATION: -25 LARGE TREES
 - NOTE: STORMWATER PLANTING WITHIN THE PARKING AREA WILL BE COUNTED AS P1 LANDSCAPING
 7. 189 REALIGNED PARKING SPACES (EAST LOT AREA) WILL REQUIRE PER CITY OF PORTLAND CODE: 45 SF PER SPACE OF P1 LANDSCAPING; 1 MEDIUM TREE PER 3 SPACES (20% TO BE EVERGREEN SPECIES) AND 1.5 SHRUBS PER SPACE. -4,805 SF OF P1 LANDSCAPING, 36 TREES, AND 2164 SHRUBS.
 - THE EXISTING TREES BEING PRESERVED EQUALS A MEDIUM TREE CREDIT OF 98 TREES PER CITY OF PORTLAND CODE 33,248,000 D.I.
 - THE TOTAL NEW TREES REQUIRED FOR INSTALLATION: 6 MEDIUM TREES
 8. SEE SHEET L1.10 FOR PLANTING DETAILS.




LANDSCAPE LEGEND		
STORMWATER FILTRATION PLANTERS (4 SM. SHRUBS & 100 HERBACEOUS PLANTS PER 100 SF) AND SWALES (4 SM. SHRUBS & 100 HERBACEOUS PLANTS PER 100 SF), NORTH LOT: 5527 SF, WEST LOT: 2661 SF, CENTRAL LAB BLDG: 4344 SF, EAST LOT: NONE REQUIRED		
TREES		
BOTANICAL NAME	COMMON NAME	SIZE/SPACING
ACER CAPESTRE 'EVELYN'	QUEEN ELIZABETH HEDGE MAPLE	2" CAL. BAB
BETULA JACQUEMONTI	JACQUEMONTI BIRCH	2" CAL. BAB
PRUNUS VIRGINIANA 'CANADA RED'	CANADIAN RED CHOKECHERRY	2" CAL. BAB
SHRUBS & GRASS-LIKE PLANTS		
BOTANICAL NAME	COMMON NAME	SIZE/SPACING
CORNUS SERICEA 'KELSEY'	KELSEY DOGWOOD	3 GAL. 36" O.C.
EUONYMUS JAPONICUS 'MICROPHYLLUS'	BOXLEAF EVERGREEN	3 GAL. 36" O.C.
SPIREA JAPONICA 'DART'S RED'	DART'S RED JAPANESE SPIREA	3 GAL. 36" O.C.
SPIREA JAPONICA 'GOLDFLAME'	GOLDFLAME JAPANESE SPIREA	3 GAL. 36" O.C.
GROUND COVERS AND GRASS PLANTS		
BOTANICAL NAME	COMMON NAME	SIZE/SPACING
CAREX DENSA	DENSE SEDGE	1 GAL. 12" O.C.
CAREX MORROWII	ICE DANCE SEDGE	1 GAL. 12" O.C.
CAREX OBNUPTA	SLOUGH SEDGE	1 GAL. 12" O.C.
DESCHAMPSIA CESPYTOSA	TUFTED HAIRGRASS	1 GAL. 12" O.C.
JUNCUS PATENS	SPREADING RUSH	1 GAL. 12" O.C.
RURUS CALYNDROIDES & PENTALOBUS	CREeping RIBWMBLE	1 GAL. 12" O.C.
P1 PARKING LANDSCAPE (NORTH LOT: 10,025 SF, WEST LOT: 3852 SF, EAST LOT: 6734 SF)		
TREES		
BOTANICAL NAME	COMMON NAME	SIZE/SPACING
CAULOCEDRUS OCCIDENTALIS	REDWING CEDAR	6-7 FT. BAB
CHAMAECYPARIS NODIFLORA 'URBANITE'	NODDY CYPRESS ALASKA YELLOW CEDAR	2" CAL. BAB
FRAXINUS PENNSYLVANICA 'URBANITE'	URBANITE GREEN ASH	2" CAL. BAB
GYMNOCEDRUS DIOICUS 'ESPRESSO'	KENTUCKY COFFEE TREE	1 1/2" CAL. BAB
QUERCUS FRANGETTO 'SCHMIDT'	FOREST GREEN OAK	2" CAL. BAB
STYRAX JAPONICUS	JAPANESE SNOWBELL	1 1/2" CAL. BAB
SHRUBS & GRASS-LIKE PLANTS		
BOTANICAL NAME	COMMON NAME	SIZE/SPACING
DAPHNE ODORA	SWEET DAPHNE	3 GAL. 36" O.C.
LAVANDULA ANGUSTIFOLIA	LAVENDER	3 GAL. 36" O.C.
LONGICORNA NITIDA	BOX HONEYBUCKLE	3 GAL. 36" O.C.
NANDINA DOMESTICA 'FIREPOWER'	FIREPOWER HEAVENLY BAMBOO	3 GAL. 36" O.C.
SPIREA JAPONICA 'GOLDFLAME'	GOLDFLAME JAPANESE SPIREA	3 GAL. 36" O.C.
VIBURNUM OPULUS 'NANUM'	DWARF EUROPEAN CRANBERRY BUSH	3 GAL. 36" O.C.
GROUND COVERS AND GRASS PLANTS		
BOTANICAL NAME	COMMON NAME	SIZE/SPACING
ARCTOSTAPHYLOS UVA-URSI	KONIKONNICK	1 GAL. 12" O.C.
CELANOTHUS BLUE CUSHION	BLUE BUSH CALIFORNIA LILAC	1 GAL. 12" O.C.
EUONYMUS FORTUNEI 'COLORATUS'	PURPLE-LEAF WINTER CREEPER	1 GAL. 12" O.C.
FESTUCA GLAUCA 'ELIUM BLUE'	BLUE FESCUE	1 GAL. 12" O.C.
HORNECHLOA MACRA 'VIREOLA'	HAWKNE GRASS	1 GAL. 12" O.C.
HELIOTROPIS SEMPERVIRENS	BLUE CAT GRASS	1 GAL. 12" O.C.
POLYSTICHUM MUNITUM	SWORD FERN	1 GAL. 12" O.C.
L2 PLANTING AREAS (CONTINUOUS SCREEN OF 3' EVERGREEN SHRUBS AND ONE LARGE TREE PER 30 SF)		
TREES		
BOTANICAL NAME	COMMON NAME	SIZE/SPACING
ACER RUBRUM	RED MAPLE	2" CAL. BAB
CORNUS KOUSA	KOUSA DOGWOOD	2" CAL. BAB
PARROTIA PERSICA	PERSIAN ROWAN	2" CAL. BAB
SHRUBS & GRASS-LIKE PLANTS		
BOTANICAL NAME	COMMON NAME	SIZE/SPACING
ABELIA X GRANDIFLORA	GLOSSY ABELIA	3 GAL. 36" O.C.
CESTIS	ROCK ROSE	3 GAL. 36" O.C.
DAPHNE X BURKHWOODI	BURKHWOOD DAPHNE	3 GAL. 36" O.C.
EUONYMUS JAPONICA 'GREEN SPIRE'	JAPANESE EUONYMUS	3 GAL. 36" O.C.
NANDINA DOMESTICA 'GULFSTREAM'	GULFSTREAM HEAVENLY BAMBOO	3 GAL. 36" O.C.
SARCOCODON RUSSOIFOLIA	FRAGRANT SARCOCODON	3 GAL. 36" O.C.
GROUND COVERS AND GRASS PLANTS		
BOTANICAL NAME	COMMON NAME	SIZE/SPACING
ARCTOSTAPHYLOS UVA-URSI	KONIKONNICK	1 GAL. 12" O.C.
CELANOTHUS BLUE CUSHION	BLUE BUSH CALIFORNIA LILAC	1 GAL. 12" O.C.
EUONYMUS FORTUNEI 'COLORATUS'	PURPLE-LEAF WINTER CREEPER	1 GAL. 12" O.C.
FESTUCA GLAUCA 'ELIUM BLUE'	BLUE FESCUE	1 GAL. 12" O.C.
HELIOTROPIS SEMPERVIRENS	BLUE CAT GRASS	1 GAL. 12" O.C.
POLYSTICHUM MUNITUM	SWORD FERN	1 GAL. 12" O.C.
EXISTING PLANTING AREAS		
EXISTING DECIDUOUS AND EVERGREEN TREES		
NOTES		
1. EXAMINE SPECIFICATIONS CAREFULLY BEFORE COMMENCING WORK SHOWN ON THESE DRAWINGS.		
2. PLANT QUANTITIES SHOWN ON THE PLANS ARE ESTIMATES PROVIDED FOR CONTRACTOR CONVENIENCE ONLY. VERIFY ALL QUANTITIES SHOWN. SPACING INDICATED FOR SHRUBS AND GROUND COVERS TAKE PRECEDENCE OVER QUANTITIES INDICATED IF A DISCREPANCY IS FOUND.		
3. LOCATION OF ALL PLANT MATERIAL IS SUBJECT TO THE FIELD APPROVAL OF THE LANDSCAPE ARCHITECT. NOTIFY LANDSCAPE ARCHITECT AFTER LAYOUT IS COMPLETE AND BEFORE INSTALLATION.		
4. ALL STREETSCAPE PLANT BEDS TO RECEIVE 1" LAYER OF DECOMPOSED BARK MULCH.		
5. FOR ALL STREETSCAPE PLANT BEDS PROVIDE TOPSOIL TO WITHIN 1" OF TOP OF SIDEWALK AND CURB.		
6. ALL LANDSCAPE AREAS TO BE IRRIGATED BY AN AUTOMATED WATERING SYSTEM WITH HEAD TO HEAD COVERAGE.		
7. 234 NEW/REUSE PARKING SPACES (NORTH AND WEST LOT AREAS) WILL REQUIRE PER CITY OF PORTLAND CODE: 45 SF PER SPACE OF P1 LANDSCAPING; 1 LARGE TREE PER 4 SPACES (20% TO BE EVERGREEN SPECIES) AND 1.5 SHRUBS PER SPACE: ~10,000 SF OF P1 LANDSCAPING, 98 TREES, AND 351 SHRUBS.		
-THE EXISTING TREES BEING PRESERVED EQUALS A LARGE TREE CREDIT OF 34 TREES PER CITY OF PORTLAND CODE 33.248.000 D1.		
-THE TOTAL NEW TREES REQUIRED FOR INSTALLATION: ~25 LARGE TREES		
-NOTE: STORMWATER PLANTING WITHIN THE PARKING AREA WILL BE COUNTED AS P1 LANDSCAPING		
7. 189 REALIGNED PARKING SPACES (EAST LOT AREA) WILL REQUIRE PER CITY OF PORTLAND CODE: 45 SF PER SPACE OF P1 LANDSCAPING; 1 MEDIUM TREE PER 3 SPACES (20% TO BE EVERGREEN SPECIES) AND 1.5 SHRUBS PER SPACE: ~4,800 SF OF P1 LANDSCAPING, 36 TREES, AND 216 SHRUBS.		
-THE EXISTING TREES BEING PRESERVED EQUALS A MEDIUM TREE CREDIT OF 98 TREES PER CITY OF PORTLAND CODE 33.248.000 D1.		
-THE TOTAL NEW TREES REQUIRED FOR INSTALLATION: 6 MEDIUM TREES		
8. SEE SHEET L1.10 FOR PLANTING DETAILS.		

 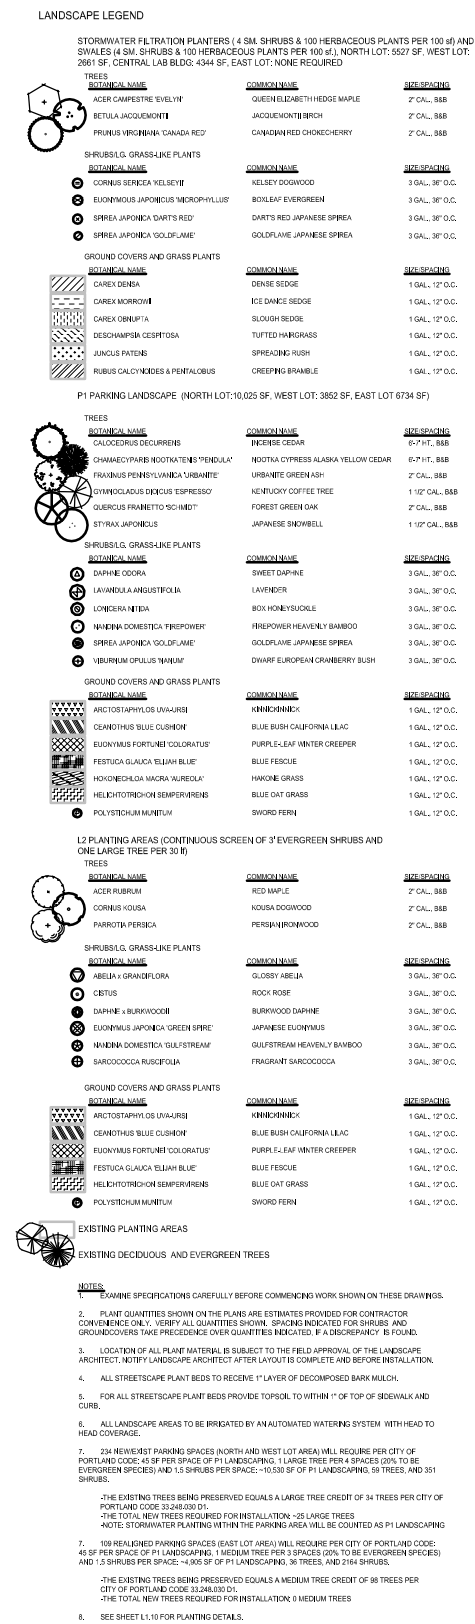

 


NOTES:


1. EXAMINE SPECIFICATIONS CAREFULLY BEFORE COMMENCING WORK SHOWN ON THESE DRAWINGS.
2. PLANT QUANTITIES SHOWN ON THE PLANS ARE ESTIMATES PROVIDED FOR CONTRACTOR CONVEYANCE ONLY. ALL QUANTITIES SHOWN, SPACING INDICATED FOR SHRUBS AND GROUNDCOVERS TAKE PRECEDENCE OVER QUANTITIES RECEITED, IF A DISCREPANCY IS FOUND.
3. LOCATION OF PLANT MATERIAL TO BE SUBMITTED TO THE FIELD OFFICIAL OF THE ARCHITECT SHALL BE IDENTIFIED BY AN "X" AT EACH LOCATION OF SUCH INSTALLATION.
4. ALL STREETSCAPE PLANT BEDS SHOULD RECEIVE 7" LAYER OF DECOMPOSED BARK MULCH.
5. FOR ALL STREETSCAPE PLANT BEDS PROVIDE TOPSOIL TO WITHIN 6" OF TOP OF SIDEWALK AND CURB.
6. ALL LANDSCAPE AREA TO BE IRRIGATED BY AN AUTOMATED WATERING SYSTEM - HEAD-TO-HEAD CONNECTION.
7. 24" REINFORCED PAVING SPACES (EAST OF ALAN) WILL REQUIRE PER CITY OF PORTLAND CODE OF 90 SQUARE FEET OF LANDSCAPING. 1 LARGE TREE PER SPACE PLUS TWO EVERGREEN SPECIES AND 1.5 SHRUBS PER SPACE - 10.50 SF PER CITY OF LANDSCAPING, 59 TREES, AND 351 SHRUBS.
8. THE EXISTING TREES PRESERVED INCLUDE A LARGE TREE CHARGE OF 4 TREES PER CITY OF PORTLAND CODE \$3,264.00 D.F.
9. 10 TREES WERE REQUIRED FOR INSTALLATION - 25 LARGE TREES
NOTE: STORMWATER PLANNING WITHIN THE PARKING AREA WILL BE COUNTED AS 10 PLANTING CREDIT PER CITY OF PORTLAND CODE \$3,264.00 D.F.
10. 10 REMAINDER PAVING SPACES (EAST OF ALAN) WILL REQUIRE PER CITY OF PORTLAND CODE OF 90 SQUARE FEET OF LANDSCAPING. 1 LARGE TREE PER SPACE PLUS TWO EVERGREEN SPECIES AND 1.5 SHRUBS PER SPACE - 4.00 SF PER CITY OF LANDSCAPING, 36 TREES AND 214 SHRUBS.
11. THE EXISTING TREES PRESERVED INCLUDE A MEDIUM TREE CHARGE OF 98 TREES PER CITY OF PORTLAND CODE \$3,264.00 D.F.
12. THE TOTAL NEEDED FOR REPLACEMENT FOR INSTALLATION OF MEDIUM TREES
13. SEE SHEET L-1.1 FOR PLANTING DETAILS.

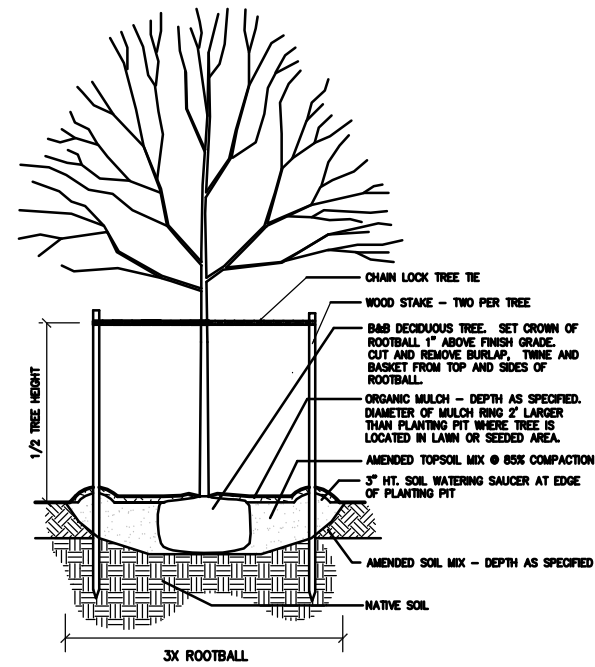

5 DECIDUOUS TREE PLANTING / STAKING
SCALE: 1/2" = 1'-0"

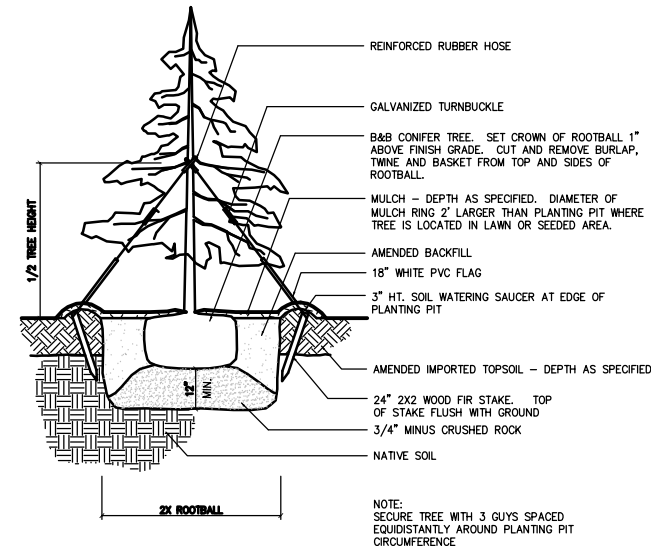


6 SECTION: CONIFER TREE PLANTING/GUYING
SCALE: 1/2" = 1'-0"


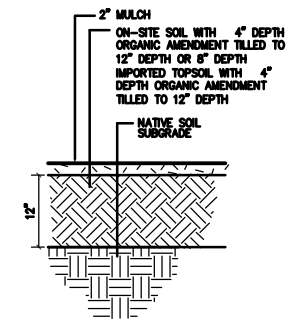


SHRUB TREE AND GROUNDCOVER PLANTINGS

1 PLANTING AREA SOIL DEPTHS
SCALE: 1" = 1'-0"

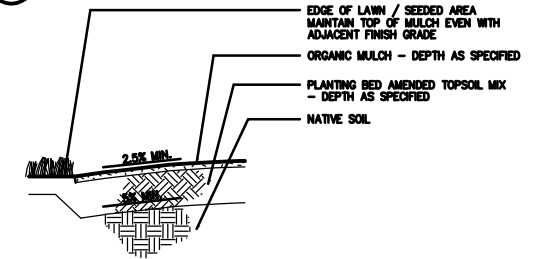


2 PLANTING BED GRADING
SCALE: 1/2" = 1'-0"

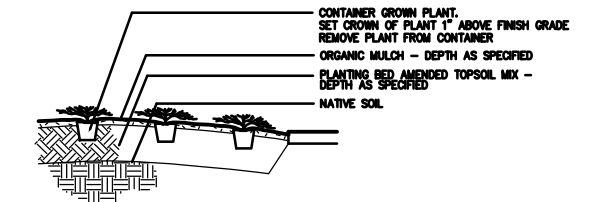
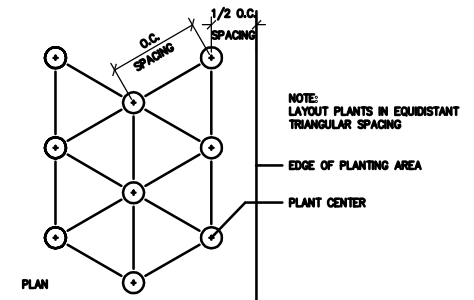


SECTION


3 GROUNDCOVER PLANTING
SCALE: 1/2" = 1'-0"

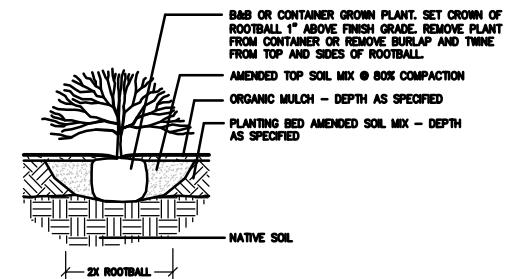


4 SHRUB PLANTING
SCALE: 1/2" = 1'-0"

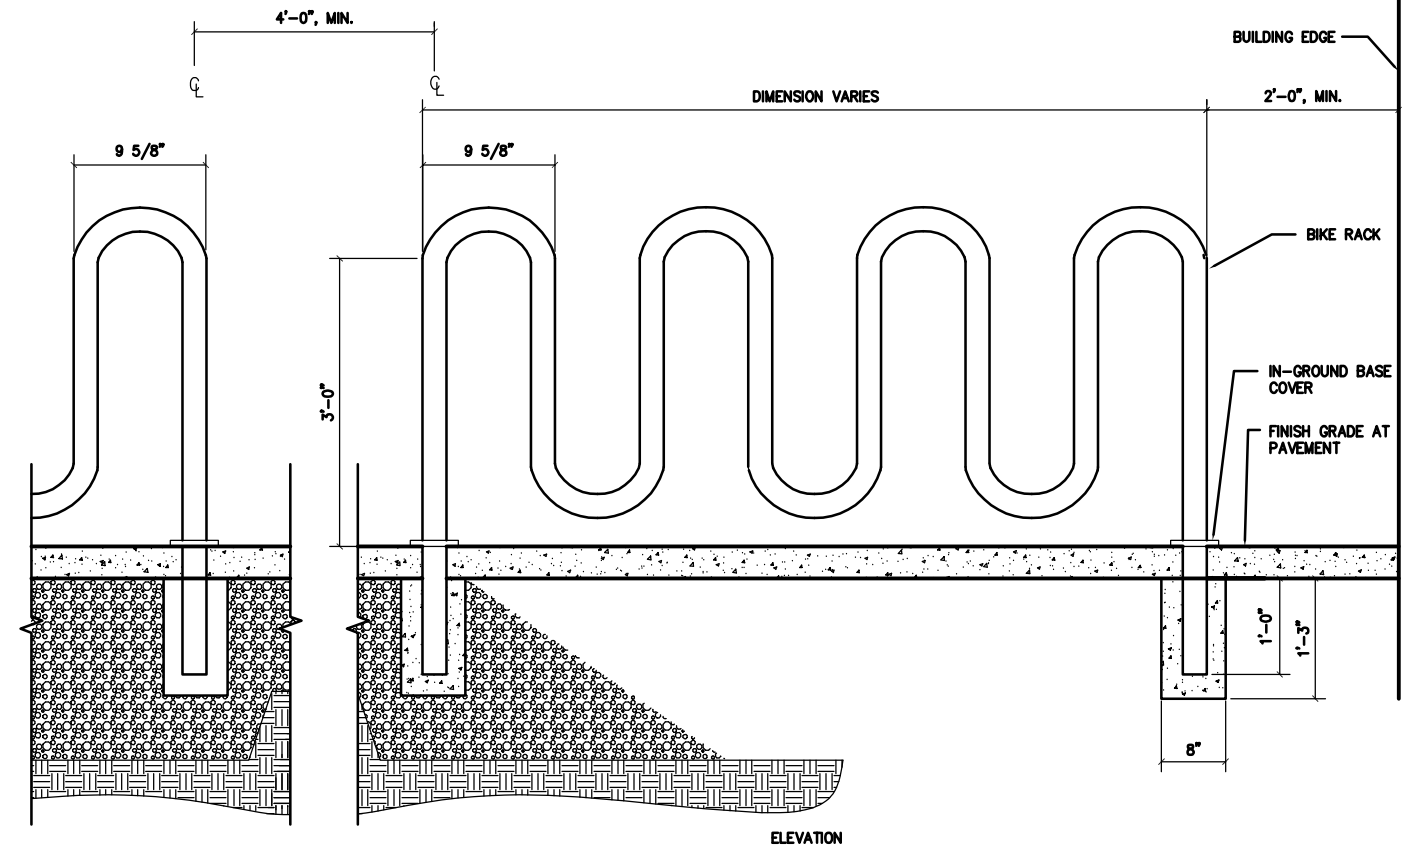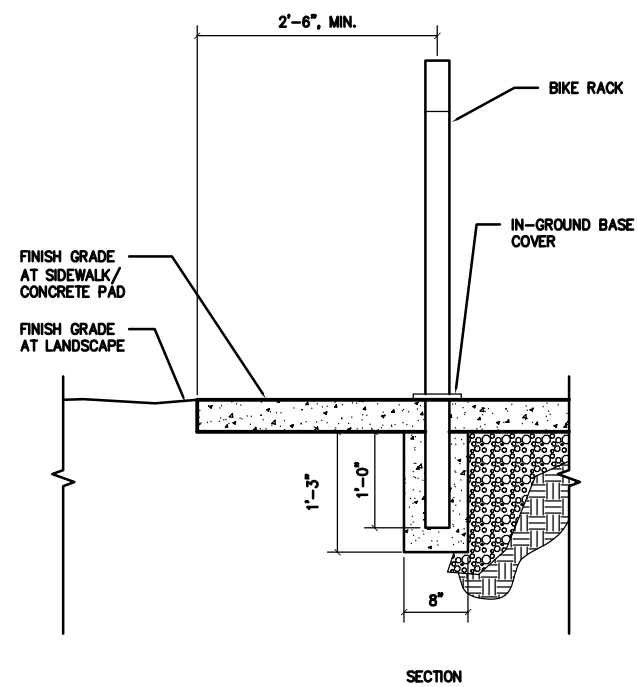


1 **BIKE RACK**
L1.11 SCALE: 1" = 1'-0"

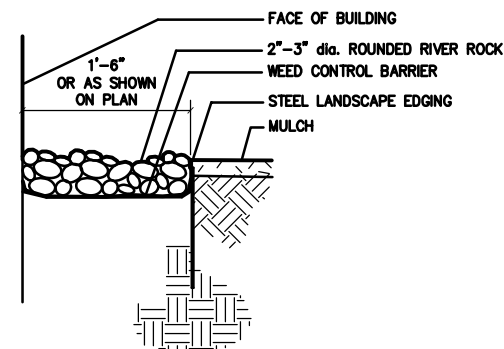


2 **RIVER ROCK EDGE**
L1.11 SCALE: 1" = 1'-0"

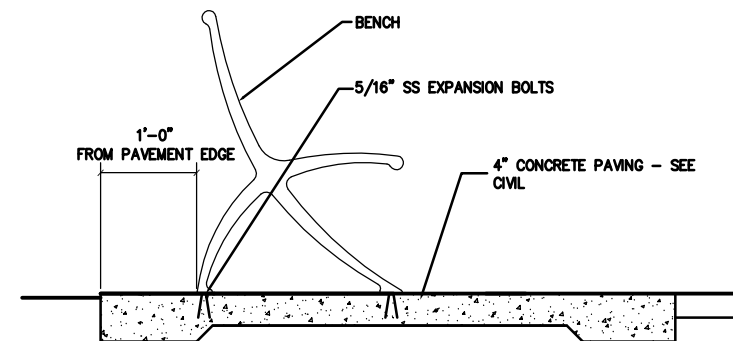

3 **SECTION: BENCH**
L1.11 SCALE: 1" = 1'-0"

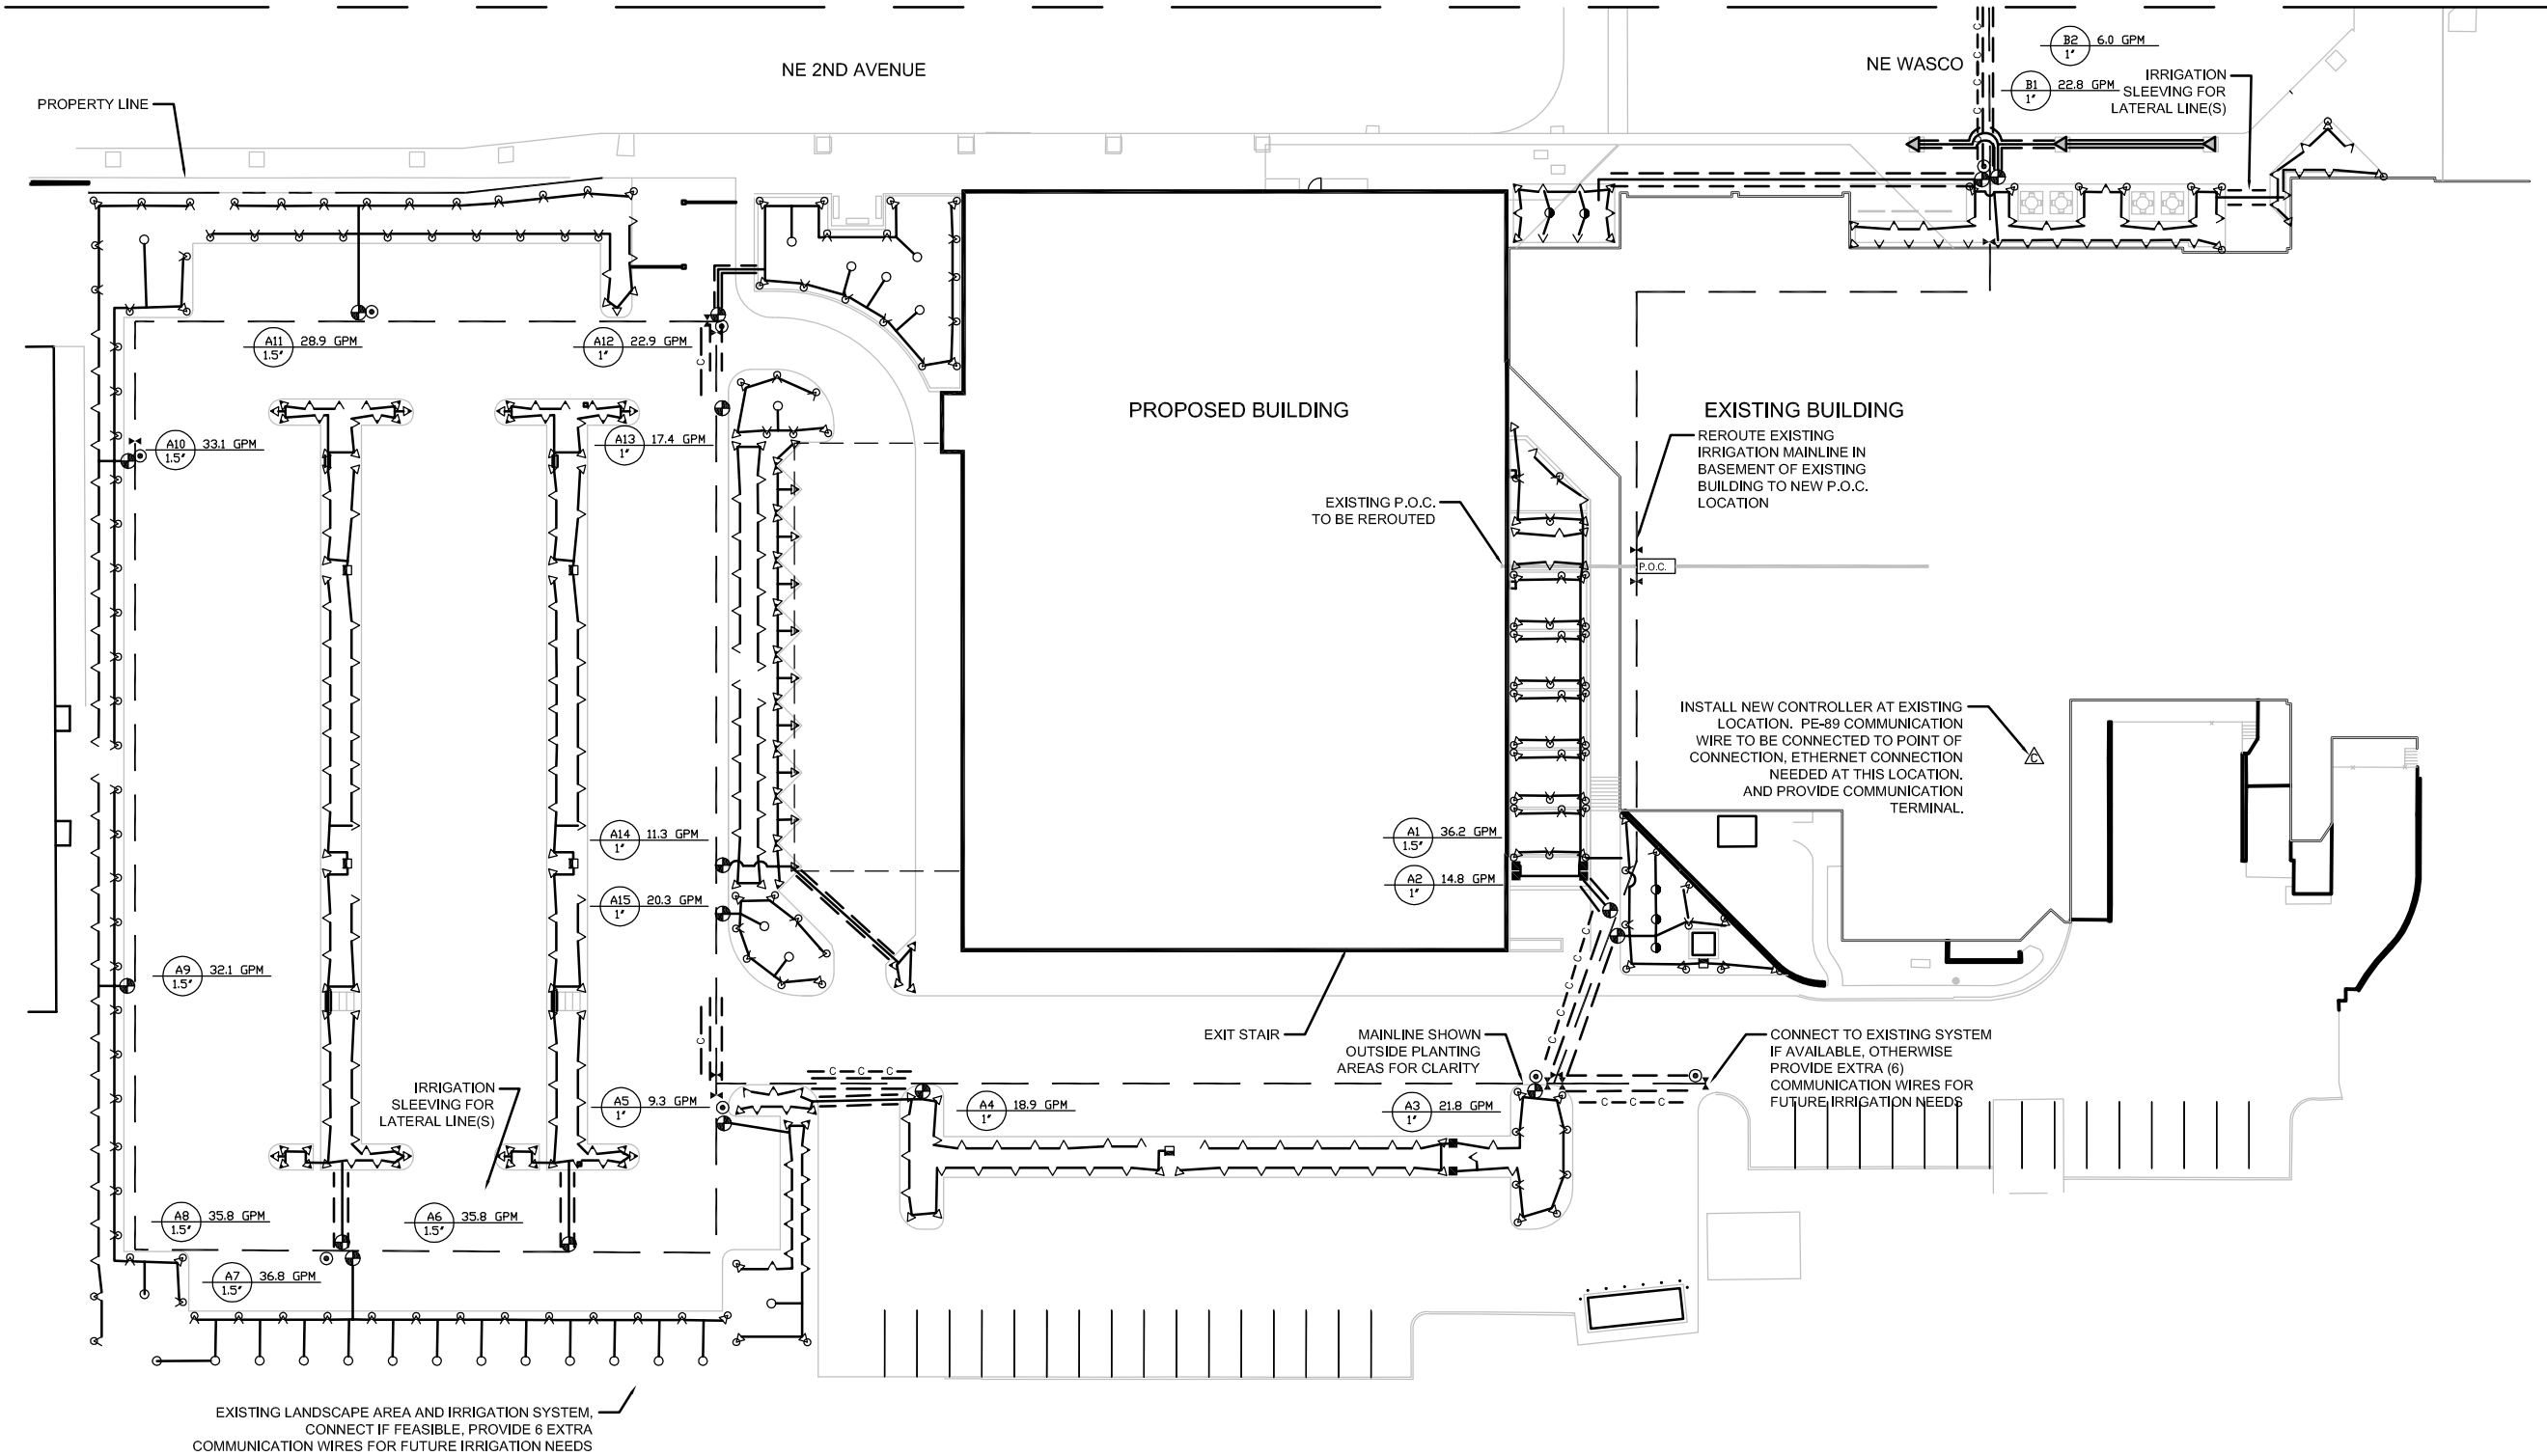

LEGEND			PSI	GPM
▼	●	RAINBIRD 1800 SAM SERIES SPRAY, 5' RADIUS (Q, H, F)	50	.10, .20, .41
▼	●	RAINBIRD 1800 SAM SERIES SPRAY, 8' RADIUS (Q, H, F)	50	.26, .52, 1.05
▼	●	RAINBIRD 1800 SAM SERIES SPRAY, 10' RADIUS (Q, H, F)	50	.39, .79, 1.58
▼	●	RAINBIRD 1800 SAM SERIES SPRAY, 12' RADIUS (Q, H, F)	50	.65, 1.30, 2.60
▼	●	RAINBIRD 1800 SAM SERIES SPRAY, 15' RADIUS (Q, H, F)	50	.92, 1.85, 3.70
■	■	RAINBIRD 1800 SAM SERIES SPRAY, 15SEST & 15SST	50	.61, 1.21
-ALL SPRAY HEADS IN SHRUB AREAS TO BE 1812 SERIES.				
-ALL SPRAY HEADS IN LAWN AREAS TO BE 1804 SERIES				
▲		RAINBIRD RWS-BG02, 4 UNITS PER SYMBOL	50	.50
P.O.C.		POINT OF CONNECTION ASSEMBLY, SEE INSET THIS SHEET		
■		DOUBLE-CHECK BACKFLOW PREVENTION DEVICE - WATTS REGULATOR SERIES 007, LINE 1		
■		MASTER VALVE W/ PRESSURE REGULATING MODULE - RAINBIRD 200-G8-PRS-B		
■		GATE VALVE - NIBCO T113-K, LINE SIZE		
■		REMOTE CONTROL VALVE - RAINBIRD PEB SERIES, SIZE PER DWGS., 17 TOTAL		
■		QUICK COUPLER - RAINBIRD 44LRC 1"		
■		AUTOMATIC CONTROLLER - RAINBIRD ESP-24-SAT-UNK-SS		
■		FLOW SENSOR AND TRANSMITTER - RAINBIRD FS-300-B -PT-322		
○		SYSTEM AND VALVE DESIGNATION		
○		FLOW RATE		
○		VALVE SIZE		
-C-		CONTROL WIRE/COMMUNICATION WIRE CONDUIT - SCH. 80 PVC, 2-1/2" DIA.		
---		LATERAL LINE CLASS 200 PVC, SIZE AS NOTED		
---		MAINLINE SCHEDULE 40 PVC, 2" DIA, UNLESS OTHERWISE NOTED		
---		SLEEVE CLASS 200 PVC, 4" DIA, UNLESS OTHERWISE NOTED		

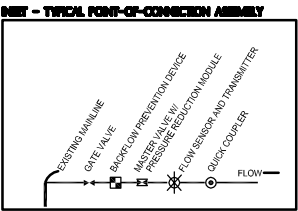

- NOTES**
- IRRIGATION EQUIPMENT SHOWN OUTSIDE OF PLANTING AREAS DONE FOR CLARITY. ALL EQUIPMENT TO BE INSTALLED WITHIN 1' OF CURB AND WALKWAYS.
 - USE VARIABLE ARC NOZZLES(VAN) ON SPRAY IRRIGATION FOR ADEQUATE HEAD TO HEAD COVERAGE.
 - 70 PSI AT POINT OF CONNECTION, FIELD VERIFY AFTER POINT OF CONNECTION HAS BEEN ESTABLISHED.
 - WHEREVER MAINLINE SLEEVING OCCURS, PROVIDE SEPARATE CONDUIT FOR CONTROL WIRE.
 - ANY SPRAYHEAD PLANTING AREA CAN BE ADAPTED WITH DRIP EMITTER TYPE SYSTEM, WITH OWNER APPROVAL.
 - EXISTING IRRIGATION TO BE MODIFIED AND MAINTAINED DURING CONSTRUCTION. OWNER TO BE NOTIFIED IF SYSTEM IS NON-FUNCTIONING.

- IRIGATION NOTES**
- THE IRRIGATION SYSTEM DESIGN IS BASED ON THE DESIGN PRESSURE (50 P.S.I.) AND THE MAXIMUM FLOW DEMAND SHOWN ON THE IRRIGATION DRAWINGS. THE IRRIGATION CONTRACTOR SHALL VERIFY WATER PRESSURE PRIOR TO CONSTRUCTION. REPORT ANY DIFFERENCE BETWEEN THE WATER PRESSURE INDICATED ON THE DRAWINGS AND THE ACTUAL PRESSURE READING AT THE IRRIGATION POINT OF CONNECTION TO THE OWNER'S REPRESENTATIVE.
 - THIS DESIGN IS DIAGRAMMATIC. ALL PIPING, VALVES, ETC. SHOWN WITHIN PAVED AREAS ARE FOR DESIGN CLARIFICATION ONLY AND SHALL BE INSTALLED IN PLANTING AREAS WHERE POSSIBLE. AVOID ANY CONFLICTS BETWEEN THE SPRINKLER SYSTEM, PLANTING AND ARCHITECTURAL FEATURES.
 - PROVIDE MANUAL DRAIN VALVES, AS NEEDED, TO ALLOW COMPLETE GRAVITY DRAINAGE OF THE ENTIRE IRRIGATION SYSTEM FOR SYSTEM MAINTENANCE. SLOPE PIPE AT 1/2% MIN. TO DRAINS.
 - 120 VOLT ELECTRICAL POWER AT THE AUTOMATIC CONTROLLER LOCATION SHALL BE PROVIDED BY THE ELECTRICAL CONTRACTOR. IT SHALL BE THE RESPONSIBILITY OF THE ELECTRICAL CONTRACTOR TO MAKE THE FINAL 120V HARDWIRE HOOKUP TO THE CONTROLLER.
 - DO NOT FULLY INSTALL THE SPRINKLER SYSTEM AS SHOWN ON THE DRAWINGS WHEN IT IS OBVIOUS IN THE FIELD THAT OBSTRUCTIONS, GRADE DIFFERENCES, OR DIFFERENCES IN THE AREA DIMENSIONS EXIST THAT MIGHT NOT HAVE BEEN CONSIDERED IN THE ENGINEERING. SUCH OBSTRUCTIONS OR DIFFERENCES SHOULD BE BROUGHT TO THE ATTENTION OF THE OWNER'S REPRESENTATIVE. IN THE EVENT THIS NOTIFICATION IS NOT PERFORMED, THE IRRIGATION CONTRACTOR SHALL ASSUME FULL RESPONSIBILITY FOR ANY REVISIONS NECESSARY.
 - WHERE THE FIELD CONDITIONS REQUIRE ADJUSTMENTS, EMITTERS SHALL BE ADDED OR DELETED IN ACCORDANCE WITH THE IRRIGATION LEGEND OR MANUFACTURER'S SPECIFICATIONS. PIPE SIZING SHALL BE ADJUSTED ACCORDINGLY, AND WATER VELOCITY SHALL NOT EXCEED 5 FEET PER SECOND.
 - PERFORM TRENCHING WITHIN THE DRIPLINE OF EXISTING TREES BY HAND TO AVOID ROOT DAMAGE.



GBJ ARCHITECTURE P.C.
815 SW Second Avenue
Portland, Oregon 97204
T 503-223-0992
F 503-294-3961
www.gbjarch.com




ZIMMER GUNDEL RASCH ARCHITECTS LLP
1223 SW Washington Street
Suite 200
Portland, OR 97205
T 503 224 3860
F 503 224 2482
www.zgf.com

LEGACY HOLLADAY PARK CENTRAL LABORATORY RELOCATION

1225 NE 2nd Ave.
PORTLAND, OREGON 97232

LAND USE

 

SCALE : 1" = 50'-0"

DATE : 06-20-2013

Irrigation Plan


LUR 13-139304 DZM PR

L2-01

Exhibit C.64


LEGEND			PSI	GPM
▼	RAINBIRD 1800 SAM SERIES SPRAY, 5' RADIUS (Q, H, F)		50	.10, 20, .41
▼	RAINBIRD 1800 SAM SERIES SPRAY, 8' RADIUS (Q, H, F)		50	.26, .52, 1.05
▼	RAINBIRD 1800 SAM SERIES SPRAY, 10' RADIUS (Q, H, F)		50	.39, .79, 1.58
▼	RAINBIRD 1800 SAM SERIES SPRAY, 12' RADIUS (Q, H, F)		50	.65, 1.30, 2.60
▼	RAINBIRD 1800 SAM SERIES SPRAY, 15' RADIUS (Q, H, F)		50	.92, 1.85, 3.70
■	RAINBIRD 1800 SAM SERIES SPRAY, 15EST & 15SST		50	.61, 1.21
-ALL SPRAY HEADS IN SHRUB AREAS TO BE 1812 SERIES, ALL SPRAY HEADS IN LAWN AREAS TO BE 1804 SERIES				
▲	RAINBIRD RWS-BG02, 4 UNITS PER SYMBOL		50	.50
P.O.C.	POINT OF CONNECTION ASSEMBLY, SEE INSET THIS SHEET			
■	DOUBLE-CHECK BACKFLOW PREVENTION DEVICE - WATTS REGULATOR SERIES 007, LINE SIZE			
■	MASTER VALVE W/ PRESSURE REGULATING MODULE - RAINBIRD 200-GB-PRS-B			
■	GATE VALVE - NIBCO T113-K, LINE SIZE			
■	REMOTE CONTROL VALVE - RAINBIRD PEB SERIES, SIZE PER DWGS., 17 TOTAL			
■	QUICK COUPLER - RAINBIRD 44LRC 1"			
■	AUTOMATIC CONTROLLER - RAINBIRD ESP-24-SAT-LINK-SS			
■	FLOW SENSOR AND TRANSMITTER - RAINBIRD FS-300-B -PT-322			

—	SYSTEM AND VALVE DESIGNATION
—	FLOW RATE
—	VALVE SIZE
—	CONTROL WIRE/COMMUNICATION WIRE CONDUIT - SCH. 80 PVC, 2-1/2" DIA.
—	LATERAL LINE CLASS 200 PVC, SIZE AS NOTED
—	MAINLINE SCHEDULE 40 PVC, 2" DIA. UNLESS OTHERWISE NOTED
—	SLEEVE CLASS 200 PVC, 4" DIA. UNLESS OTHERWISE NOTED

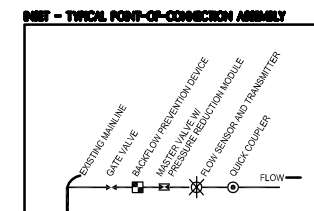

- NOTE**
- IRRIGATION EQUIPMENT SHOWN OUTSIDE OF PLANTING AREAS DONE FOR CLARITY. ALL EQUIPMENT TO BE INSTALLED WITHIN 1' OF CURB AND WALKWAYS.
 - USE VARIABLE ARC NOZZLES(VAN) ON SPRAY IRRIGATION FOR ADEQUATE HEAD TO HEAD COVERAGE.
 - 70 PSI AT POINT OF CONNECTION, FIELD VERIFY AFTER POINT OF CONNECTION HAS BEEN ESTABLISHED.
 - WHEREVER MAINLINE SLEEVING OCCURS, PROVIDE SEPARATE CONDUIT FOR CONTROL WIRE.
 - ANY SPRAYHEAD PLANTING AREA CAN BE ADAPTED WITH DRIP EMITTER TYPE SYSTEM, WITH OWNER APPROVAL.
 - EXISTING IRRIGATION TO BE MODIFIED AND MAINTAINED DURING CONSTRUCTION, OWNER TO BE NOTIFIED IF SYSTEM IS NON-FUNCTIONING.

- IRRIGATION NOTE**
- THE IRRIGATION SYSTEM DESIGN IS BASED ON THE DESIGN PRESSURE (50 P.S.I.) AND THE MAXIMUM FLOW DEMAND SHOWN ON THE IRRIGATION DRAWINGS. THE IRRIGATION CONTRACTOR SHALL VERIFY WATER PRESSURE PRIOR TO CONSTRUCTION. REPORT ANY DIFFERENCE BETWEEN THE WATER PRESSURE INDICATED ON THE DRAWINGS AND THE ACTUAL PRESSURE READING AT THE IRRIGATION POINT OF CONNECTION TO THE OWNER'S REPRESENTATIVE.
 - THIS DESIGN IS DIAGRAMMATIC. ALL PIPING, VALVES, ETC. SHOWN WITHIN PAVED AREAS ARE FOR DESIGN CLARIFICATION ONLY AND SHALL BE INSTALLED IN PLANTING AREAS WHERE POSSIBLE, AVOID ANY CONFLICTS BETWEEN THE SPRINKLER SYSTEM, PLANTING AND ARCHITECTURAL FEATURES.
 - PROVIDE MANUAL DRAIN VALVES, AS NEEDED, TO ALLOW COMPLETE GRAVITY DRAINAGE OF THE ENTIRE IRRIGATION SYSTEM FOR SYSTEM MAINTENANCE. SLOPE PIPE AT 1/2% MIN. TO DRAINS.
 - 120 VOLT ELECTRICAL POWER AT THE AUTOMATIC CONTROLLER LOCATION SHALL BE PROVIDED BY THE ELECTRICAL CONTRACTOR. IT SHALL BE THE RESPONSIBILITY OF THE ELECTRICAL CONTRACTOR TO MAKE THE FINAL 120V HARDWIRE HOOKUP TO THE CONTROLLER.
 - DO NOT WILLFULLY INSTALL THE SPRINKLER SYSTEM AS SHOWN ON THE DRAWINGS WHEN IT IS OBVIOUS IN THE FIELD THAT OBSTRUCTIONS, GRADE DIFFERENCES, OR DIFFERENCES IN THE AREA DIMENSIONS EXIST THAT MIGHT NOT HAVE BEEN CONSIDERED IN THE ENGINEERING. SUCH OBSTRUCTIONS OR DIFFERENCES SHOULD BE BROUGHT TO THE ATTENTION OF THE OWNER'S REPRESENTATIVE. IN THE EVENT THIS NOTIFICATION IS NOT PERFORMED, THE IRRIGATION CONTRACTOR SHALL ASSUME FULL RESPONSIBILITY FOR ANY REVISIONS NECESSARY.
 - WHERE THE FIELD CONDITIONS REQUIRE ADJUSTMENTS, EMITTERS SHALL BE ADDED OR DELETED IN ACCORDANCE WITH THE IRRIGATION LEGEND OR MANUFACTURER'S SPECIFICATIONS. PIPE SIZING SHALL BE ADJUSTED ACCORDINGLY, AND WATER VELOCITY SHALL NOT EXCEED 5 FEET PER SECOND.
 - PERFORM TRENCHING WITHIN THE DRIPLINE OF EXISTING TREES BY HAND TO AVOID ROOT DAMAGE.

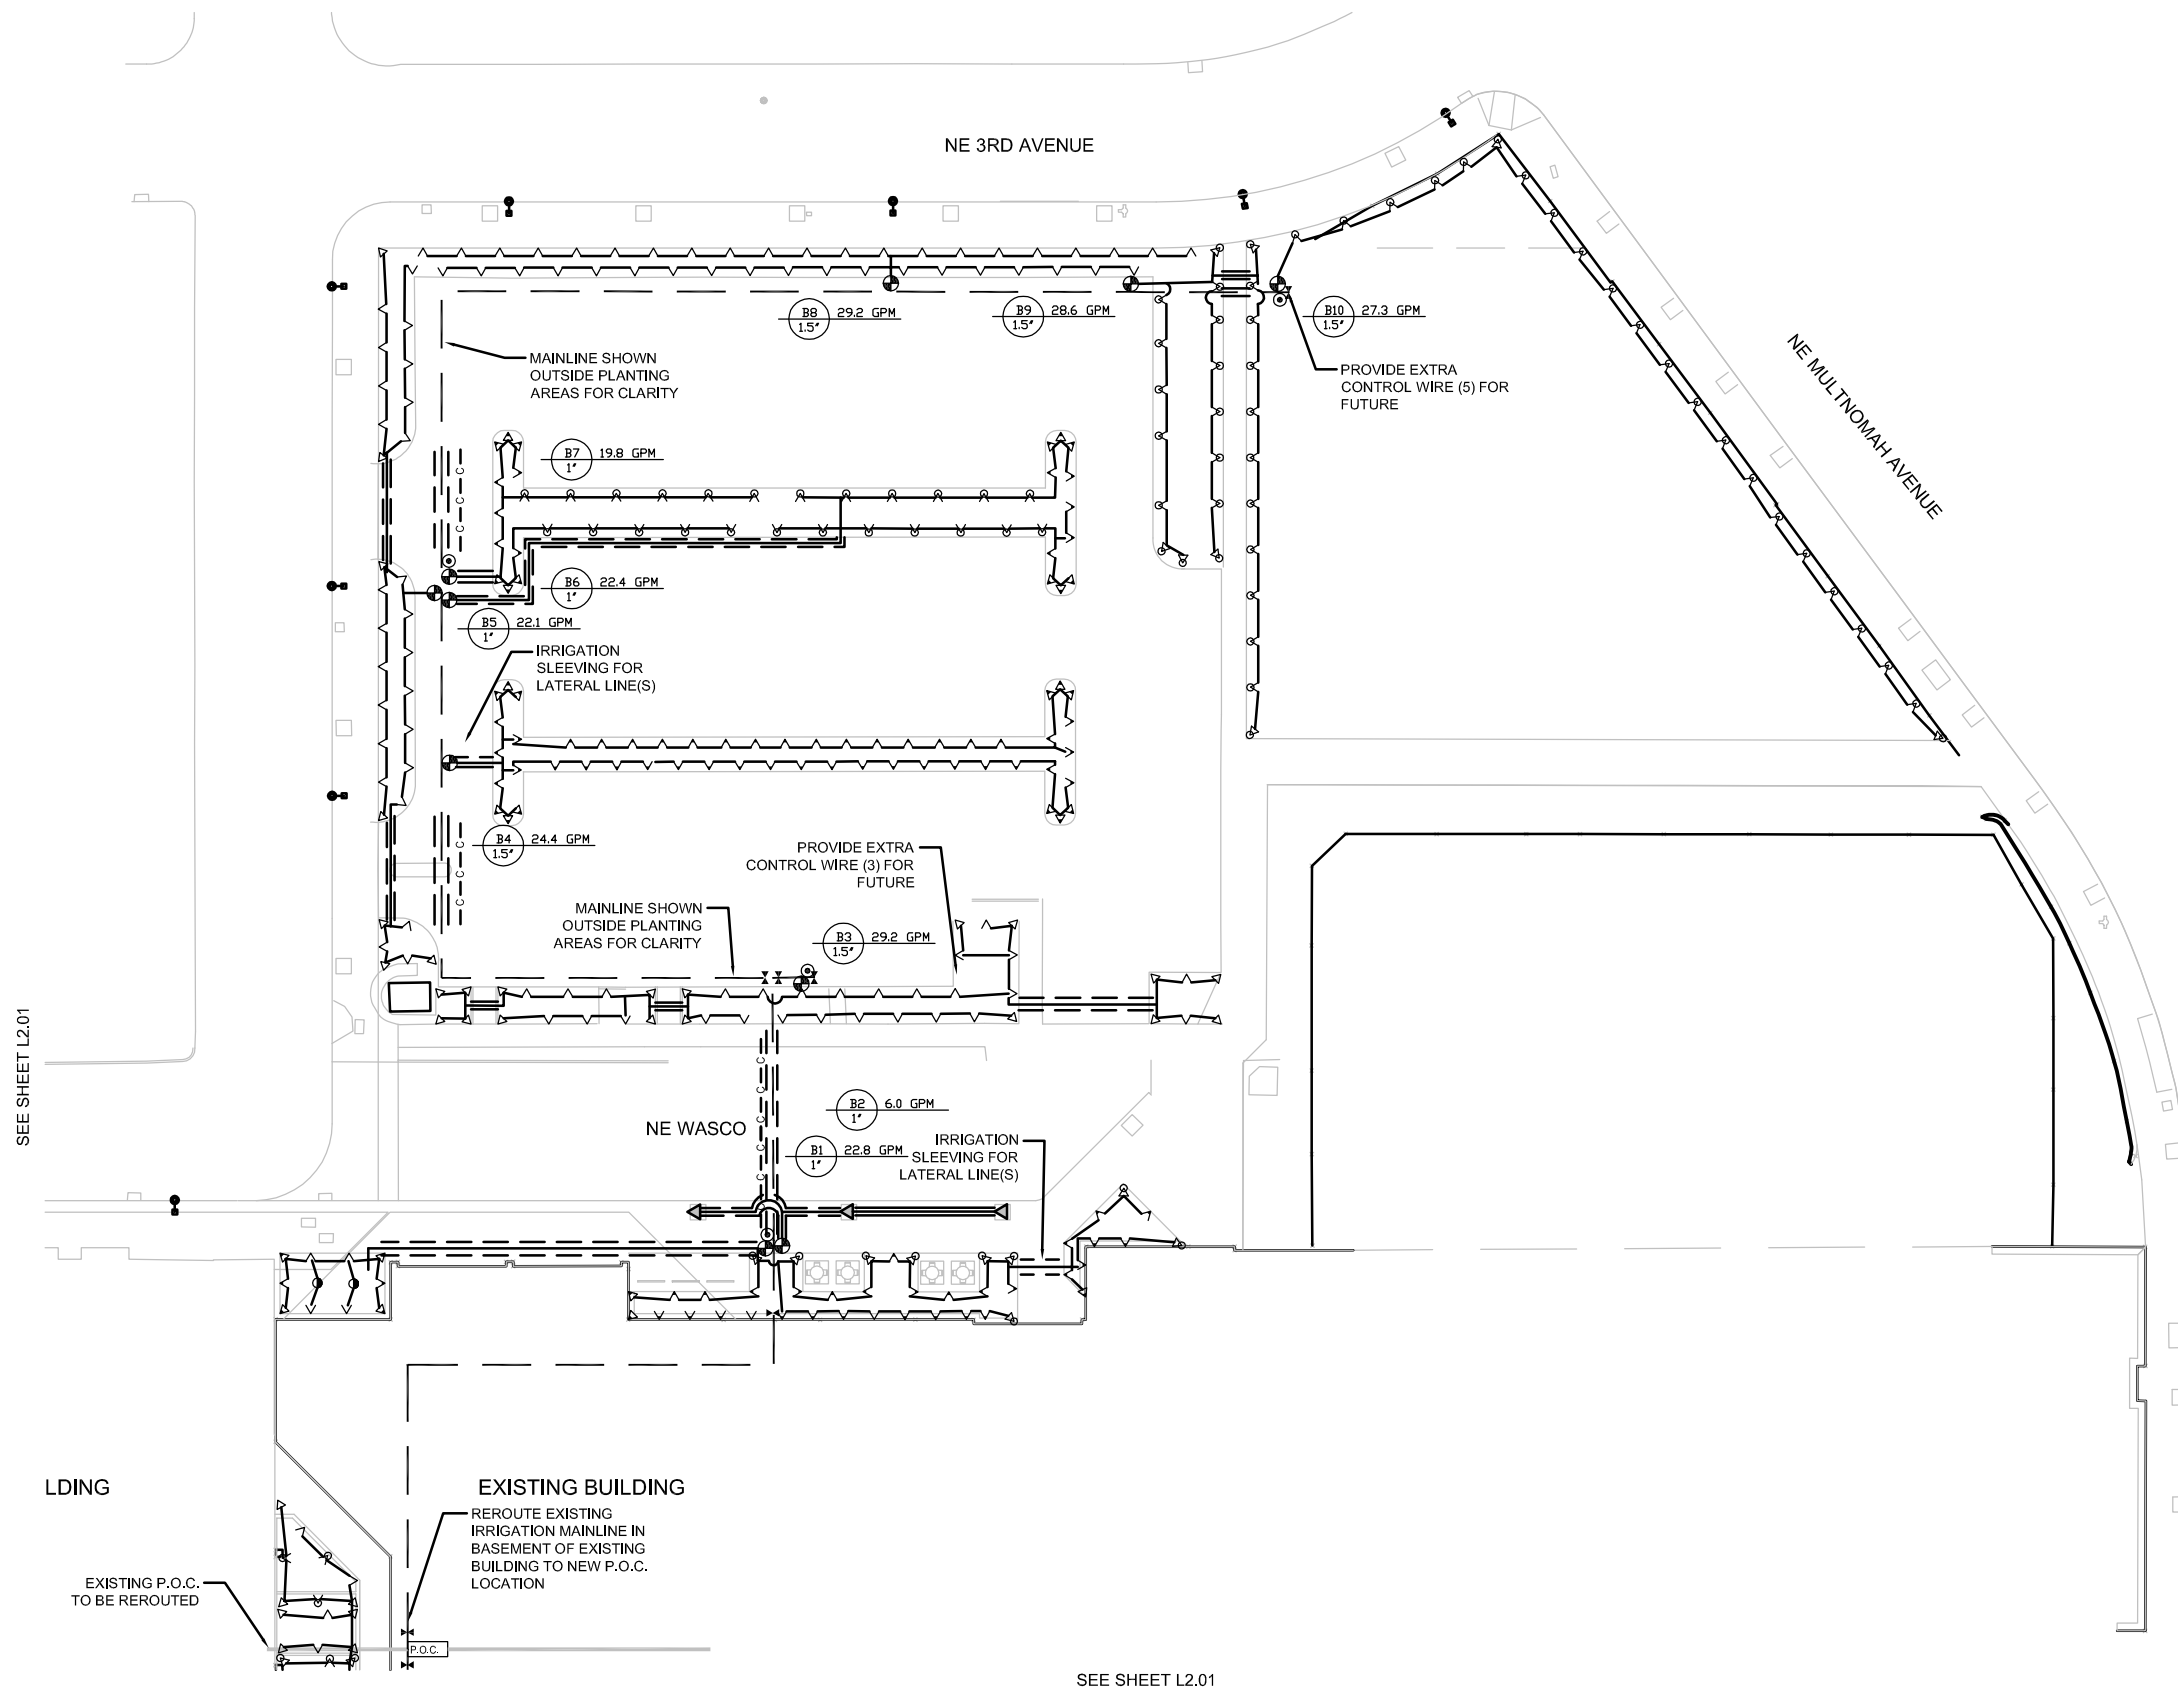

GBJ ARCHITECTURE P.C.
815 SW Second Avenue
Portland, Oregon 97204
T 503-223-0992
F 503-294-3961
www.gbjarch.com




ZIMMER GUNDEL FRASCA ARCHITECTS LLP
1223 SW Washington Street
Suite 200
Portland, OR 97205
T 503 224 3860
F 503 224 2482
www.zgf.com

LEGACY HOLLADAY PARK CENTRAL LABORATORY RELOCATION

1225 NE 2nd Ave.
PORTLAND, OREGON 97232

LAND USE

 

SCALE : 1" = 50'-0"


DATE : 06-20-2013

Irrigation Plan


LUR 13-139304 DZM PR

L2-02


Exhibit C.65

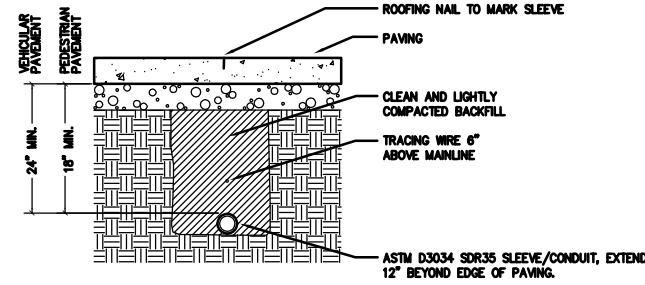


7 IRRIGATION SLEEVE / CONDUIT AT PAVING
SCALE: N.T.S.

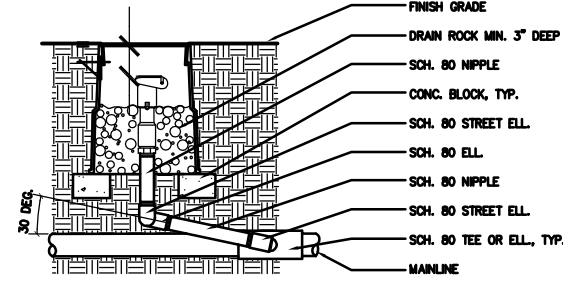


4 QUICK COUPLER
SCALE: N.T.S.

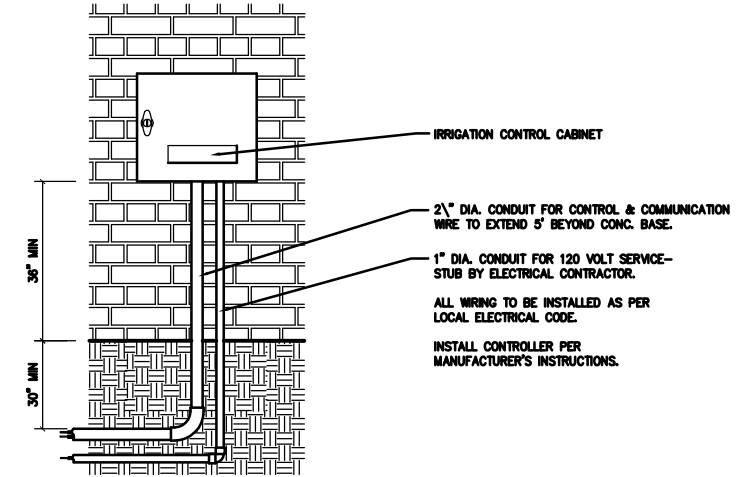


1 IRRIGATION CONTROLLER - WALL MOUNTED
SCALE: N.T.S.

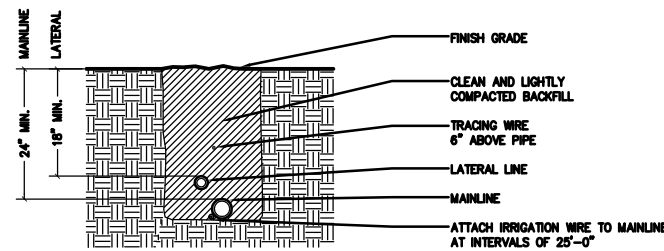


8 IRRIGATION TRENCH
SCALE: N.T.S.

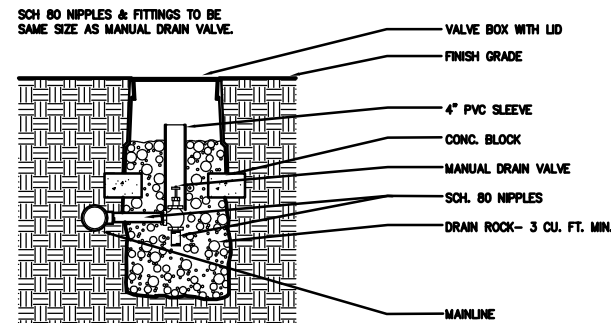


5 MANUAL DRAIN VALVE
SCALE: N.T.S.

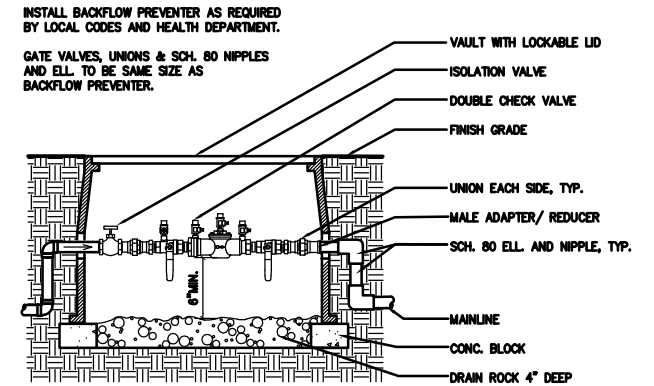


2 BACKFLOW PREVENTOR - BELOW GRADE
SCALE: N.T.S.

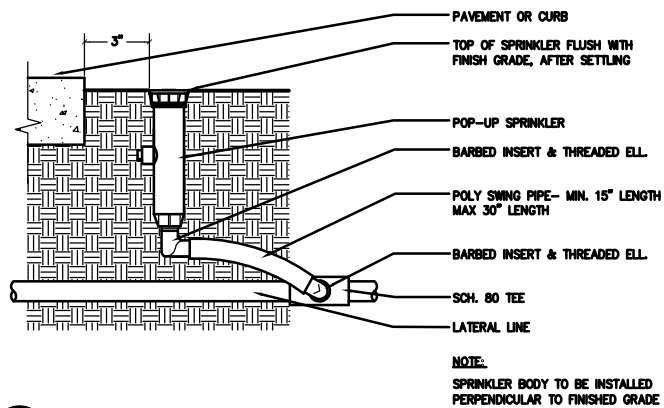


9 SPRAY POP-UP SPRINKLER
SCALE: N.T.S.

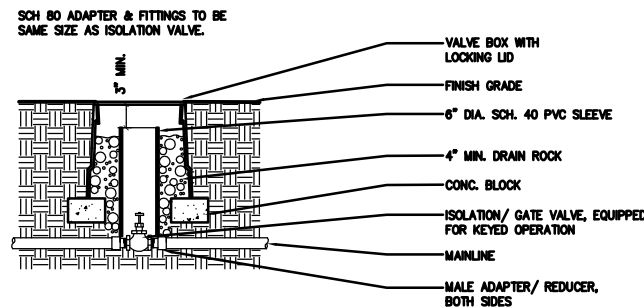

6 ISOLATION / GATE VALVE
SCALE: N.T.S.

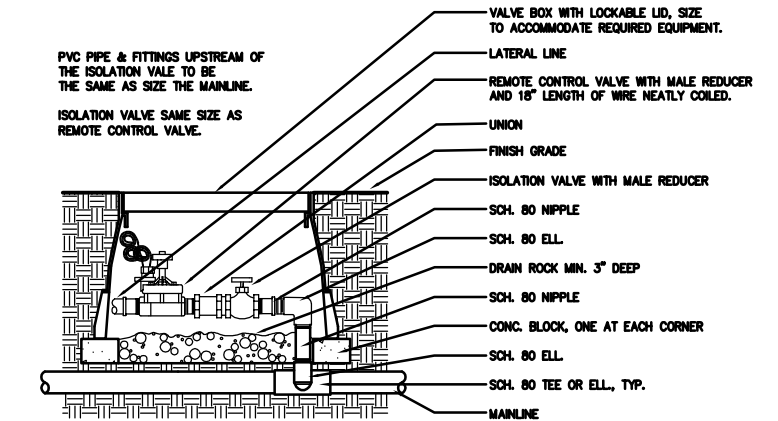

3 REMOTE CONTROL VALVE
SCALE: N.T.S.

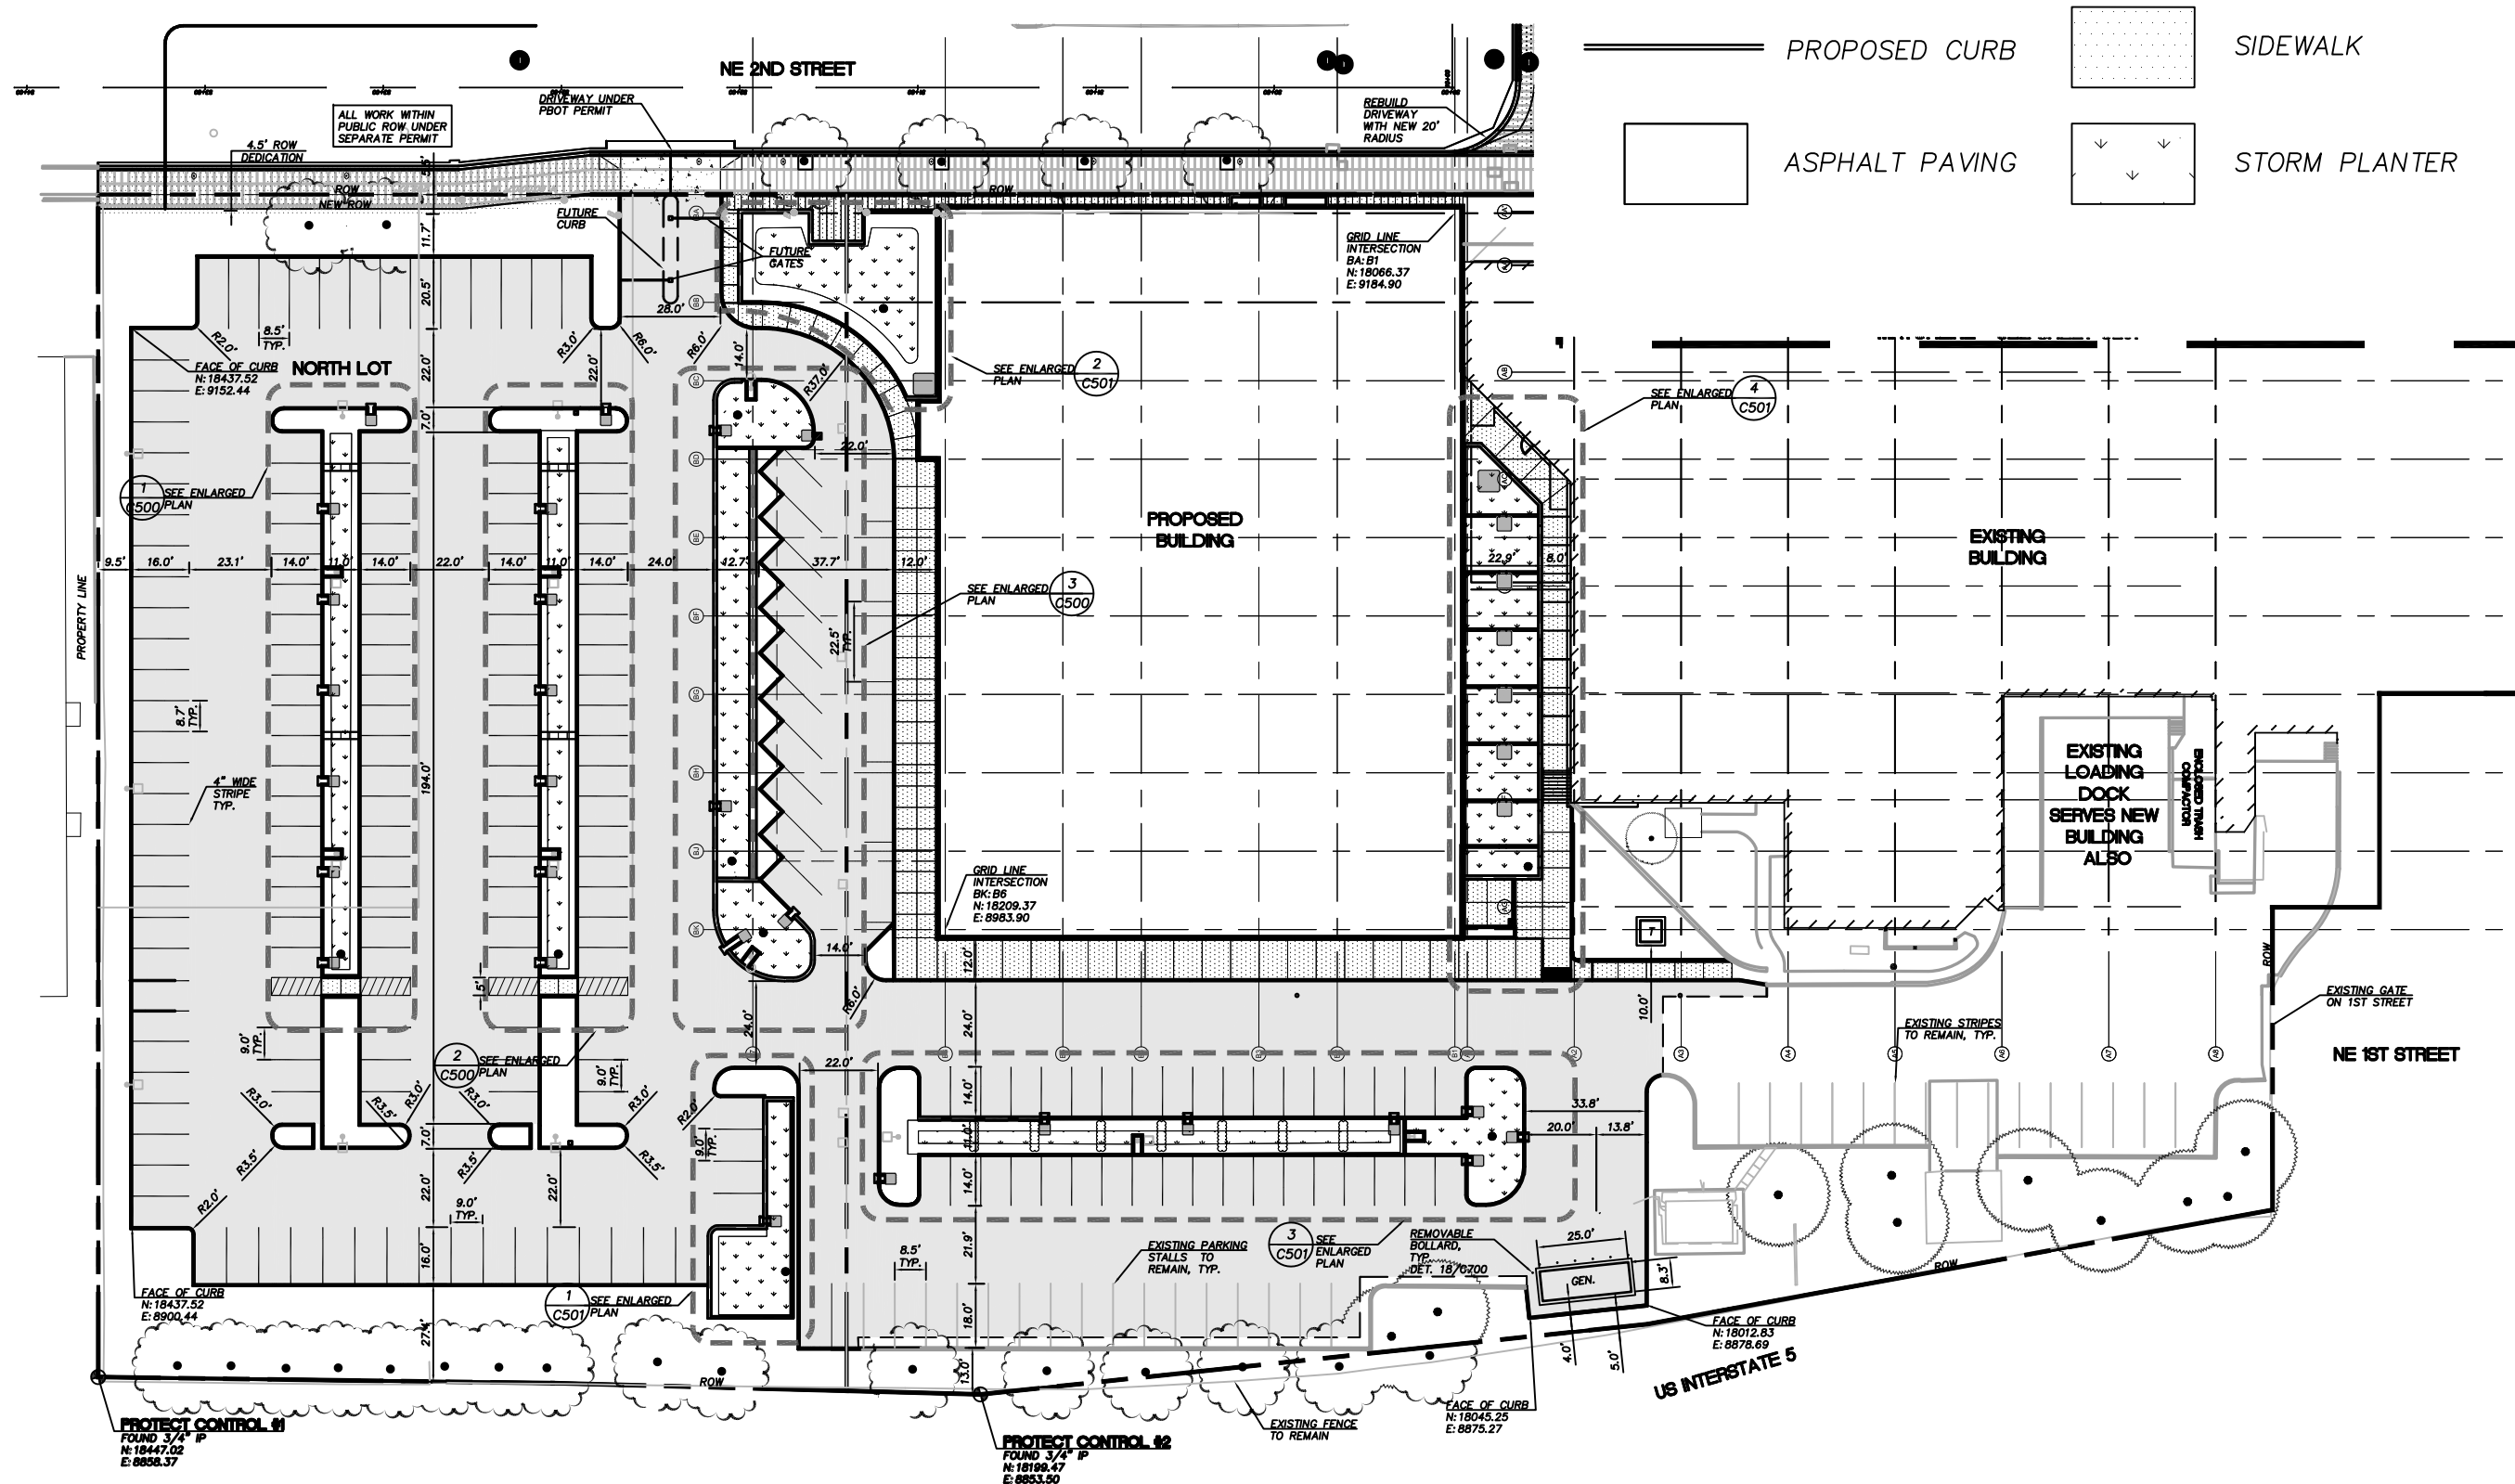

GBJ ARCHITECTURE P.C.
815 SW Second Avenue
Portland, Oregon 97204
T 503-223-0992
F 503-294-3961
www.gbjarch.com

PLANNING & ENGINEERING



104 West 9th Street
Suite 207
Vancouver, WA 98660
www.mghassociates.com


P: 360.750.0399 (WA)
P: 503.417.8639 (OR)
F: 360.750.0433

PEOPLE MAKING PLACES®

LEGACY HOLLADAY PARK
CENTRAL LABORATORY RELOCATION


1225 NE 2nd Ave.
PORTLAND, OREGON 97232

LAND USE

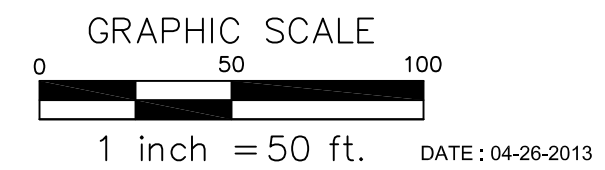


Civil Layout and Paving
Plan - North Lot
LUR 13-139304 DZM PR

C200
Exhibit C.67

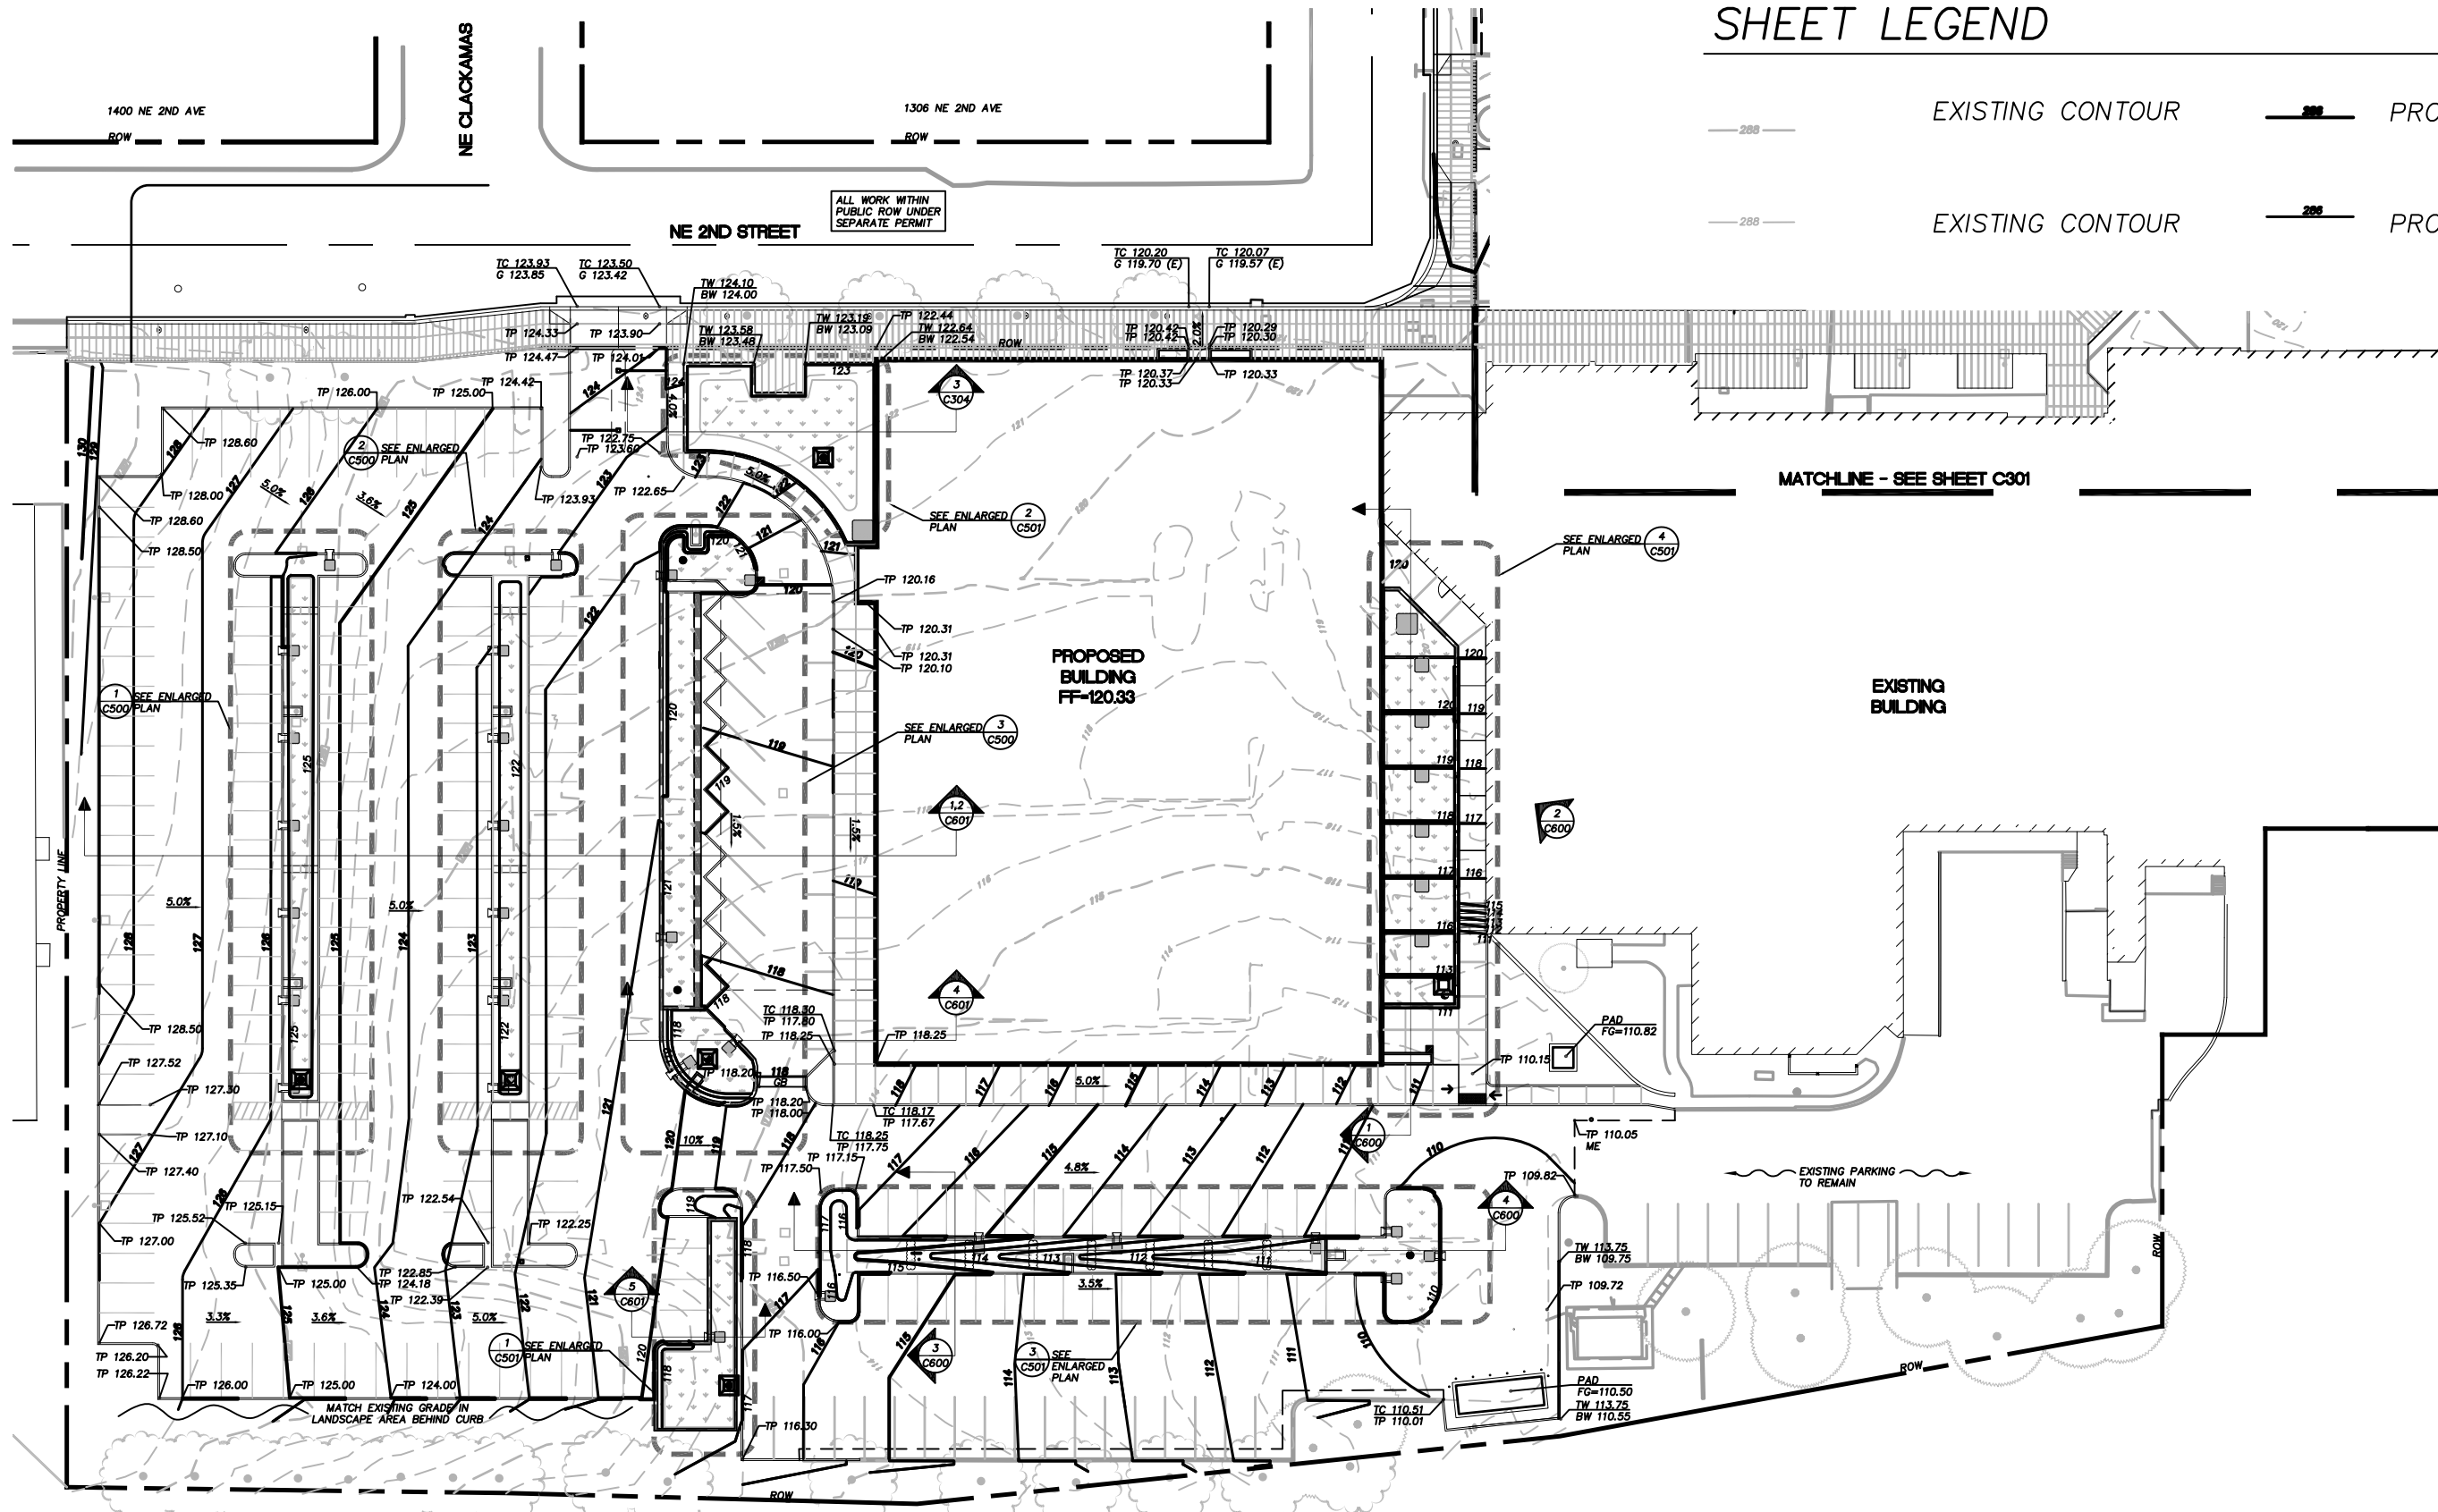

SHEET LEGEND


- EXISTING CONTOUR
- PROPOSED CONTOUR
- EXISTING CONTOUR
- PROPOSED CONTOUR

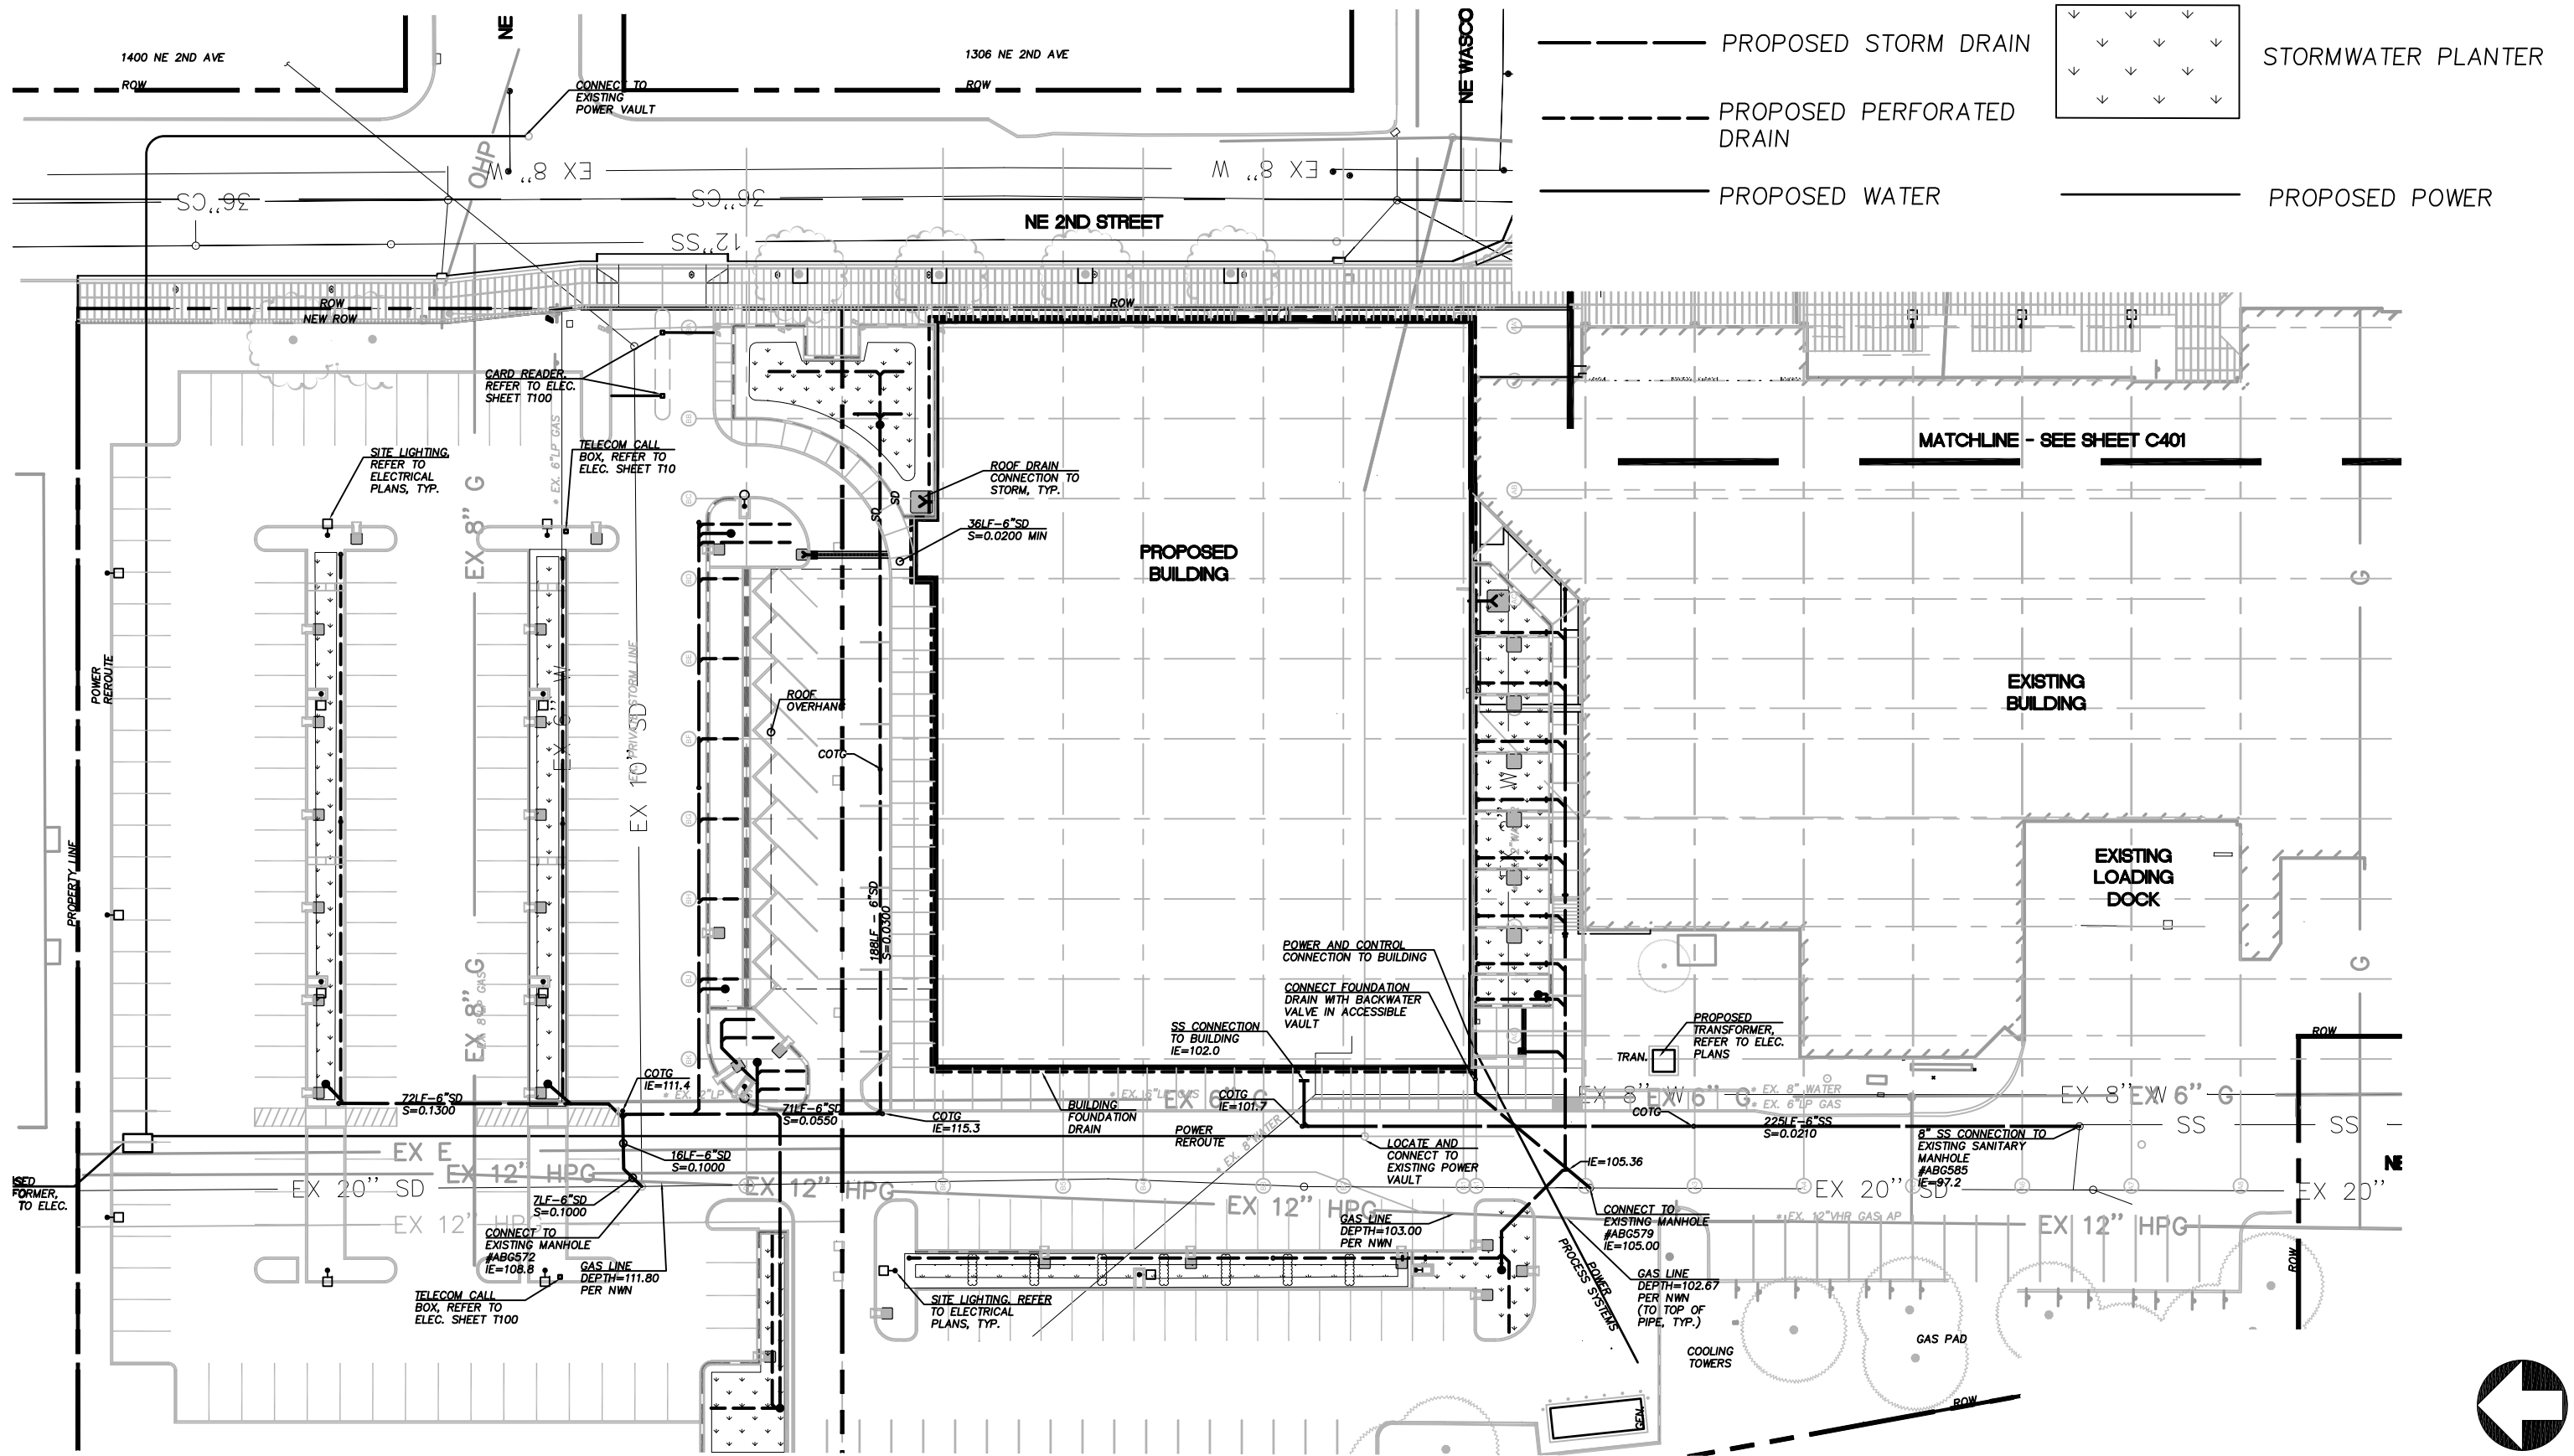

GBJ ARCHITECTURE P.C.
815 SW Second Avenue
Portland, Oregon 97204
T 503-223-0992
F 503-294-3961
www.gbjarch.com



LEGACY HOLLADAY PARK
CENTRAL LABORATORY RELOCATION
1225 NE 2nd Ave.
PORTLAND, OREGON 97232
LAND USE

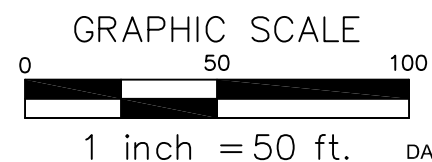


DATE : 04-26-2013


Civil Site Utility Plan -
North Lot
LUR 13-139304 DZM PR



C400
Exhibit C.69

SYMBOLS	
	CANOPY LED LUMINAIRE
	POLEMOUNT LED AREA LUMINAIRE
	RECESSED LED STEPLIGHT

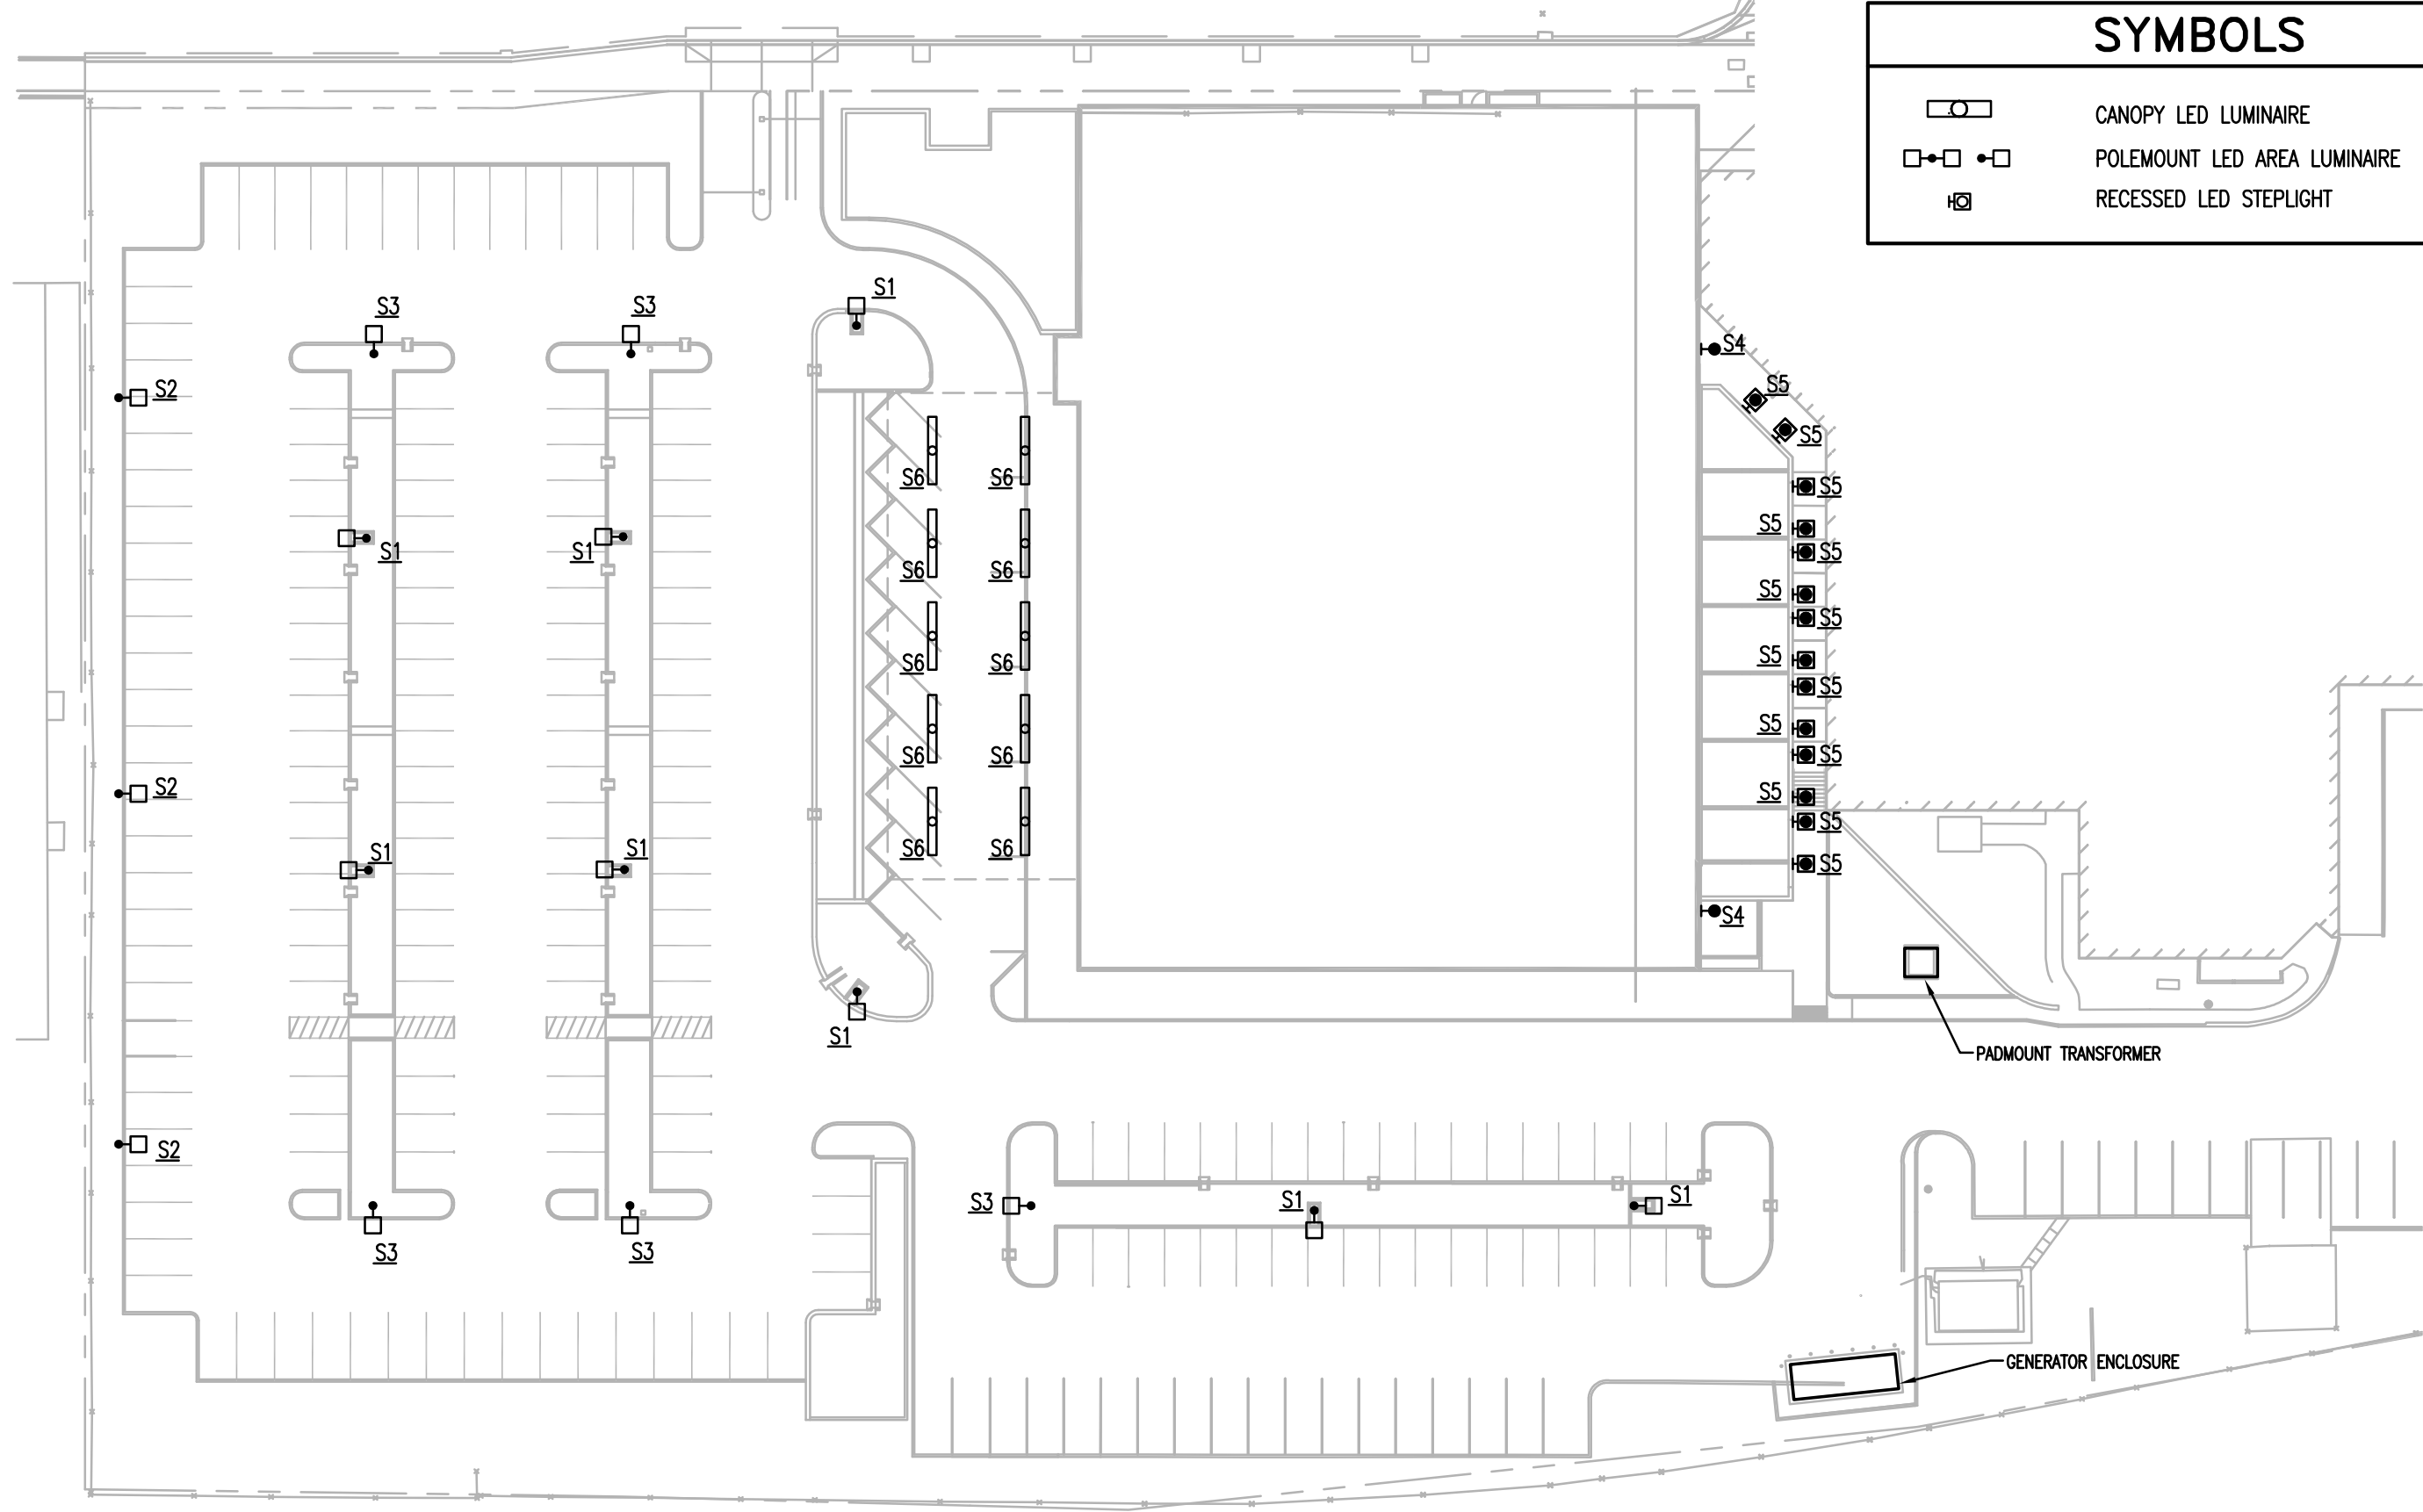

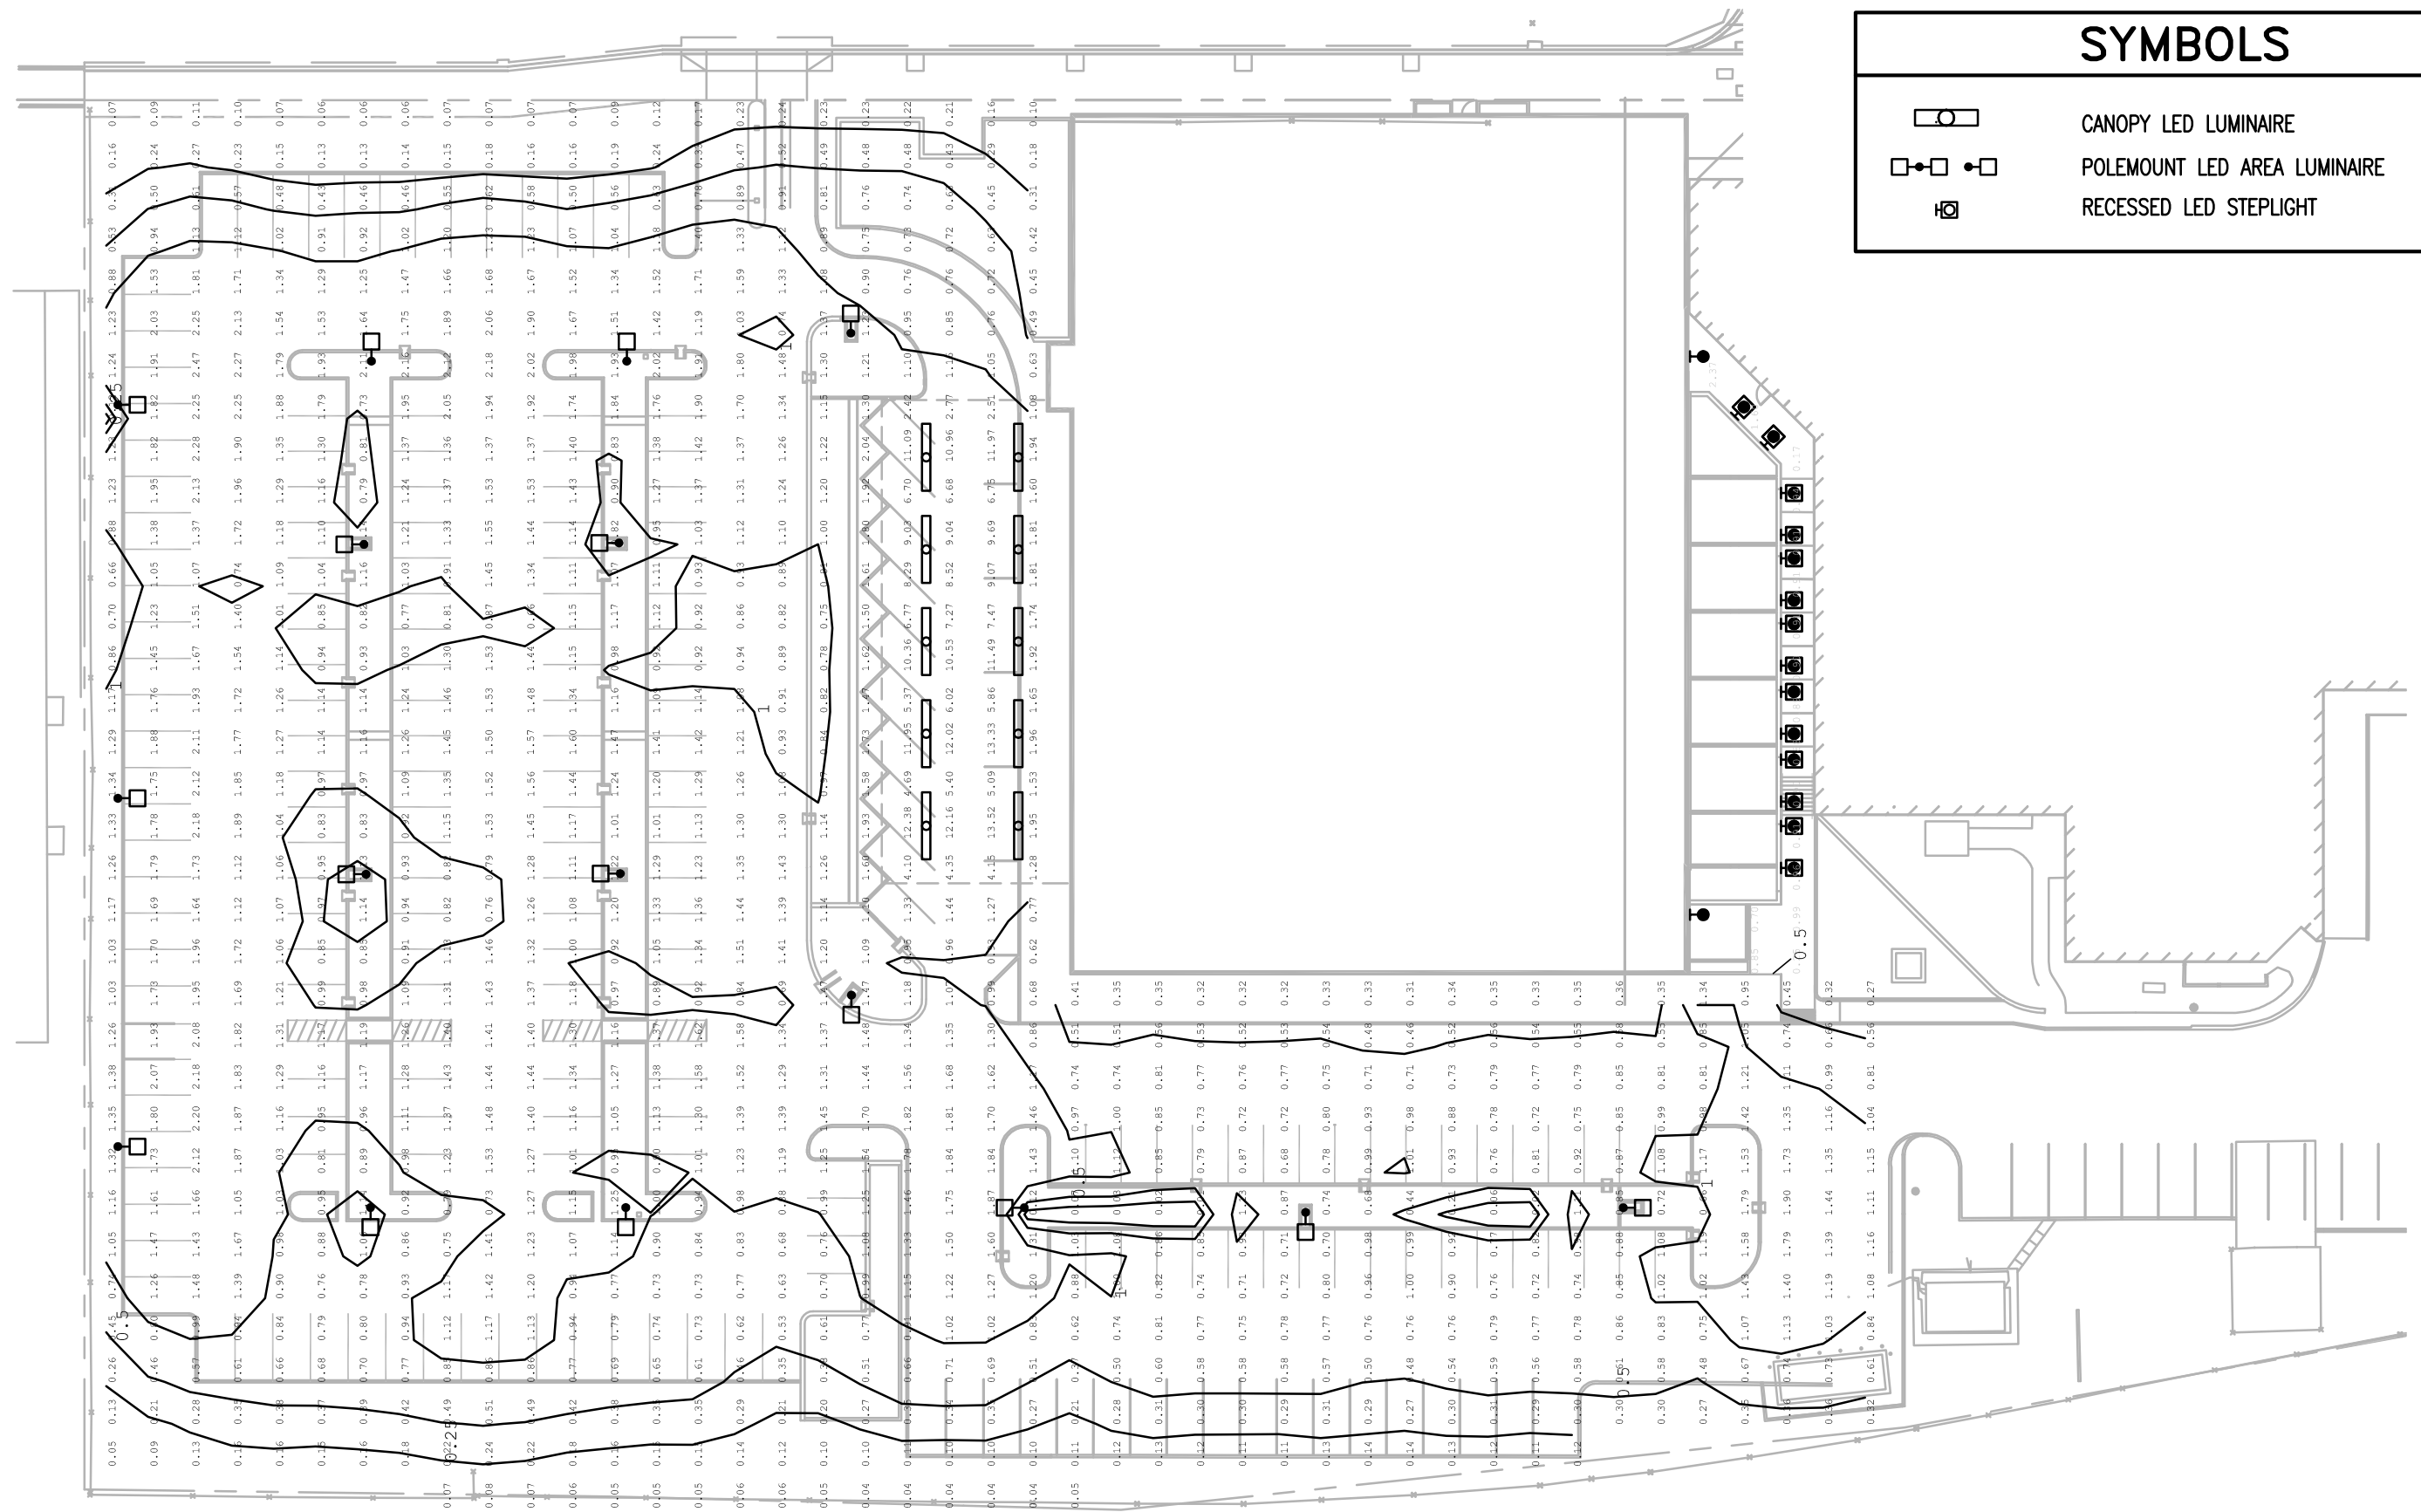

SYMBOLS




CANOPY LED LUMINAIRE




POLEMOUNT LED AREA LUMINAIRE



RECESSED LED STEPLIGHT

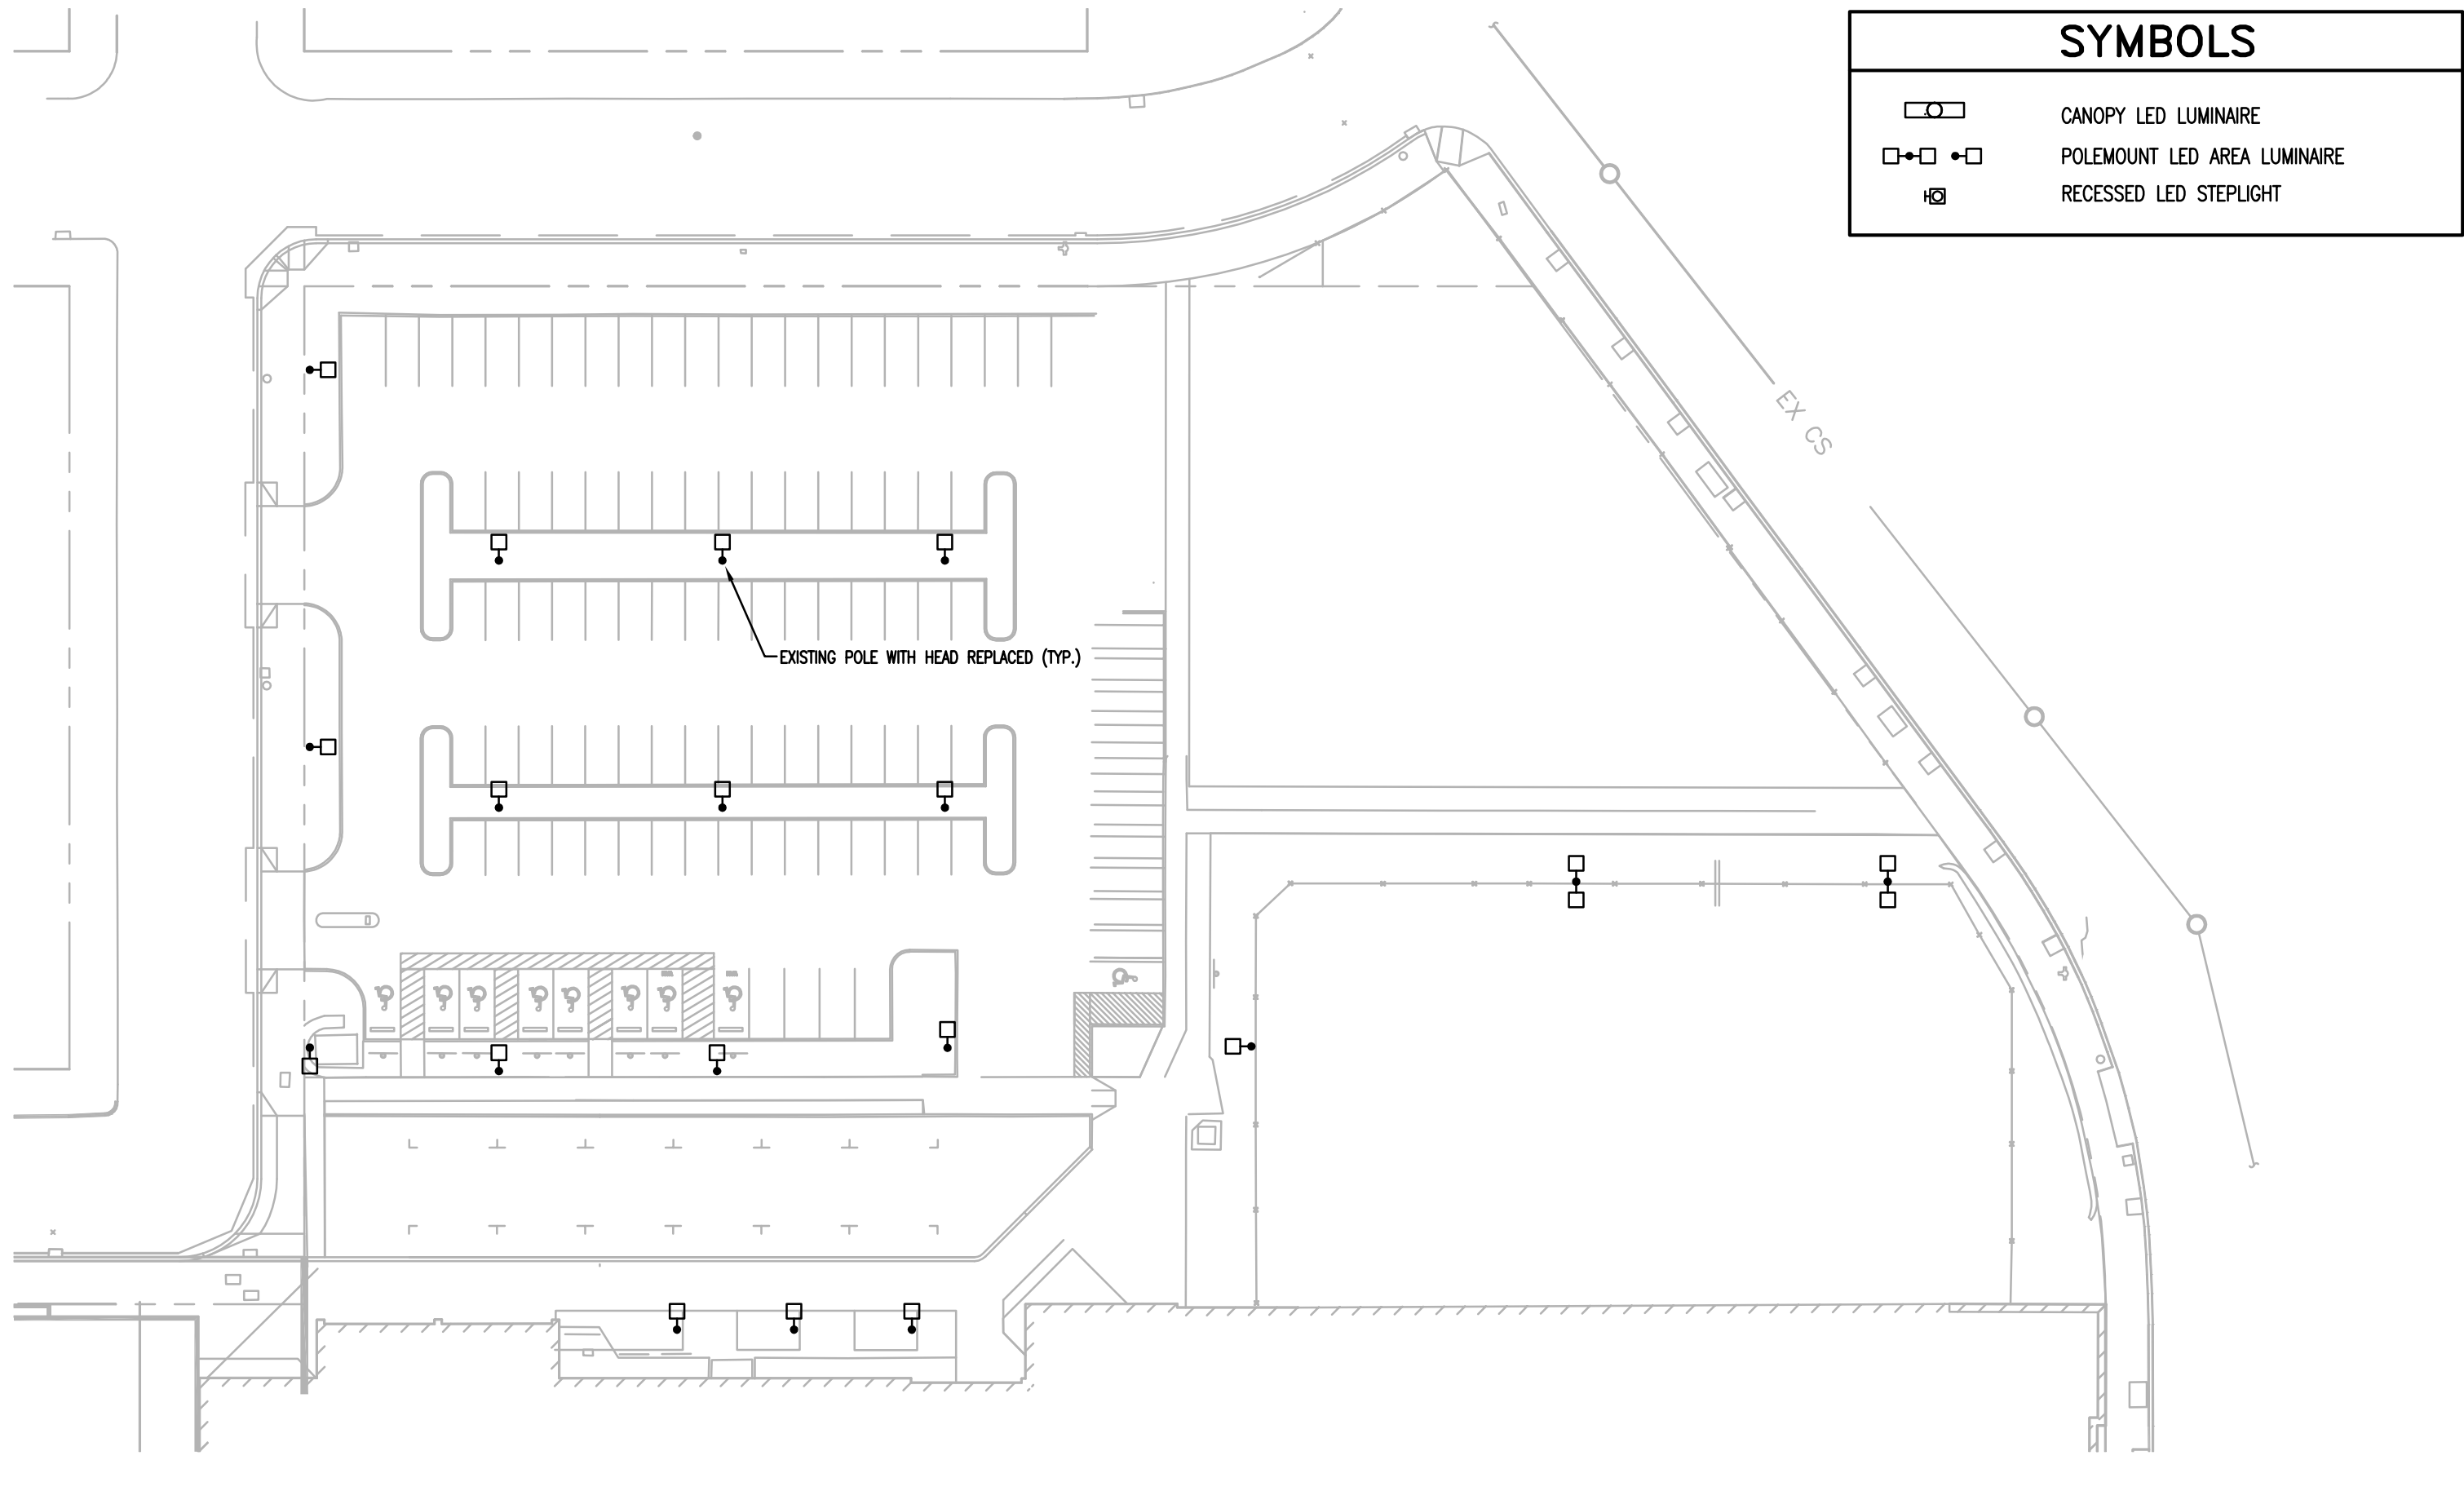

SYMBOLS	
	CANOPY LED LUMINAIRE
	POLEMOUNT LED AREA LUMINAIRE
	RECESSED LED STEPLIGHT

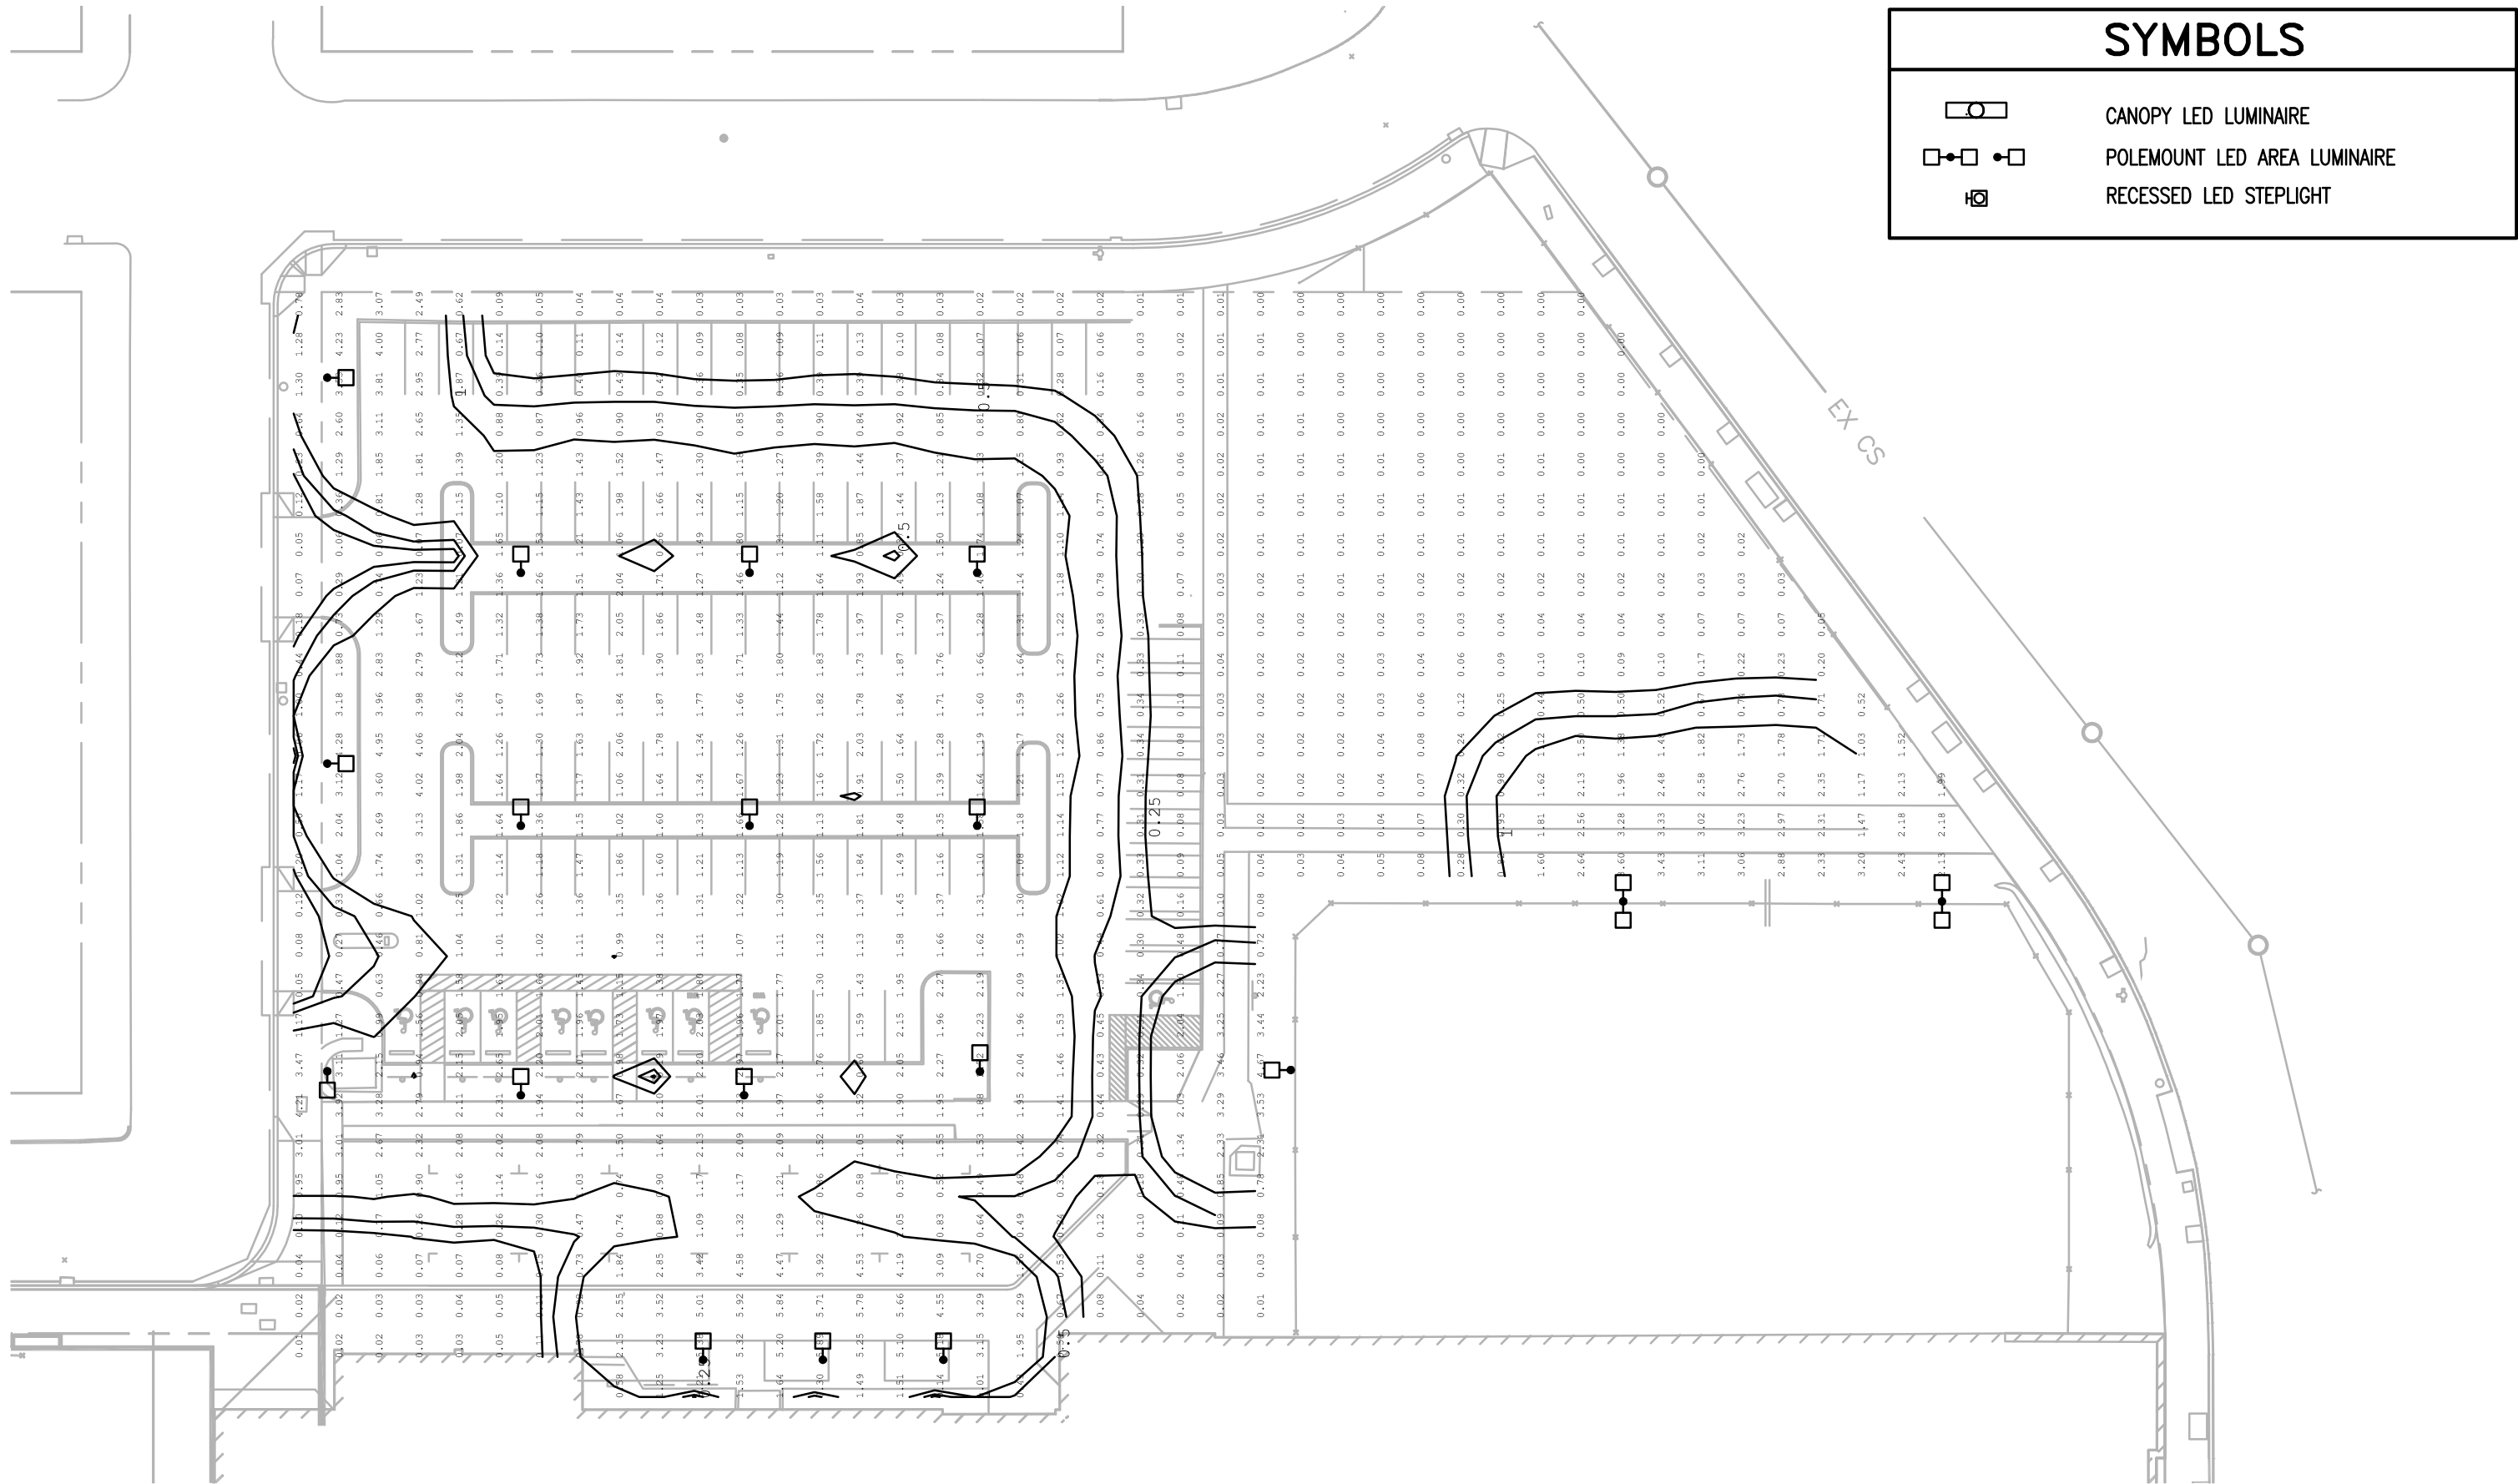

SYMBOLS

CANOPY LED LUMINAIRE

POLEMOUNT LED AREA LUMINAIRE

RECESSED LED STEPLIGHT