


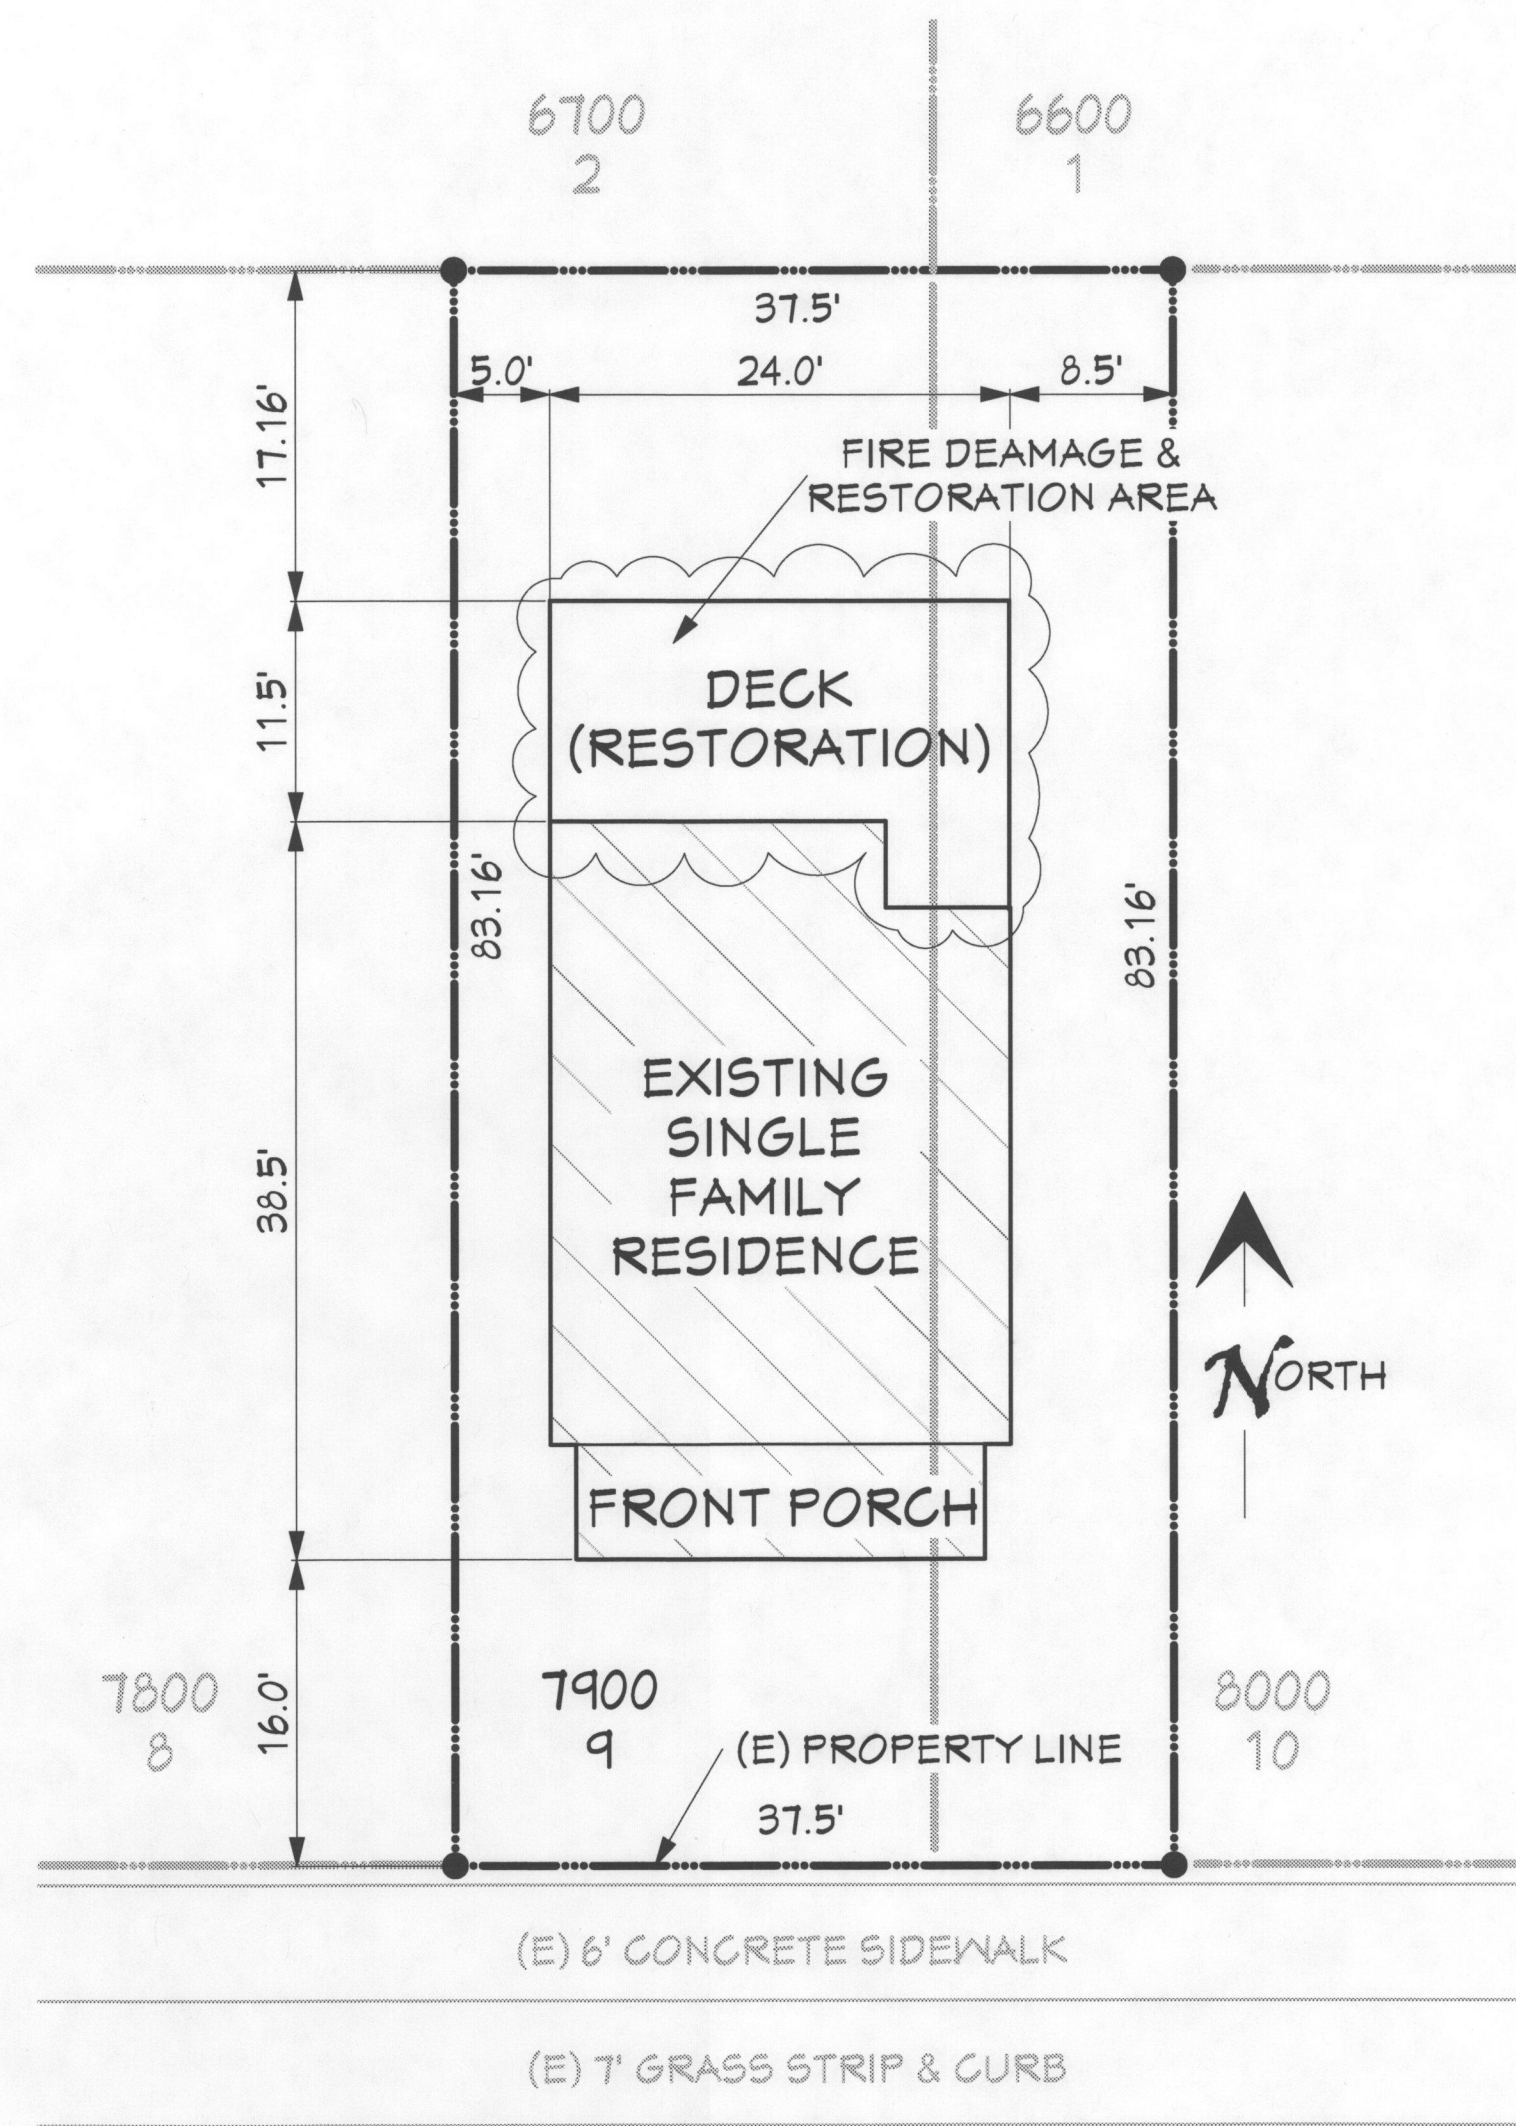

NE COOK STREET

EXISTING & PROPOSED RESTORATION NOTES, DETAILS & SPECIFICATIONS FOR THE:

SITE PLAN

SCALE: 1" = 10.0'

PROJECT INFORMATION:

PROPERTY OWNER NAME:

RILEY RESIDENCE
27 NE COOK STREET
PORTLAND, OREGON 97212

CONTRACTOR INFORMATION:

FIRE INDUSTRY RESTORATION EXPERTS INC
20252 S. JASAN DRIVE CCB# 200128
PO BOX 2133
OREGON CITY, OREGON 97045
503-305-7285
GREG PHILO 503-317-3295 GREG@FIREXPERTS.COM

CONSTRUCTION DOCUMENTS PREPARED BY:

BENTHIN DESIGN GROUP LLC
PO BOX 42
BEAVERCREEK, OREGON 97004
503-632-2862 1-800-698-9144
scott@bendg.com
http://www.bendg.com

SITE INFORMATION:

PROPERTY ADDRESS:
27 NE COOK STREET
PORTLAND, OREGON 97212
MULTNOMAH COUNTY

PROJECT LEGAL DESCRIPTION:
WILLIAMS AVENUE ADDITION
BLOCK 7, E 1/2 OF LOT 9, W 12 1/2' OF LOT 10
LOTS 9 AND 10

LAND-USE INFORMATION:

BUILDING DEPARTMENT JURISDICTION:
CITY: PORTLAND
COUNTY: MULTNOMAH COUNTY
STATE: OREGON USA

ZONING CATEGORY: R-2
ZONING OVERLAYS: a

GEOGRAPHIC INFORMATION:

BUILDING CODE REFERENCES:
2014 EDITION O.R.S.C.
OREGON RESIDENTIAL SPECIALTY CODE

BUILDING PLANNING: CHAPTER 3
SEISMIC/LATERAL SPECIFICATIONS
SEISMIC DESIGN CATEGORY: D1
WIND SPEED: 95 M.P.H.
EXPOSURE: B

G.P.S. COORDINATES:
N 45.546952°
W 122.665809°
SITE ELEVATION (APPROXIMATELY):
186' ABOVE SEA LEVEL

GENERAL INFORMATION:

BENTHIN DESIGN GROUP LLC HAVE PROVIDED CARE AND EFFORT TO ENSURE THAT THE DRAWINGS ARE ERROR FREE. THE GENERAL CONTRACTOR AND SUB-CONTRACTORS SHALL EXAMINE THE DAMAGES AND SCOPE OF THEIR REPAIRS AND THEN NOTIFY BENTHIN DESIGN GROUP LLC IN WRITING IF ANY DISCRETIONS ARE FOUND IN THESE DOCUMENTS BEFORE PROCEEDING WITH WORK.

WRITTEN DIMENSIONS WILL ALWAYS HAVE PRECEDENCE OVER OTHER SCALING METHODS. DO NOT SCALE DRAWINGS.

PROJECT DESCRIPTION:

PROJECT SUMMARY: EXISTING CONDITIONS
TYPE OF STRUCTURE: SINGLE FAMILY RESIDENCE
TYPE OF CONSTRUCTION: WOOD FRAMED
NUMBER OF STORIES: TWO STORY WITH BASEMENT
TYPE OF FOUNDATION: STANDARD CONCRETE FOUNDATION SYSTEM
YEAR BUILT: 1905
MAIN FLOOR AREA: 778 SQ. FT. (FINISHED)
UPPER FLOOR AREA: 672 SQ. FT. (FINISHED)
BASEMENT: 762 SQ. FT. (UNFINISHED)

General Notes & Supplemental Information
The attached 8 1/2 x 11 sheets are part of this plan approval. Plans are considered null and void without this information attached to the approved set of plans.

DESCRIPTION:
PLANS AND SPECIFICATIONS FOR THE REPAIR OF THE FIRE, SMOKE AND WATER DAMAGE CAUSED BY A ORIGINATING AT THE REAR AREA OF THE HOUSE. THE DAMAGE INVOLVED THE ROOF STRUCTURE, REAR EXTERIOR WALLS AND REAR DECK STRUCTURE. THE PROPOSED REPAIR MATERIALS AND WORKMANSHIP TO MATCH EXISTING STRUCTURE TO MATCH ORIGINAL PRE-LOSS CONDITION.

City of Portland
REVIEWED FOR CODE
COMPLIANCE
APR 24 2017
Permit Number

City of Portland
Bureau of
Development Services
By *[Signature]* Date *4/21/17*
Approved by
Planning and Zoning Review

BENTHIN DESIGN GROUP LLC

BDG

PO BOX 42
BEAVERCREEK, OREGON 97004
503-632-2862 1-800-698-9144

EMAIL: INFO@BENDG.COM
WEBSITE: WWW.BENDG.COM

PROJECT NAME:

RILEY

CONTRACTOR/OWNER NAME:

F.I.R.E.

PROJECT INFORMATION:

ADDRESS:
27 NE COOK STREET
PORTLAND, OREGON 97212
MULTNOMAH COUNTY

PROJECT DESCRIPTION:
FIRE RESTORATION
REPAIR TO 'ORIGINAL'
CONDITION

PAGE TITLES:
COVERSHEET

- SITE PLAN
- PROJECT SUMMARY

PROJECT NUMBER: 2016 - 7226

ORIGINAL DATE: JAN 2017

REVISION DATE: 02

PAGE NUMBER: 1

REFERENCE NUMBER: ES

REPAIR TO 'ORIGINAL' CONDITION
FIRE RESTORATION

17-126902-1




FIRE DAMAGE AND
RESTORATION AREA

ACTUAL PHOTOGRAPH OF THE:

REAR FACADE

SCALE: NTS - NOT TO SCALE

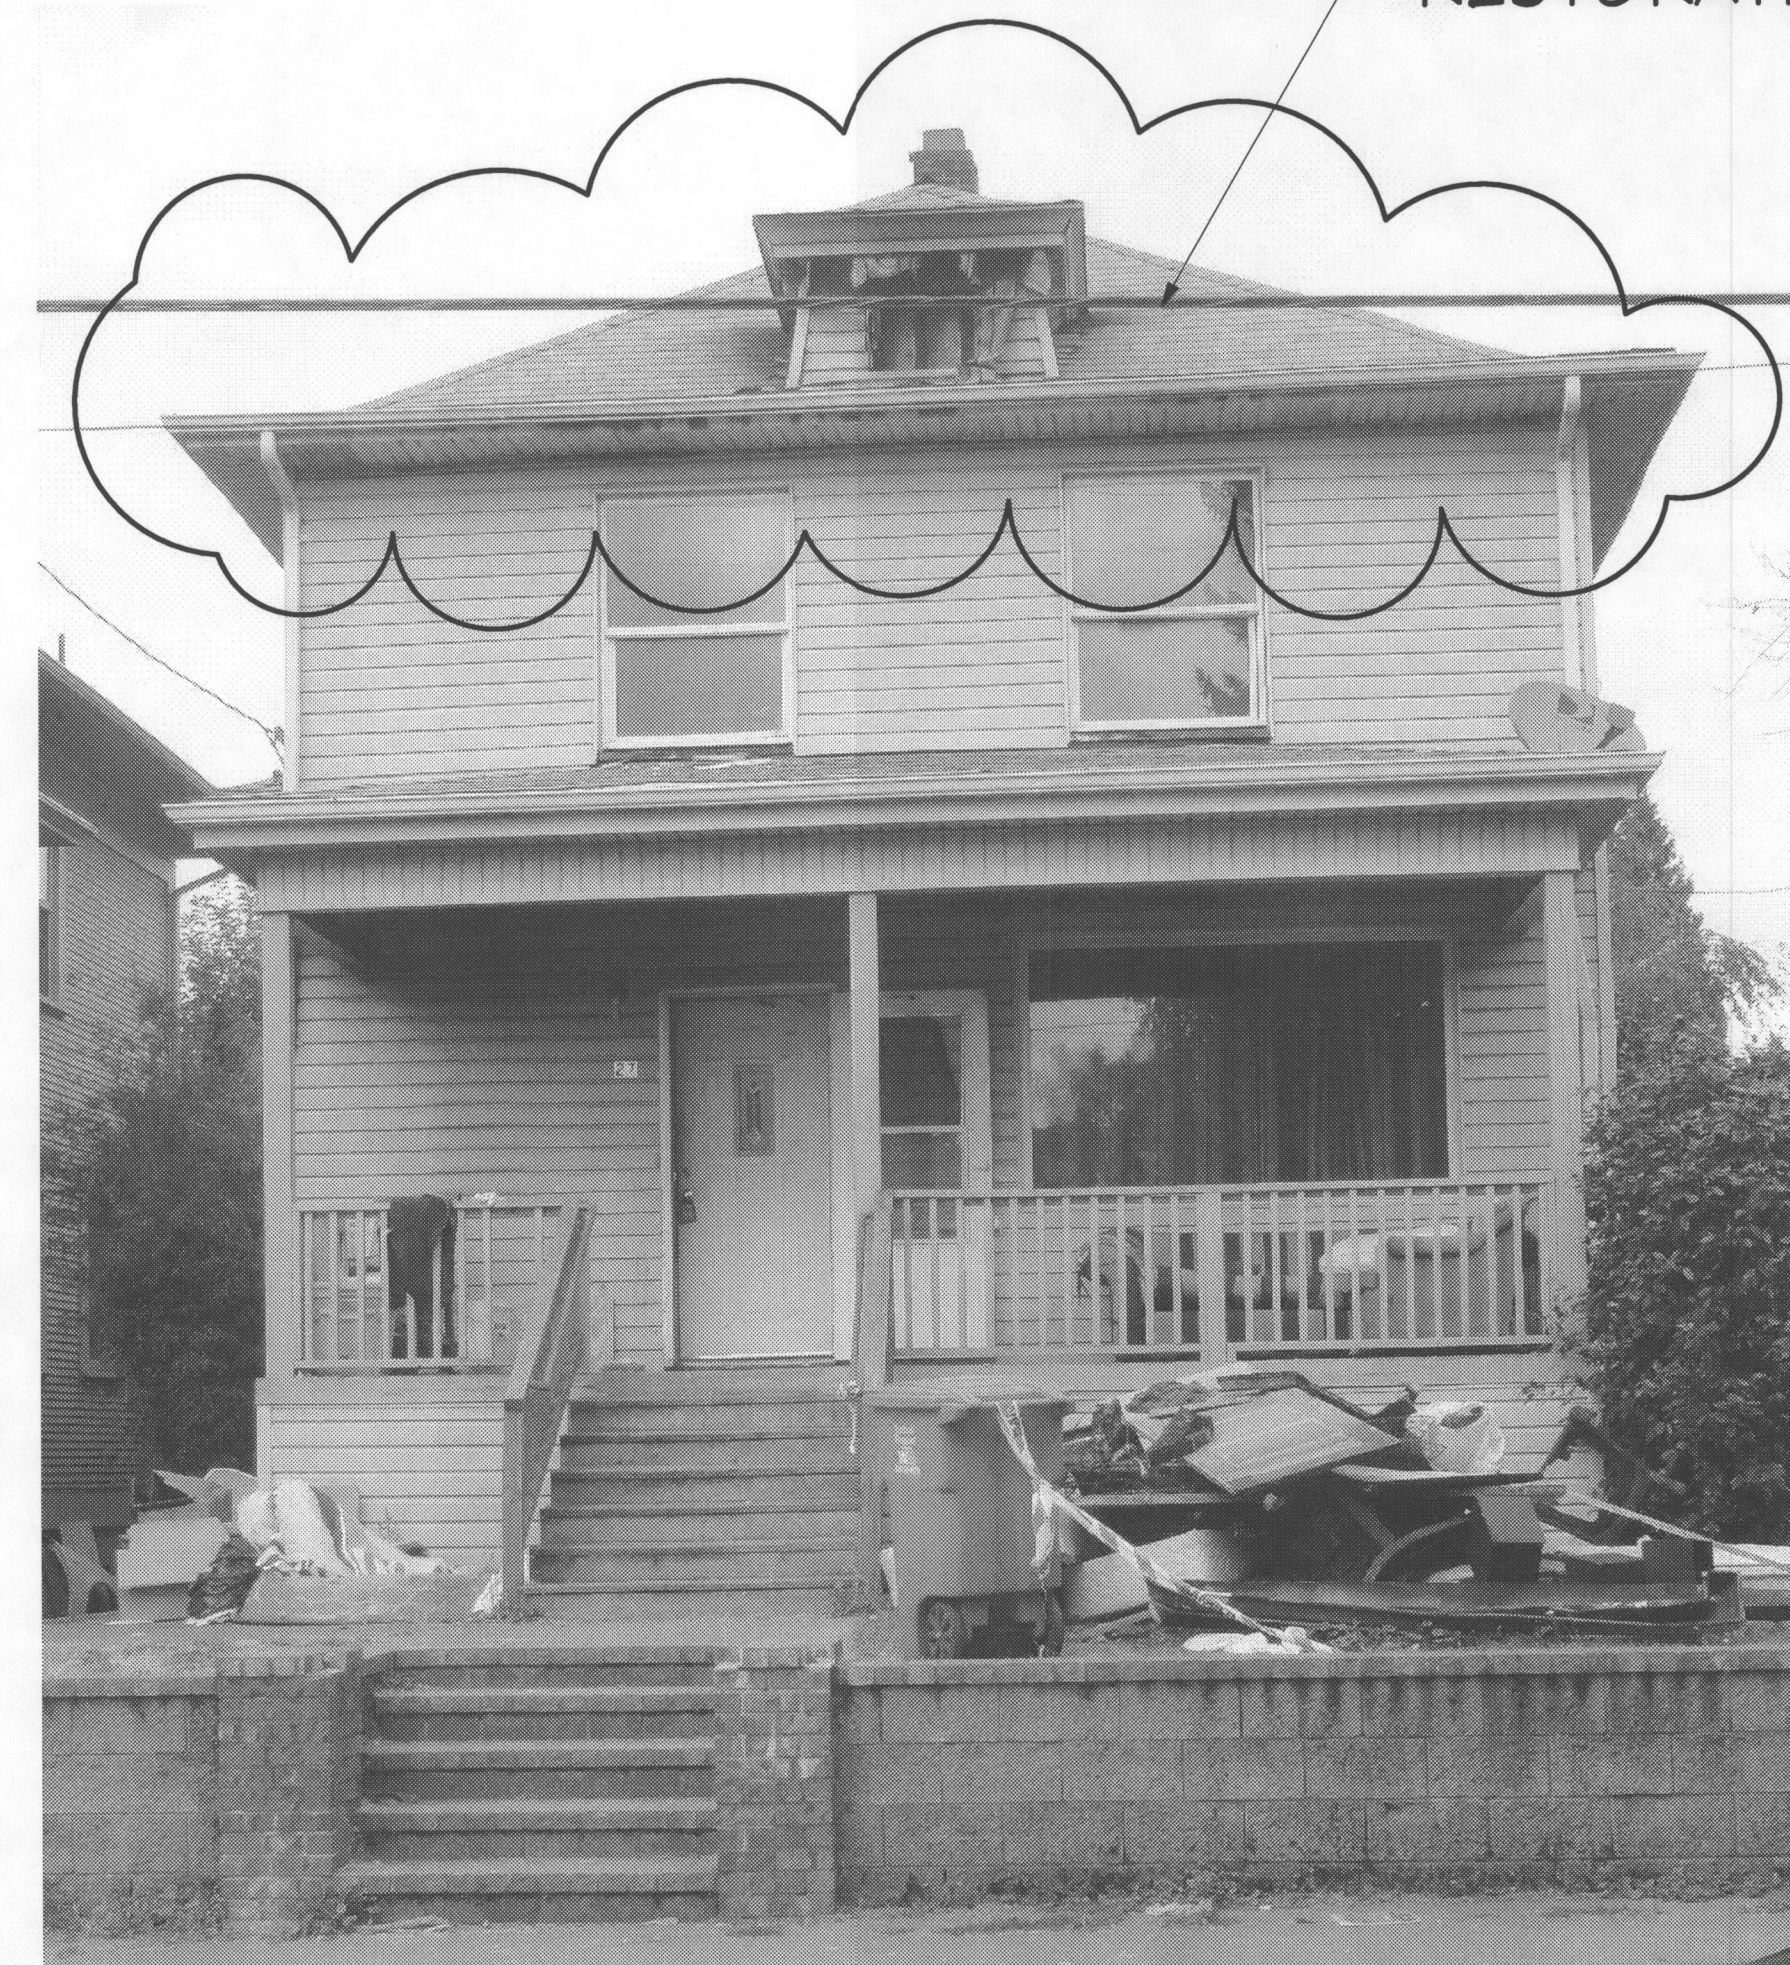


FIRE DAMAGE AND
RESTORATION AREA

ACTUAL PHOTOGRAPH OF THE:

FRONT FACADE

SCALE: NTS - NOT TO SCALE

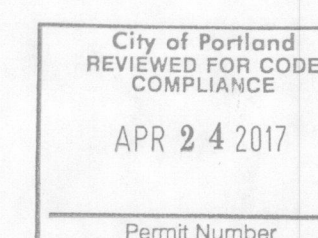

BENTHIN DESIGN GROUP LLC

BDG

PO BOX 42
BEAVERCREEK, OREGON 97004
503-632-2862 1-800-698-9144

EMAIL: INFO@BENDG.COM
WEBSITE: WWW.BENDG.COM

PROJECT NAME:

RILEY

CONTRACTOR/OWNER NAME:

F.I.R.E.

PROJECT INFORMATION:

ADDRESS:

27 NE COOK STREET
PORTLAND, OREGON 97212
MULTNOMAH COUNTY

PROJECT DISCRIPTION:

FIRE RESTORATION:
REPAIR TO 'ORIGINAL'
CONDITION

PAGE TITLES:

FACADES

- FRONT PHOTO
- REAR PHOTO


PROJECT
NUMBER: 2016 - 7226

ORIGINAL
DATE: JAN 2017


REVISION
DATE:

PAGE
NUMBER: 2


REFERENCE
NUMBER: 2.0

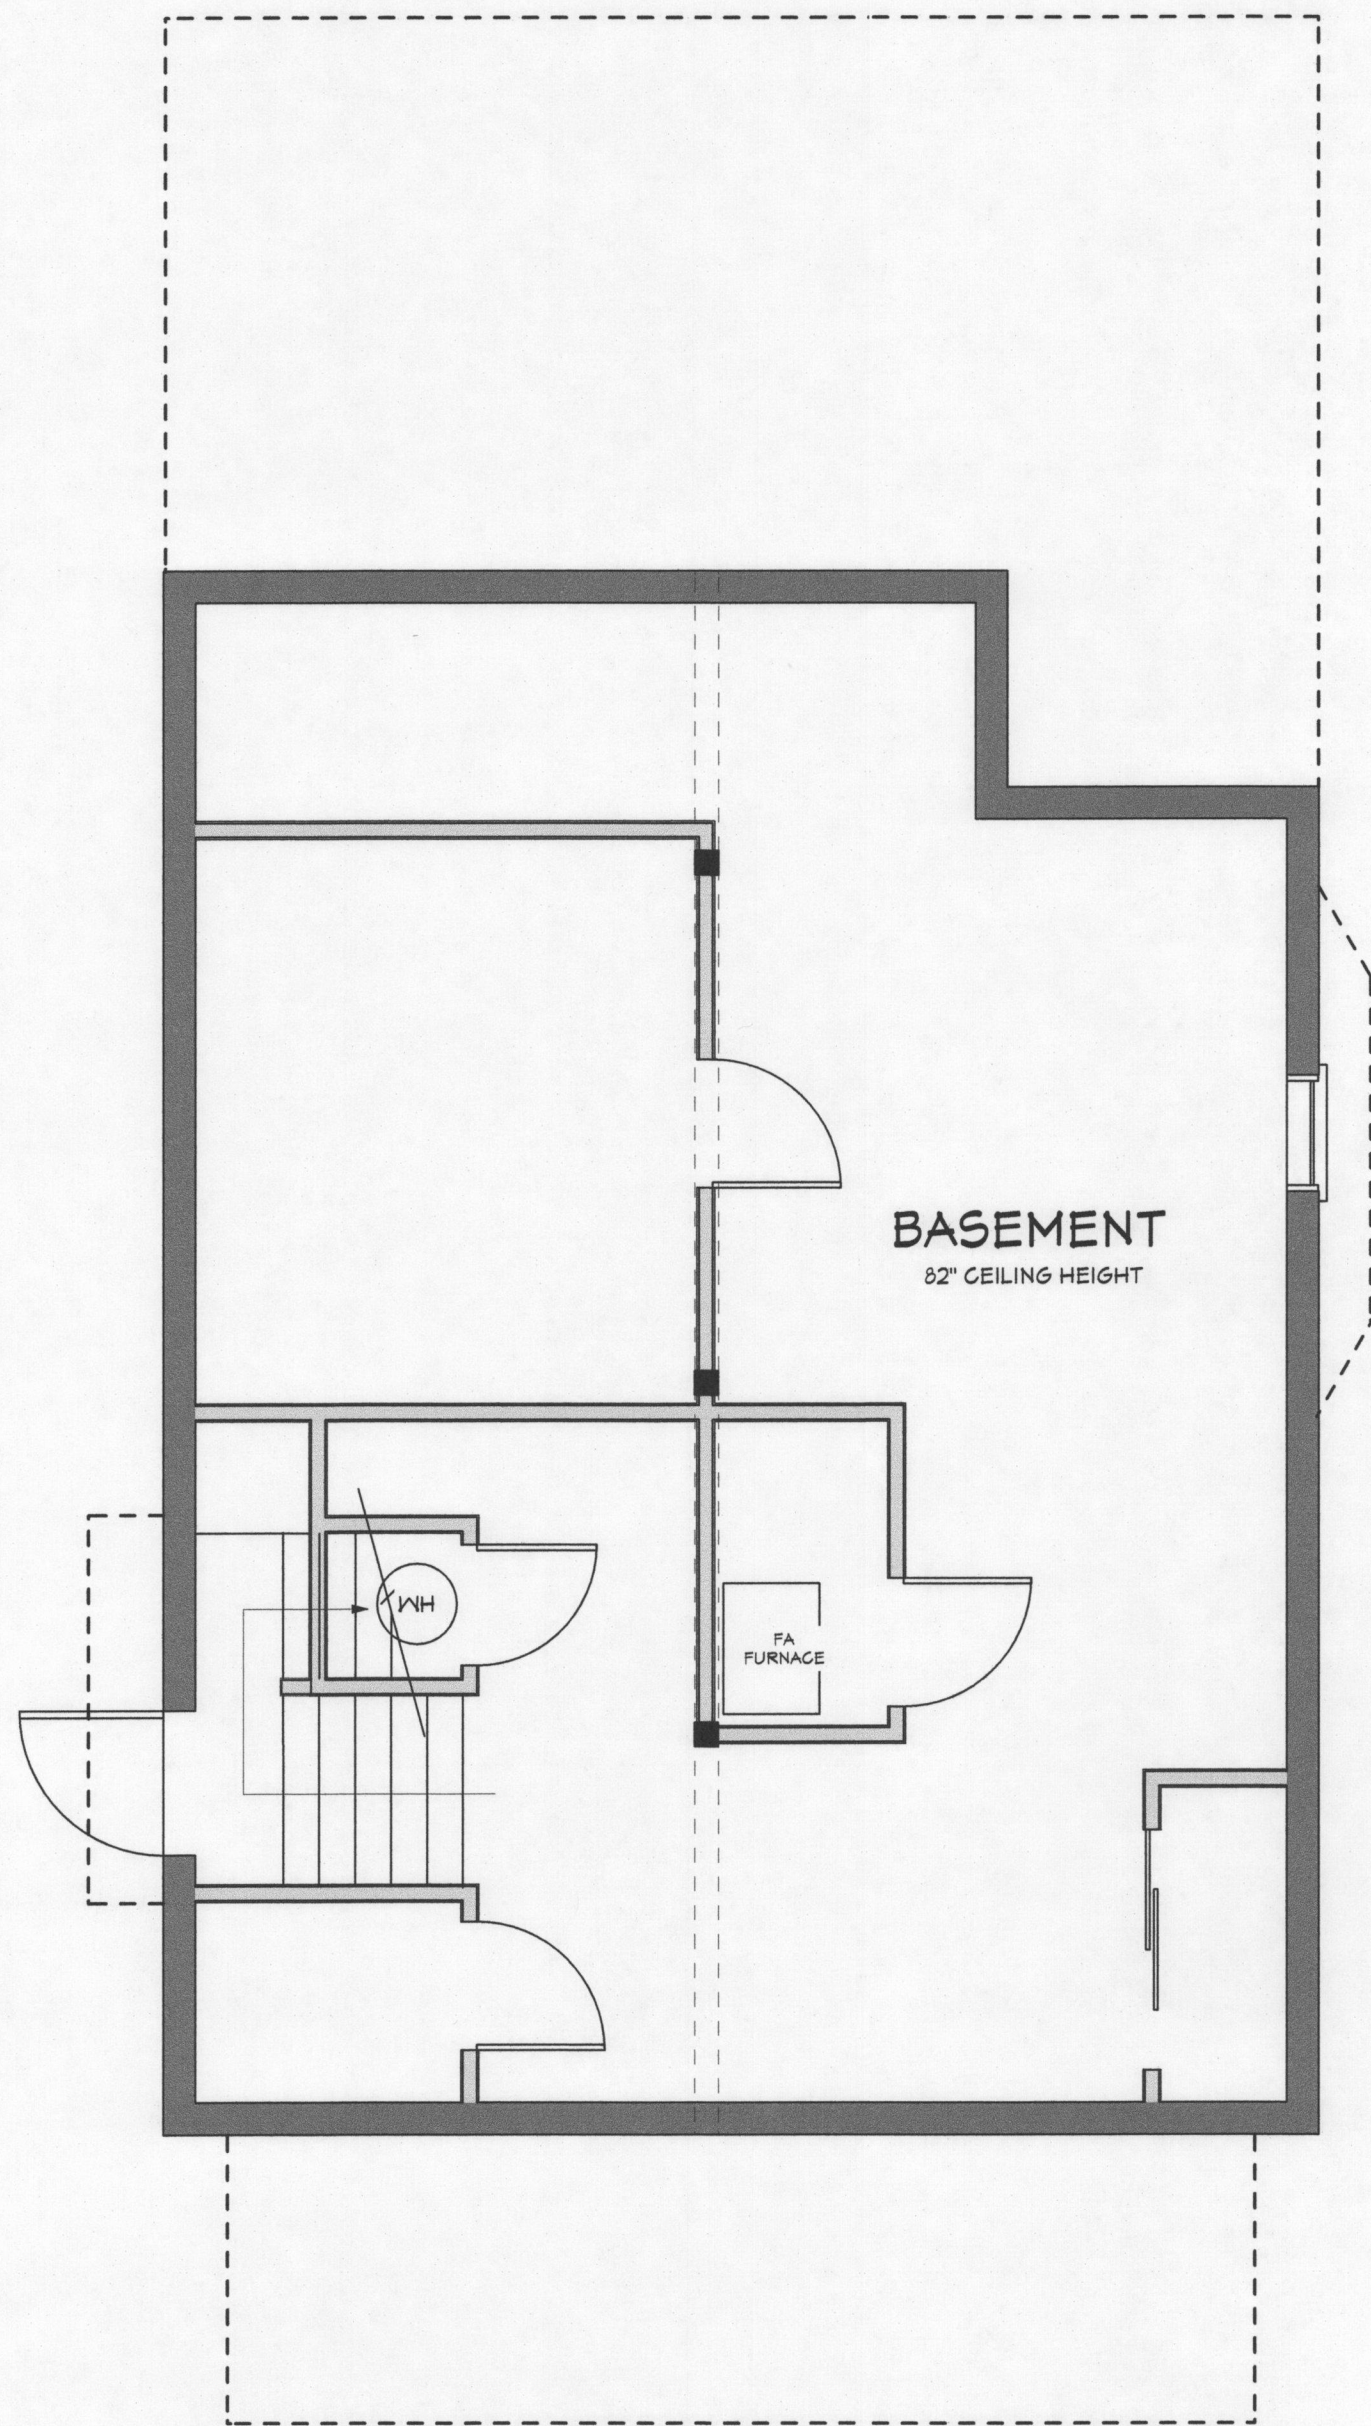


EXISTING NOTES, DETAILS & SPECIFICATIONS FOR THE:
BASEMENT FLOOR PLAN
 SCALE: 1/4" = 1'-0"

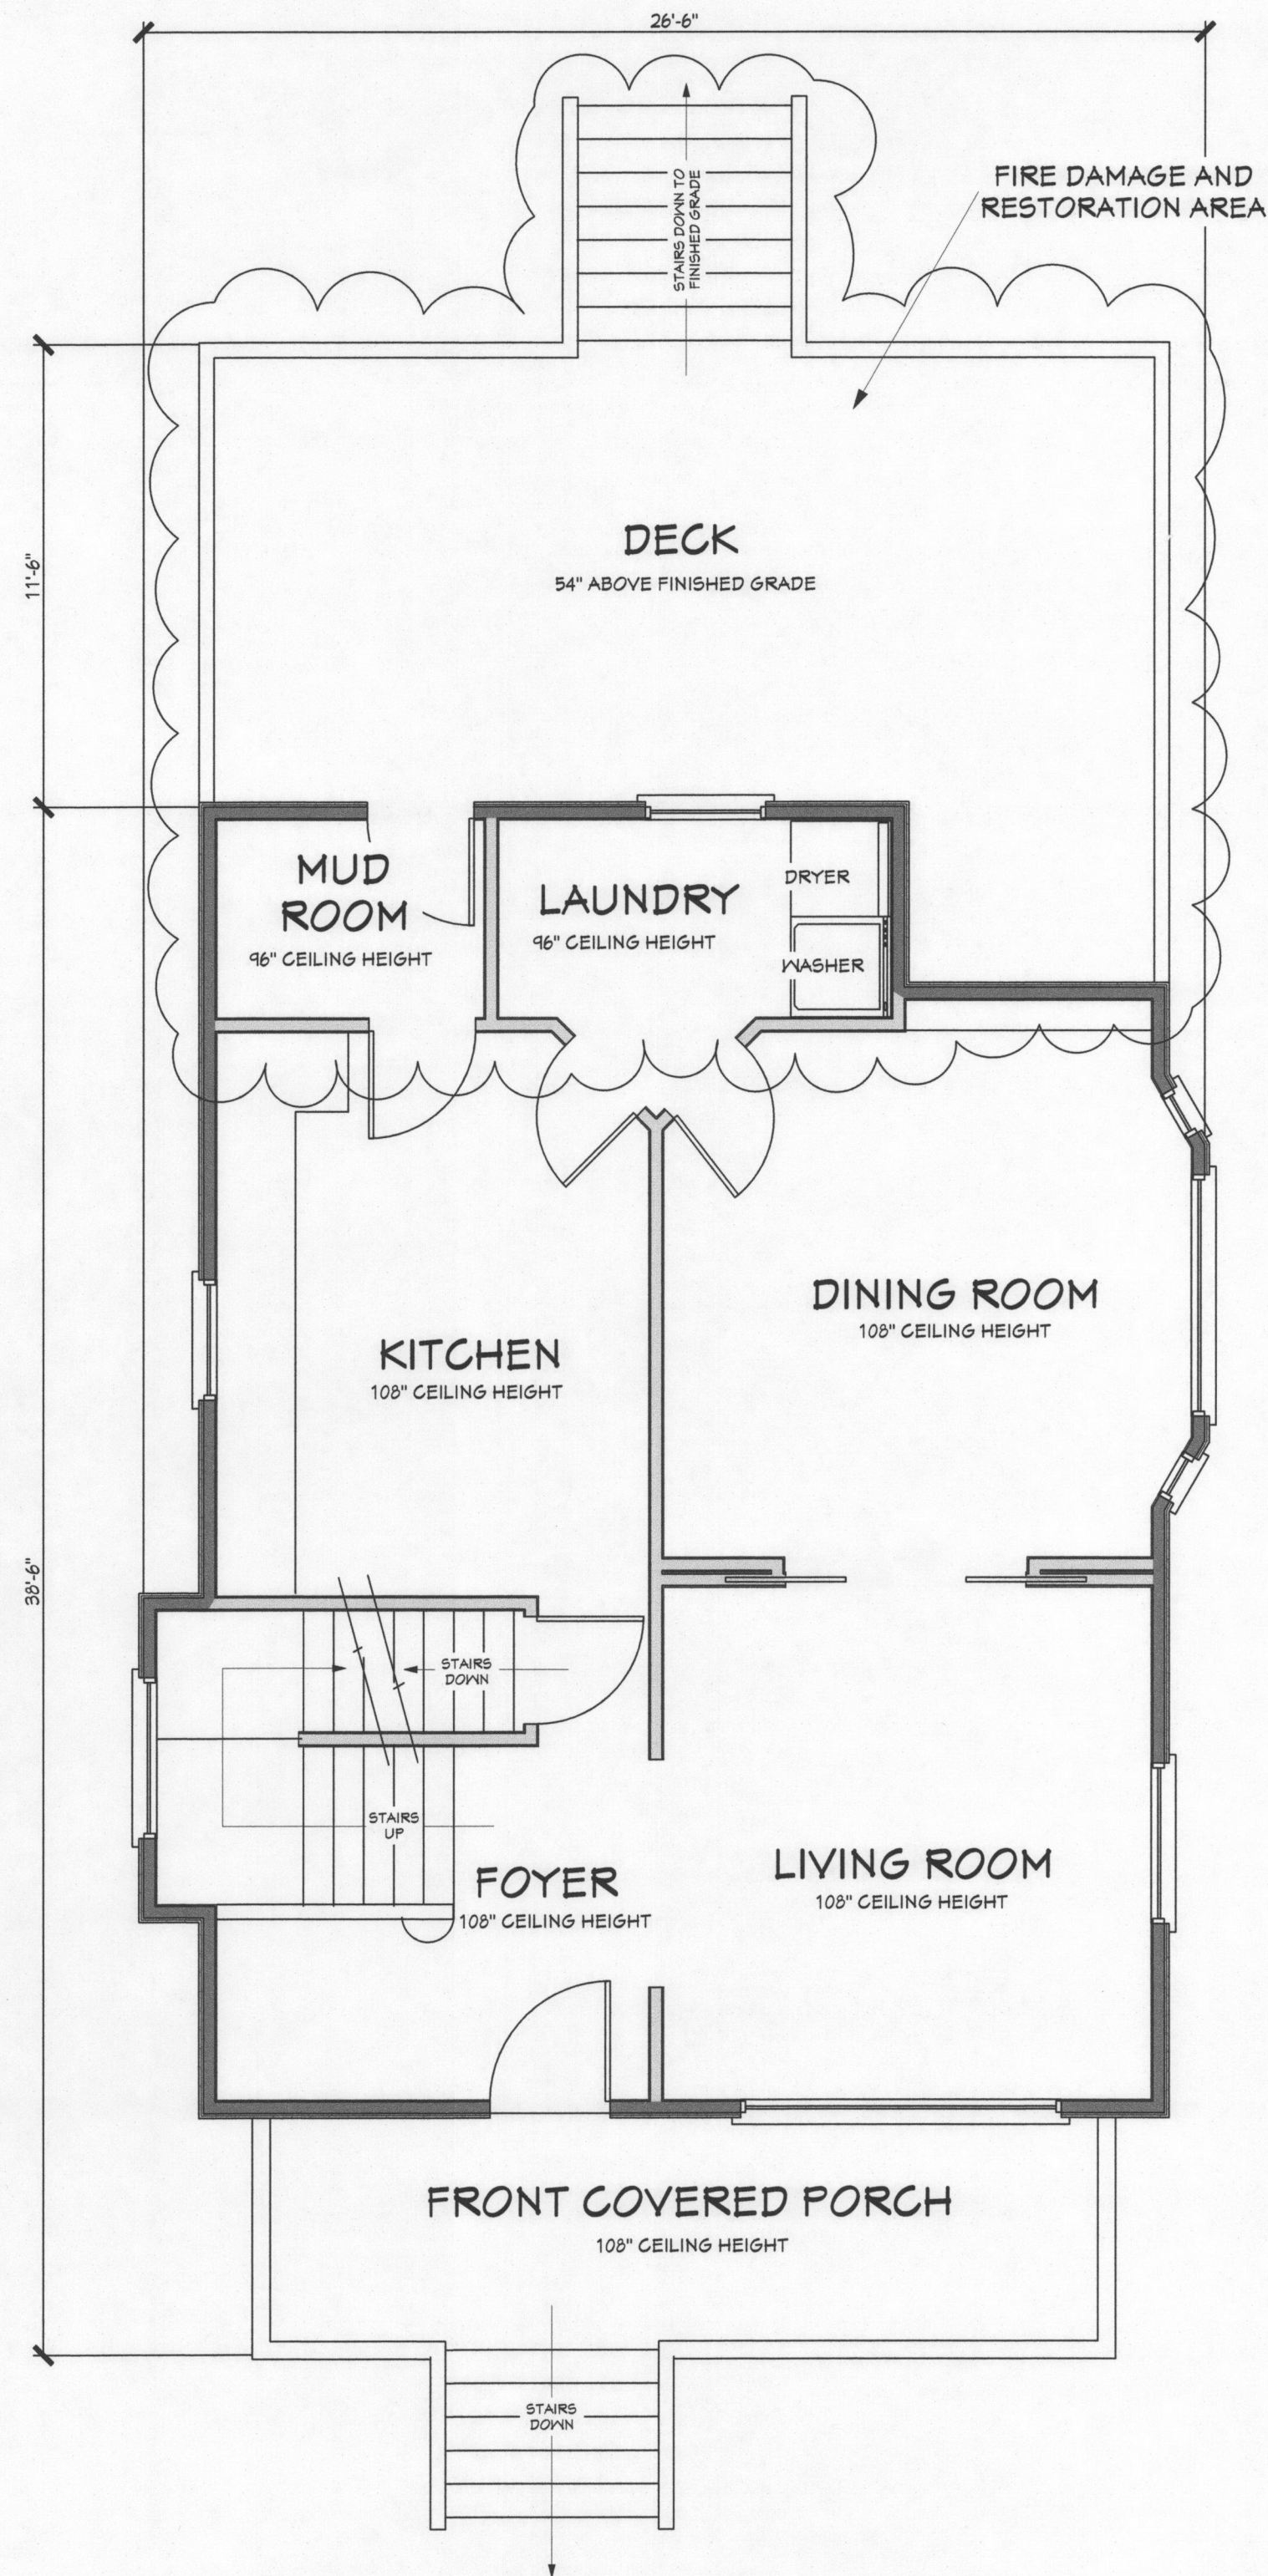

EXISTING NOTES, DETAILS & SPECIFICATIONS FOR THE:
MAIN FLOOR PLAN
 SCALE: 1/4" = 1'-0"

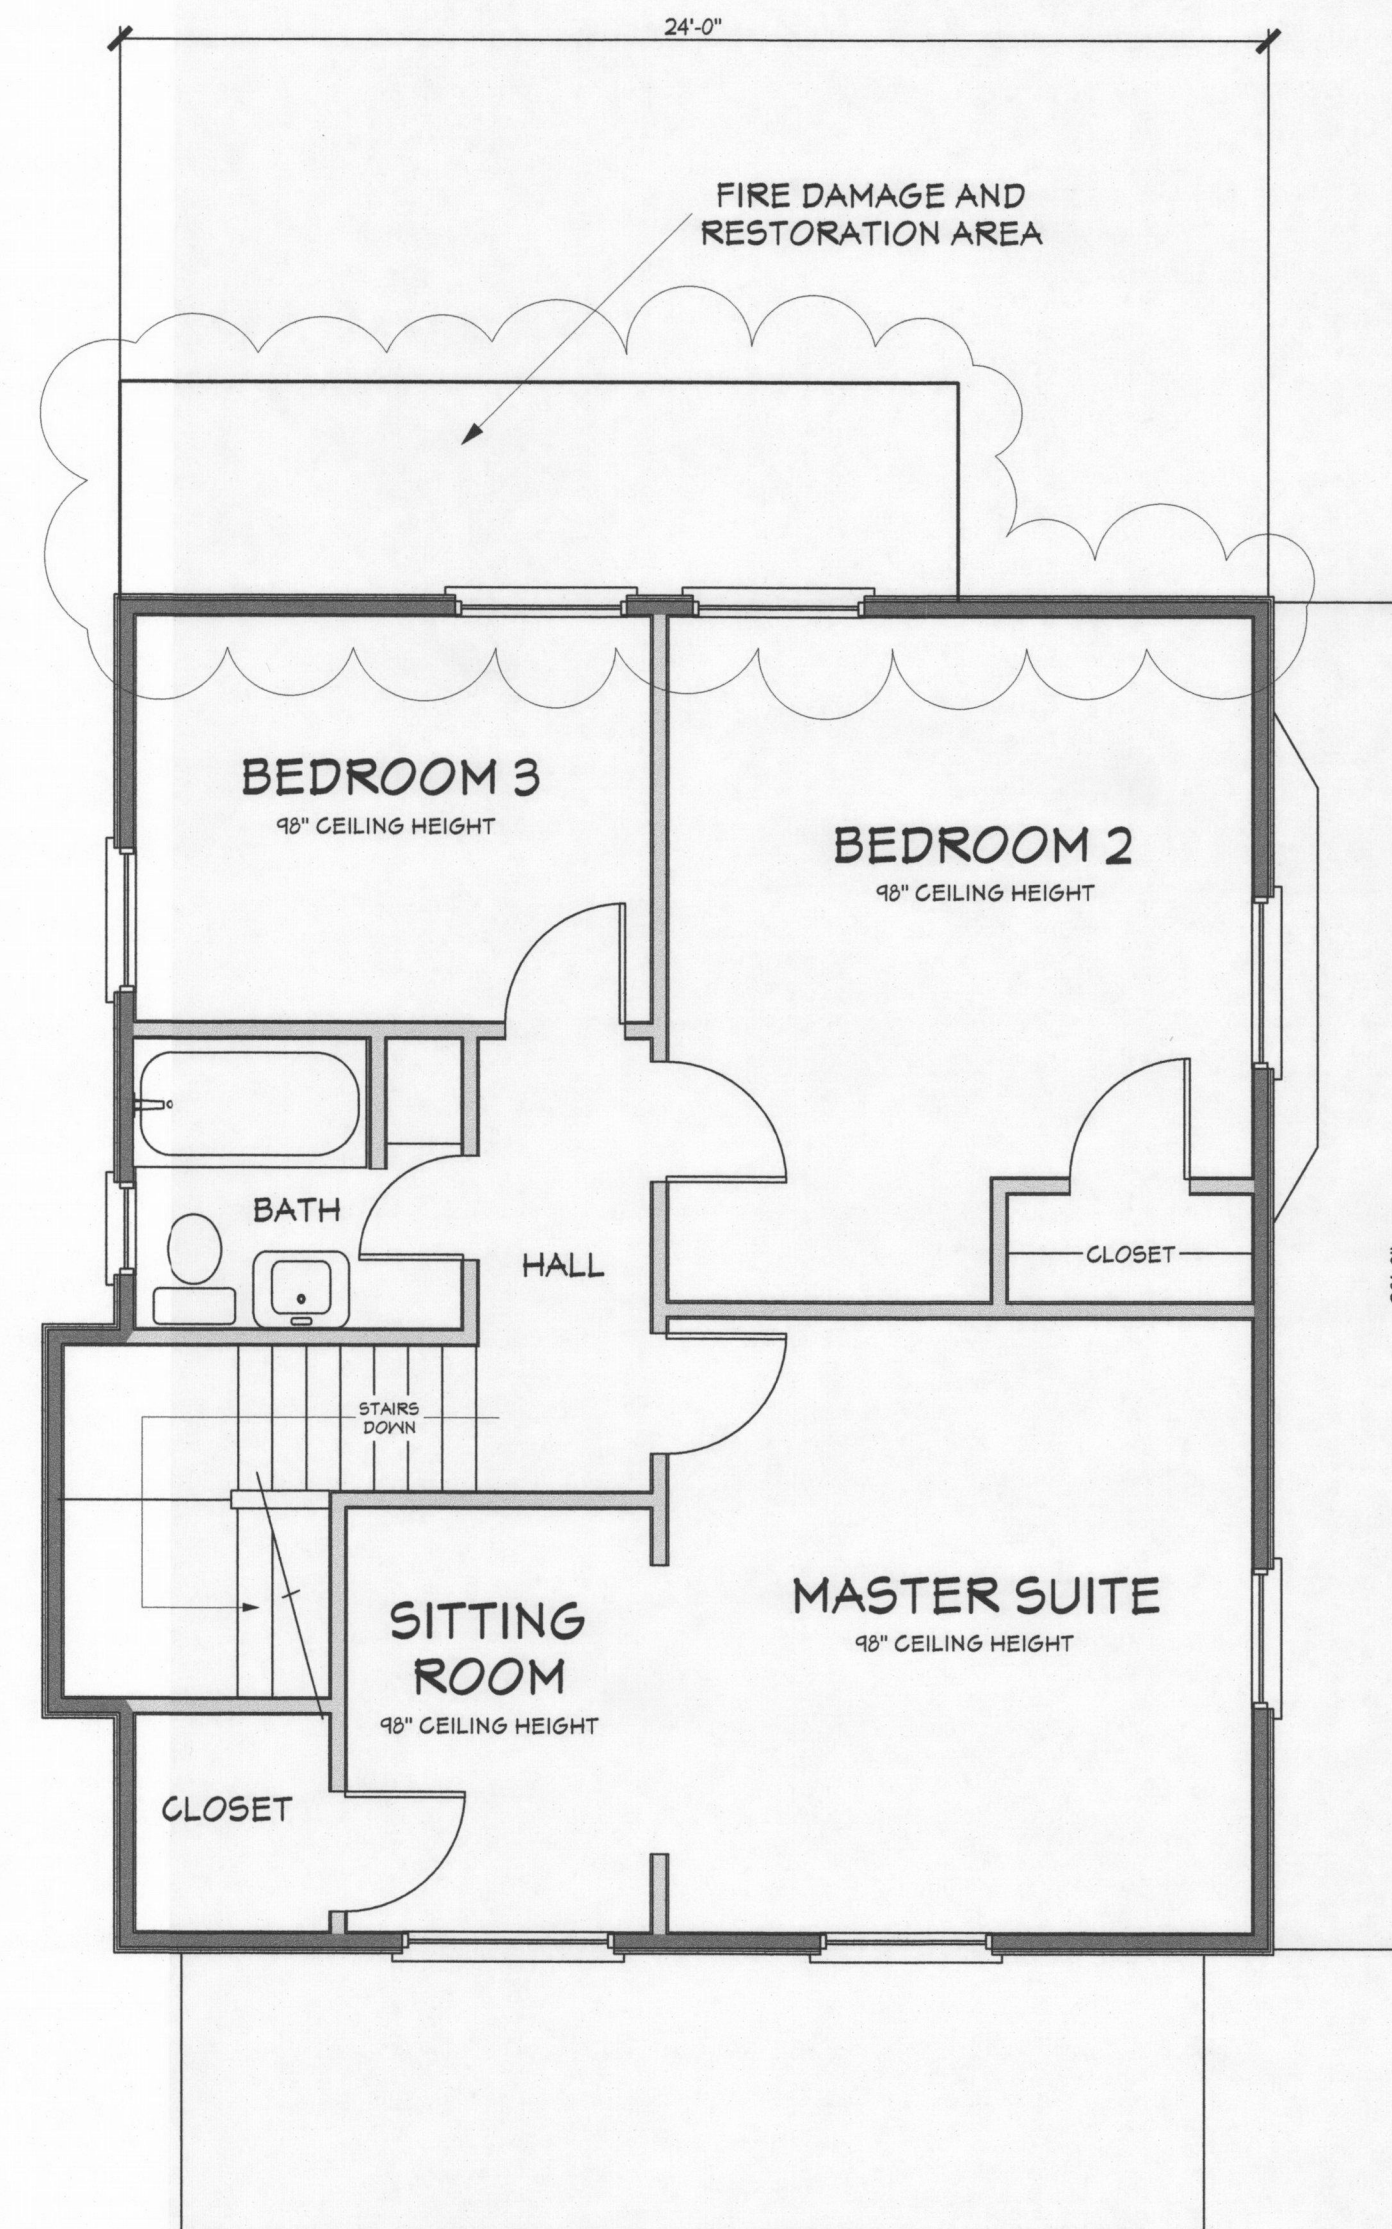


EXISTING NOTES, DETAILS & SPECIFICATIONS FOR THE:
UPPER FLOOR PLAN
 SCALE: 1/4" = 1'-0"

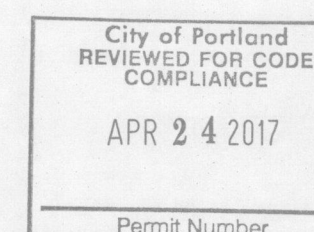

PROJECT NAME:
RILEY
 CONTRACTOR/OWNER NAME:
F.I.R.E.
 PROJECT INFORMATION:
 ADDRESS:
 21 NE COOK STREET
 PORTLAND, OREGON 97212
 MULTNOMAH COUNTY
 PROJECT DISCRIPTION:
 FIRE RESTORATION:
 REPAIR TO 'ORIGINAL'
 CONDITION

PAGE TITLES:
EXISTING

- BASEMENT FLOOR
- MAIN FLOOR
- UPPER FLOOR

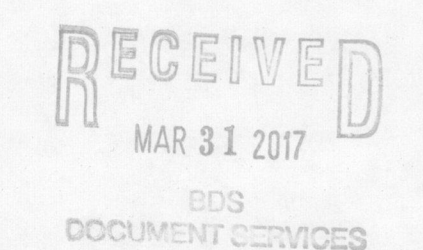

PROJECT NUMBER: 2016 - 1226
 ORIGINAL DATE: JAN 2017
 REVISION DATE: 3-25-2017
 PAGE NUMBER: 3
 REFERENCE NUMBER: **3.0**

FLOOR FRAMING PLAN
NOTES AND SPECIFICATIONS:

DAMAGE AND RESTORATION LOCATIONS:

DEMO:

REMOVE ALL FIRE, SMOKE AND WATER DAMAGED MATERIALS.

FIRE DAMAGE:

MEMBERS OBSERVED TO HAVE STRUCTURAL FIRE DAMAGE ABOVE AND BEYOND SURFACE DISCOLORATION SHALL BE CLEANED AND SCRAPPED TO REMOVE CHARRED MATERIALS. IN ALL CASES, MEMBERS SHALL BE REPLACED TO MATCH EXISTING, UNDAMAGED SECTIONS WHERE SCRAPING OF CHARRED MATERIALS RESULTS IN REDUCED MEMBER SECTION OF MORE THAN 1/8" FOR 1x NOMINAL MEMBERS AND 1/4" FOR 2x AND LARGER NOMINAL MEMBER SIZES.

REPAIRS:

EXTERIOR:

ROOF STRUCTURE: REMOVE AND REPLACE DAMAGED ROOF STRUCTURE MEMBERS.
ROOF SHEATHING AND ROOFING.

EXTERIOR WALLS: REPAIR DAMAGED 2x4 WALL STUDS, WALL SHEATHING AND SIDING TO MATCH EXISTING STRUCTURE.

INTERIOR:

FIRE DAMAGE:

REMOVE AND REPLACE ALL FIRE DAMAGED MATERIALS AND REPLACE WITH LIKE MATERIALS. DAMAGED ROOF MEMBERS TO BE REMOVED AND REPLACED WITH ROOF TRUSSES.

SMOKE AND WATER DAMAGE:

REPLACE ALL DAMAGED MATERIALS AND REPLACE TO MATCH (E) STRUCTURE.

INTERIOR FINISH:

REMOVE ALL DAMAGED LATH AND PLASTER AT WALL AND CEILINGS. REPLACE WITH 1/2" SHEETROCK AND TAPE.

WALL AND CEILING INSULATION:

REMOVE DAMAGE WALL AND CEILING INSULATION AND REPLACE WITH INSULATION VALUES AND NOTED IN THE ENERGY SCHEDULE.

REAR DECK AND STAIRWAY:

REAR DECK TO MATCH EXISTING DECK STRUCTURE.
SEE DECK DETAILS ON PAGES 7 AND 8 ATTACHED.

FRAMING:

MATERIALS:

LUMBER:

WALLS: STUD GRADE OR BETTER
FLOOR JOIST: DF/HF #2 OR BETTER

EXTERIOR MATERIALS:

ALL EXTERIOR WOOD MATERIALS TO BE PRESSURE TREATED, CEDAR OR CERTIFIED OUTDOOR WOOD.

ALL METAL BRACKETS AND HANGERS IN DIRECT CONTACT WITH PRESSURE TREATED WOOD MEMBERS TO BE COATED WITH "HOT DIPPED" GALVANIZED.

ELECTRICAL:


SMOKE/CARBON DIOXIDE DETECTORS:

PROVIDE SMOKE DETECTORS AT EACH SLEEPING ROOM AND ADJACENT LIVING AREA. DETECTORS MUST HAVE BATTERY BACKUP AND BE INTERCONNECTED TO OTHER DETECTORS.

RESTORATION SCHEDULE:

(E) EXISTING STRUCTURE OR OBJECT

(N) NEW/PROPOSED STRUCTURE OR OBJECT

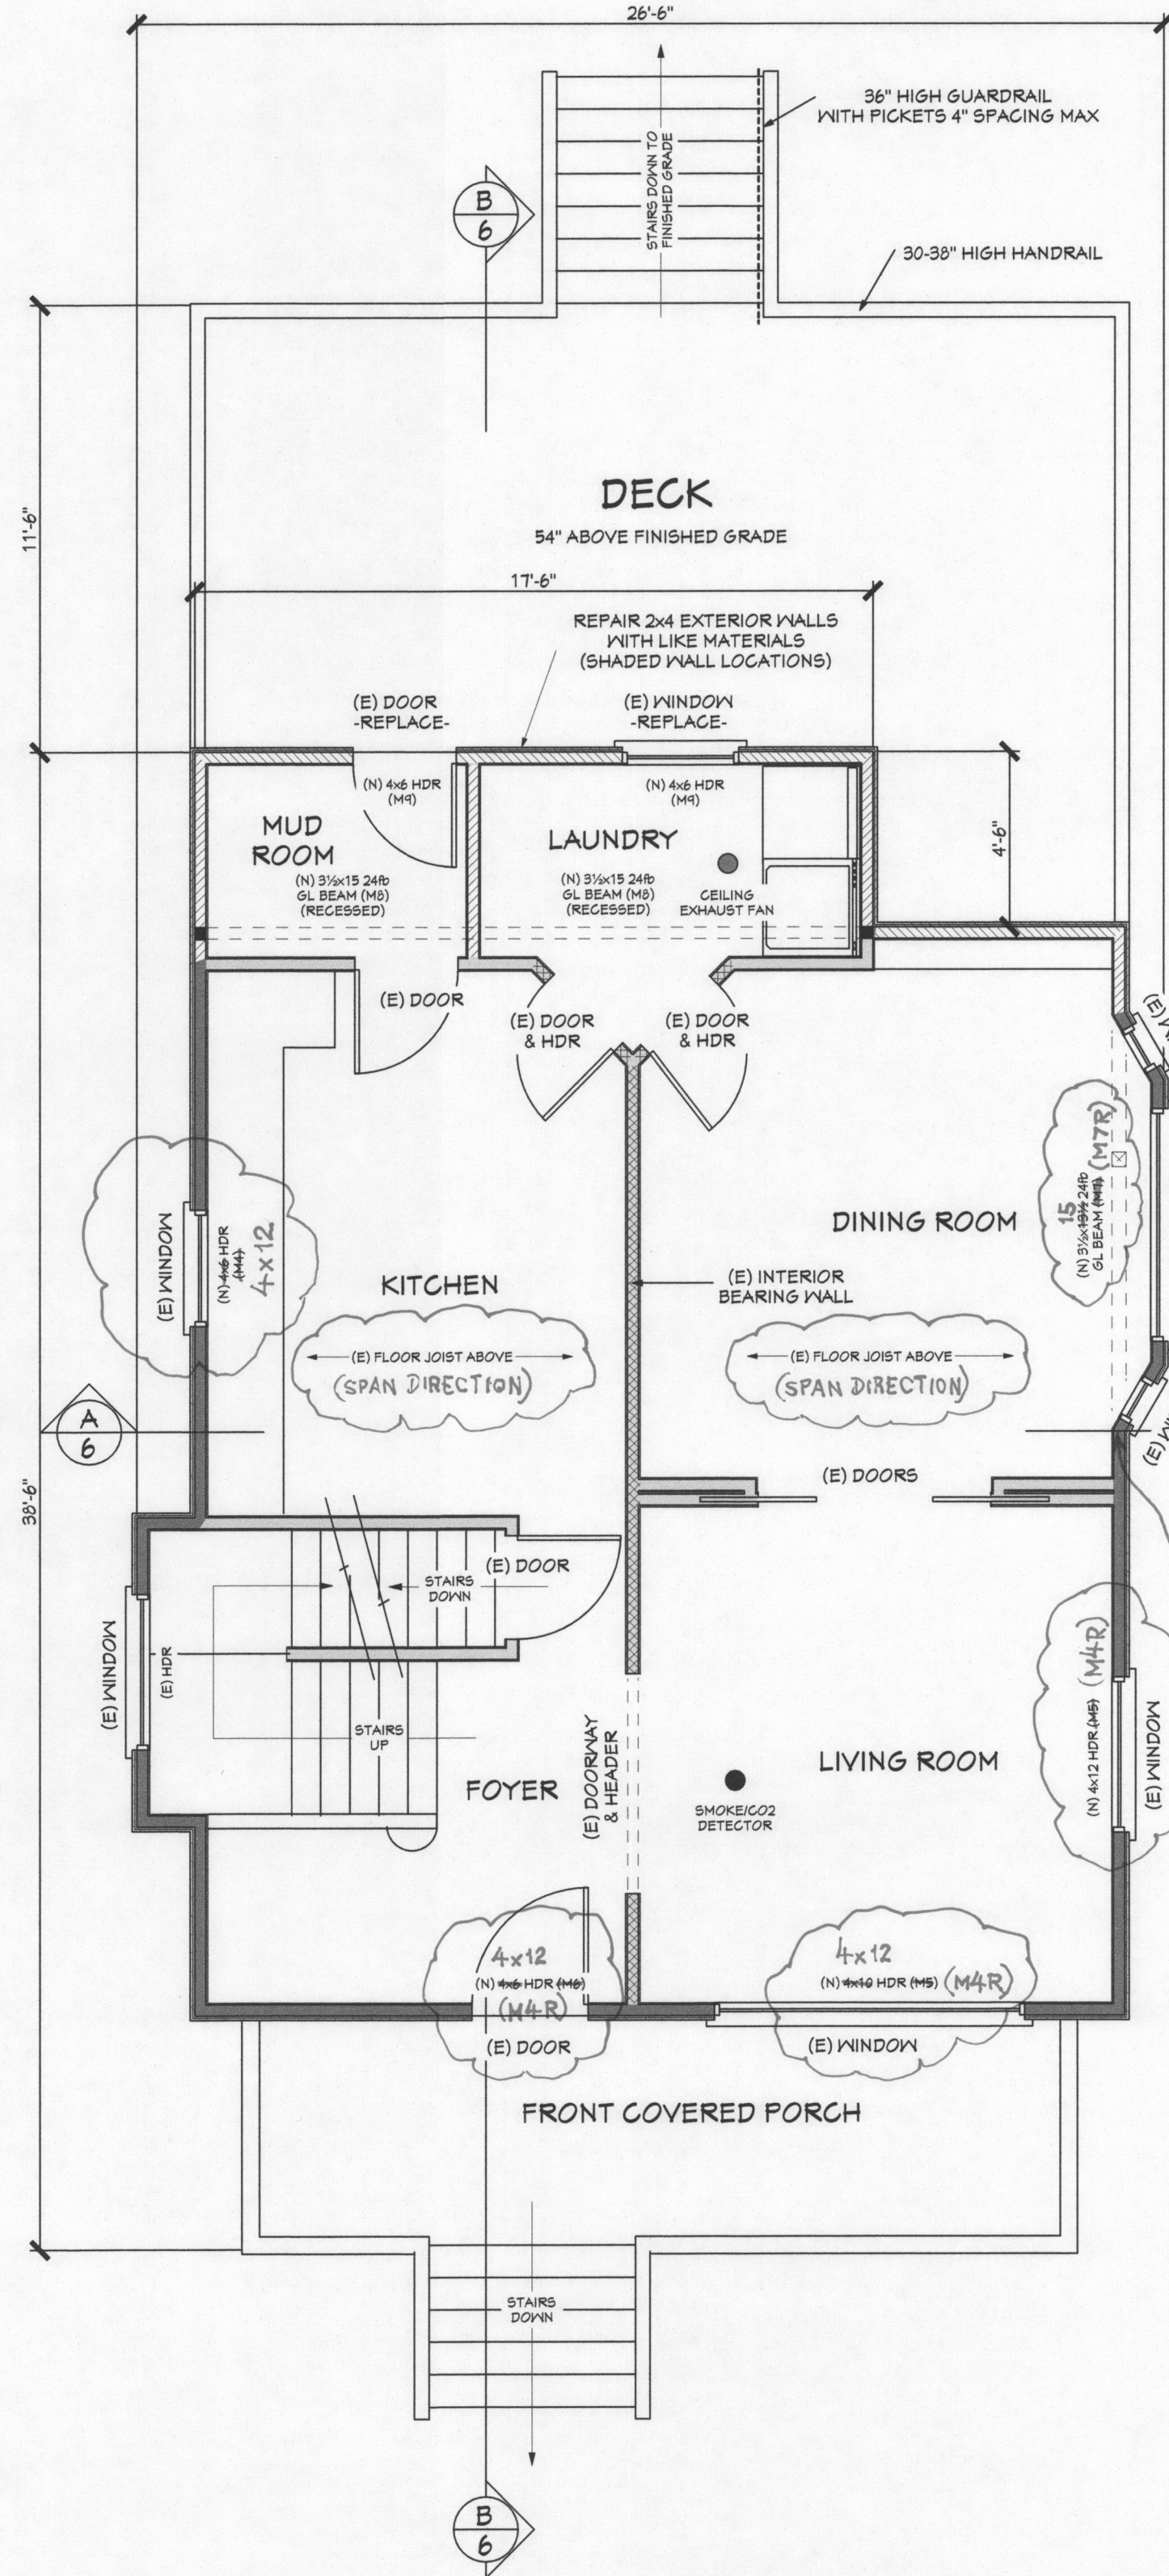


EXISTING & PROPOSED RESTORATION NOTES, DETAILS & SPECIFICATIONS FOR THE:

MAIN FRAMING

SCALE: 1/4" = 1'-0"

NOTES PER
EMAIL FROM
BDG 4/14/17
TYP.

(E) DBL STUD
JAMBS, TYP.

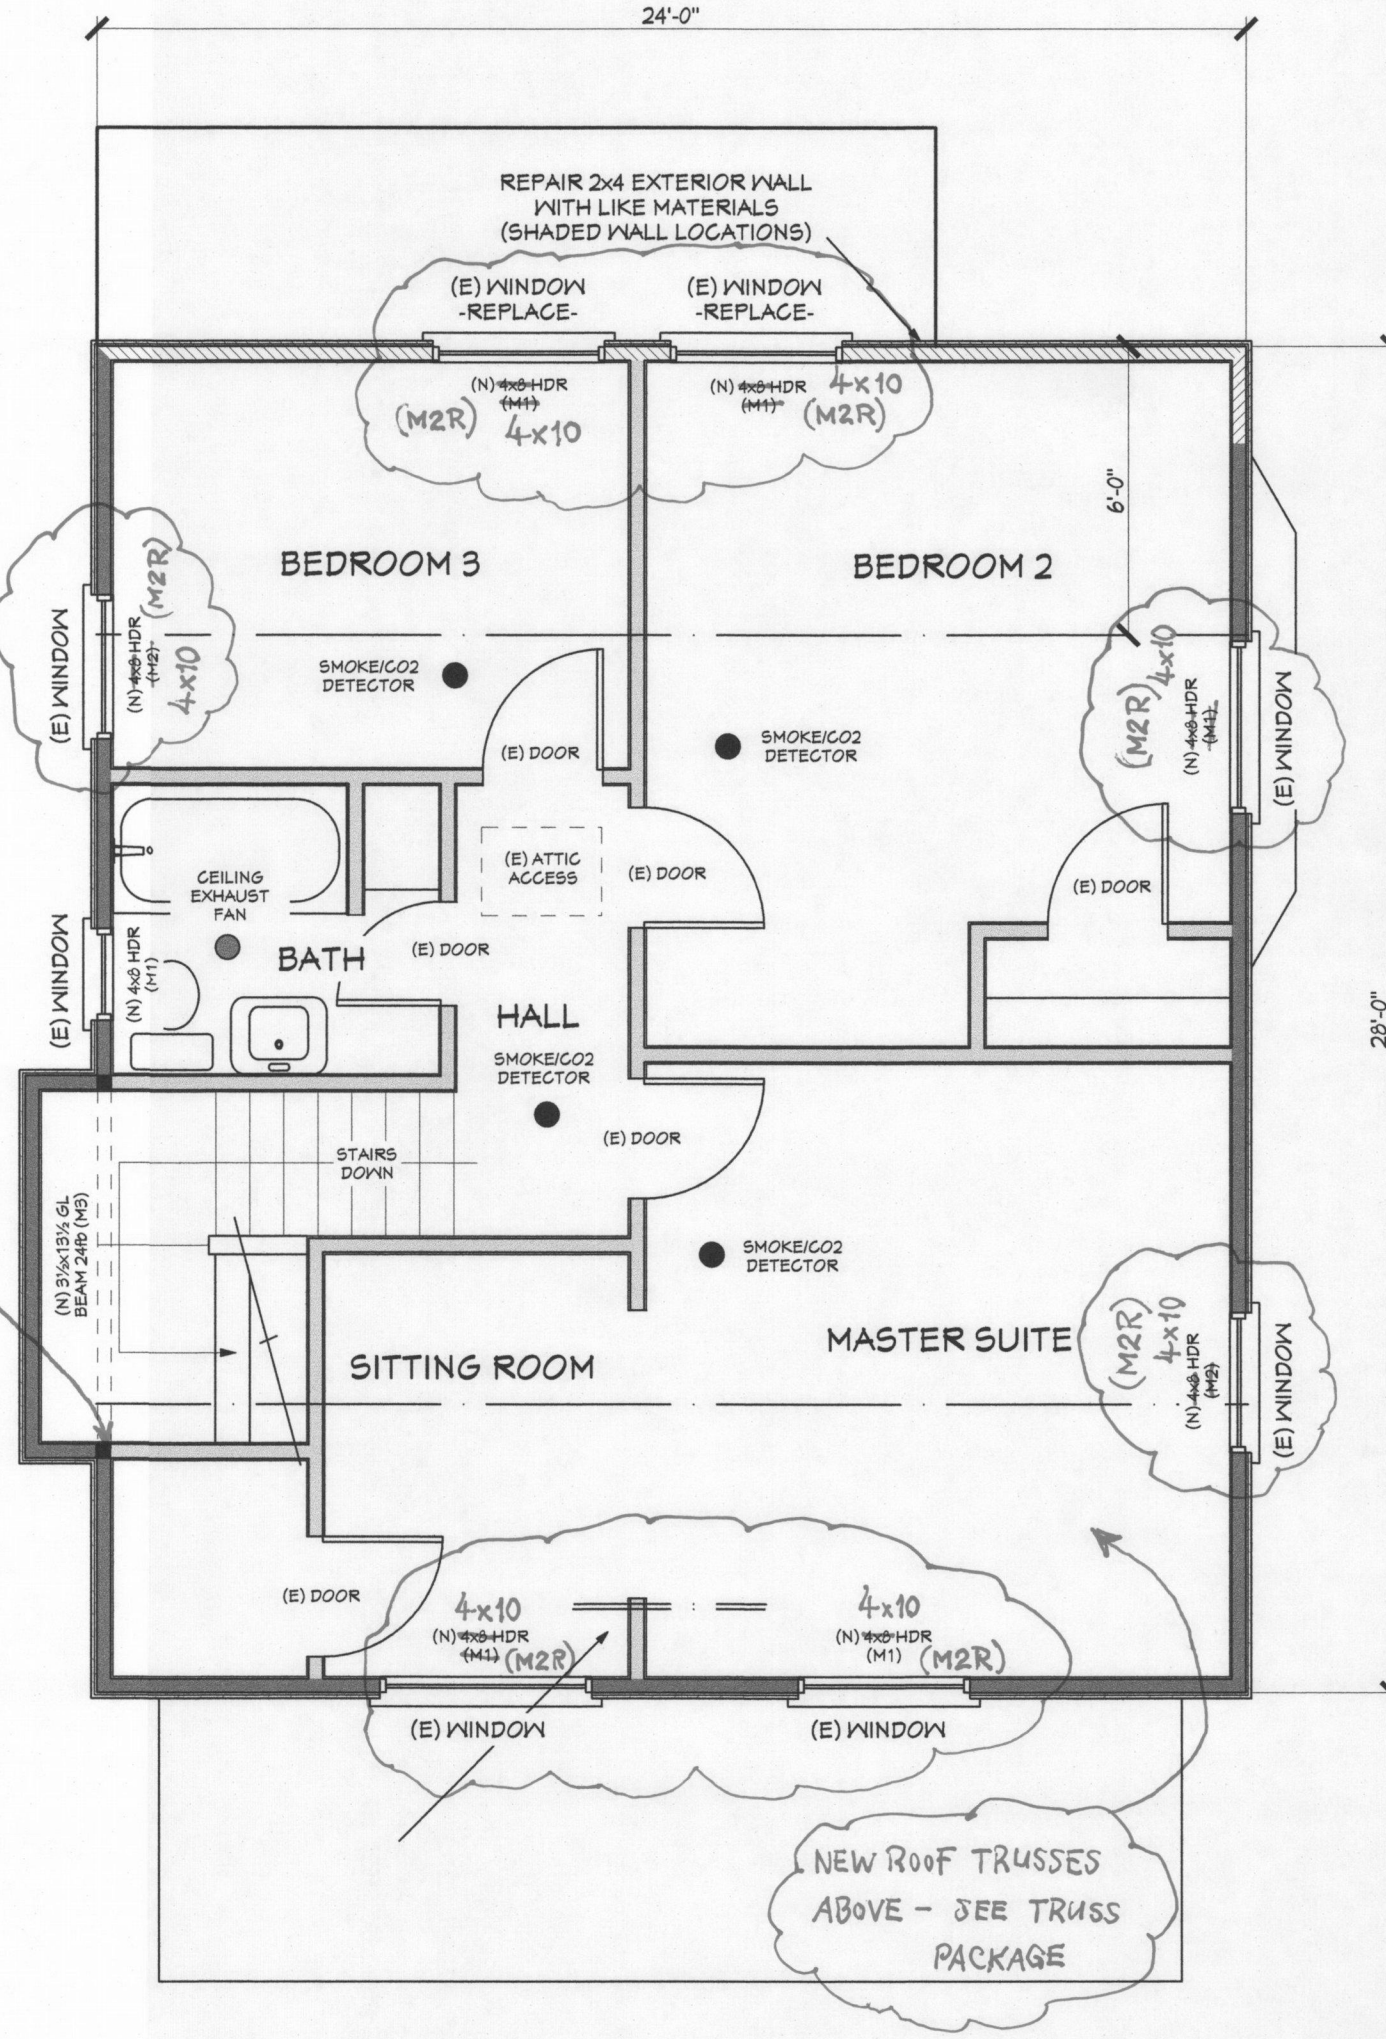

EXISTING & PROPOSED RESTORATION NOTES, DETAILS & SPECIFICATIONS FOR THE:

UPPER FRAMING

SCALE: 1/4" = 1'-0"

City of Portland
REVIEWED FOR CODE
COMPLIANCE
APR 24 2017
Permit Number

BENTHIN DESIGN GROUP LLC

BDG

PO BOX 42
BEAVERCREEK, OREGON 97004
503-632-2862 1-800-698-9144

EMAIL: INFO@BENDG.COM
WEBSITE: WWW.BENDG.COM

PROJECT NAME:

RILEY

CONTRACTOR/OWNER NAME:

F.I.R.E.

PROJECT INFORMATION:

ADDRESS:

27 NE COOK STREET
PORTLAND, OREGON 97212
MULTNOMAH COUNTY

PROJECT DISCRIPTION:

FIRE RESTORATION:
REPAIR TO 'ORIGINAL'
CONDITION

PAGE TITLES:

FRAMING PLANS

- BASEMENT
- MAIN FLOOR
- UPPER FLOOR

RECEIVED
MAR 31 2017

BDG
DOCUMENT SERVICES


PROJECT NUMBER: 2016 - 7226

ORIGINAL DATE: JAN 2017

REVISION DATE: 3-25-2017

PAGE NUMBER: 4

REFERENCE NUMBER: 4.0

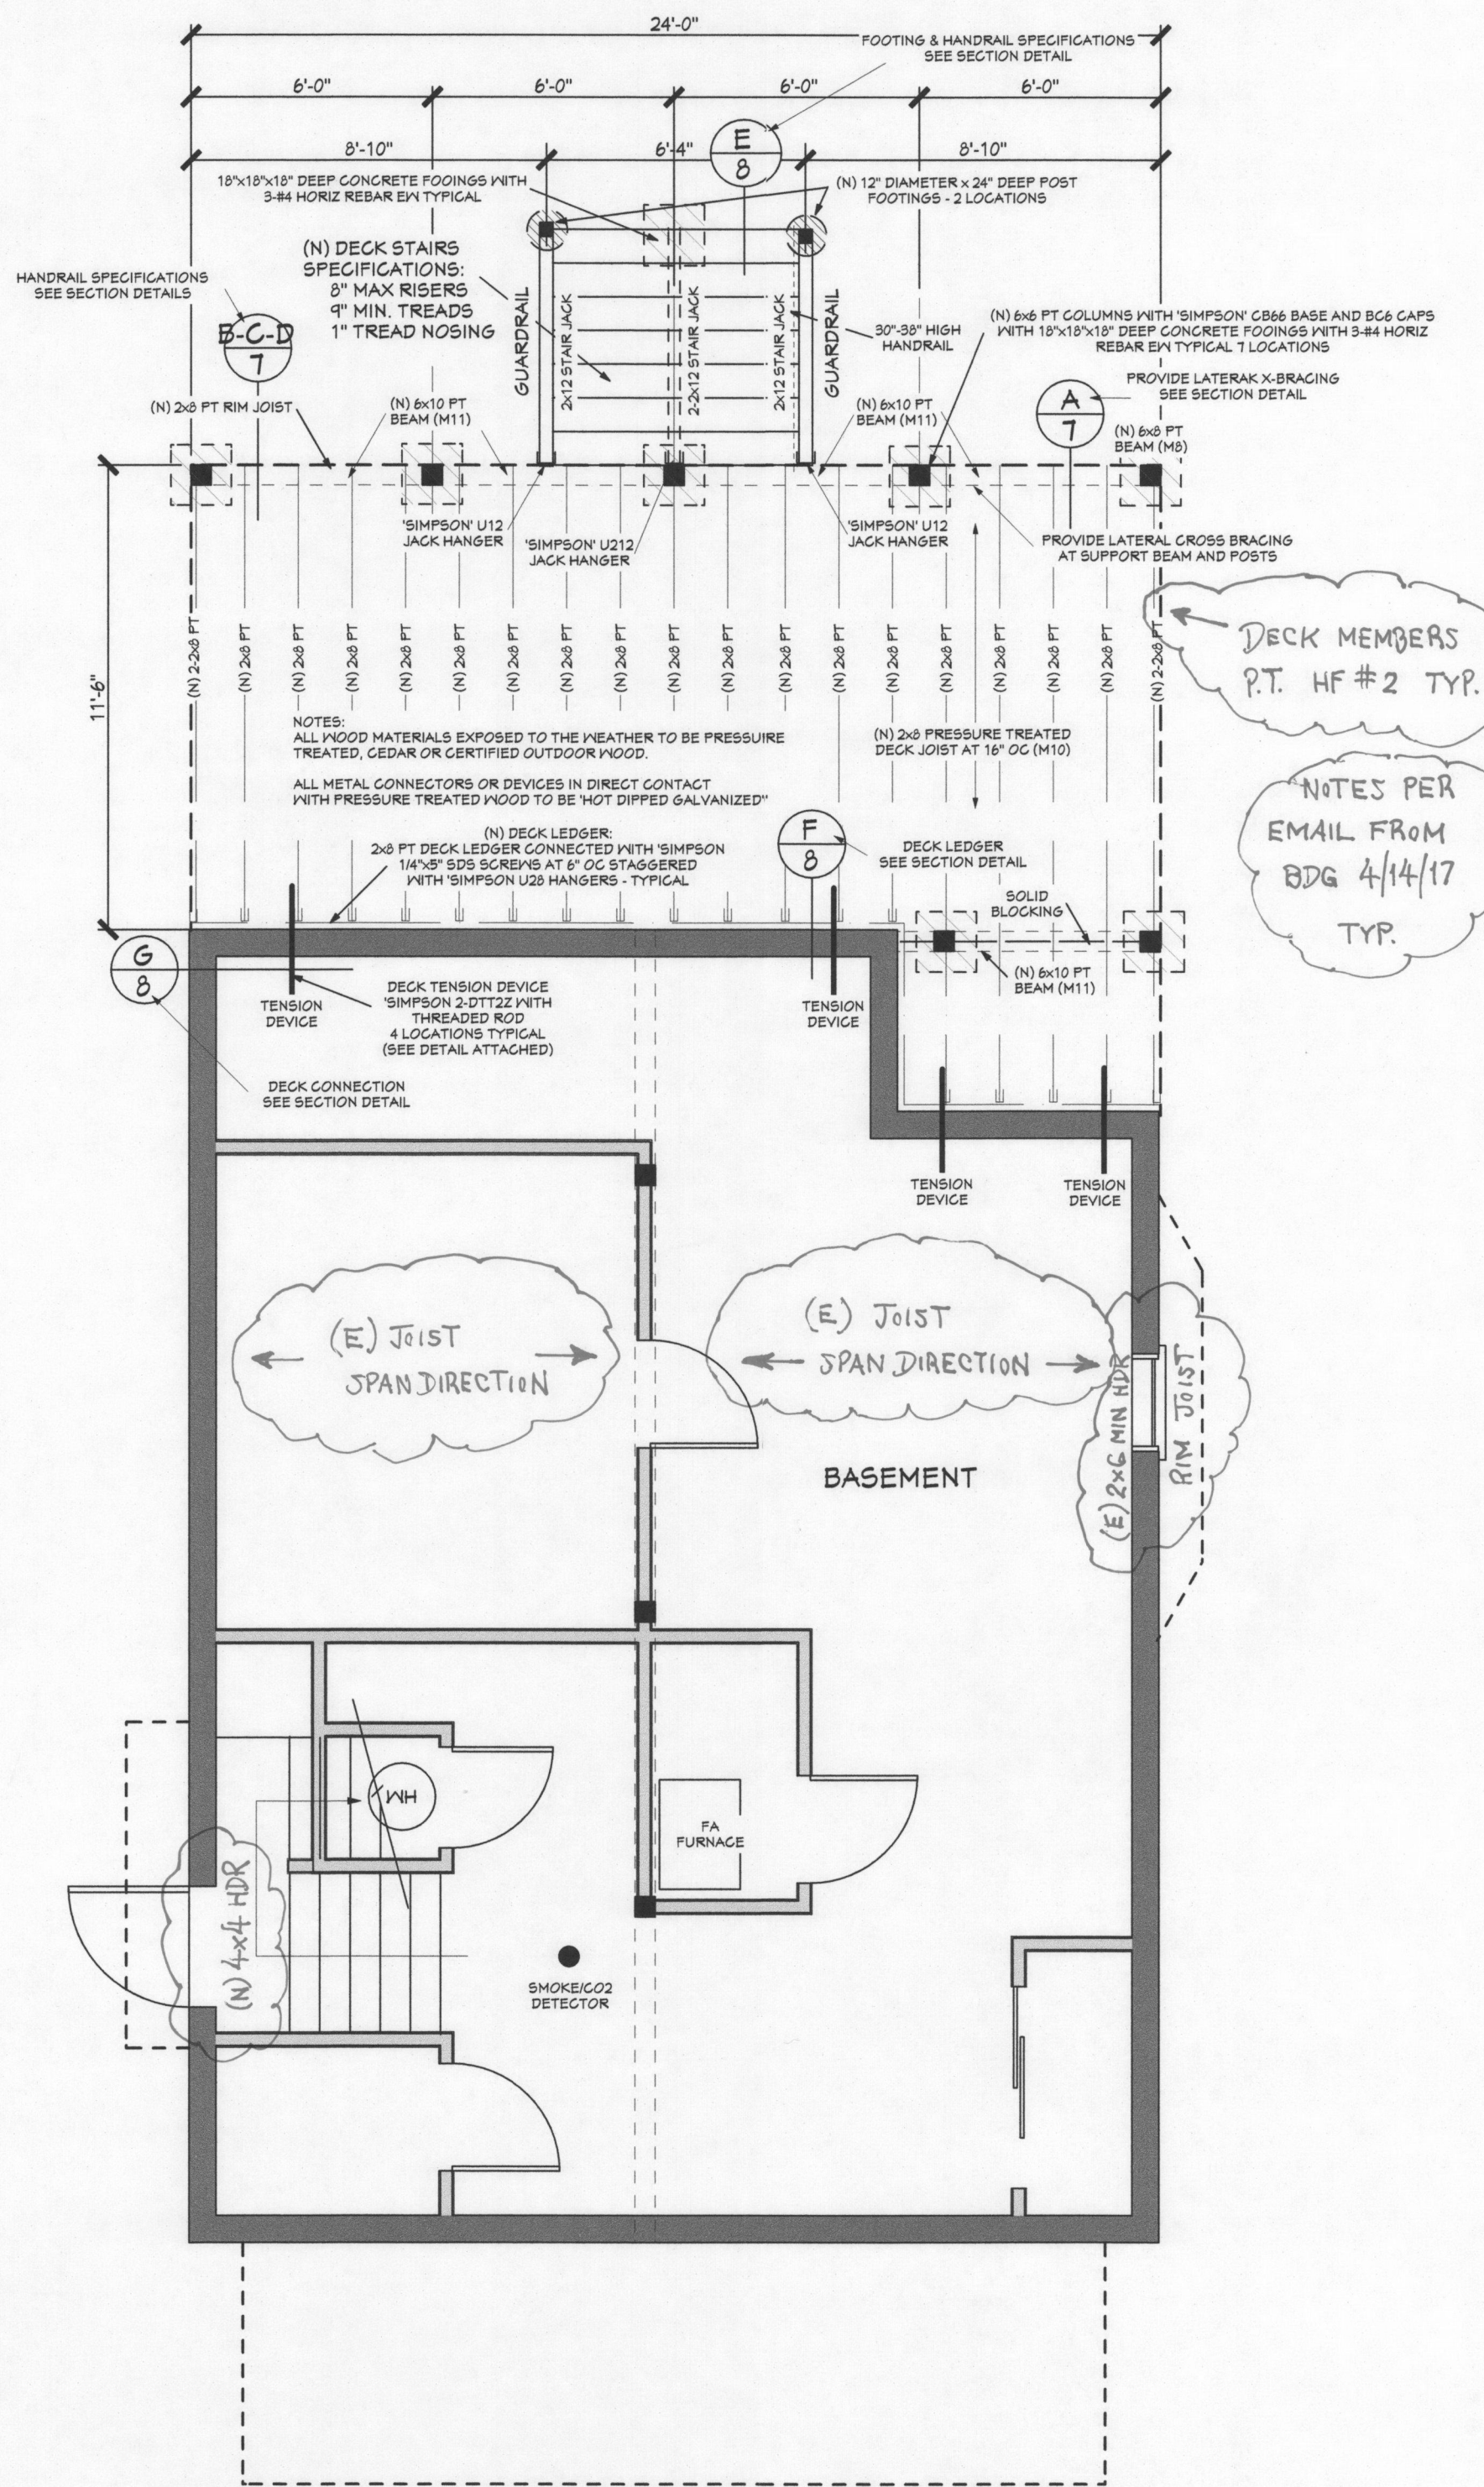

EXISTING & PROPOSED RESTORATION NOTES, DETAILS & SPECIFICATIONS FOR THE:

BASEMENT FRAMING

SCALE: 1/4" = 1'-0"

FLOOR FRAMING PLAN NOTES AND SPECIFICATIONS:

DAMAGE AND RESTORATION LOCATIONS:

DEMO:

REMOVE ALL FIRE, SMOKE AND WATER DAMAGED MATERIALS.

FIRE DAMAGE:

MEMBERS OBSERVED TO HAVE STRUCTURAL FIRE DAMAGE ABOVE AND BEYOND SURFACE DISCOLORATION SHALL BE CLEANED AND SCRAPPED TO REMOVE CHARRED MATERIALS. IN ALL CASES, MEMBERS SHALL BE REPLACED TO MATCH EXISTING, UNDAMAGED SECTIONS WHERE SCRAPING OF CHARRED MATERIALS RESULTS IN REDUCED MEMBER SECTION OF MORE THAN 1/8" FOR 1x NOMINAL MEMBERS AND 1/4" FOR 2x AND LARGER NOMINAL MEMBER SIZES.

REPAIRS:

EXTERIOR:

ROOF STRUCTURE: REMOVE AND REPLACE DAMAGED ROOF STRUCTURE MEMBERS,
ROOF SHEATHING AND ROOFING.

EXTERIOR WALLS: REPAIR DAMAGED 2x4 WALL STUDS, WALL SHEATHING AND SIDING TO MATCH EXISTING STRUCTURE.

INTERIOR:

FIRE DAMAGE:

REMOVE AND REPLACE ALL FIRE DAMAGED MATERIALS AND REPLACE WITH LIKE MATERIALS. DAMAGED ROOF MEMBERS TO BE REMOVED AND REPLACED WITH ROOF TRUSSES.

SMOKE AND WATER DAMAGE:

REPLACE ALL DAMAGED MATERIALS AND REPLACE TO MATCH (E) STRUCTURE.

INTERIOR FINISH:

REMOVE ALL DAMAGED LATH AND PLASTER AT WALL AND CEILINGS. REPLACE WITH 1/2" SHEETROCK AND TAPE.

WALL AND CEILING INSULATION:

REMOVE DAMAGE WALL AND CEILING INSULATION AND REPLACE WITH INSULATION VALUES AND NOTED IN THE ENERGY SCHEDULE.

REAR DECK AND STAIRWAY:

REAR DECK TO MATCH EXISTING DECK STRUCTURE.
SEE DECK DETAILS ON PAGES T AND S ATTACHED.

FRAMING:

MATERIALS:

LUMBER:

WALLS: STUD GRADE OR BETTER
FLOOR JOIST: DF/HF #2 OR BETTER

EXTERIOR MATERIALS:

ALL EXTERIOR WOOD MATERIALS TO BE PRESSURE TREATED, CEDAR OR CERTIFIED OUTDOOR WOOD.

ALL METAL BRACKETS AND HANGERS IN DIRECT CONTACT WITH PRESSURE TREATED WOOD MEMBERS TO BE COATED WITH "HOT DIPPED" GALVANIZED.

ELECTRICAL:

SMOKE/CARBON DIOXIDE DETECTORS:

PROVIDE SMOKE DETECTORS AT EACH SLEEPING ROOM AND ADJACENT LIVING AREA. DETECTORS MUST HAVE BATTERY BACKUP AND BE INTERCONNECTED TO OTHER DETECTORS.

RESTORATION SCHEDULE:

(E) EXISTING STRUCTURE OR OBJECT

ROOF PLAN NOTES AND SPECIFICATIONS:

DEMO:

REMOVE THE ENTIRE ROOF STRUCTURE AND REPLACE WITH ALL NEW ROOF TRUSSES, ROOF PITCH, OVERHANGS AND ALL OTHER ELEMENTS TO MATCH THEN EXISTING ROOF STRUCTURE.

REPAIR:

REPLACE ALL CONSTRUCTION MATERIALS WITH EXACT LIKE MATERIALS TO MATCH (E) STRUCTURE TO PRE-DAMAGE CONDITION.

ROOF STRUCTURE REPLACE MATERIALS AND SPECIFICATIONS:

(N) ROOFING:

"COMPOSITION" ROOFING

15# FELT

(N) STRUCTURE:

MAIN ROOF STRUCTURE:

7/16" STRUCTURAL SHEATHING

ROOF TRUSSES AT 24" OC WITH 'SIMPSON' H2.5A CLIPS

REAR PORCH STRUCTURE:

7/16" STRUCTURAL SHEATHING

ROOF TRUSSES AT 24" OC WITH 'SIMPSON' H2.5A CLIPS

(N) TRIM AND ACCENTS:

2x BARGE RAFTERS TO MATCH (E) STRUCTURE

(N) ROOF OVERHANGS:

16" ROOF EAVE OVERHANGS (TO MATCH (E) STRUCTURE)

(N) ROOF PITCH:

+/- 8/12 ROOF PITCH TO MATCH EXISTING ROOF PITCH
(FIELD VERIFY ROOF PITCH BEFORE FRAMING)


(N) GUTTERS:

(N) PROVIDE GUTTERS AT ALL ROOF EAVE LOCATIONS
(CONNECT TO EXISTING STORMWATER SYSTEM)

RESTORATION SCHEDULE:

(E) EXISTING STRUCTURE OR OBJECT


(N) NEW/PROPOSED STRUCTURE OR OBJECT

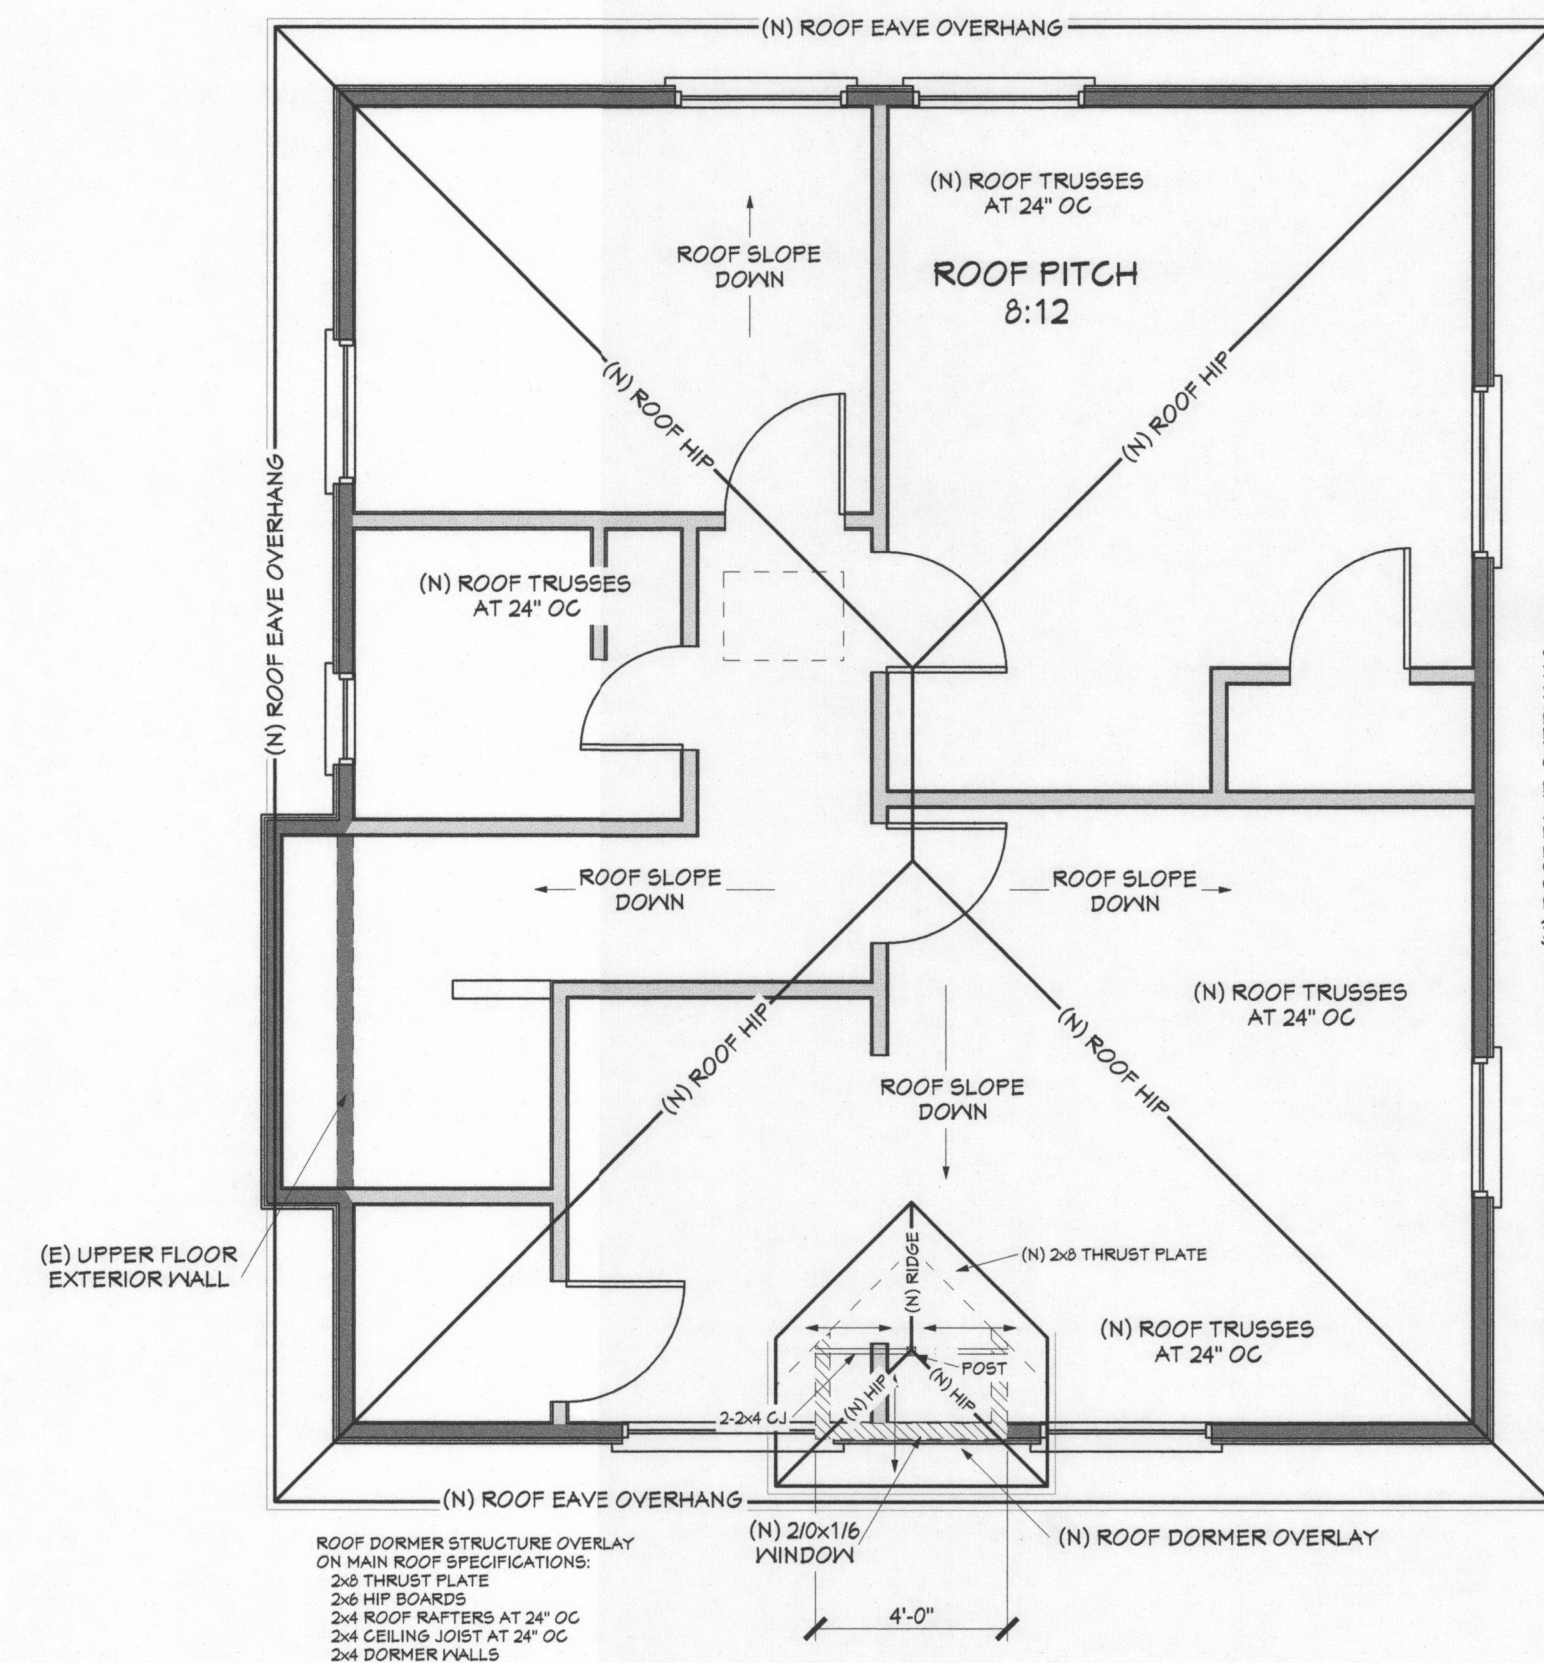

EXISTING & PROPOSED RESTORATION NOTES, DETAILS & SPECIFICATIONS FOR THE:

ROOF PLAN

SCALE: 1/4" = 1'-0"

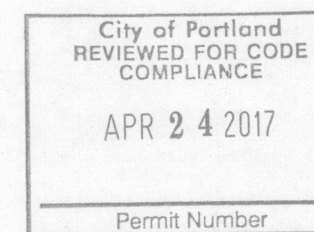

ROOF VENTILATION NOTES AND SPECIFICATIONS:

ROOF VENTILATION

(N) ROOF RIDGE VENTILATION SPECIFICATIONS:

PROVIDE 1/300 SQ. IN. SCREENED ROOF RIDGE VENTILATION
(CONTRACTOR TO SPECIFY AND LOCATE RIDGE VENTS)

(N) ROOF EAVE VENTILATION SPECIFICATIONS:

PROVIDE 1/300 SQ. IN. SCREENED ROOF RIDGE VENTILATION
(CONTRACTOR TO SPECIFY AND LOCATE ENCLOSED SOFFIT VENTS)

BENTHIN DESIGN GROUP LLC

BDG

PO BOX 42
BEAVERCREEK, OREGON 97004
503-632-2862 1-800-698-9144

EMAIL: INFO@BENDG.COM
WEBSITE: WWW.BENDG.COM

PROJECT NAME:

RILEY

CONTRACTOR/OWNER NAME:

F.I.R.E.

PROJECT INFORMATION:

ADDRESS:

27 NE COOK STREET
PORTLAND, OREGON 97212
MULTNOMAH COUNTY

PROJECT DISCRIPTION:

FIRE RESTORATION:
REPAIR TO 'ORIGINAL'
CONDITION

PAGE TITLES:

FRAMING PLANS

- CEILING

- ROOF

- SPECIFICATIONS

RECEIVED
MAR 31 2017
BDG
DOCUMENT SERVICES


PROJECT NUMBER: 2016 - 7226

ORIGINAL DATE: JAN 2017

REVISION DATE: 3-25-2017

PAGE NUMBER: 5


REFERENCE NUMBER: 5.0

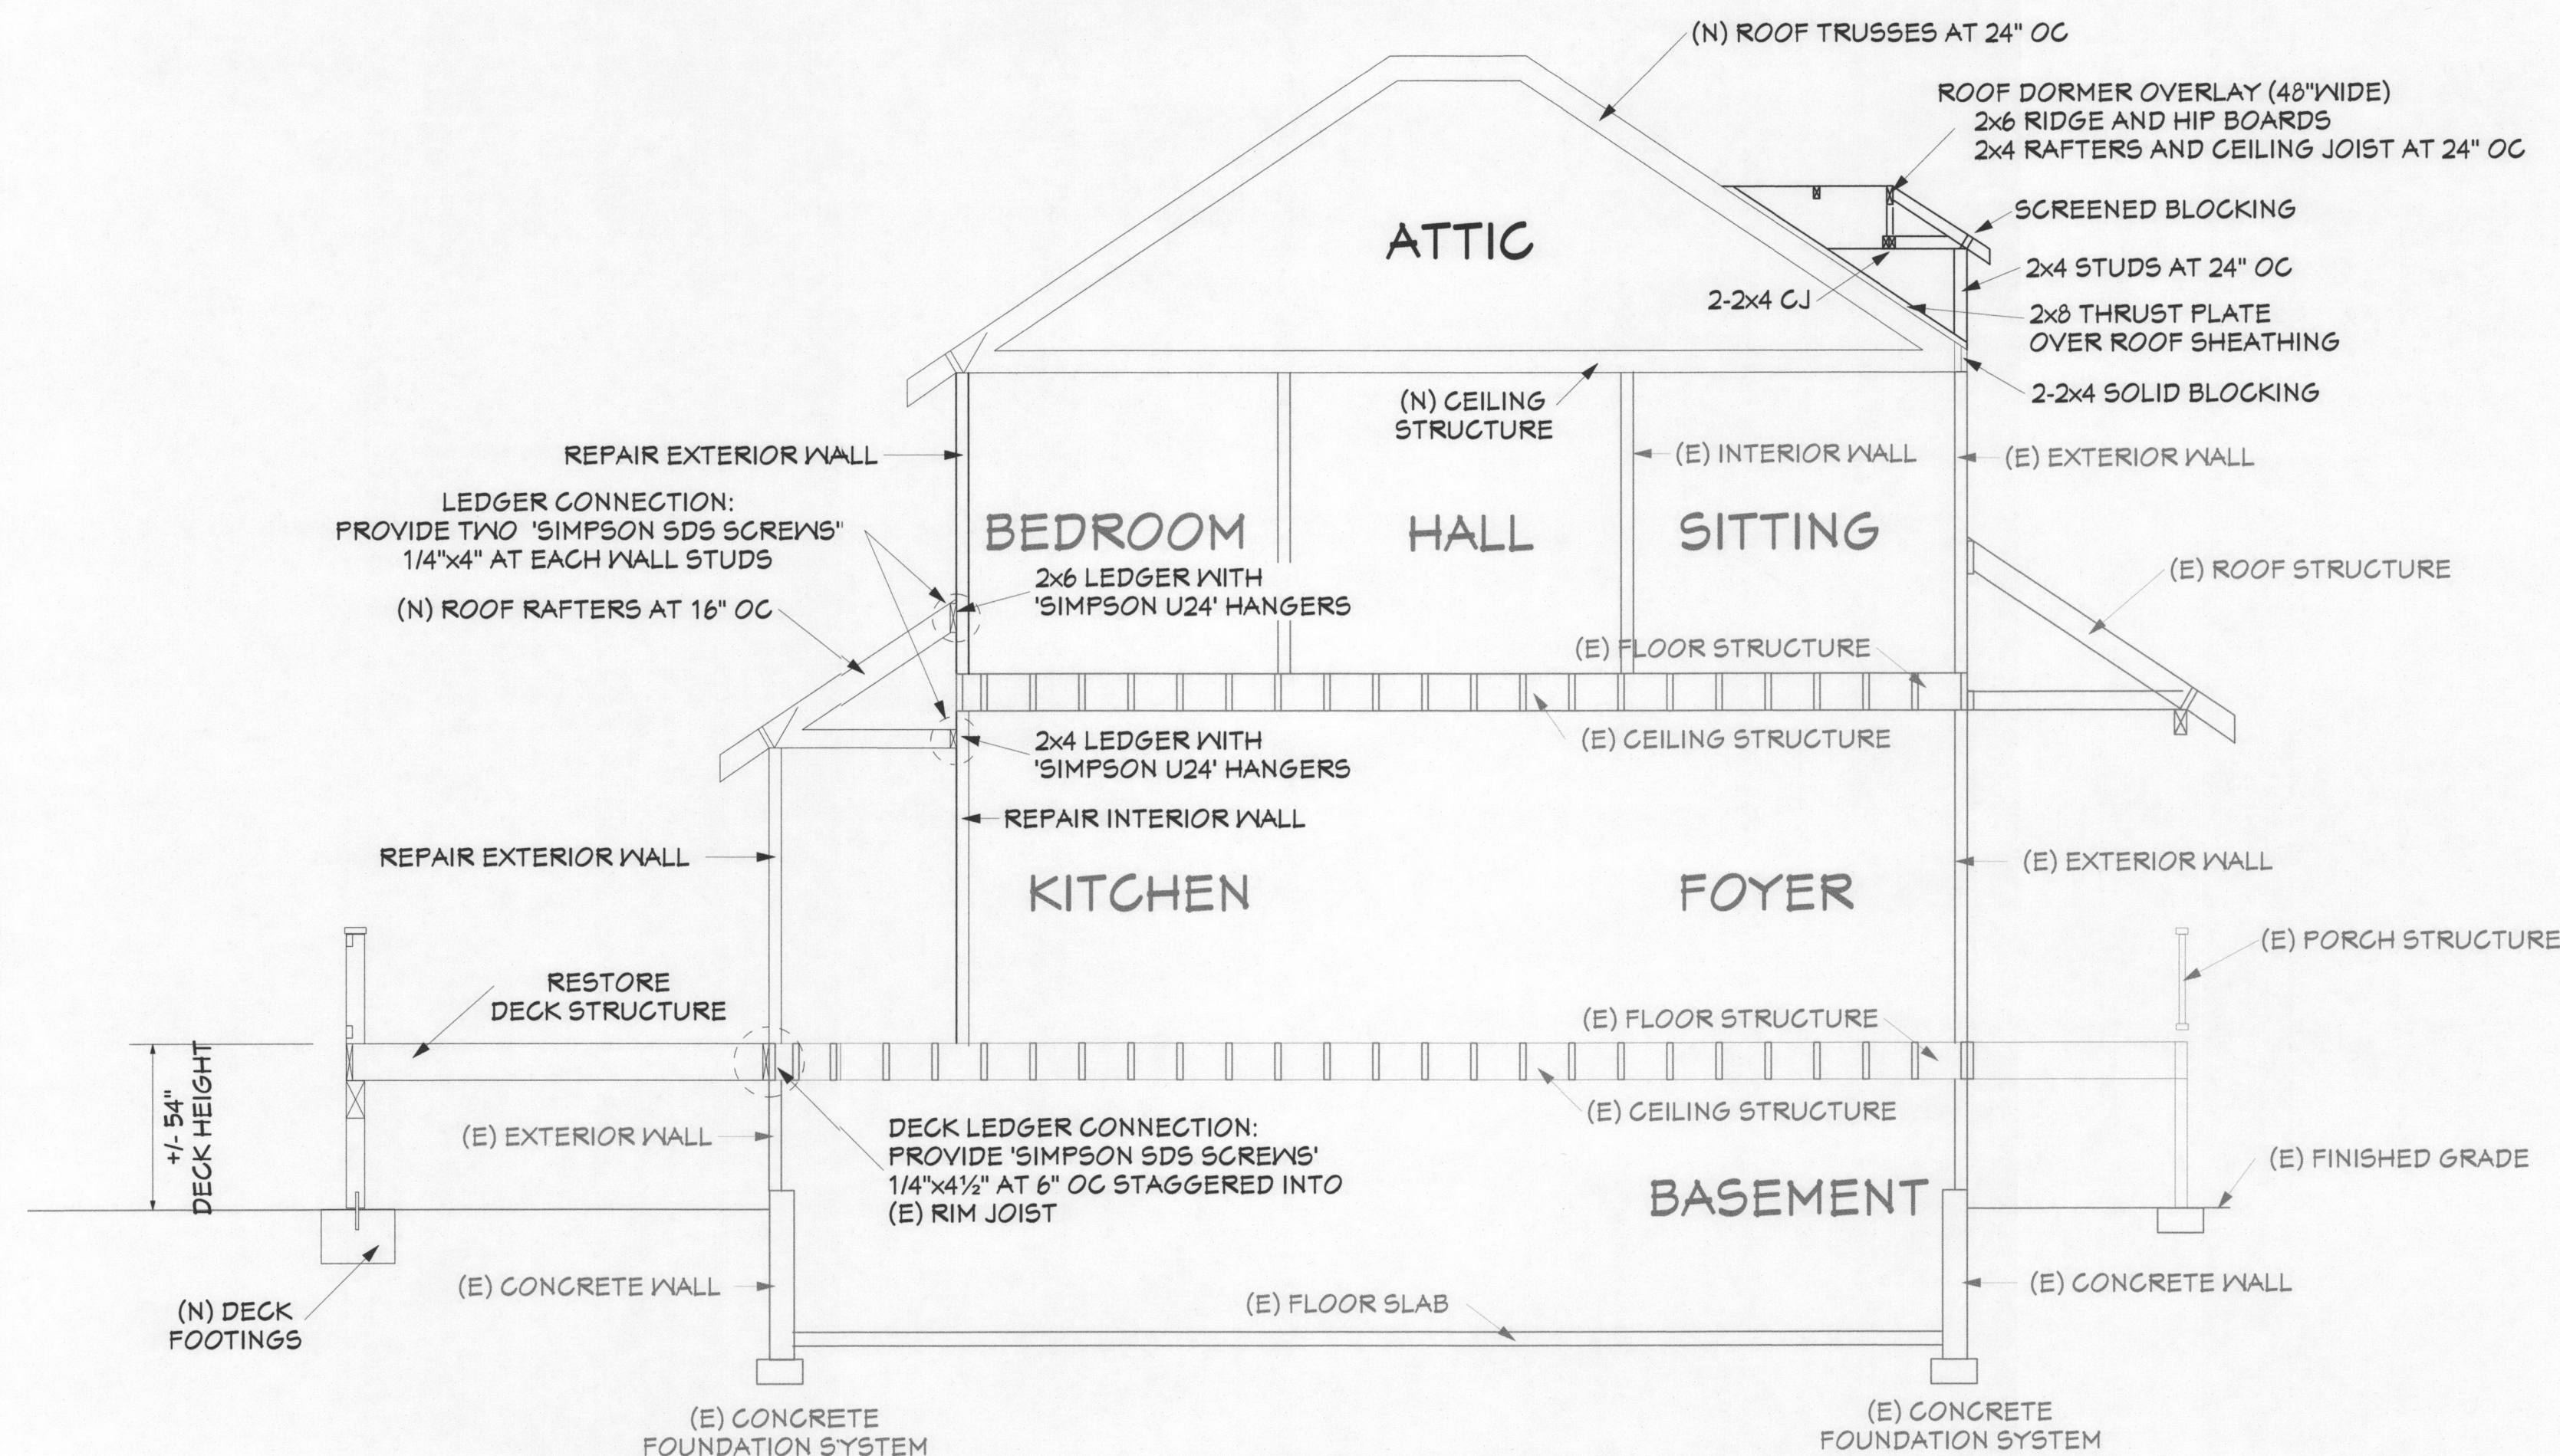

EXISTING & PROPOSED RESTORATION NOTES, DETAILS & SPECIFICATIONS FOR THE:

BUILDING CROSS SECTION B

SCALE: 1/4" = 1'-0"

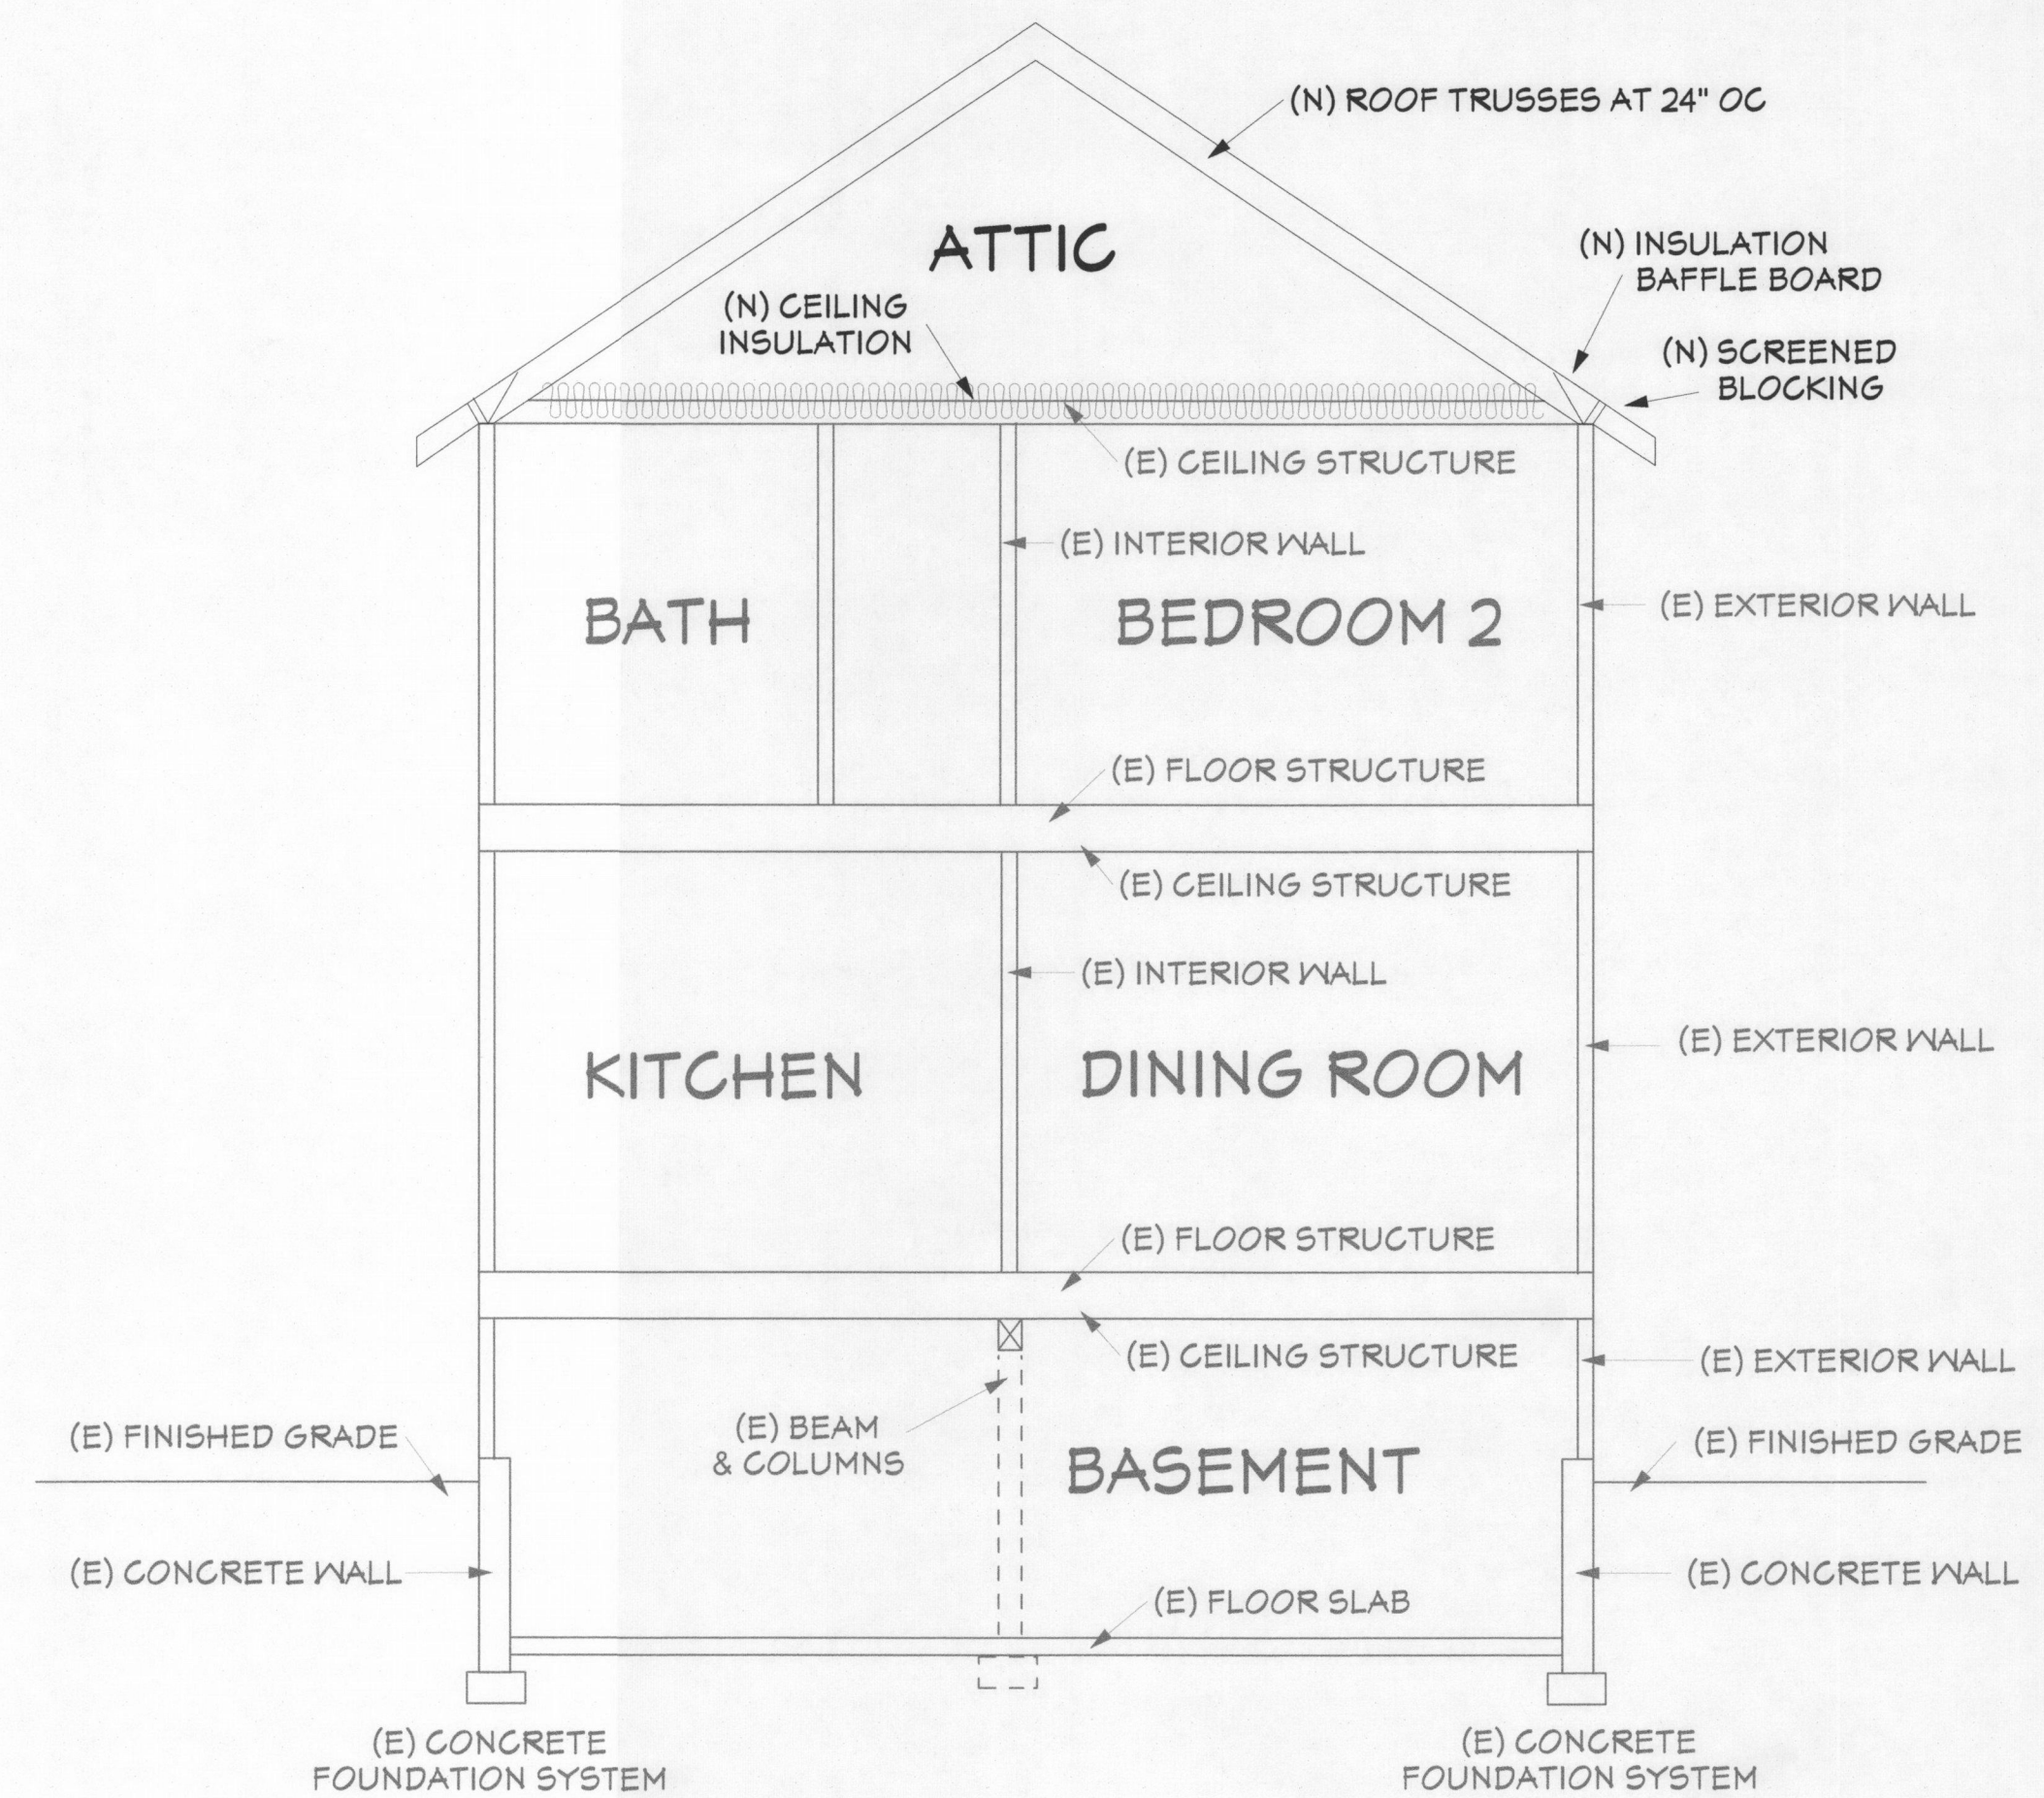

EXISTING & PROPOSED RESTORATION NOTES, DETAILS & SPECIFICATIONS FOR THE:

BUILDING CROSS SECTION A

SCALE: 1/4" = 1'-0"

CROSS SECTION NOTES AND SPECIFICATIONS:

ROOFING:
(N) 'COMPOSITION' ROOFING
(N) 15# FELT

ROOF STRUCTURE:
MAIN HOUSE ROOF STRUCTURE:
(N) 1/16" (MIN.) STRUCTURAL SHEATHING
(N) ROOF TRUSSES AT 24" OC
WITH 'SIMPSON H2.5A' CLIPS
REAR HOUSE ROOF STRUCTURE:
(N) 1/16" (MIN.) STRUCTURAL SHEATHING
(N) ROOF TRUSSES AT 24" OC
WITH 'SIMPSON H2.5A' CLIPS

CEILING STRUCTURE:
MAIN HOUSE ROOF STRUCTURE:
(N) ROOF TRUSSES AT 24" OC
(N) 1/2" SHEETROCK AT CEILING
*** (N) R-49 FLAT CEILING INSULATION
REAR HOUSE ROOF STRUCTURE:
(N) ROOF TRUSSES AT 24" OC
(N) 1/2" SHEETROCK AT CEILING
*** (N) R-49 FLAT CEILING INSULATION

ROOF OVERHANGS:
(N) 1'-4" ROOF EAVE OVERHANGS
TRIM AND ACCENTS
2x FASCIA AND BARGE BOARDS

ROOF PITCH:
(E) +/- 8:12 ROOF PITCH AT ALL ROOF LOCATIONS
(FIELD VERIFY ROOF PITCH BEFORE FRAMING)

WALL STRUCTURE:
EXTERIOR WALLS:
(E) "HORIZONTAL" SIDING TO MATCH (E) STRUCTURE
(E) 1/16" (MIN.) STRUCTURAL WALL SHEATHING
(E) 2x4 WALL STUDS AT 16" OC
*** (N) R-15 EXTERIOR WALL INSULATION


INTERIOR WALL:
(E) 2x4 WALL STUDS
(N) 1/2" SHEETROCK AT BOTH SIDES

FLOOR STRUCTURE:
UPPER FLOOR:
(E) UPPER FLOOR STRUCTURE
MAIN FLOOR:
(E) MAIN FLOOR STRUCTURE
*** (N) R-30 UNDERFLOOR INSULATION

LOWER FLOOR:
(E) CONCRETE FLOOR SLAB

FOUNDATION/FOOTING STRUCTURE: ONE STORY STRUCTURE
FOUNDATION:
(E) CONCRETE FOUNDATION SYSTEM

FOOTINGS:
(N) PROVIDE NEW DECK FOOTINGS - SEE PLAN

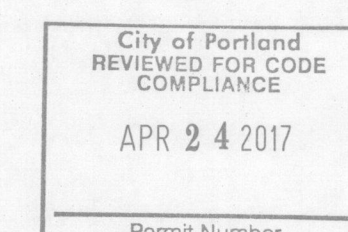

BENTHIN DESIGN GROUP LLC

BDG

PO BOX 42
BEAVERCREEK, OREGON 97004
503-632-2862 1-800-698-9144

EMAIL: INFO@BENDG.COM
WEBSITE: WWW.BENDG.COM

PROJECT NAME:

RILEY

CONTRACTOR/OWNER NAME:

F.I.R.E.

PROJECT INFORMATION:


ADDRESS:
21 NE COOK STREET
PORTLAND, OREGON 97212
MULTNOMAH COUNTY

PROJECT DISCRIPTION:
FIRE RESTORATION:
REPAIR TO 'ORIGINAL'
CONDITION

PAGE TITLES:

SECTIONS

- CROSS SECTION A
- CROSS SECTION B
- SPECIFICATIONS

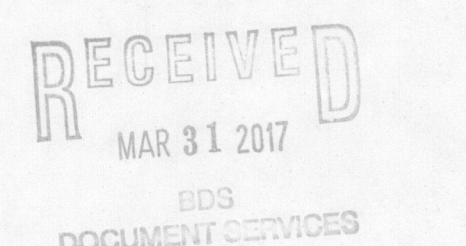

PROJECT NUMBER: 2016 - 1226


ORIGINAL DATE: JAN 2017

REVISION DATE: 3-25-2017

PAGE NUMBER: 6

REFERENCE NUMBER: 6.0

Decks more than 30 inches above grade must resist lateral forces (wind and earthquake) with diagonal cross bracing as shown in Figure 15. Bracing shall be located between posts parallel to beams and bolted with a 3/8" diameter through-bolt at each end to the posts as shown. Diagonal bracing shall also be located perpendicular to beams. Bracing is required in every other bay between posts for decks with joist spans up to 8 feet, and in every bay for decks with joist spans greater than 8 feet. If the deck is free-standing, diagonal bracing must be provided on all the posts and in both directions.

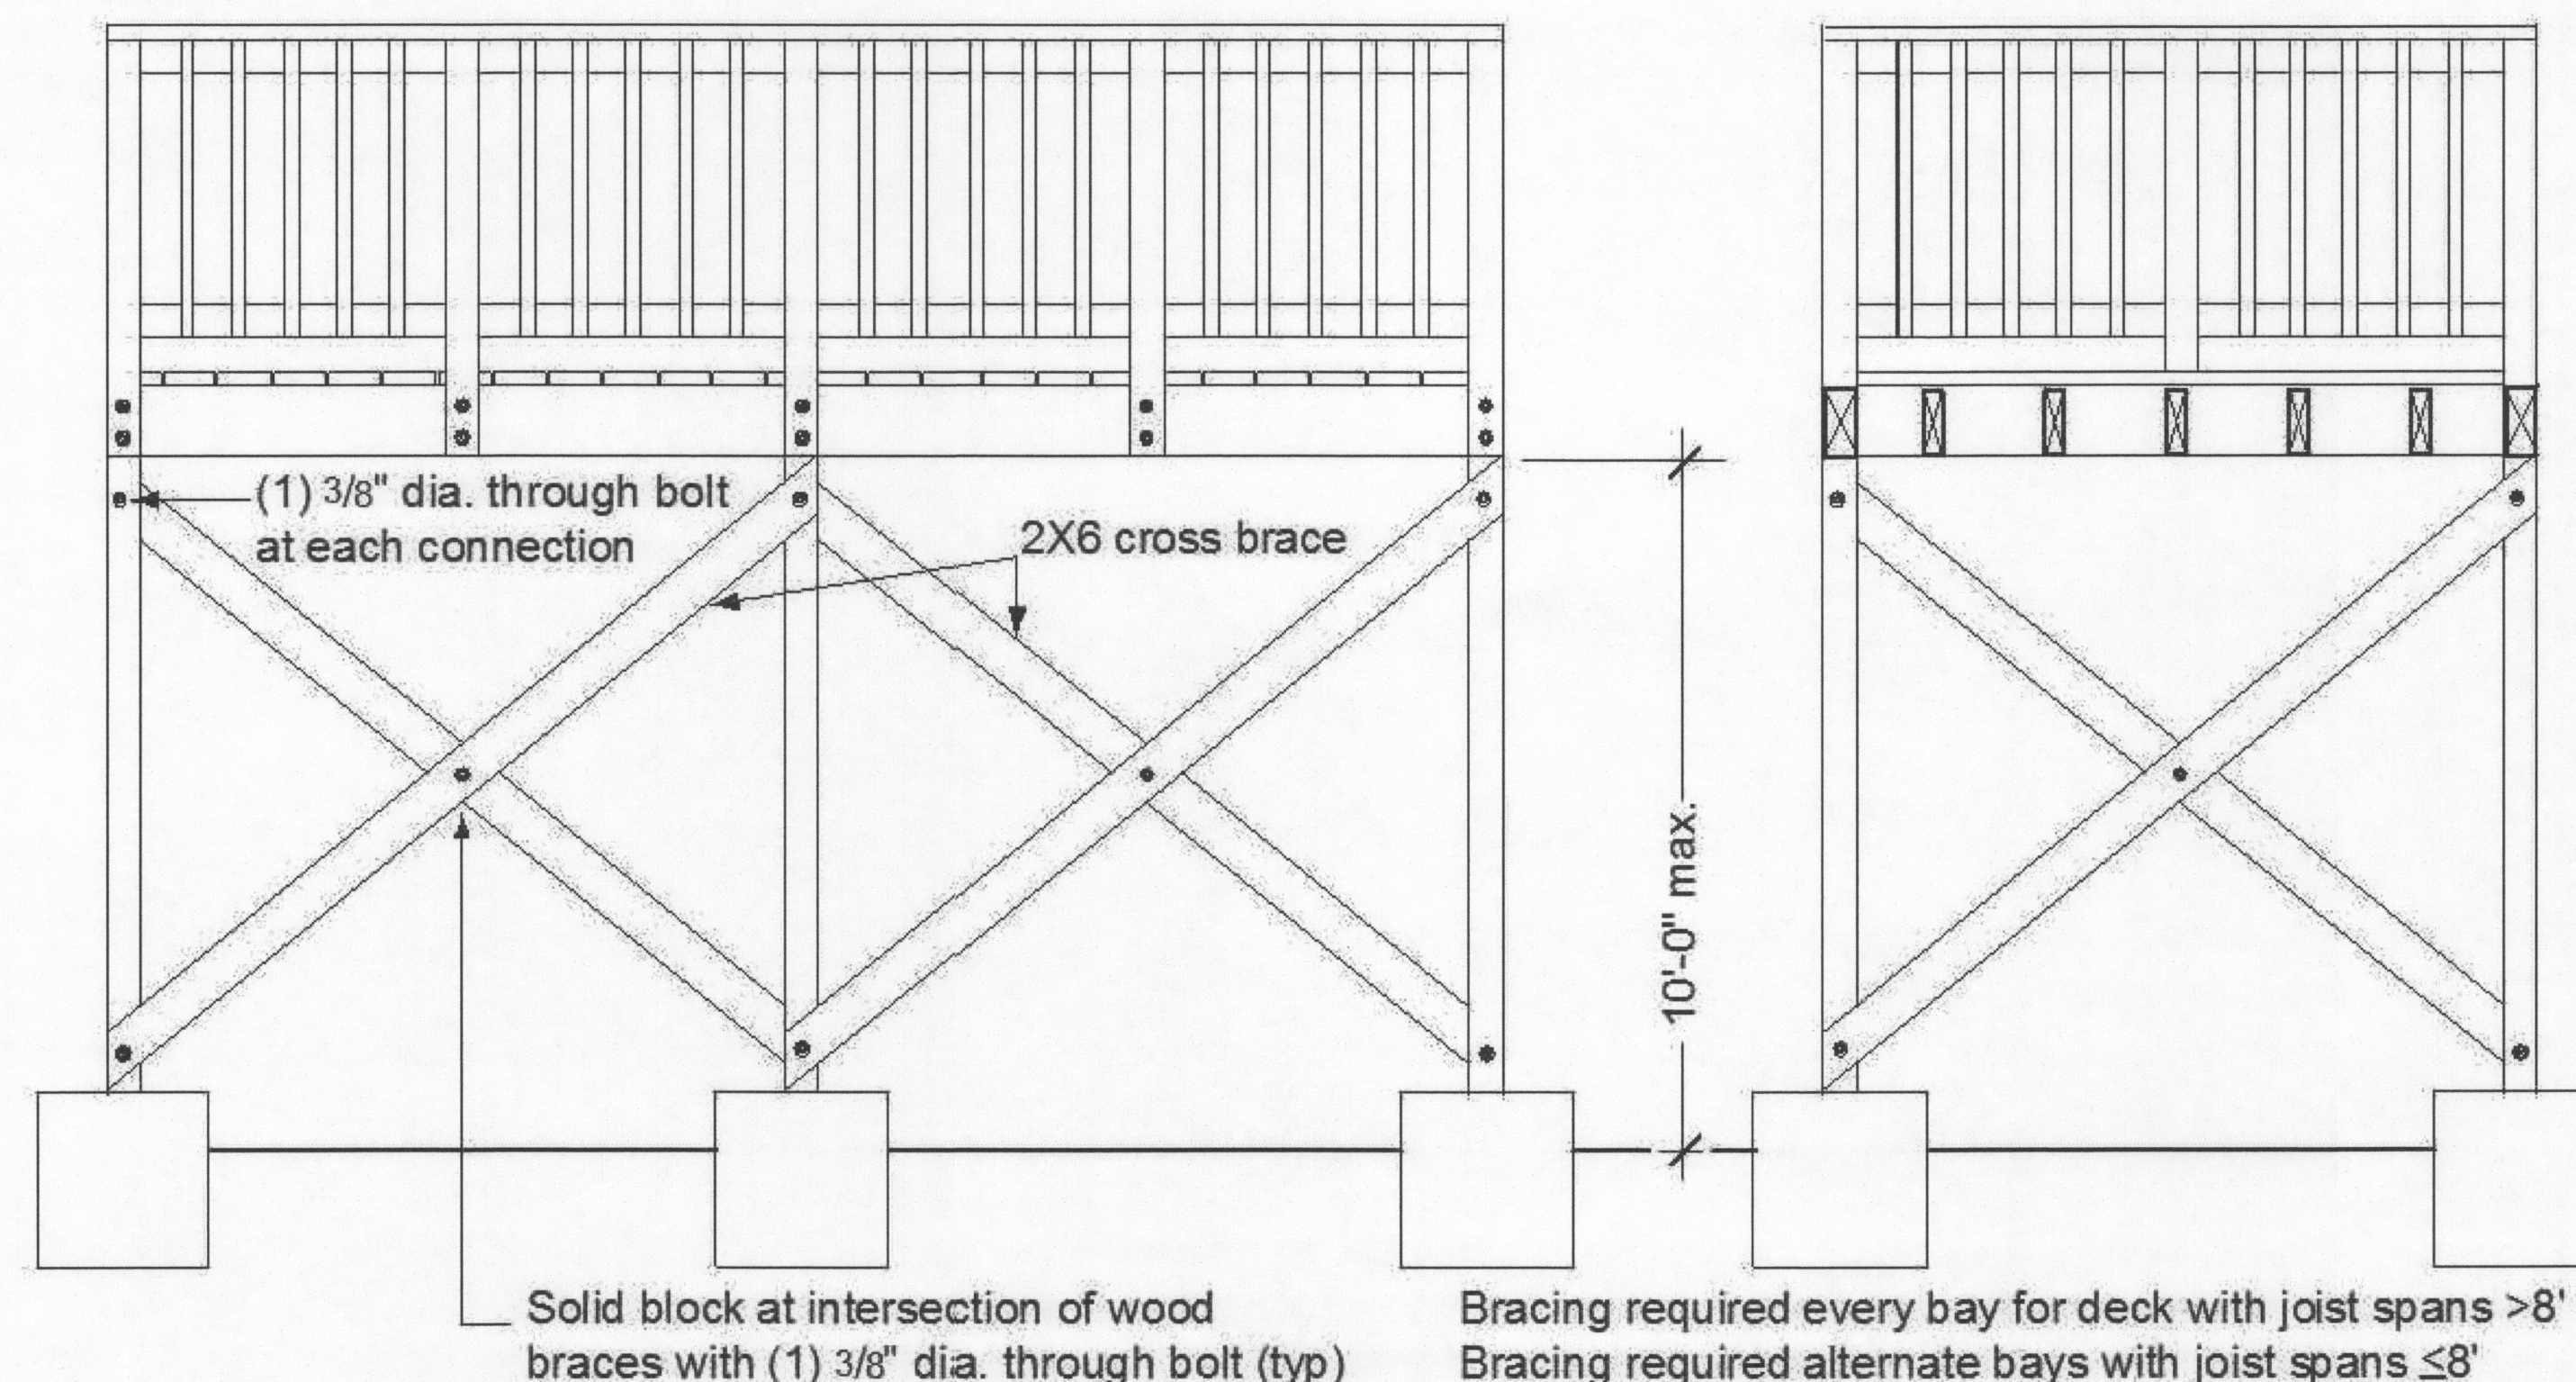


A- DECK LATERAL X-BRACING DETAIL

SCALE: NTS - NOT TO SCALE


Decks and stairways more than 30 inches above the adjacent grade must have guardrails. The guardrail must be designed to withstand a concentrated load of 200 pounds, in any direction anywhere along its length, and the infill area must withstand a load of 50 pounds per square foot area.

Guardrails using aluminum, composite wood, plastic, or other pre-manufactured systems must be designed by a structural engineer licensed in the state of Oregon.

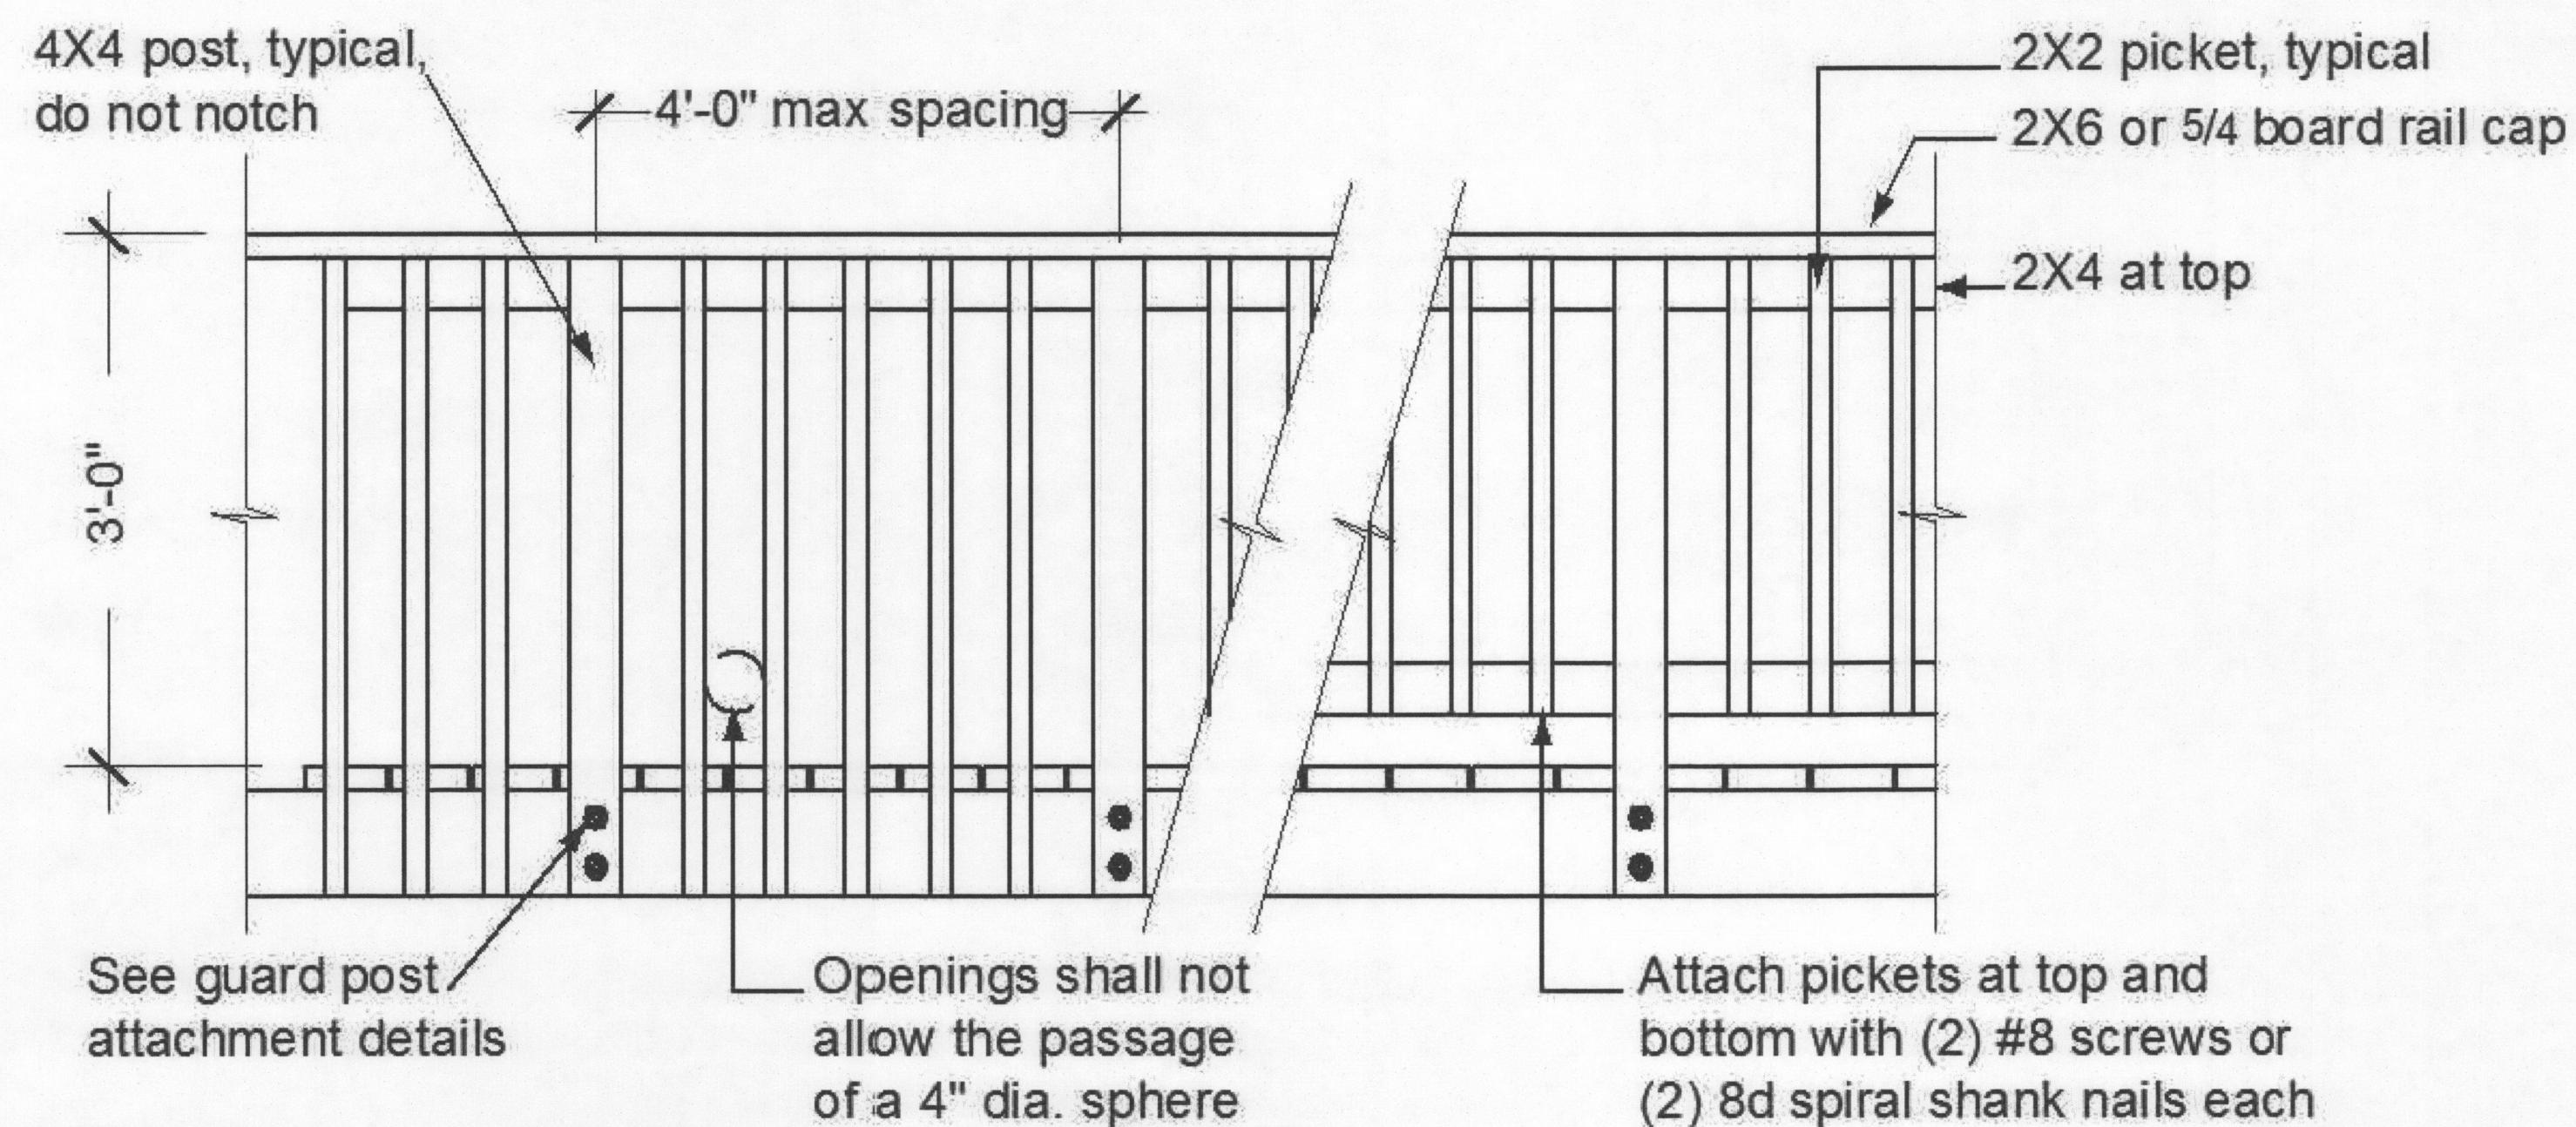


B- DECK RAILING DETAIL

SCALE: NTS - NOT TO SCALE

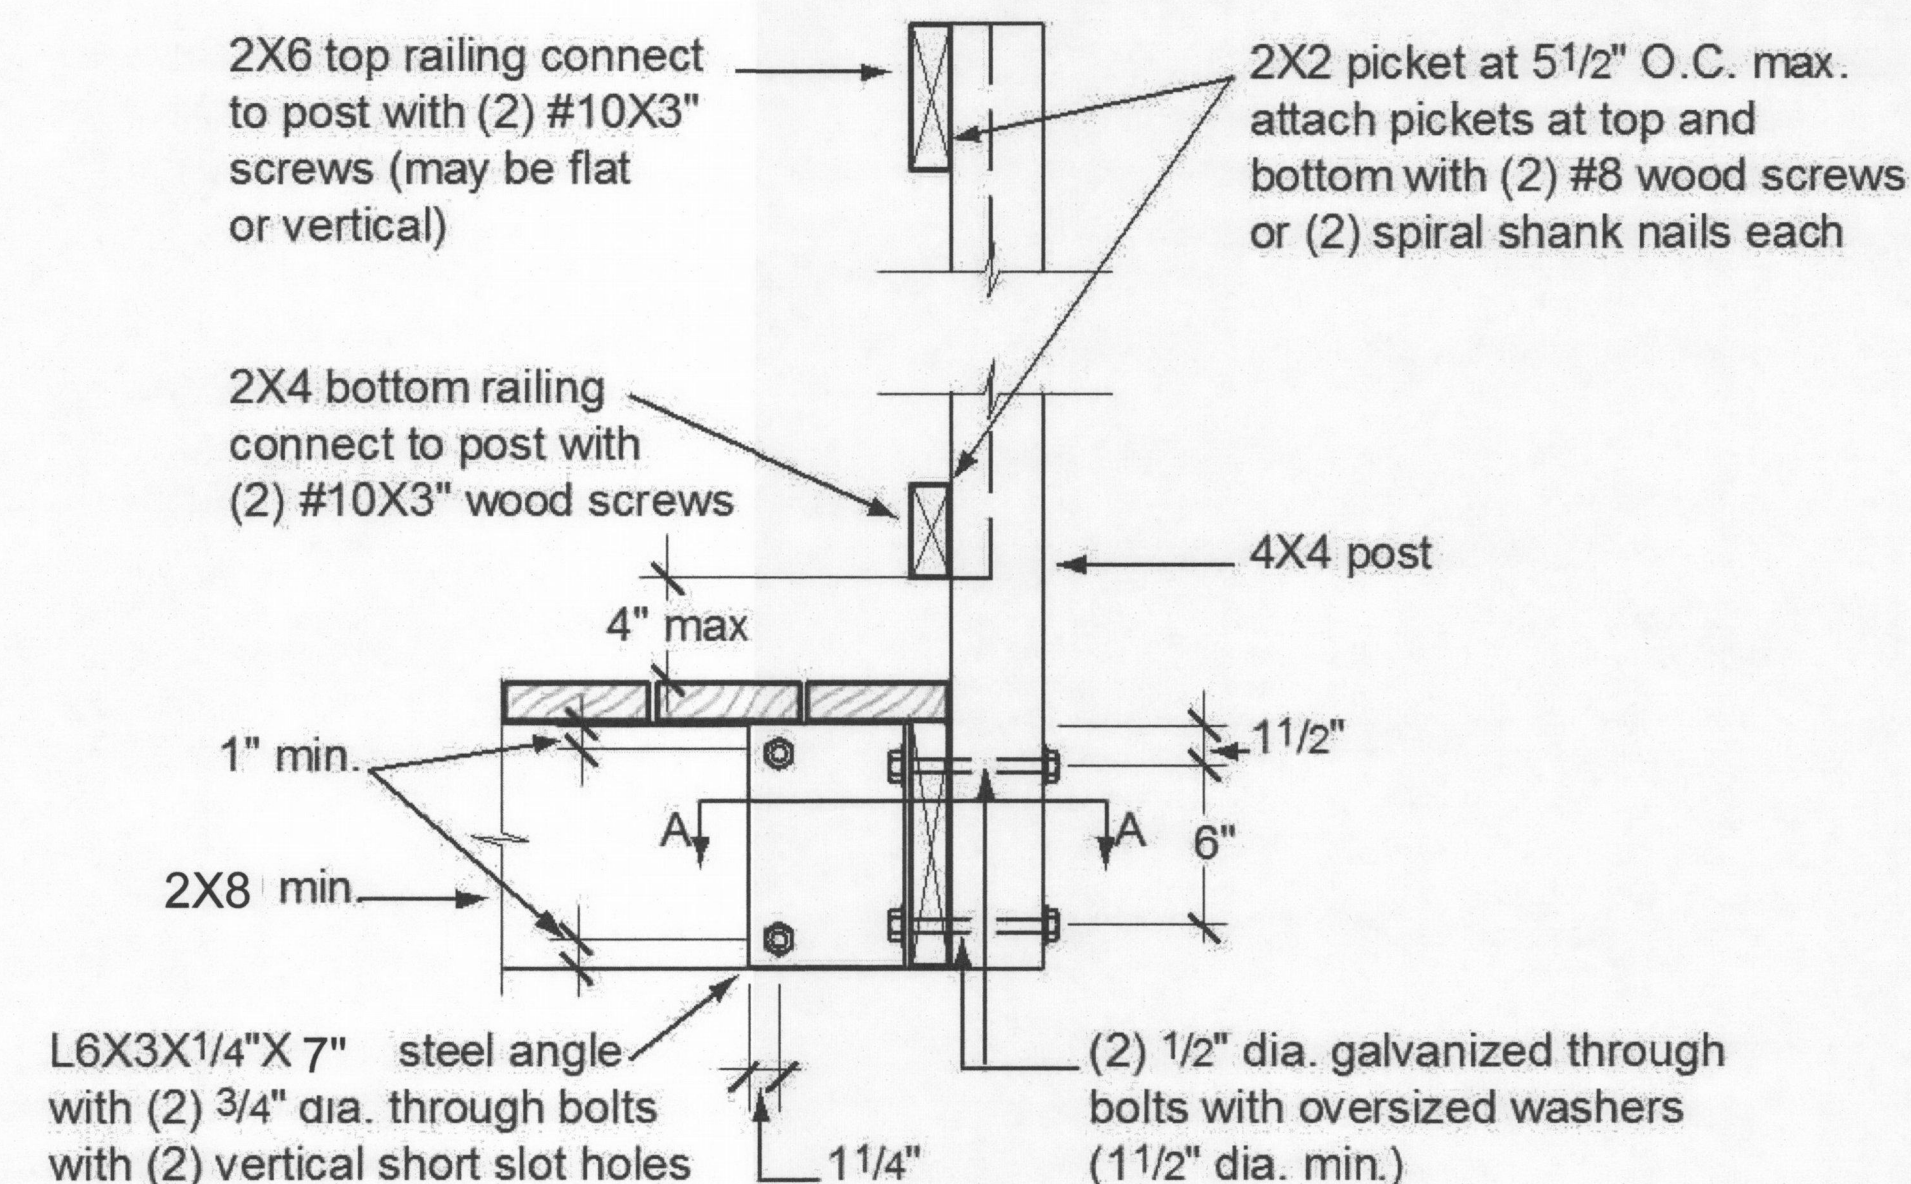


C- DECK RAILING DETAIL

SCALE: NTS - NOT TO SCALE

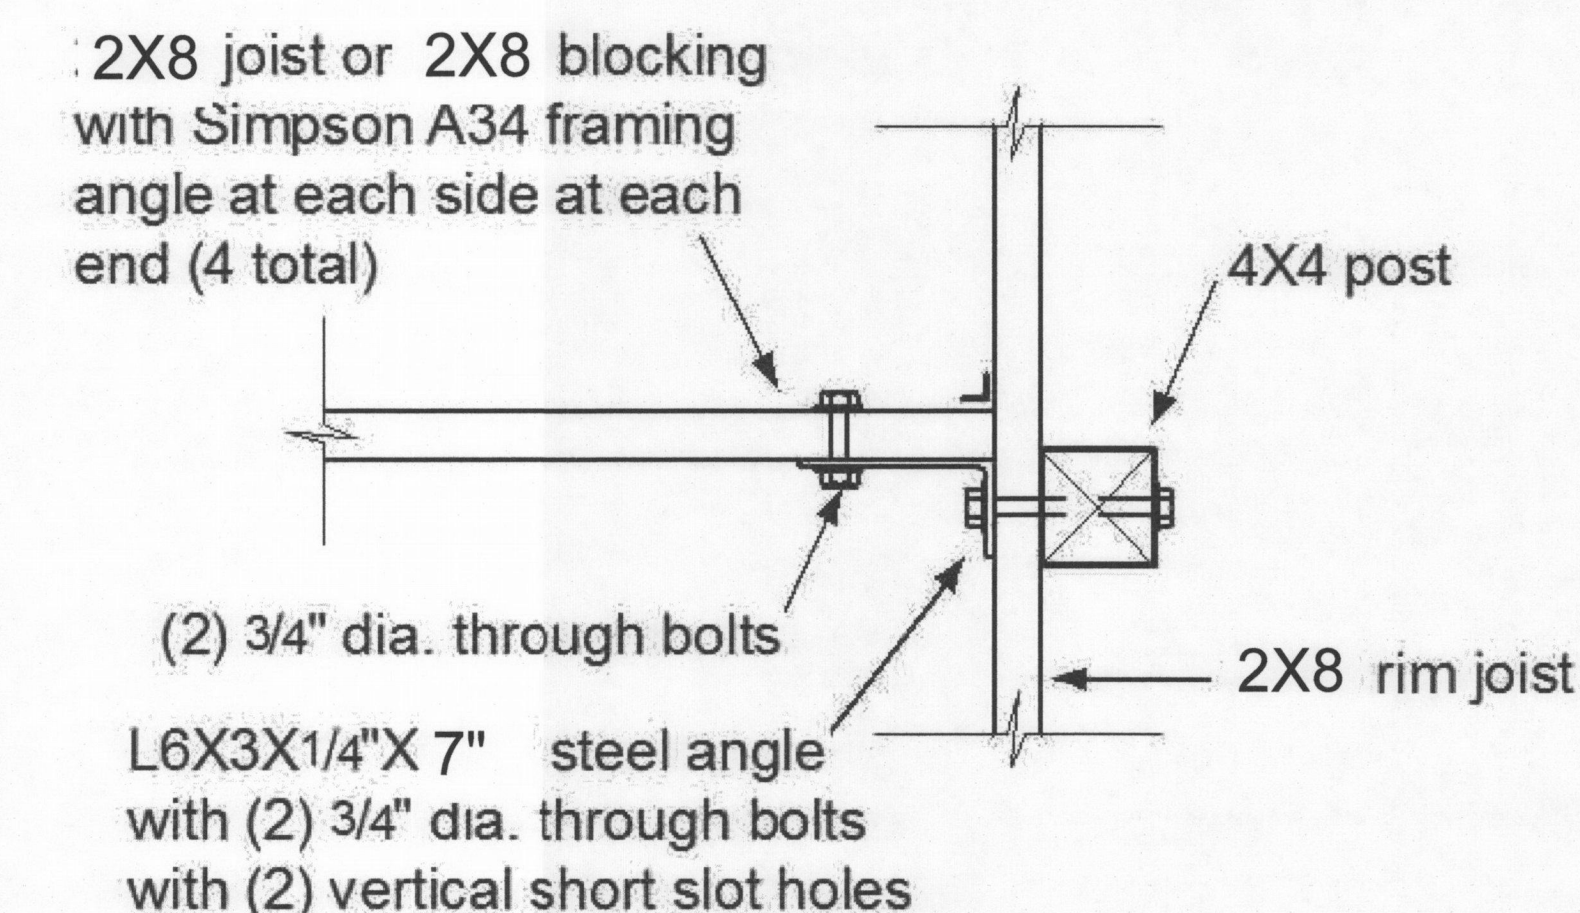

D- DECK RAILING DETAIL

SCALE: NTS - NOT TO SCALE

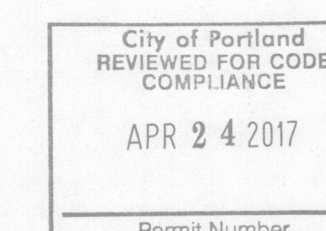

PROJECT NAME:

RILEY

CONTRACTOR/OWNER NAME:

F.I.R.E.

PROJECT INFORMATION:

ADDRESS:
21 NE COOK STREET
PORTLAND, OREGON 97212
MULTNOMAH COUNTY


PROJECT DESCRIPTION:

FIRE RESTORATION:
REPAIR TO 'ORIGINAL'
CONDITION

PAGE TITLES:

DETAILS

- A - DECK X BRACING
- B - DECK RAIL
- C - DECK RAIL
- D - DECK RAIL

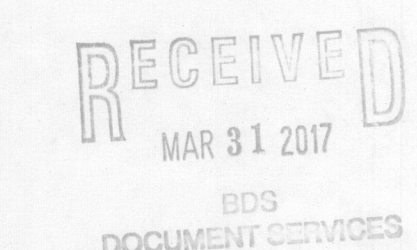


PROJECT NUMBER: 2016 - 1226

ORIGINAL DATE: JAN 2017

REVISION DATE: 3-25-2017


PAGE NUMBER: 7

REFERENCE NUMBER: **7.0**

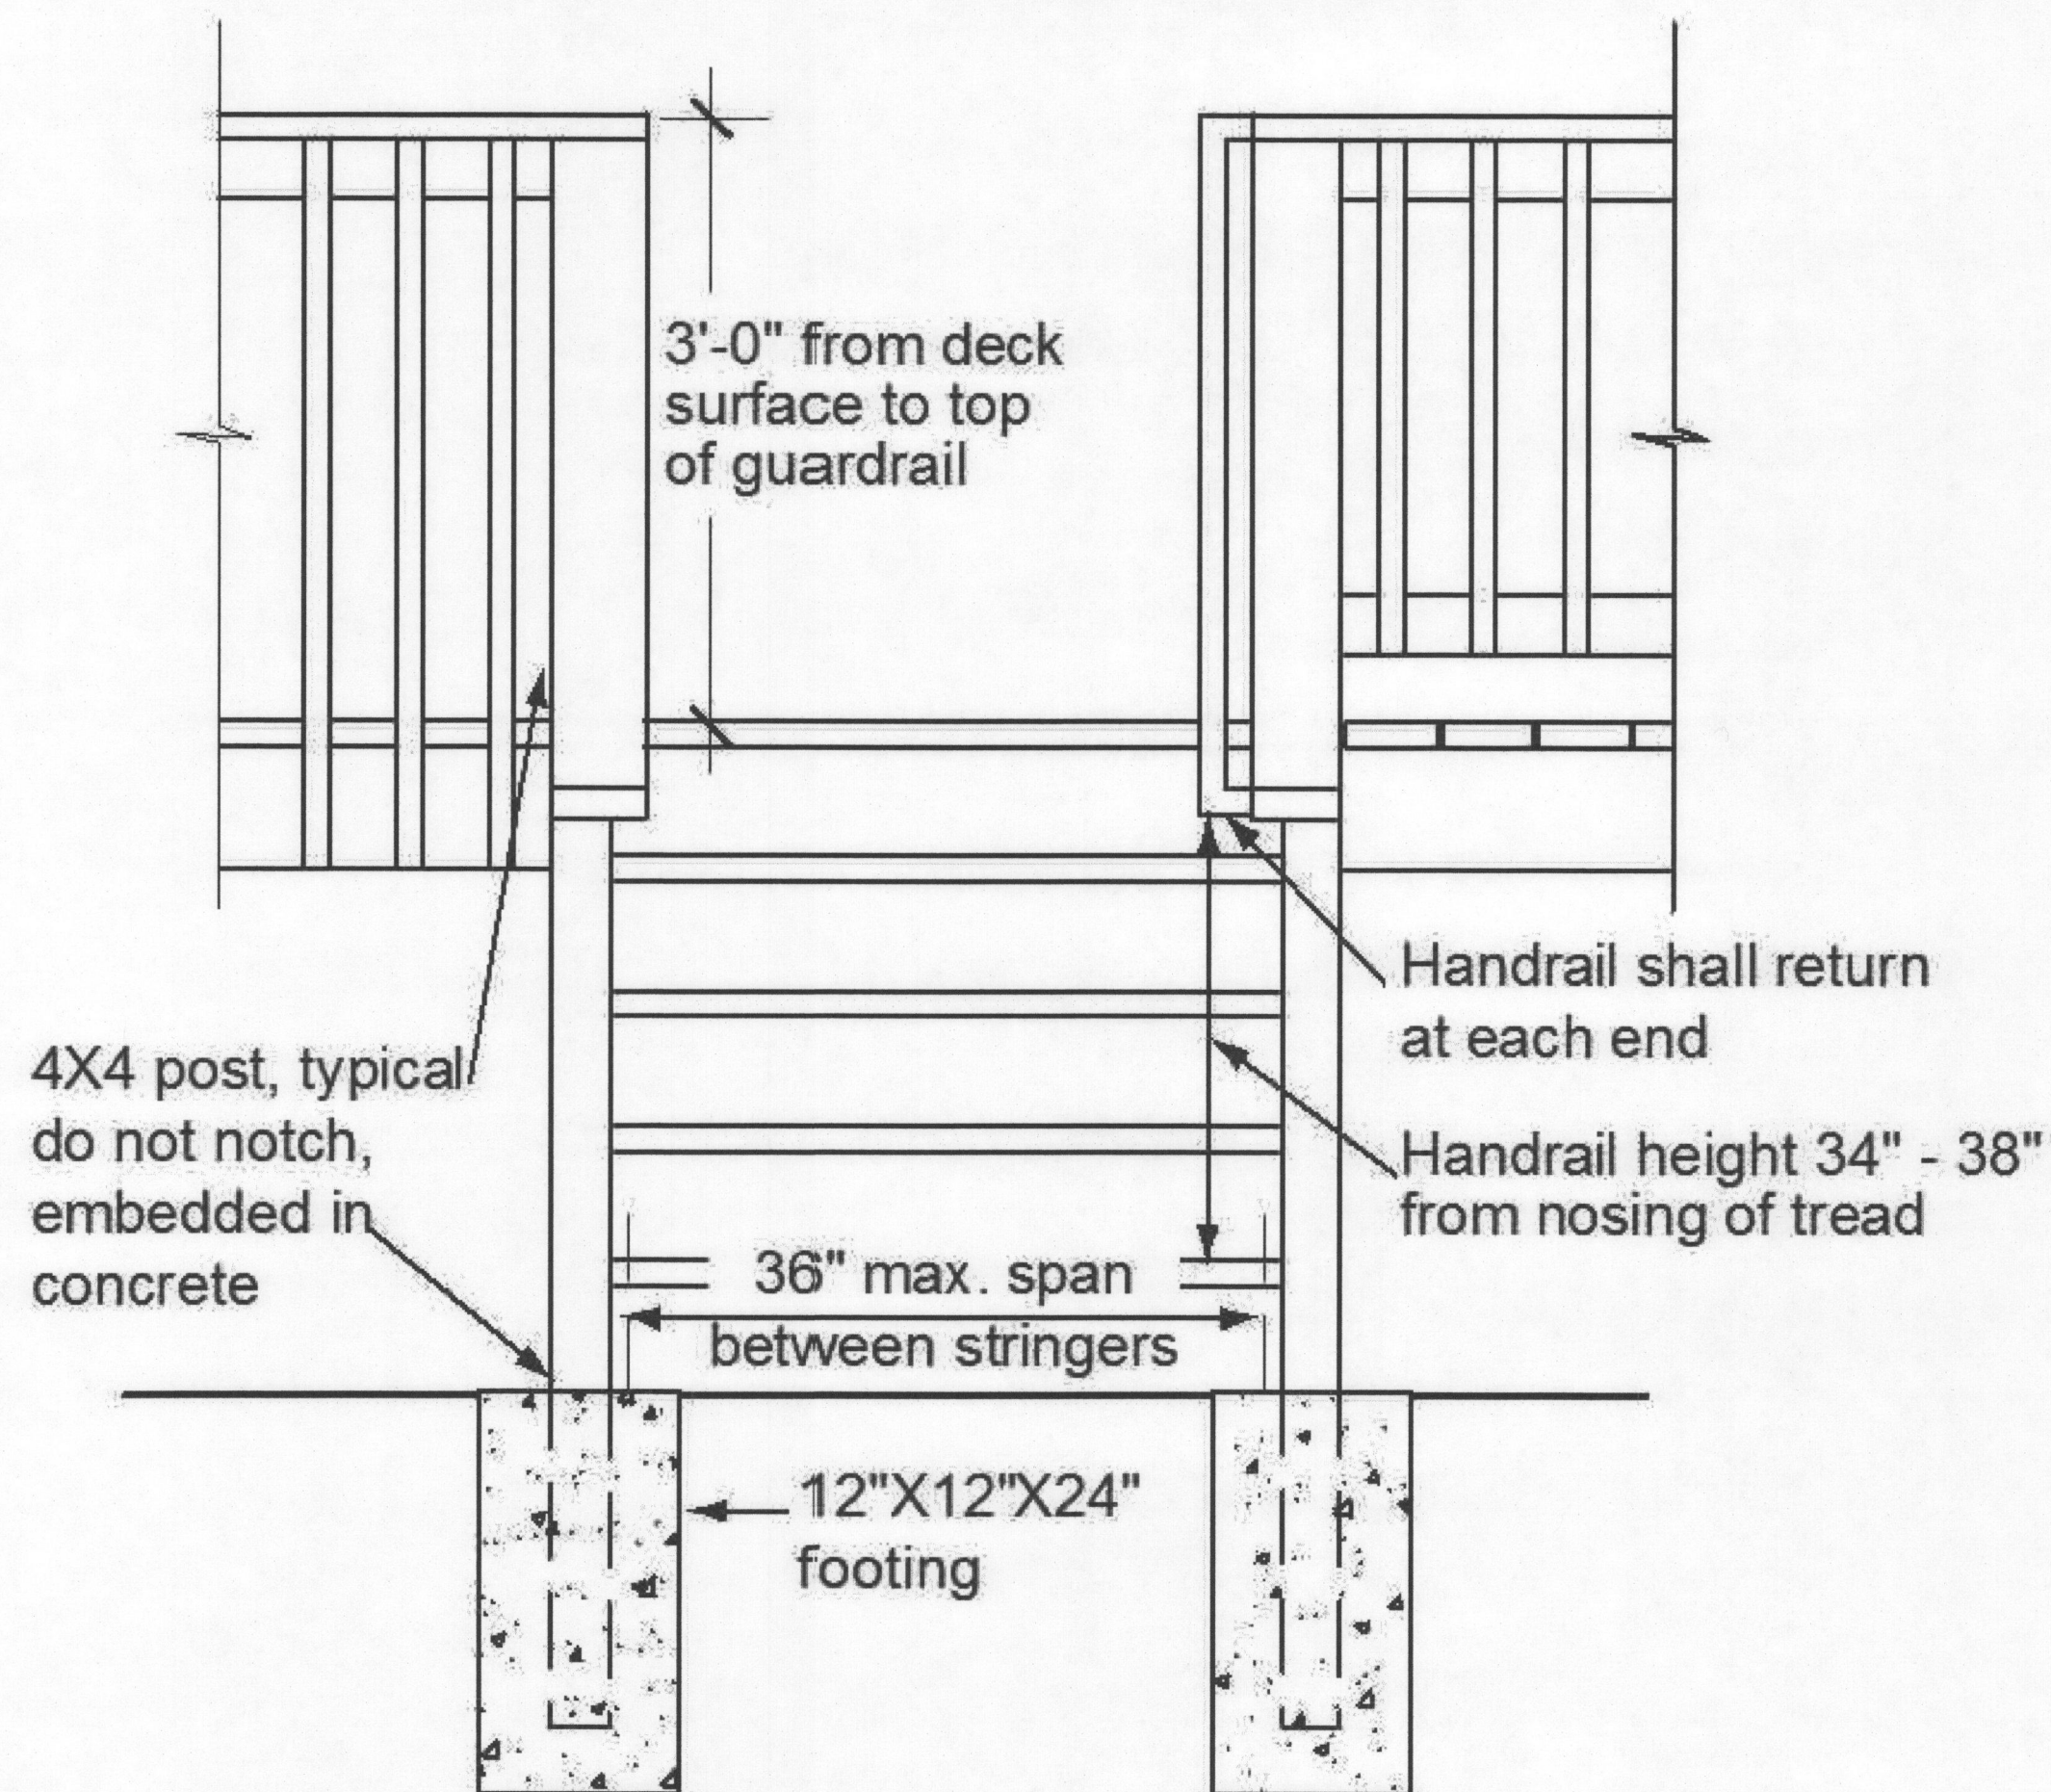


E - DECK FOOTING & RAIL DETAIL

SCALE: NTS - NOT TO SCALE

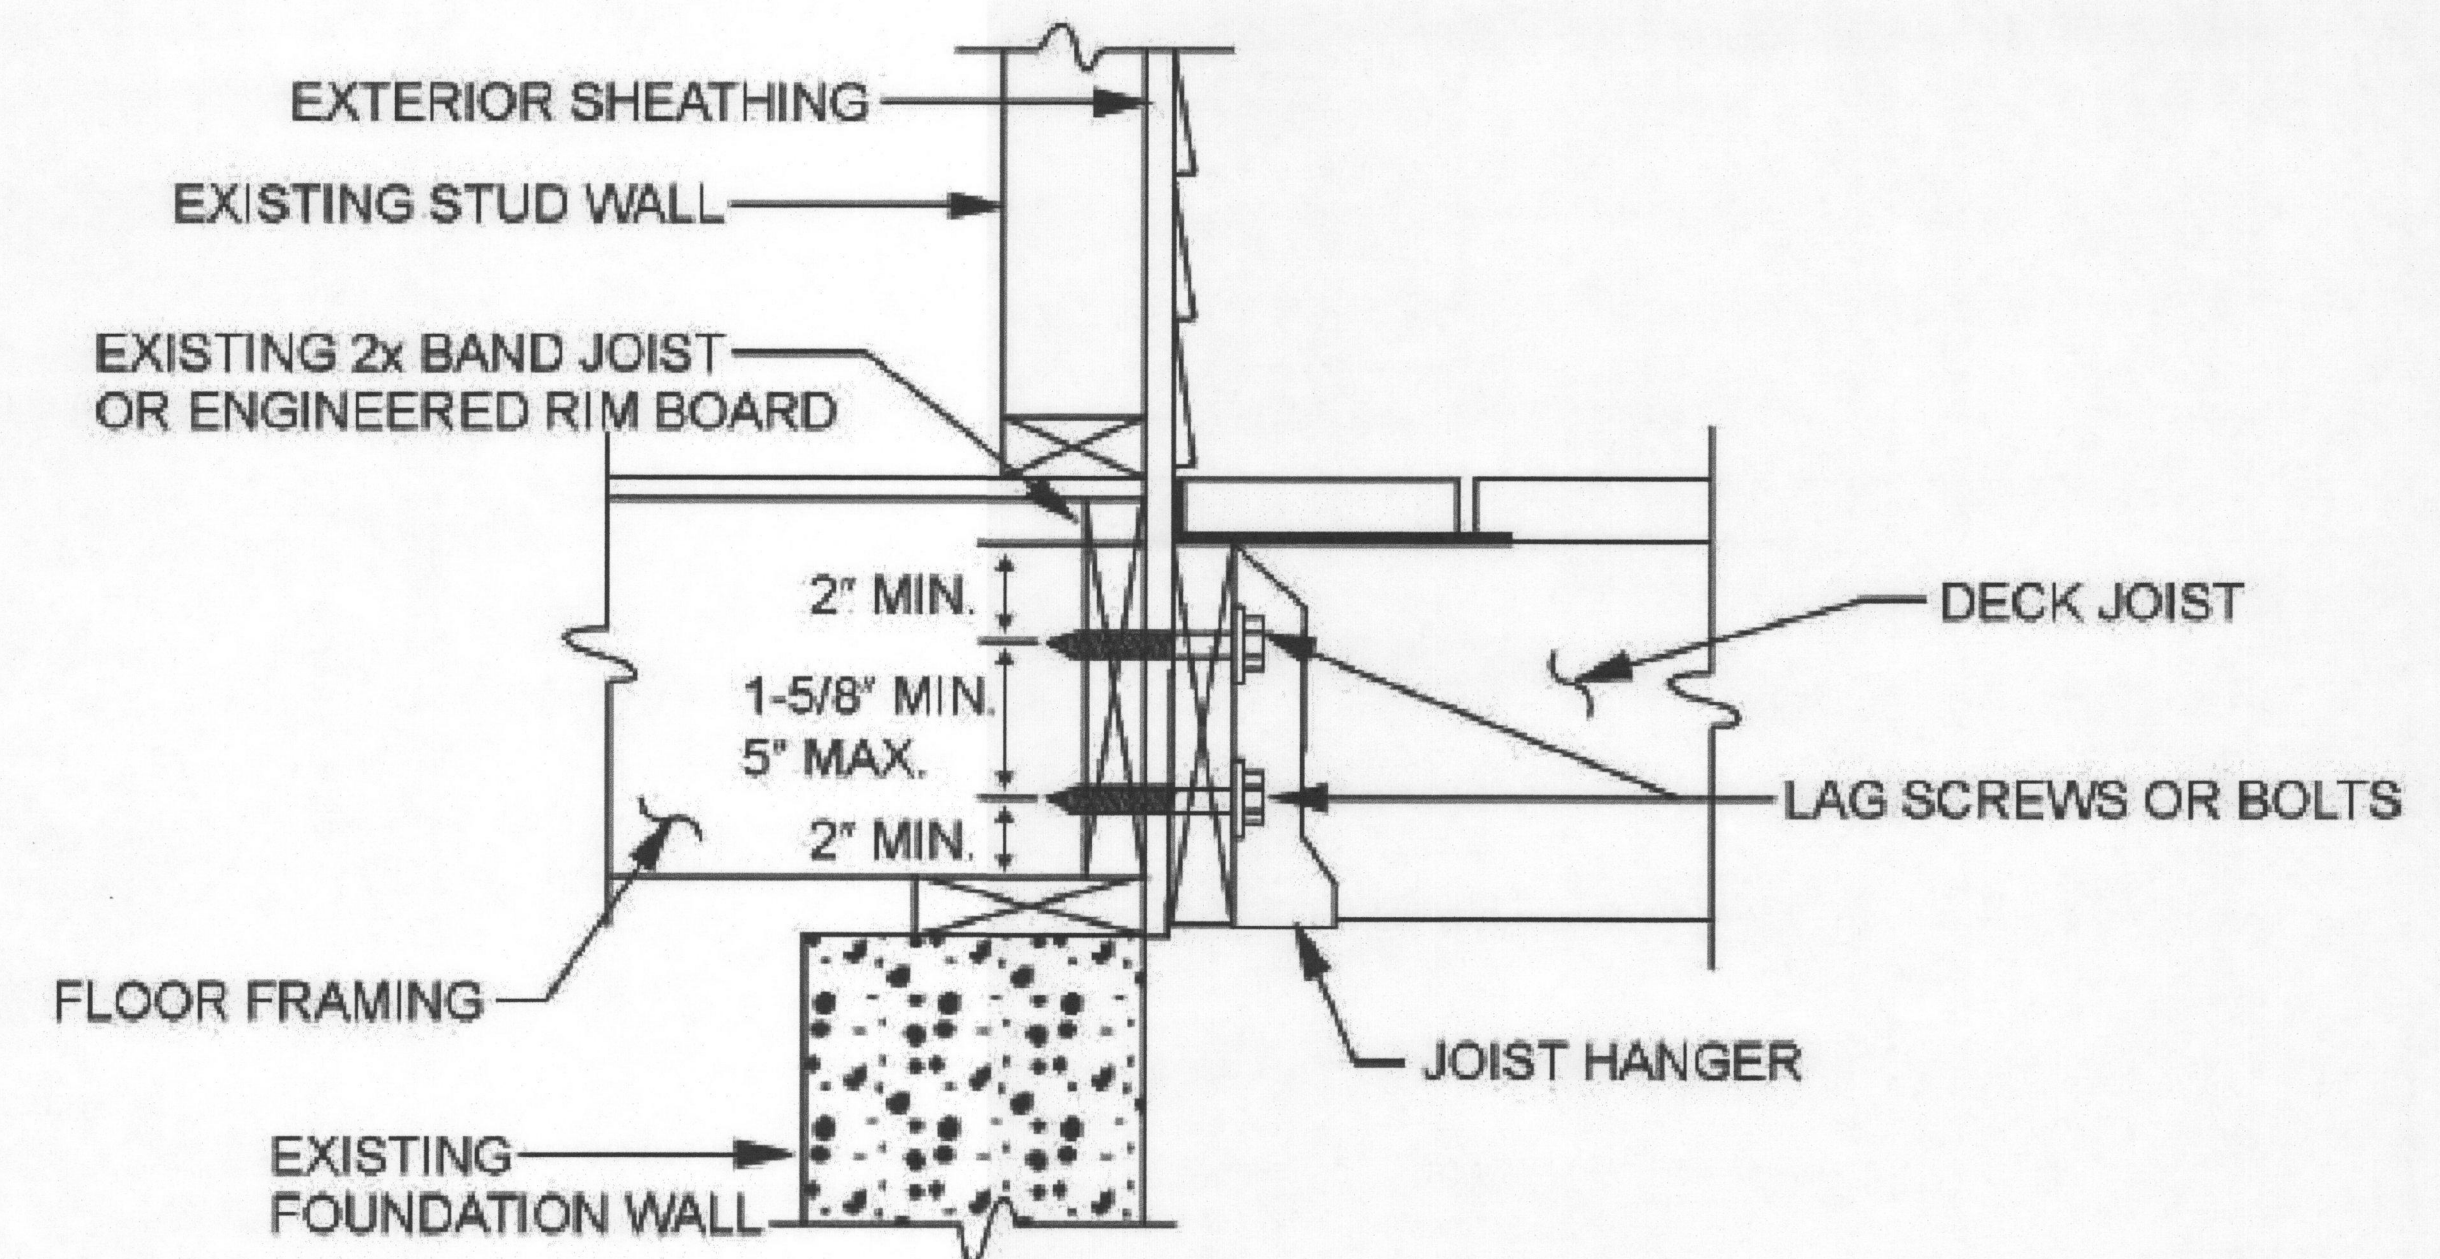


F - DECK LEDGER DETAIL

SCALE: NTS - NOT TO SCALE

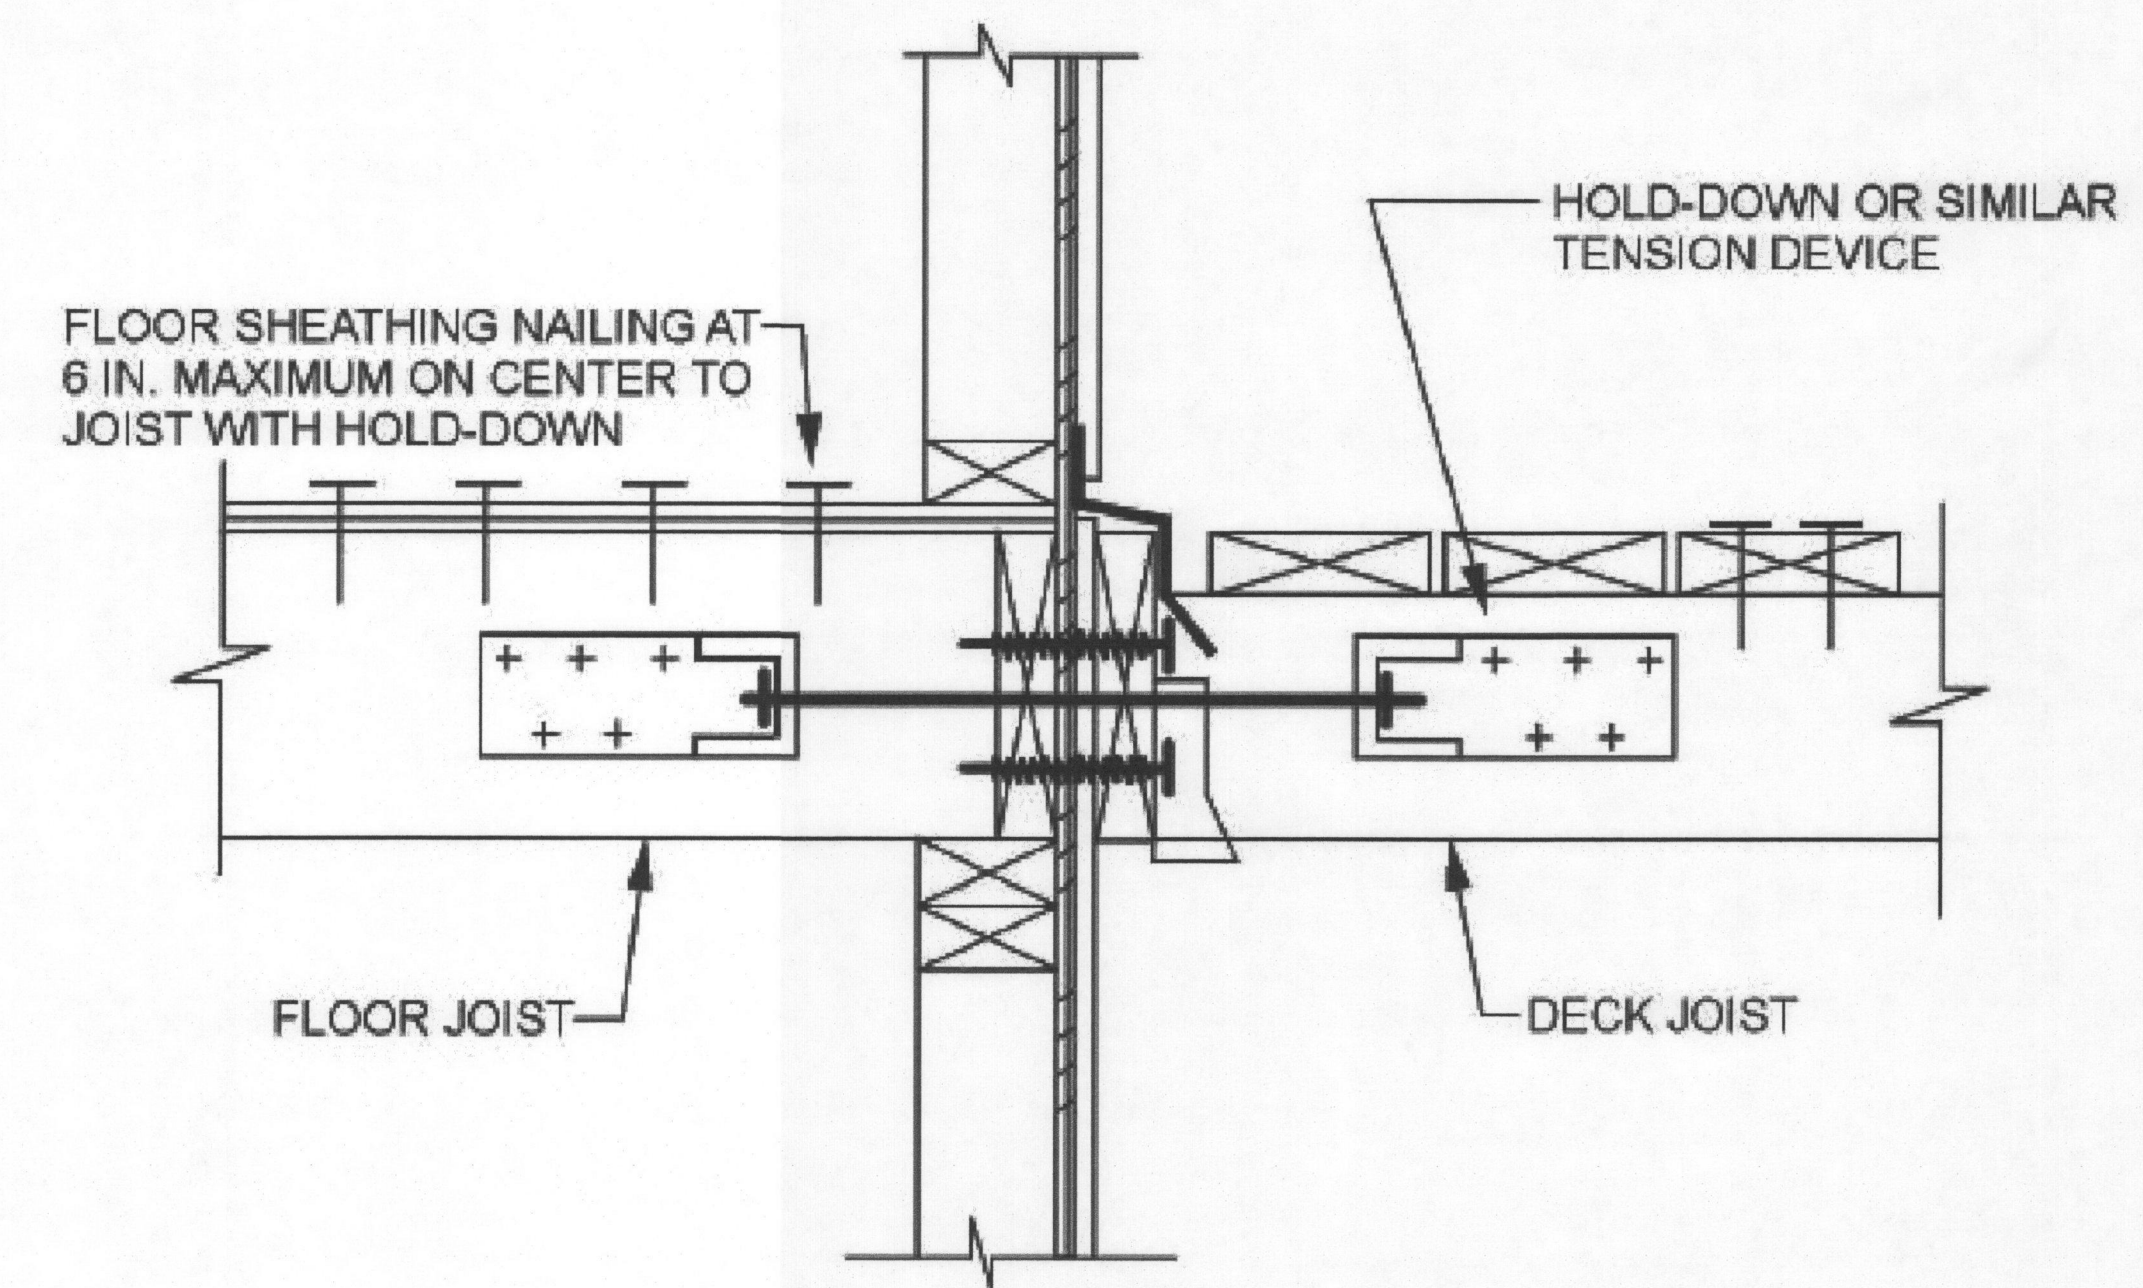

G - DECK CONNECTION DETAIL

SCALE: NTS - NOT TO SCALE

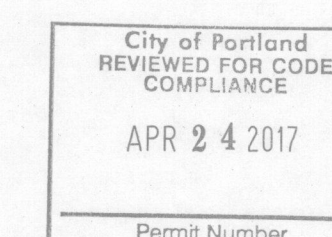

BENTHIN DESIGN GROUP LLC

BDG

PO BOX 42
BEAVERCREEK, OREGON 97004
503-632-2862 1-800-648-9144

EMAIL: INFO@BENDG.COM
WEBSITE: WWW.BENDG.COM

PROJECT NAME:

RILEY

CONTRACTOR/OWNER NAME:

F.I.R.E.

PROJECT INFORMATION:

ADDRESS:
21 NE COOK STREET
PORTLAND, OREGON 97212
MULTNOMAH COUNTY

PROJECT DESCRIPTION:

FIRE RESTORATION:
REPAIR TO 'ORIGINAL'
CONDITION

PAGE TITLES:

DETAILS

- E - DECK FOOTING
- F - DECK LEDGER
- G - DECK CONNECTION

RECEIVED
MAR 31 2017
BDS
DOCUMENT SERVICES

PROJECT NUMBER: 2016 - 7226

ORIGINAL DATE: JAN 2017

REVISION DATE: 3-25-2017

PAGE NUMBER: 8

REFERENCE NUMBER: **8.0**

ITEM	DESCRIPTION OF BUILDING ELEMENTS	NUMBER AND TYPE OF FASTENER ^{a, b, c}	SPACING OF FASTENERS
Roof			
1	Blocking between joists or rafters to top plate, toe nail	3-8d (2 $\frac{1}{2}$ 0.113)	—
2	Ceiling joists to plate, toe nail	3-8d (2 $\frac{1}{2}$ 0.113)	—
3	Ceiling joists not attached to parallel rafter, laps over partitions, face nail	3-10d	—
4	Collar tie rafter, face nail or 1 $\frac{1}{4}$ 20 gage ridge strap	3-10d (3 0.128)	—
5	Rafter to plate, toe nail	2-16d (3 $\frac{1}{2}$ 0.135)	—
6	Roof rafters to ridge, valley or hip rafters; toe nail; face nail	4-16d (3 $\frac{1}{2}$ 0.135) 3-16d (3 $\frac{1}{2}$ 0.135)	—
Wall			
7	Built-up corner studs	10d (3 0.128)	24 o.c.
8	Built-up header, two pieces with $\frac{1}{2}$ spacer	16d (3 $\frac{1}{2}$ 0.135)	16 o.c. along each edge
9	Continued header, two pieces	16d (3 $\frac{1}{2}$ 0.135)	16 o.c. along each edge
10	Continuous header to stud, toenail	4-8d (2 $\frac{1}{2}$ 0.113)	—
11	Double studs, face nail	10d (3 0.128)	24 o.c.
12	Double top plates, face nail	10d (3 0.128)	24 o.c.
13	Double top plates, minimum 24-inch offset of end joints, face nail in lapped area	8-16d (3 $\frac{1}{2}$ 0.135)	—
14	Sole plate to joist, solid deck or blocking, face nail	16d (3 $\frac{1}{2}$ 0.135)	16 o.c.
15	Sole plate to joist, solid deck or blocking at braced wall panels	3-16d per 16 (3 $\frac{1}{2}$ 0.135)	—
16	Stud to sole plate, toe nail	3-8d (2 $\frac{1}{2}$ 0.113) or 2-16d (3 $\frac{1}{2}$ 0.135)	—
17	Top or sole plate to stud, end nail	2-16d (3 $\frac{1}{2}$ 0.135)	—
18	Top plates, laps at corners and intersections, face nail	2-10d (3 0.128)	—
19	1 brace to each stud and plate, face nail	2-8d (2 $\frac{1}{2}$ 0.113) 2 staples 1 $\frac{3}{4}$	—
20	1 6 sheathing to each bearing, face nail	2-8d (2 $\frac{1}{2}$ 0.113) 2 staples 1 $\frac{3}{4}$	—
21	1 8 sheathing to each bearing, face nail	2-8d (2 $\frac{1}{2}$ 0.113) 3 staples 1 $\frac{3}{4}$	—
22	Wider than 1 8 sheathing to each bearing, face nail	3-8d (2 $\frac{1}{2}$ 0.113) 4 staples 1 $\frac{3}{4}$	—
Floor			
23	Joist to sill or girder, toe nail	3-8d (2 $\frac{1}{2}$ 0.113)	—
24	1 6 subfloor or less to each joist, face nail	2-8d (2 $\frac{1}{2}$ 0.113) 2 staples 1 $\frac{3}{4}$	—
25	2 subfloor to joist or girder, blind and face nail	2-16d (3 $\frac{1}{2}$ 0.135)	—
26	Rim joist to top plate, toe nail (roof applications also)	8d (2 $\frac{1}{2}$ 0.113)	6 o.c.
27	2 planks (plank & beam – floor & roof)	2-16d (3 $\frac{1}{2}$ 0.135)	at each bearing
28	Built-up girders and beams, 2-inch lumber layers	10d (3 $\times$ 0.128)	Nail each layer as follows: 32 o.c. at top and bottom and staggered. Two nails at ends and at each splice.

ITEM	DESCRIPTION OF BUILDING MATERIALS	DESCRIPTION OF FASTENER ^{a, b, c}	SPACING OF FASTENERS	
			Edges (inches)	Intermediate supports ^{a, c} (inches)
Wood structural panels, subfloor, roof and interior wall sheathing to framing and particleboard wall sheathing to framing				
30	3 $\frac{1}{8}$ - 1 $\frac{1}{2}$	6d common (2 0.113) nail (subfloor wall) 8d common (2 $\frac{1}{2}$ 0.131) nail (roof)	6	12s
31	1 $\frac{1}{2}$ - 1	8d common nail (2 $\frac{1}{2}$ 0.131)	6	12s
32	1 $\frac{1}{8}$ - 1 $\frac{1}{4}$	10d common (3 0.148) nail or 8d (2 $\frac{1}{2}$ 0.131) deformed nail	6	12
Other wall sheathing ^d				
33	1 $\frac{1}{2}$ structural cellulose fiberboard sheathing	1 $\frac{1}{2}$ galvanized roofing nail, $\frac{1}{16}$ crown or 1 crown staple 16 ga, 1 $\frac{1}{4}$ long	3	6
34	2 $\frac{1}{2}$ structural cellulose fiberboard sheathing	1 $\frac{3}{4}$ galvanized roofing nail, $\frac{1}{16}$ crown or 1 crown staple 16 ga, 1 $\frac{1}{2}$ long	3	6
35	1 $\frac{1}{2}$ gypsum sheathing ^e	1 $\frac{1}{2}$ galvanized roofing nail; staple galvanized, 1 $\frac{1}{2}$ long; 1 $\frac{1}{4}$ screws, Type X or S	7	7
36	3 $\frac{1}{8}$ gypsum sheathing ^e	1 $\frac{3}{4}$ galvanized roofing nail; staple galvanized, 1 $\frac{3}{4}$ long; 1 $\frac{1}{8}$ screws, Type X or S	7	7
Wood structural panels, combination subfloor underlayment to framing				
37	3 $\frac{1}{4}$ and less	6d deformed (2 0.120) nail or 8d common (2 $\frac{1}{2}$ 0.131) nail	6	12
38	$\frac{1}{8}$ - 1	8d common (2 $\frac{1}{2}$ 0.131) nail or 8d deformed (2 $\frac{1}{2}$ 0.120) nail	6	12
39	1 $\frac{1}{8}$ - 1 $\frac{1}{4}$	10d common (3 0.148) nail or 8d deformed (2 $\frac{1}{2}$ 0.120) nail	6	12

- For SI: 1 inch = 25.4 mm, 1 foot = 304.8 mm, 1 mill per hour = 0.447 m/s; 1 ksi = 6.895 MPa.
- a. All nails are smooth-common, box or deformed shanks except where otherwise stated. Nails used for framing and sheathing connections shall have minimum average bending yield strengths as shown: 80 ksi for shank diameter of 0.142 inch (20d common nail), 90 ksi for shank diameters larger than 0.142 inch but not larger than 0.177 inch, and 100 ksi for shank diameters of 0.142 inch or less.
- b. Staples are 16 gage wire and have a minimum $\frac{1}{16}$ -inch on diameter crown width.
- c. Nails shall be spaced at not more than 6 inches on center at all supports where spans are 48 inches or greater.
- d. Four-foot-by-8-foot or 4-foot-by-9-foot panels shall be applied vertically.
- e. Spacing of fasteners not included in this table shall be based on Table R602.3(2).
- f. For regions having basic wind speed of 110 mph or greater, 8d deformed (2 $\frac{1}{2}$ 0.120) nails shall be used for attaching plywood and wood structural panel roof sheathing to framing within minimum 48-inch distance from gable end walls, if mean roof height is more than 25 feet up to 35 feet medium.
- g. For regions having basic wind speed of less than 110 mph, nails for attaching wood structural panel roof sheathing to gable end wall framing shall be spaced 6 inches on center. When basic wind speed is greater than 100 mph, nails for attaching panel roof sheathing to intermediate supports shall be spaced 6 inches on center for minimum 48-inch distance from ridges, eaves and gable end walls, and 4 inches on center to gable end wall framing.
- h. Gypsum sheathing shall conform to ASTM C 1396 and shall be installed in accordance with G A 293. Fiberboard sheathing shall conform to ASTM C 208.
- i. Spacing of fasteners on floor sheathing panel edges applies to panel edges supported by framing members and required blocking and at all floor perimeters only. Spacing of fasteners on roof sheathing panel edges applies to panel edges supported by framing members and required blocking. Blocking of roof or floor sheathing panel edges perpendicular to the framing members need not be provided except as required by other provisions of this code. Floor perimeter shall be supported by framing members or solid blocking.
- j. Interior or non-braced wall lines may be nailed with a minimum 4-10d nails.


NOMINAL MATERIAL THICKNESS (inches)	DESCRIPTION ^{a, b} OF FASTENER AND LENGTH (inches)	SPACING ^c OF FASTENERS	
		Edges (inches)	Intermediate supports (inches)
Wood structural panels subfloor, roof and wall sheathing to framing and particleboard wall sheathing to framing ^d			
up to 1½	Staple 15 ga. 1½	4	8
	0.097 - 0.099 Nail 2¼	3	6
	Staple 16 ga. 1½	3	6
1½ and 3⅝	0.113 Nail 2	3	6
	Staple 15 and 16 ga. 2	4	8
	0.097 - 0.099 Nail 2¼	4	8
2½ and 3¼	Staple 14 ga. 2	4	8
	Staple 15 ga. 1¾	3	6
	0.097 - 0.099 Nail 2¼	4	8
1	Staple 16 ga. 2	4	8
	Staple 14 ga. 2¼	4	8
	0.113 Nail 2¼	3	6
	Staple 15 ga. 2¼	4	8
	0.097 - 0.099 Nail 2½	4	8
NOMINAL MATERIAL THICKNESS (inches)	DESCRIPTION ^{a, b} OF FASTENER AND LENGTH (inches)	SPACING ^c OF FASTENERS	
		Edges (inches)	Body of panel ^d (inches)
Floor underlayment; plywood-hardboard-particleboard ^d			
Plywood			
¼ and ⅝	1½ ring or screw shank nail—minimum 12½ ga. (0.099) shank diameter	3	6
	Staple 18 ga., ⅜ crown width	2	5
1½, 3⅝, 1⅝ and 1½	1½ ring or screw shank nail—minimum 12½ ga. (0.099) shank diameter	6	8*
1½, 3⅝, 2⅝ and ¾	1½ ring or screw shank nail—minimum 12½ ga. (0.099) shank diameter	6	8
	Staple 16 ga. 1½	6	8
Hardboard ^d			
0.200	1½ long ring-grooved underlayment nail	6	6
	4d cement-coated sinker nail	6	6
	Staple 18 ga., ⅞ long (plastic coated)	3	6
Particleboard			
⅞	4d ring-grooved underlayment nail	3	6
	Staple 18 ga., ⅞ crown	3	6
⅝	6d ring-grooved underlayment nail	6	10
	Staple 16 ga., 1⅞ crown	3	6
1½ ⅝	6d ring-grooved underlayment nail	6	10
	Staple 16 ga., 1⅞ crown	3	6

- For SI: 1 inch = 25.4 mm.
- a. Nail is a general description and may be T-head, modified round head or round head.
- b. Staples shall have a minimum crown width of $\frac{1}{16}$ inch on diameter except as noted.
- c. Nails or staples shall be spaced at not more than 6 inches on center at all supports where spans are 48 inches or greater. Nails or staples shall be spaced at not more than 12 inches on center at intermediate supports for floors.
- d. Fasteners shall be placed in a grid pattern throughout the body of the panel.
- e. For 5-ply panels, intermediate nails shall be spaced not more than 12 inches on center each way.
- f. Hardboard underlayment shall conform to ANSI/AIA A135.4.

TABLE N1101.2
EXISTING BUILDING COMPONENT REQUIREMENTS

BUILDING COMPONENTS	REQUIRED PERFORMANCE	EQUIV. VALUE
Wall insulation	U-0.80	R-15
Flat ceiling	U-0.025	R-49
Vaulted ceiling > 10 inches nominal rafter depth	U-0.040	R-25
Vaulted ceiling > 8 inches nominal rafter depth	U-0.047	R-21
Underfloor > 10 inches nominal joist depth	U-0.028	R-30
Underfloor > 8 inches nominal joist depth	U-0.032	R-25
Slab edge perimeter	F-0.52	R-15
Windows	U-0.35	U-0.35
Skylights	U-0.60	U-0.60
Exterior doors	U-0.20	R-5
Exterior doors w/ > 2.5 ft ² glazing	U-0.40	R-2.5
Forced air ducts	n/a	R-8

ENERGY SCHEDULE

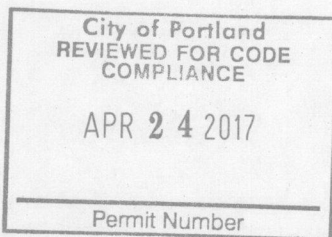

BENTHIN DESIGN GROUP LLC

BDG

PO BOX 42
BEAVERCREEK, OREGON 97004
503-632-2862 1-800-698-9144

EMAIL: INFO@BENDG.COM
WEBSITE: WWW.BENDG.COM

PROJECT NAME:

RILEY

CONTRACTOR/OWNER NAME:

F.I.R.E.

PROJECT INFORMATION:

ADDRESS:

27 NE COOK STREET
PORTLAND, OREGON 97212
MULTNOMAH COUNTY

PROJECT DISCUSSION:

FIRE RESTORATION:
REPAIR TO 'ORIGINAL'
CONDITION

PAGE TITLES:

SCHEDULES

- NAIL & ATTACHMENT
- ENERGY

RECEIVED
MAR 31 2017

BDS
DOCUMENT SERVICES

PROJECT NUMBER: 2016 - 7226

ORIGINAL DATE: JAN 2017

REVISION DATE: 3-25-2017

PAGE NUMBER: 9

REFERENCE NUMBER:

9.0

NAIL & ATTACHMENT



SCAN

MiTek USA, Inc.

250 Klug Circle
Corona, CA 92880
951-245-9525

Re: 17-CP8204
F.I.R.E.

RECEIVED
MAR 31 2017
BDS
DOCUMENT SERVICES

The truss drawing(s) referenced below have been prepared by MiTek USA, Inc. under my direct supervision based on the parameters provided by Precision Roof Trusses, Inc.

Pages or sheets covered by this seal: K2936684 thru K2936700

My license renewal date for the state of Oregon is December 31, 2017.




EXPIRES: 12/31/2017

March 9, 2017

Baxter, David

IMPORTANT NOTE: Truss Engineer's responsibility is solely for design of individual trusses based upon design parameters shown on referenced truss drawings. Parameters have not been verified as appropriate for any use. Any location identification specified is for file reference only and has not been used in preparing design. Suitability of truss designs for any particular building is the responsibility of the building designer, not the Truss Engineer, per ANSI/TPI-1, Chapter 2.

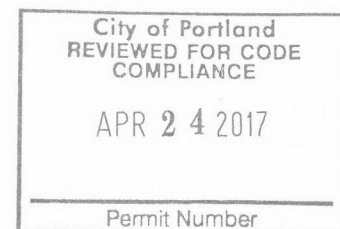

17-126902RS

Job 17-CP8204	Truss A01	Truss Type California Girder	Qty 2	Ply 1	F.I.R.E. Job Reference (optional)	K2936684
------------------	--------------	---------------------------------	----------	----------	--------------------------------------	----------

PRECISION TRUSS & LUMBER, INC., CLACKAMAS, OR. 97015

8.100 s Jan 9 2017 MiTek Industries, Inc. Thu Mar 09 11:23:56 2017 Page 1
ID:Wk6d7S9BXqoyW2Z56Q4BD0zd0Jc-rBLrlATBysmLedGFQVq9CMKgBu9AAfMfETpizcg7H

-2-0-0	5-5-8	5-10-3	9-10-4	14-1-12	18-1-13	18-6-8	24-0-0	26-0-0
2-0-0	5-5-8	0-4-11	4-0-1	4-3-9	4-0-1	0-4-11	5-5-8	2-0-0

Scale = 1:46.4

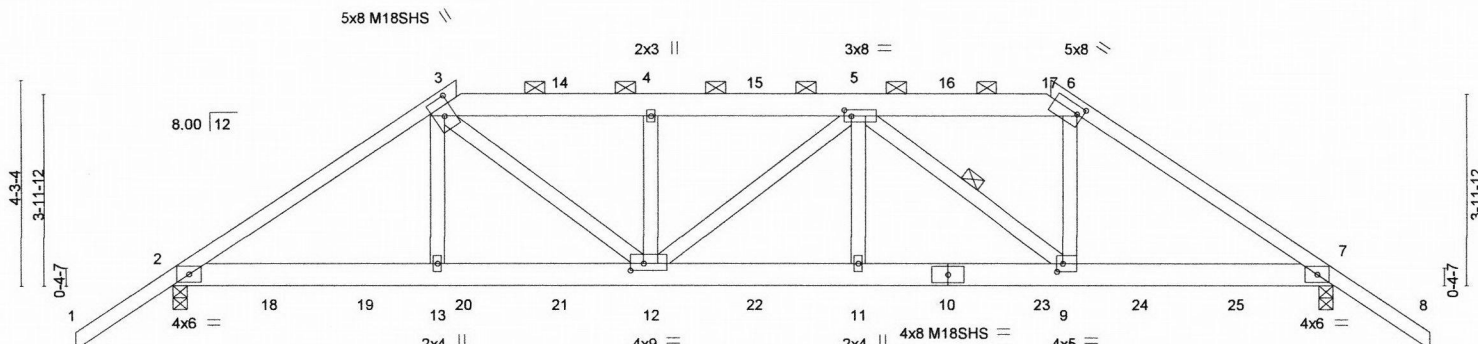


Plate Offsets (X,Y)-		[3:0-4-8,0-2-8], [5:0-1-12,0-1-8], [6:0-1-6,0-2-0], [9:0-1-8,0-2-0], [12:0-3-4,0-1-12]							
LOADING (psf)		SPACING-	2-0-0	CSI.		DEFL.	in (loc)	L/def	L/d
TCLL	25.0	Plate Grip DOL	1.15	TC	0.74	Vert(LL)	-0.11 11-12	>999	240
TCDL	7.0	Lumber DOL	1.15	BC	0.68	Vert(TL)	-0.40 11-12	>713	180
BCLL	0.0 *	Rep Stress Incr	NO	WB	0.97	Horz(TL)	0.13 7	n/a	n/a
BCDL	10.0	Code IRC2012/TPI2007		Matrix-R					
						PLATES	GRIP		
						MT20	185/148		
						M18SHS	185/148		
						Weight: 140 lb	FT = 0%		

LUMBER-

TOP CHORD 2x4 DF No.2 *Except*
3-6: 2x6 DF No.2
BOT CHORD 2x6 DF 1800F 1.6E
WEBS 2x4 HF Std *Except*
3-12,5-9: 2x4 DF No.2

BRACING-

TOP CHORD Structural wood sheathing directly applied or 2-7-2 oc purlins, except 2-0-0 oc purlins (2-8-3 max.): 3-6.
BOT CHORD Rigid ceiling directly applied or 10-0-0 oc bracing.
WEBS 1 Row at midpt 5-9

MiTek recommends that Stabilizers and required cross bracing be installed during truss erection, in accordance with Stabilizer Installation guide.

REACTIONS. (lb/size) 2=2887/0-3-8, 7=2881/0-3-8
Max Horz 2=-144(LC 25)

FORCES. (lb) - Max. Comp./Max. Ten. - All forces 250 (lb) or less except when shown.

TOP CHORD 2-3=-4555/0, 3-4=-5731/0, 4-5=-5713/0, 5-6=-3761/0, 6-7=-4549/0
BOT CHORD 2-13=0/3698, 12-13=0/3687, 11-12=0/5741, 9-11=0/5741, 7-9=0/3693
WEBS 3-13=0/466, 3-12=0/2755, 4-12=-1267/0, 5-11=0/530, 5-9=-2592/0, 6-9=0/1895

NOTES-

- Unbalanced roof live loads have been considered for this design.
- Wind: ASCE 7-10; Vult=120mph (3-second gust) V(IRC2012)=95mph; TCDL=4.2psf; BCDL=6.0psf; h=25ft; Cat. II; Exp C; enclosed; MWFRS (envelope) automatic zone; cantilever left and right exposed; end vertical left and right exposed; Lumber DOL=1.60 plate grip DOL=1.60
- Provide adequate drainage to prevent water ponding.
- All plates are MT20 plates unless otherwise indicated.
- This truss has been designed for a 10.0 psf bottom chord live load nonconcurrent with any other live loads.
- * This truss has been designed for a live load of 20.0psf on the bottom chord in all areas where a rectangle 3-6-0 tall by 2-0-0 wide will fit between the bottom chord and any other members.
- Load case(s) 1, 2, 3, 4, 5, 6, 7, 8, 9, 10, 11, 12, 13, 14, 15, 16, 17, 18, 19, 20, 21, 22, 23, 24, 25, 26, 27, 28, 29, 30, 31, 32, 33, 34, 35, 36 has/have been modified. Building designer must review loads to verify that they are correct for the intended use of this truss.
- Graphical purlin representation does not depict the size or the orientation of the purlin along the top and/or bottom chord.
- Hanger(s) or other connection device(s) shall be provided sufficient to support concentrated load(s) 131 lb down at 8-0-0, 143 lb down at 10-0-0, 150 lb down at 12-0-0, 143 lb down at 14-0-0, 131 lb down at 16-0-0, 347 lb down and 436 lb up at 5-8-12, 315 lb down and 22 lb up at 10-0-0, 409 lb down and 18 lb up at 12-0-0, and 315 lb down and 22 lb up at 14-0-0, and 397 lb down and 400 lb up at 18-1-4 on top chord, and 75 lb down at 2-0-0, 75 lb down at 4-0-0, 75 lb down at 6-0-0, 248 lb down at 8-0-0, 202 lb down at 10-0-0, 202 lb down at 12-0-0, 202 lb down at 14-0-0, 248 lb down at 16-0-0, 75 lb down at 18-0-0, and 75 lb down at 20-0-0, and 75 lb down at 22-0-0 on bottom chord. The design/selection of such connection device(s) is the responsibility of others.
- In the LOAD CASE(S) section, loads applied to the face of the truss are noted as front (F) or back (B).

LOAD CASE(S) Standard

City of Portland
REVIEWED FOR CODE
COMPLIANCE

APR 24 2017

Permit Number



EXPIRES: 12/31/2017
March 9, 2017

Continued on page 2

WARNING - Verify design parameters and READ NOTES ON THIS AND INCLUDED MITEK REFERENCE PAGE MII-7473 rev. 10/03/2015 BEFORE USE.

Design valid for use only with MiTek® connectors. This design is based only upon parameters shown, and is for an individual building component, not a truss system. Before use, the building designer must verify the applicability of design parameters and properly incorporate this design into the overall building design. Bracing indicated is to prevent buckling of individual truss web and/or chord members only. Additional temporary and permanent bracing is always required for stability and to prevent collapse with possible personal injury and property damage. For general guidance regarding the fabrication, storage, delivery, erection and bracing of trusses and truss systems, see ANSI/TPI1 Quality Criteria, DSB-89 and BCSI Building Component Safety Information available from Truss Plate Institute, 218 N. Lee Street, Suite 312, Alexandria, VA 22314.



250 Klug Circle
Corona, CA 92880

Job #	1	Truss	Truss Type	Qty	Ply	F.I.R.E.	K2936684
17-CP8204		A01	California Girder	2	1		
Job Reference (optional)							

PRECISION TRUSS & LUMBER, INC., CLACKAMAS, OR. 97015

8.100 s Jan 9 2017 MiTek Industries, Inc. Thu Mar 09 11:23:56 2017 Page 2
ID:Wk6d7S9BXqoyW2Z56Q4BD0zd0Jc-rBLrllATBysmLedGFQVq9CMKgBu9AAfmlfETpizcg7H

LOAD CASE(S) Standard

- 1) Dead + Roof Live (balanced): Lumber Increase=1.15, Plate Increase=1.15
Uniform Loads (plf)
Vert: 1-3=-64, 3-6=-64, 6-8=-64, 2-7=-20
Concentrated Loads (lb)
Vert: 3=-256(F) 10=-234(F) 12=-188(F) 4=-347(F=-143) 11=-188(F) 5=-347(F=-143) 14=-291(F=-131) 15=-459(F=-150) 16=-291(F=-131) 17=-256(F) 18=-37(F)
19=-37(F) 20=-37(F) 21=-234(F) 22=-188(F) 23=-37(F) 24=-37(F) 25=-37(F)
- 2) Dead + 0.75 Roof Live (balanced): Lumber Increase=1.15, Plate Increase=1.15
Uniform Loads (plf)
Vert: 1-3=-52, 3-6=-51, 6-8=-52, 2-7=-20
Concentrated Loads (lb)
Vert: 3=-202(F) 10=-219(F) 12=-173(F) 4=-332(F=-143) 11=-173(F) 5=-332(F=-143) 14=-287(F=-131) 15=-430(F=-150) 16=-287(F=-131) 17=-202(F) 18=-37(F)
19=-37(F) 20=-37(F) 21=-219(F) 22=-173(F) 23=-37(F) 24=-37(F) 25=-37(F)
- 3) Dead + Uninhabitable Attic Without Storage: Lumber Increase=1.25, Plate Increase=1.25
Uniform Loads (plf)
Vert: 1-3=-14, 3-6=-14, 6-8=-14, 2-7=-40
Concentrated Loads (lb)
Vert: 3=-43(F) 10=-213(F) 12=-167(F) 4=-284(F=-143) 11=-167(F) 5=-284(F=-143) 14=-273(F=-131) 15=-345(F=-150) 16=-273(F=-131) 17=-43(F) 18=-75(F)
19=-75(F) 20=-75(F) 21=-213(F) 22=-167(F) 23=-75(F) 24=-75(F) 25=-75(F)
- 4) Dead + 0.6 MWFRS Wind (Pos. Internal) Left: Lumber Increase=1.60, Plate Increase=1.60
Uniform Loads (plf)
Vert: 1-2=3, 2-3=-12, 3-6=17, 6-7=17, 7-8=10, 2-7=-12
Horz: 1-2=-12, 2-3=3, 3-4=25, 6-7=25, 7-8=19
Concentrated Loads (lb)
Vert: 3=384(F) 10=-152(F) 12=-105(F) 4=-158(F=-143) 11=-105(F) 5=-158(F=-143) 14=-271(F=-131) 15=-169(F=-150) 16=-271(F=-131) 17=348(F) 18=-22(F)
19=-22(F) 20=-22(F) 21=-152(F) 22=-105(F) 23=-22(F) 24=-22(F) 25=-22(F)
- 5) Dead + 0.6 MWFRS Wind (Pos. Internal) Right: Lumber Increase=1.60, Plate Increase=1.60
Uniform Loads (plf)
Vert: 1-2=10, 2-3=17, 3-6=36, 6-7=-12, 7-8=3, 2-7=-12
Horz: 1-2=-19, 2-3=-25, 3-4=44, 6-7=-3, 7-8=12
Concentrated Loads (lb)
Vert: 3=318(F) 10=-152(F) 12=-105(F) 4=-197(F=-143) 11=-105(F) 5=-197(F=-143) 14=-271(F=-131) 15=-207(F=-150) 16=-271(F=-131) 17=342(F) 18=-22(F)
19=-22(F) 20=-22(F) 21=-152(F) 22=-105(F) 23=-22(F) 24=-22(F) 25=-22(F)
- 6) Dead + 0.6 MWFRS Wind (Neg. Internal) Left: Lumber Increase=1.60, Plate Increase=1.60
Uniform Loads (plf)
Vert: 1-2=-24, 2-3=-30, 3-6=-2, 6-7=-2, 7-8=5, 2-7=-20
Horz: 1-2=10, 2-3=16, 3-4=12, 6-7=12, 7-8=19
Concentrated Loads (lb)
Vert: 3=436(F) 10=-144(F) 12=-97(F) 4=-121(F=-143) 11=-97(F) 5=-121(F=-143) 14=-260(F=-131) 15=-132(F=-150) 16=-260(F=-131) 17=400(F) 18=-14(F)
19=-14(F) 20=-14(F) 21=-144(F) 22=-97(F) 23=-14(F) 24=-14(F) 25=-14(F)
- 7) Dead + 0.6 MWFRS Wind (Neg. Internal) Right: Lumber Increase=1.60, Plate Increase=1.60
Uniform Loads (plf)
Vert: 1-2=5, 2-3=-2, 3-6=18, 6-7=30, 7-8=-24, 2-7=-20
Horz: 1-2=-19, 2-3=-12, 3-4=32, 6-7=-16, 7-8=-10
Concentrated Loads (lb)
Vert: 3=370(F) 10=-144(F) 12=-97(F) 4=-160(F=-143) 11=-97(F) 5=-160(F=-143) 14=-260(F=-131) 15=-171(F=-150) 16=-260(F=-131) 17=394(F) 18=-14(F)
19=-14(F) 20=-14(F) 21=-144(F) 22=-97(F) 23=-14(F) 24=-14(F) 25=-14(F)
- 8) Dead + 0.6 MWFRS Wind (Pos. Internal) 1st Parallel: Lumber Increase=1.60, Plate Increase=1.60
Uniform Loads (plf)
Vert: 1-2=30, 2-3=36, 3-6=17, 6-7=17, 7-8=10, 2-7=-12
Horz: 1-2=-38, 2-3=-44, 3-4=25, 6-7=25, 7-8=19
Concentrated Loads (lb)
Vert: 3=324(F) 10=-152(F) 12=-105(F) 4=-158(F=-143) 11=-105(F) 5=-158(F=-143) 14=-271(F=-131) 15=-169(F=-150)
16=-271(F=-131) 17=348(F) 18=-22(F) 19=-22(F) 20=-22(F) 21=-152(F) 22=-105(F) 23=-22(F) 24=-22(F) 25=-22(F)
- 9) Dead + 0.6 MWFRS Wind (Pos. Internal) 2nd Parallel: Lumber Increase=1.60, Plate Increase=1.60
Uniform Loads (plf)
Vert: 1-2=10, 2-3=17, 3-6=36, 6-7=36, 7-8=30, 2-7=-12
Horz: 1-2=-19, 2-3=-25, 3-4=44, 6-7=44, 7-8=38
Concentrated Loads (lb)
Vert: 3=318(F) 10=-152(F) 12=-105(F) 4=-197(F=-143) 11=-105(F) 5=-197(F=-143) 14=-271(F=-131) 15=-207(F=-150)
16=-271(F=-131) 17=294(F) 18=-22(F) 19=-22(F) 20=-22(F) 21=-152(F) 22=-105(F) 23=-22(F) 24=-22(F) 25=-22(F)
- 10) Dead + 0.6 MWFRS Wind (Pos. Internal) 3rd Parallel: Lumber Increase=1.60, Plate Increase=1.60
Uniform Loads (plf)
Vert: 1-2=16, 2-3=23, 3-6=11, 6-7=11, 7-8=5, 2-7=-12
Horz: 1-2=-25, 2-3=-31, 3-4=20, 6-7=20, 7-8=13
Concentrated Loads (lb)
Vert: 3=350(F) 10=-152(F) 12=-105(F) 4=-147(F=-143) 11=-105(F) 5=-147(F=-143) 14=-271(F=-131) 15=-158(F=-150)
16=-271(F=-131) 17=332(F) 18=-22(F) 19=-22(F) 20=-22(F) 21=-152(F) 22=-105(F) 23=-22(F) 24=-22(F) 25=-22(F)
- 11) Dead + 0.6 MWFRS Wind (Pos. Internal) 4th Parallel: Lumber Increase=1.60, Plate Increase=1.60
Uniform Loads (plf)
Vert: 1-2=5, 2-3=11, 3-6=23, 6-7=23, 7-8=16, 2-7=-12
Horz: 1-2=-13, 2-3=20, 3-4=31, 6-7=31, 7-8=25
Concentrated Loads (lb)
Vert: 3=346(F) 10=-152(F) 12=-105(F) 4=-169(F=-143) 11=-105(F) 5=-169(F=-143) 14=-271(F=-131) 15=-180(F=-150)
16=-271(F=-131) 17=332(F) 18=-22(F) 19=-22(F) 20=-22(F) 21=-152(F) 22=-105(F) 23=-22(F) 24=-22(F) 25=-22(F)
- 12) Dead + 0.6 MWFRS Wind (Neg. Internal) 1st Parallel: Lumber Increase=1.60, Plate Increase=1.60

City of Portland
REVIEWED FOR CODE
COMPLIANCE

APR 24 2017

Permit Number

Continued on page 3



WARNING - Verify design parameters and READ NOTES ON THIS AND INCLUDED MITEK REFERENCE PAGE MII-7473 rev. 10/03/2015 BEFORE USE.

Design valid for use only with MiTek® connectors. This design is based only upon parameters shown, and is for an individual building component, not a truss system. Before use, the building designer must verify the applicability of design parameters and properly incorporate this design into the overall building design. Bracing indicated is to prevent buckling of individual truss web and/or chord members only. Additional temporary and permanent bracing is always required for stability and to prevent collapse with possible personal injury and property damage. For general guidance regarding the fabrication, storage, delivery, erection and bracing of trusses and truss systems, see **ANSI/TPI1 Quality Criteria, DSB-89 and BCSI Building Component Safety Information** available from Truss Plate Institute, 218 N. Lee Street, Suite 312, Alexandria, VA 22314.



250 Klug Circle
Corona, CA 92880

Job #	Truss	Truss Type	Qty	Ply	F.I.R.E.	K2936684
17-CP8204	A01	California Girder	2	1		
Job Reference (optional)						

PRECISION TRUSS & LUMBER, INC., CLACKAMAS, OR. 97015

8.100 s Jan 9 2017 MiTek Industries, Inc. Thu Mar 09 11:23:56 2017 Page 3
ID: Wk6d7S9BXqoyW2Z56Q4BD0zd0Jc-rBLrlATBysmLedGFQVq9CMKgBu9AAfmlfETpizcg7H

LOAD CASE(S) Standard

- Uniform Loads (plf)
Vert: 1-2=24, 2-3=18, 3-6=2, 6-7=2, 7-8=5, 2-7=-20
Horz: 1-2=-38, 2-3=-32, 3-4=12, 6-7=12, 7-8=19
- Concentrated Loads (lb)
Vert: 3=376(F) 10=-144(F) 12=-97(F) 4=-121(F=-143) 11=-97(F) 5=-121(F=-143) 14=-260(F=-131) 15=-132(F=-150) 16=-260(F=-131) 17=400(F) 18=-14(F)
19=-14(F) 20=-14(F) 21=-144(F) 22=-97(F) 23=-14(F) 24=-14(F) 25=-14(F)
- 13) Dead + 0.6 MWFRS Wind (Neg. Internal) 2nd Parallel: Lumber Increase=1.60, Plate Increase=1.60
- Uniform Loads (plf)
Vert: 1-2=5, 2-3=2, 3-6=18, 6-7=18, 7-8=24, 2-7=-20
Horz: 1-2=-19, 2-3=-12, 3-4=32, 6-7=32, 7-8=38
- Concentrated Loads (lb)
Vert: 3=370(F) 10=-144(F) 12=-97(F) 4=-160(F=-143) 11=-97(F) 5=-160(F=-143) 14=-260(F=-131) 15=-171(F=-150) 16=-260(F=-131) 17=346(F) 18=-14(F)
19=-14(F) 20=-14(F) 21=-144(F) 22=-97(F) 23=-14(F) 24=-14(F) 25=-14(F)
- 14) Dead: Lumber Increase=0.90, Plate Increase=0.90 Plt. metal=0.90
- Uniform Loads (plf)
Vert: 1-3=-14, 3-6=-14, 6-8=-14, 2-7=-20
- Concentrated Loads (lb)
Vert: 3=-43(F) 10=-174(F) 12=-128(F) 4=-284(F=-143) 11=-128(F) 5=-284(F=-143) 14=-273(F=-131) 15=-345(F=-150) 16=-273(F=-131) 17=-43(F) 18=-37(F)
19=-37(F) 20=-37(F) 21=-174(F) 22=-128(F) 23=-37(F) 24=-37(F) 25=-37(F)
- 15) Dead + 0.75 Roof Live (bal.) + 0.75(0.6 MWFRS Wind (Neg. Int) Left): Lumber Increase=1.60, Plate Increase=1.60
- Uniform Loads (plf)
Vert: 1-2=-59, 2-3=-63, 3-6=-42, 6-7=-42, 7-8=-37, 2-7=-20
Horz: 1-2=7, 2-3=12, 3-4=9, 6-7=9, 7-8=14
- Concentrated Loads (lb)
Vert: 3=291(F) 10=-144(F) 12=-97(F) 4=-157(F=-143) 11=-97(F) 5=-157(F=-143) 14=-260(F=-131) 15=-179(F=-150) 16=-260(F=-131) 17=265(F) 18=-14(F)
19=-14(F) 20=-14(F) 21=-144(F) 22=-97(F) 23=-14(F) 24=-14(F) 25=-14(F)
- 16) Dead + 0.75 Roof Live (bal.) + 0.75(0.6 MWFRS Wind (Neg. Int) Right): Lumber Increase=1.60, Plate Increase=1.60
- Uniform Loads (plf)
Vert: 1-2=-37, 2-3=-42, 3-6=-28, 6-7=-63, 7-8=-59, 2-7=-20
Horz: 1-2=-14, 2-3=-9, 3-4=24, 6-7=-12, 7-8=-7
- Concentrated Loads (lb)
Vert: 3=242(F) 10=-144(F) 12=-97(F) 4=-186(F=-143) 11=-97(F) 5=-186(F=-143) 14=-260(F=-131) 15=-208(F=-150) 16=-260(F=-131) 17=260(F) 18=-14(F)
19=-14(F) 20=-14(F) 21=-144(F) 22=-97(F) 23=-14(F) 24=-14(F) 25=-14(F)
- 17) Dead + 0.75 Roof Live (bal.) + 0.75(0.6 MWFRS Wind (Neg. Int) 1st Parallel): Lumber Increase=1.60, Plate Increase=1.60
- Uniform Loads (plf)
Vert: 1-2=-23, 2-3=-28, 3-6=-42, 6-7=-42, 7-8=-37, 2-7=-20
Horz: 1-2=-29, 2-3=-24, 3-4=9, 6-7=9, 7-8=14
- Concentrated Loads (lb)
Vert: 3=247(F) 10=-144(F) 12=-97(F) 4=-157(F=-143) 11=-97(F) 5=-157(F=-143) 14=-260(F=-131) 15=-179(F=-150) 16=-260(F=-131) 17=265(F) 18=-14(F)
19=-14(F) 20=-14(F) 21=-144(F) 22=-97(F) 23=-14(F) 24=-14(F) 25=-14(F)
- 18) Dead + 0.75 Roof Live (bal.) + 0.75(0.6 MWFRS Wind (Neg. Int) 2nd Parallel): Lumber Increase=1.60, Plate Increase=1.60
- Uniform Loads (plf)
Vert: 1-2=-37, 2-3=-42, 3-6=-28, 6-7=-28, 7-8=-23, 2-7=-20
Horz: 1-2=-14, 2-3=-9, 3-4=24, 6-7=24, 7-8=29
- Concentrated Loads (lb)
Vert: 3=242(F) 10=-144(F) 12=-97(F) 4=-186(F=-143) 11=-97(F) 5=-186(F=-143) 14=-260(F=-131) 15=-208(F=-150) 16=-260(F=-131) 17=224(F) 18=-14(F)
19=-14(F) 20=-14(F) 21=-144(F) 22=-97(F) 23=-14(F) 24=-14(F) 25=-14(F)
- 19) 1st Dead + Roof Live (unbalanced): Lumber Increase=1.15, Plate Increase=1.15
- Uniform Loads (plf)
Vert: 1-3=-64, 3-6=-14, 6-8=-14, 2-7=-20
- Concentrated Loads (lb)
Vert: 3=-335(F) 10=-234(F) 12=-188(F) 4=-447(F=-143) 11=-188(F) 5=-447(F=-143) 14=-386(F=-131) 15=-559(F=-150)
16=-386(F=-131) 17=-397(F) 18=-37(F) 19=-37(F) 20=-37(F) 21=-234(F) 22=-188(F) 23=-37(F) 24=-37(F) 25=-37(F)
- 20) 2nd Dead + Roof Live (unbalanced): Lumber Increase=1.15, Plate Increase=1.15
- Uniform Loads (plf)
Vert: 1-3=-14, 3-6=-64, 6-8=-64, 2-7=-20
- Concentrated Loads (lb)
Vert: 3=-318(F) 10=-234(F) 12=-188(F) 4=-347(F=-143) 11=-188(F) 5=-347(F=-143) 14=-291(F=-131) 15=-459(F=-150)
16=-291(F=-131) 17=-256(F) 18=-37(F) 19=-37(F) 20=-37(F) 21=-234(F) 22=-188(F) 23=-37(F) 24=-37(F) 25=-37(F)
- 21) 3rd Dead + 0.75 Roof Live (unbalanced): Lumber Increase=1.15, Plate Increase=1.15
- Uniform Loads (plf)
Vert: 1-3=-52, 3-6=-14, 6-8=-14, 2-7=-20
- Concentrated Loads (lb)
Vert: 3=-262(F) 10=-219(F) 12=-173(F) 4=-407(F=-143) 11=-173(F) 5=-407(F=-143) 14=-358(F=-131) 15=-505(F=-150)
16=-358(F=-131) 17=-308(F) 18=-37(F) 19=-37(F) 20=-37(F) 21=-219(F) 22=-173(F) 23=-37(F) 24=-37(F) 25=-37(F)
- 22) 4th Dead + 0.75 Roof Live (unbalanced): Lumber Increase=1.15, Plate Increase=1.15
- Uniform Loads (plf)
Vert: 1-3=-14, 3-6=-51, 6-8=-52, 2-7=-20
- Concentrated Loads (lb)
Vert: 3=-249(F) 10=-219(F) 12=-173(F) 4=-332(F=-143) 11=-173(F) 5=-332(F=-143) 14=-287(F=-131) 15=-430(F=-150)
16=-287(F=-131) 17=-202(F) 18=-37(F) 19=-37(F) 20=-37(F) 21=-219(F) 22=-173(F) 23=-37(F) 24=-37(F) 25=-37(F)
- 23) Reversal: Dead + 0.6 MWFRS Wind (Pos. Internal) Left: Lumber Increase=1.60, Plate Increase=1.60
- Uniform Loads (plf)
Vert: 1-2=3, 2-3=-12, 3-6=17, 6-7=17, 7-8=10, 2-7=-12
Horz: 1-2=-12, 2-3=3, 3-4=25, 6-7=25, 7-8=19

Continued on page 4



WARNING - Verify design parameters and READ NOTES ON THIS AND INCLUDED MITEK REFERENCE PAGE MII-7473 rev. 10/03/2015 BEFORE USE.

Design valid for use only with MiTek® connectors. This design is based only upon parameters shown, and is for an individual building component, not a truss system. Before use, the building designer must verify the applicability of design parameters and properly incorporate this design into the overall building design. Bracing indicated is to prevent buckling of individual truss web and/or chord members only. Additional temporary and permanent bracing is always required for stability and to prevent collapse with possible personal injury and property damage. For general guidance regarding the fabrication, storage, delivery, erection and bracing of trusses and truss systems, see **ANSI/TPI1 Quality Criteria, DSB-89 and BCSI Building Component Safety Information** available from Truss Plate Institute, 218 N. Lee Street, Suite 312, Alexandria, VA 22314.



250 Klug Circle
Corona, CA 92880

City of Portland
REVIEWED FOR CODE
COMPLIANCE

APR 24 2017

Permit Number

Job #	Truss	Truss Type	Qty	Ply	F.I.R.E.	K2936684
17-CP8204	A01	California Girder	2	1		
Job Reference (optional)						

PRECISION TRUSS & LUMBER, INC., CLACKAMAS, OR. 97015

8.100 s Jan 9 2017 MiTek Industries, Inc. Thu Mar 09 11:23:56 2017 Page 4
ID:Wk6d7S9BXqoyW2Z56Q4BD0zd0Jc-rLrIAtBysmLedGFQVq9CMKgBu9AAfmlfETpizcg7H

LOAD CASE(S) Standard

Concentrated Loads (lb)

Vert: 3=-282(F) 10=-235(F) 12=-189(F) 4=-419(F=-143) 11=-189(F) 5=-419(F=-143) 14=-382(F=-131) 15=-503(F=-150) 16=-382(F=-131) 17=-317(F) 18=-45(F)
19=-45(F) 20=-45(F) 21=-235(F) 22=-190(F) 23=-45(F) 24=-45(F) 25=-45(F)

24) Reversal: Dead + 0.6 MWFRS Wind (Pos. Internal) Right: Lumber Increase=1.60, Plate Increase=1.60

Uniform Loads (plf)

Vert: 1-2=10, 2-3=17, 3-6=36, 6-7=12, 7-8=3, 2-7=12

Horz: 1-2=-19, 2-3=-25, 3-4=44, 6-7=-3, 7-8=12

Concentrated Loads (lb)

Vert: 3=-347(F) 10=-235(F) 12=-189(F) 4=-458(F=-143) 11=-189(F) 5=-458(F=-143) 14=-418(F=-131) 15=-542(F=-150) 16=-418(F=-131) 17=-324(F) 18=-45(F)
19=-45(F) 20=-45(F) 21=-235(F) 22=-190(F) 23=-45(F) 24=-45(F) 25=-45(F)

25) Reversal: Dead + 0.6 MWFRS Wind (Neg. Internal) Left: Lumber Increase=1.60, Plate Increase=1.60

Uniform Loads (plf)

Vert: 1-2=-24, 2-3=-30, 3-6=-2, 6-7=-2, 7-8=5, 2-7=-20

Horz: 1-2=10, 2-3=16, 3-4=12, 6-7=12, 7-8=19

Concentrated Loads (lb)

Vert: 3=-230(F) 10=-227(F) 12=-181(F) 4=-382(F=-143) 11=-181(F) 5=-382(F=-143) 14=-347(F=-131) 15=-467(F=-150) 16=-347(F=-131) 17=-265(F) 18=-37(F)
19=-37(F) 20=-37(F) 21=-227(F) 22=-182(F) 23=-37(F) 24=-37(F) 25=-37(F)

26) Reversal: Dead + 0.6 MWFRS Wind (Neg. Internal) Right: Lumber Increase=1.60, Plate Increase=1.60

Uniform Loads (plf)

Vert: 1-2=5, 2-3=-2, 3-6=18, 6-7=-30, 7-8=-24, 2-7=-20

Horz: 1-2=-19, 2-3=-12, 3-4=32, 6-7=-16, 7-8=-10

Concentrated Loads (lb)

Vert: 3=-295(F) 10=-227(F) 12=-181(F) 4=-421(F=-143) 11=-181(F) 5=-421(F=-143) 14=-383(F=-131) 15=-505(F=-150) 16=-383(F=-131) 17=-272(F) 18=-37(F)
19=-37(F) 20=-37(F) 21=-227(F) 22=-182(F) 23=-37(F) 24=-37(F) 25=-37(F)

27) Reversal: Dead + 0.6 MWFRS Wind (Pos. Internal) 1st Parallel: Lumber Increase=1.60, Plate Increase=1.60

Uniform Loads (plf)

Vert: 1-2=30, 2-3=36, 3-6=17, 6-7=17, 7-8=10, 2-7=-12

Horz: 1-2=-38, 2-3=-44, 3-4=25, 6-7=25, 7-8=19

Concentrated Loads (lb)

Vert: 3=-341(F) 10=-235(F) 12=-189(F) 4=-419(F=-143) 11=-189(F) 5=-419(F=-143) 14=-382(F=-131) 15=-503(F=-150) 16=-382(F=-131) 17=-317(F) 18=-45(F)
19=-45(F) 20=-45(F) 21=-235(F) 22=-190(F) 23=-45(F) 24=-45(F) 25=-45(F)

28) Reversal: Dead + 0.6 MWFRS Wind (Pos. Internal) 2nd Parallel: Lumber Increase=1.60, Plate Increase=1.60

Uniform Loads (plf)

Vert: 1-2=10, 2-3=17, 3-6=36, 6-7=36, 7-8=30, 2-7=-12

Horz: 1-2=-19, 2-3=-25, 3-4=44, 6-7=44, 7-8=38

Concentrated Loads (lb)

Vert: 3=-347(F) 10=-235(F) 12=-189(F) 4=-458(F=-143) 11=-189(F) 5=-458(F=-143) 14=-418(F=-131) 15=-542(F=-150) 16=-418(F=-131) 17=-371(F) 18=-45(F)
19=-45(F) 20=-45(F) 21=-235(F) 22=-190(F) 23=-45(F) 24=-45(F) 25=-45(F)

29) Reversal: Dead + 0.6 MWFRS Wind (Pos. Internal) 3rd Parallel: Lumber Increase=1.60, Plate Increase=1.60

Uniform Loads (plf)

Vert: 1-2=16, 2-3=23, 3-6=11, 6-7=11, 7-8=5, 2-7=-12

Horz: 1-2=-25, 2-3=-31, 3-4=20, 6-7=20, 7-8=13

Concentrated Loads (lb)

Vert: 3=-315(F) 10=-235(F) 12=-189(F) 4=-408(F=-143) 11=-189(F) 5=-408(F=-143) 14=-371(F=-131) 15=-492(F=-150) 16=-371(F=-131) 17=-301(F) 18=-45(F)
19=-45(F) 20=-45(F) 21=-235(F) 22=-190(F) 23=-45(F) 24=-45(F) 25=-45(F)

30) Reversal: Dead + 0.6 MWFRS Wind (Pos. Internal) 4th Parallel: Lumber Increase=1.60, Plate Increase=1.60

Uniform Loads (plf)

Vert: 1-2=5, 2-3=11, 3-6=23, 6-7=23, 7-8=16, 2-7=-12

Horz: 1-2=-13, 2-3=-20, 3-4=31, 6-7=31, 7-8=25

Concentrated Loads (lb)

Vert: 3=-319(F) 10=-235(F) 12=-189(F) 4=-431(F=-143) 11=-189(F) 5=-431(F=-143) 14=-392(F=-131) 15=-515(F=-150)
16=-392(F=-131) 17=-333(F) 18=-45(F) 19=-45(F) 20=-45(F) 21=-235(F) 22=-190(F) 23=-45(F) 24=-45(F) 25=-45(F)

31) Reversal: Dead + 0.6 MWFRS Wind (Neg. Internal) 1st Parallel: Lumber Increase=1.60, Plate Increase=1.60

Uniform Loads (plf)

Vert: 1-2=24, 2-3=18, 3-6=-2, 6-7=-2, 7-8=5, 2-7=-20

Horz: 1-2=-38, 2-3=-32, 3-4=12, 6-7=12, 7-8=19

Concentrated Loads (lb)

Vert: 3=-289(F) 10=-227(F) 12=-181(F) 4=-382(F=-143) 11=-181(F) 5=-382(F=-143) 14=-347(F=-131) 15=-467(F=-150)
16=-347(F=-131) 17=-265(F) 18=-37(F) 19=-37(F) 20=-37(F) 21=-227(F) 22=-182(F) 23=-37(F) 24=-37(F) 25=-37(F)

32) Reversal: Dead + 0.6 MWFRS Wind (Neg. Internal) 2nd Parallel: Lumber Increase=1.60, Plate Increase=1.60

Uniform Loads (plf)

Vert: 1-2=5, 2-3=-2, 3-6=18, 6-7=18, 7-8=24, 2-7=-20

Horz: 1-2=-19, 2-3=-12, 3-4=32, 6-7=32, 7-8=38

Concentrated Loads (lb)

Vert: 3=-295(F) 10=-227(F) 12=-181(F) 4=-421(F=-143) 11=-181(F) 5=-421(F=-143) 14=-383(F=-131) 15=-505(F=-150)
16=-383(F=-131) 17=-319(F) 18=-37(F) 19=-37(F) 20=-37(F) 21=-227(F) 22=-182(F) 23=-37(F) 24=-37(F) 25=-37(F)

33) Reversal: Dead + 0.75 Roof Live (bal.) + 0.75(0.6 MWFRS Wind (Neg. Int) Left): Lumber Increase=1.60, Plate Increase=1.60

Uniform Loads (plf)


Vert: 1-2=-59, 2-3=-63, 3-6=-42, 6-7=-42, 7-8=-37, 2-7=-20

Horz: 1-2=7, 2-3=12, 3-4=9, 6-7=9, 7-8=14

Concentrated Loads (lb)

Vert: 3=-245(F) 10=-248(F) 12=-202(F) 4=-375(F=-143) 11=-202(F) 5=-375(F=-143) 14=-328(F=-131) 15=-481(F=-150)
16=-328(F=-131) 17=-271(F) 18=-37(F) 19=-37(F) 20=-37(F) 21=-248(F) 22=-202(F) 23=-37(F) 24=-37(F) 25=-37(F)

34) Reversal: Dead + 0.75 Roof Live (bal.) + 0.75(0.6 MWFRS Wind (Neg. Int) Right): Lumber Increase=1.60, Plate Increase=1.60

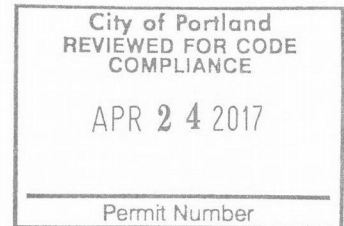

Continued on page 5



WARNING - Verify design parameters and READ NOTES ON THIS AND INCLUDED MITEK REFERENCE PAGE MII-7473 rev. 10/03/2015 BEFORE USE.

Design valid for use only with MiTek® connectors. This design is based only upon parameters shown, and is for an individual building component, not a truss system. Before use, the building designer must verify the applicability of design parameters and properly incorporate this design into the overall building design. Bracing indicated is to prevent buckling of individual truss web and/or chord members only. Additional temporary and permanent bracing is always required for stability and to prevent collapse with possible personal injury and property damage. For general guidance regarding the fabrication, storage, delivery, erection and bracing of trusses and truss systems, see ANSITPP1 Quality Criteria, DSB-89 and BCSI Building Component Safety Information available from Truss Plate Institute, 218 N. Lee Street, Suite 312, Alexandria, VA 22314.



250 Klug Circle
Corona, CA 92880

Job ,	Truss	Truss Type	Qty	Ply	F.I.R.E.
17-CP8204	A01	California Girder	2	1	K2936684
Job Reference (optional)					

PRECISION TRUSS & LUMBER, INC., CLACKAMAS, OR. 97015

8.100 s Jan 9 2017 MiTek Industries, Inc. Thu Mar 09 11:23:56 2017 Page 5
ID:Wk6d7S9BXqoyW2Z56Q4BD0zd0Jc-rBLrIATBysmLedGFQVq9CMKgBu9AAfmlfETpizcg7H

LOAD CASE(S) Standard

Uniform Loads (plf)

Vert: 1-2=-37, 2-3=-42, 3-6=-28, 6-7=-63, 7-8=-59, 2-7=-20

Horz: 1-2=-14, 2-3=-9, 3-4=24, 6-7=-12, 7-8=-7

Concentrated Loads (lb)

Vert: 3=-294(F) 10=-248(F) 12=-202(F) 4=-403(F=-143) 11=-202(F) 5=-403(F=-143) 14=-355(F=-131) 15=-510(F=-150) 16=-355(F=-131) 17=-276(F) 18=-37(F) 19=-37(F) 20=-37(F) 21=-248(F) 22=-202(F) 23=-37(F) 24=-37(F) 25=-37(F)

35) Reversal: Dead + 0.75 Roof Live (bal.) + 0.75(0.6 MWFRS Wind (Neg. Int) 1st Parallel): Lumber Increase=1.60, Plate Increase=1.60

Uniform Loads (plf)

Vert: 1-2=-23, 2-3=-28, 3-6=-42, 6-7=-42, 7-8=-37, 2-7=-20

Horz: 1-2=-29, 2-3=-24, 3-4=9, 6-7=9, 7-8=14

Concentrated Loads (lb)

Vert: 3=-289(F) 10=-248(F) 12=-202(F) 4=-375(F=-143) 11=-202(F) 5=-375(F=-143) 14=-328(F=-131) 15=-481(F=-150) 16=-328(F=-131) 17=-271(F) 18=-37(F) 19=-37(F) 20=-37(F) 21=-248(F) 22=-202(F) 23=-37(F) 24=-37(F) 25=-37(F)

36) Reversal: Dead + 0.75 Roof Live (bal.) + 0.75(0.6 MWFRS Wind (Neg. Int) 2nd Parallel): Lumber Increase=1.60, Plate Increase=1.60


Uniform Loads (plf)

Vert: 1-2=-37, 2-3=-42, 3-6=-28, 6-7=-28, 7-8=-23, 2-7=-20

Horz: 1-2=-14, 2-3=-9, 3-4=24, 6-7=24, 7-8=29

Concentrated Loads (lb)

Vert: 3=-294(F) 10=-248(F) 12=-202(F) 4=-403(F=-143) 11=-202(F) 5=-403(F=-143) 14=-355(F=-131) 15=-510(F=-150) 16=-355(F=-131) 17=-312(F) 18=-37(F) 19=-37(F) 20=-37(F) 21=-248(F) 22=-202(F) 23=-37(F) 24=-37(F) 25=-37(F)

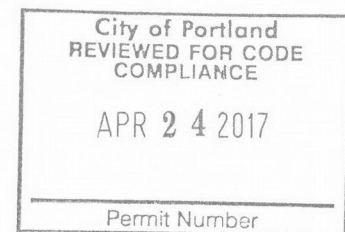


WARNING - Verify design parameters and READ NOTES ON THIS AND INCLUDED MITEK REFERENCE PAGE MII-7473 rev. 10/03/2015 BEFORE USE.

Design valid for use only with MiTek® connectors. This design is based only upon parameters shown, and is for an individual building component, not a truss system. Before use, the building designer must verify the applicability of design parameters and properly incorporate this design into the overall building design. Bracing indicated is to prevent buckling of individual truss web and/or chord members only. Additional temporary and permanent bracing is always required for stability and to prevent collapse with possible personal injury and property damage. For general guidance regarding the fabrication, storage, delivery, erection and bracing of trusses and truss systems, see

ANSI/TPH Quality Criteria, DSB-89 and BCSI Building Component Safety Information available from Truss Plate Institute, 218 N. Lee Street, Suite 312, Alexandria, VA 22314.



250 Klug Circle
Corona, CA 92880

 K2936685

250 Klug Circle
Corona, CA 92880


Job #	Truss	Truss Type	Qty	Ply	F.I.R.E.
17-CP8204	A02	California	2	1	K2936685

PRECISION TRUSS & LUMBER, INC., CLACKAMAS, OR. 97015

8.100 s Jan 9 2017 MiTek Industries, Inc. Thu Mar 09 11:23:58 2017 Page 2
ID:Wk6d7S9BXqoyW2Z56Q4BD0zd0Jc-nZTc9_BkjZ6UxbxeMrXIFdRd7e4eC93ljzauzbzcg7F

LOAD CASE(S) Standard

- 2) Dead + 0.75 Roof Live (balanced): Lumber Increase=1.15, Plate Increase=1.15
Uniform Loads (plf)
Vert: 1-3=-52, 3-4=-51, 4-6=-14, 5-8=-91(F=-40), 9-10=-14, 10-11=-51, 11-13=-52, 2-12=-20
- 3) Dead + Uninhabitable Attic Without Storage: Lumber Increase=1.25, Plate Increase=1.25
Uniform Loads (plf)
Vert: 1-3=-14, 3-6=-14, 5-8=-54(F=-40), 9-11=-14, 11-13=-14, 2-12=-40
- 4) Dead + 0.6 C-C Wind (Pos. Internal) Case 1: Lumber Increase=1.60, Plate Increase=1.60
Uniform Loads (plf)
Vert: 1-2=56, 2-18=34, 3-18=26, 3-4=26, 4-6=-8, 5-7=-3(F=-40), 7-8=-10(F=-40), 9-10=27, 10-11=34, 11-20=34, 12-20=26, 12-13=20, 2-12=-12
Horz: 1-2=-64, 2-18=-42, 3-18=-35, 3-4=-35, 9-10=36, 10-11=42, 11-20=42, 12-20=35, 12-13=28
- 5) Dead + 0.6 C-C Wind (Pos. Internal) Case 2: Lumber Increase=1.60, Plate Increase=1.60
Uniform Loads (plf)
Vert: 1-2=20, 2-19=26, 3-19=34, 3-4=34, 4-6=27, 5-7=-10(F=-40), 7-8=-3(F=-40), 9-10=-8, 10-11=26, 11-21=26, 12-21=34, 12-13=56, 2-12=-12
Horz: 1-2=-28, 2-19=-35, 3-19=-42, 3-4=-42, 4-6=-36, 10-11=35, 11-21=35, 12-21=42, 12-13=64
- 6) Dead + 0.6 C-C Wind (Neg. Internal) Case 1: Lumber Increase=1.60, Plate Increase=1.60
Uniform Loads (plf)
Vert: 1-2=14, 2-3=-49, 3-4=-49, 4-6=-14, 5-8=-68(F=-40), 9-10=-42, 10-11=-49, 11-12=-49, 12-13=-42, 2-12=-20
Horz: 1-2=-28, 2-3=35, 3-4=35, 9-10=-28, 10-11=-35, 11-12=-35, 12-13=-28
- 7) Dead + 0.6 C-C Wind (Neg. Internal) Case 2: Lumber Increase=1.60, Plate Increase=1.60
Uniform Loads (plf)
Vert: 1-2=-42, 2-3=-49, 3-4=-49, 4-6=-42, 5-8=-68(F=-40), 9-10=-14, 10-11=-49, 11-12=-49, 12-13=14, 2-12=-20
Horz: 1-2=28, 2-3=35, 3-4=35, 4-6=28, 10-11=-35, 11-12=-35, 12-13=28
- 8) Dead + 0.6 MWFRS Wind (Pos. Internal) Left: Lumber Increase=1.60, Plate Increase=1.60
Uniform Loads (plf)
Vert: 1-2=3, 2-3=-12, 3-4=-12, 4-6=-18, 5-8=-4(F=-40), 9-10=10, 10-11=17, 11-12=17, 12-13=10, 2-12=-12
Horz: 1-2=-12, 2-3=3, 3-4=3, 4-6=10, 9-10=19, 10-11=25, 11-12=25, 12-13=19
- 9) Dead + 0.6 MWFRS Wind (Pos. Internal) Right: Lumber Increase=1.60, Plate Increase=1.60
Uniform Loads (plf)
Vert: 1-2=10, 2-3=17, 3-4=17, 4-6=10, 5-8=-4(F=-40), 9-10=-18, 10-11=-12, 11-12=-12, 12-13=3, 2-12=-12
Horz: 1-2=-19, 2-3=-25, 3-4=-25, 4-6=-19, 9-10=-10, 10-11=-3, 11-12=-3, 12-13=12
- 10) Dead + 0.6 MWFRS Wind (Neg. Internal) Left: Lumber Increase=1.60, Plate Increase=1.60
Uniform Loads (plf)
Vert: 1-2=-24, 2-3=-30, 3-4=-30, 4-6=-24, 5-8=-22(F=-40), 9-10=5, 10-11=-2, 11-12=-2, 12-13=5, 2-12=-20
Horz: 1-2=10, 2-3=16, 3-4=16, 4-6=10, 9-10=19, 10-11=12, 11-12=12, 12-13=19
- 11) Dead + 0.6 MWFRS Wind (Neg. Internal) Right: Lumber Increase=1.60, Plate Increase=1.60
Uniform Loads (plf)
Vert: 1-2=5, 2-3=-2, 3-4=-2, 4-6=5, 5-8=-22(F=-40), 9-10=-24, 10-11=-30, 11-12=-30, 12-13=-24, 2-12=-20
Horz: 1-2=-19, 2-3=-12, 3-4=-12, 4-6=-19, 9-10=-10, 10-11=-16, 11-12=-16, 12-13=-10
- 12) Dead + 0.6 MWFRS Wind (Pos. Internal) 1st Parallel: Lumber Increase=1.60, Plate Increase=1.60
Uniform Loads (plf)
Vert: 1-2=30, 2-3=36, 3-4=36, 4-6=30, 5-7=-4(F=-40), 7-8=-23(F=-40), 9-10=10, 10-11=17, 11-12=17, 12-13=10, 2-12=-12
Horz: 1-2=-38, 2-3=44, 3-4=44, 4-6=38, 9-10=19, 10-11=25, 11-12=25, 12-13=19
- 13) Dead + 0.6 MWFRS Wind (Pos. Internal) 2nd Parallel: Lumber Increase=1.60, Plate Increase=1.60
Uniform Loads (plf)
Vert: 1-2=10, 2-3=17, 3-4=17, 4-6=10, 5-7=-23(F=-40), 7-8=-4(F=-40), 9-10=30, 10-11=36, 11-12=36, 12-13=30, 2-12=-12
Horz: 1-2=-19, 2-3=-25, 3-4=-25, 4-6=-19, 9-10=38, 10-11=44, 11-12=44, 12-13=38
- 14) Dead + 0.6 MWFRS Wind (Pos. Internal) 3rd Parallel: Lumber Increase=1.60, Plate Increase=1.60
Uniform Loads (plf)
Vert: 1-2=16, 2-3=23, 3-4=23, 4-6=16, 5-7=-17(F=-40), 7-8=-29(F=-40), 9-10=5, 10-11=11, 11-12=11, 12-13=5, 2-12=-12
Horz: 1-2=-25, 2-3=-31, 3-4=-31, 4-6=-25, 9-10=13, 10-11=20, 11-12=20, 12-13=13
- 15) Dead + 0.6 MWFRS Wind (Pos. Internal) 4th Parallel: Lumber Increase=1.60, Plate Increase=1.60
Uniform Loads (plf)
Vert: 1-2=5, 2-3=11, 3-4=11, 4-6=5, 5-7=-29(F=-40), 7-8=-17(F=-40), 9-10=16, 10-11=23, 11-12=23, 12-13=16, 2-12=-12
Horz: 1-2=-13, 2-3=-20, 3-4=-20, 4-6=-13, 9-10=25, 10-11=31, 11-12=31, 12-13=25
- 16) Dead + 0.6 MWFRS Wind (Neg. Internal) 1st Parallel: Lumber Increase=1.60, Plate Increase=1.60
Uniform Loads (plf)
Vert: 1-2=24, 2-3=18, 3-4=18, 4-6=24, 5-7=-22(F=-40), 7-8=-42(F=-40), 9-10=5, 10-11=-2, 11-12=-2, 12-13=5, 2-12=-20
Horz: 1-2=-38, 2-3=-32, 3-4=-32, 4-6=-38, 9-10=19, 10-11=12, 11-12=12, 12-13=19
- 17) Dead + 0.6 MWFRS Wind (Neg. Internal) 2nd Parallel: Lumber Increase=1.60, Plate Increase=1.60
Uniform Loads (plf)
Vert: 1-2=5, 2-3=-2, 3-4=-2, 4-6=5, 5-7=-42(F=-40), 7-8=-22(F=-40), 9-10=24, 10-11=18, 11-12=18, 12-13=24, 2-12=-20
Horz: 1-2=-19, 2-3=-12, 3-4=-12, 4-6=-19, 9-10=38, 10-11=32, 11-12=32, 12-13=38
- 18) Dead: Lumber Increase=0.90, Plate Increase=0.90 Plt. metal=0.90
Uniform Loads (plf)
Vert: 1-3=-14, 3-6=-14, 5-8=-54(F=-40), 9-11=-14, 11-13=-14, 2-12=-20
- 19) Dead + 0.75 Roof Live (bal.) + 0.75(0.6 MWFRS Wind (Neg. Int) Left): Lumber Increase=1.60, Plate Increase=1.60
Uniform Loads (plf)
Vert: 1-2=-59, 2-3=-63, 3-4=-63, 4-6=-21, 5-8=-68(F=-40), 9-10=0, 10-11=-42, 11-12=-42, 12-13=-37, 2-12=-20
Horz: 1-2=7, 2-3=12, 3-4=12, 4-6=7, 9-10=14, 10-11=9, 11-12=9, 12-13=14
- 20) Dead + 0.75 Roof Live (bal.) + 0.75(0.6 MWFRS Wind (Neg. Int) Right): Lumber Increase=1.60, Plate Increase=1.60
Uniform Loads (plf)
Vert: 1-2=-37, 2-3=-42, 3-4=-42, 4-6=0, 5-8=-68(F=-40), 9-10=-21, 10-11=-63, 11-12=-63, 12-13=-59, 2-12=-20
Horz: 1-2=-14, 2-3=-9, 3-4=-9, 4-6=-14, 9-10=-7, 10-11=-12, 11-12=-12, 12-13=-7
- 21) Dead + 0.75 Roof Live (bal.) + 0.75(0.6 MWFRS Wind (Neg. Int) 1st Parallel): Lumber Increase=1.60, Plate Increase=1.60

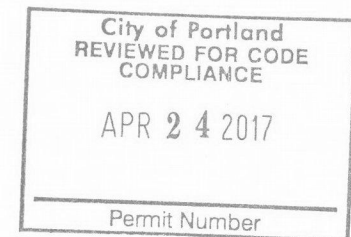

Continued on page 3

WARNING - Verify design parameters and READ NOTES ON THIS AND INCLUDED MITEK REFERENCE PAGE MII-7473 rev. 10/03/2015 BEFORE USE.

Design valid for use only with MiTek® connectors. This design is based only upon parameters shown, and is for an individual building component, not a truss system. Before use, the building designer must verify the applicability of design parameters and properly incorporate this design into the overall building design. Bracing indicated is to prevent buckling of individual truss web and/or chord members only. Additional temporary and permanent bracing is always required for stability and to prevent collapse with possible personal injury and property damage. For general guidance regarding the fabrication, storage, delivery, erection and bracing of trusses and truss systems, see ANSI/TPI Quality Criteria, DSB-89 and BCSI Building Component Safety Information available from Truss Plate Institute, 218 N. Lee Street, Suite 312, Alexandria, VA 22314.



250 Klug Circle
Corona, CA 92880

Job #	Truss	Truss Type	Qty	Ply	F.I.R.E.
17-CP8204	A02	California	2	1	K2936685
Job Reference (optional)					

PRECISION TRUSS & LUMBER, INC., CLACKAMAS, OR. 97015

8.100 s Jan 9 2017 MiTek Industries, Inc. Thu Mar 09 11:23:58 2017 Page 3
ID: Wk6d7S9BXqoyW2Z56Q4BD0zd0Jc-nZTc9_BkjZ6UbxneMrXIFdRdT7e4eC93ljzjubzcg7F

LOAD CASE(S) Standard

Uniform Loads (plf)

Vert: 1-2=-23, 2-3=-28, 3-4=-28, 4-6=15, 5-7=-68(F=-40), 7-8=-82(F=-40), 9-10=0, 10-11=-42, 11-12=-42, 12-13=-37, 2-12=-20

Horz: 1-2=-29, 2-3=-24, 3-4=-24, 4-6=-29, 9-10=14, 10-11=9, 11-12=9, 12-13=14

22) Dead + 0.75 Roof Live (bal.) + 0.75(0.6 MWFRS Wind (Neg. Int) 2nd Parallel): Lumber Increase=1.60, Plate Increase=1.60

Uniform Loads (plf)

Vert: 1-2=-37, 2-3=-42, 3-4=-42, 4-6=0, 5-7=-82(F=-40), 7-8=-68(F=-40), 9-10=15, 10-11=-28, 11-12=-28, 12-13=-23, 2-12=-20

Horz: 1-2=-14, 2-3=-9, 3-4=-9, 4-6=-14, 9-10=29, 10-11=24, 11-12=24, 12-13=29

23) 1st Dead + Roof Live (unbalanced): Lumber Increase=1.15, Plate Increase=1.15

Uniform Loads (plf)

Vert: 1-3=-64, 3-4=-64, 4-6=-14, 5-8=-104(F=-40), 9-11=-14, 11-13=-14, 2-12=-20

24) 2nd Dead + Roof Live (unbalanced): Lumber Increase=1.15, Plate Increase=1.15

Uniform Loads (plf)

Vert: 1-3=-14, 3-6=-14, 5-8=-104(F=-40), 9-10=-14, 10-11=-64, 11-13=-64, 2-12=-20

25) 3rd Dead + 0.75 Roof Live (unbalanced): Lumber Increase=1.15, Plate Increase=1.15


Uniform Loads (plf)

Vert: 1-3=-52, 3-4=-51, 4-6=-14, 5-8=-91(F=-40), 9-11=-14, 11-13=-14, 2-12=-20

26) 4th Dead + 0.75 Roof Live (unbalanced): Lumber Increase=1.15, Plate Increase=1.15

Uniform Loads (plf)

Vert: 1-3=-14, 3-6=-14, 5-8=-91(F=-40), 9-10=-14, 10-11=-51, 11-13=-52, 2-12=-20

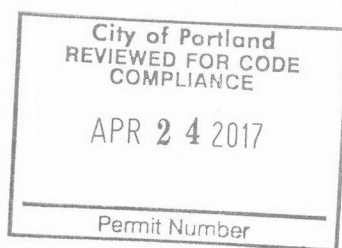

WARNING - Verify design parameters and READ NOTES ON THIS AND INCLUDED MITEK REFERENCE PAGE MII-7473 rev. 10/03/2015 BEFORE USE.

Design valid for use only with MiTek® connectors. This design is based only upon parameters shown, and is for an individual building component, not a truss system. Before use, the building designer must verify the applicability of design parameters and properly incorporate this design into the overall building design. Bracing indicated is to prevent buckling of individual truss web and/or chord members only. Additional temporary and permanent bracing is always required for stability and to prevent collapse with possible personal injury and property damage. For general guidance regarding the fabrication, storage, delivery, erection and bracing of trusses and truss systems, see

ANSI/TPI1 Quality Criteria, DSB-89 and BCSI Building Component Safety Information available from Truss Plate Institute, 218 N. Lee Street, Suite 312, Alexandria, VA 22314.



250 Klug Circle
Corona, CA 92880

Job	Truss	Truss Type	Qty	Ply	F.I.R.E.	
17-CP8204	A03	California	2	1		K2936686
Job Reference (optional)						

PRECISION TRUSS & LUMBER, INC., CLACKAMAS, OR. 97015

8.100 s Jan 9 2017 MiTek Industries, Inc. Thu Mar 09 11:23:59 2017 Page 1
ID:Wk6d7S9BXqoyW2Z56Q4BD0zd0Jc-Fm1_NKCMUIELC5MrwZ2Xnr_r9PzYNgHC_ds7Q1zcg7E

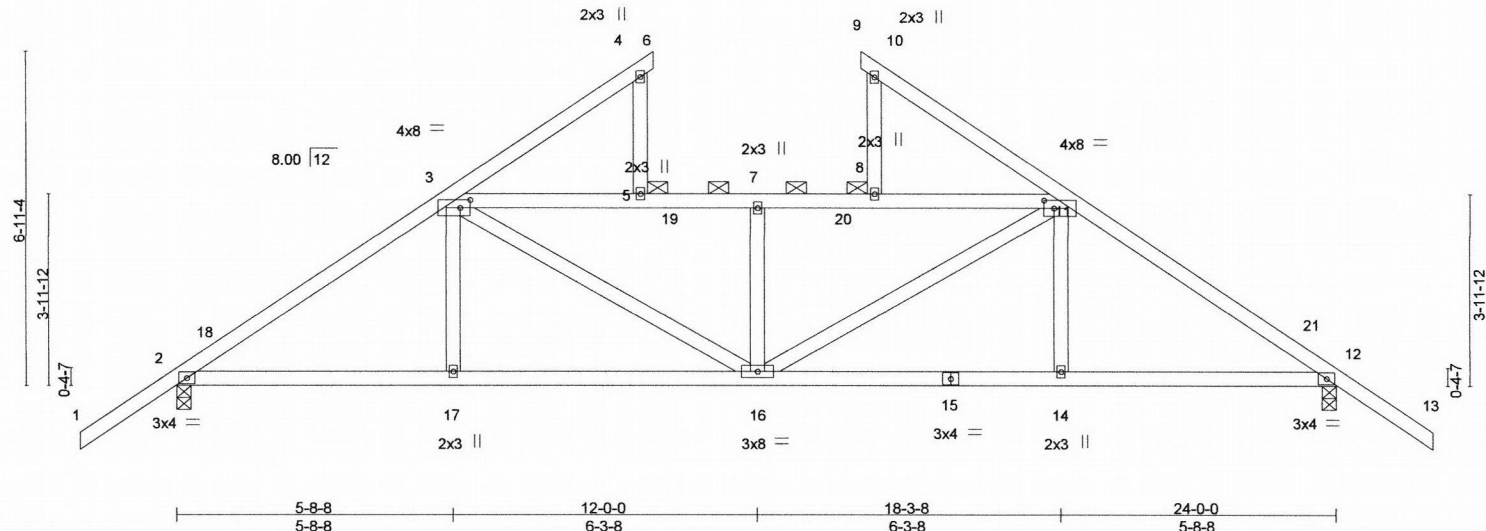
 


Plate Offsets (X,Y) - [3:0-2-8,0-2-0], [11:0-2-8,0-2-0]		LOADING (psf)		SPACING-		CSI.		DEFL.		PLATES	
		TCLL 25.0		Plate Grip DOL 1.15		TC 0.72		Vert(LL) -0.07 16 >999		MT20	
		TCDL 7.0		Lumber DOL 1.15		BC 0.38		Vert(TL) -0.19 14-16 >999		GRIP 185/148	
		BCLL 0.0 *		Rep Stress Incr NO		WB 0.44		Horz(TL) 0.05 12 n/a		Weight: 123 lb	
		BCDL 10.0		Code IRC2012/TPI2007		Matrix-R				FT = 0%	

LUMBER-

TOP CHORD 2x4 DF No.2
BOT CHORD 2x4 DF No.2
WEBS 2x4 HF Std
OTHERS 2x4 HF Std

BRACING-

TOP CHORD
BOT CHORD

Structural wood sheathing directly applied or 4-9-14 oc purlins, except
2-0-0 oc purlins (3-9-1 max.): 3-11.
Rigid ceiling directly applied or 10-0-0 oc bracing.

MiTek recommends that Stabilizers and required cross bracing be installed during truss erection, in accordance with Stabilizer Installation guide.

REACTIONS. (lb/size) 2=1234/0-3-8, 12=1234/0-3-8
Max Horz 2=-225(LC 10)
Max Uplift 2=-185(LC 12), 12=-185(LC 13)

FORCES. (lb) - Max. Comp./Max. Ten. - All forces 250 (lb) or less except when shown.

TOP CHORD 2-3=-1649/142, 3-5=-1950/289, 5-7=-1952/290, 7-8=-1952/290, 8-11=-1950/289,
11-12=-1649/142
BOT CHORD 2-17=-107/1282, 16-17=-106/1283, 14-16=-5/1283, 12-14=-6/1282
WEBS 3-17=0/251, 3-16=-60/854, 7-16=-684/106, 11-16=-60/854, 11-14=0/251

NOTES-


- Unbalanced roof live loads have been considered for this design.
- Wind: ASCE 7-10; Vult=120mph (3-second gust) V(IRC2012)=95mph; TCDL=4.2psf; BCDL=6.0psf; h=25ft; Cat. II; Exp C; enclosed; MWFRS (envelope) automatic zone and C-C Exterior(2) -2-0-0 to 1-0-0, Interior(1) 1-0-0 to 9-10-3, Exterior(2) 9-6-15 to 18-4-1, Interior(1) 18-4-1 to 26-0-0 zone; cantilever left and right exposed; end vertical left and right exposed; C-C for members and forces & MWFRS for reactions shown; Lumber DOL=1.60 plate grip DOL=1.60
- Provide adequate drainage to prevent water ponding.
- This truss has been designed for a 10.0 psf bottom chord live load nonconcurrent with any other live loads.
- * This truss has been designed for a live load of 20.0psf on the bottom chord in all areas where a rectangle 3-6-0 tall by 2-0-0 wide will fit between the bottom chord and any other members.
- Provide mechanical connection (by others) of truss to bearing plate capable of withstanding 100 lb uplift at joint(s) except (jt=lb) 2=185, 12=185.
- Load case(s) 1, 2, 3, 4, 5, 6, 7, 8, 9, 10, 11, 12, 13, 14, 15, 16, 17, 18, 19, 20, 21, 22, 23, 24, 25, 26 has/have been modified. Building designer must review loads to verify that they are correct for the intended use of this truss.
- Graphical purlin representation does not depict the size or the orientation of the purlin along the top and/or bottom chord.
- In the LOAD CASE(S) section, loads applied to the face of the truss are noted as front (F) or back (B).

LOAD CASE(S) Standard

1) Dead + Roof Live (balanced): Lumber Increase=1.15, Plate Increase=1.15
Uniform Loads (plf)

Vert: 1-3=-64, 3-4=-64, 4-6=-14, 5-8=-104(F=-40), 9-10=-14, 10-11=-64, 11-13=-64, 2-12=-20

Continued on page 2

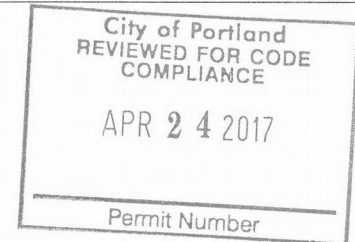

EXPIRES: 12/31/2017
March 9, 2017

WARNING - Verify design parameters and READ NOTES ON THIS AND INCLUDED MITEK REFERENCE PAGE MII-7473 rev. 10/03/2015 BEFORE USE.

Design valid for use only with MiTek® connectors. This design is based only upon parameters shown, and is for an individual building component, not a truss system. Before use, the building designer must verify the applicability of design parameters and properly incorporate this design into the overall building design. Bracing indicated is to prevent buckling of individual truss web and/or chord members only. Additional temporary and permanent bracing is always required for stability and to prevent collapse with possible personal injury and property damage. For general guidance regarding the fabrication, storage, delivery, erection and bracing of trusses and truss systems, see ANSITPH Quality Criteria, DSB-89 and BCSI Building Component Safety Information available from Truss Plate Institute, 218 N. Lee Street, Suite 312, Alexandria, VA 22314.



250 Klug Circle
Corona, CA 92880


Job	Truss	Truss Type	Qty	Ply	F.I.R.E.	K2936686
17-CP8204	A03	California	2	1		
Job Reference (optional)						

PRECISION TRUSS & LUMBER, INC., CLACKAMAS, OR. 97015

8.100 s Jan 9 2017 MiTek Industries, Inc. Thu Mar 09 11:23:59 2017 Page 2
ID:Wk6d7S9BXqoyW2Z56Q4BD0zd0JcFm1_NKCMUELC5MrwZ2Xnr_rPzYNgHC_ds7Q1zcg7E

LOAD CASE(S) Standard

- 2) Dead + 0.75 Roof Live (balanced): Lumber Increase=1.15, Plate Increase=1.15
Uniform Loads (plf)
Vert: 1-3=-52, 3-4=-51, 4-6=-14, 5-8=-91(F=-40), 9-10=-14, 10-11=-52, 11-13=-52, 2-12=-20
- 3) Dead + Uninhabitable Attic Without Storage: Lumber Increase=1.25, Plate Increase=1.25
Uniform Loads (plf)
Vert: 1-3=-14, 3-6=-14, 5-8=-54(F=-40), 9-11=-14, 11-13=-14, 2-12=-40
- 4) Dead + 0.6 C-C Wind (Pos. Internal) Case 1: Lumber Increase=1.60, Plate Increase=1.60
Uniform Loads (plf)
Vert: 1-2=56, 2-18=34, 3-18=26, 3-4=26, 4-6=-8, 5-20=-3(F=-40), 8-20=-10(F=-40), 9-10=27, 10-11=34, 11-12=26, 12-13=20, 2-12=-12
Horz: 1-2=-64, 2-18=-42, 3-18=-35, 3-4=-35, 9-10=36, 10-11=42, 11-12=35, 12-13=28
- 5) Dead + 0.6 C-C Wind (Pos. Internal) Case 2: Lumber Increase=1.60, Plate Increase=1.60
Uniform Loads (plf)
Vert: 1-2=20, 2-3=26, 3-4=34, 4-6=27, 5-19=-10(F=-40), 8-19=-3(F=-40), 9-10=-8, 10-11=26, 11-21=26, 12-21=34, 12-13=56, 2-12=-12
Horz: 1-2=-28, 2-3=-35, 3-4=-42, 4-6=-36, 10-11=35, 11-21=35, 12-21=42, 12-13=64
- 6) Dead + 0.6 C-C Wind (Neg. Internal) Case 1: Lumber Increase=1.60, Plate Increase=1.60
Uniform Loads (plf)
Vert: 1-2=14, 2-3=-49, 3-4=-49, 4-6=-14, 5-8=-68(F=-40), 9-10=-42, 10-11=-49, 11-12=-49, 12-13=-42, 2-12=-20
Horz: 1-2=-28, 2-3=35, 3-4=35, 9-10=-28, 10-11=-35, 11-12=-35, 12-13=-28
- 7) Dead + 0.6 C-C Wind (Neg. Internal) Case 2: Lumber Increase=1.60, Plate Increase=1.60
Uniform Loads (plf)
Vert: 1-2=-42, 2-3=-49, 3-4=-49, 4-6=-42, 5-8=-68(F=-40), 9-10=-14, 10-11=-49, 11-12=-49, 12-13=14, 2-12=-20
Horz: 1-2=28, 2-3=35, 3-4=35, 4-6=28, 10-11=-35, 11-12=-35, 12-13=28
- 8) Dead + 0.6 MWFRS Wind (Pos. Internal) Left: Lumber Increase=1.60, Plate Increase=1.60
Uniform Loads (plf)
Vert: 1-2=3, 2-3=-12, 3-4=-12, 4-6=-18, 5-8=-4(F=-40), 9-10=10, 10-11=17, 11-12=17, 12-13=10, 2-12=-12
Horz: 1-2=-12, 2-3=3, 3-4=3, 4-6=10, 9-10=19, 10-11=25, 11-12=25, 12-13=19
- 9) Dead + 0.6 MWFRS Wind (Pos. Internal) Right: Lumber Increase=1.60, Plate Increase=1.60
Uniform Loads (plf)
Vert: 1-2=10, 2-3=17, 3-4=17, 4-6=10, 5-8=-4(F=-40), 9-10=-18, 10-11=-12, 11-12=-12, 12-13=3, 2-12=-12
Horz: 1-2=-19, 2-3=-25, 3-4=-25, 4-6=-19, 9-10=-10, 10-11=-3, 11-12=-3, 12-13=12
- 10) Dead + 0.6 MWFRS Wind (Neg. Internal) Left: Lumber Increase=1.60, Plate Increase=1.60
Uniform Loads (plf)
Vert: 1-2=-24, 2-3=-30, 3-4=-30, 4-6=-24, 5-8=-22(F=-40), 9-10=5, 10-11=-2, 11-12=-2, 12-13=5, 2-12=-20
Horz: 1-2=10, 2-3=16, 3-4=16, 4-6=10, 9-10=19, 10-11=12, 11-12=12, 12-13=19
- 11) Dead + 0.6 MWFRS Wind (Neg. Internal) Right: Lumber Increase=1.60, Plate Increase=1.60
Uniform Loads (plf)
Vert: 1-2=5, 2-3=-2, 3-4=-2, 4-6=5, 5-8=-22(F=-40), 9-10=-24, 10-11=-30, 11-12=-30, 12-13=-24, 2-12=-20
Horz: 1-2=-19, 2-3=-12, 3-4=-12, 4-6=-19, 9-10=-10, 10-11=-16, 11-12=-16, 12-13=-10
- 12) Dead + 0.6 MWFRS Wind (Pos. Internal) 1st Parallel: Lumber Increase=1.60, Plate Increase=1.60
Uniform Loads (plf)
Vert: 1-2=30, 2-3=36, 3-4=36, 4-6=30, 5-7=-4(F=-40), 7-8=-23(F=-40), 9-10=10, 10-11=17, 11-12=17, 12-13=10, 2-12=-12
Horz: 1-2=-38, 2-3=44, 3-4=44, 4-6=38, 9-10=19, 10-11=25, 11-12=25, 12-13=19
- 13) Dead + 0.6 MWFRS Wind (Pos. Internal) 2nd Parallel: Lumber Increase=1.60, Plate Increase=1.60
Uniform Loads (plf)
Vert: 1-2=10, 2-3=17, 3-4=17, 4-6=10, 5-7=-23(F=-40), 7-8=-4(F=-40), 9-10=30, 10-11=36, 11-12=36, 12-13=30, 2-12=-12
Horz: 1-2=-19, 2-3=-25, 3-4=-25, 4-6=-19, 9-10=38, 10-11=44, 11-12=44, 12-13=38
- 14) Dead + 0.6 MWFRS Wind (Pos. Internal) 3rd Parallel: Lumber Increase=1.60, Plate Increase=1.60
Uniform Loads (plf)
Vert: 1-2=16, 2-3=23, 3-4=23, 4-6=16, 5-7=-17(F=-40), 7-8=-29(F=-40), 9-10=5, 10-11=11, 11-12=11, 12-13=5, 2-12=-12
Horz: 1-2=-25, 2-3=-31, 3-4=-31, 4-6=-25, 9-10=13, 10-11=20, 11-12=20, 12-13=13
- 15) Dead + 0.6 MWFRS Wind (Pos. Internal) 4th Parallel: Lumber Increase=1.60, Plate Increase=1.60
Uniform Loads (plf)
Vert: 1-2=5, 2-3=11, 3-4=11, 4-6=5, 5-7=-29(F=-40), 7-8=-17(F=-40), 9-10=16, 10-11=23, 11-12=23, 12-13=16, 2-12=-12
Horz: 1-2=-13, 2-3=-20, 3-4=-20, 4-6=-13, 9-10=25, 10-11=31, 11-12=31, 12-13=25
- 16) Dead + 0.6 MWFRS Wind (Neg. Internal) 1st Parallel: Lumber Increase=1.60, Plate Increase=1.60
Uniform Loads (plf)
Vert: 1-2=24, 2-3=18, 3-4=18, 4-6=24, 5-7=-22(F=-40), 7-8=-42(F=-40), 9-10=5, 10-11=-2, 11-12=-2, 12-13=5, 2-12=-20
Horz: 1-2=-38, 2-3=-32, 3-4=-32, 4-6=-38, 9-10=19, 10-11=12, 11-12=12, 12-13=19
- 17) Dead + 0.6 MWFRS Wind (Neg. Internal) 2nd Parallel: Lumber Increase=1.60, Plate Increase=1.60
Uniform Loads (plf)
Vert: 1-2=5, 2-3=-2, 3-4=-2, 4-6=5, 5-7=-42(F=-40), 7-8=-22(F=-40), 9-10=24, 10-11=18, 11-12=18, 12-13=24, 2-12=-20
Horz: 1-2=-19, 2-3=-12, 3-4=-12, 4-6=-19, 9-10=38, 10-11=32, 11-12=32, 12-13=38
- 18) Dead: Lumber Increase=0.90, Plate Increase=0.90 Plt. metal=0.90
Uniform Loads (plf)
Vert: 1-3=-14, 3-6=-14, 5-8=-54(F=-40), 9-11=-14, 11-13=-14, 2-12=-20
- 19) Dead + 0.75 Roof Live (bal.) + 0.75(0.6 MWFRS Wind (Neg. Int) Left): Lumber Increase=1.60, Plate Increase=1.60
Uniform Loads (plf)
Vert: 1-2=-59, 2-3=-63, 3-4=-63, 4-6=-21, 5-8=-68(F=-40), 9-10=0, 10-11=-42, 11-12=-42, 12-13=-37, 2-12=-20
Horz: 1-2=7, 2-3=12, 3-4=12, 4-6=7, 9-10=14, 10-11=9, 11-12=9, 12-13=14
- 20) Dead + 0.75 Roof Live (bal.) + 0.75(0.6 MWFRS Wind (Neg. Int) Right): Lumber Increase=1.60, Plate Increase=1.60
Uniform Loads (plf)
Vert: 1-2=-37, 2-3=-42, 3-4=-42, 4-6=0, 5-8=-68(F=-40), 9-10=-21, 10-11=-63, 11-12=-63, 12-13=-59, 2-12=-20
Horz: 1-2=-14, 2-3=-9, 3-4=-9, 4-6=-14, 9-10=-7, 10-11=-12, 11-12=-12, 12-13=-7
- 21) Dead + 0.75 Roof Live (bal.) + 0.75(0.6 MWFRS Wind (Neg. Int) 1st Parallel): Lumber Increase=1.60, Plate Increase=1.60

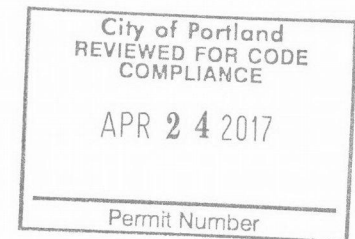

Continued on page 3

WARNING - Verify design parameters and READ NOTES ON THIS AND INCLUDED MITEK REFERENCE PAGE MII-7473 rev. 10/03/2015 BEFORE USE.

Design valid for use only with MiTek® connectors. This design is based only upon parameters shown, and is for an individual building component, not a truss system. Before use, the building designer must verify the applicability of design parameters and properly incorporate this design into the overall building design. Bracing indicated is to prevent buckling of individual truss web and/or chord members only. Additional temporary and permanent bracing is always required for stability and to prevent collapse with possible personal injury and property damage. For general guidance regarding the fabrication, storage, delivery, erection and bracing of trusses and truss systems, see ANSI/TPI1 Quality Criteria, DSB-89 and BCSI Building Component Safety Information available from Truss Plate Institute, 218 N. Lee Street, Suite 312, Alexandria, VA 22314.



250 Klug Circle
Corona, CA 92880

Job ,	Truss	Truss Type	Qty	Ply	F.I.R.E.	K2936686
17-CP8204	A03	California	2	1		
Job Reference (optional)						

PRECISION TRUSS & LUMBER, INC., CLACKAMAS, OR. 97015

8.100 s Jan 9 2017 MiTek Industries, Inc. Thu Mar 09 11:23:59 2017 Page 3
ID:Wk6d7S9BXqoyW2Z56Q4BD0zd0Jc-Fm1_NKCMutELC5MrwZ2Xnr_r9PzYNgHC_dS7Q1zcg7E

LOAD CASE(S) Standard

Uniform Loads (plf)

Vert: 1-2=-23, 2-3=-28, 3-4=-28, 4-6=15, 5-7=-68(F=-40), 7-8=-82(F=-40), 9-10=0, 10-11=-42, 11-12=-42, 12-13=-37, 2-12=-20

Horz: 1-2=-29, 2-3=-24, 3-4=-24, 4-6=-29, 9-10=14, 10-11=9, 11-12=9, 12-13=14

22) Dead + 0.75 Roof Live (bal.) + 0.75(0.6 MWFRS Wind (Neg. Int) 2nd Parallel): Lumber Increase=1.60, Plate Increase=1.60

Uniform Loads (plf)

Vert: 1-2=-37, 2-3=-42, 3-4=-42, 4-6=0, 5-7=-82(F=-40), 7-8=-68(F=-40), 9-10=15, 10-11=-28, 11-12=-28, 12-13=-23, 2-12=-20

Horz: 1-2=-14, 2-3=-9, 3-4=-9, 4-6=-14, 9-10=29, 10-11=24, 11-12=24, 12-13=29

23) 1st Dead + Roof Live (unbalanced): Lumber Increase=1.15, Plate Increase=1.15

Uniform Loads (plf)

Vert: 1-3=-64, 3-4=-64, 4-6=-14, 5-8=-104(F=-40), 9-11=-14, 11-13=-14, 2-12=-20

24) 2nd Dead + Roof Live (unbalanced): Lumber Increase=1.15, Plate Increase=1.15

Uniform Loads (plf)

Vert: 1-3=-14, 3-6=-14, 5-8=-104(F=-40), 9-10=-14, 10-11=-64, 11-13=-64, 2-12=-20

25) 3rd Dead + 0.75 Roof Live (unbalanced): Lumber Increase=1.15, Plate Increase=1.15


Uniform Loads (plf)

Vert: 1-3=-52, 3-4=-51, 4-6=-14, 5-8=-91(F=-40), 9-11=-14, 11-13=-14, 2-12=-20

26) 4th Dead + 0.75 Roof Live (unbalanced): Lumber Increase=1.15, Plate Increase=1.15

Uniform Loads (plf)

Vert: 1-3=-14, 3-6=-14, 5-8=-91(F=-40), 9-10=-14, 10-11=-52, 11-13=-52, 2-12=-20

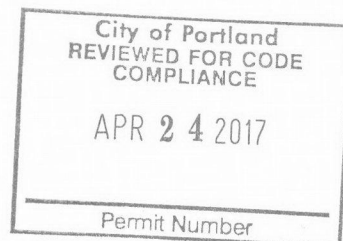

WARNING - Verify design parameters and READ NOTES ON THIS AND INCLUDED MITEK REFERENCE PAGE MII-7473 rev. 10/03/2015 BEFORE USE.

Design valid for use only with MiTek® connectors. This design is based only upon parameters shown, and is for an individual building component, not a truss system. Before use, the building designer must verify the applicability of design parameters and properly incorporate this design into the overall building design. Bracing indicated is to prevent buckling of individual truss web and/or chord members only. Additional temporary and permanent bracing is always required for stability and to prevent collapse with possible personal injury and property damage. For general guidance regarding the fabrication, storage, delivery, erection and bracing of trusses and truss systems, see **ANSI/TPI1 Quality Criteria, DSB-89 and BCSI Building Component Safety Information** available from Truss Plate Institute, 218 N. Lee Street, Suite 312, Alexandria, VA 22314.




250 Klug Circle
Corona, CA 92880

Job #	Truss	Truss Type	Qty	Ply	F.I.R.E.	K2936687
17-CP8204	A04	Roof Special	3	1		

PRECISION TRUSS & LUMBER, INC., CLACKAMAS, OR. 97015

8.100 s Jan 9 2017 MiTek Industries, Inc. Thu Mar 09 11:23:59 2017 Page 1
ID: Wk6d7S9BXqoyW2Z56Q4BD0zd0Jc-Fm1_NKCMUteLC5MrwZ2Xnr_xYPyqNIWC_dS7Q1zcg7E

 

Scale = 1:52.2

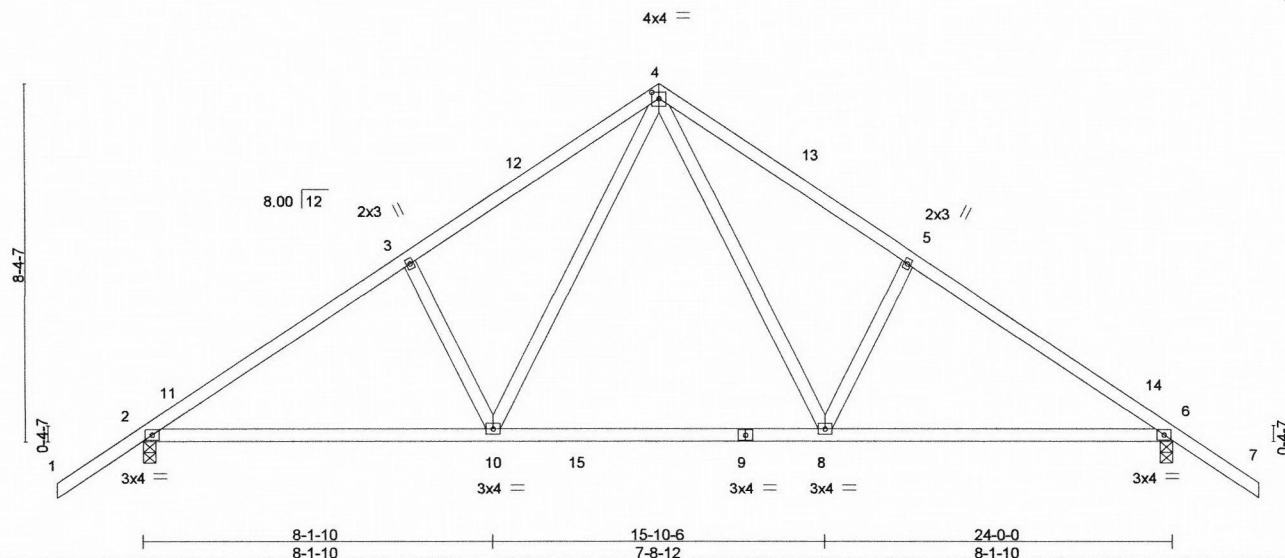


Plate Offsets (X,Y) [4:0-2-0-0-1-12]

LOADING (psf)	SPACING-	2-0-0	CSI.	DEFL.	in (loc)	l/defl	L/d	PLATES	GRIP
TCLL 25.0	Plate Grip DOL	1.15	TC 0.38	Vert(LL)	-0.15	8-10	>999	240	MT20
TCDL 7.0	Lumber DOL	1.15	BC 0.49	Vert(TL)	-0.24	2-10	>999	180	185/148
BCLL 0.0 *	Rep Stress Incr	YES	WB 0.29	Horz(TL)	0.04	6	n/a	n/a	
BCDL 10.0	Code IRC2012/TPI2007		Matrix-R						
									Weight: 109 lb FT = 0%

LUMBER-

TOP CHORD 2x4 DF No.2
BOT CHORD 2x4 DF No.2
WEBS 2x4 HF Std

BRACING-

TOP CHORD
BOT CHORD

Structural wood sheathing directly applied or 5-0-4 oc purlins.
Rigid ceiling directly applied or 10-0-0 oc bracing.

MiTek recommends that Stabilizers and required cross bracing be installed during truss erection, in accordance with Stabilizer Installation guide.

REACTIONS. (lb/size) 2=1133/0-3-8, 6=1133/0-3-8
Max Horz 2=-265(LC 10)
Max Uplift 2=-268(LC 12), 6=-268(LC 13)

FORCES. (lb) - Max. Comp./Max. Ten. - All forces 250 (lb) or less except when shown.

TOP CHORD 2-3=-1416/270, 3-4=-1243/339, 4-5=-1243/339, 5-6=-1416/270
BOT CHORD 2-10=-249/1213, 8-10=-49/802, 6-8=-111/1081
WEBS 4-8=-179/607, 5-8=-343/283, 4-10=-179/606, 3-10=-343/283

NOTES-

- 1) Unbalanced roof live loads have been considered for this design.
- 2) Wind: ASCE 7-10; Vult=120mph (3-second gust) V(IRC2012)=95mph; TCDL=4.2psf; BCDL=6.0psf; h=25ft; Cat. II; Exp C; enclosed; MWFRS (envelope) automatic zone and C-C Exterior(2) 2-0-0 to 1-0-0, Interior(1) 1-0-0 to 12-0-0, Exterior(2) 12-0-0 to 15-0-0 zone; cantilever left and right exposed; end vertical left and right exposed; C-C for members and forces & MWFRS for reactions shown; Lumber DOL=1.60 plate grip DOL=1.60
- 3) This truss has been designed for a 10.0 psf bottom chord live load nonconcurrent with any other live loads.
- 4) * This truss has been designed for a live load of 20.0psf on the bottom chord in all areas where a rectangle 3-6-0 tall by 2-0-0 wide will fit between the bottom chord and any other members, with BCDL = 10.0psf.
- 5) Provide mechanical connection (by others) of truss to bearing plate capable of withstanding 100 lb uplift at joint(s) except (jt=lb) 2=268, 6=268.

City of Portland
REVIEWED FOR CODE
COMPLIANCE

APR 24 2017

Permit Number



EXPIRES: 12/31/2017
March 9, 2017

WARNING - Verify design parameters and READ NOTES ON THIS AND INCLUDED MITEK REFERENCE PAGE MII-7473 rev. 10/03/2015 BEFORE USE.

Design valid for use only with MiTek® connectors. This design is based only upon parameters shown, and is for an individual building component, not a truss system. Before use, the building designer must verify the applicability of design parameters and properly incorporate this design into the overall building design. Bracing indicated is to prevent buckling of individual truss web and/or chord members only. Additional temporary and permanent bracing is always required for stability and to prevent collapse with possible personal injury and property damage. For general guidance regarding the fabrication, storage, delivery, erection and bracing of trusses and truss systems, see ANSI/TPH Quality Criteria, DSB-89 and BCSI Building Component Safety Information available from Truss Plate Institute, 218 N. Lee Street, Suite 312, Alexandria, VA 22314.




250 Klug Circle
Corona, CA 92880

Job #	Truss	Truss Type	Qty	Ply	F.I.R.E.	K2936688
17-CP8204	J5S01	Jack-Open	2	1		

PRECISION TRUSS & LUMBER, INC., CLACKAMAS, OR. 97015

8.100 s Jan 9 2017 MiTek Industries, Inc. Thu Mar 09 11:24:01 2017 Page 1
ID:Wk6d7S9BXqoyW2Z56Q4BD0zd0Jc-B89ko0Ec0UU3SPWD1_4?sG3luClXrgaVRxxEVwzcg7C

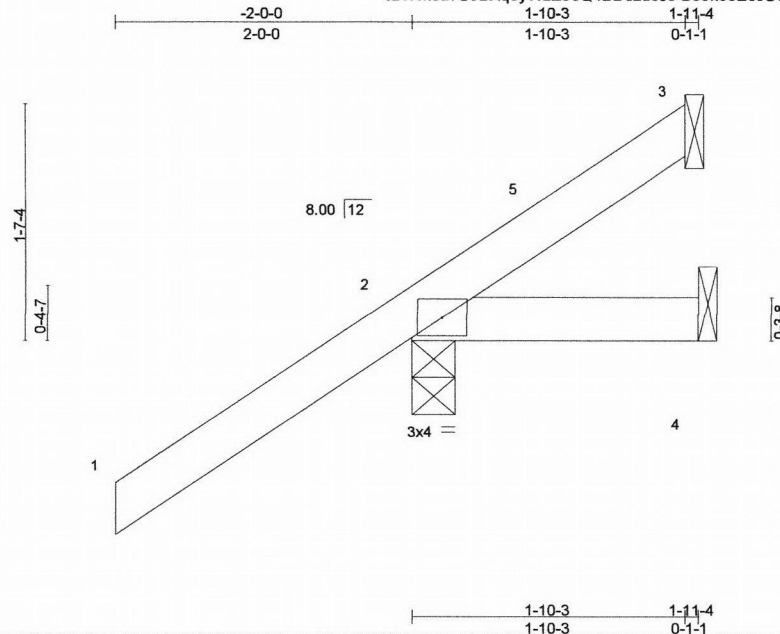

Scale = 1:15.1

LOADING (psf)	SPACING-	CSI.	DEFL.	in	(loc)	I/defl	L/d	PLATES	GRIP
TCLL 25.0	2-0-0	TC 0.26	Vert(LL)	-0.00	2	>999	240	MT20	220/195
TCDL 7.0	Lumber DOL 1.15	BC 0.03	Vert(TL)	-0.00	2-4	>999	180		
BCLL 0.0 *	Rep Stress Incr YES	WB 0.00	Horz(TL)	-0.00	3	n/a	n/a		
BCDL 10.0	Code IRC2012/TPI2007	Matrix-P							
								Weight: 9 lb	FT = 0%

LUMBER-
TOP CHORD 2x4 DF No.2
BOT CHORD 2x4 DF No.2

BRACING-
TOP CHORD
BOT CHORD

Structural wood sheathing directly applied or 1-11-4 oc purlins.
Rigid ceiling directly applied or 10-0-0 oc bracing.

MiTek recommends that Stabilizers and required cross bracing be installed during truss erection, in accordance with Stabilizer Installation guide.

REACTIONS. (lb/size) 2=280/0-3-8, 4=19/Mechanical, 3=-15/Mechanical
Max Horz 2=105(LC 12)
Max Uplift 2=-112(LC 12), 3=-15(LC 1)
Max Grav 2=280(LC 1), 4=38(LC 3), 3=21(LC 8)

FORCES. (lb) - Max. Comp./Max. Ten. - All forces 250 (lb) or less except when shown.

NOTES-

- 1) Wind: ASCE 7-10; Vult=120mph (3-second gust) V(IRC2012)=95mph; TCDL=4.2psf; BCDL=6.0psf; h=25ft; Cat. II; Exp C; enclosed; MWFRS (envelope) gable end zone and C-C Exterior(2) -2-0-0 to 1-0-0, Interior(1) 1-0-0 to 1-10-1 zone; cantilever left and right exposed; end vertical left and right exposed; C-C for members and forces & MWFRS for reactions shown; Lumber DOL=1.60 plate grip DOL=1.60
- 2) This truss has been designed for a 10.0 psf bottom chord live load nonconcurrent with any other live loads.
- 3) * This truss has been designed for a live load of 20.0psf on the bottom chord in all areas where a rectangle 3-6-0 tall by 2-0-0 wide will fit between the bottom chord and any other members.
- 4) Refer to girder(s) for truss to truss connections.
- 5) Provide mechanical connection (by others) of truss to bearing plate capable of withstanding 100 lb uplift at joint(s) 3 except (jt=lb) 2=112.

City of Portland
REVIEWED FOR CODE
COMPLIANCE

APR 24 2017

Permit Number



EXPIRES: 12/31/2017
March 9, 2017

WARNING - Verify design parameters and READ NOTES ON THIS AND INCLUDED MITEK REFERENCE PAGE MII-7473 rev. 10/03/2015 BEFORE USE.

Design valid for use only with MiTek® connectors. This design is based only upon parameters shown, and is for an individual building component, not a truss system. Before use, the building designer must verify the applicability of design parameters and properly incorporate this design into the overall building design. Bracing indicated is to prevent buckling of individual truss web and/or chord members only. Additional temporary and permanent bracing is always required for stability and to prevent collapse with possible personal injury and property damage. For general guidance regarding the fabrication, storage, delivery, erection and bracing of trusses and truss systems, see ANSI/TPI1 Quality Criteria, DSB-89 and BCSI Building Component Safety Information available from Truss Plate Institute, 218 N. Lee Street, Suite 312, Alexandria, VA 22314.




250 Klug Circle
Corona, CA 92880

Job #	Truss	Truss Type	Qty	Ply	F.I.R.E.
17-CP8204	J5S02	Jack-Open	2	1	
Job Reference (optional)					

K2936689

PRECISION TRUSS & LUMBER, INC., CLACKAMAS, OR. 97015

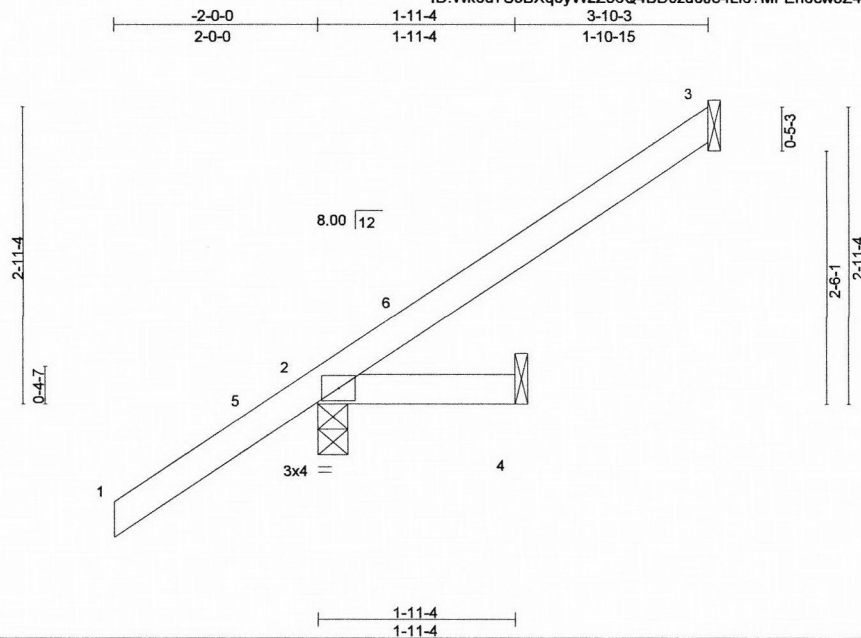8.100 s Jan 9 2017 MiTek Industries, Inc. Thu Mar 09 11:24:02 2017 Page 1
ID:Wk6d7S9BXqoyW2Z56Q4BD0zd0Jc-fLi6?MFEnocw3Z4QbhcEPTcUkc5la7pegbhn1Mzcg7B

Scale = 1:22.1

LOADING (psf)	SPACING-	2-0-0	CSI.	DEFL.	in (loc)	I/defl	L/d	PLATES	GRIP
TCLL 25.0	Plate Grip DOL	1.15	TC 0.25	Vert(LL)	-0.00	2	>999	MT20	220/195
TCDL 7.0	Lumber DOL	1.15	BC 0.03	Vert(TL)	-0.00	2-4	>999		
BCLL 0.0 *	Rep Stress Incr	YES	WB 0.00	Horz(TL)	-0.00	3	n/a		
BCDL 10.0	Code IRC2012/TPI2007		Matrix-P						
								Weight: 12 lb	FT = 0%

LUMBER-TOP CHORD 2x4 DF No.2
BOT CHORD 2x4 DF No.2**BRACING-**TOP CHORD
BOT CHORDStructural wood sheathing directly applied or 1-11-4 oc purlins.
Rigid ceiling directly applied or 10-0-0 oc bracing.

MiTek recommends that Stabilizers and required cross bracing be installed during truss erection, in accordance with Stabilizer Installation guide.

REACTIONS. (lb/size) 3=85/Mechanical, 2=304/0-3-8, 4=19/Mechanical

Max Horz 2=163(LC 12)

Max Uplift 3=82(LC 12), 2=102(LC 12)

Max Grav 3=96(LC 19), 2=304(LC 1), 4=38(LC 3)

FORCES. (lb) - Max. Comp./Max. Ten. - All forces 250 (lb) or less except when shown.**NOTES-**

- 1) Wind: ASCE 7-10; Vult=120mph (3-second gust) V(IRC2012)=95mph; TCDL=4.2psf; BCDL=6.0psf; h=25ft; Cat. II; Exp C; enclosed; MWFRS (envelope) gable end zone and C-C Exterior(2) -2-0-0 to 1-0-0, Interior(1) 1-0-0 to 3-9-7 zone; cantilever left and right exposed; end vertical left and right exposed; C-C for members and forces & MWFRS for reactions shown; Lumber DOL=1.60 plate grip DOL=1.60
- 2) This truss has been designed for a 10.0 psf bottom chord live load nonconcurrent with any other live loads.
- 3) * This truss has been designed for a live load of 20.0psf on the bottom chord in all areas where a rectangle 3-6-0 tall by 2-0-0 wide will fit between the bottom chord and any other members.
- 4) Refer to girder(s) for truss to truss connections.
- 5) Provide mechanical connection (by others) of truss to bearing plate capable of withstanding 100 lb uplift at joint(s) 3 except (jt=lb) 2=102.

City of Portland
REVIEWED FOR CODE
COMPLIANCE

APR 24 2017

Permit Number

EXPIRES: 12/31/2017
March 9, 2017**WARNING - Verify design parameters and READ NOTES ON THIS AND INCLUDED MITEK REFERENCE PAGE MII-7473 rev. 10/03/2015 BEFORE USE.**

Design valid for use only with MiTek® connectors. This design is based only upon parameters shown, and is for an individual building component, not a truss system. Before use, the building designer must verify the applicability of design parameters and properly incorporate this design into the overall building design. Bracing indicated is to prevent buckling of individual truss web and/or chord members only. Additional temporary and permanent bracing is always required for stability and to prevent collapse with possible personal injury and property damage. For general guidance regarding the fabrication, storage, delivery, erection and bracing of trusses and truss systems, see

ANSI/TPI1 Quality Criteria, DSB-89 and BCSI Building Component

Safety Information available from Truss Plate Institute, 218 N. Lee Street, Suite 312, Alexandria, VA 22314.

250 Klug Circle
Corona, CA 92880


Job	Truss	Truss Type	Qty	Ply	F.I.R.E.	K2936690
17-CP8204	J501	Jack-Open	2	1		

PRECISION TRUSS & LUMBER, INC., CLACKAMAS, OR. 97015

8.100 s Jan 9 2017 MiTek Industries, Inc. Thu Mar 09 11:24:00 2017 Page 1

ID: Wk6d7S9BXqoyW2Z56Q4BD0zd0Jc-jybMagD_FBMCqFx1UGZmK2W7gpNt6DKLCHCgzUzcg7D

Job Reference (optional)

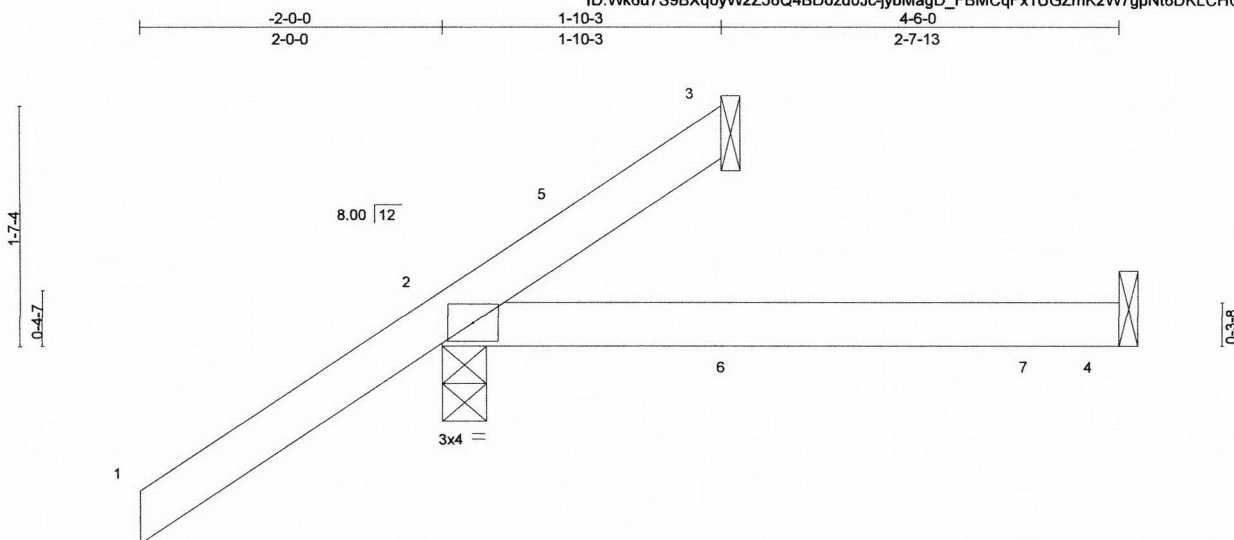

Scale = 1:14.9

LOADING (psf)		SPACING-		CSI.		DEFL.		PLATES		GRIP	
TCLL	25.0	Plate Grip DOL	1.15	TC	0.29	in (loc)	l/defl	L/d	MT20	220/195	
TCDL	7.0	Lumber DOL	1.15	BC	0.19	Vert(LL)	-0.02	2-4	>999	240	
BCLL	0.0 *	Rep Stress Incr	YES	WB	0.00	Vert(TL)	-0.05	2-4	>999	180	
BCDL	10.0	Code IRC2012/TPI2007		Matrix-P		Horz(TL)	-0.00	3	n/a	n/a	
								Weight: 13 lb		FT = 0%	

LUMBER-

TOP CHORD 2x4 DF No.2
BOT CHORD 2x4 DF No.2

BRACING-

TOP CHORD
BOT CHORD

Structural wood sheathing directly applied or 4-6-0 oc purlins.
Rigid ceiling directly applied or 10-0-0 oc bracing.

MiTek recommends that Stabilizers and required cross bracing be installed during truss erection, in accordance with Stabilizer Installation guide.

REACTIONS. (lb/size) 3=-37/Mechanical, 2=323/0-3-8, 4=47/Mechanical

Max Horz 2=104(LC 12)
Max Uplift 3=-37(LC 1), 2=-107(LC 2)
Max Grav 3=23(LC 16), 2=323(LC 1), 4=94(LC 3)

FORCES. (lb) - Max. Comp./Max. Ten. - All forces 250 (lb) or less except when shown.

NOTES-

- 1) Wind: ASCE 7-10; Vult=120mph (3-second gust) V(IRC2012)=95mph; TCDL=4.2psf; BCDL=6.0psf; h=25ft; Cat. II; Exp C; enclosed; MWFRS (envelope) gable end zone and C-C Exterior(2) 2-0-0 to 1-0-0, Interior(1) 1-0-0 to 1-9-7 zone; cantilever left and right exposed; end vertical left and right exposed; C-C for members and forces & MWFRS for reactions shown; Lumber DOL=1.60 plate grip DOL=1.60
- 2) This truss has been designed for a 10.0 psf bottom chord live load nonconcurrent with any other live loads.
- 3) * This truss has been designed for a live load of 20.0psf on the bottom chord in all areas where a rectangle 3-6-0 tall by 2-0-0 wide will fit between the bottom chord and any other members.
- 4) Refer to girder(s) for truss to truss connections.
- 5) Provide mechanical connection (by others) of truss to bearing plate capable of withstanding 100 lb uplift at joint(s) 3 except (jt=lb) 2=107.
- 6) Hanger(s) or other connection device(s) shall be provided sufficient to support concentrated load(s) 7 lb down at 2-0-0, and 10 lb down at 4-0-0 on bottom chord. The design/selection of such connection device(s) is the responsibility of others.
- 7) In the LOAD CASE(S) section, loads applied to the face of the truss are noted as front (F) or back (B).

LOAD CASE(S) Standard


1) Dead + Roof Live (balanced): Lumber Increase=1.15, Plate Increase=1.15

Uniform Loads (plf)

Vert: 1-3=-64, 2-4=-20

Concentrated Loads (lb)

Vert: 7=-5(B)

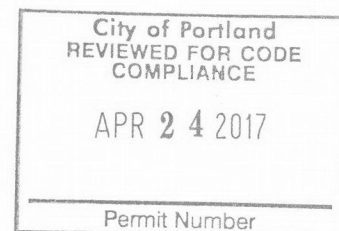

EXPIRES: 12/31/2017
March 9, 2017

WARNING - Verify design parameters and READ NOTES ON THIS AND INCLUDED MITEK REFERENCE PAGE MII-7473 rev. 10/03/2015 BEFORE USE.

Design valid for use only with MiTek® connectors. This design is based only upon parameters shown, and is for an individual building component, not a truss system. Before use, the building designer must verify the applicability of design parameters and properly incorporate this design into the overall building design. Bracing indicated is to prevent buckling of individual truss web and/or chord members only. Additional temporary and permanent bracing is always required for stability and to prevent collapse with possible personal injury and property damage. For general guidance regarding the fabrication, storage, delivery, erection and bracing of trusses and truss systems, see ANSI/TPI1 Quality Criteria, DSB-89 and BCSI Building Component Safety Information available from Truss Plate Institute, 218 N. Lee Street, Suite 312, Alexandria, VA 22314.




250 Klug Circle
Corona, CA 92880

Job #	Truss	Truss Type	Qty	Ply	F.I.R.E.	
17-CP8204	J502	Jack-Open	2	1		K2936691
Job Reference (optional)						

PRECISION TRUSS & LUMBER, INC.,

CLACKAMAS, OR. 97015

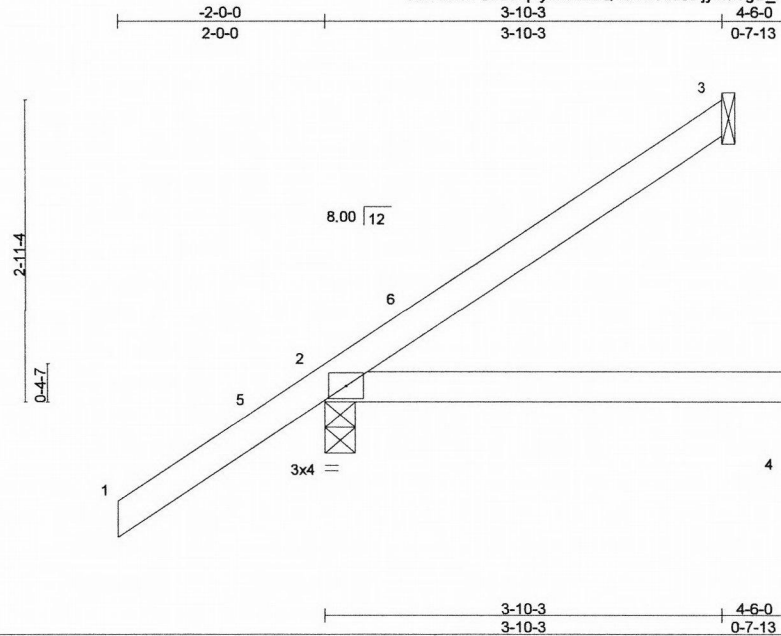8.100 s Jan 9 2017 MiTek Industries, Inc. Thu Mar 09 11:24:00 2017 Page 1
ID: Wk6d7S9BXqoyW2Z56Q4BD0zd0Jc-jybMagD_FBMCqFx1UGZmK2W7upNx6DKLCHCgzUzcg7D

Scale = 1:21.7

LOADING (psf)	SPACING-	2-0-0	CSI.	DEFL.	in (loc)	I/defl	L/d	PLATES	GRIP
TCLL 25.0	Plate Grip DOL	1.15	TC 0.28	Vert(LL)	-0.02	2-4	>999	MT20	220/195
TCDL 7.0	Lumber DOL	1.15	BC 0.18	Vert(TL)	-0.04	2-4	>999		
BCLL 0.0 *	Rep Stress Incr	YES	WB 0.00	Horz(TL)	-0.00	3	n/a		
BCDL 10.0	Code IRC2012/TPI2007		Matrix-P					Weight: 16 lb	FT = 0%


LUMBER-TOP CHORD 2x4 DF No.2
BOT CHORD 2x4 DF No.2**BRACING-**TOP CHORD
BOT CHORDStructural wood sheathing directly applied or 4-6-0 oc purlins.
Rigid ceiling directly applied or 10-0-0 oc bracing.

MiTek recommends that Stabilizers and required cross bracing be installed during truss erection, in accordance with Stabilizer Installation guide.

REACTIONS. (lb/size) 3=76/Mechanical, 2=337/0-3-8, 4=43/Mechanical
 Max Horz 2=163(LC 12)
 Max Uplift 3=-79(LC 12), 2=-90(LC 12)
 Max Grav 3=88(LC 19), 2=337(LC 1), 4=86(LC 3)

FORCES. (lb) - Max. Comp./Max. Ten. - All forces 250 (lb) or less except when shown.**NOTES-**

- 1) Wind: ASCE 7-10; Vult=120mph (3-second gust) V(IRC2012)=95mph; TCDL=4.2psf; BCDL=6.0psf; h=25ft; Cat. II; Exp C; enclosed; MWFRS (envelope) gable end zone and C-C Exterior(2) -2-0-0 to 1-0-0, Interior(1) 1-0-0 to 3-9-7 zone; cantilever left and right exposed; end vertical left and right exposed; C-C for members and forces & MWFRS for reactions shown; Lumber DOL=1.60 plate grip DOL=1.60
- 2) This truss has been designed for a 10.0 psf bottom chord live load nonconcurrent with any other live loads.
- 3) * This truss has been designed for a live load of 20.0psf on the bottom chord in all areas where a rectangle 3-6-0 tall by 2-0-0 wide will fit between the bottom chord and any other members.
- 4) Refer to girder(s) for truss to truss connections.
- 5) Provide mechanical connection (by others) of truss to bearing plate capable of withstanding 100 lb uplift at joint(s) 3, 2.

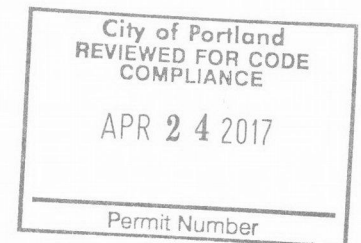EXPIRES: 12/31/2017
March 9, 2017**WARNING - Verify design parameters and READ NOTES ON THIS AND INCLUDED MITEK REFERENCE PAGE MII-7473 rev. 10/03/2015 BEFORE USE.**


Design valid for use only with MiTek® connectors. This design is based only upon parameters shown, and is for an individual building component, not a truss system. Before use, the building designer must verify the applicability of design parameters and properly incorporate this design into the overall building design. Bracing indicated is to prevent buckling of individual truss web and/or chord members only. Additional temporary and permanent bracing is always required for stability and to prevent collapse with possible personal injury and property damage. For general guidance regarding the fabrication, storage, delivery, erection and bracing of trusses and truss systems, see ANSI/TPI1 Quality Criteria, DSB-89 and BCSI Building Component Safety Information available from Truss Plate Institute, 218 N. Lee Street, Suite 312, Alexandria, VA 22314.

250 Klug Circle
Corona, CA 92880

Job #	Truss	Truss Type	Qty	Ply	F.I.R.E.	K2936692
17-CP8204	J503	JACK-OPEN	4	1		

PRECISION TRUSS & LUMBER, INC., CLACKAMAS, OR. 97015

8.100 s Jan 9 2017 MiTek Industries, Inc. Thu Mar 09 11:24:01 2017 Page 1
ID:Wk6d7S9BXqoyW2Z56Q4BD0zd0Jc-B89ko0Ec0UU3SPWD1_4?sG3I0CjArgaVRxxEVwzcg7C

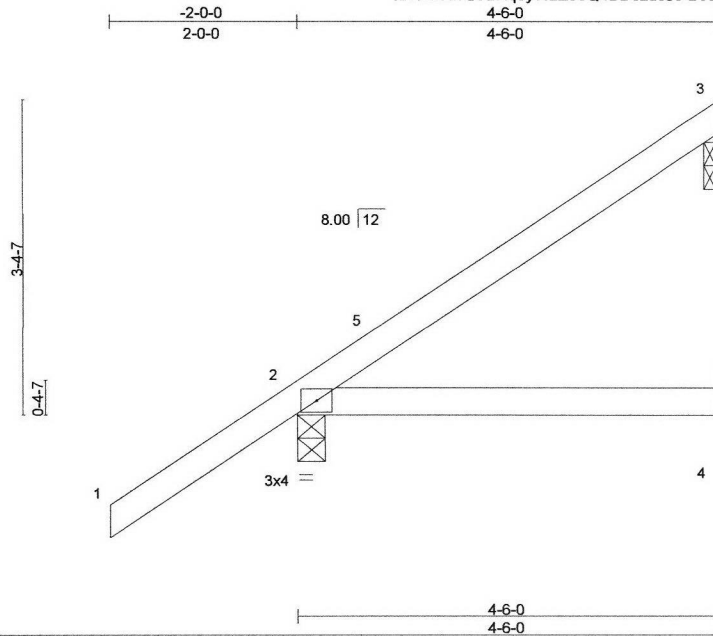

Scale: 1/2"=1'

LOADING (psf)	SPACING-	2-0-0	CSI.	DEFL.	in	(loc)	l/defl	L/d	PLATES	GRIP
TCLL 25.0	Plate Grip DOL	1.15	TC 0.31	Vert(LL)	-0.02	2-4	>999	240	MT20	220/195
TCDL 7.0	Lumber DOL	1.15	BC 0.18	Vert(TL)	-0.04	2-4	>999	180		
BCLL 0.0 *	Rep Stress Incr	YES	WB 0.00	Horz(TL)	-0.00	3	n/a	n/a		
BCDL 10.0	Code IRC2012/TPI2007		Matrix-P							

Weight: 17 lb FT = 0%

LUMBER-

TOP CHORD 2x4 DF No.2
BOT CHORD 2x4 DF No.2

BRACING-

TOP CHORD
BOT CHORD

Structural wood sheathing directly applied or 4-6-0 oc purlins.
Rigid ceiling directly applied or 10-0-0 oc bracing.


MiTek recommends that Stabilizers and required cross bracing be installed during truss erection, in accordance with Stabilizer Installation guide.

REACTIONS. (lb/size) 3=103/0-1-8, 2=352/0-3-8, 4=43/Mechanical
Max Horz 2=182(LC 12)
Max Uplift 3=-101(LC 12), 2=-91(LC 12)
Max Grav 3=116(LC 19), 2=352(LC 1), 4=86(LC 3)

FORCES. (lb) - Max. Comp./Max. Ten. - All forces 250 (lb) or less except when shown.

NOTES-

- 1) Wind: ASCE 7-10; Vult=120mph (3-second gust) V(IRC2012)=95mph; TCDL=4.2psf; BCDL=6.0psf; h=25ft; Cat. II; Exp C; enclosed; MWFRS (envelope) gable end zone and C-C Exterior(2) -2-0-0 to 1-0-0, Interior(1) 1-0-0 to 4-5-4 zone; cantilever left and right exposed; end vertical left and right exposed; C-C for members and forces & MWFRS for reactions shown; Lumber DOL=1.60 plate grip DOL=1.60
- 2) This truss has been designed for a 10.0 psf bottom chord live load nonconcurrent with any other live loads.
- 3) * This truss has been designed for a live load of 20.0psf on the bottom chord in all areas where a rectangle 3-6-0 tall by 2-0-0 wide will fit between the bottom chord and any other members.
- 4) Refer to girder(s) for truss to truss connections.
- 5) Provide mechanical connection (by others) of truss to bearing plate at joint(s) 3.
- 6) Provide mechanical connection (by others) of truss to bearing plate capable of withstanding 100 lb uplift at joint(s) 2 except (jt=lb) 3=101.
- 7) Beveled plate or shim required to provide full bearing surface with truss chord at joint(s) 3.

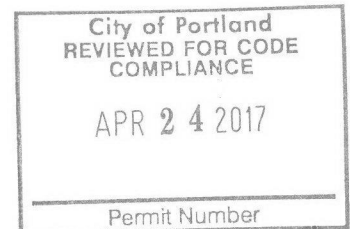

EXPIRES: 12/31/2017
March 9, 2017

WARNING - Verify design parameters and READ NOTES ON THIS AND INCLUDED MITEK REFERENCE PAGE MII-7473 rev. 10/03/2015 BEFORE USE.

Design valid for use only with MiTek® connectors. This design is based only upon parameters shown, and is for an individual building component, not a truss system. Before use, the building designer must verify the applicability of design parameters and properly incorporate this design into the overall building design. Bracing indicated is to prevent buckling of individual truss web and/or chord members only. Additional temporary and permanent bracing is always required for stability and to prevent collapse with possible personal injury and property damage. For general guidance regarding the fabrication, storage, delivery, erection and bracing of trusses and truss systems, see

ANSI/TPI Quality Criteria, DSB-89 and BCSI Building Component Safety Information available from Truss Plate Institute, 218 N. Lee Street, Suite 312, Alexandria, VA 22314.




250 Klug Circle
Corona, CA 92880

Job #	Truss	Truss Type	Qty	Ply	F.I.R.E.	K2936693
17-CP8204	JA01	Jack-Open	4	1		

PRECISION TRUSS & LUMBER, INC., CLACKAMAS, OR. 97015

8.100 s Jan 9 2017 MiTek Industries, Inc. Thu Mar 09 11:24:02 2017 Page 1
ID:Wk6d7S9BXqoyW2Z56Q4BD0zd0Jc-flie6?MFEnocw3Z4QbhcEPTcT9c0wa7pegbhn1Mzcg7B

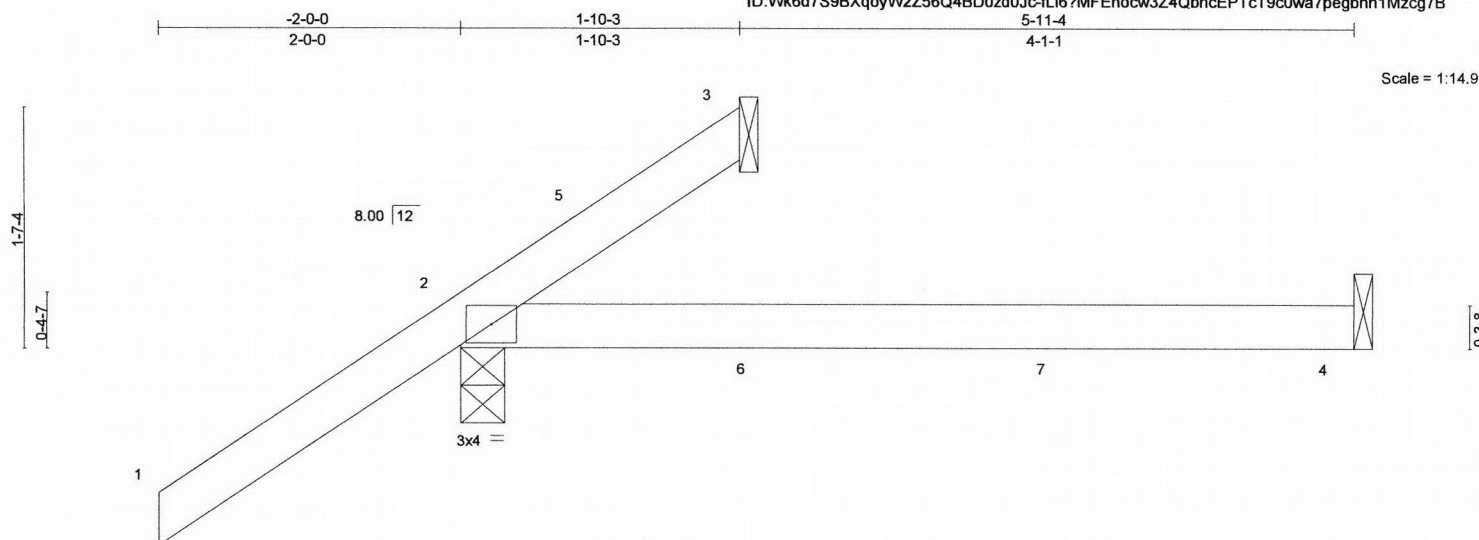

LOADING (psf)		SPACING-		CSI.		DEFL.		PLATES		GRIP	
TCLL	25.0	2-0-0	Plate Grip DOL	1.15	TC	0.29	in (loc)	I/defl	L/d	MT20	220/195
TCDL	7.0	1-10-3	Lumber DOL	1.15	BC	0.34	Vert(LL)	-0.06	2-4	>999	240
BCLL	0.0 *	0-0-12	Rep Stress Incr	YES	WB	0.00	Vert(TL)	-0.14	2-4	>486	180
BCDL	10.0	5-11-4	Code IRC2012/TPI2007		Matrix-P		Horz(TL)	-0.00	3	n/a	n/a
										Weight: 15 lb	FT = 0%

LUMBER-
TOP CHORD 2x4 DF No.2
BOT CHORD 2x4 DF No.2

BRACING-
TOP CHORD
BOT CHORD

Structural wood sheathing directly applied or 5-11-4 oc purlins.
Rigid ceiling directly applied or 10-0-0 oc bracing.

MiTek recommends that Stabilizers and required cross bracing be installed during truss erection, in accordance with Stabilizer Installation guide.

REACTIONS. (lb/size) 3=-37/Mechanical, 2=337/0-3-8, 4=57/Mechanical
Max Horz 2=104(LC 12)
Max Uplift 3=-37(LC 1), 2=-99(LC 12)
Max Grav 3=23(LC 16), 2=337(LC 1), 4=115(LC 3)

FORCES. (lb) - Max. Comp./Max. Ten. - All forces 250 (lb) or less except when shown.

NOTES-

- 1) Wind: ASCE 7-10; Vult=120mph (3-second gust) V(IRC2012)=95mph; TCDL=4.2psf; BCDL=6.0psf; h=25ft; Cat. II; Exp C; enclosed; MWFRS (envelope) gable end zone and C-C Exterior(2) -2-0-0 to 1-0-0, Interior(1) 1-0-0 to 1-9-7 zone; cantilever left and right exposed; end vertical left and right exposed; C-C for members and forces & MWFRS for reactions shown; Lumber DOL=1.60 plate grip DOL=1.60
- 2) This truss has been designed for a 10.0 psf bottom chord live load nonconcurrent with any other live loads.
- 3) * This truss has been designed for a live load of 20.0psf on the bottom chord in all areas where a rectangle 3-6-0 tall by 2-0-0 wide will fit between the bottom chord and any other members.
- 4) Refer to girder(s) for truss to truss connections.
- 5) Provide mechanical connection (by others) of truss to bearing plate capable of withstanding 100 lb uplift at joint(s) 3, 2.
- 6) Hanger(s) or other connection device(s) shall be provided sufficient to support concentrated load(s) 7 lb down at 2-0-0, and 7 lb down at 4-0-0 on bottom chord. The design/selection of such connection device(s) is the responsibility of others.
- 7) In the LOAD CASE(S) section, loads applied to the face of the truss are noted as front (F) or back (B).

LOAD CASE(S) Standard

- 1) Dead + Roof Live (balanced): Lumber Increase=1.15, Plate Increase=1.15
Uniform Loads (plf)
Vert: 1-3=-64, 2-4=-20

City of Portland
REVIEWED FOR CODE
COMPLIANCE

APR 24 2017

Permit Number



EXPIRES: 12/31/2017
March 9, 2017

WARNING - Verify design parameters and READ NOTES ON THIS AND INCLUDED MITEK REFERENCE PAGE MI-7473 rev. 10/03/2015 BEFORE USE.

Design valid for use only with MiTek® connectors. This design is based only upon parameters shown, and is for an individual building component, not a truss system. Before use, the building designer must verify the applicability of design parameters and properly incorporate this design into the overall building design. Bracing indicated is to prevent buckling of individual truss web and/or chord members only. Additional temporary and permanent bracing is always required for stability and to prevent collapse with possible personal injury and property damage. For general guidance regarding the fabrication, storage, delivery, erection and bracing of trusses and truss systems, see ANSI/TPI1 Quality Criteria, DSB-99 and BCS Building Component Safety Information available from Truss Plate Institute, 218 N. Lee Street, Suite 312, Alexandria, VA 22314.




250 Klug Circle
Corona, CA 92880



Job #	Truss	Truss Type	Qty	Ply	F.I.R.E.	K2936694
17-CP8204	JA02	Jack-Open	4	1		

PRECISION TRUSS & LUMBER, INC., CLACKAMAS, OR. 97015

8.100 s Jan 9 2017 MiTek Industries, Inc. Thu Mar 09 11:24:03 2017 Page 1
ID:Wk6d7S9BXqoyW2Z56Q4BD0zd0Jc-7XGUDhFsX6lnhfc9P7Tyh8e90M9Ja3ovFQLZozcg7A

 

Scale = 1:21.5

 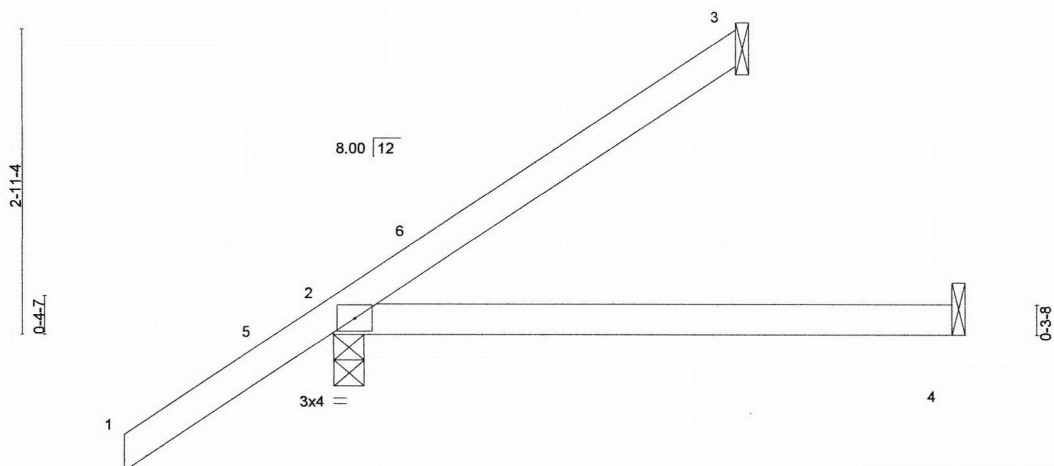

LOADING (psf)	SPACING-	2-0-0	CSL	DEFL.	in	(loc)	l/defl	L/d	PLATES	GRIP
TCLL 25.0	Plate Grip DOL	1.15	TC 0.27	Vert(LL)	-0.06	2-4	>999	240	MT20	220/195
TCDL 7.0	Lumber DOL	1.15	BC 0.34	Vert(TL)	-0.14	2-4	>486	180		
BCLL 0.0 *	Rep Stress Incr	YES	WB 0.00	Horz(TL)	-0.00	3	n/a	n/a		
BCDL 10.0	Code IRC2012/TPI2007		Matrix-P							
									Weight: 18 lb	FT = 0%

LUMBER-

TOP CHORD 2x4 DF No.2
BOT CHORD 2x4 DF No.2

BRACING-

TOP CHORD
BOT CHORD

Structural wood sheathing directly applied or 5-11-4 oc purlins.
Rigid ceiling directly applied or 10-0-0 oc bracing.

MiTek recommends that Stabilizers and required cross bracing be installed during truss erection, in accordance with Stabilizer Installation guide.


REACTIONS. (lb/size)

3=76/Mechanical, 2=352/0-3-8, 4=57/Mechanical
Max Horz 2=163(LC 12)
Max Uplift 3=79(LC 12), 2=82(LC 12)
Max Grav 3=88(LC 19), 2=352(LC 1), 4=115(LC 3)

FORCES. (lb) - Max. Comp./Max. Ten. - All forces 250 (lb) or less except when shown.

NOTES-

- 1) Wind: ASCE 7-10; Vult=120mph (3-second gust) V(IRC2012)=95mph; TCDL=4.2psf; BCDL=6.0psf; h=25ft; Cat. II; Exp C; enclosed; MWFRS (envelope) gable end zone and C-C Exterior(2) -2-0-0 to 1-0-0, Interior(1) 1-0-0 to 3-9-7 zone; cantilever left and right exposed; end vertical left and right exposed; C-C for members and forces & MWFRS for reactions shown; Lumber DOL=1.60 plate grip DOL=1.60
- 2) This truss has been designed for a 10.0 psf bottom chord live load nonconcurrent with any other live loads.
- 3) * This truss has been designed for a live load of 20.0psf on the bottom chord in all areas where a rectangle 3-6-0 tall by 2-0-0 wide will fit between the bottom chord and any other members.
- 4) Refer to girder(s) for truss to truss connections.
- 5) Provide mechanical connection (by others) of truss to bearing plate capable of withstanding 100 lb uplift at joint(s) 3, 2.

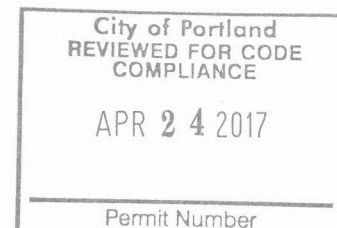

EXPIRES: 12/31/2017
March 9, 2017

WARNING - Verify design parameters and READ NOTES ON THIS AND INCLUDED MITEK REFERENCE PAGE MII-7473 rev. 10/03/2015 BEFORE USE.

Design valid for use only with MiTek® connectors. This design is based only upon parameters shown, and is for an individual building component, not a truss system. Before use, the building designer must verify the applicability of design parameters and properly incorporate this design into the overall building design. Bracing indicated is to prevent buckling of individual truss web and/or chord members only. Additional temporary and permanent bracing is always required for stability and to prevent collapse with possible personal injury and property damage. For general guidance regarding the fabrication, storage, delivery, erection and bracing of trusses and truss systems, see ANSI/TPI1 Quality Criteria, DSB-89 and BCSI Building Component Safety Information available from Truss Plate Institute, 218 N. Lee Street, Suite 312, Alexandria, VA 22314.

MiTek
250 Klug Circle
Corona, CA 92880


Job #	Truss	Truss Type	Qty	Ply	F.I.R.E.	K2936695
17-CP8204	JA03	Jack-Open	4	1		

PRECISION TRUSS & LUMBER, INC., CLACKAMAS, OR. 97015

8.100 s Jan 9 2017 MiTek Industries, Inc. Thu Mar 09 11:24:03 2017 Page 1
ID:Wk6d7S9BXqoyW2Z56Q4BD0zd0Jc-7XGUDhFsX6inhjc9P7Tyh8aO0M9Ja3ovFQLZozcg7A

-2-0-0 5-10-3 5-11-4
2-0-0 5-10-3 0-1-1

Scale = 1:28.2

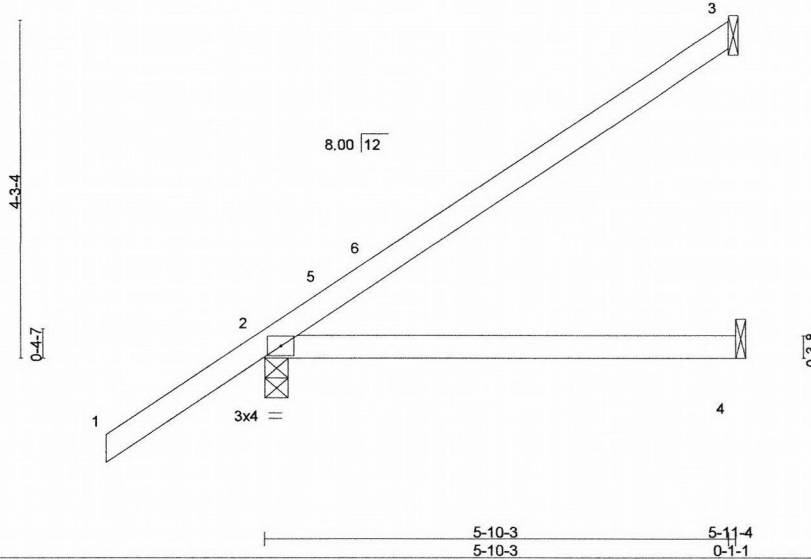

LOADING (psf)	SPACING-	2-0-0	CSI.	DEFL.	in (loc)	l/defl	L/d	PLATES	GRIP
TCLL 25.0	Plate Grip DOL	1.15	TC 0.51	Vert(LL)	-0.06	2-4	>999	MT20	220/195
TCDL 7.0	Lumber DOL	1.15	BC 0.34	Vert(TL)	-0.14	2-4	>486		
BCLL 0.0 *	Rep Stress Incr	YES	WB 0.00	Horz(TL)	-0.00	3	n/a		
BCDL 10.0	Code IRC2012/TPI2007		Matrix-P					Weight: 21 lb	FT = 0%

LUMBER-

TOP CHORD 2x4 DF No.2
BOT CHORD 2x4 DF No.2

BRACING-

TOP CHORD
BOT CHORD

Structural wood sheathing directly applied or 5-11-4 oc purlins.
Rigid ceiling directly applied or 10-0-0 oc bracing.

MiTek recommends that Stabilizers and required cross bracing be installed during truss erection, in accordance with Stabilizer Installation guide.


REACTIONS. (lb/size)

3=154/Mechanical, 2=401/0-3-8, 4=57/Mechanical
Max Horz 2=222(LC 12)
Max Uplift 3=-144(LC 12), 2=-88(LC 12)
Max Grav 3=170(LC 19), 2=401(LC 1), 4=115(LC 3)

FORCES. (lb) - Max. Comp./Max. Ten. - All forces 250 (lb) or less except when shown.

NOTES-

- 1) Wind: ASCE 7-10; Vult=120mph (3-second gust) V(IRC2012)=95mph; TCDL=4.2psf; BCDL=6.0psf; h=25ft; Cat. II; Exp C; enclosed; MWFRS (envelope) gable end zone and C-C Exterior(2) -2-0-0 to 1-0-0, Interior(1) 1-0-0 to 5-9-7 zone; cantilever left and right exposed; end vertical left and right exposed; C-C for members and forces & MWFRS for reactions shown; Lumber DOL=1.60 plate grip DOL=1.60
- 2) This truss has been designed for a 10.0 psf bottom chord live load nonconcurrent with any other live loads.
- 3) * This truss has been designed for a live load of 20.0psf on the bottom chord in all areas where a rectangle 3-6-0 tall by 2-0-0 wide will fit between the bottom chord and any other members.
- 4) Refer to girder(s) for truss to truss connections.
- 5) Provide mechanical connection (by others) of truss to bearing plate capable of withstanding 100 lb uplift at joint(s) 2 except (it=lb) 3=144.

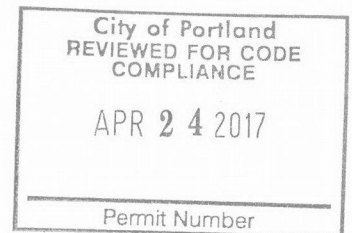

EXPIRES: 12/31/2017
March 9, 2017

WARNING - Verify design parameters and READ NOTES ON THIS AND INCLUDED MITEK REFERENCE PAGE MII-7473 rev. 10/03/2015 BEFORE USE.

Design valid for use only with MiTek® connectors. This design is based only upon parameters shown, and is for an individual building component, not a truss system. Before use, the building designer must verify the applicability of design parameters and properly incorporate this design into the overall building design. Bracing indicated is to prevent buckling of individual truss web and/or chord members only. Additional temporary and permanent bracing is always required for stability and to prevent collapse with possible personal injury and property damage. For general guidance regarding the fabrication, storage, delivery, erection and bracing of trusses and truss systems, see ANSI/TPI1 Quality Criteria, DSB-89 and BCSI Building Component Safety Information available from Truss Plate Institute, 218 N. Lee Street, Suite 312, Alexandria, VA 22314.

MiTek
250 Klug Circle
Corona, CA 92880

Job #	Truss	Truss Type	Qty	Ply	F.I.R.E.	K2936696
17-CP8204	JA04	Jack-Open	4	1		

PRECISION TRUSS & LUMBER, INC.,


CLACKAMAS, OR. 97015

8.100 s Jan 9 2017 MiTek Industries, Inc. Thu Mar 09 11:24:04 2017 Page 1
ID: Wk6d7S9BXqoyW2Z56Q4BD0zd0Jc-cjqtQ1GUIPtdJsEoj6eiUuho_QhT20Sx7vAu6Fzcg79

Job Reference (optional)

-2-0-0 3-0-5 5-11-4 7-10-3
2-0-0 3-0-5 2-10-15 1-10-15

Scale = 1:35.0

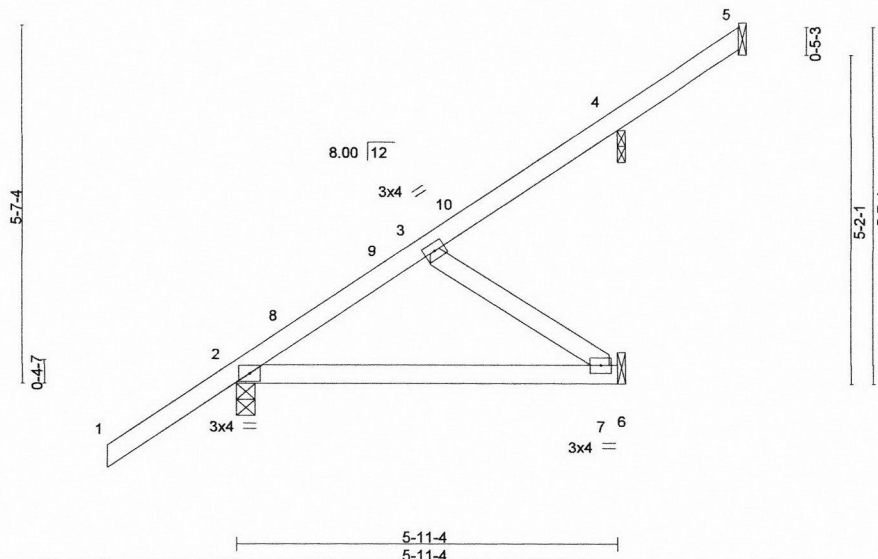

LOADING (psf)	SPACING-	2-0-0	CSI.	DEFL.	in	(loc)	l/defl	L/d	PLATES	GRIP
TCLL 25.0	Plate Grip DOL	1.15	TC 0.33	Vert(LL)	-0.05	2-7	>999	240	MT20	185/148
TCDL 7.0	Lumber DOL	1.15	BC 0.40	Vert(TL)	-0.14	2-7	>503	180		
BCLL 0.0 *	Rep Stress Incr	NO	WB 0.12	Horz(TL)	0.00	7	n/a	n/a		
BCDL 10.0	Code IRC2012/TPI2007		Matrix-P						Weight: 28 lb	FT = 0%

LUMBER-

TOP CHORD 2x4 DF No.2
BOT CHORD 2x4 DF No.2
WEBS 2x4 HF Std

BRACING-

TOP CHORD Structural wood sheathing directly applied or 5-11-4 oc purlins.
BOT CHORD Rigid ceiling directly applied or 10-0-0 oc bracing.

MiTek recommends that Stabilizers and required cross bracing be installed during truss erection, in accordance with Stabilizer Installation guide.

REACTIONS. All bearings Mechanical except (jt=length) 2=0-3-8, 4=0-1-8.

(lb) - Max Horz 2=266(LC 12)

Max Grav All reactions 250 lb or less at joint(s) 5 except 2=559(LC 1), 7=266(LC 19), 4=291(LC 19)

FORCES. (lb) - Max. Comp./Max. Ten. - All forces 250 (lb) or less except when shown.

TOP CHORD 2-3=-439/0
BOT CHORD 2-7=0/377
WEBS 3-7=-460/0


NOTES-

- 1) Wind: ASCE 7-10; Vult=120mph (3-second gust) V(IRC2012)=95mph; TCDL=4.2psf; BCDL=6.0psf; h=25ft; Cat. II; Exp C; enclosed; MWFRS (envelope) gable end zone; cantilever left and right exposed; end vertical left and right exposed; Lumber DOL=1.60 plate grip DOL=1.60
- 2) C-C wind load user defined.
- 3) This truss has been designed for a 10.0 psf bottom chord live load nonconcurrent with any other live loads.
- 4) * This truss has been designed for a live load of 20.0psf on the bottom chord in all areas where a rectangle 3-6-0 tall by 2-0-0 wide will fit between the bottom chord and any other members.
- 5) Refer to girder(s) for truss to truss connections.
- 6) Provide mechanical connection (by others) of truss to bearing plate at joint(s) 4.
- 7) Beveled plate or shim required to provide full bearing surface with truss chord at joint(s) 4.
- 8) Load case(s) 1, 2, 3, 4, 5, 6, 7, 8, 9, 10, 11, 12, 13, 14, 15, 16, 17, 18, 19, 20, 21, 22 has/have been modified. Building designer must review loads to verify that they are correct for the intended use of this truss.
- 9) In the LOAD CASE(S) section, loads applied to the face of the truss are noted as front (F) or back (B).

LOAD CASE(S)

- 1) Dead + Roof Live (balanced): Lumber Increase=1.15, Plate Increase=1.15
Uniform Loads (plf)
Vert: 1-2=-64, 2-9=-104(F=-40), 4-9=-144(F=-80), 4-5=-104(F=-40), 2-6=-20
- 2) Dead + 0.75 Roof Live (balanced): Lumber Increase=1.15, Plate Increase=1.15
Uniform Loads (plf)
Vert: 1-2=-52, 2-9=-91(F=-40), 4-9=-131(F=-80), 4-5=-92(F=-40), 2-6=-20
- 3) Dead + Uninhabitable Attic Without Storage: Lumber Increase=1.25, Plate Increase=1.25
Uniform Loads (plf)
Vert: 1-2=-14, 2-9=-54(F=-40), 4-9=-94(F=-80), 4-5=-54(F=-40), 2-6=-40

Continued on page 2

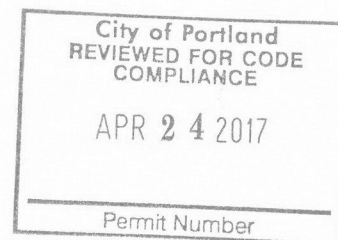

EXPIRES: 12/31/2017
March 9, 2017

WARNING - Verify design parameters and READ NOTES ON THIS AND INCLUDED MITEK REFERENCE PAGE MII-7473 rev. 10/03/2015 BEFORE USE.

Design valid for use only with MiTek® connectors. This design is based only upon parameters shown, and is for an individual building component, not a truss system. Before use, the building designer must verify the applicability of design parameters and properly incorporate this design into the overall building design. Bracing indicated is to prevent buckling of individual truss web and/or chord members only. Additional temporary and permanent bracing is always required for stability and to prevent collapse with possible personal injury and property damage. For general guidance regarding the fabrication, storage, delivery, erection and bracing of trusses and truss systems, see ANS/TPH Quality Criteria, DSB-89 and BCSI Building Component Safety Information available from Truss Plate Institute, 218 N. Lee Street, Suite 312, Alexandria, VA 22314.

MiTek
250 Klug Circle
Corona, CA 92880


Job*	Truss	Truss Type	Qty	Ply	F.I.R.E.	K2936696
17-CP8204	JA04	Jack-Open	4	1		
Job Reference (optional)						

PRECISION TRUSS & LUMBER, INC., CLACKAMAS, OR. 97015

8.100 s Jan 9 2017 MiTek Industries, Inc. Thu Mar 09 11:24:04 2017 Page 2
ID:Wk6d7S9BXqoyWZ256Q4BD0zd0Jc-cjqtQ1GUIPtdJsEoj6eiUuho_QhT20Sx7vAu6Fzcg79

LOAD CASE(S)

- 4) Dead + 0.6 C-C Wind (Pos. Internal) Case 1: Lumber Increase=1.60, Plate Increase=1.60
Uniform Loads (plf)
Vert: 1-2=62, 2-8=0(F=-40), 8-9=-7(F=-40), 4-9=-47(F=-80), 4-5=-7(F=-40), 2-6=-12
Horz: 1-2=-71, 2-8=-49, 5-8=-41
- 5) Dead + 0.6 C-C Wind (Pos. Internal) Case 2: Lumber Increase=1.60, Plate Increase=1.60
Uniform Loads (plf)
Vert: 1-2=27, 2-9=-7(F=-40), 9-10=-47(F=-80), 4-10=-40(F=-80), 4-5=0(F=-40), 2-6=-12
Horz: 1-2=-35, 2-10=-41, 5-10=-49
- 6) Dead + 0.6 C-C Wind (Neg. Internal) Case 1: Lumber Increase=1.60, Plate Increase=1.60
Uniform Loads (plf)
Vert: 1-2=18, 2-9=-92(F=-40), 4-9=-132(F=-80), 4-5=-92(F=-40), 2-6=-20
Horz: 1-2=-32, 2-5=38
- 7) Dead + 0.6 C-C Wind (Neg. Internal) Case 2: Lumber Increase=1.60, Plate Increase=1.60
Uniform Loads (plf)
Vert: 1-2=46, 2-9=-92(F=-40), 4-9=-132(F=-80), 4-5=-92(F=-40), 2-6=-20
Horz: 1-2=32, 2-5=38
- 8) Dead + 0.6 MWFRS Wind (Pos. Internal) Left: Lumber Increase=1.60, Plate Increase=1.60
Uniform Loads (plf)
Vert: 1-2=3, 2-9=-52(F=-40), 4-9=-92(F=-80), 4-5=-52(F=-40), 2-6=-12
Horz: 1-2=-12, 2-5=3
- 9) Dead + 0.6 MWFRS Wind (Pos. Internal) Right: Lumber Increase=1.60, Plate Increase=1.60
Uniform Loads (plf)
Vert: 1-2=10, 2-9=-23(F=-40), 4-9=-63(F=-80), 4-5=-23(F=-40), 2-6=-12
Horz: 1-2=-19, 2-5=25
- 10) Dead + 0.6 MWFRS Wind (Neg. Internal) Left: Lumber Increase=1.60, Plate Increase=1.60
Uniform Loads (plf)
Vert: 1-2=-24, 2-9=-70(F=-40), 4-9=-110(F=-80), 4-5=-70(F=-40), 2-6=-20
Horz: 1-2=10, 2-5=16
- 11) Dead + 0.6 MWFRS Wind (Neg. Internal) Right: Lumber Increase=1.60, Plate Increase=1.60
Uniform Loads (plf)
Vert: 1-2=5, 2-9=-42(F=-40), 4-9=-82(F=-80), 4-5=-42(F=-40), 2-6=-20
Horz: 1-2=-19, 2-5=-12
- 12) Dead + 0.6 MWFRS Wind (Pos. Internal) 1st Parallel: Lumber Increase=1.60, Plate Increase=1.60
Uniform Loads (plf)
Vert: 1-2=30, 2-9=-4(F=-40), 4-9=-44(F=-80), 4-5=-17(F=-40), 2-6=-12
Horz: 1-2=-38, 2-4=-44, 4-5=-31
- 13) Dead + 0.6 MWFRS Wind (Pos. Internal) 2nd Parallel: Lumber Increase=1.60, Plate Increase=1.60
Uniform Loads (plf)
Vert: 1-2=5, 2-9=-29(F=-40), 4-9=-69(F=-80), 4-5=-29(F=-40), 2-6=-12
Horz: 1-2=-13, 2-5=-20
- 14) Dead + 0.6 MWFRS Wind (Pos. Internal) 3rd Parallel: Lumber Increase=1.60, Plate Increase=1.60
Uniform Loads (plf)
Vert: 1-2=16, 2-9=-17(F=-40), 4-9=-57(F=-80), 4-5=-17(F=-40), 2-6=-12
Horz: 1-2=-25, 2-5=-31
- 15) Dead + 0.6 MWFRS Wind (Pos. Internal) 4th Parallel: Lumber Increase=1.60, Plate Increase=1.60
Uniform Loads (plf)
Vert: 1-2=5, 2-9=-29(F=-40), 4-9=-69(F=-80), 4-5=-29(F=-40), 2-6=-12
Horz: 1-2=-13, 2-5=-20
- 16) Dead + 0.6 MWFRS Wind (Neg. Internal) 1st Parallel: Lumber Increase=1.60, Plate Increase=1.60
Uniform Loads (plf)
Vert: 1-2=24, 2-9=-22(F=-40), 4-9=-62(F=-80), 4-5=-36(F=-40), 2-6=-20
Horz: 1-2=-38, 2-4=-32, 4-5=-18
- 17) Dead + 0.6 MWFRS Wind (Neg. Internal) 2nd Parallel: Lumber Increase=1.60, Plate Increase=1.60
Uniform Loads (plf)
Vert: 1-2=-1, 2-9=-47(F=-40), 4-9=-87(F=-80), 4-5=-47(F=-40), 2-6=-20
Horz: 1-2=-13, 2-5=-7
- 18) Dead: Lumber Increase=0.90, Plate Increase=0.90 Plt. metal=0.90
Uniform Loads (plf)
Vert: 1-2=-14, 2-9=-54(F=-40), 4-9=-94(F=-80), 4-5=-54(F=-40), 2-6=-20
- 19) Dead + 0.75 Roof Live (bal.) + 0.75(0.6 MWFRS Wind (Neg. Int) Left): Lumber Increase=1.60, Plate Increase=1.60
Uniform Loads (plf)
Vert: 1-2=-59, 2-9=-103(F=-40), 4-9=-143(F=-80), 4-5=-103(F=-40), 2-6=-20
Horz: 1-2=7, 2-5=12
- 20) Dead + 0.75 Roof Live (bal.) + 0.75(0.6 MWFRS Wind (Neg. Int) Right): Lumber Increase=1.60, Plate Increase=1.60
Uniform Loads (plf)
Vert: 1-2=-37, 2-9=-82(F=-40), 4-9=-122(F=-80), 4-5=-82(F=-40), 2-6=-20
Horz: 1-2=-14, 2-5=-9
- 21) Dead + 0.75 Roof Live (bal.) + 0.75(0.6 MWFRS Wind (Neg. Int) 1st Parallel): Lumber Increase=1.60, Plate Increase=1.60
Uniform Loads (plf)
Vert: 1-2=-23, 2-9=-68(F=-40), 4-9=-108(F=-80), 4-5=-78(F=-40), 2-6=-20
Horz: 1-2=-29, 2-4=-24, 4-5=-14
- 22) Dead + 0.75 Roof Live (bal.) + 0.75(0.6 MWFRS Wind (Neg. Int) 2nd Parallel): Lumber Increase=1.60, Plate Increase=1.60
Uniform Loads (plf)
Vert: 1-2=-42, 2-9=-86(F=-40), 4-9=-126(F=-80), 4-5=-86(F=-40), 2-6=-20
Horz: 1-2=-10, 2-5=-5

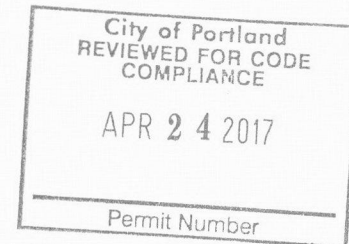

WARNING - Verify design parameters and READ NOTES ON THIS AND INCLUDED MITEK REFERENCE PAGE MII-7473 rev. 10/03/2015 BEFORE USE.

Design valid for use only with MiTek® connectors. This design is based only upon parameters shown, and is for an individual building component, not a truss system. Before use, the building designer must verify the applicability of design parameters and properly incorporate this design into the overall building design. Bracing indicated is to prevent buckling of individual truss web and/or chord members only. Additional temporary and permanent bracing is always required for stability and to prevent collapse with possible personal injury and property damage. For general guidance regarding the fabrication, storage, delivery, erection and bracing of trusses and truss systems, see ANSI/TPI Quality Criteria, DSB-89 and BCSI Building Component Safety Information available from Truss Plate Institute, 218 N. Lee Street, Suite 312, Alexandria, VA 22314.




250 Klug Circle
Corona, CA 92880


Job *	Truss	Truss Type	Qty	Ply	F.I.R.E.	K2936697
17-CP8204	JA05	Jack-Open	4	1		
Job Reference (optional)						

PRECISION TRUSS & LUMBER, INC., CLACKAMAS, OR. 97015

8.100 s Jan 9 2017 MiTek Industries, Inc. Thu Mar 09 11:24:04 2017 Page 1
ID: Wk6d7S9BXqoyW2Z56Q4BD0zd0Jc-cjqtQ1GUIPtJdSeoj6eiUuhndQhf20nx7vAu6Fzcg79

 

Scale = 1:41.7

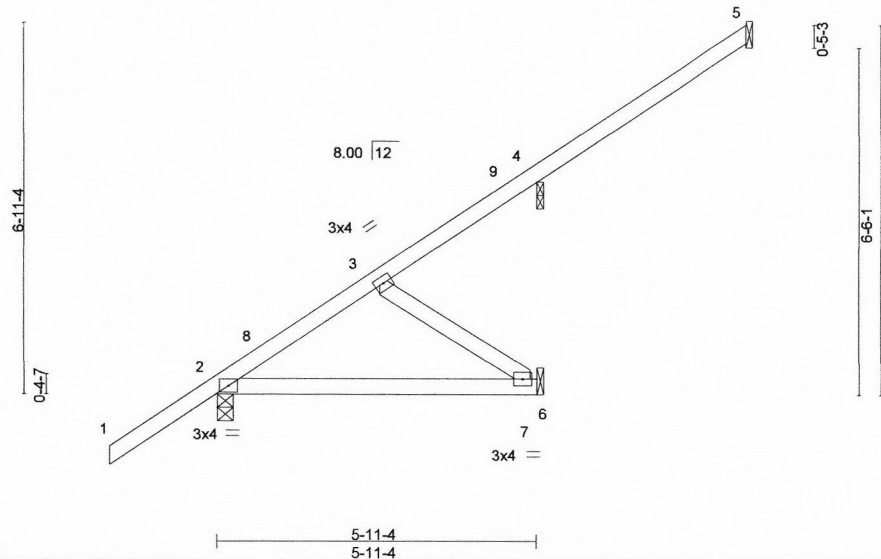

LOADING (psf)	SPACING-	CSI.	DEFL.	in (loc)	l/defl	L/d	PLATES	GRIP
TCLL 25.0	2-0-0	TC 0.45	Vert(LL)	-0.05	2-7	>999	MT20	185/148
TCDL 7.0	Lumber DOL 1.15	BC 0.39	Vert(TL)	-0.14	2-7	>503		
BCLL 0.0 *	Rep Stress Incr NO	WB 0.10	Horz(TL)	-0.00	5	n/a		
BCDL 10.0	Code IRC2012/TPI2007	Matrix-P						
							Weight: 31 lb	FT = 0%

LUMBER-

TOP CHORD 2x4 DF No.2
BOT CHORD 2x4 DF No.2
WEBS 2x4 HF Std

BRACING-

TOP CHORD
BOT CHORD

Structural wood sheathing directly applied or 5-11-4 oc purlins.
Rigid ceiling directly applied or 10-0-0 oc bracing.

MiTek recommends that Stabilizers and required cross bracing be installed during truss erection, in accordance with Stabilizer Installation guide.

REACTIONS.

All bearings Mechanical except (jt=length) 2=0-3-8, 4=0-1-8.
(lb) - Max Horz 2=307(LC 12)
Max Uplift All uplift 100 lb or less at joint(s) 4
Max Grav All reactions 250 lb or less at joint(s) 5, 7 except 2=519(LC 1), 4=347(LC 19)

FORCES.


(lb) - Max. Comp./Max. Ten. - All forces 250 (lb) or less except when shown.
TOP CHORD 2-3=-362/0
BOT CHORD 2-7=-15/313
WEBS 3-7=-382/18

NOTES-

- 1) Wind: ASCE 7-10; Vult=120mph (3-second gust) V(IRC2012)=95mph; TCDL=4.2psf; BCDL=6.0psf; h=25ft; Cat. II; Exp C; enclosed; MWFRS (envelope) gable end zone; cantilever left and right exposed; end vertical left and right exposed; Lumber DOL=1.60 plate grip DOL=1.60
- 2) C-C wind load user defined.
- 3) This truss has been designed for a 10.0 psf bottom chord live load nonconcurrent with any other live loads.
- 4) * This truss has been designed for a live load of 20.0psf on the bottom chord in all areas where a rectangle 3-6-0 tall by 2-0-0 wide will fit between the bottom chord and any other members.
- 5) Refer to girder(s) for truss to truss connections.
- 6) Provide mechanical connection (by others) of truss to bearing plate at joint(s) 4.
- 7) Provide mechanical connection (by others) of truss to bearing plate capable of withstanding 100 lb uplift at joint(s) 4.
- 8) Beveled plate or shim required to provide full bearing surface with truss chord at joint(s) 4.
- 9) Load case(s) 1, 2, 3, 4, 5, 6, 7, 8, 9, 10, 11, 12, 13, 14, 15, 16, 17, 18, 19, 20, 21, 22 has/have been modified. Building designer must review loads to verify that they are correct for the intended use of this truss.
- 10) In the LOAD CASE(S) section, loads applied to the face of the truss are noted as front (F) or back (B).

LOAD CASE(S)

- 1) Dead + Roof Live (balanced): Lumber Increase=1.15, Plate Increase=1.15
Uniform Loads (plf)
Vert: 1-2=-64, 2-5=-104(F=-40), 2-6=-20
- 2) Dead + 0.75 Roof Live (balanced): Lumber Increase=1.15, Plate Increase=1.15
Uniform Loads (plf)
Vert: 1-2=-52, 2-5=-92(F=-40), 2-6=-20

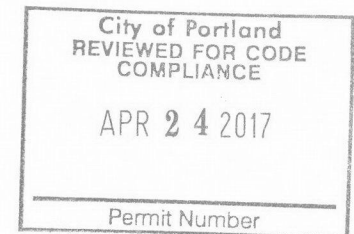

EXPIRES: 12/31/2017
March 9, 2017

Continued on page 2

WARNING - Verify design parameters and READ NOTES ON THIS AND INCLUDED MITEK REFERENCE PAGE MII-7473 rev. 10/03/2015 BEFORE USE.
Design valid for use only with MiTek® connectors. This design is based only upon parameters shown, and is for an individual building component, not a truss system. Before use, the building designer must verify the applicability of design parameters and properly incorporate this design into the overall building design. Bracing indicated is to prevent buckling of individual truss web and/or chord members only. Additional temporary and permanent bracing is always required for stability and to prevent collapse with possible personal injury and property damage. For general guidance regarding the fabrication, storage, delivery, erection and bracing of trusses and truss systems, see ANSI/TPI1 Quality Criteria, DSB-89 and BCSI Building Component Safety Information available from Truss Plate Institute, 218 N. Lee Street, Suite 312, Alexandria, VA 22314.


MiTek
250 Klug Circle
Corona, CA 92880

Job	Truss	Truss Type	Qty	Ply	F.I.R.E.	
17-CP8204	JA05	Jack-Open	4	1		K2936697
PRECISION TRUSS & LUMBER, INC., CLACKAMAS, OR. 97015						Job Reference (optional)

8.100 s Jan 9 2017 MiTek Industries, Inc. Thu Mar 09 11:24:04 2017 Page 2
ID: Wk6d7S9BXqoyW2Z56Q4BD0zd0Jc-cjqtQ1GUIPtJdJsEoj6eiUuhnDQhf20nx7vAu6Fzcg79

LOAD CASE(S)

- 3) Dead + Uninhabitable Attic Without Storage: Lumber Increase=1.25, Plate Increase=1.25
Uniform Loads (plf)
Vert: 1-2=-14, 2-5=-54(F=-40), 2-6=-40
- 4) Dead + 0.6 C-C Wind (Pos. Internal) Case 1: Lumber Increase=1.60, Plate Increase=1.60
Uniform Loads (plf)
Vert: 1-2=62, 2-8=0(F=-40), 5-8=-7(F=-40), 2-6=-12
Horz: 1-2=-71, 2-8=-49, 5-8=-41
- 5) Dead + 0.6 C-C Wind (Pos. Internal) Case 2: Lumber Increase=1.60, Plate Increase=1.60
Uniform Loads (plf)
Vert: 1-2=27, 2-9=-7(F=-40), 5-9=0(F=-40), 2-6=-12
Horz: 1-2=-35, 2-9=-41, 5-9=-49
- 6) Dead + 0.6 C-C Wind (Neg. Internal) Case 1: Lumber Increase=1.60, Plate Increase=1.60
Uniform Loads (plf)
Vert: 1-2=18, 2-5=-92(F=-40), 2-6=-20
Horz: 1-2=-32, 2-5=38
- 7) Dead + 0.6 C-C Wind (Neg. Internal) Case 2: Lumber Increase=1.60, Plate Increase=1.60
Uniform Loads (plf)
Vert: 1-2=-46, 2-5=-92(F=-40), 2-6=-20
Horz: 1-2=32, 2-5=38
- 8) Dead + 0.6 MWFRS Wind (Pos. Internal) Left: Lumber Increase=1.60, Plate Increase=1.60
Uniform Loads (plf)
Vert: 1-2=3, 2-5=-52(F=-40), 2-6=-12
Horz: 1-2=-12, 2-5=3
- 9) Dead + 0.6 MWFRS Wind (Pos. Internal) Right: Lumber Increase=1.60, Plate Increase=1.60
Uniform Loads (plf)
Vert: 1-2=10, 2-5=-23(F=-40), 2-6=-12
Horz: 1-2=-19, 2-5=-25
- 10) Dead + 0.6 MWFRS Wind (Neg. Internal) Left: Lumber Increase=1.60, Plate Increase=1.60
Uniform Loads (plf)
Vert: 1-2=-24, 2-5=-70(F=-40), 2-6=-20
Horz: 1-2=10, 2-5=16
- 11) Dead + 0.6 MWFRS Wind (Neg. Internal) Right: Lumber Increase=1.60, Plate Increase=1.60
Uniform Loads (plf)
Vert: 1-2=5, 2-5=-42(F=-40), 2-6=-20
Horz: 1-2=-19, 2-5=-12
- 12) Dead + 0.6 MWFRS Wind (Pos. Internal) 1st Parallel: Lumber Increase=1.60, Plate Increase=1.60
Uniform Loads (plf)
Vert: 1-2=30, 2-4=-4(F=-40), 4-5=-17(F=-40), 2-6=-12
Horz: 1-2=-38, 2-4=-44, 4-5=-31
- 13) Dead + 0.6 MWFRS Wind (Pos. Internal) 2nd Parallel: Lumber Increase=1.60, Plate Increase=1.60
Uniform Loads (plf)
Vert: 1-2=5, 2-5=-29(F=-40), 2-6=-12
Horz: 1-2=-13, 2-5=-20
- 14) Dead + 0.6 MWFRS Wind (Pos. Internal) 3rd Parallel: Lumber Increase=1.60, Plate Increase=1.60
Uniform Loads (plf)
Vert: 1-2=16, 2-5=-17(F=-40), 2-6=-12
Horz: 1-2=-25, 2-5=31
- 15) Dead + 0.6 MWFRS Wind (Pos. Internal) 4th Parallel: Lumber Increase=1.60, Plate Increase=1.60
Uniform Loads (plf)
Vert: 1-2=5, 2-5=-29(F=-40), 2-6=-12
Horz: 1-2=-13, 2-5=-20
- 16) Dead + 0.6 MWFRS Wind (Neg. Internal) 1st Parallel: Lumber Increase=1.60, Plate Increase=1.60
Uniform Loads (plf)
Vert: 1-2=24, 2-4=-22(F=-40), 4-5=-36(F=-40), 2-6=-20
Horz: 1-2=-38, 2-4=-32, 4-5=-18
- 17) Dead + 0.6 MWFRS Wind (Neg. Internal) 2nd Parallel: Lumber Increase=1.60, Plate Increase=1.60
Uniform Loads (plf)
Vert: 1-2=-1, 2-5=-47(F=-40), 2-6=-20
Horz: 1-2=-13, 2-5=7
- 18) Dead: Lumber Increase=0.90, Plate Increase=0.90 Plt. metal=0.90
Uniform Loads (plf)
Vert: 1-2=-14, 2-5=-54(F=-40), 2-6=-20
- 19) Dead + 0.75 Roof Live (bal.) + 0.75(0.6 MWFRS Wind (Neg. Int) Left): Lumber Increase=1.60, Plate Increase=1.60
Uniform Loads (plf)
Vert: 1-2=-59, 2-5=-103(F=-40), 2-6=-20
Horz: 1-2=7, 2-5=12
- 20) Dead + 0.75 Roof Live (bal.) + 0.75(0.6 MWFRS Wind (Neg. Int) Right): Lumber Increase=1.60, Plate Increase=1.60
Uniform Loads (plf)
Vert: 1-2=-37, 2-5=-82(F=-40), 2-6=-20
Horz: 1-2=-14, 2-5=9
- 21) Dead + 0.75 Roof Live (bal.) + 0.75(0.6 MWFRS Wind (Neg. Int) 1st Parallel): Lumber Increase=1.60, Plate Increase=1.60
Uniform Loads (plf)
Vert: 1-2=-23, 2-4=-68(F=-40), 4-5=-78(F=-40), 2-6=-20
Horz: 1-2=-29, 2-4=-24, 4-5=-14
- 22) Dead + 0.75 Roof Live (bal.) + 0.75(0.6 MWFRS Wind (Neg. Int) 2nd Parallel): Lumber Increase=1.60, Plate Increase=1.60

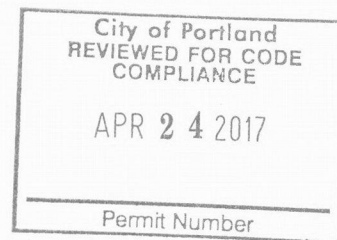

Continued on page 3



WARNING - Verify design parameters and READ NOTES ON THIS AND INCLUDED MITEK REFERENCE PAGE MII-7473 rev. 10/03/2015 BEFORE USE.

Design valid for use only with MiTek® connectors. This design is based only upon parameters shown, and is for an individual building component, not a truss system. Before use, the building designer must verify the applicability of design parameters and properly incorporate this design into the overall building design. Bracing indicated is to prevent buckling of individual truss web and/or chord members only. Additional temporary and permanent bracing is always required for stability and to prevent collapse with possible personal injury and property damage. For general guidance regarding the fabrication, storage, delivery, erection and bracing of trusses and truss systems, see ANSI/TPH Quality Criteria, DSB-89 and BCSI Building Component Safety Information available from Truss Plate Institute, 218 N. Lee Street, Suite 312, Alexandria, VA 22314.



250 Klug Circle
Corona, CA 92880

Job #	Truss	Truss Type	Qty	Ply	F.I.R.E.	
17-CP8204	JA05	Jack-Open	4	1		K2936697
Job Reference (optional)						

PRECISION TRUSS & LUMBER, INC., CLACKAMAS, OR. 97015


8.100 s Jan 9 2017 MiTek Industries, Inc. Thu Mar 09 11:24:04 2017 Page 3
ID:Wk6d7S9BXqoyW2Z56Q4BD0zd0Jc-cjqtQ1GUIPtdJsEoj6eiUuhnDQhf20nx7vAu6Fzcg79

LOAD CASE(S)

Uniform Loads (plf)

Vert: 1-2=-42, 2-5=-86(F=-40), 2-6=-20

Horz: 1-2=-10, 2-5=-5

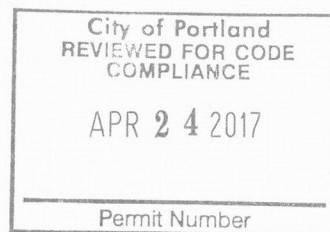

WARNING - Verify design parameters and READ NOTES ON THIS AND INCLUDED MITEK REFERENCE PAGE MII-7473 rev. 10/03/2015 BEFORE USE.

Design valid for use only with MiTek® connectors. This design is based only upon parameters shown, and is for an individual building component, not a truss system. Before use, the building designer must verify the applicability of design parameters and properly incorporate this design into the overall building design. Bracing indicated is to prevent buckling of individual truss web and/or chord members only. Additional temporary and permanent bracing is always required for stability and to prevent collapse with possible personal injury and property damage. For general guidance regarding the fabrication, storage, delivery, erection and bracing of trusses and truss systems, see **ANSI/TPH1 Quality Criteria, DSB-89 and BCSI Building Component Safety Information** available from Truss Plate Institute, 218 N. Lee Street, Suite 312, Alexandria, VA 22314.




250 Klug Circle
Corona, CA 92880

Job #	Truss	Truss Type	Qty	Ply	F.I.R.E.	K2936698
17-CP8204	JA06	Jack-Open	2	1		


PRECISION TRUSS & LUMBER, INC., CLACKAMAS, OR. 97015

8.100 s Jan 9 2017 MiTek Industries, Inc. Thu Mar 09 11:24:06 2017 Page 1

ID: Wk6d7S9BXqoyWZ256Q4BD0zd0Jc-Y6ydrjllq17LYAOBqXgAZJm?bDM7VwGEbDf?A7zcg77

 

Scale: 1/4"=1'

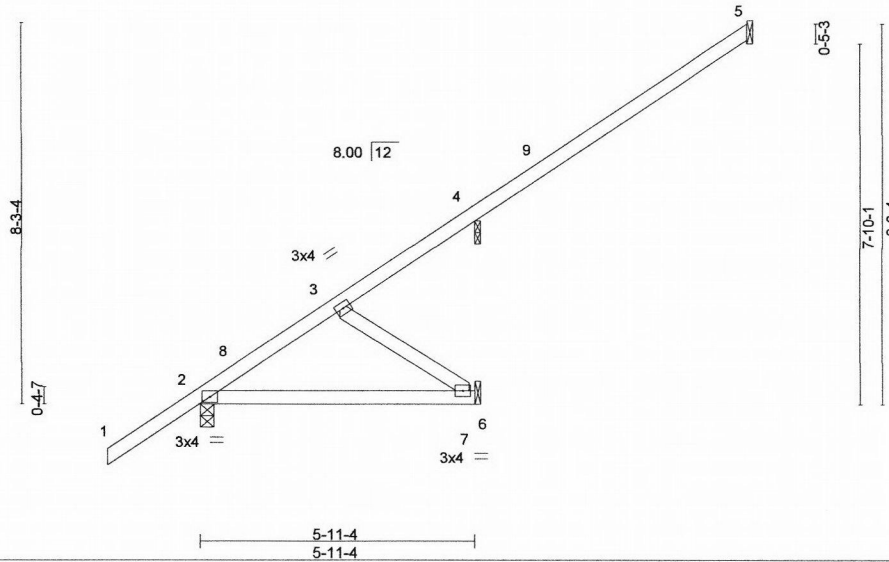

LOADING (psf)	SPACING-	2-0-0	CSI.	DEFL.	in	(loc)	l/defl	L/d	PLATES	GRIP
TCLL 25.0	Plate Grip DOL	1.15	TC 0.84	Vert(LL)	-0.05	2-7	>999	240	MT20	185/148
TCDL 7.0	Lumber DOL	1.15	BC 0.39	Vert(TL)	-0.14	2-7	>503	180		
BCLL 0.0 *	Rep Stress Incr	NO	WB 0.10	Horz(TL)	-0.00	5	n/a	n/a		
BCDL 10.0	Code IRC2012/TPI2007		Matrix-P						Weight: 35 lb	FT = 0%

LUMBER-

TOP CHORD 2x4 DF No.1&Btr
BOT CHORD 2x4 DF No.2
WEBS 2x4 HF Std

BRACING-

TOP CHORD
BOT CHORD

Structural wood sheathing directly applied or 5-11-4 oc purlins.
Rigid ceiling directly applied or 10-0-0 oc bracing.

MiTek recommends that Stabilizers and required cross bracing be installed during truss erection, in accordance with Stabilizer Installation guide.

REACTIONS. All bearings Mechanical except (jt=length) 2=0-3-8, 4=0-1-8.

(lb) - Max Horz 2=348(LC 12)

Max Uplift All uplift 100 lb or less at joint(s) 4

Max Grav All reactions 250 lb or less at joint(s) 7 except 5=315(LC 19), 2=519(LC 1), 4=456(LC 19)

FORCES. (lb) - Max. Comp./Max. Ten. - All forces 250 (lb) or less except when shown.

TOP CHORD 2-3=-383/60, 3-4=-301/245

BOT CHORD 2-7=-16/314

WEBS 3-7=-384/20

NOTES-

1) Wind: ASCE 7-10; Vult=120mph (3-second gust) V(IRC2012)=95mph; TCDL=4.2psf; BCDL=6.0psf; h=25ft; Cat. II; Exp C; enclosed; MWFRS (envelope) gable end zone; cantilever left and right exposed; end vertical left and right exposed; Lumber DOL=1.60 plate grip DOL=1.60

2) C-C wind load user defined.

3) This truss has been designed for a 10.0 psf bottom chord live load nonconcurrent with any other live loads.

4) * This truss has been designed for a live load of 20.0psf on the bottom chord in all areas where a rectangle 3-6-0 tall by 2-0-0 wide will fit between the bottom chord and any other members.

5) Refer to girder(s) for truss to truss connections.

6) Provide mechanical connection (by others) of truss to bearing plate at joint(s) 4.

7) Provide mechanical connection (by others) of truss to bearing plate capable of withstanding 100 lb uplift at joint(s) 4.

8) Beveled plate or shim required to provide full bearing surface with truss chord at joint(s) 4.

9) Load case(s) 1, 2, 3, 4, 5, 6, 7, 8, 9, 10, 11, 12, 13, 14, 15, 16, 17, 18, 19, 20, 21, 22 has/have been modified. Building designer must review loads to verify that they are correct for the intended use of this truss.

10) In the LOAD CASE(S) section, loads applied to the face of the truss are noted as front (F) or back (B).

LOAD CASE(S)

1) Dead + Roof Live (balanced): Lumber Increase=1.15, Plate Increase=1.15


Uniform Loads (plf)

Vert: 1-2=-64, 2-5=-104(F=-40), 2-6=-20

2) Dead + 0.75 Roof Live (balanced): Lumber Increase=1.15, Plate Increase=1.15

Uniform Loads (plf)

Vert: 1-2=-52, 2-5=-92(F=-40), 2-6=-20

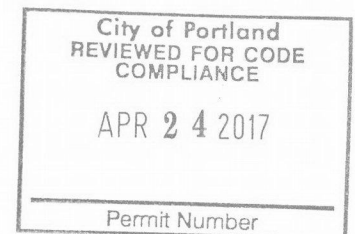

EXPIRES: 12/31/2017

March 9, 2017

Continued on page 2



WARNING - Verify design parameters and READ NOTES ON THIS AND INCLUDED MITEK REFERENCE PAGE MII-7473 rev. 10/03/2015 BEFORE USE.

Design valid for use only with MiTek® connectors. This design is based only upon parameters shown, and is for an individual building component, not a truss system. Before use, the building designer must verify the applicability of design parameters and properly incorporate this design into the overall building design. Bracing indicated is to prevent buckling of individual truss web and/or chord members only. Additional temporary and permanent bracing is always required for stability and to prevent collapse with possible personal injury and property damage. For general guidance regarding the fabrication, storage, delivery, erection and bracing of trusses and truss systems, see ANSI/TPI1 Quality Criteria, DSB-89 and BCSI Building Component Safety Information available from Truss Plate Institute, 218 N. Lee Street, Suite 312, Alexandria, VA 22314.




250 Klug Circle
Corona, CA 92880

Job#	Truss	Truss Type	Qty	Ply	F.I.R.E.	K2936698
17-CP8204	JA06	Jack-Open	2	1		

PRECISION TRUSS & LUMBER, INC., CLACKAMAS, OR. 97015

8.100 s Jan 9 2017 MiTek Industries, Inc. Thu Mar 09 11:24:06 2017 Page 2
ID: Wk6d7S9BXqoyW2Z56Q4BD0zd0Jc-Y6ydrjlq17LYAOBqXgAZJm?bDM7WwGEbDf?A7zcg77

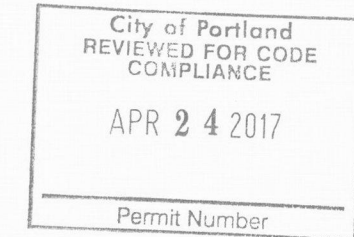

LOAD CASE(S)

- 3) Dead + Uninhabitable Attic Without Storage: Lumber Increase=1.25, Plate Increase=1.25
Uniform Loads (plf)
Vert: 1-2=-14, 2-5=-54(F=-40), 2-6=-40
- 4) Dead + 0.6 C-C Wind (Pos. Internal) Case 1: Lumber Increase=1.60, Plate Increase=1.60
Uniform Loads (plf)
Vert: 1-2=62, 2-8=0(F=-40), 5-8=-7(F=-40), 2-6=-12
Horz: 1-2=-71, 2-8=-49, 5-8=-41
- 5) Dead + 0.6 C-C Wind (Pos. Internal) Case 2: Lumber Increase=1.60, Plate Increase=1.60
Uniform Loads (plf)
Vert: 1-2=27, 2-9=-7(F=-40), 5-9=0(F=-40), 2-6=-12
Horz: 1-2=-35, 2-9=-41, 5-9=-49
- 6) Dead + 0.6 C-C Wind (Neg. Internal) Case 1: Lumber Increase=1.60, Plate Increase=1.60
Uniform Loads (plf)
Vert: 1-2=18, 2-5=-92(F=-40), 2-6=-20
Horz: 1-2=-32, 2-5=38
- 7) Dead + 0.6 C-C Wind (Neg. Internal) Case 2: Lumber Increase=1.60, Plate Increase=1.60
Uniform Loads (plf)
Vert: 1-2=-46, 2-5=-92(F=-40), 2-6=-20
Horz: 1-2=32, 2-5=38
- 8) Dead + 0.6 MWFRS Wind (Pos. Internal) Left: Lumber Increase=1.60, Plate Increase=1.60
Uniform Loads (plf)
Vert: 1-2=3, 2-5=-52(F=-40), 2-6=-12
Horz: 1-2=-12, 2-5=3
- 9) Dead + 0.6 MWFRS Wind (Pos. Internal) Right: Lumber Increase=1.60, Plate Increase=1.60
Uniform Loads (plf)
Vert: 1-2=10, 2-5=-23(F=-40), 2-6=-12
Horz: 1-2=-19, 2-5=-25
- 10) Dead + 0.6 MWFRS Wind (Neg. Internal) Left: Lumber Increase=1.60, Plate Increase=1.60
Uniform Loads (plf)
Vert: 1-2=-24, 2-5=-70(F=-40), 2-6=-20
Horz: 1-2=10, 2-5=16
- 11) Dead + 0.6 MWFRS Wind (Neg. Internal) Right: Lumber Increase=1.60, Plate Increase=1.60
Uniform Loads (plf)
Vert: 1-2=5, 2-5=-42(F=-40), 2-6=-20
Horz: 1-2=-19, 2-5=-12
- 12) Dead + 0.6 MWFRS Wind (Pos. Internal) 1st Parallel: Lumber Increase=1.60, Plate Increase=1.60
Uniform Loads (plf)
Vert: 1-2=30, 2-4=-4(F=-40), 4-5=-17(F=-40), 2-6=-12
Horz: 1-2=-38, 2-4=-44, 4-5=-31
- 13) Dead + 0.6 MWFRS Wind (Pos. Internal) 2nd Parallel: Lumber Increase=1.60, Plate Increase=1.60
Uniform Loads (plf)
Vert: 1-2=5, 2-5=-29(F=-40), 2-6=-12
Horz: 1-2=-13, 2-5=-20
- 14) Dead + 0.6 MWFRS Wind (Pos. Internal) 3rd Parallel: Lumber Increase=1.60, Plate Increase=1.60
Uniform Loads (plf)
Vert: 1-2=16, 2-5=-17(F=-40), 2-6=-12
Horz: 1-2=-25, 2-5=-31
- 15) Dead + 0.6 MWFRS Wind (Pos. Internal) 4th Parallel: Lumber Increase=1.60, Plate Increase=1.60
Uniform Loads (plf)
Vert: 1-2=5, 2-5=-29(F=-40), 2-6=-12
Horz: 1-2=-13, 2-5=-20
- 16) Dead + 0.6 MWFRS Wind (Neg. Internal) 1st Parallel: Lumber Increase=1.60, Plate Increase=1.60
Uniform Loads (plf)
Vert: 1-2=24, 2-4=-22(F=-40), 4-5=-36(F=-40), 2-6=-20
Horz: 1-2=-38, 2-4=-32, 4-5=-18
- 17) Dead + 0.6 MWFRS Wind (Neg. Internal) 2nd Parallel: Lumber Increase=1.60, Plate Increase=1.60
Uniform Loads (plf)
Vert: 1-2=-1, 2-5=-47(F=-40), 2-6=-20
Horz: 1-2=-13, 2-5=-7
- 18) Dead: Lumber Increase=0.90, Plate Increase=0.90 Plt. metal=0.90
Uniform Loads (plf)
Vert: 1-2=-14, 2-5=-54(F=-40), 2-6=-20
- 19) Dead + 0.75 Roof Live (bal.) + 0.75(0.6 MWFRS Wind (Neg. Int) Left): Lumber Increase=1.60, Plate Increase=1.60
Uniform Loads (plf)
Vert: 1-2=-59, 2-5=-103(F=-40), 2-6=-20
Horz: 1-2=7, 2-5=12
- 20) Dead + 0.75 Roof Live (bal.) + 0.75(0.6 MWFRS Wind (Neg. Int) Right): Lumber Increase=1.60, Plate Increase=1.60
Uniform Loads (plf)
Vert: 1-2=-37, 2-5=-82(F=-40), 2-6=-20
Horz: 1-2=-14, 2-5=-9
- 21) Dead + 0.75 Roof Live (bal.) + 0.75(0.6 MWFRS Wind (Neg. Int) 1st Parallel): Lumber Increase=1.60, Plate Increase=1.60
Uniform Loads (plf)
Vert: 1-2=-23, 2-4=-68(F=-40), 4-5=-78(F=-40), 2-6=-20
Horz: 1-2=-29, 2-4=-24, 4-5=-14
- 22) Dead + 0.75 Roof Live (bal.) + 0.75(0.6 MWFRS Wind (Neg. Int) 2nd Parallel): Lumber Increase=1.60, Plate Increase=1.60

Continued on page 3



WARNING - Verify design parameters and READ NOTES ON THIS AND INCLUDED MITEK REFERENCE PAGE MII-7473 rev. 10/03/2015 BEFORE USE.

Design valid for use only with MiTek® connectors. This design is based only upon parameters shown, and is for an individual building component, not a truss system. Before use, the building designer must verify the applicability of design parameters and properly incorporate this design into the overall building design. Bracing indicated is to prevent buckling of individual truss web and/or chord members only. Additional temporary and permanent bracing is always required for stability and to prevent collapse with possible personal injury and property damage. For general guidance regarding the fabrication, storage, delivery, erection and bracing of trusses and truss systems, see **ANSI/TPI1 Quality Criteria, DSB-89 and BCSI Building Component Safety Information** available from Truss Plate Institute, 218 N. Lee Street, Suite 312, Alexandria, VA 22314.



250 Klug Circle
Corona, CA 92880

Job	Truss	Truss Type	Qty	Ply	F.I.R.E.	
17-CP8204	JA06	Jack-Open	2	1		K2936698
Job Reference (optional)						

PRECISION TRUSS & LUMBER, INC., CLACKAMAS, OR. 97015


8.100 s Jan 9 2017 MiTek Industries, Inc. Thu Mar 09 11:24:06 2017 Page 3
ID:Wk6d7S9BXqoyW2Z56Q4BD0zd0Jc-Y6ydrjllq17LYAOBqXgAZJm7bDM7WwGEbDf?A7zcg77

LOAD CASE(S)

Uniform Loads (plf)

Vert: 1-2=-42, 2-5=-86(F=-40), 2-6=-20

Horz: 1-2=-10, 2-5=-5

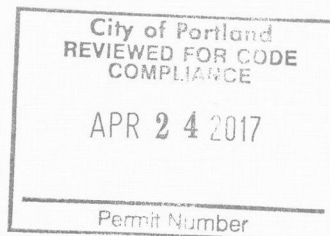

WARNING - Verify design parameters and READ NOTES ON THIS AND INCLUDED MITEK REFERENCE PAGE MII-7473 rev. 10/03/2015 BEFORE USE.

Design valid for use only with MiTek® connectors. This design is based only upon parameters shown, and is for an individual building component, not a truss system. Before use, the building designer must verify the applicability of design parameters and properly incorporate this design into the overall building design. Bracing indicated is to prevent buckling of individual truss web and/or chord members only. Additional temporary and permanent bracing is always required for stability and to prevent collapse with possible personal injury and property damage. For general guidance regarding the fabrication, storage, delivery, erection and bracing of trusses and truss systems, see

Safety Information available from Truss Plate Institute, 218 N. Lee Street, Suite 312, Alexandria, VA 22314. **ANSI/TP1 Quality Criteria, DSB-89 and BCSI Building Component**



250 Klug Circle
Corona, CA 92880


Job No.	Truss	Truss Type	Qty	Ply	F.I.R.E.	K2936699
17-CP8204	JAS01	Jack-Open	4	1		

PRECISION TRUSS & LUMBER, INC., CLACKAMAS, OR. 97015

8.100 s Jan 9 2017 MiTek Industries, Inc. Thu Mar 09 11:24:06 2017 Page 1
ID:Wk6d7S9BXqoyW2Z56Q4BD0zd0Jc-Y6ydrjlq17LYAOBqXgAZJm8eDShWxpEbDf?A7zcg77

-2-0-0 1-10-3 1-11-4
2-0-0 1-10-3 0-1-1

Scale = 1:15.1

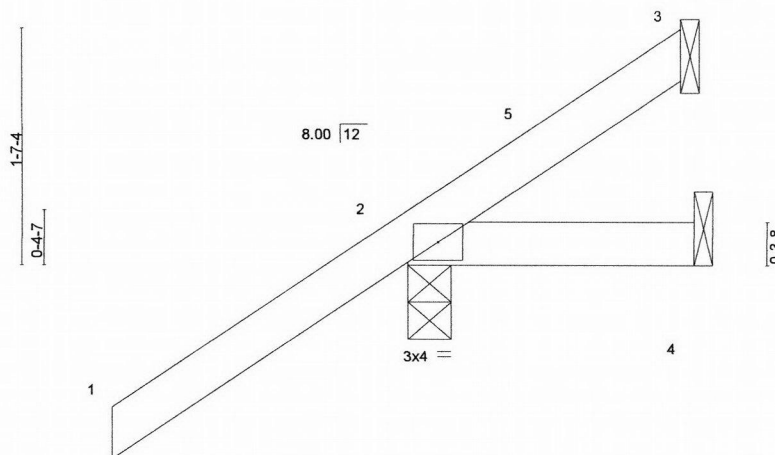

1-10-3 1-11-4
1-10-3 0-1-1

LOADING (psf)	SPACING-	2-0-0	CSI.	DEFL.	in (loc)	l/defl	L/d	PLATES	GRIP
TCLL 25.0	Plate Grip DOL	1.15	TC 0.26	Vert(LL)	-0.00	2	>999	MT20	220/195
TCDL 7.0	Lumber DOL	1.15	BC 0.03	Vert(TL)	-0.00	2-4	>999		
BCLL 0.0 *	Rep Stress Incr	YES	WB 0.00	Horz(TL)	-0.00	3	n/a		
BCDL 10.0	Code IRC2012/TPI2007		Matrix-P						
								Weight: 9 lb	FT = 0%

LUMBER-

TOP CHORD 2x4 DF No.2
BOT CHORD 2x4 DF No.2

BRACING-

TOP CHORD
BOT CHORD

Structural wood sheathing directly applied or 1-11-4 oc purlins.
Rigid ceiling directly applied or 10-0-0 oc bracing.

MiTek recommends that Stabilizers and required cross bracing be installed during truss erection, in accordance with Stabilizer Installation guide.


REACTIONS. (lb/size) 2=280/0-3-8, 4=19/Mechanical, 3=-15/Mechanical

Max Horz 2=105(LC 12)
Max Uplift 2=-112(LC 12), 3=-15(LC 1)
Max Grav 2=280(LC 1), 4=38(LC 3), 3=21(LC 8)

FORCES. (lb) - Max. Comp./Max. Ten. - All forces 250 (lb) or less except when shown.

NOTES-

- 1) Wind: ASCE 7-10; Vult=120mph (3-second gust) V(IRC2012)=95mph; TCDL=4.2psf; BCDL=6.0psf; h=25ft; Cat. II; Exp C; enclosed; MWFRS (envelope) gable end zone and C-C Exterior(2) -2-0-0 to 1-0-0, Interior(1) 1-0-0 to 1-10-1 zone; cantilever left and right exposed; end vertical left and right exposed; C-C for members and forces & MWFRS for reactions shown; Lumber DOL=1.60 plate grip DOL=1.60
- 2) This truss has been designed for a 10.0 psf bottom chord live load nonconcurrent with any other live loads.
- 3) * This truss has been designed for a live load of 20.0psf on the bottom chord in all areas where a rectangle 3-6-0 tall by 2-0-0 wide will fit between the bottom chord and any other members.
- 4) Refer to girder(s) for truss to truss connections.
- 5) Provide mechanical connection (by others) of truss to bearing plate capable of withstanding 100 lb uplift at joint(s) 3 except (jt=lb) 2=112.

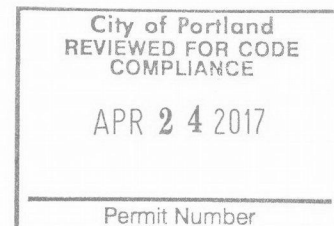

EXPIRES: 12/31/2017
March 9, 2017

WARNING - Verify design parameters and READ NOTES ON THIS AND INCLUDED MITEK REFERENCE PAGE MII-7473 rev. 10/03/2015 BEFORE USE.


Design valid for use only with MiTek® connectors. This design is based only upon parameters shown, and is for an individual building component, not a truss system. Before use, the building designer must verify the applicability of design parameters and properly incorporate this design into the overall building design. Bracing indicated is to prevent buckling of individual truss web and/or chord members only. Additional temporary and permanent bracing is always required for stability and to prevent collapse with possible personal injury and property damage. For general guidance regarding the fabrication, storage, delivery, erection and bracing of trusses and truss systems, see ANSI/TPI1 Quality Criteria, DSB-89 and BCSI Building Component Safety Information available from Truss Plate Institute, 218 N. Lee Street, Suite 312, Alexandria, VA 22314.

MiTek
250 Klug Circle
Corona, CA 92880

Job 17-CP8204	Truss JAS02	Truss Type Jack-Open	Qty 4	Ply 1	F.I.R.E. Job Reference (optional)	K2936700
------------------	----------------	-------------------------	----------	----------	--------------------------------------	----------

PRECISION TRUSS & LUMBER, INC., CLACKAMAS, OR. 97015

8.100 s Jan 9 2017 MiTek Industries, Inc. Thu Mar 09 11:24:07 2017 Page 1
ID:Wk6d7S9BXqoyWZ256Q4BD0zd0Jc-0IW723INbKFCakzNOEBP6XJKUdowFN3NptOYIazcg76

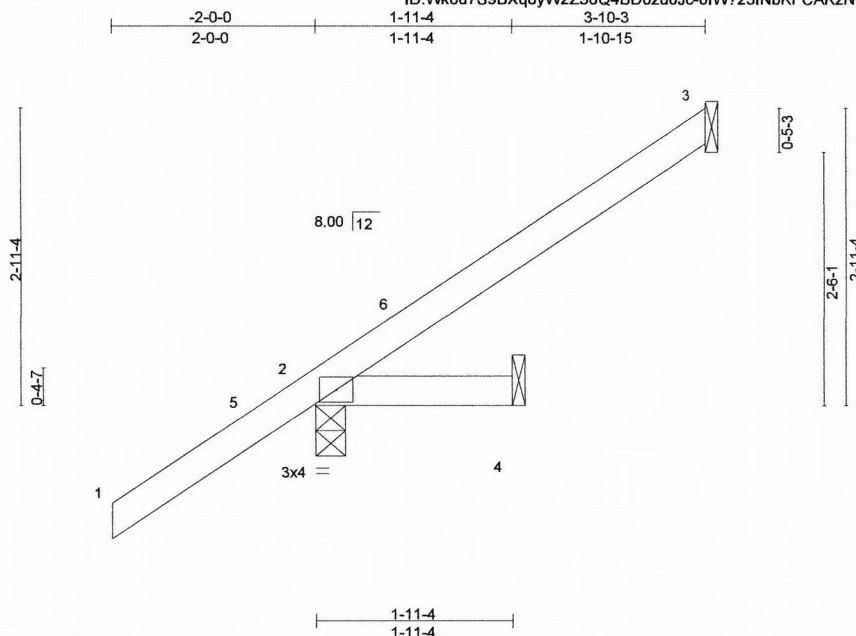

Scale = 1:22.1

LOADING (psf)	SPACING-	2-0-0	CSL	DEFL.	in	(loc)	l/defl	L/d	PLATES	GRIP
TCLL 25.0	Plate Grip DOL	1.15	TC 0.25	Vert(LL)	-0.00	2	>999	240	MT20	220/195
TCDL 7.0	Lumber DOL	1.15	BC 0.03	Vert(TL)	-0.00	2-4	>999	180		
BCLL 0.0 *	Rep Stress Incr	YES	WB 0.00	Horz(TL)	-0.00	3	n/a	n/a		
BCDL 10.0	Code IRC2012/TPI2007		Matrix-P							
									Weight: 12 lb	FT = 0%

LUMBER-

TOP CHORD 2x4 DF No.2
BOT CHORD 2x4 DF No.2

BRACING-

TOP CHORD
BOT CHORD

Structural wood sheathing directly applied or 1-11-4 oc purlins.
Rigid ceiling directly applied or 10-0-0 oc bracing.

MiTek recommends that Stabilizers and required cross bracing be installed during truss erection, in accordance with Stabilizer Installation guide.

REACTIONS. (lb/size) 3=85/Mechanical, 2=304/0-3-8, 4=19/Mechanical

Max Horz 2=163(LC 12)
Max Uplift 3=82(LC 12), 2=102(LC 12)
Max Grav 3=96(LC 19), 2=304(LC 1), 4=38(LC 3)

FORCES. (lb) - Max. Comp./Max. Ten. - All forces 250 (lb) or less except when shown.

NOTES-

- 1) Wind: ASCE 7-10; Vult=120mph (3-second gust) V(IRC2012)=95mph; TCDL=4.2psf; BCDL=6.0psf; h=25ft; Cat. II; Exp C; enclosed; MWFRS (envelope) gable end zone and C-C Exterior(2) -2-0-0 to 1-0-0, Interior(1) 1-0-0 to 3-9-7 zone; cantilever left and right exposed; end vertical left and right exposed; C-C for members and forces & MWFRS for reactions shown; Lumber DOL=1.60 plate grip DOL=1.60
- 2) This truss has been designed for a 10.0 psf bottom chord live load nonconcurrent with any other live loads.
- 3) * This truss has been designed for a live load of 20.0psf on the bottom chord in all areas where a rectangle 3-6-0 tall by 2-0-0 wide will fit between the bottom chord and any other members.
- 4) Refer to girder(s) for truss to truss connections.
- 5) Provide mechanical connection (by others) of truss to bearing plate capable of withstanding 100 lb uplift at joint(s) 3 except (jt=lb) 2=102.

City of Portland
REVIEWED FOR CODE
COMPLIANCE

APR 24 2017

Permit Number



EXPIRES: 12/31/2017

March 9, 2017

WARNING - Verify design parameters and READ NOTES ON THIS AND INCLUDED MITEK REFERENCE PAGE MI-7473 rev. 10/03/2015 BEFORE USE.



Design valid for use only with MiTek® connectors. This design is based only upon parameters shown, and is for an individual building component, not a truss system. Before use, the building designer must verify the applicability of design parameters and properly incorporate this design into the overall building design. Bracing indicated is to prevent buckling of individual truss web and/or chord members only. Additional temporary and permanent bracing is always required for stability and to prevent collapse with possible personal injury and property damage. For general guidance regarding the fabrication, storage, delivery, erection and bracing of trusses and truss systems, see ANSI/TPI Quality Criteria, DSB-89 and BCSI Building Component Safety Information available from Truss Plate Institute, 218 N. Lee Street, Suite 312, Alexandria, VA 22314.



250 Klug Circle
Corona, CA 92680

Symbols

PLATE LOCATION AND ORIENTATION

 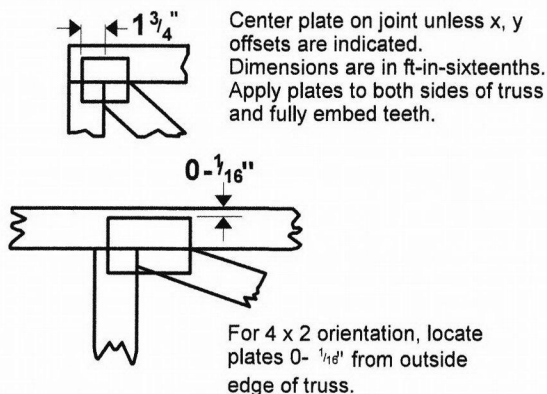

* Plate location details available in MiTek 20/20 software or upon request.

PLATE SIZE

4 x 4


The first dimension is the plate width measured perpendicular to slots. Second dimension is the length parallel to slots.

LATERAL BRACING LOCATION



Indicated by symbol shown and/or by text in the bracing section of the output. Use T or I bracing if indicated.

BEARING

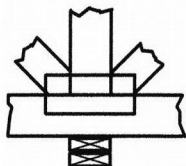


Indicates location where bearings (supports) occur. Icons vary but reaction section indicates joint number where bearings occur. Min size shown is for crushing only.

Industry Standards:

ANSI/TPI1: National Design Specification for Metal Plate Connected Wood Truss Construction.
DSB-89: Design Standard for Bracing.
BCSI: Building Component Safety Information, Guide to Good Practice for Handling, Installing & Bracing of Metal Plate Connected Wood Trusses.

Numbering System

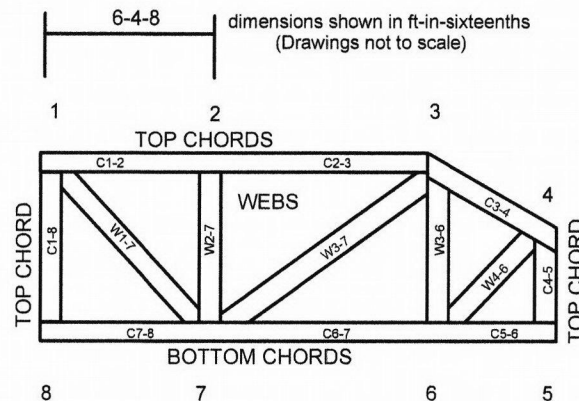

JOINTS ARE GENERALLY NUMBERED/LETTERED CLOCKWISE AROUND THE TRUSS STARTING AT THE JOINT FARTHEST TO THE LEFT.

CHORDS AND WEBS ARE IDENTIFIED BY END JOINT NUMBERS/LETTERS.

PRODUCT CODE APPROVALS

ICC-ES Reports:

ESR-1311, ESR-1352, ESR1988
ER-3907, ESR-2362, ESR-1397, ESR-3282

Trusses are designed for wind loads in the plane of the truss unless otherwise shown.

Lumber design values are in accordance with ANSI/TPI 1 section 6.3 These truss designs rely on lumber values established by others.

© 2012 MiTek® All Rights Reserved



MiTek Engineering Reference Sheet: MII-7473 rev. 10/03/2015



General Safety Notes

Failure to Follow Could Cause Property Damage or Personal Injury

1. Additional stability bracing for truss system, e.g. diagonal or X-bracing, is always required. See BCSI.
2. Truss bracing must be designed by an engineer. For wide truss spacing, individual lateral braces themselves may require bracing, or alternative Tor I bracing should be considered.
3. Never exceed the design loading shown and never stack materials on inadequately braced trusses.
4. Provide copies of this truss design to the building designer, erection supervisor, property owner and all other interested parties.
5. Cut members to bear tightly against each other.
6. Place plates on each face of truss at each joint and embed fully. Knots and wane at joint locations are regulated by ANSI/TPI 1.
7. Design assumes trusses will be suitably protected from the environment in accord with ANSI/TPI 1.
8. Unless otherwise noted, moisture content of lumber shall not exceed 19% at time of fabrication.
9. Unless expressly noted, this design is not applicable for use with fire retardant, preservative treated, or green lumber.
10. Camber is a non-structural consideration and is the responsibility of truss fabricator. General practice is to camber for dead load deflection.
11. Plate type, size, orientation and location dimensions indicated are minimum plating requirements.
12. Lumber used shall be of the species and size, and in all respects, equal to or better than that specified.
13. Top chords must be sheathed or purlins provided at spacing indicated on design.
14. Bottom chords require lateral bracing at 10 ft. spacing, or less, if no ceiling is installed, unless otherwise noted.
15. Connections not shown are the responsibility of others.
16. Do not cut or alter truss member or plate without prior approval of an engineer.
17. Install and load vertically unless indicated otherwise.
18. Use of green or treated lumber may pose unacceptable environmental, health or performance risks. Consult with project engineer before use.
19. Review all portions of this design (front, back, words and pictures) before use. Reviewing pictures alone is not sufficient.
20. Design assumes manufacture in accordance with ANSI/TPI 1 Quality Criteria.

City of Portland
REVIEWED FOR CODE
COMPLIANCE

APR 24 2017

Permit Number