

Alder House Apartments
Design Review Application

JULY 17, 2020



TABLE OF CONTENTS

Narrative

I Summary of Proposal

II..... Current Conditions

III Proposed Plan

IV..... Legal Findings

Figures

PLANS

C.1 Illustrative Site Plan

C.2..... First Floor Plan

C.3..... Second Floor Plan

C.4..... Third - Sixth Floor Plans

C.5..... Seventh Floor Plan

C.5.1 Alternate Seventh Floor Plan

C.6..... Roof Plan

ELEVATIONS

C.7 North Exterior Elevations

C.7.1..... Alternate North Exterior Elevations

C.8..... East Exterior Elevations

C.8.1 Alternate East Exterior Elevations

C.9..... South Exterior Elevations

C.9.1..... Alternate South Exterior Elevations

C.10..... West Exterior Elevations

C.10.1..... Alternate West Exterior Elevations

ENLARGED ELEVATIONS / SECTIONS

C.11 North Enlarged Elevation / Section

C.11.1 Alternate North Enlarged Elevation / Section

C.12 East Enlarged Elevation / Section

C.13 South Enlarged Elevation / Section

C.14..... West Enlarged Elevation / Section

C.14.1 Alternate West Enlarged Elevation / Section

C.15 Building Sections

C.15.1..... Alternate Building Sections

C.16..... Building Sections

BUILDING DETAILS

C.17 Details

C.18..... Details

C.19..... Details

C.20 Details

C.21..... Details

C.22 Details

C.23 Details

Appendices

RENDERINGS, MATERIALS AND COLORS

APP.1 Rendering

APP.2 Rendering

APP.2.1 Alternate Rendering

APP.3 Rendering

APP.3.1 Alternate Rendering

SITE, VICINITY AND EXISTING CONDITIONS

APP.4 Existing Site Context

APP.5 Architectural Context

MATERIALS AND PRECEDENTS

APP.6 Materials

APP.7 Precedents

MISCELLANEOUS DIAGRAMS

APP.8 Bike Parking

APP.9 Bike Parking

APP.10 Ground Floor Windows

APP.11 First Floor Plan

APP.11.1..... Alternate First Floor Plan

APP.12..... Second Floor Plan

APP.13..... Third - Sixth Floor Plans

APP.14 Seventh Floor Plan

APP.14.1 Alternate Seventh Floor Plan

APP.15..... Roof Plan

APP.16..... Height Diagram

APP.16.1 Alternate Height Diagram

APP.17..... Material studies

APP.18..... Material studies

APP.19..... Material studies

APP.20..... Material studies

APP.21 Material studies

APP.22 Material studies

APP.23 Material studies

APP.24 Material studies

APP.25 Material studies


REPORTS AND CUT SHEETS

A Early Assistance Appointment Notes (EA 17-264680)


B..... Pre-Application Notes (EA 20-128132)

C Exterior Building Materials Cut Sheets




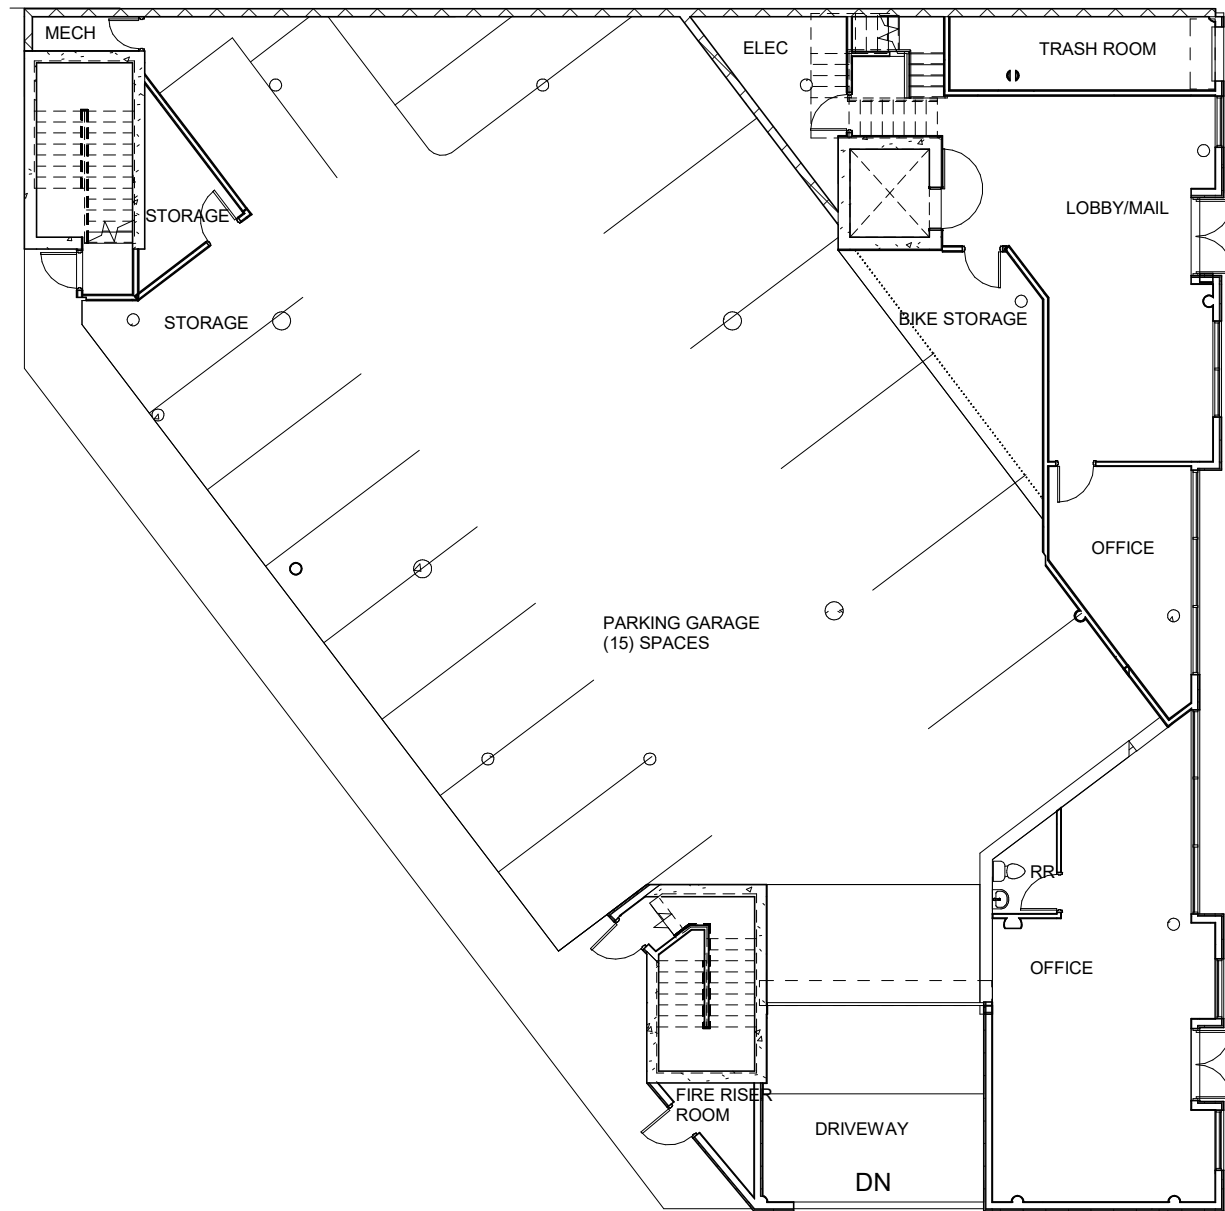


1 FIRST FLOOR PLAN EXISTING N
SCALE: 1/16" = 1'-0"

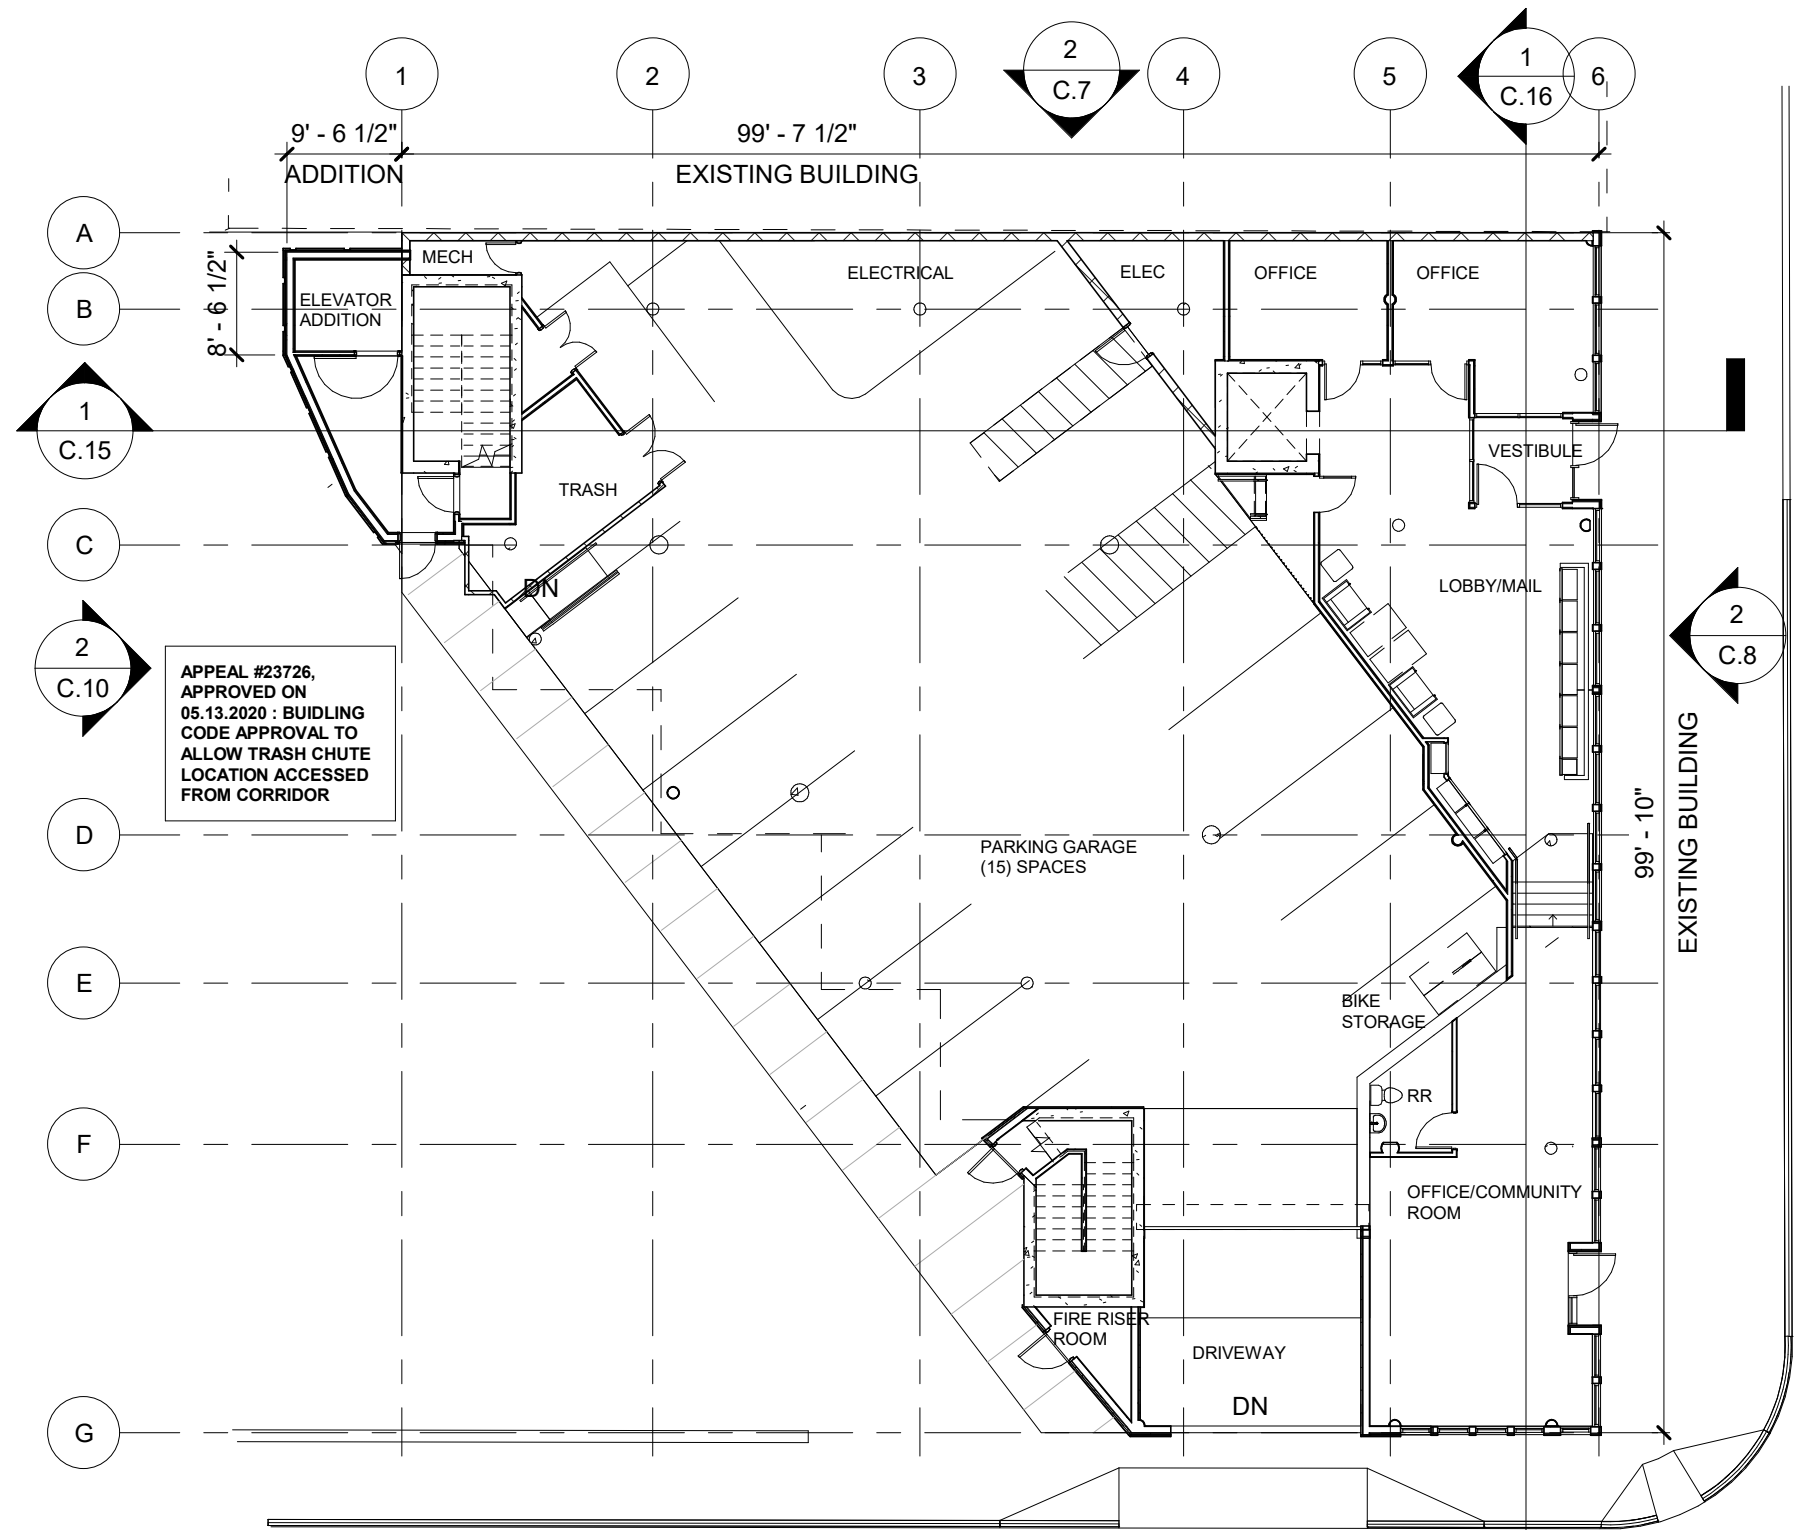


2 FIRST FLOOR PLAN NEW N
SCALE: 1/16" = 1'-0"

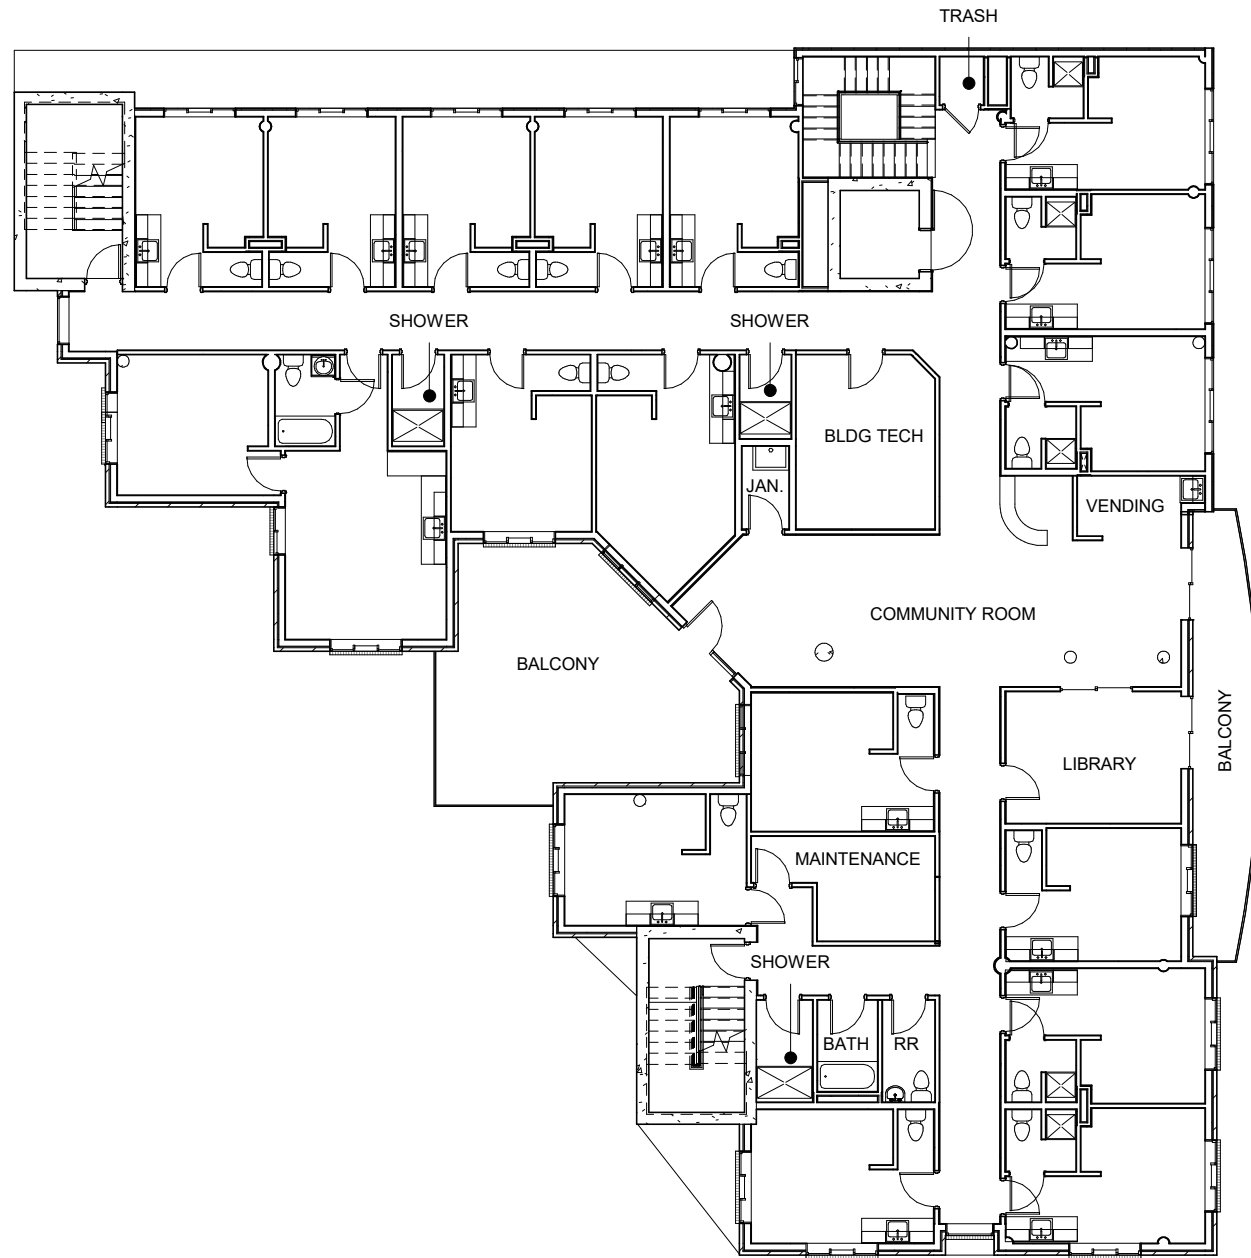


1 SECOND FLOOR PLAN EXISTING N
SCALE: 1/16" = 1'-0"

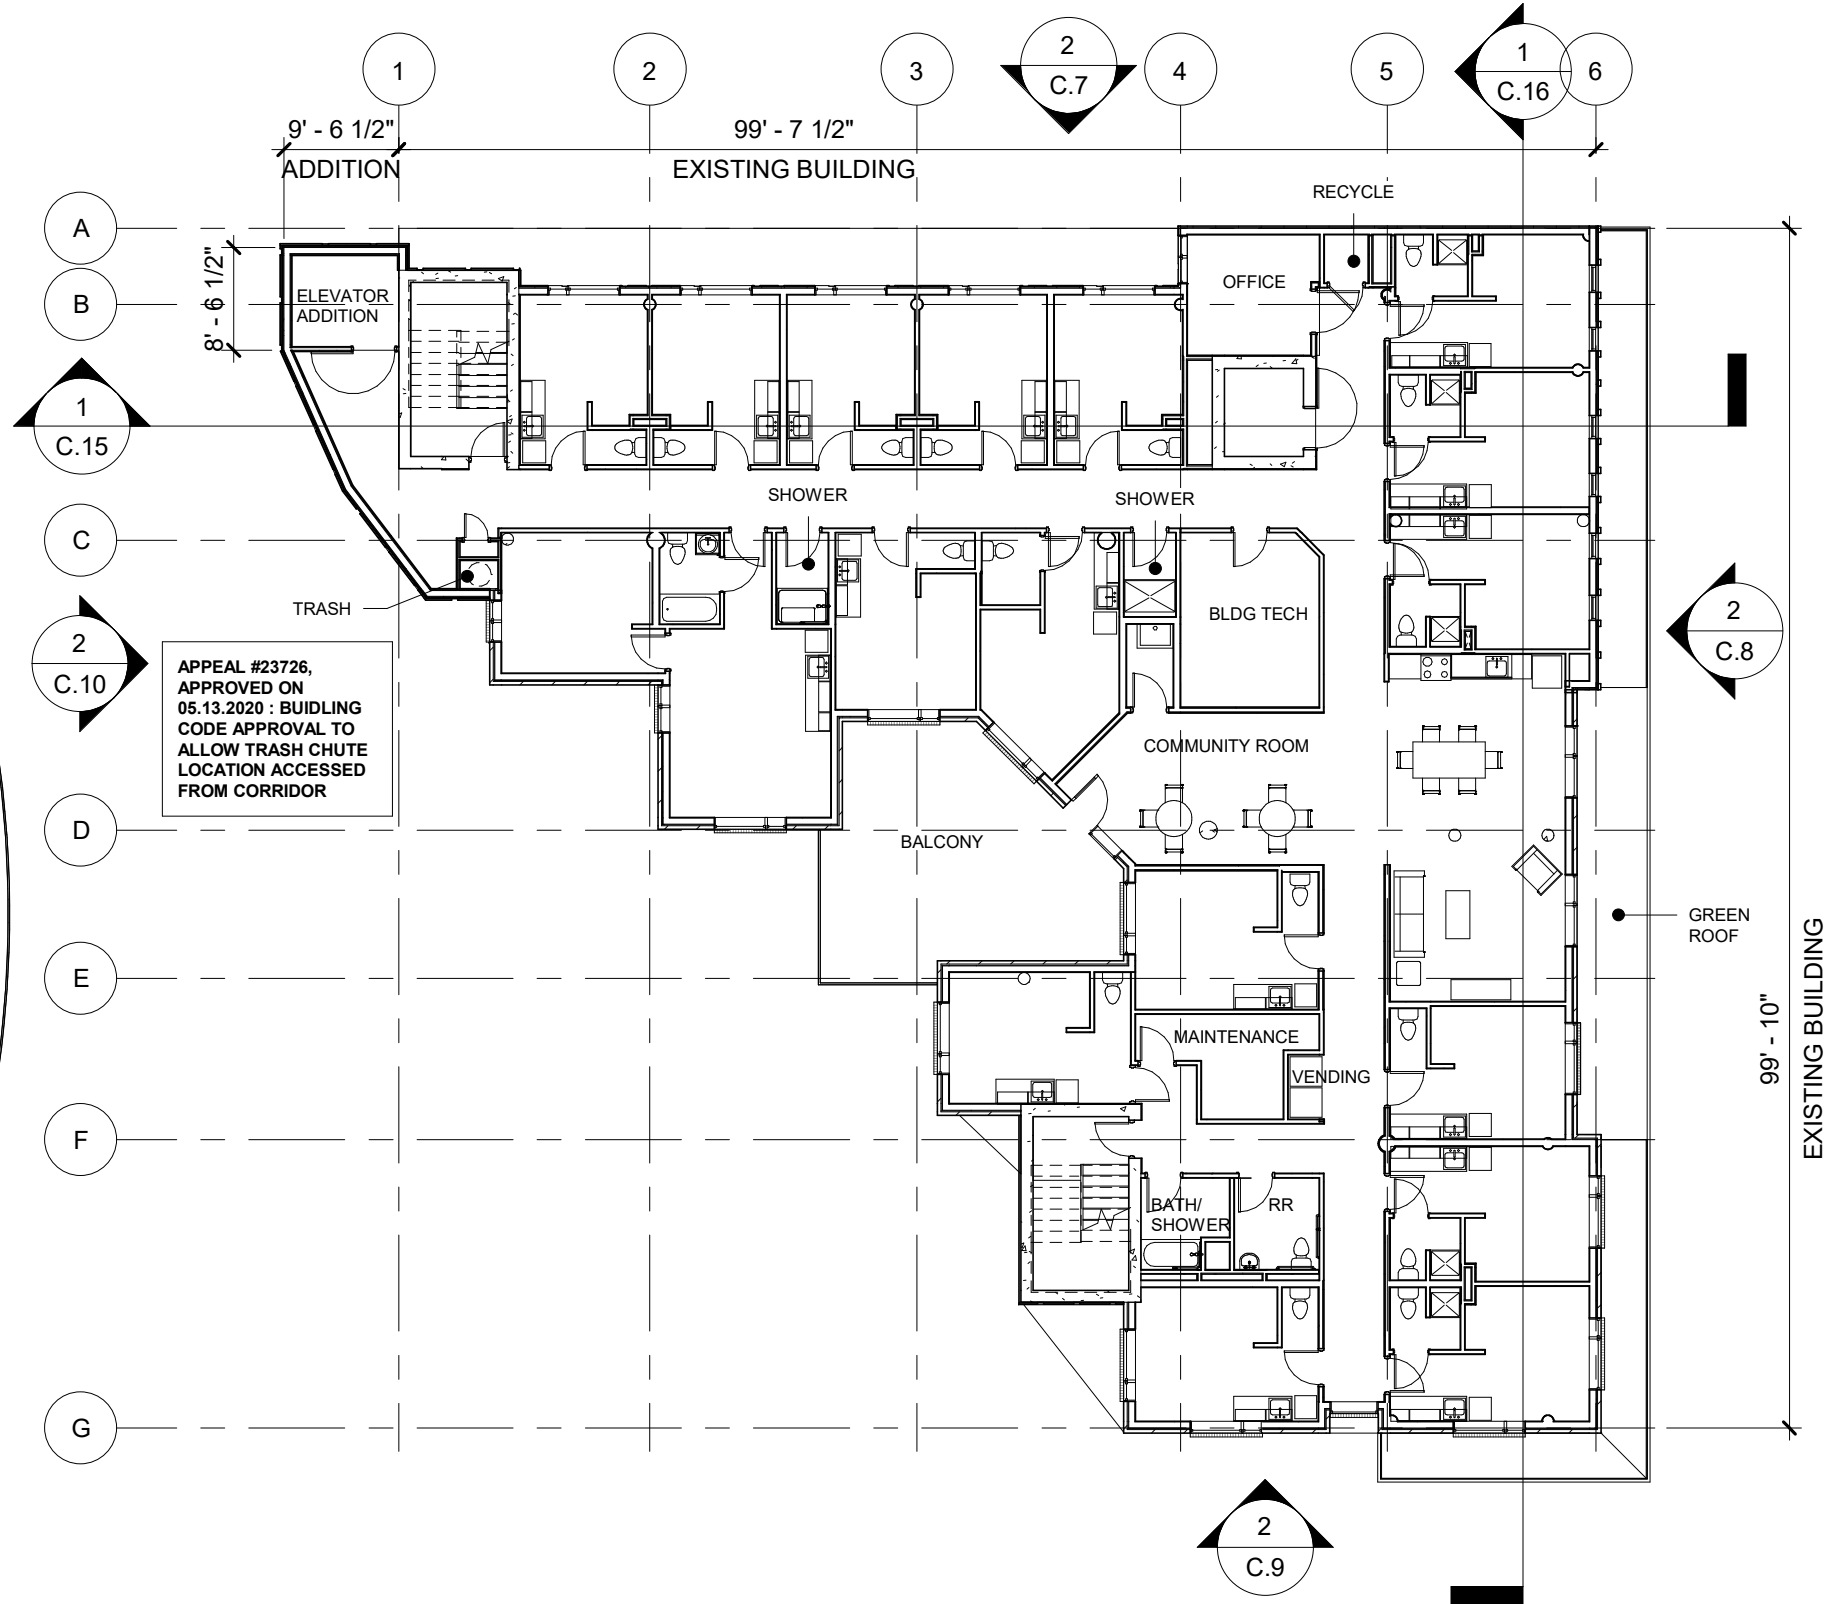


2 SECOND FLOOR PLAN NEW N
SCALE: 1/16" = 1'-0"

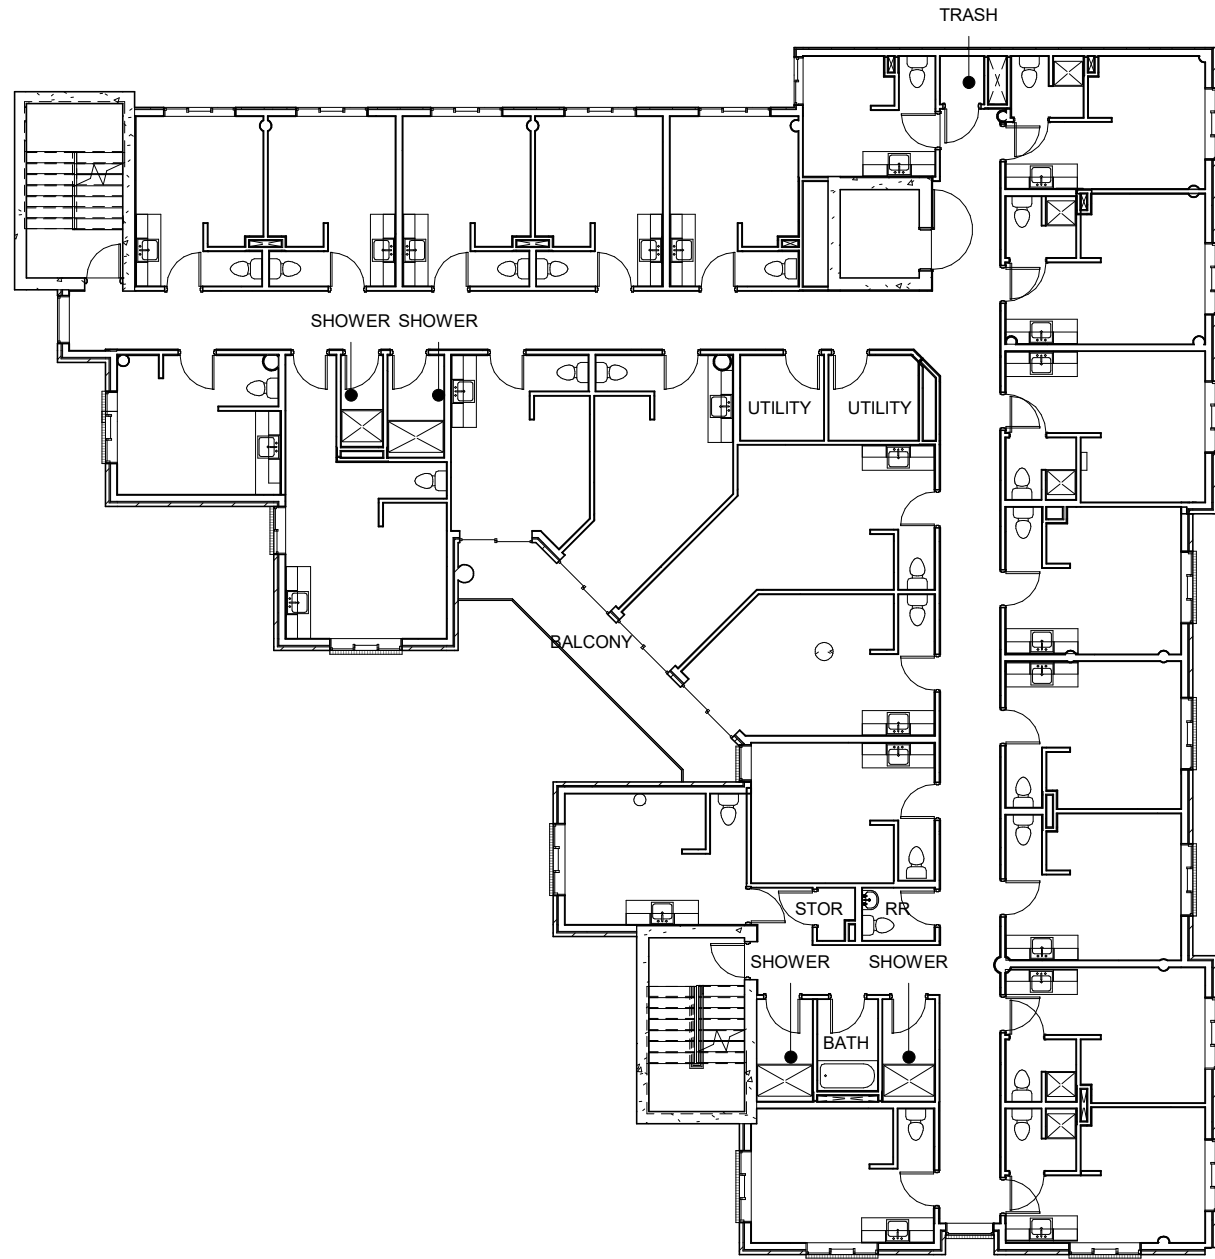


1 | THIRD - SIXTH FLOOR PLAN EXISTING N
SCALE: 1/16" = 1'-0"

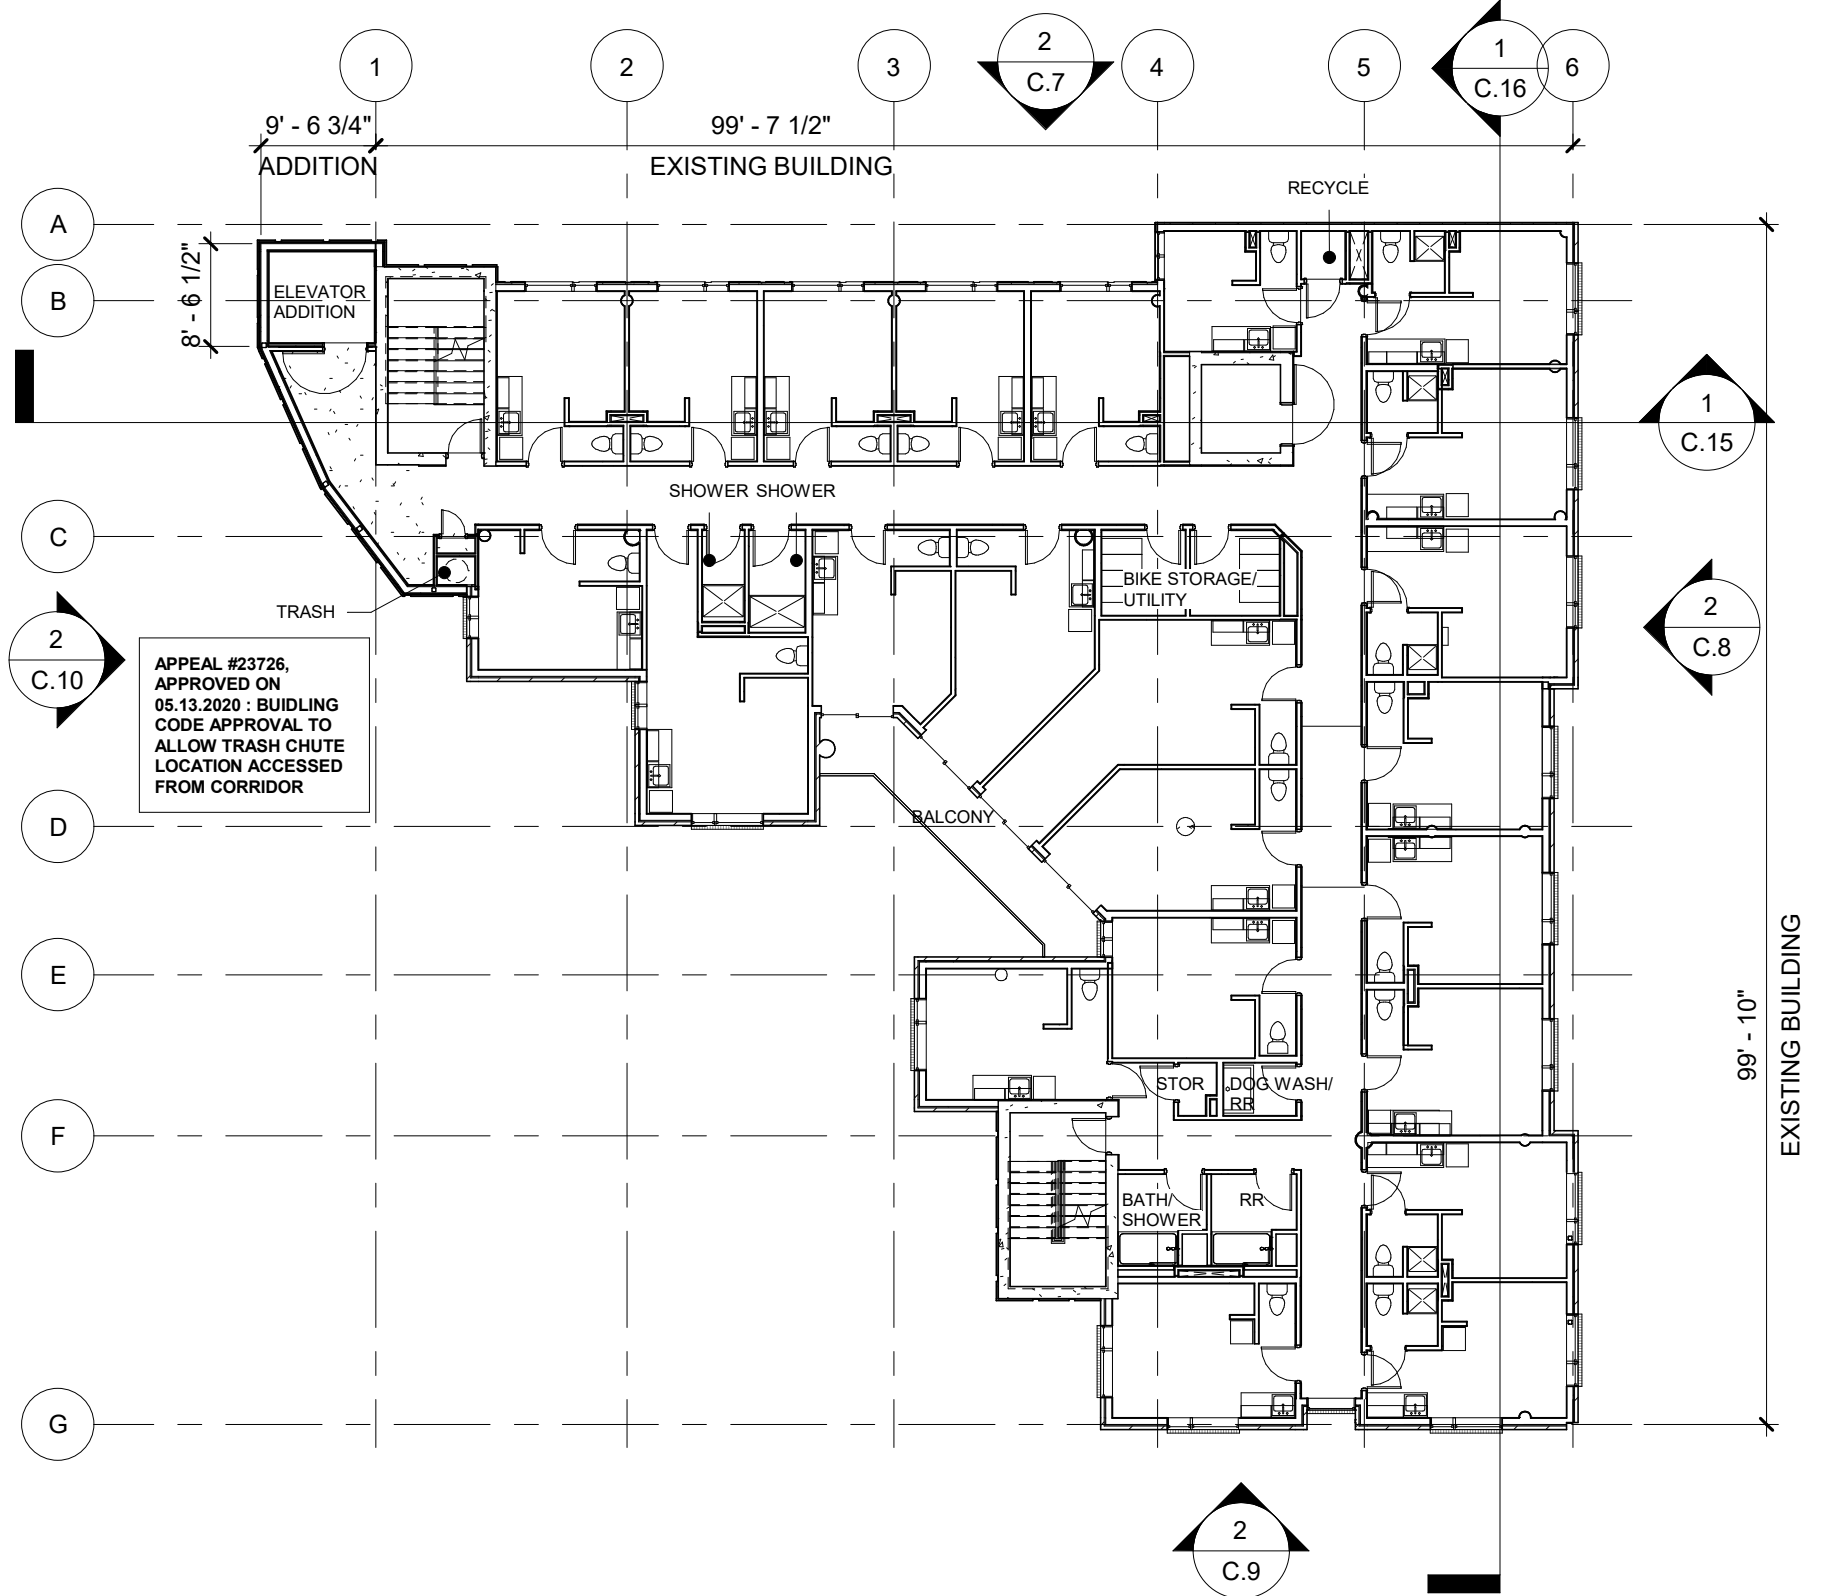


2 | THIRD - SIXTH FLOOR PLAN NEW N
SCALE: 1/16" = 1'-0"

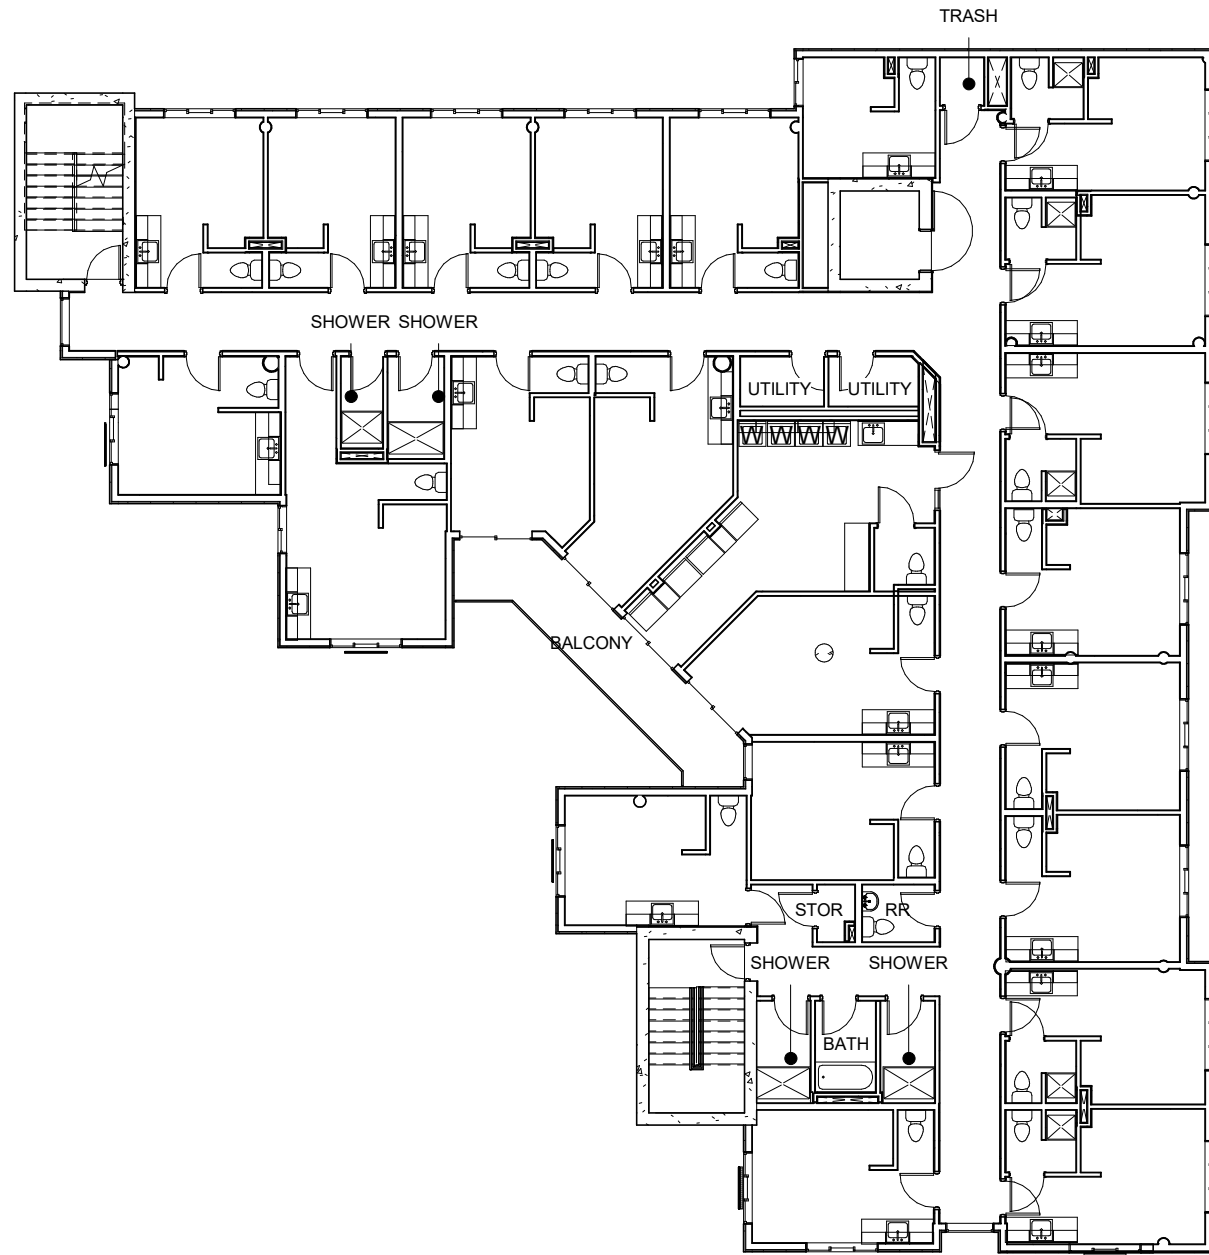


1 SEVENTH FLOOR PLAN EXISTING N
SCALE: 1/16" = 1'-0"

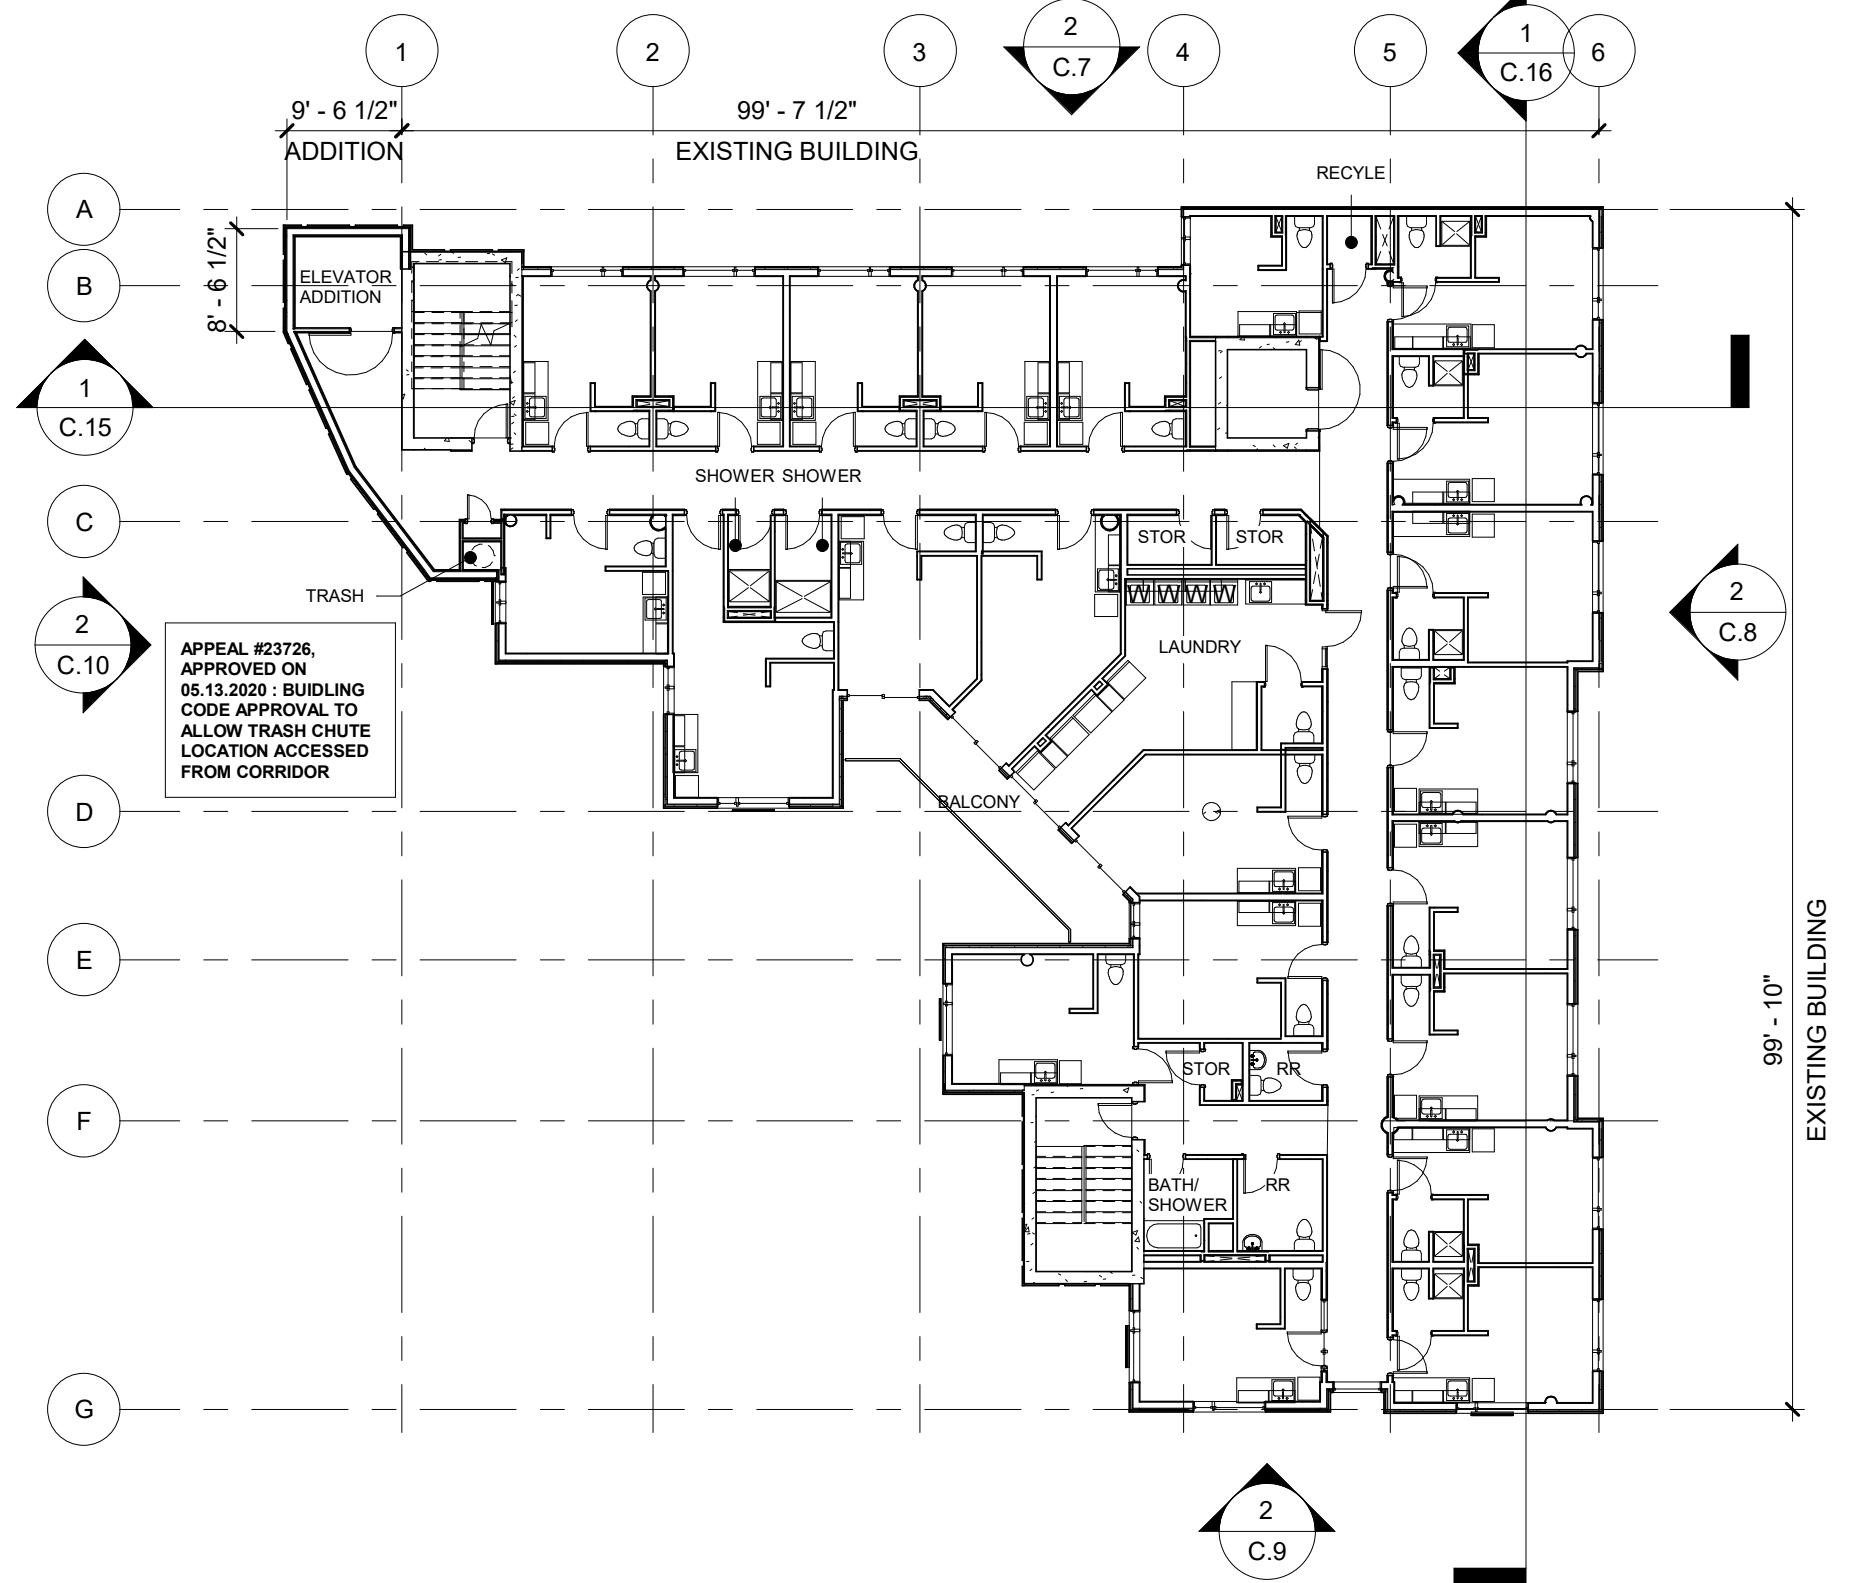


2 SEVENTH FLOOR PLAN NEW N
SCALE: 1/16" = 1'-0"

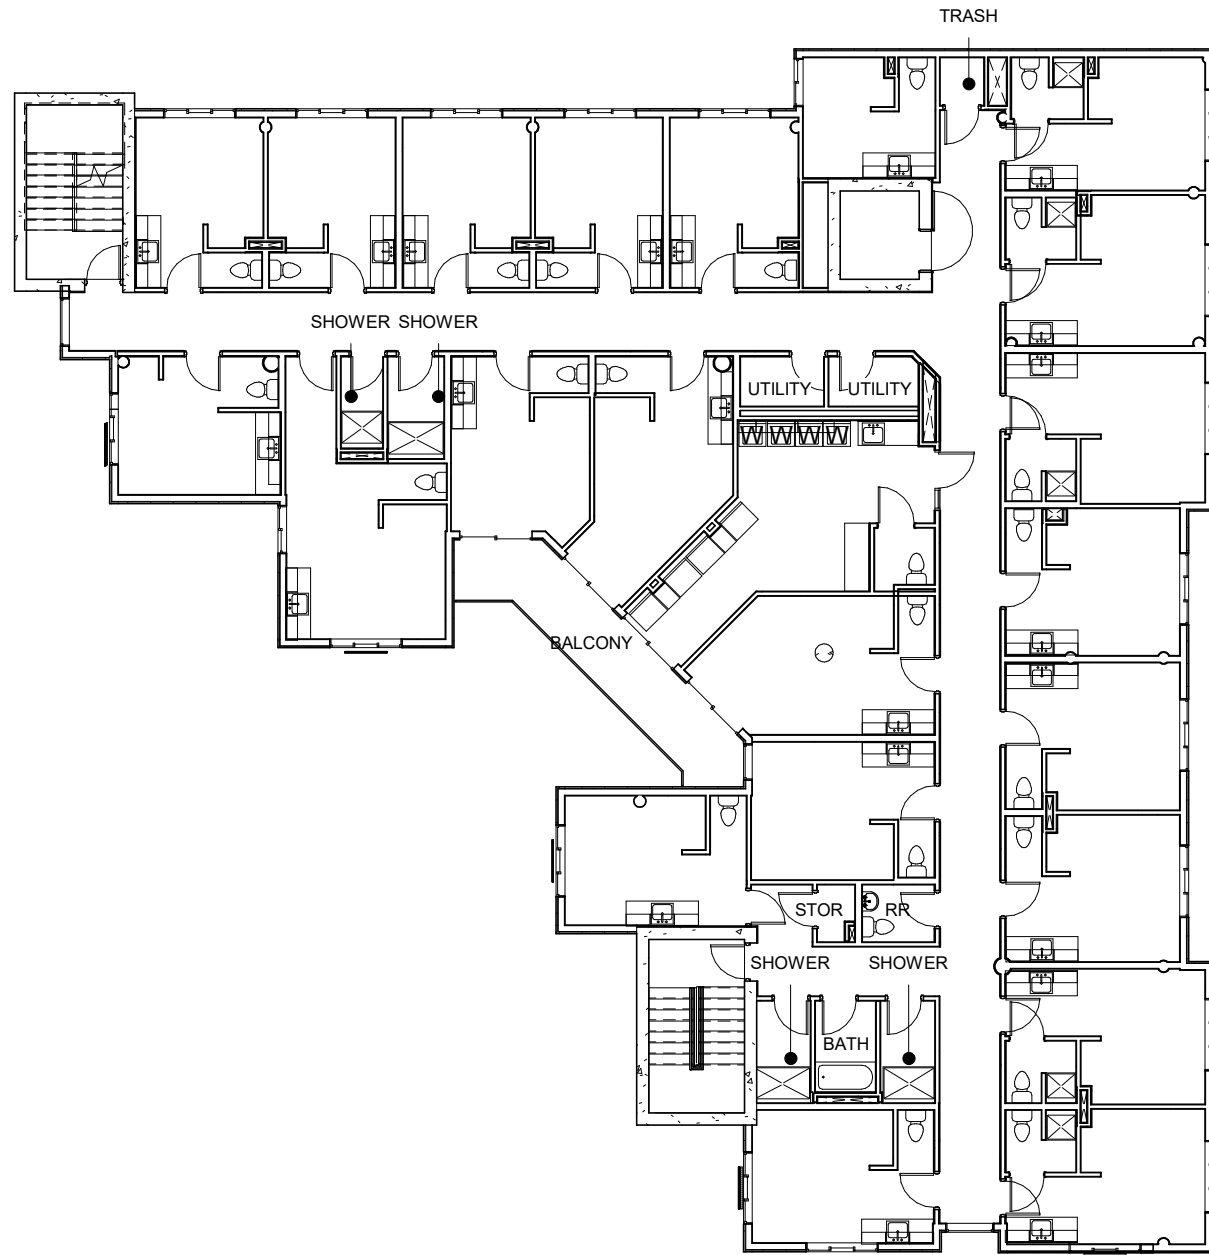


1 SEVENTH FLOOR PLAN EXISTING N
SCALE: 1/16" = 1'-0"

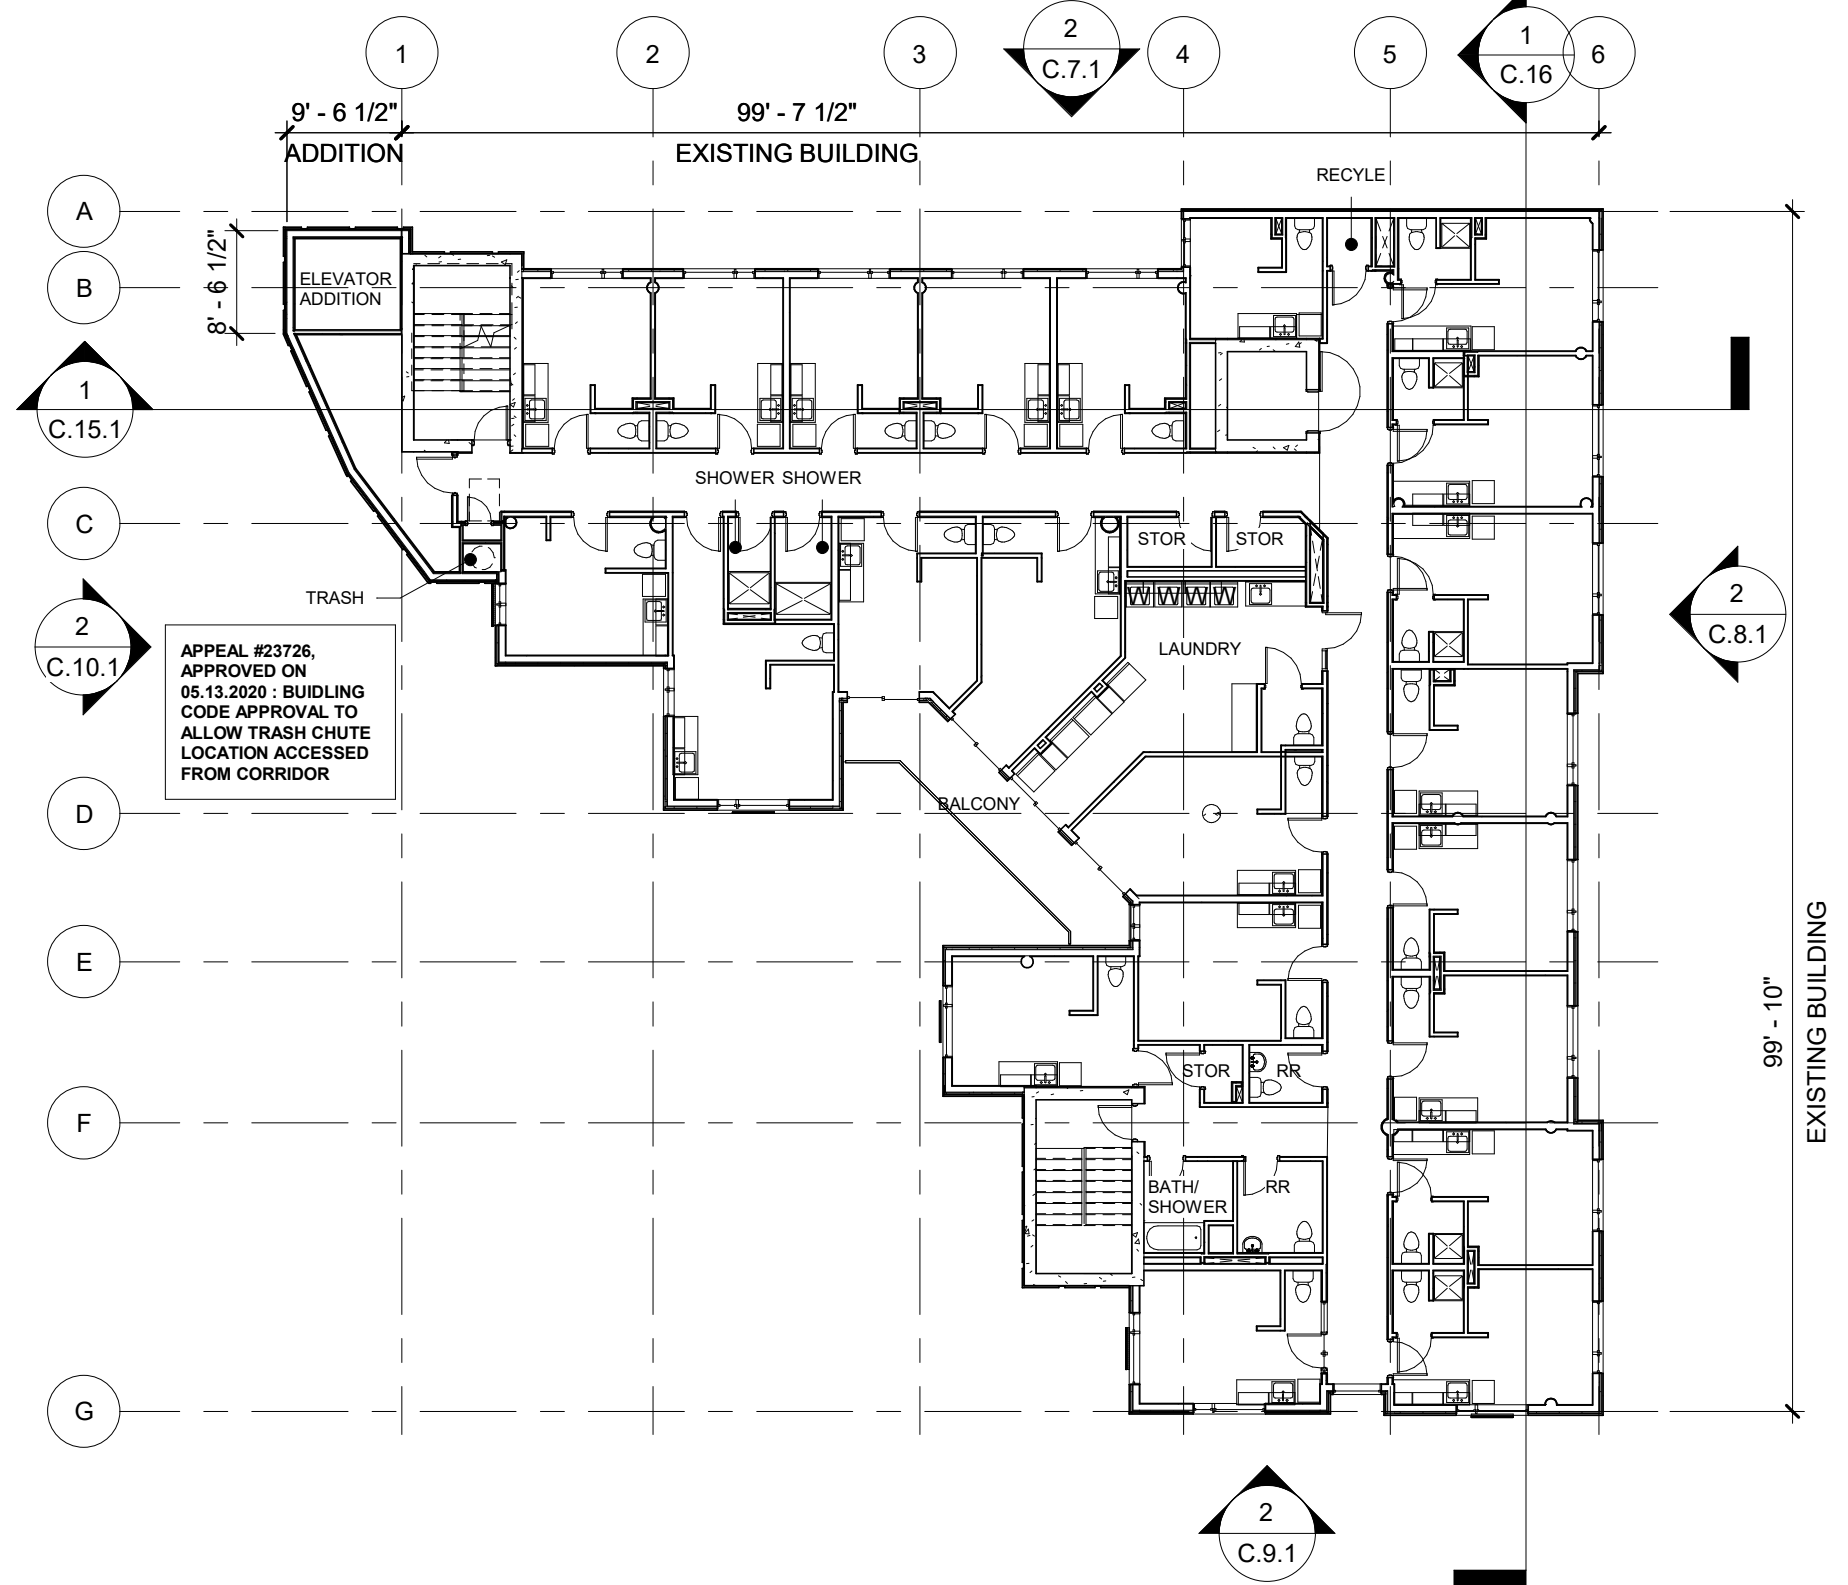


2 ALTERNATE SEVENTH FLOOR PLAN NEW N
SCALE: 1/16" = 1'-0"

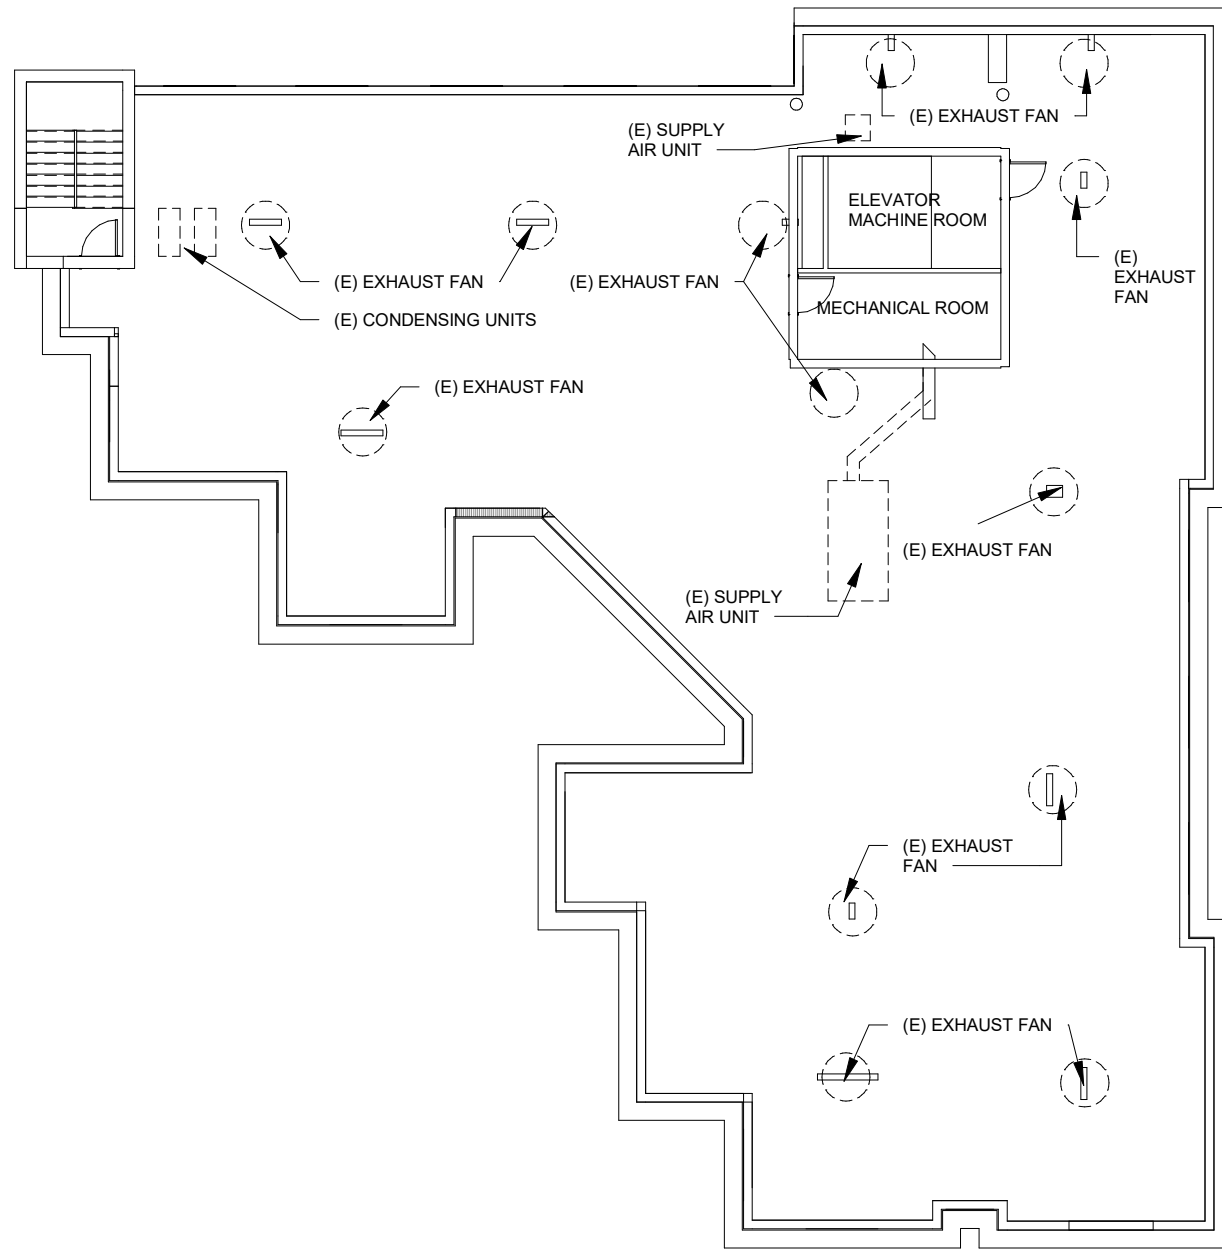


1 | ROOF PLAN EXISTING
SCALE: 1/16" = 1'-0" N

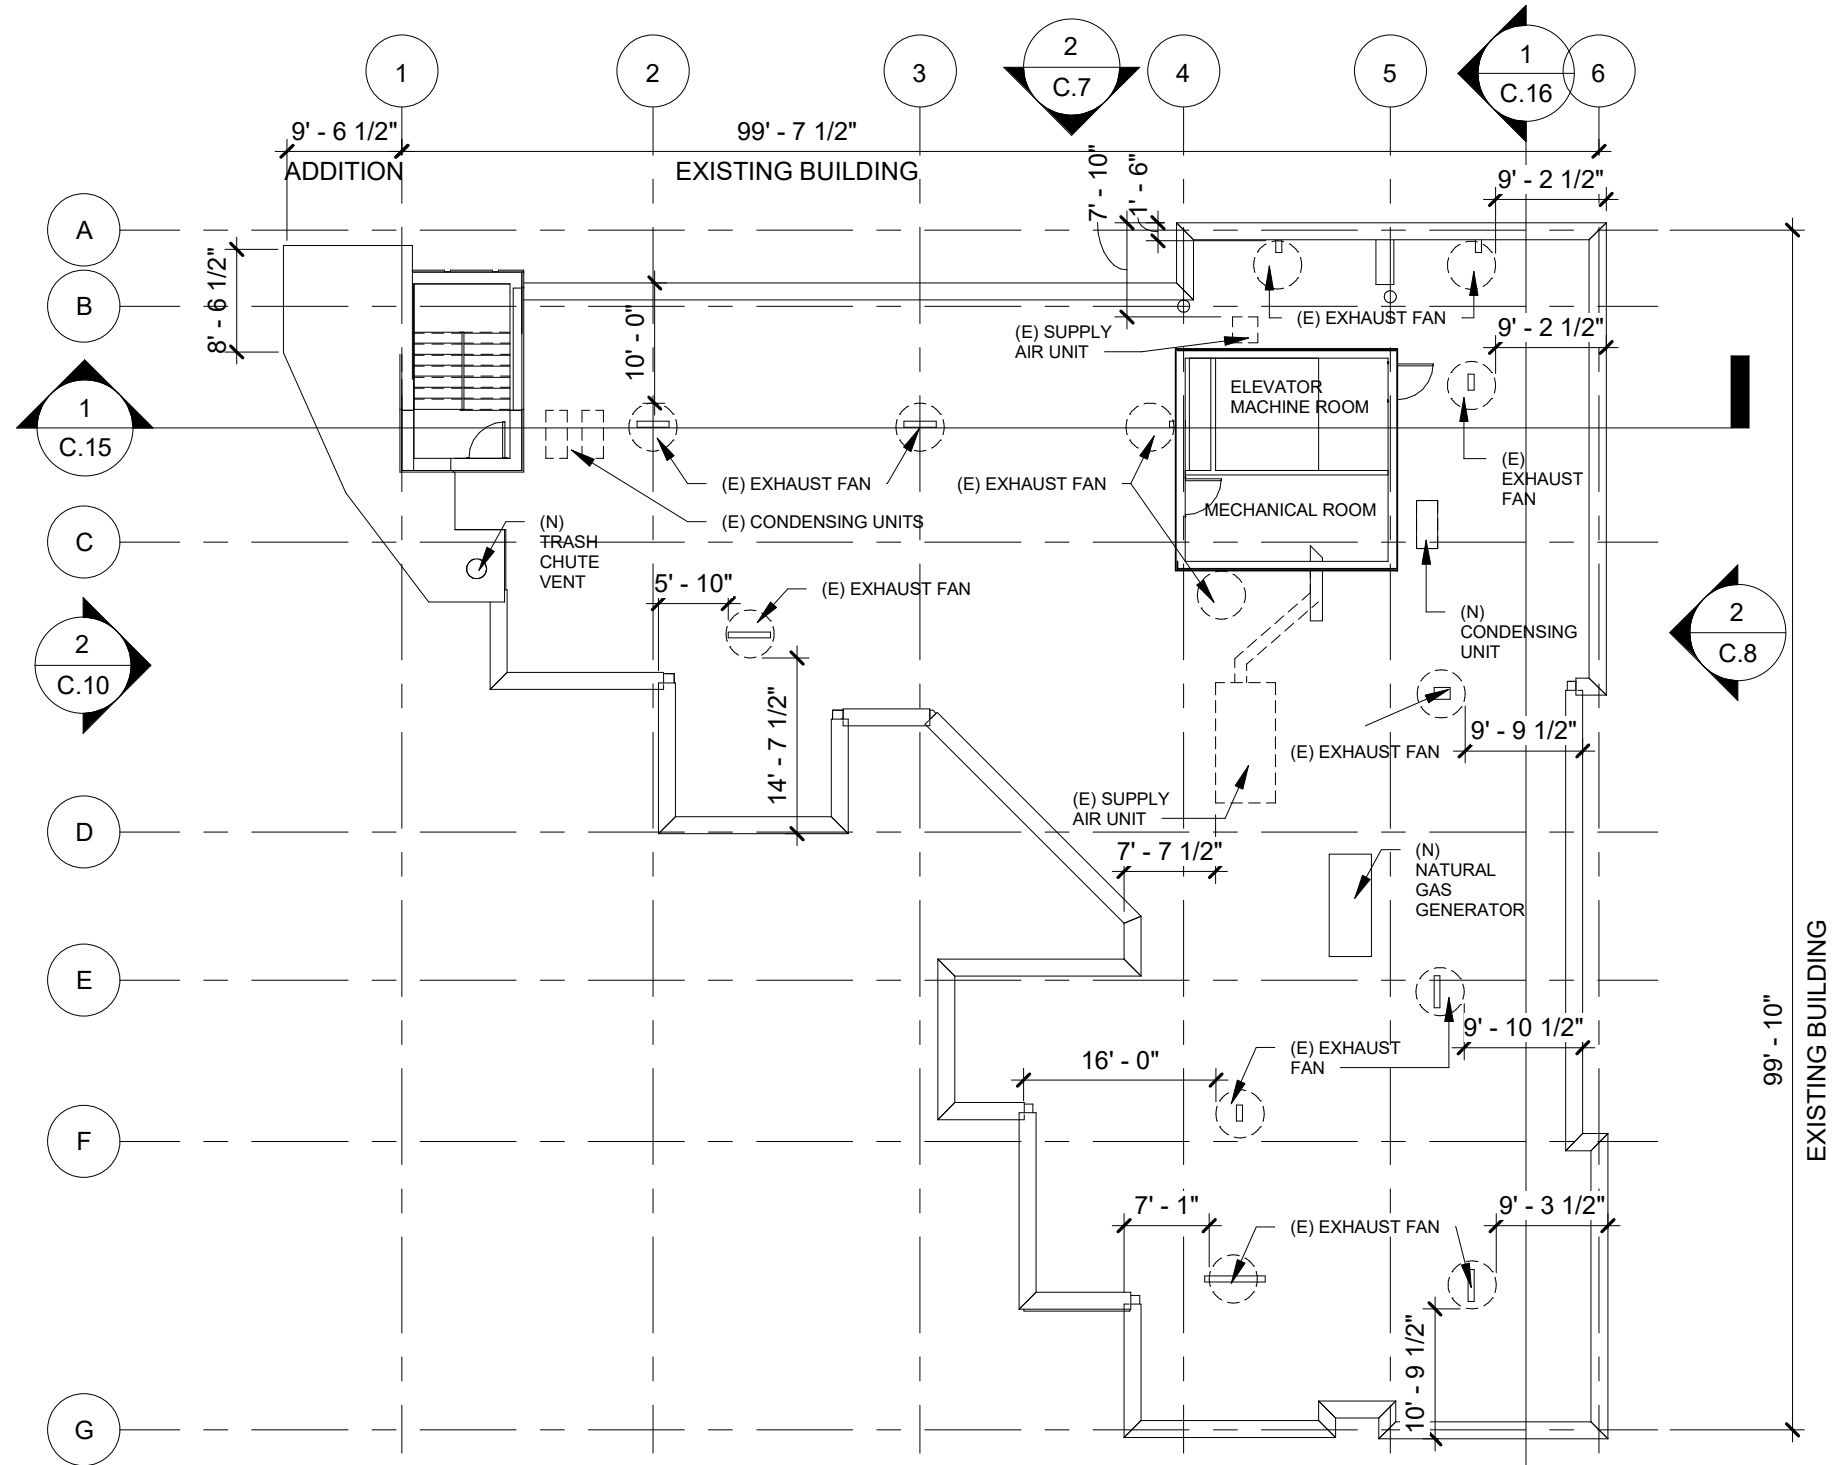


2 | ROOF PLAN NEW
SCALE: 1/16" = 1'-0" N

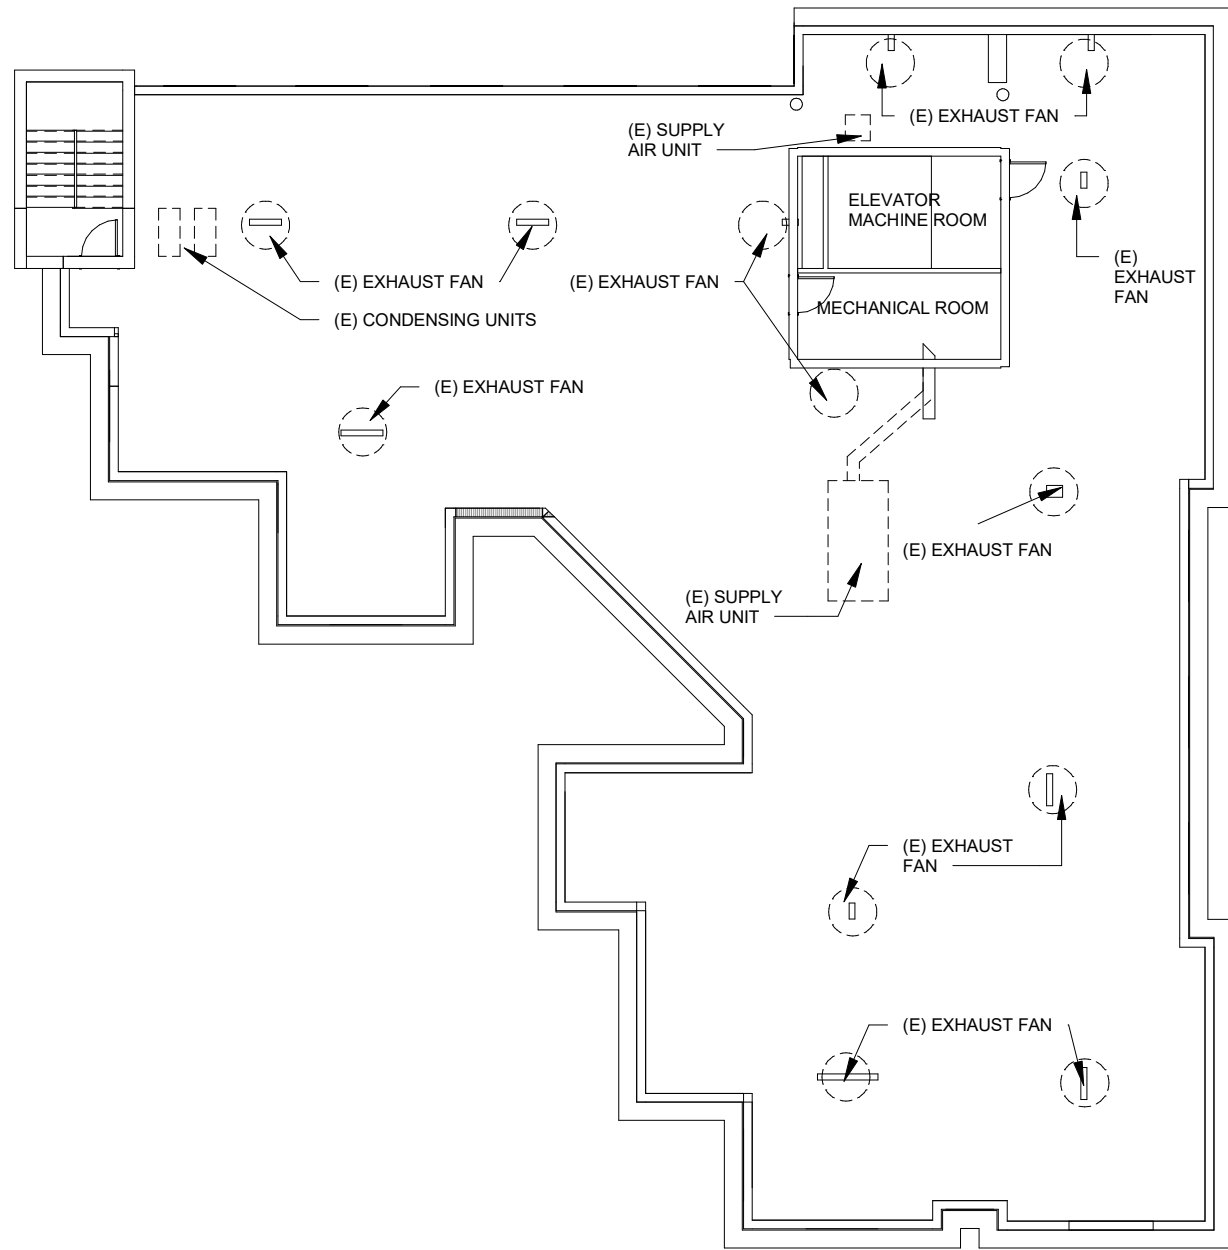


1 ROOF PLAN EXISTING
SCALE: 1/16" = 1'-0" N

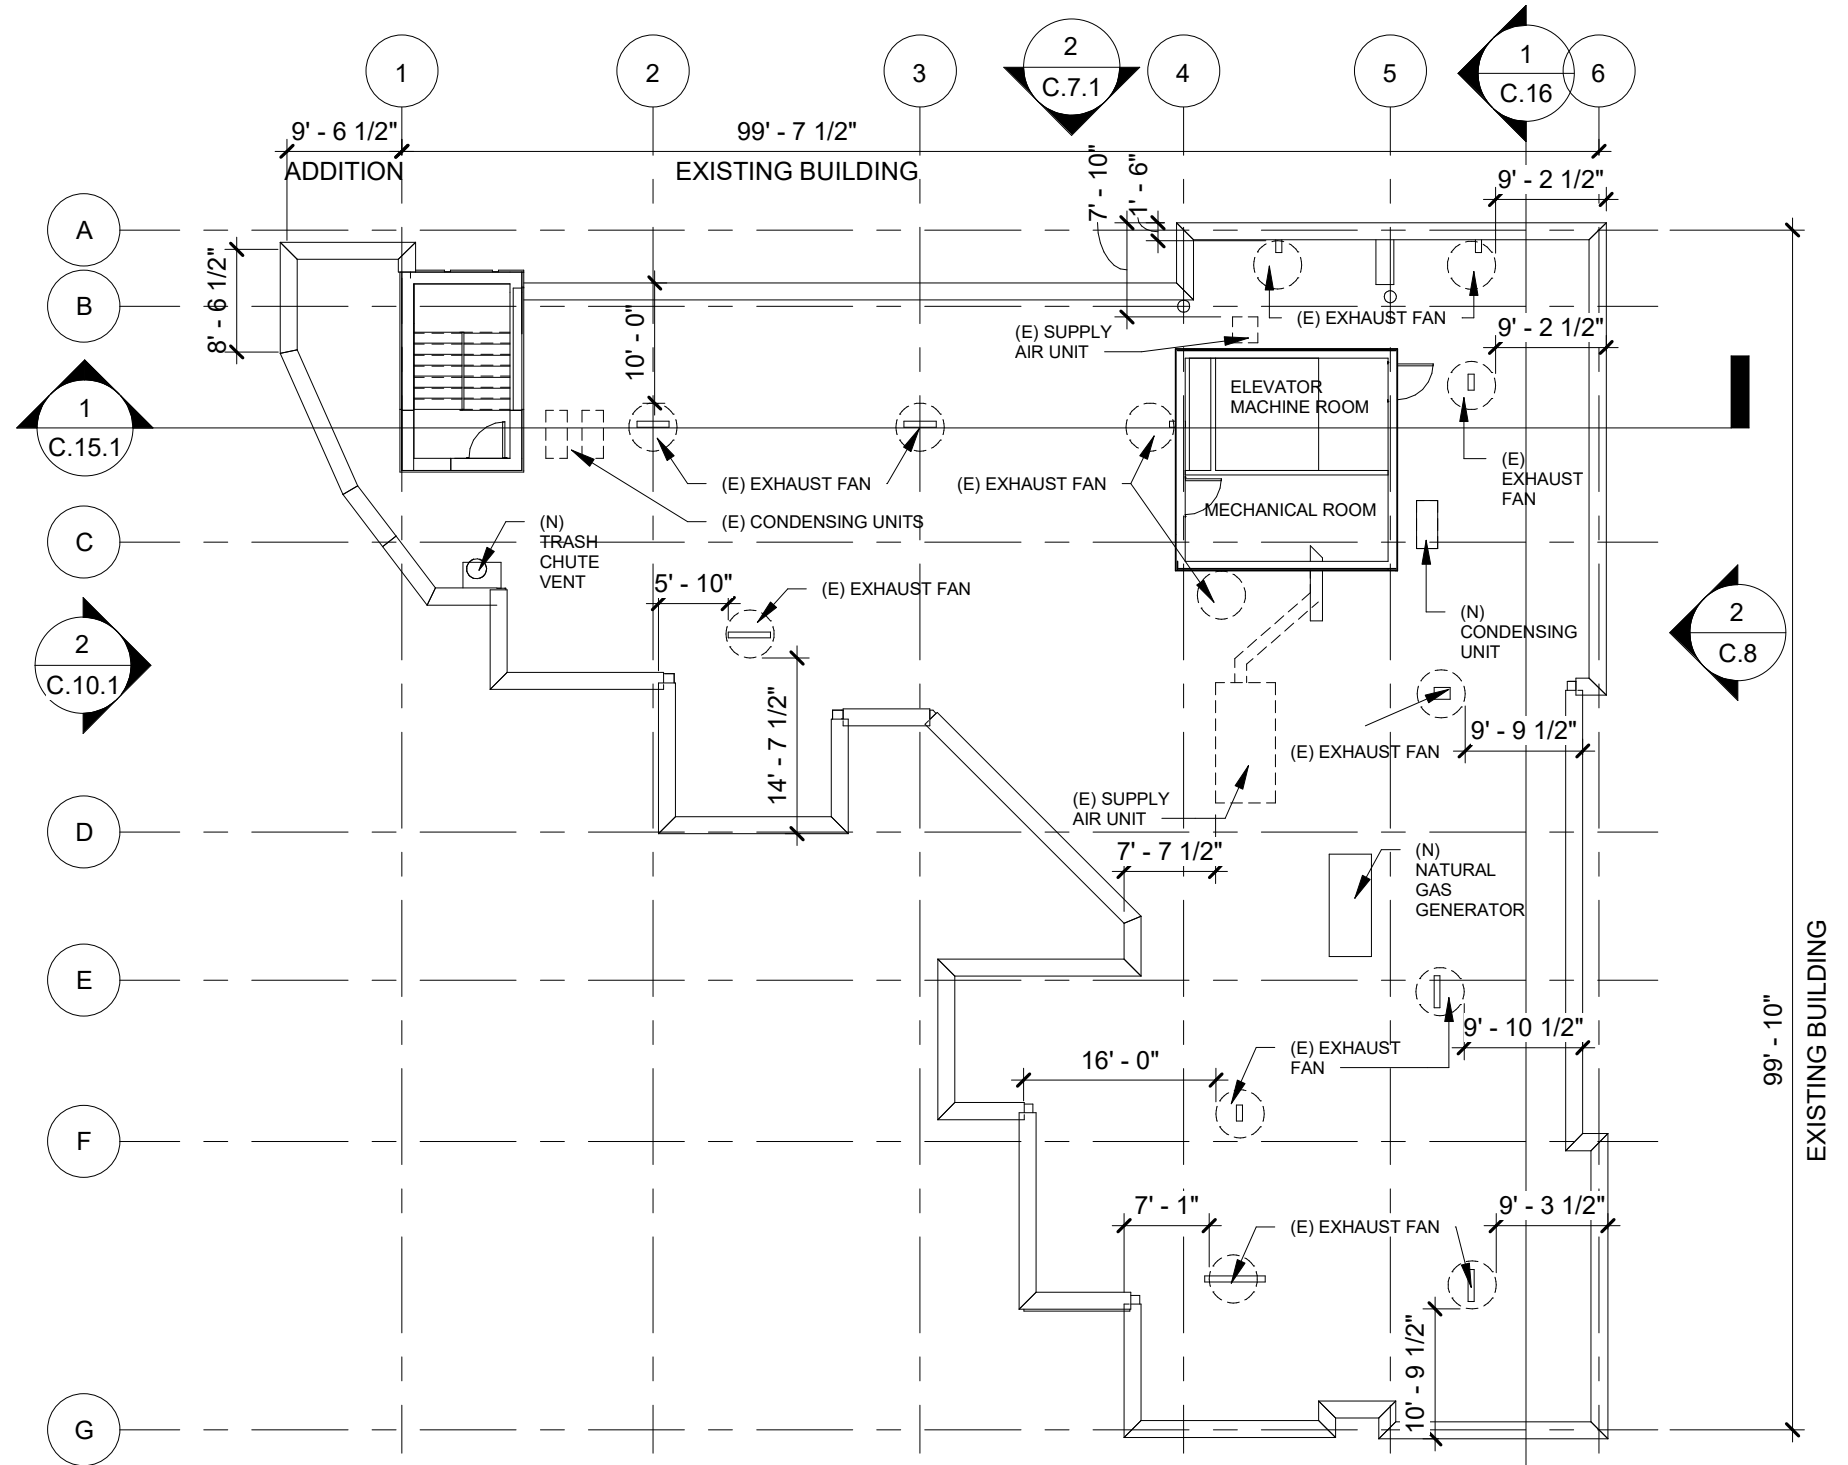


2 ALTERNATE ROOF PLAN NEW
SCALE: 1/16" = 1'-0" N

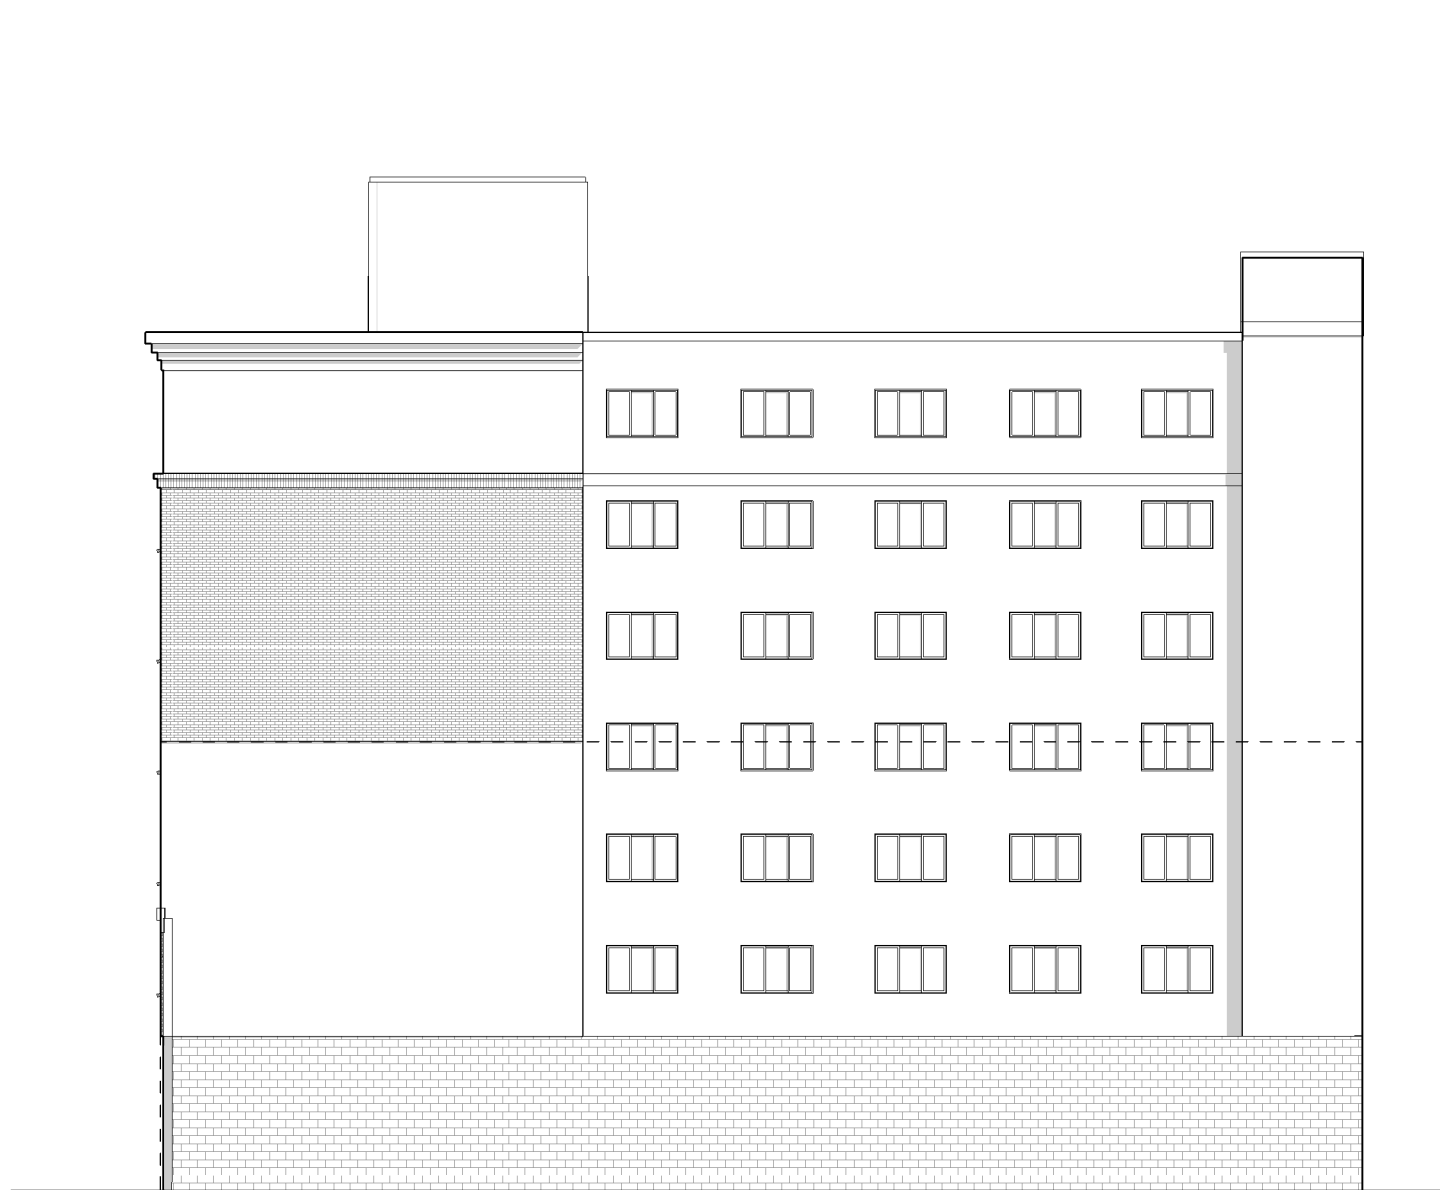


1 | NORTH ELEVATION - EXISTING
SCALE: 1/16" = 1'-0"

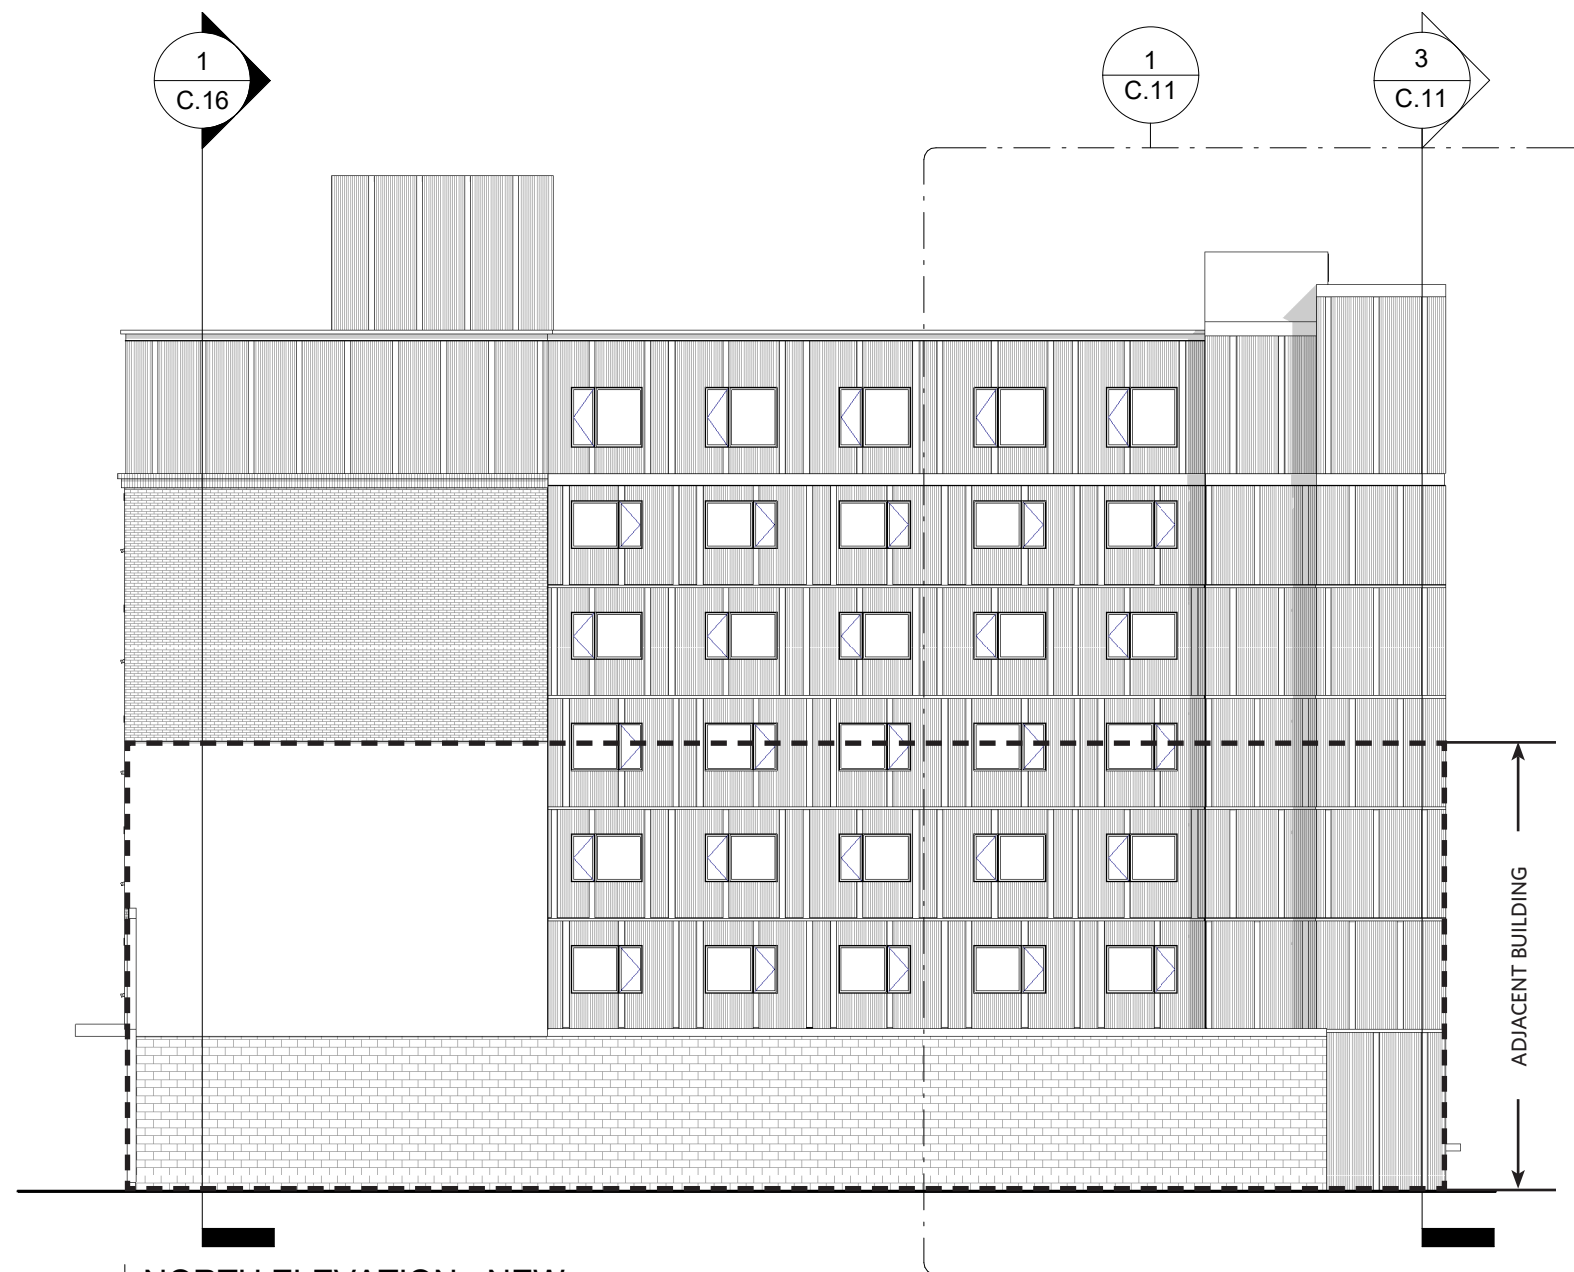

2 | NORTH ELEVATION - NEW
SCALE: 1/16" = 1'-0"

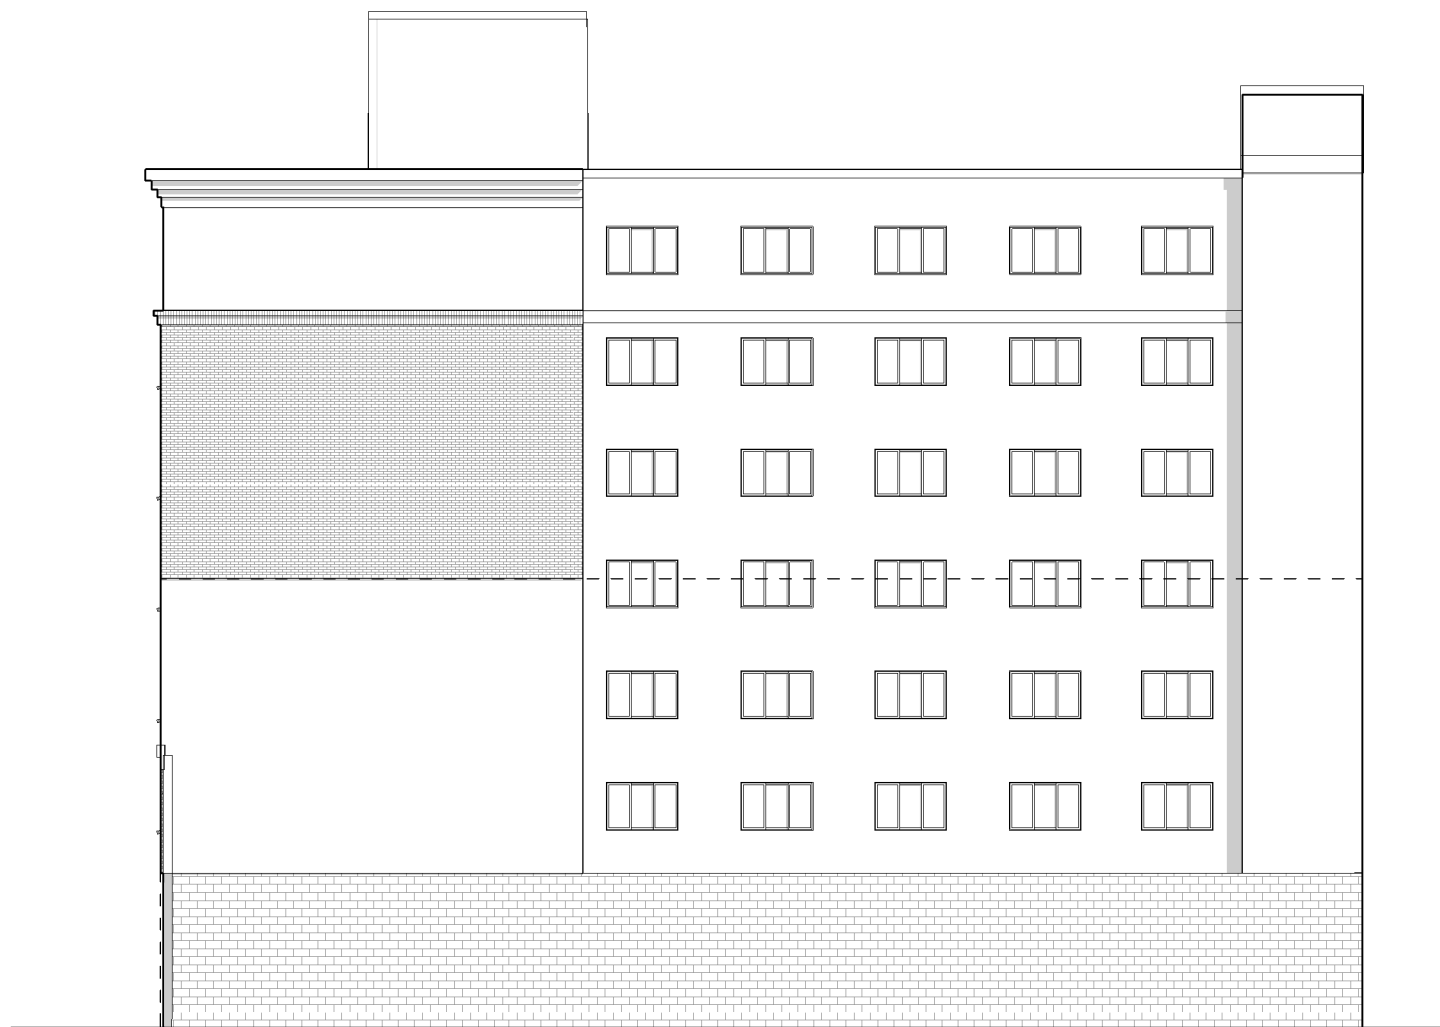

1 NORTH ELEVATION - EXISTING
SCALE: 1/16" = 1'-0"

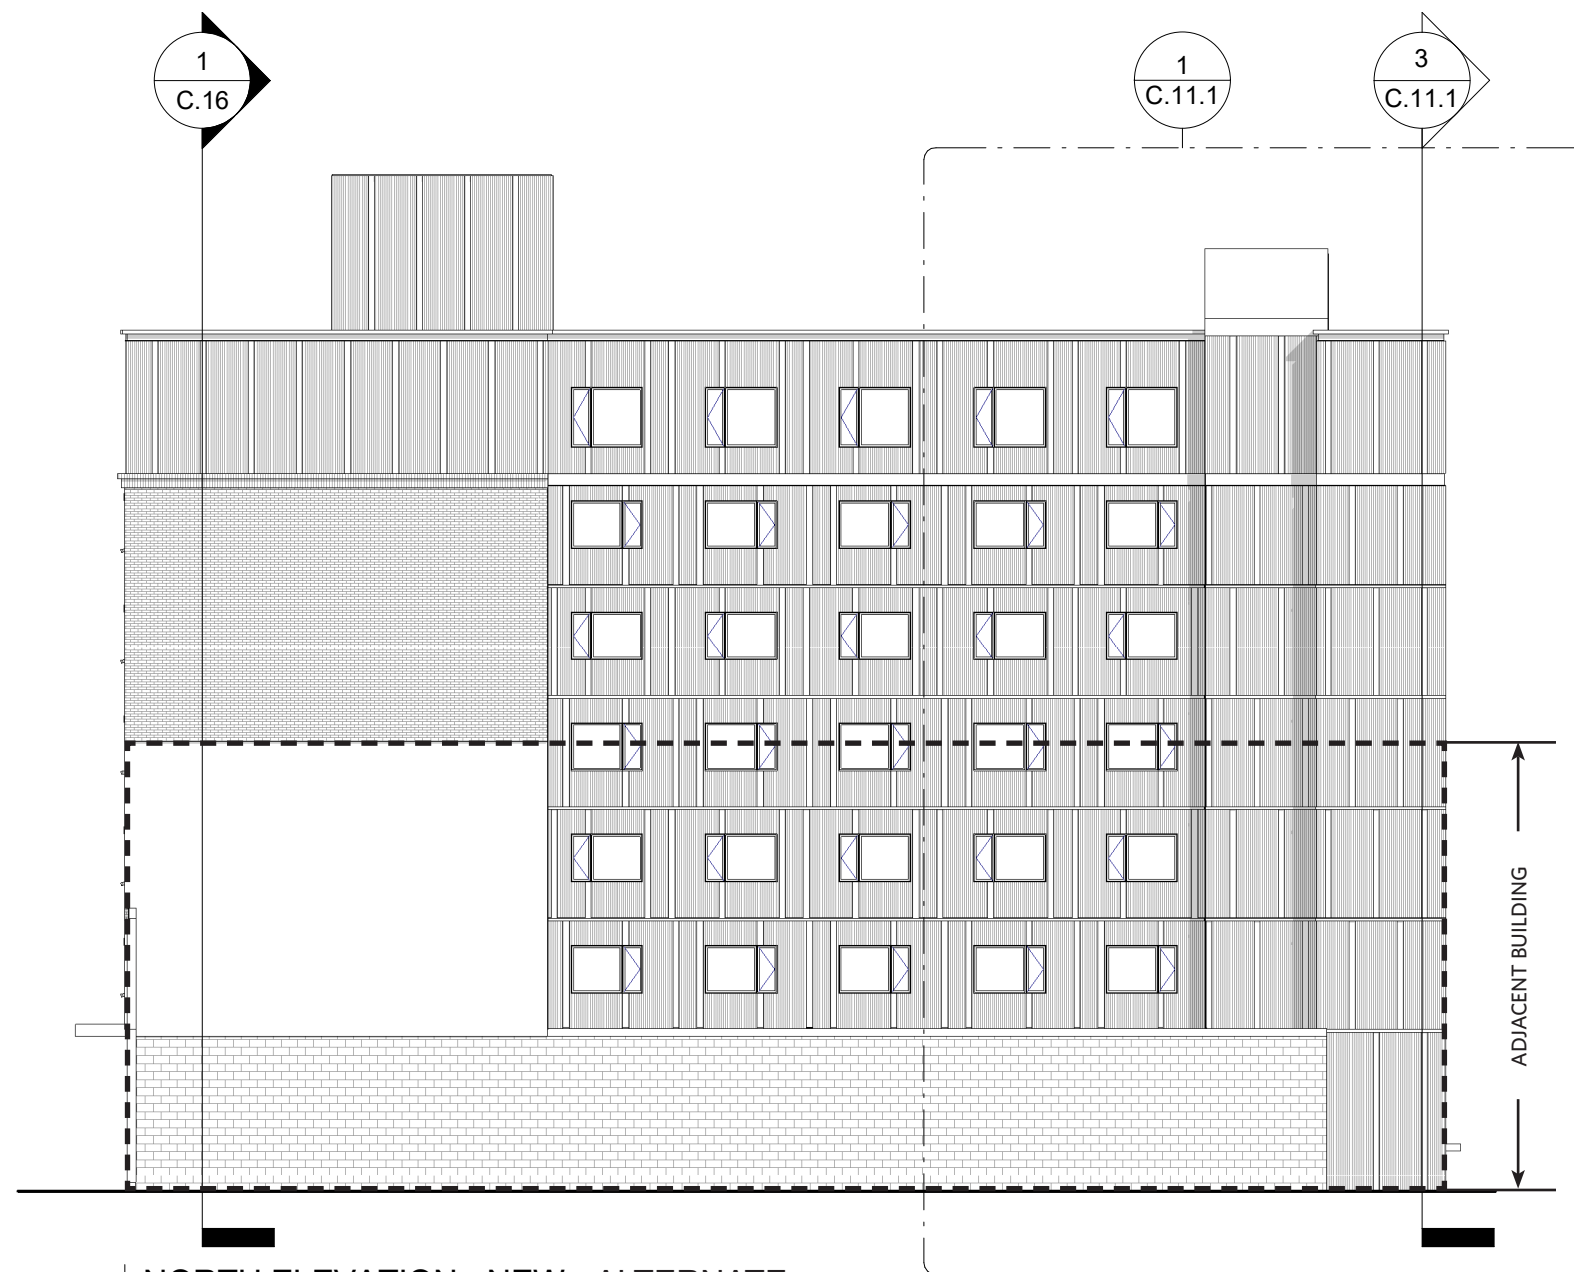

2 NORTH ELEVATION - NEW - ALTERNATE
SCALE: 1/16" = 1'-0"







1 | SOUTH ELEVATION - EXISTING
SCALE: 1/16" = 1'-0"



2 | SOUTH ELEVATION - NEW
SCALE: 1/16" = 1'-0"



1 | SOUTH ELEVATION - EXISTING
SCALE: 1/16" = 1'-0"



2 | SOUTH ELEVATION - NEW - ALTERNATE
SCALE: 1/16" = 1'-0"




1 WEST ELEVATION - EXISTING
SCALE: 1/16" = 1'-0"




2 WEST ELEVATION - NEW
SCALE: 1/16" = 1'-0"




1 WEST ELEVATION - EXISTING
SCALE: 1/16" = 1'-0"

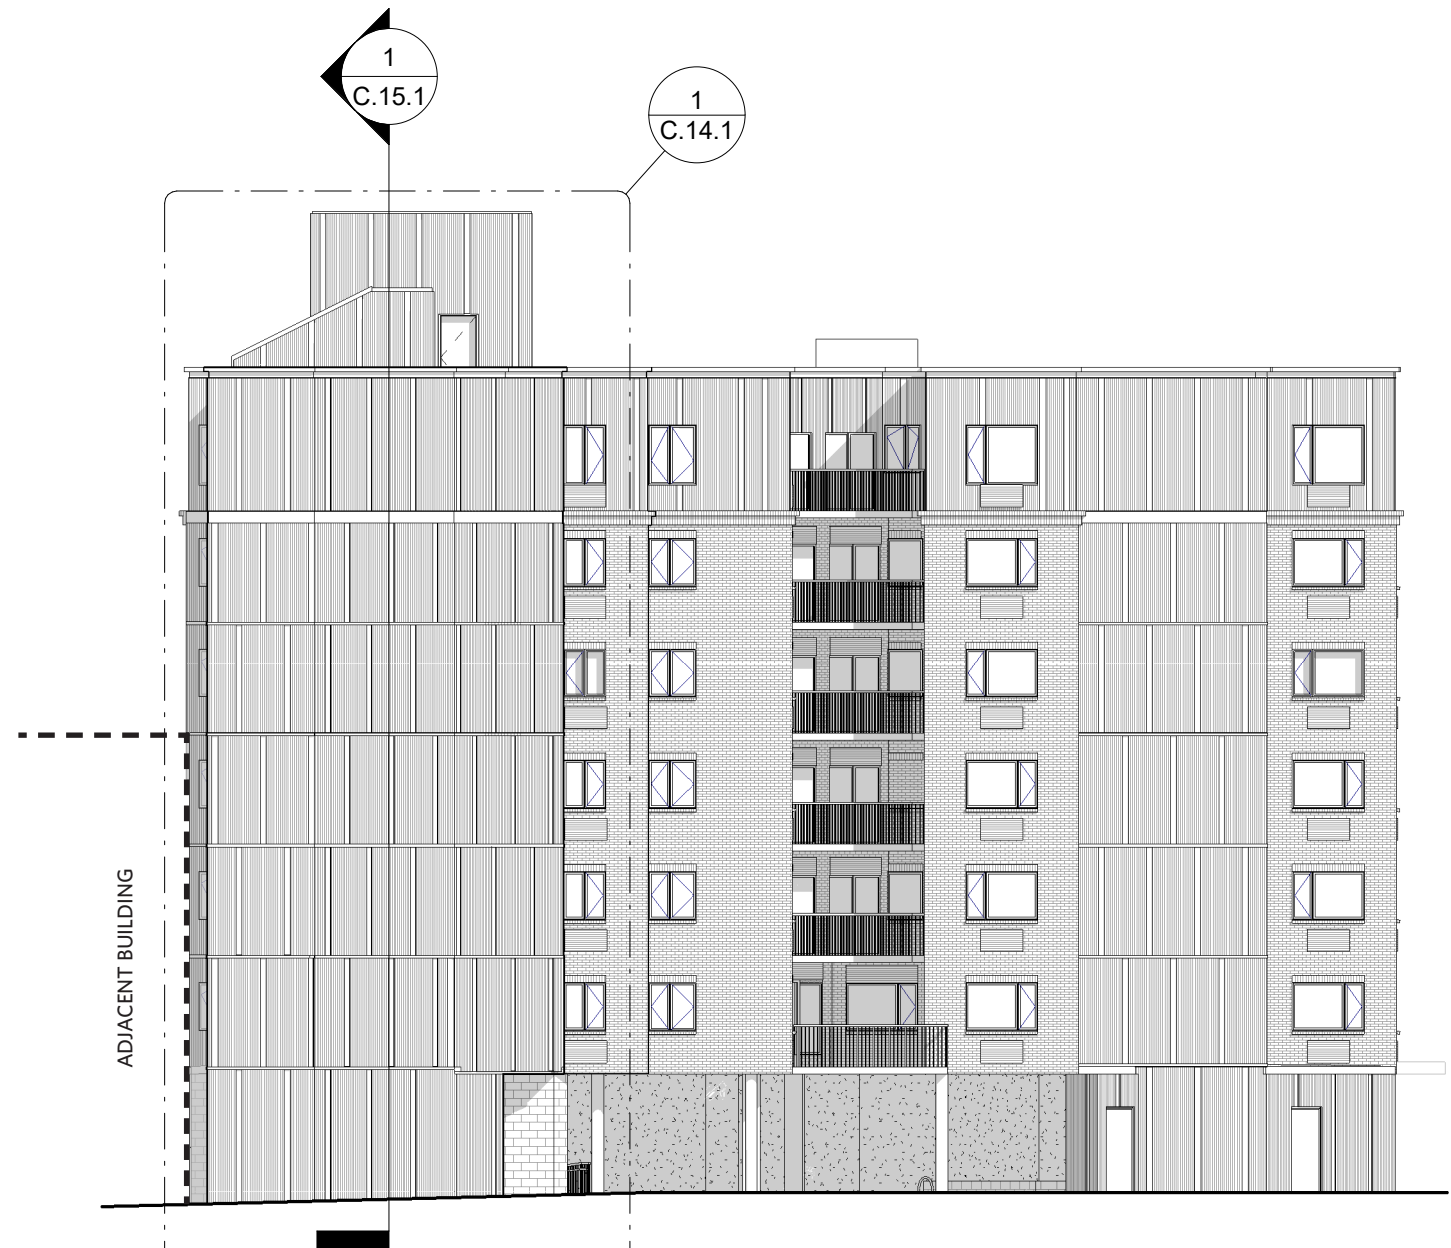


2 WEST ELEVATION - NEW - ALTERNATE
SCALE: 1/16" = 1'-0"

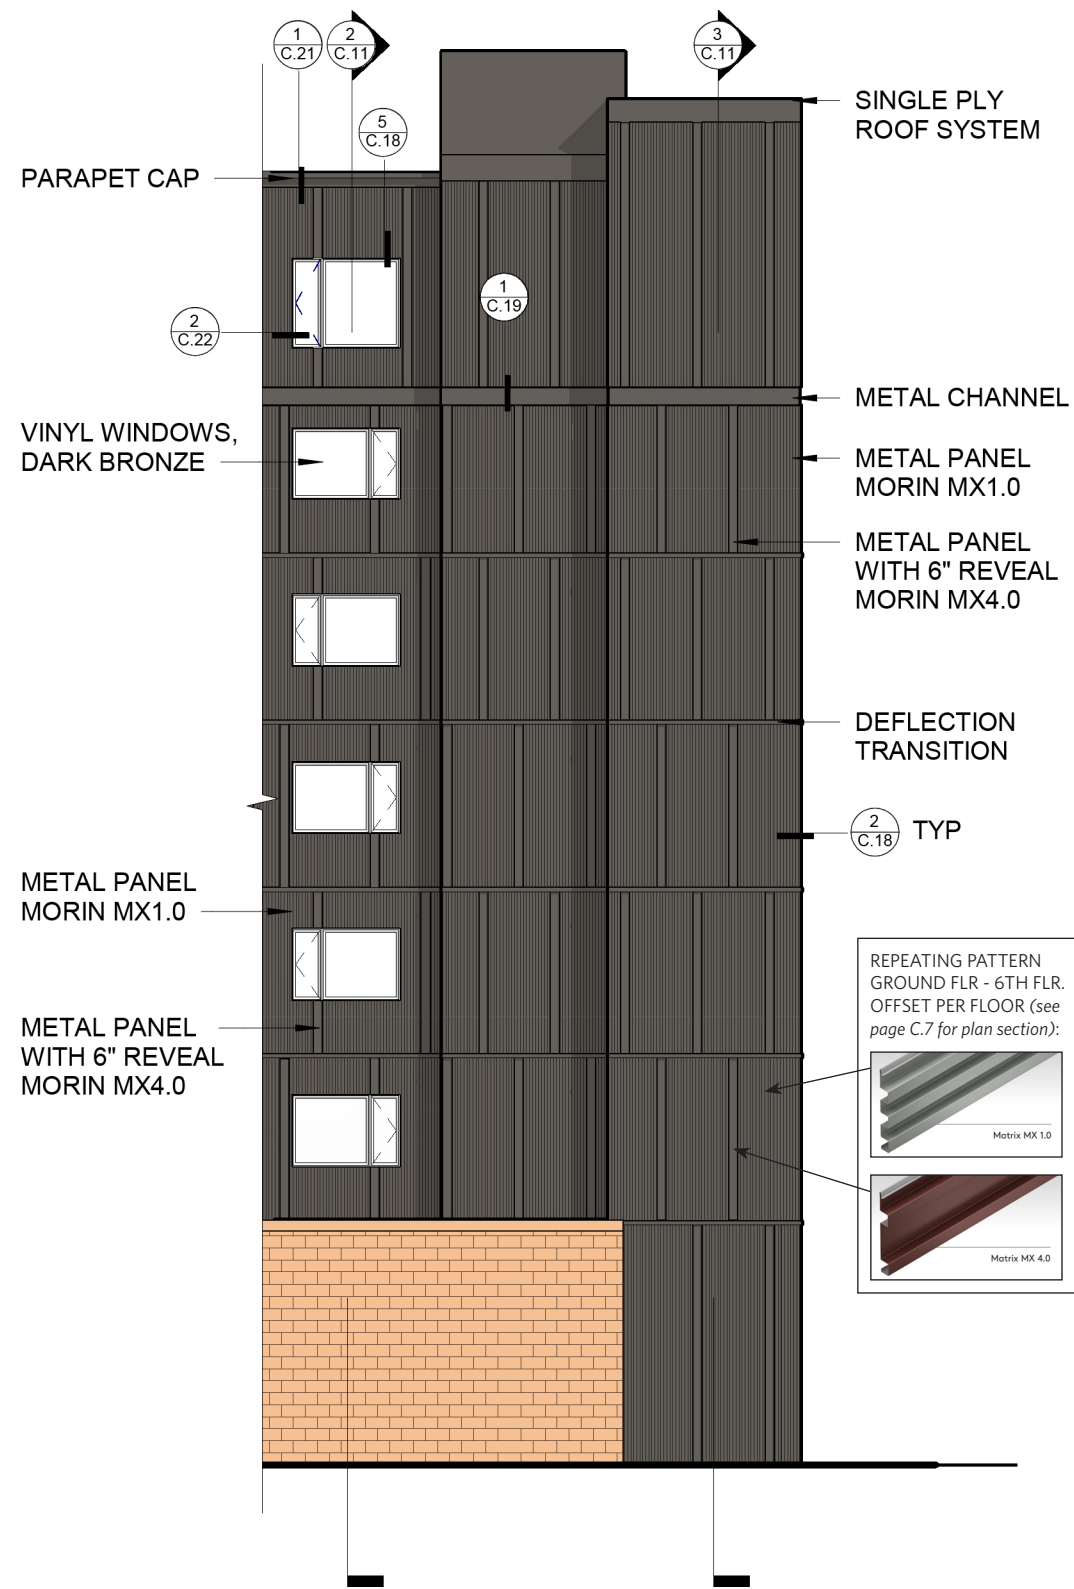




1 NORTH ELEVATION ENLARGED
SCALE: 3/32" = 1'-0"

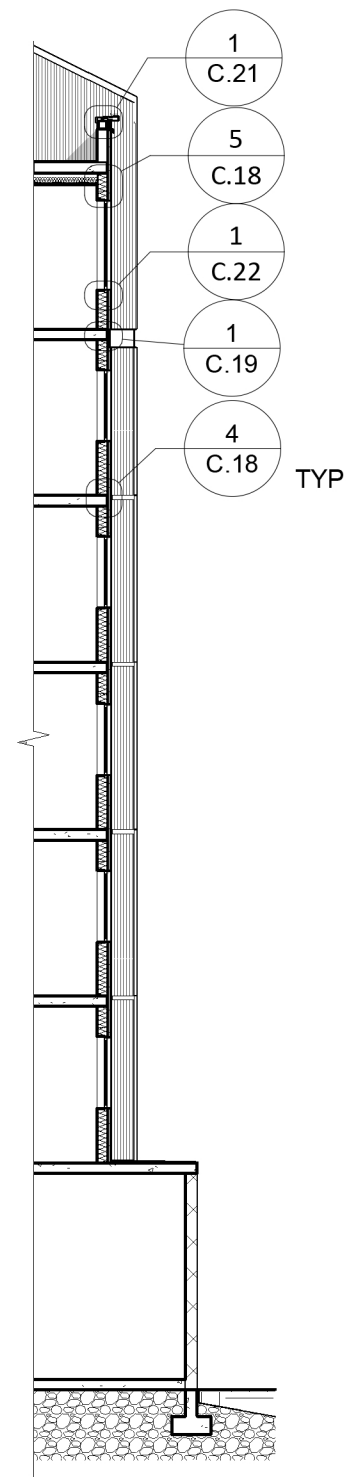


2 WALL SECTION
SCALE: 3/32" = 1'-0"

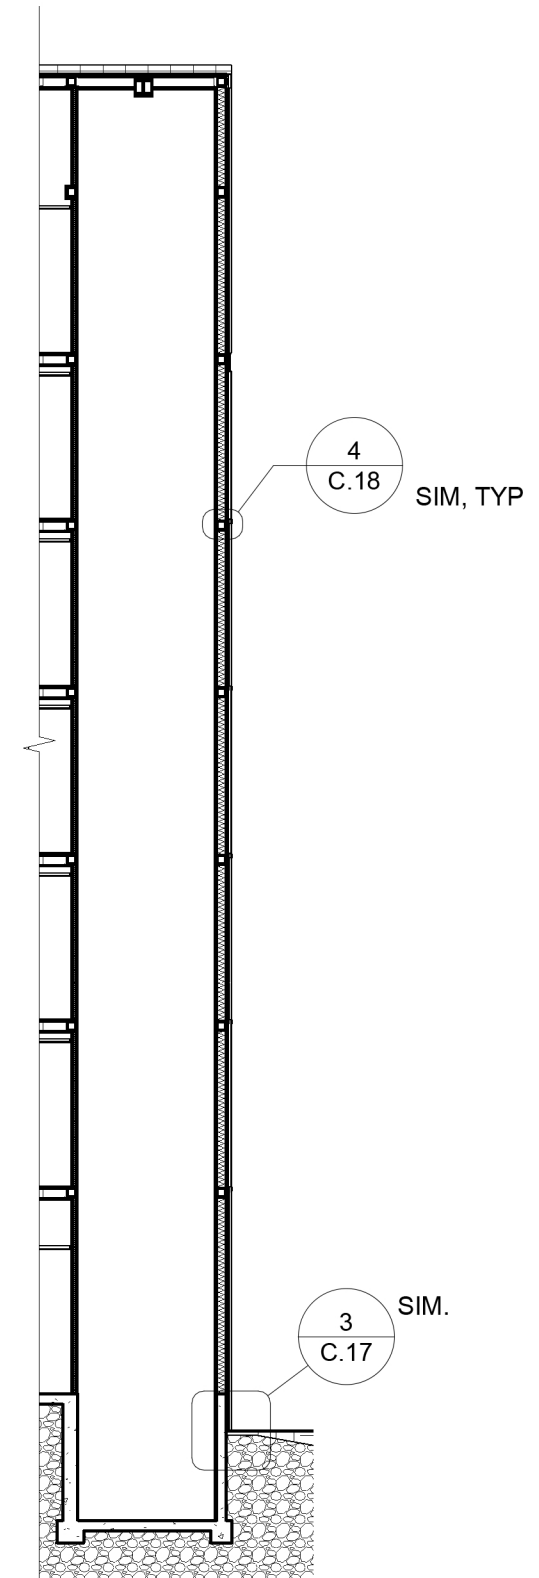


3 WALL SECTION
SCALE: 3/32" = 1'-0"

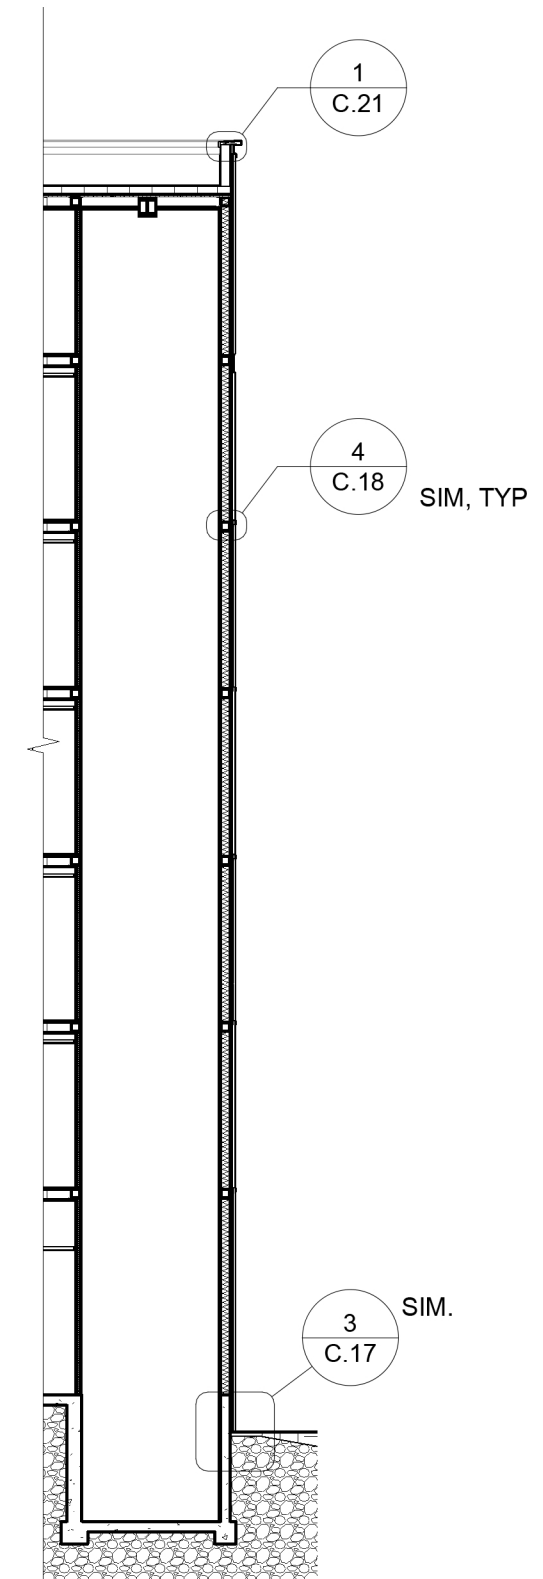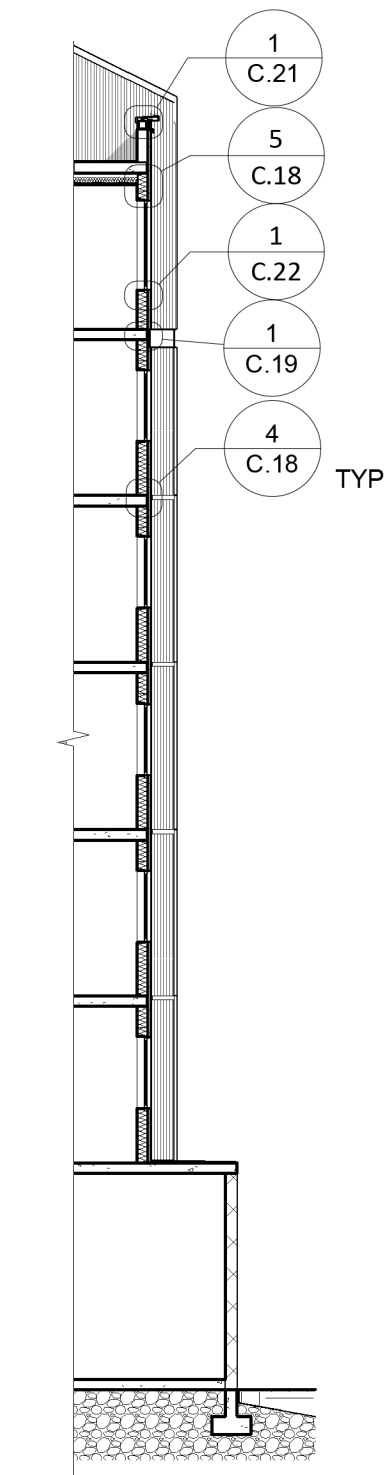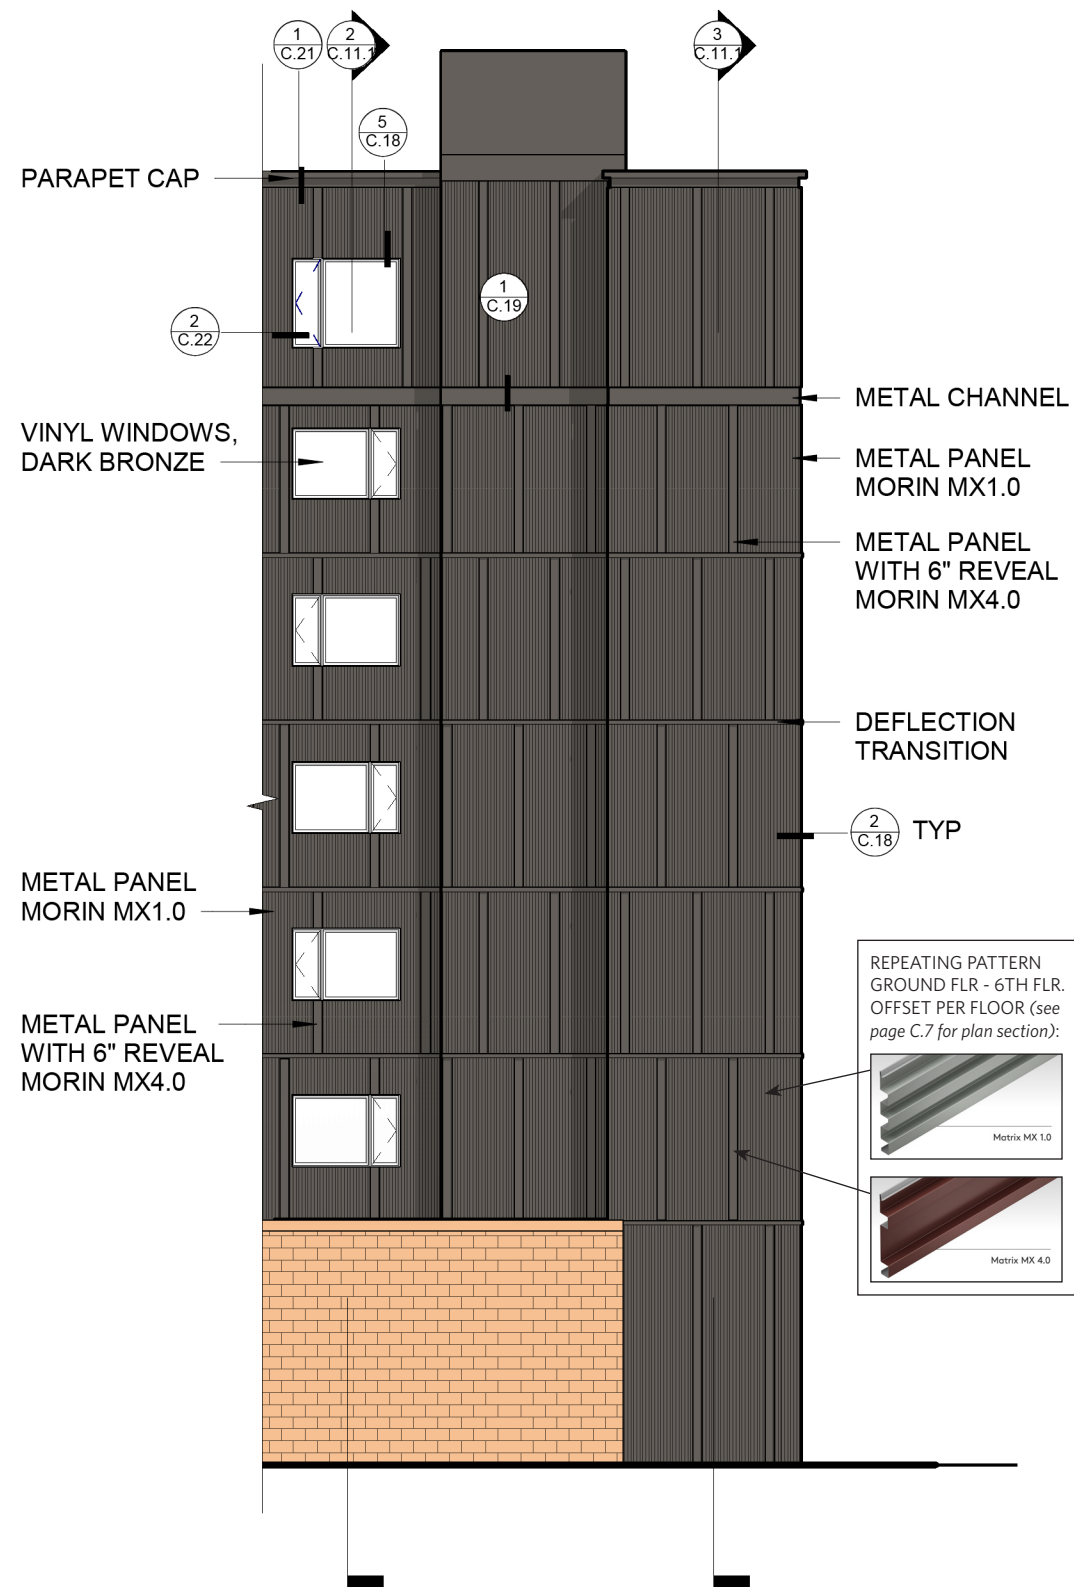


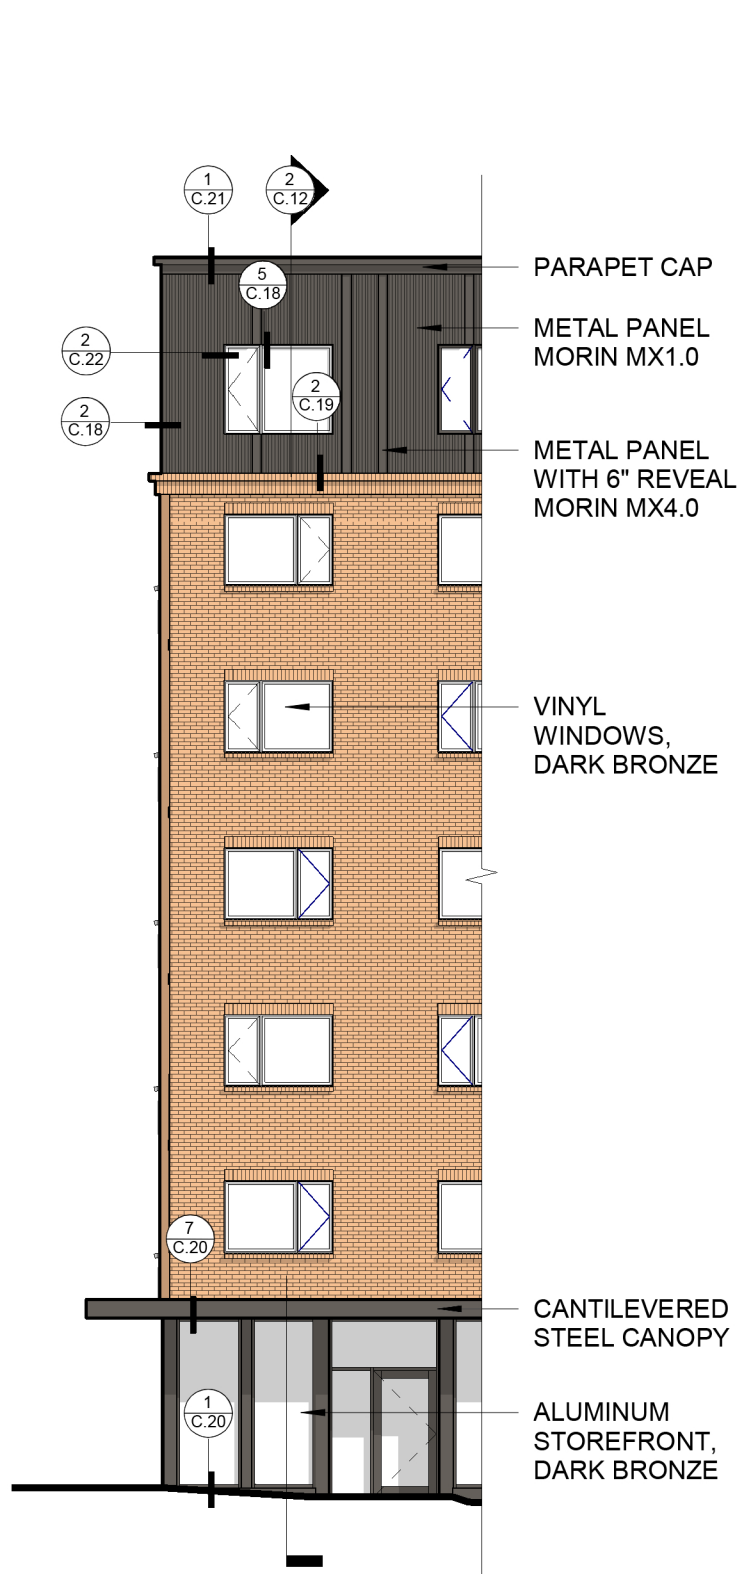


1 EAST ELEVATION - ENLARGED
SCALE: 3/32" = 1'-0"

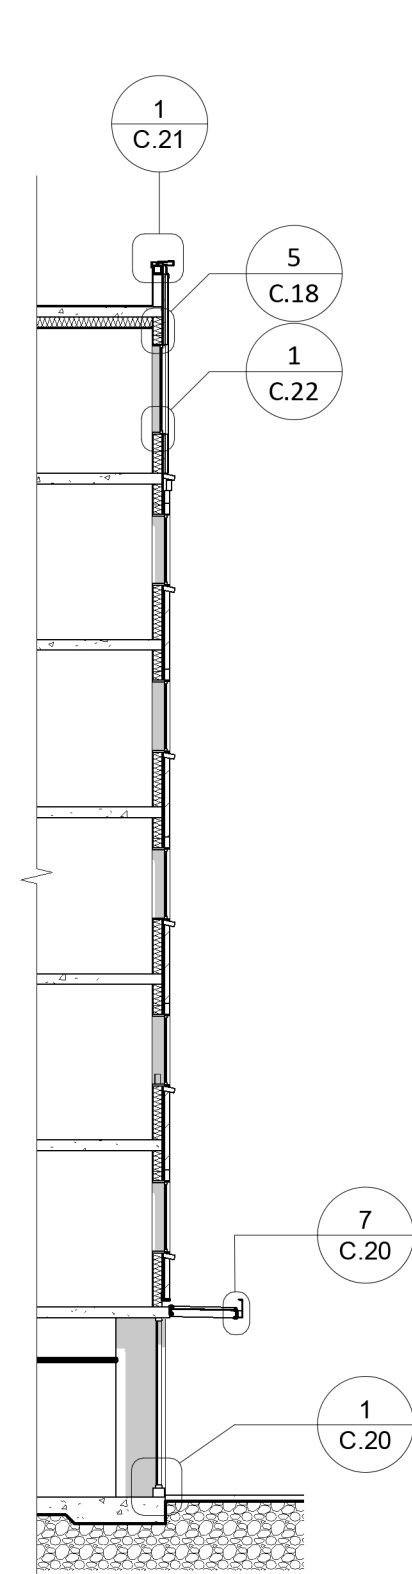


2 WALL SECTION
SCALE: 3/32" = 1'-0"

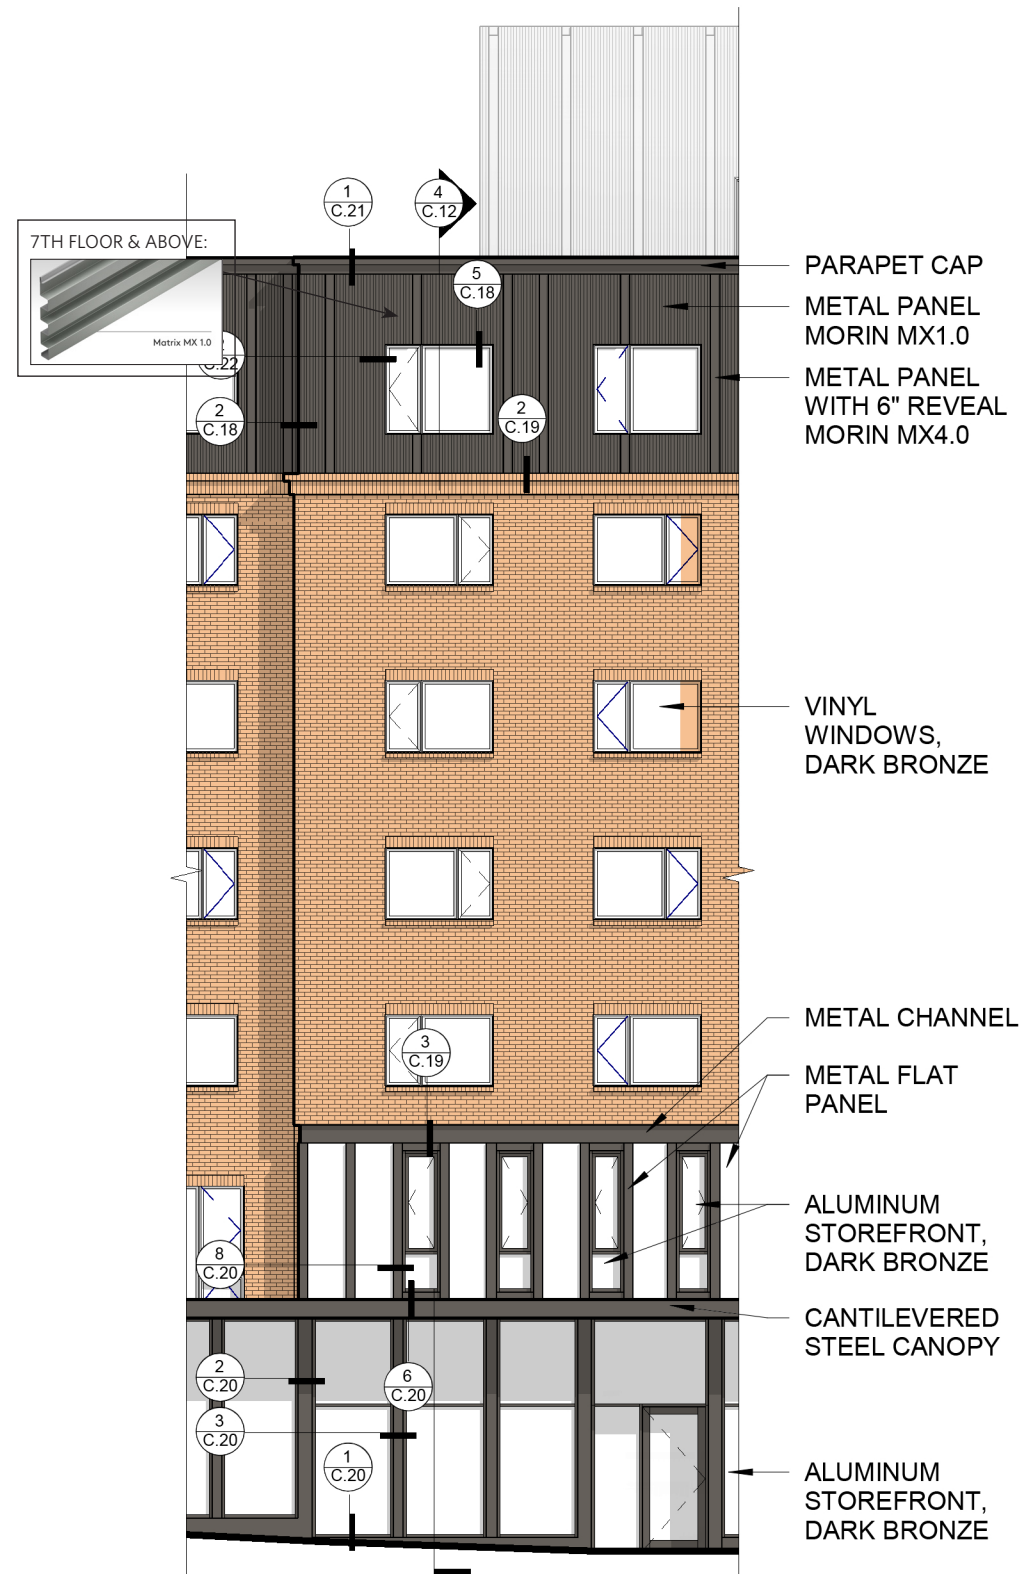


3 EAST ELEVATION ENLARGED
SCALE: 3/32" = 1'-0"

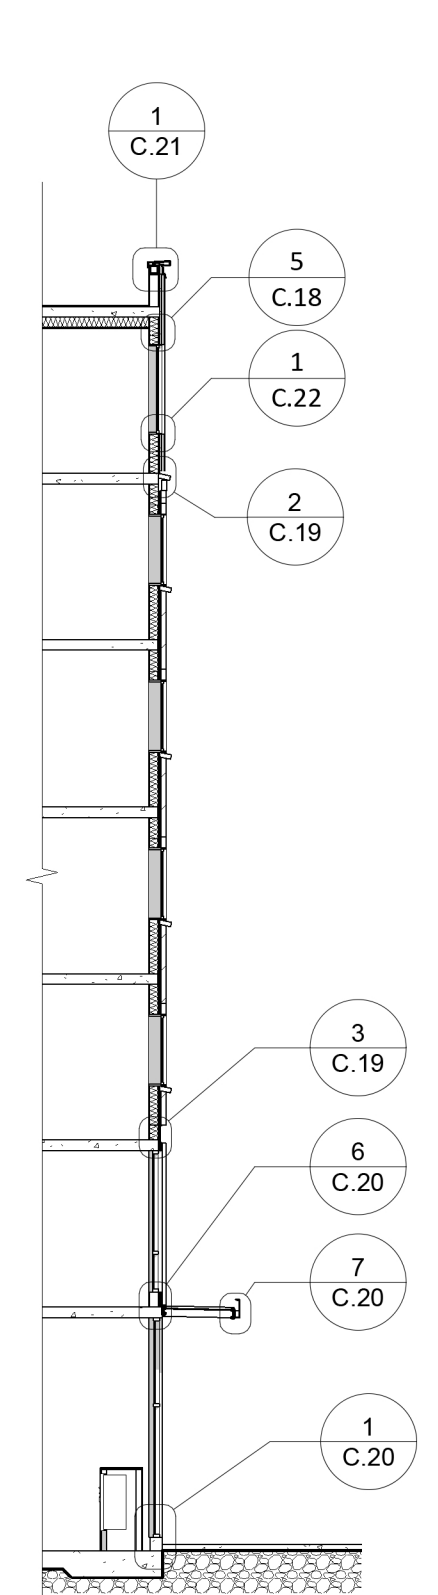

4 WALL SECTION
SCALE: 3/32" = 1'-0"

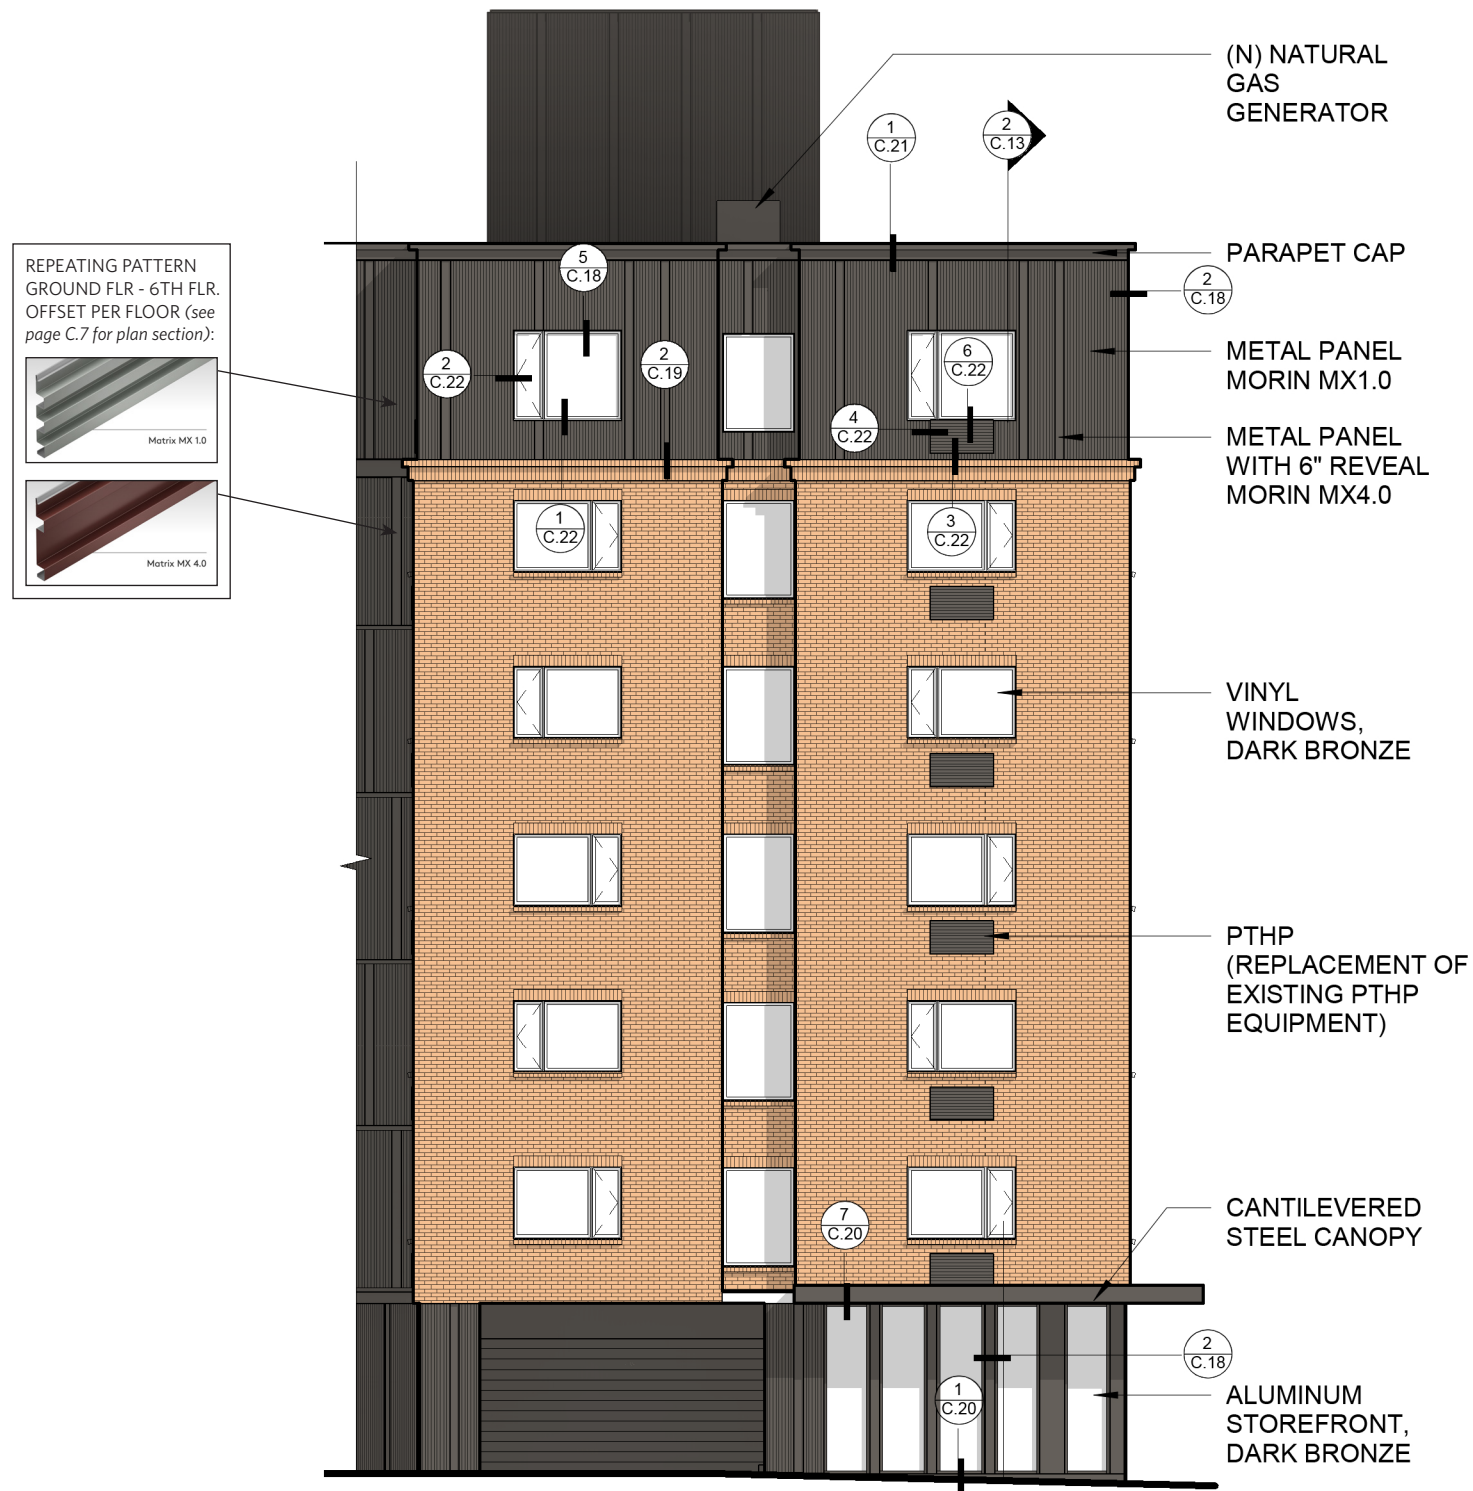



1 | SOUTH ELEVATION ENLARGED
SCALE: 3/32" = 1'-0"

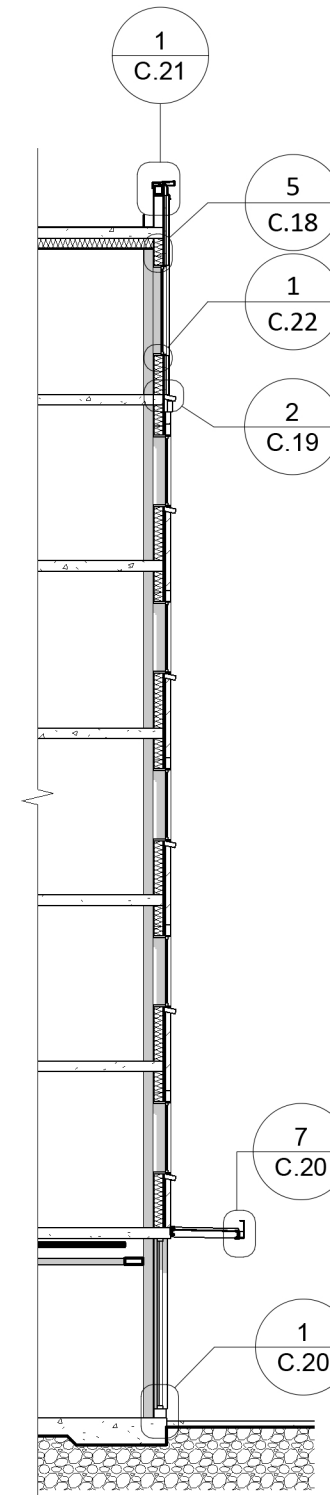


2 | WALL SECTION
SCALE: 3/32" = 1'-0"



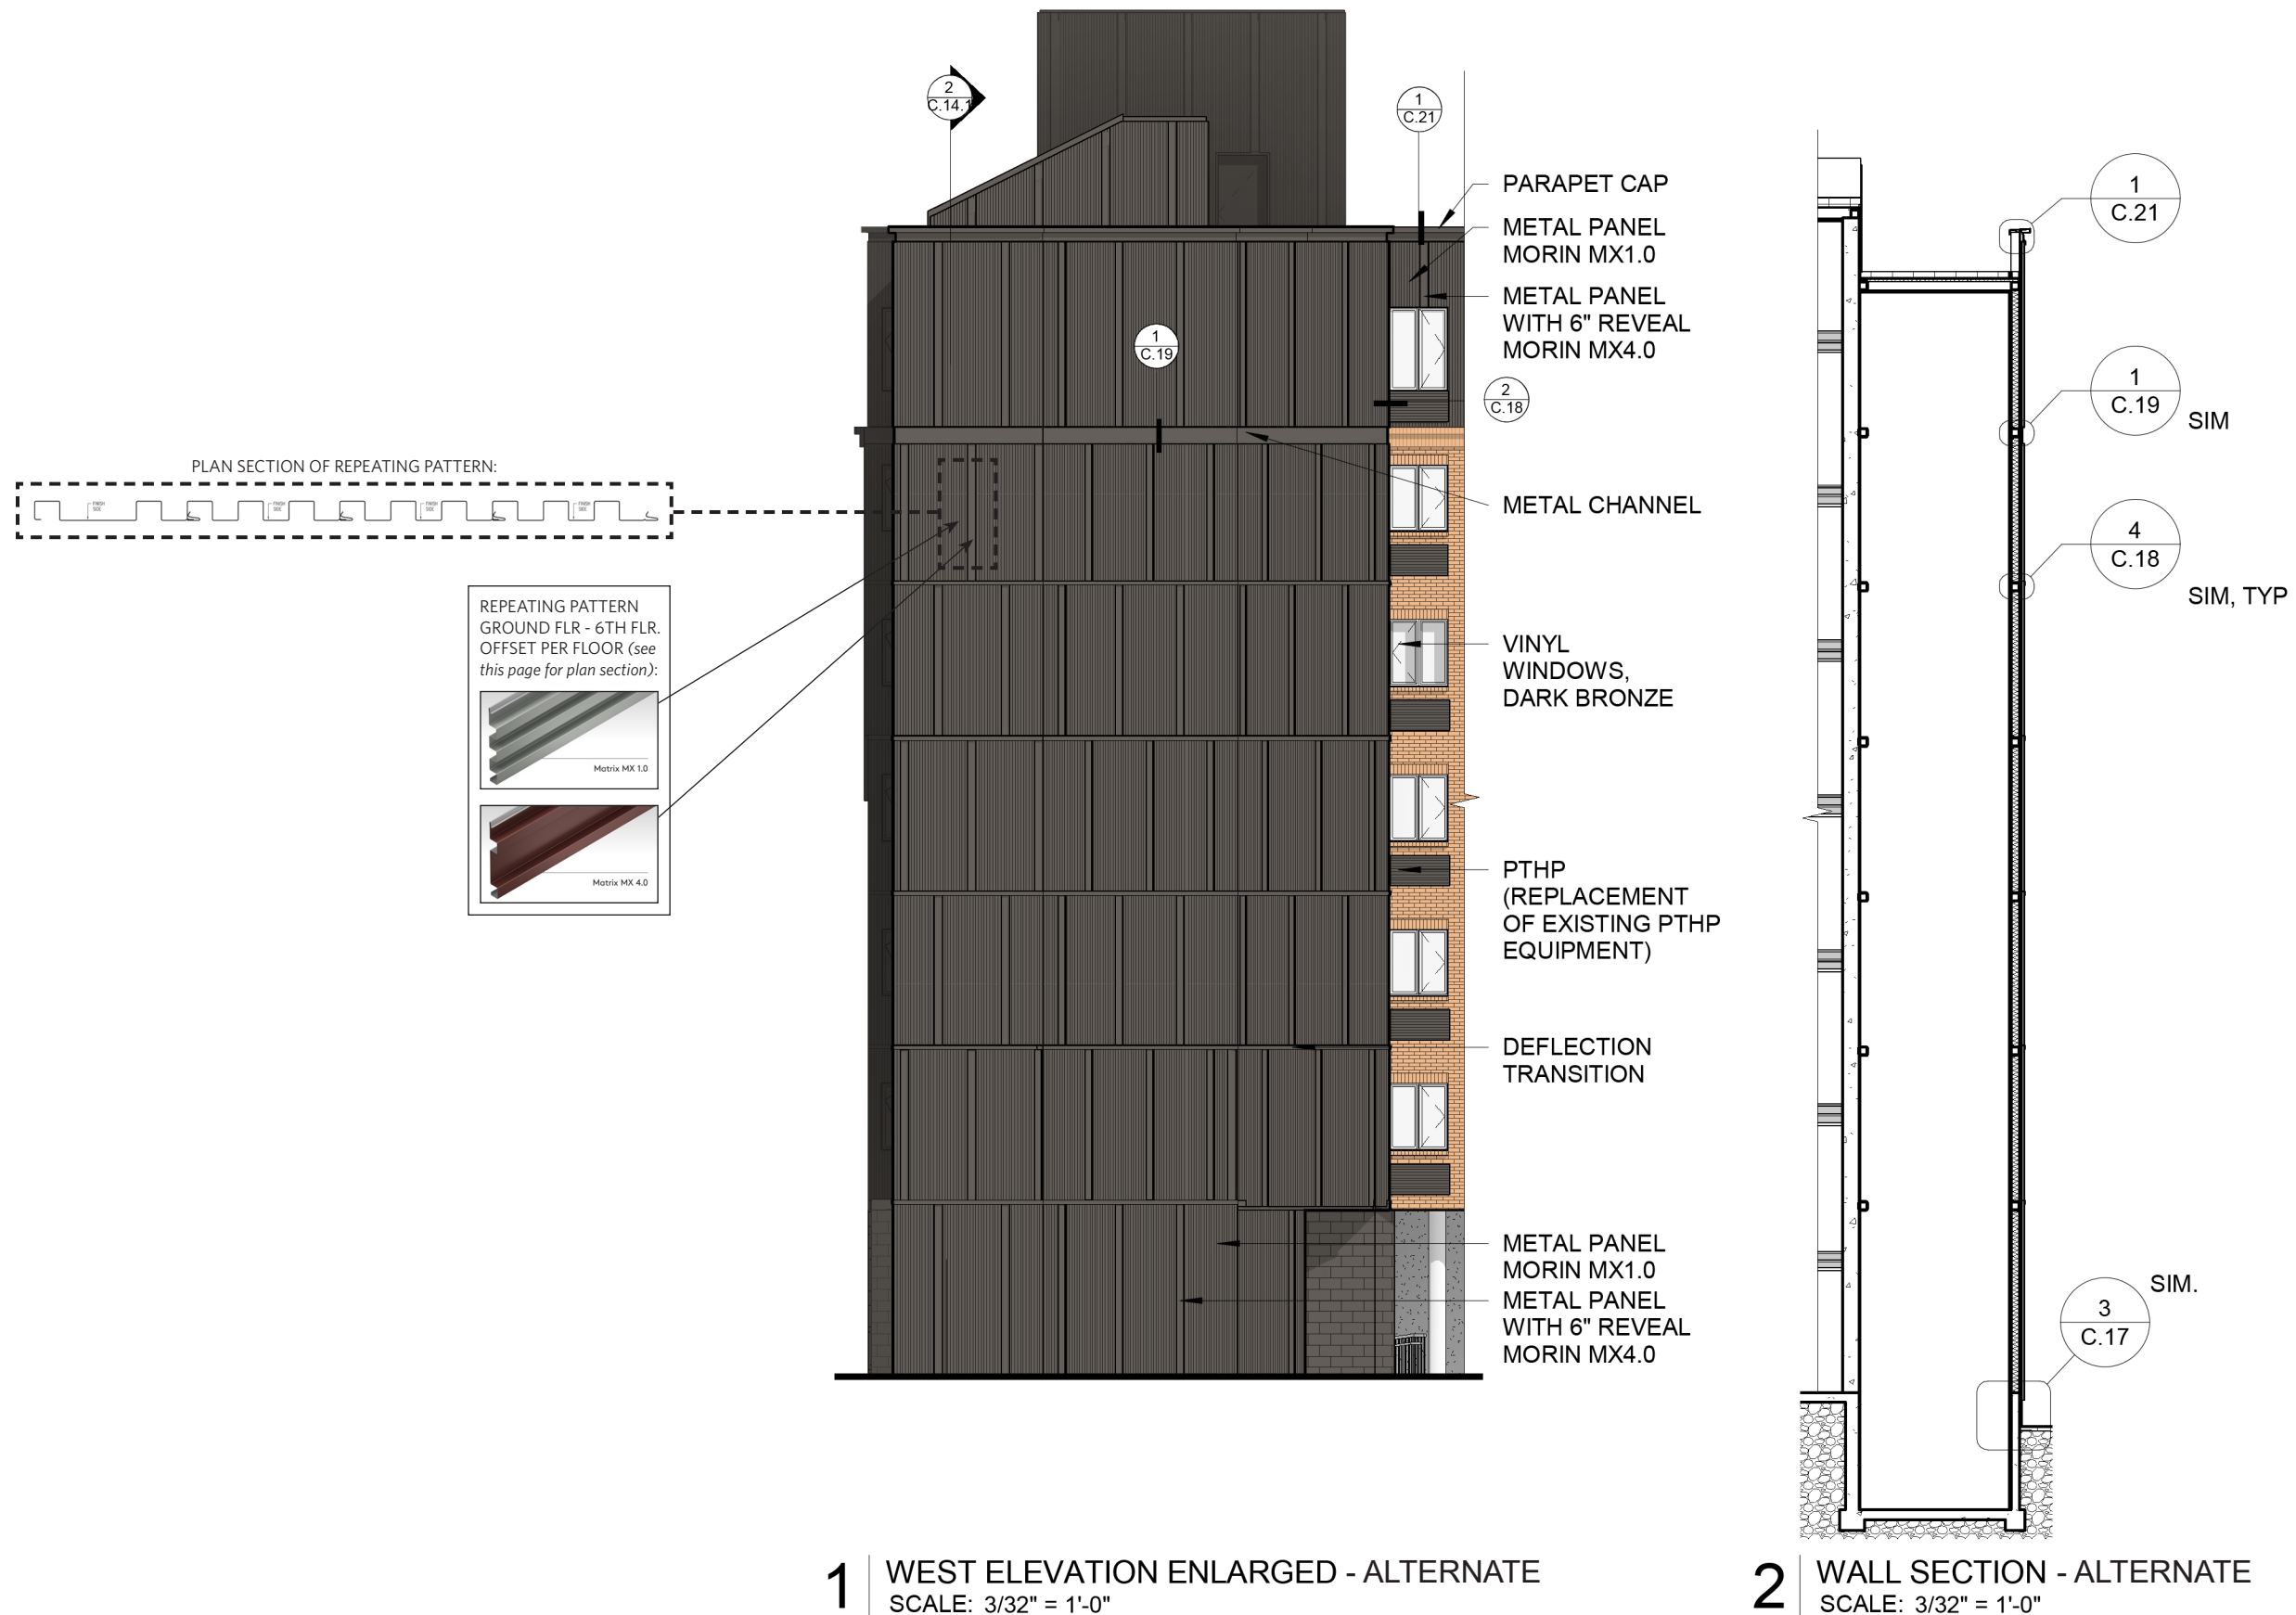


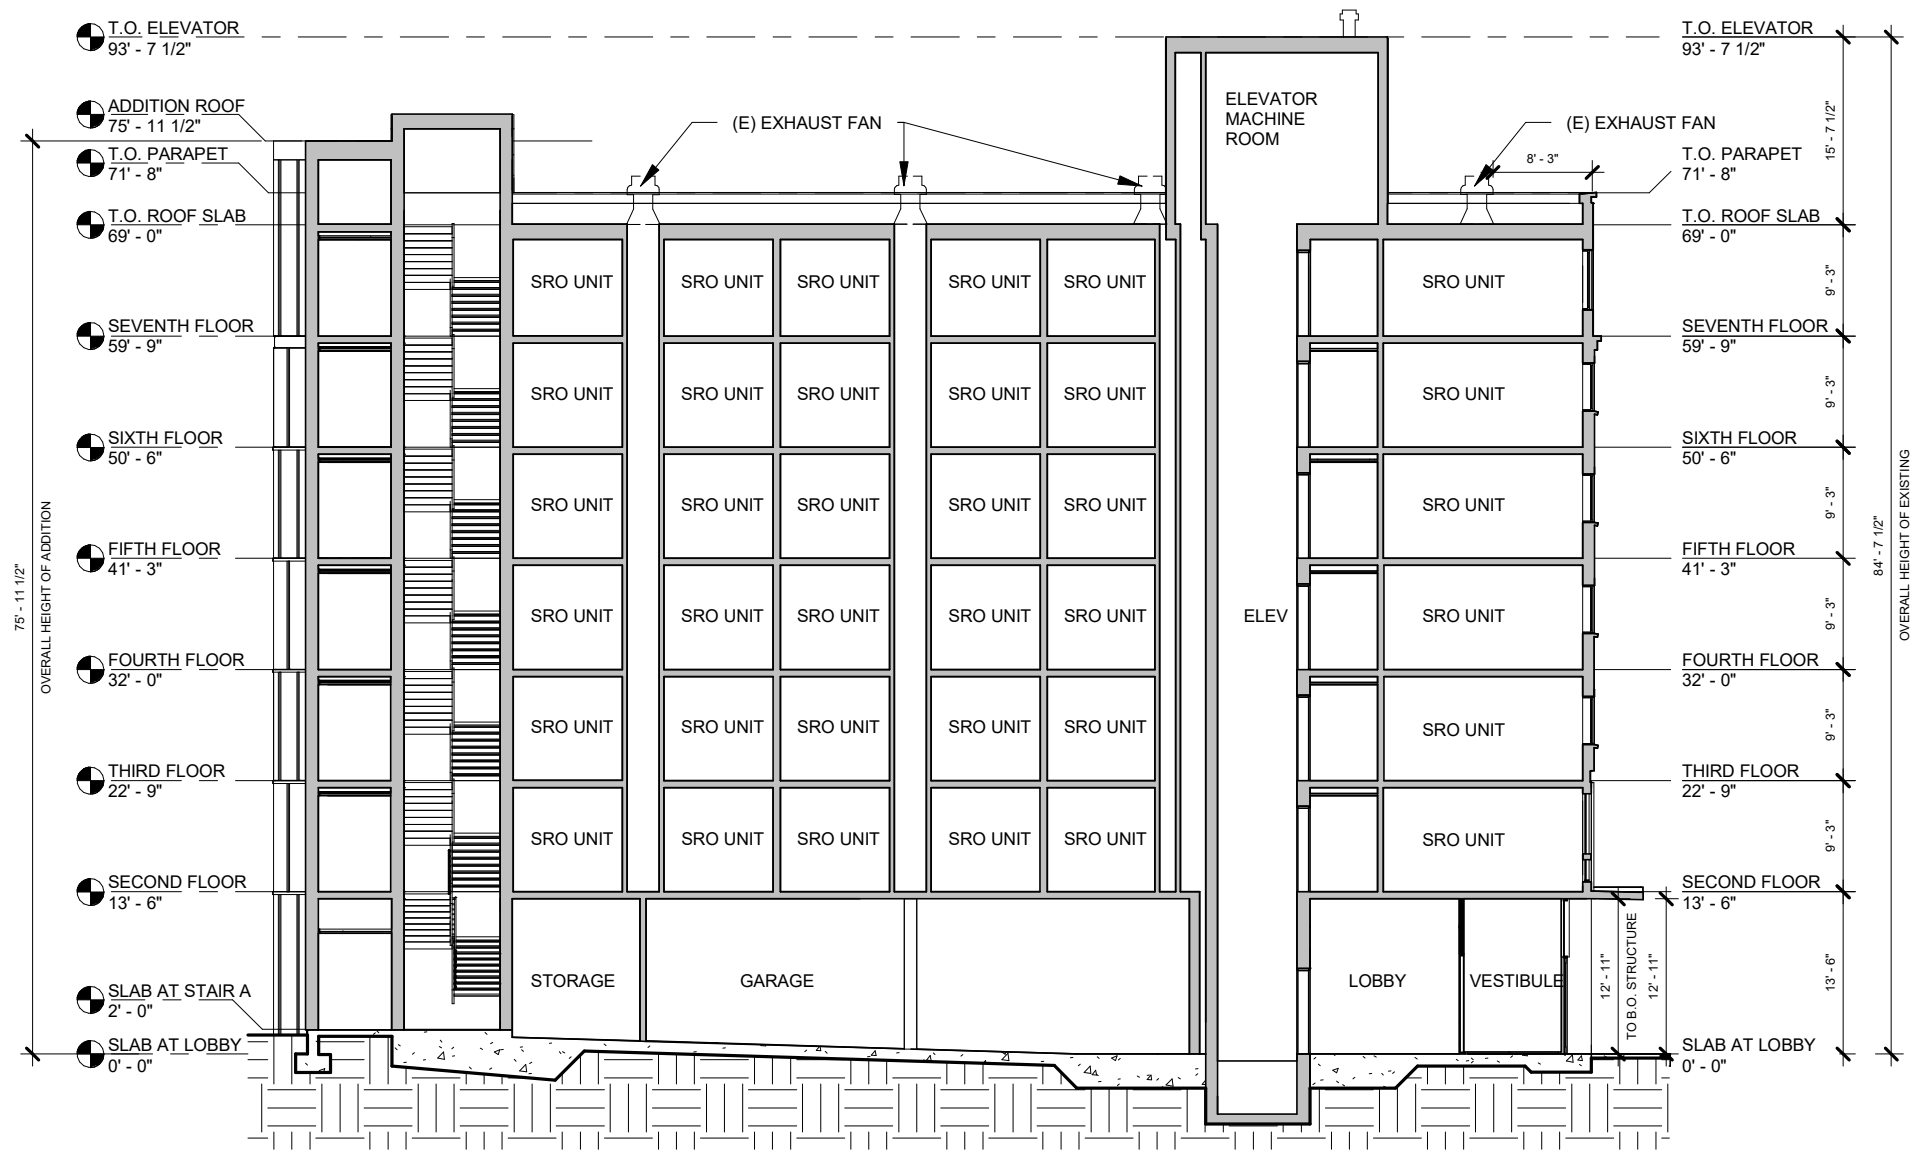


1 | BUILDING SECTION
SCALE: 1/16" = 1'-0"

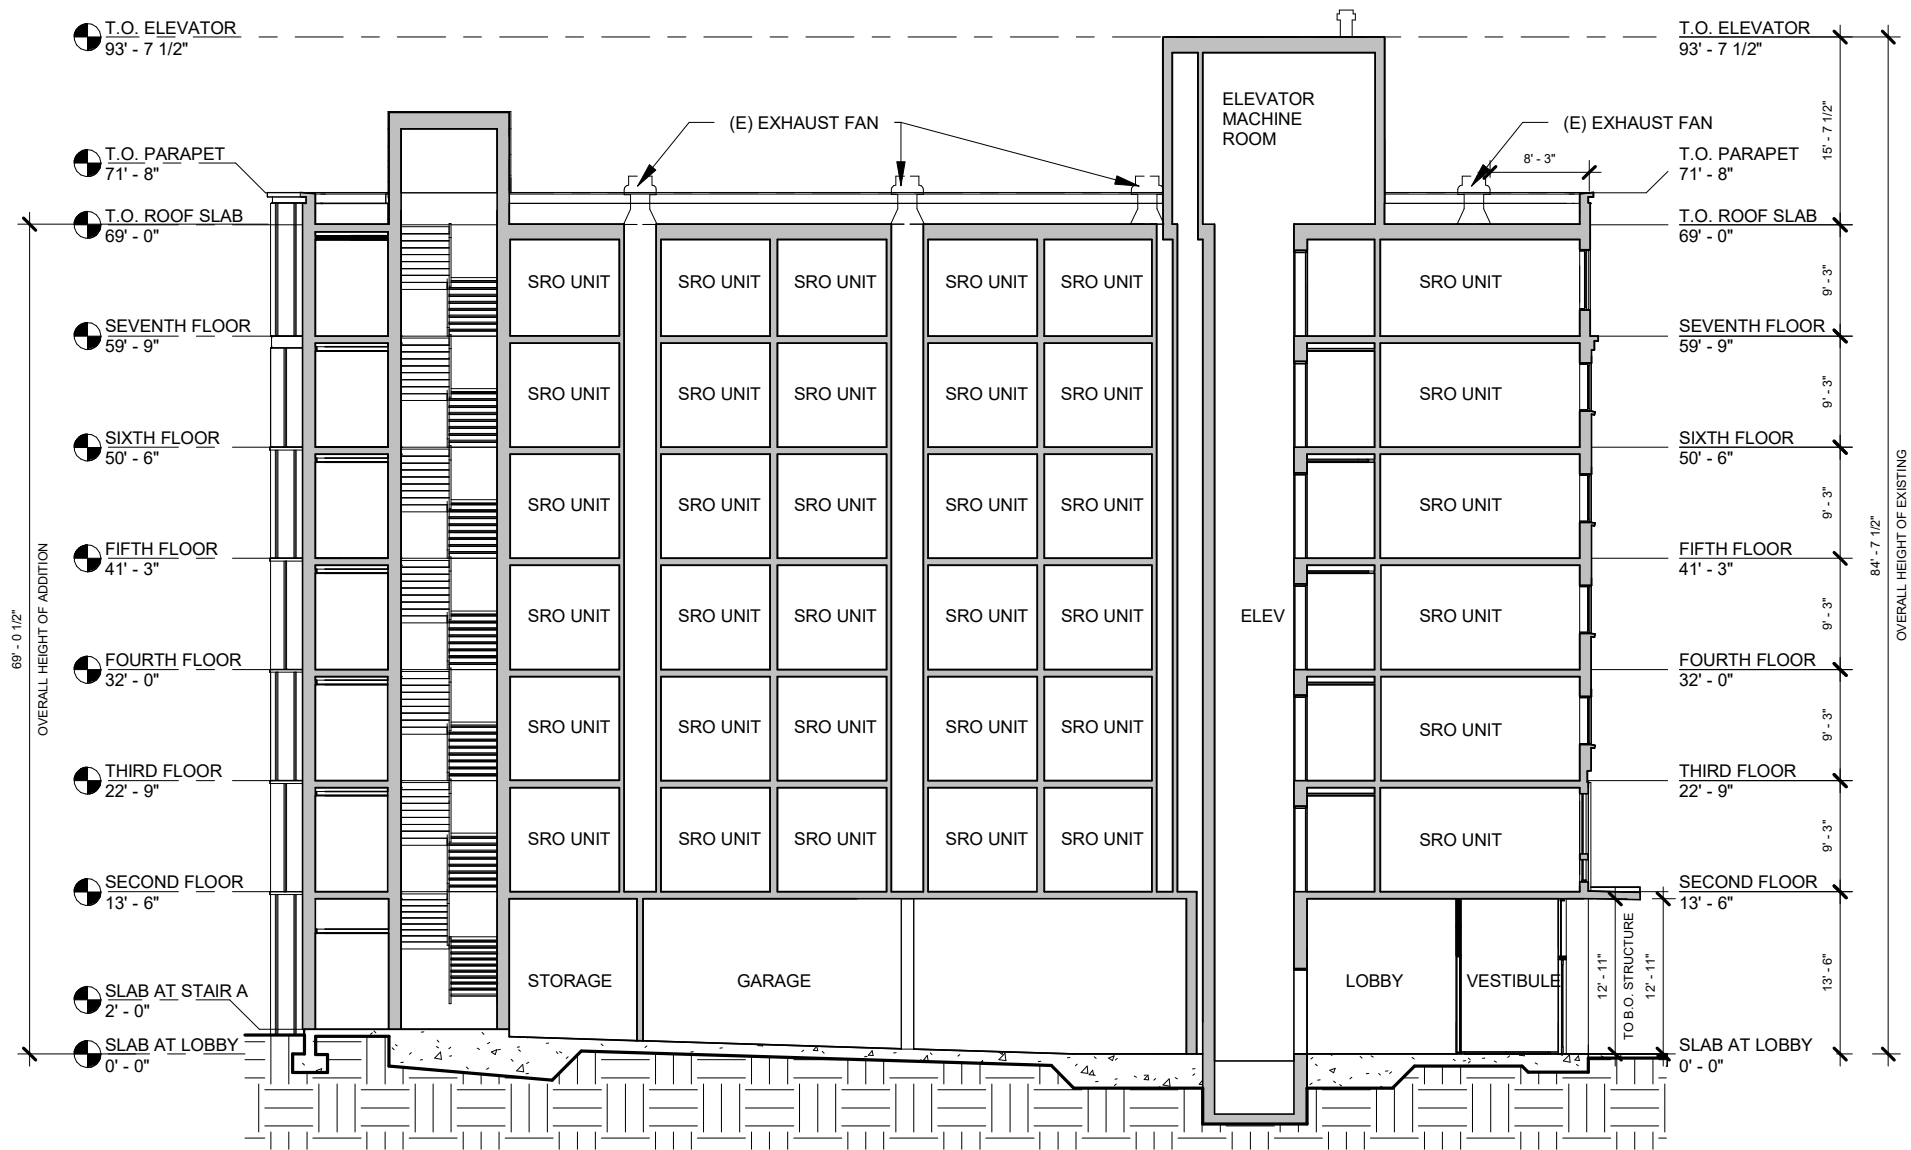


1 | BUILDING SECTION - ALTERNATE
SCALE: 1/16" = 1'-0"

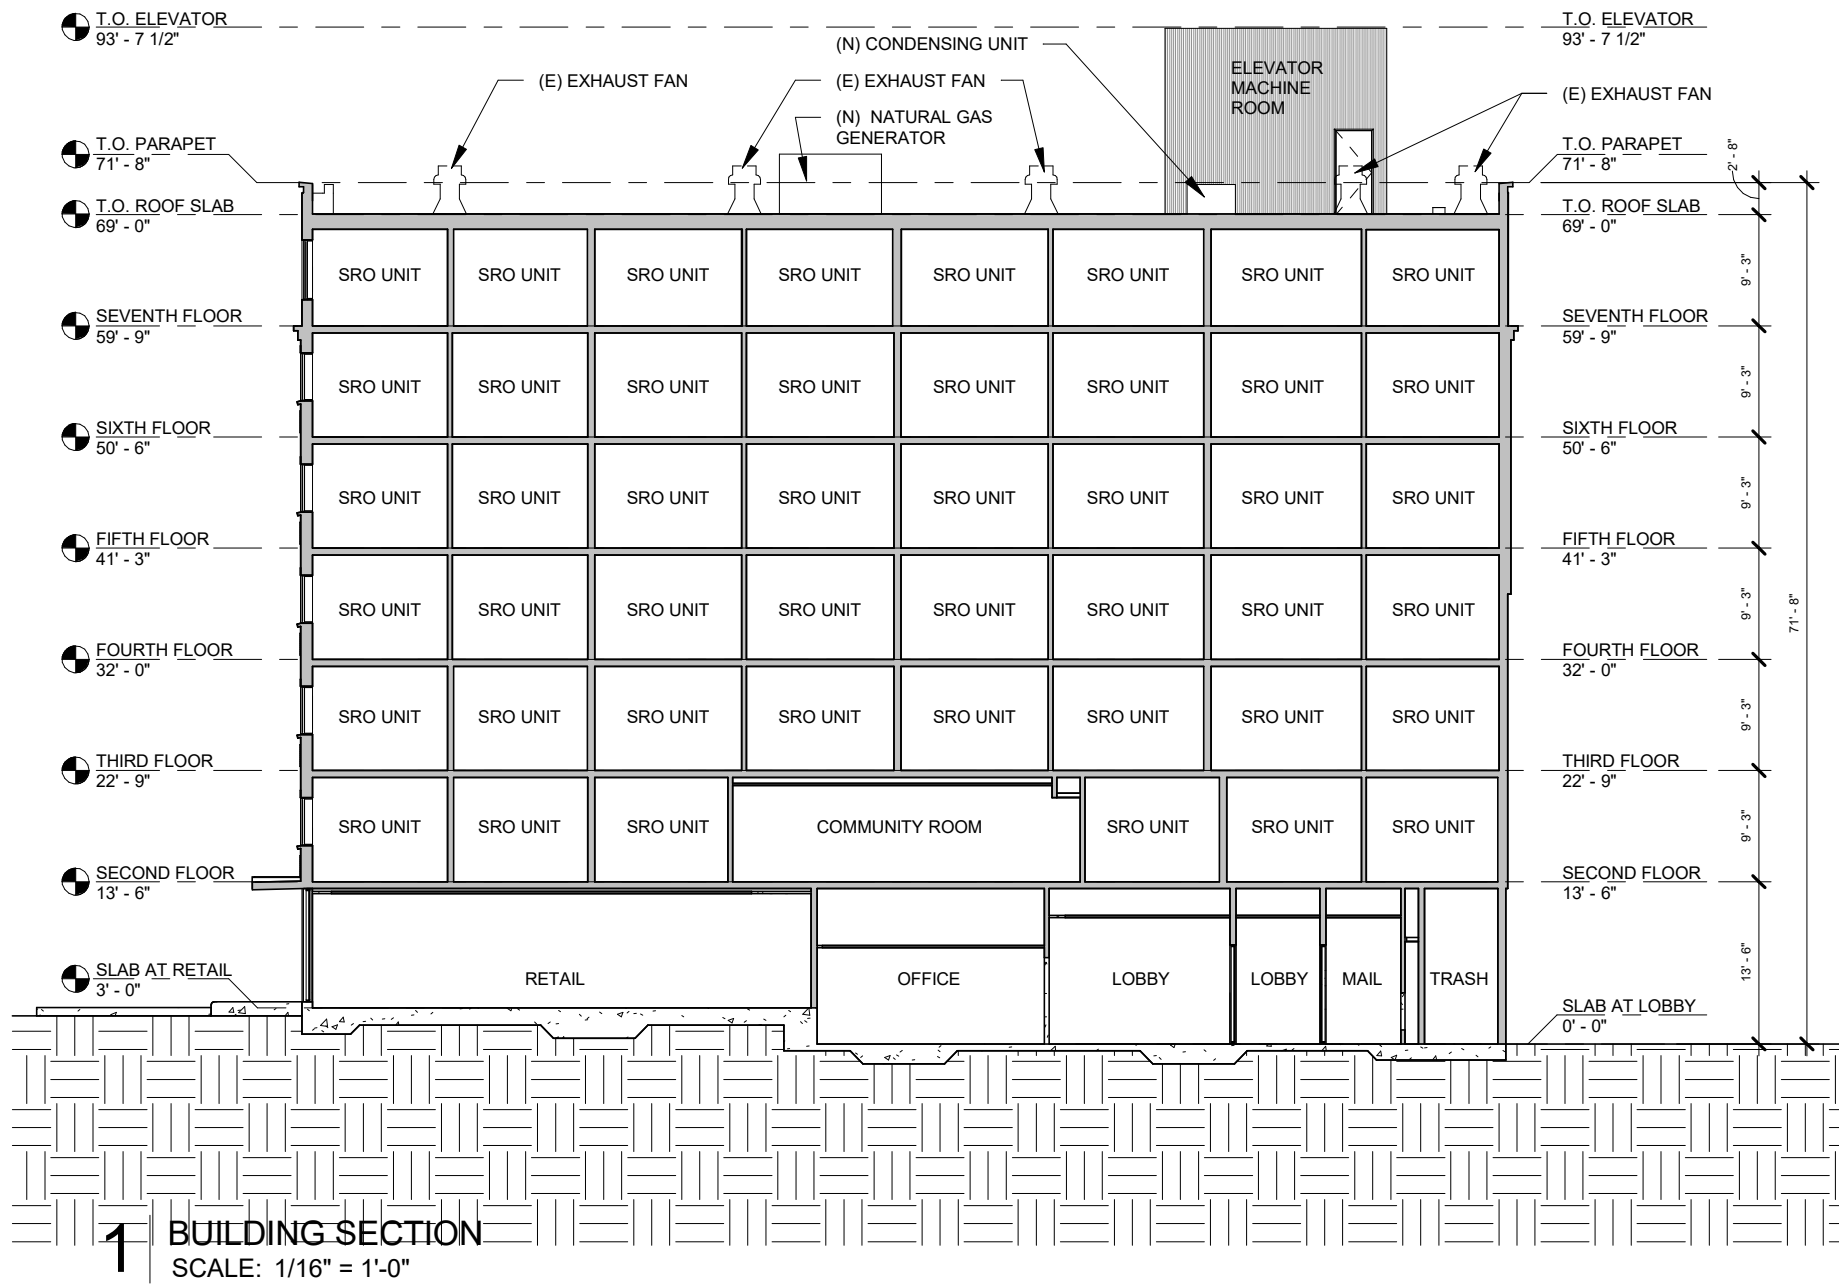


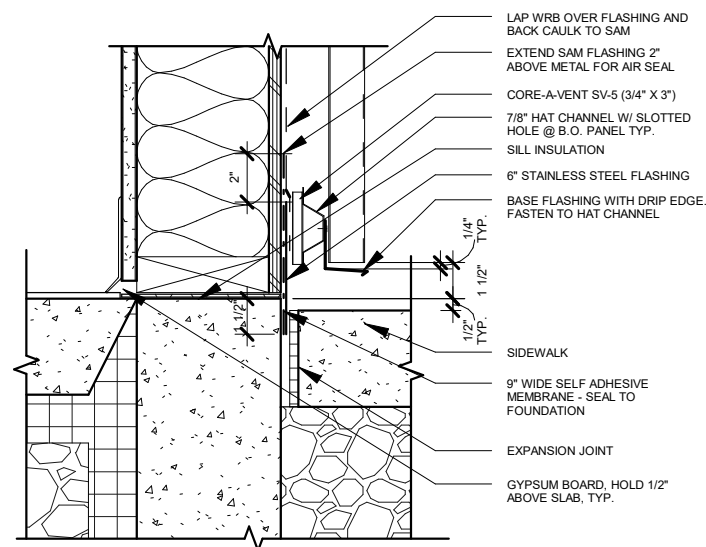


1 METAL PANEL AT SIDEWALK
SCALE: 1 1/2" = 1'-0"

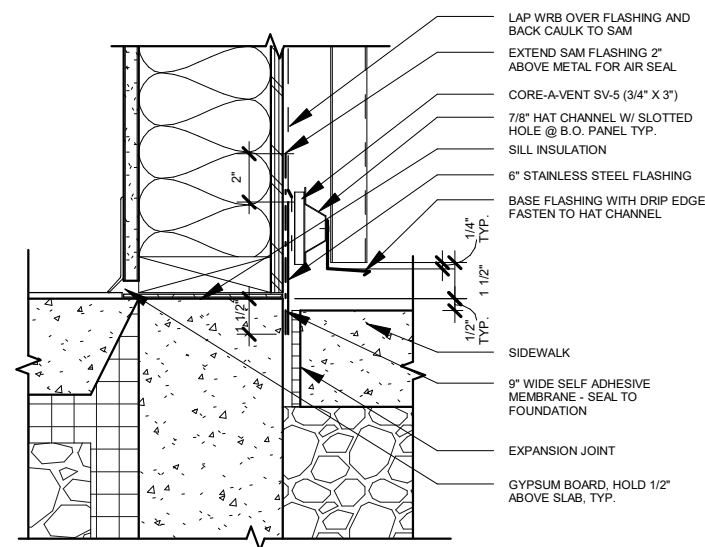


2 BREAK METAL AT SIDEWALK
SCALE: 1 1/2" = 1'-0"

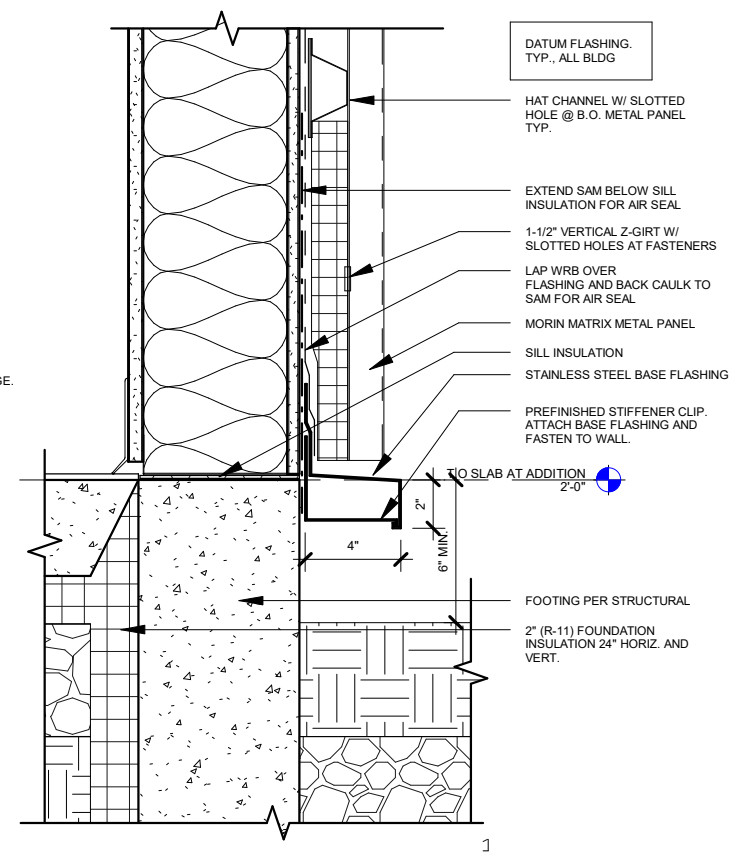


3 METAL PANEL AT GRADE
SCALE: 1 1/2" = 1'-0"

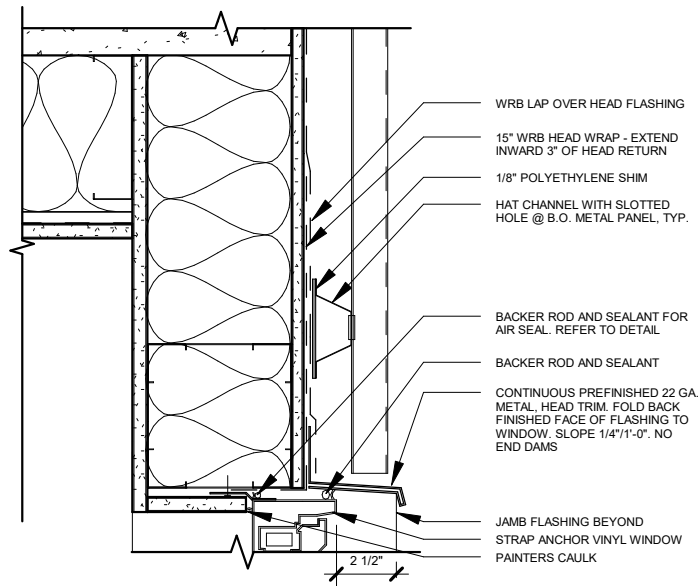


5 | TYP. WINDOW HEAD AT METAL SIDING
SCALE: 1 1/2" = 1'-0"

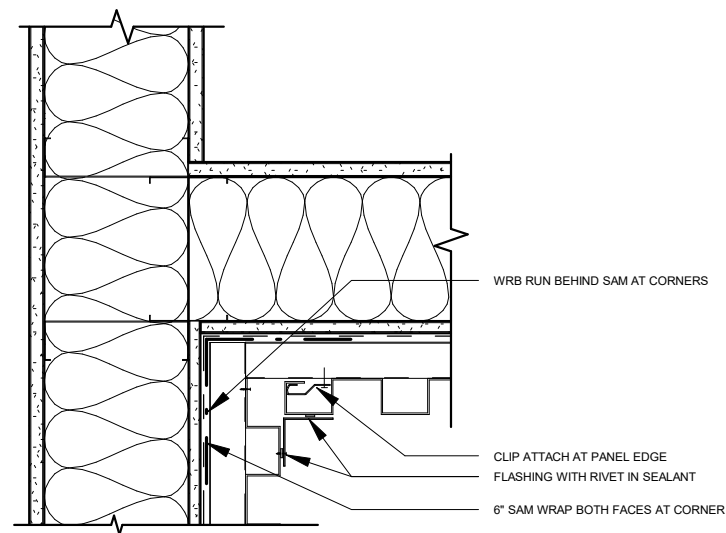


1 | METAL PANEL AT INSIDE CORNER
SCALE: 1 1/2" = 1'-0"

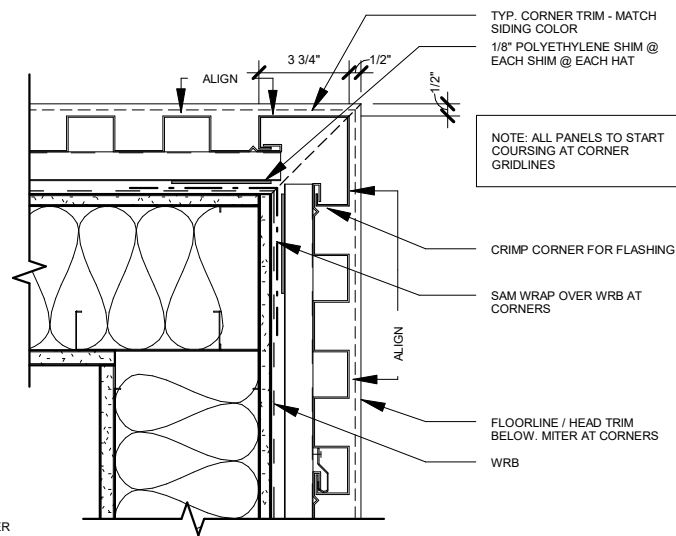


2 | METAL PANEL AT OUTSIDE CORNER
SCALE: 1 1/2" = 1'-0"

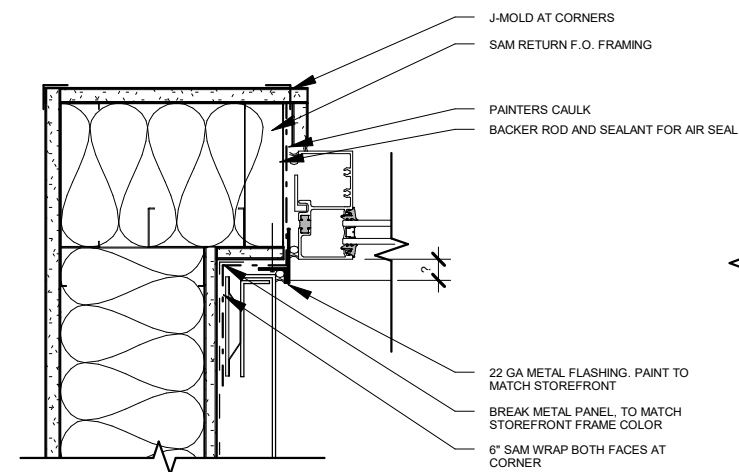


3 | METAL PANEL TO STOREFRONT JAMB
SCALE: 1 1/2" = 1'-0"

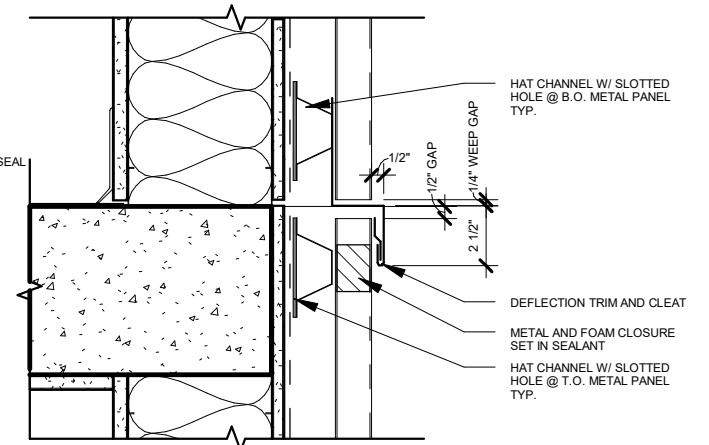


4 | METAL PANEL DEFLECTION DETAIL
SCALE: 1 1/2" = 1'-0"

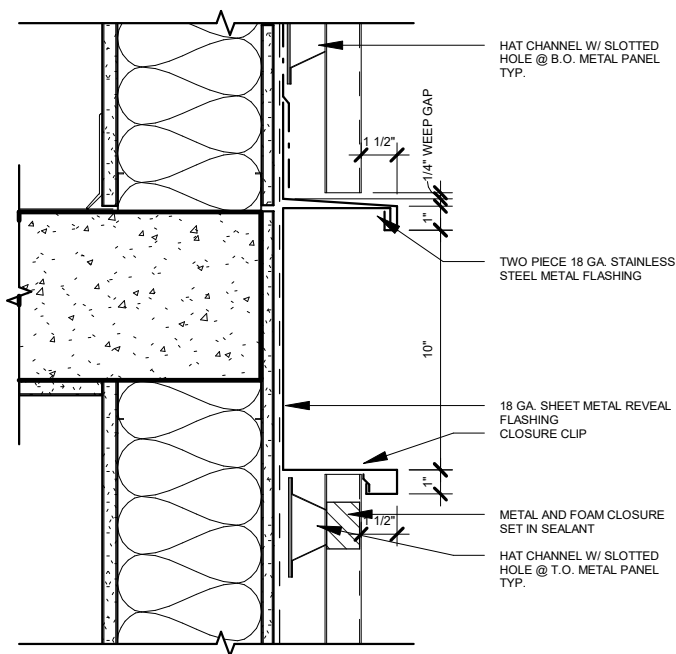


1 | METAL PANEL AT CHANNEL
SCALE: 1 1/2" = 1'-0"

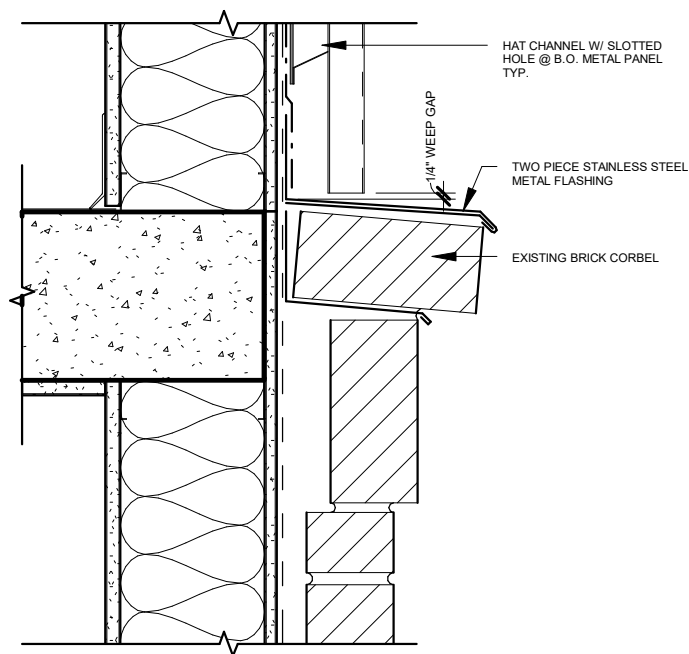


2 | METAL PANEL AT BRICK
SCALE: 1 1/2" = 1'-0"

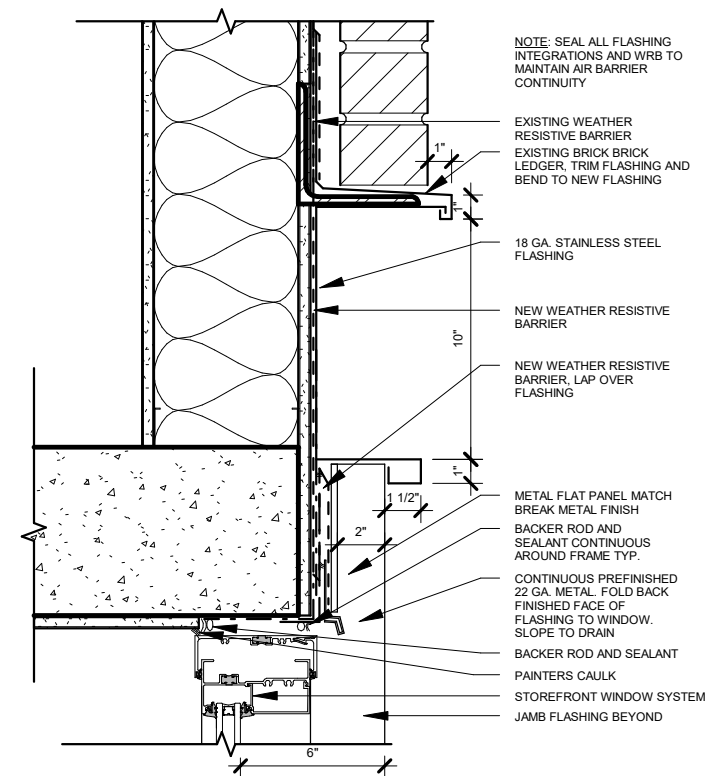


3 | METAL PANEL AT BRICK LEDGER
SCALE: 1 1/2" = 1'-0"

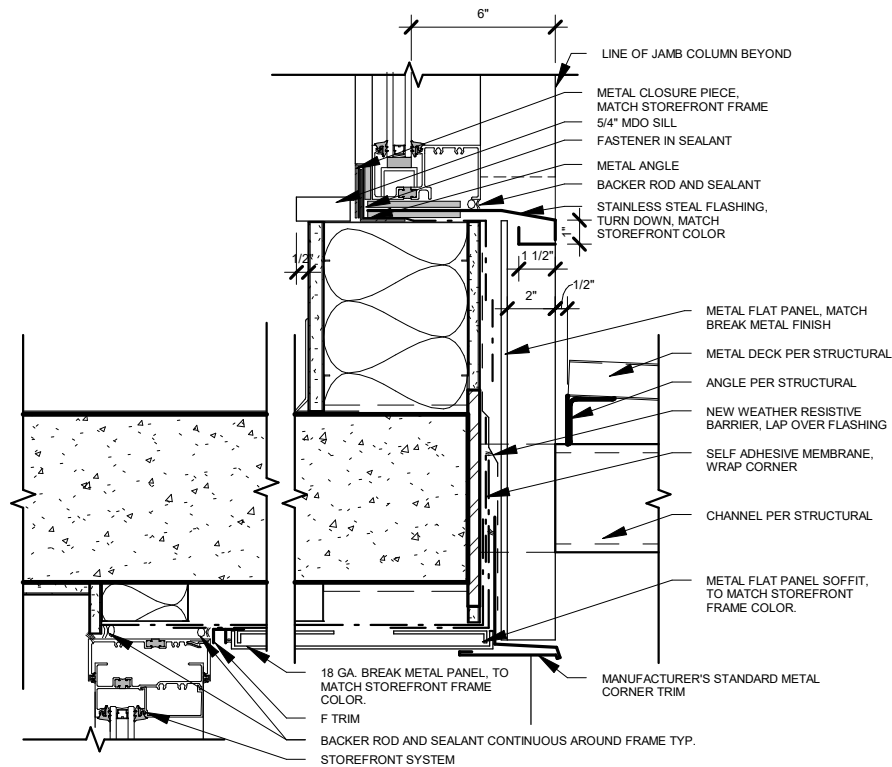


5 | STOREFRONT HEAD AT ENTRY
SCALE: 1 1/2" = 1'-0"

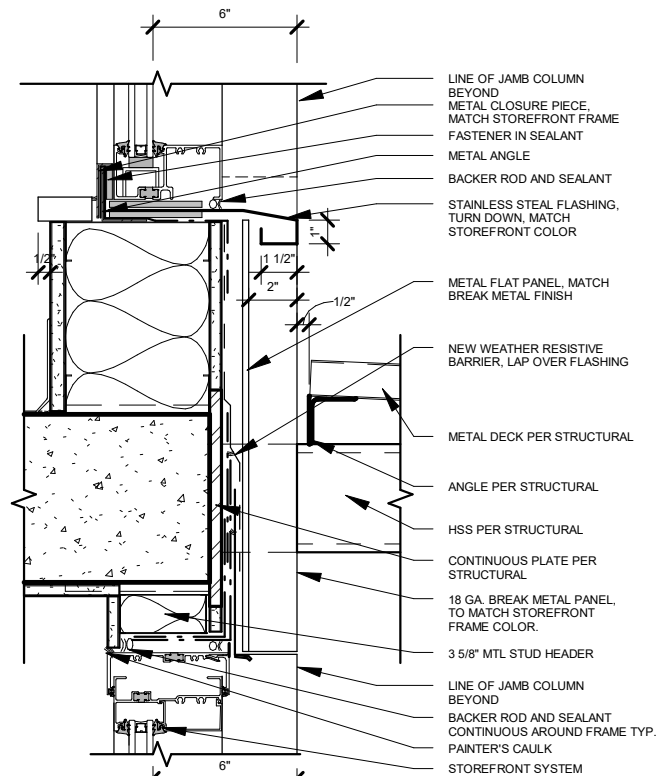


6 | STOREFRONT HEAD AT CANOPY
SCALE: 1 1/2" = 1'-0"

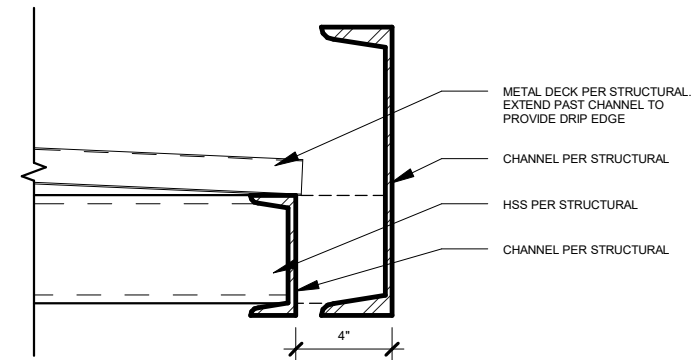


7 | STEEL CANOPY AT ENTRY
SCALE: 1 1/2" = 1'-0"

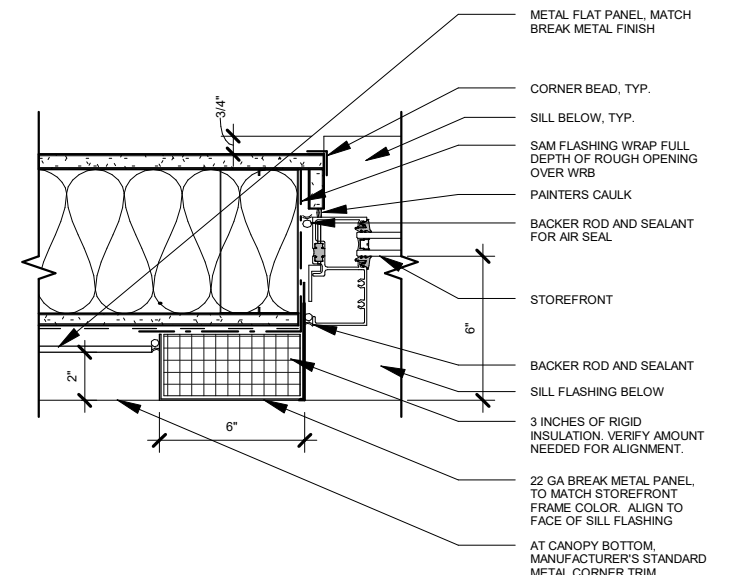


8 | STOREFRONT JAMB AT METAL PANEL
SCALE: 1 1/2" = 1'-0"

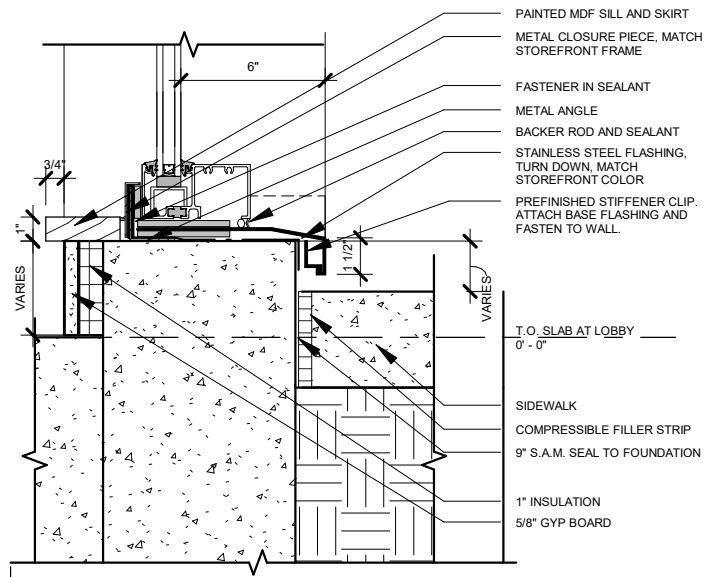


1 | STOREFRONT SILL AT CURB
SCALE: 1 1/2" = 1'-0"

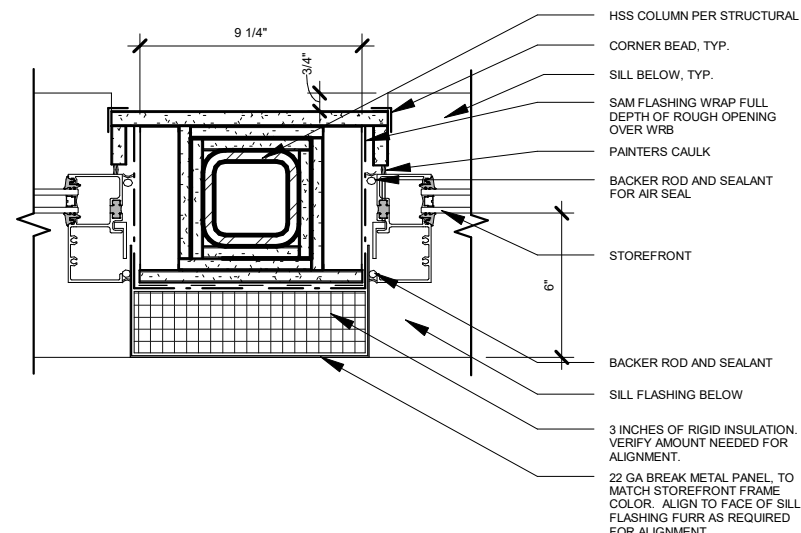


2 | STOREFRONT JAMB AT METAL PANEL
SCALE: 1 1/2" = 1'-0"

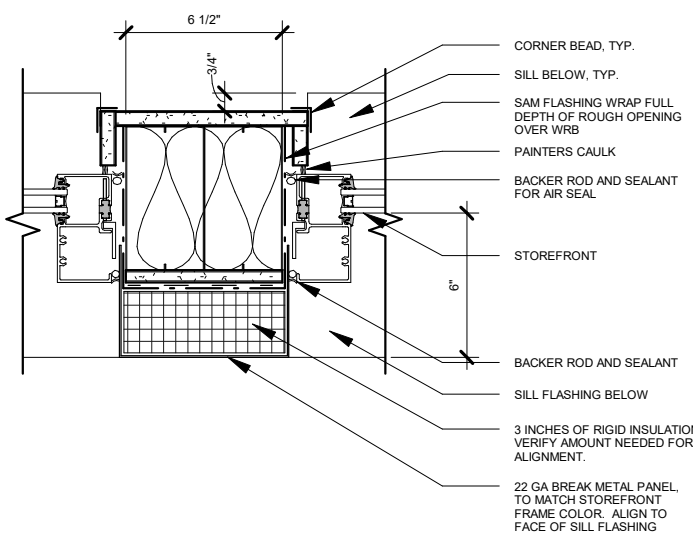


3 | STOREFRONT JAMB AT METAL PANEL
SCALE: 1 1/2" = 1'-0"

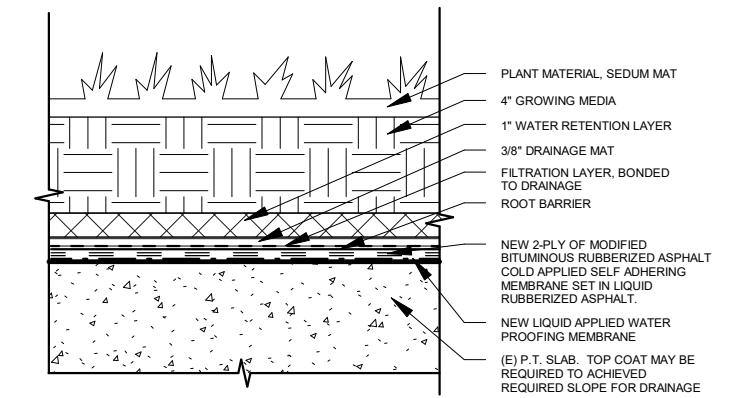


4 | ECO ROOF
SCALE: 1 1/2" = 1'-0"

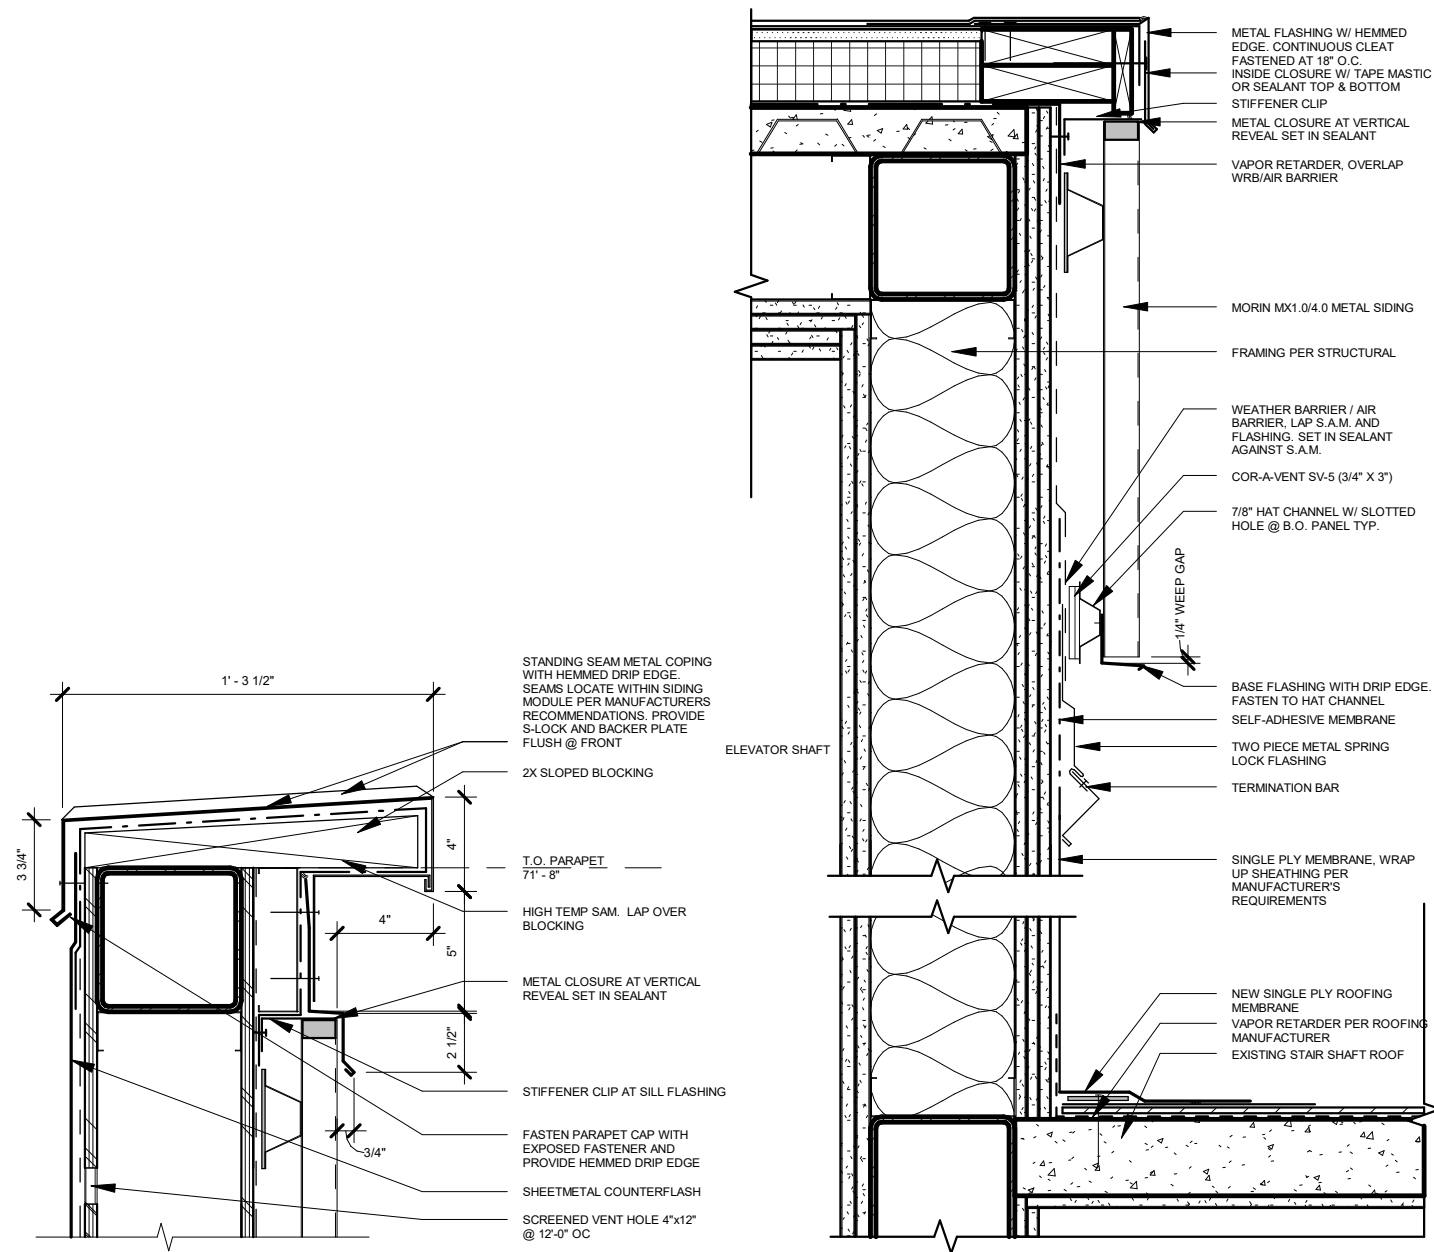


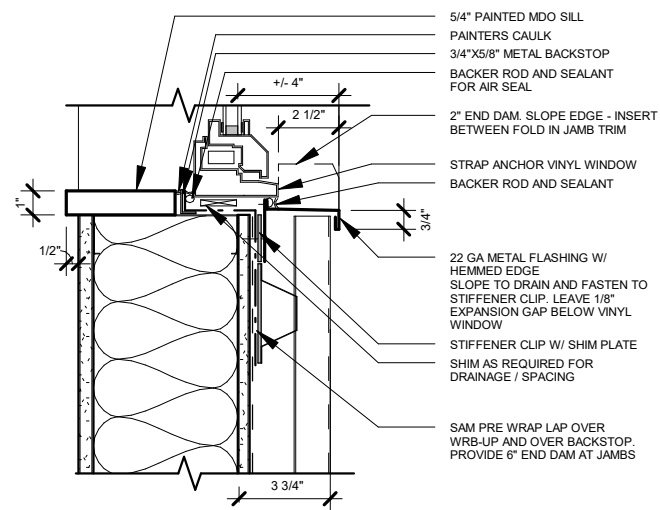


1 | TYP. WINDOW SILL AT METAL SIDING
SCALE: 1 1/2" = 1'-0"

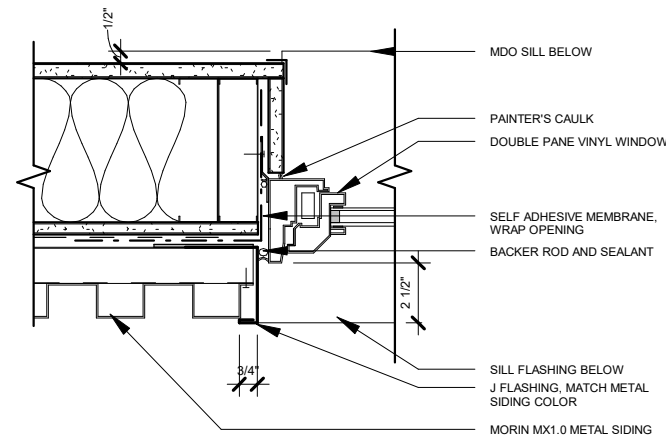


2 | TYP. WINDOW JAMB AT METAL SIDING
SCALE: 1 1/2" = 1'-0"

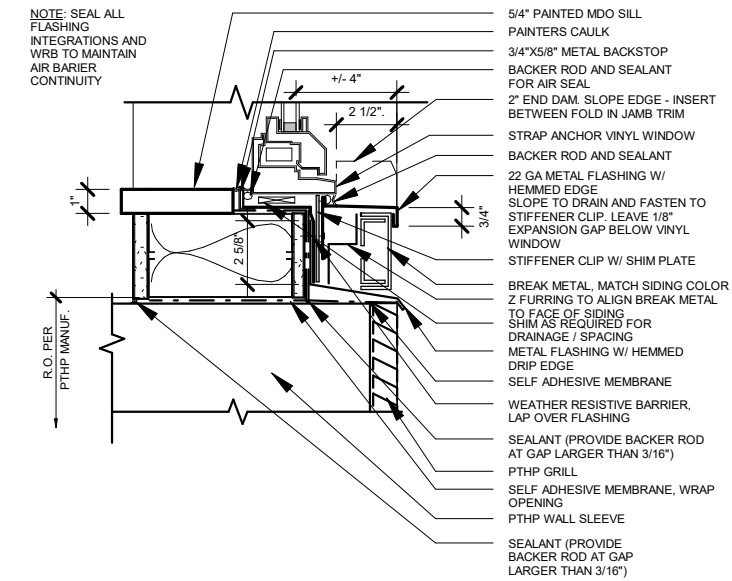


6 | PTHP HEAD AT WINDOW SILL
SCALE: 1 1/2" = 1'-0"

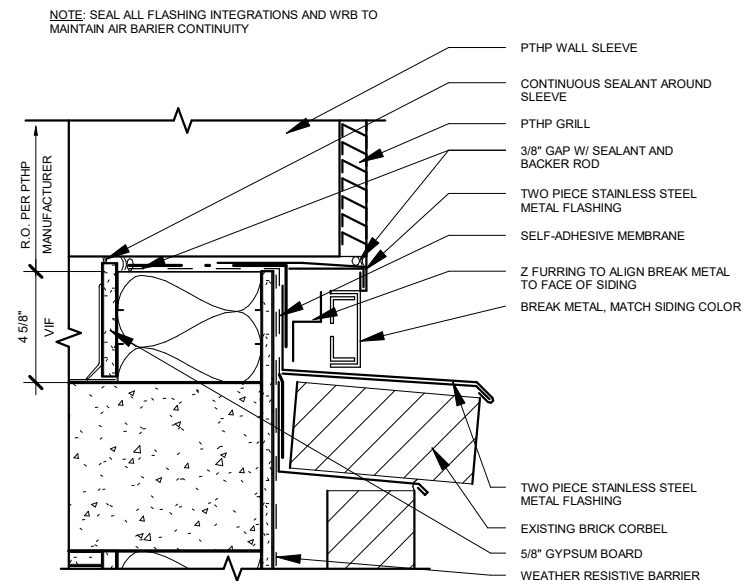


3 | PTHP SILL
SCALE: 1 1/2" = 1'-0"

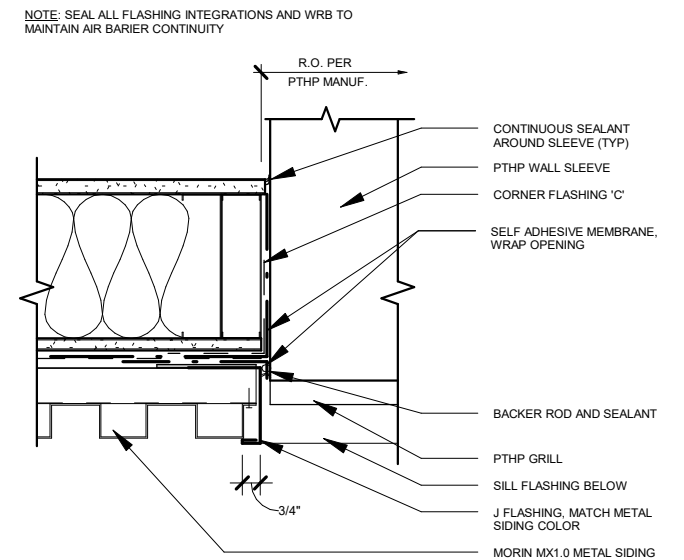


4 | PTHP JAMB
SCALE: 1 1/2" = 1'-0"

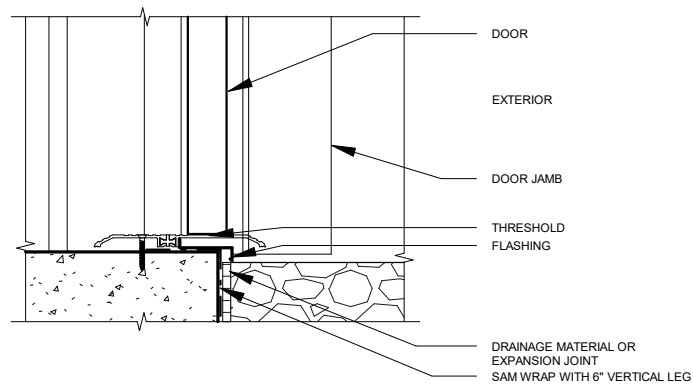

1 | TYP. EXTERIOR DOOR THRESHOLD
SCALE: 1 1/2" = 1'-0"

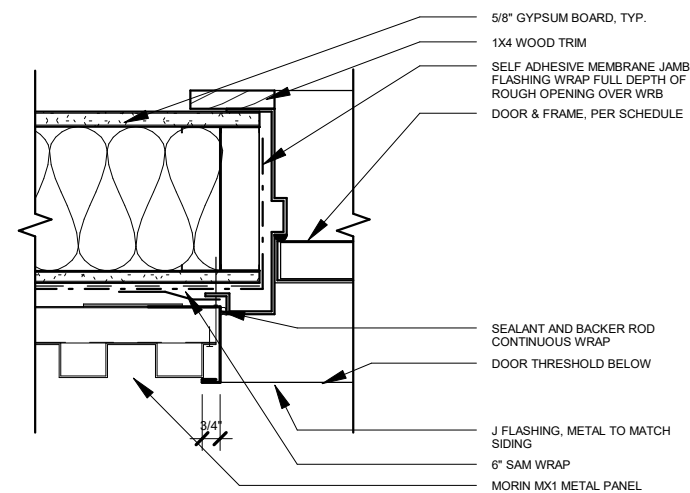

2 | TYP. EXTERIOR DOOR JAMB
SCALE: 1 1/2" = 1'-0"

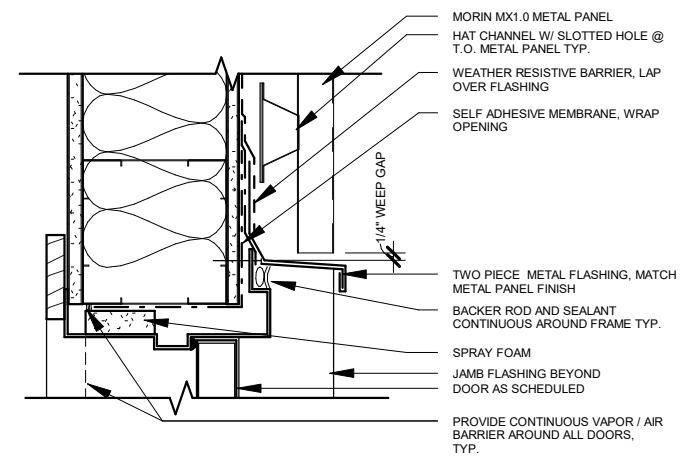

3 | TYP. EXTERIOR DOOR HEAD
SCALE: 1 1/2" = 1'-0"



SE CORNER



SW CORNER



SW CORNER - ALTERNATE



NW CORNER



NW CORNER - ALTERNATE



PROJECT SITE

EXISTING SITE CONTEXT



Alder House




SW 14th looking SE



SW 12th & Washington




Burnside & 13th crossing

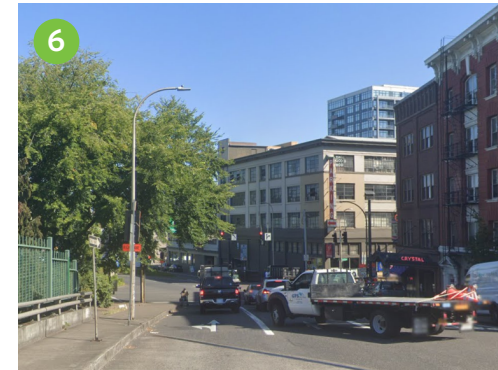

14th on ramp to 405



Jakes Grill

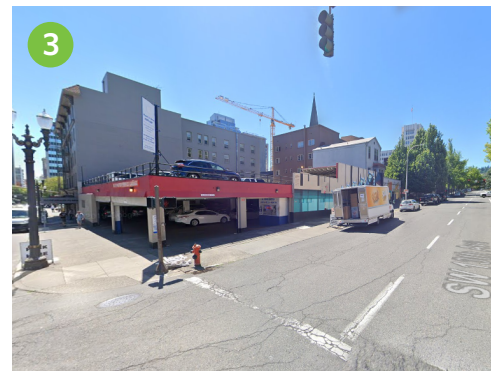

Parking garage



SW Alder & 14th



Mcmenamins Crystal Hotel




SW Washington & 13th



SW 13th & Alder



Burnside 405 overpass

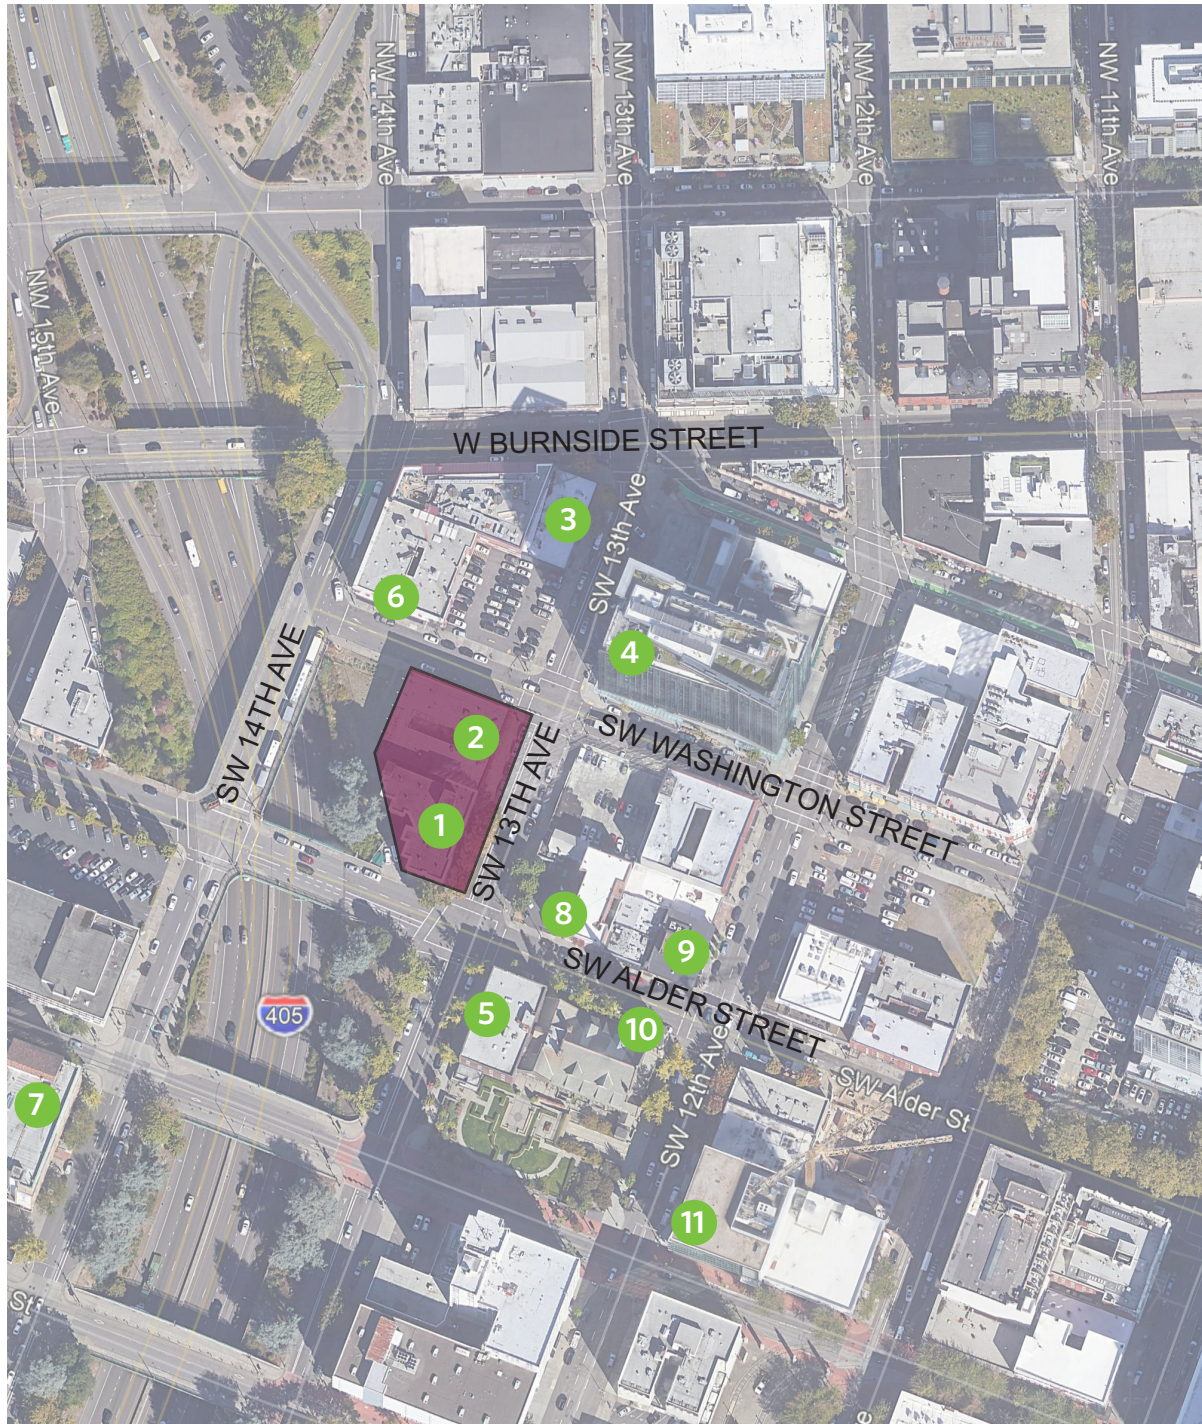

PROJECT SITE

ARCHITECTURAL CONTEXT



Alder House



Presbyterian Church



Office building



DePaul building



Historic Cassidy's



Historic church



Bonobos retail




Brick bldg across 405




Newer retail office bldg



ZGF Tower

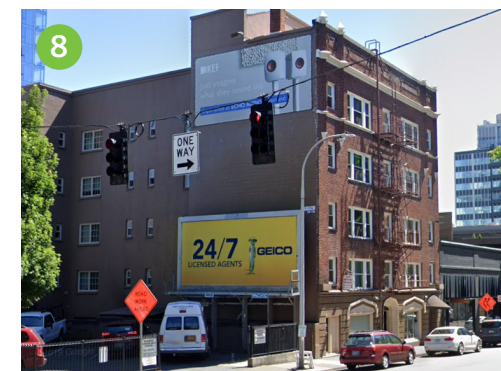

Apartment bldg

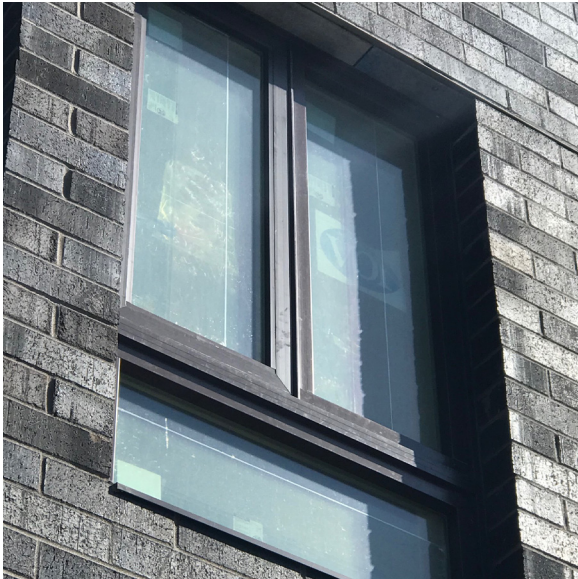


MATERIAL: VINYL WINDOW
COLOR: ARCHITECTURAL BRONZE




MATERIAL: STOREFRONT
COLOR: DARK BRONZE



MATERIAL: EXISTING BRICK




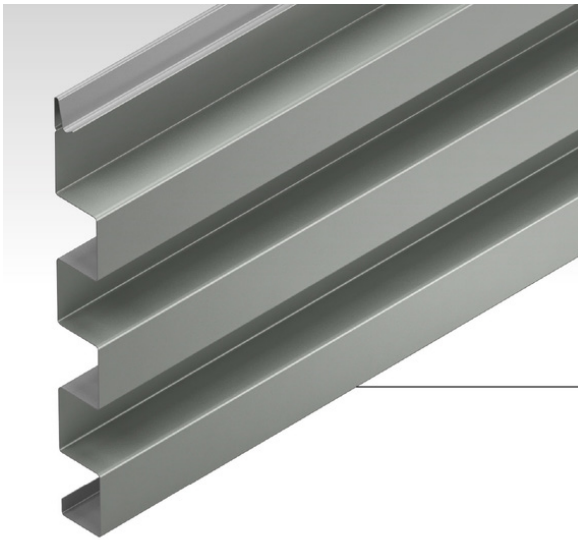


MORIN MATRIX MX1.0

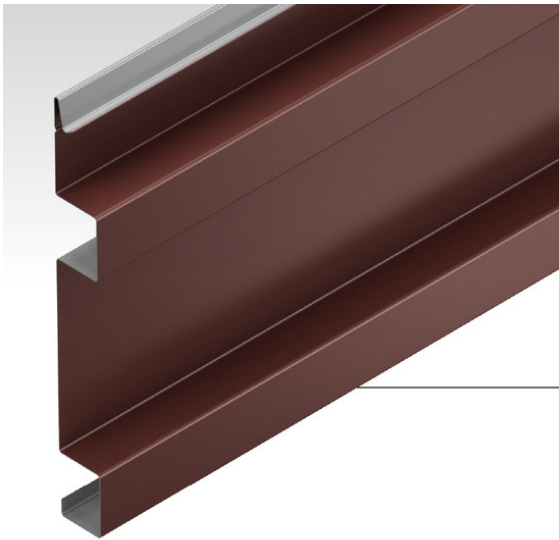

MORIN MATRIX MX4.0

MATERIALS

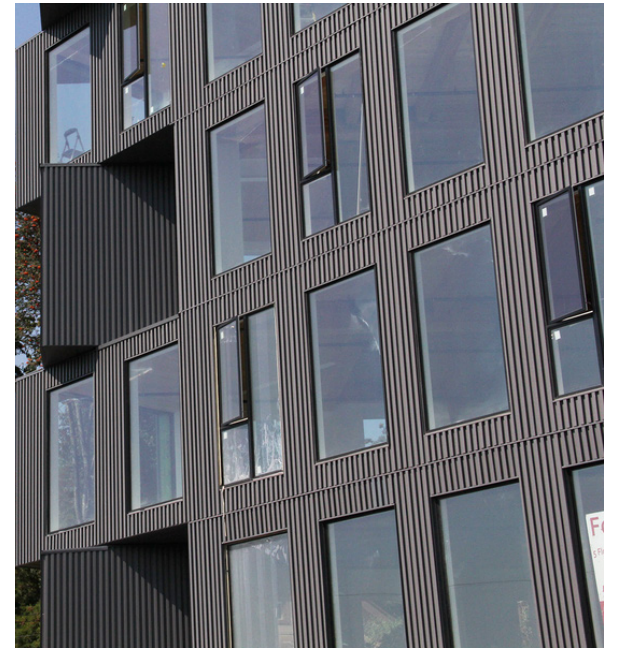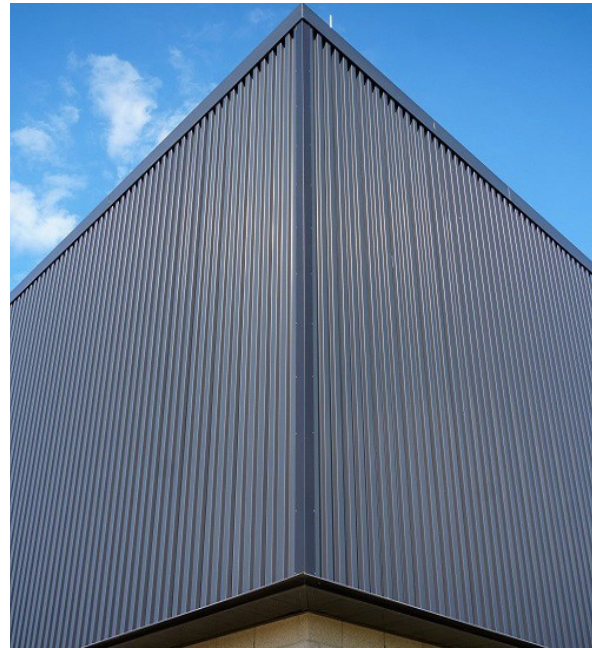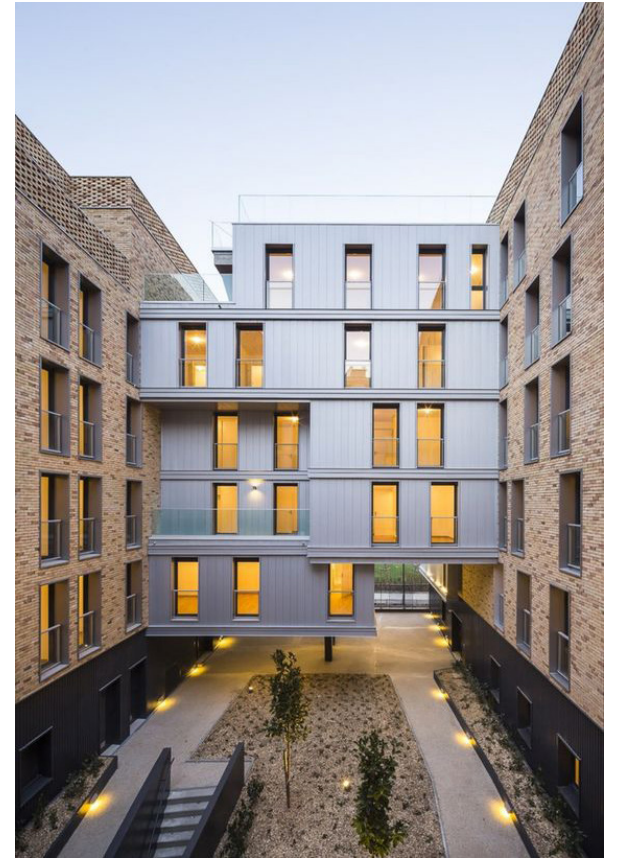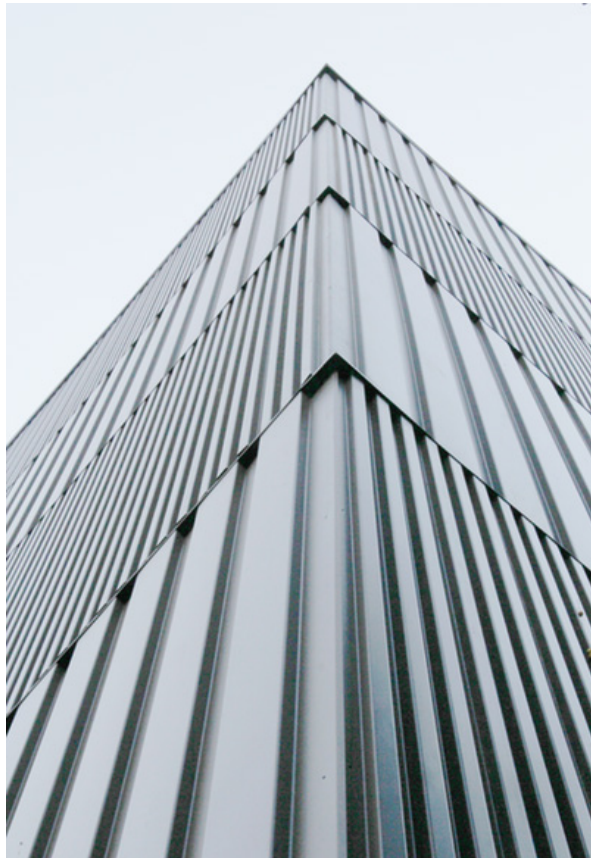

PRECEDENTS





BIKE PARKING REQUIREMENTS

PZC 33.258.070.D.2.B

MINIMUM BICYCLE PARKING:	
LONG TERM	NO REQUIREMENT PER 33.258.070(2)(b)(3)
SHORT TERM	7
PROVIDED ON-SITE BICYCLE PARKING:	18
SHORT TERM:	0 ONSITE, 3 EXISTING RACKS IN FURNISHING ZONE OF SIDEWALK
LONG TERM:	18
TOTAL BICYCLE PARKING	18

THIS PROJECT IS NOT A MAJOR REMODEL. NO NON-CONFORMING UPGRADE IS REQUIRED 33.258.070(2)(b)(3). THE EXISTING LONG TERM BIKE STORAGE DOES NOT MEET THE CURRENT STANDARDS. THE PROJECT WILL REPLACE THE EXISTING BIKE STORAGE.

THE PROPOSED WALL RACKS ARE SELECTED FROM THE HANDBOOK OF APPROVED BICYCLE RACKS (https://www.portlandoregon.gov/transportation/article/481836#vertical_multiple_bikes) THE RACKS WILL BE SPACE 17" PER 266.12

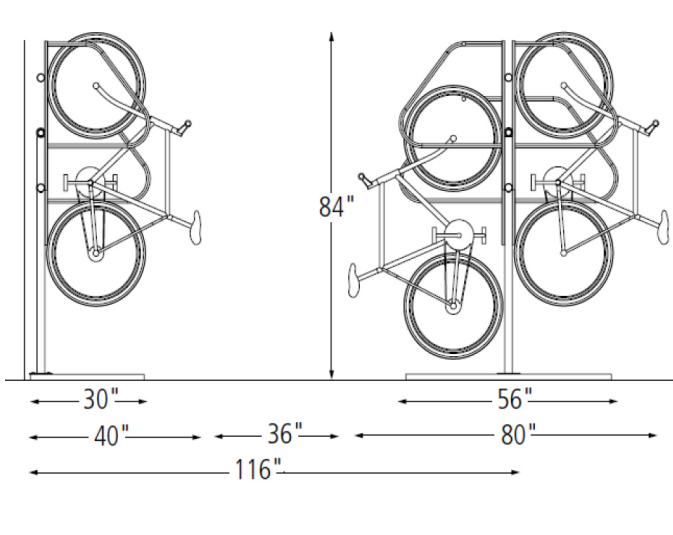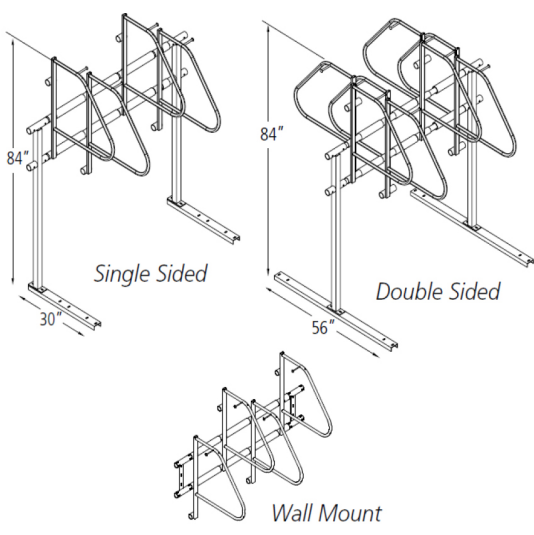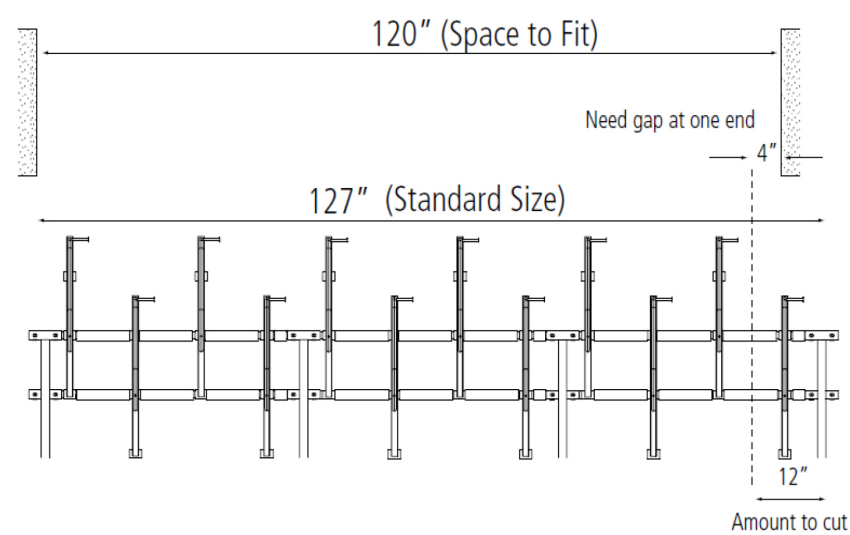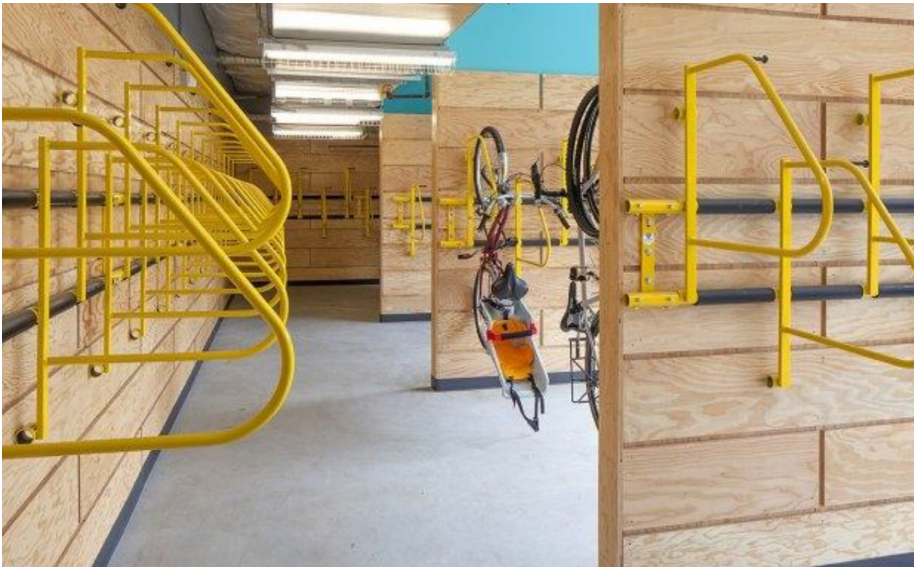


1 | INSTALLATION & SPACING


2 | STACKING OPTIONS

BIKE PARKING

BIKE PARKING

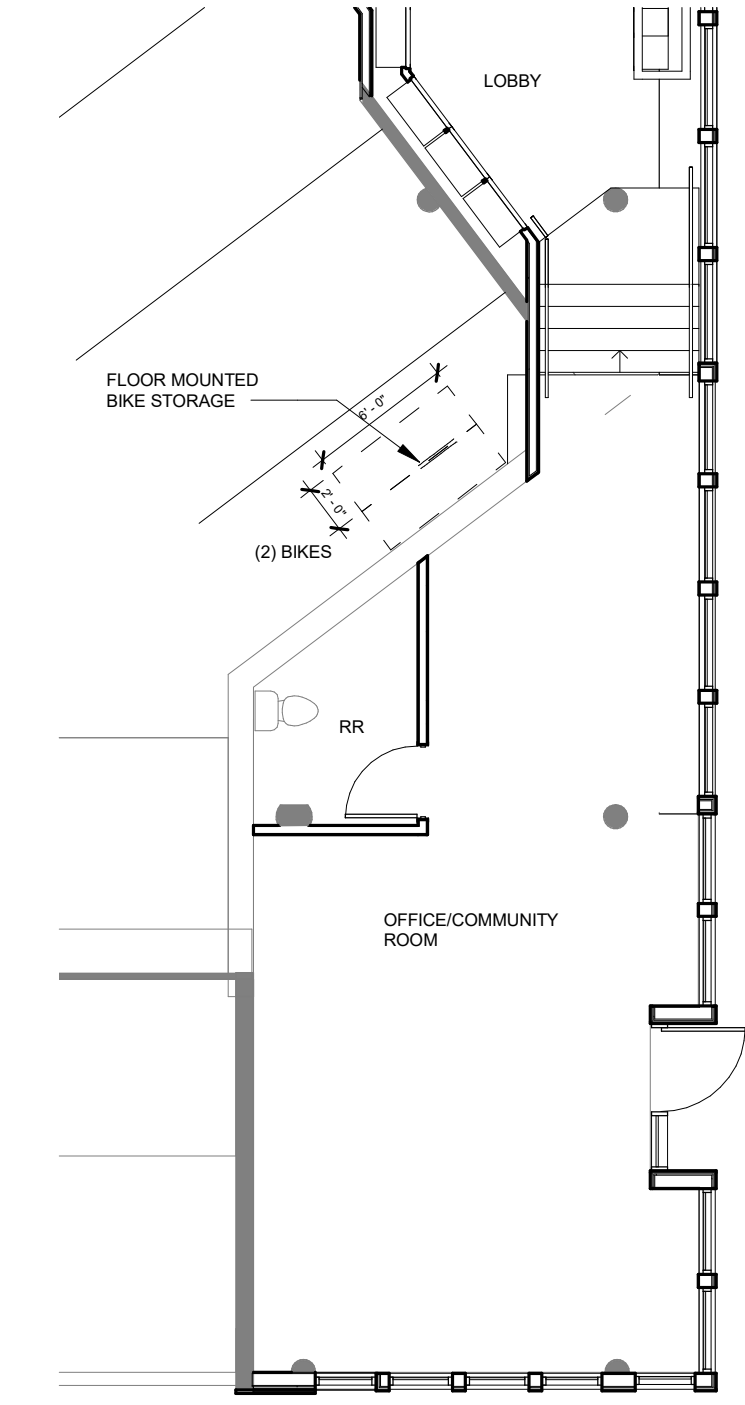

1 | GROUND FLOOR BIKE PARKING
SCALE: 1/8" = 1'-0"

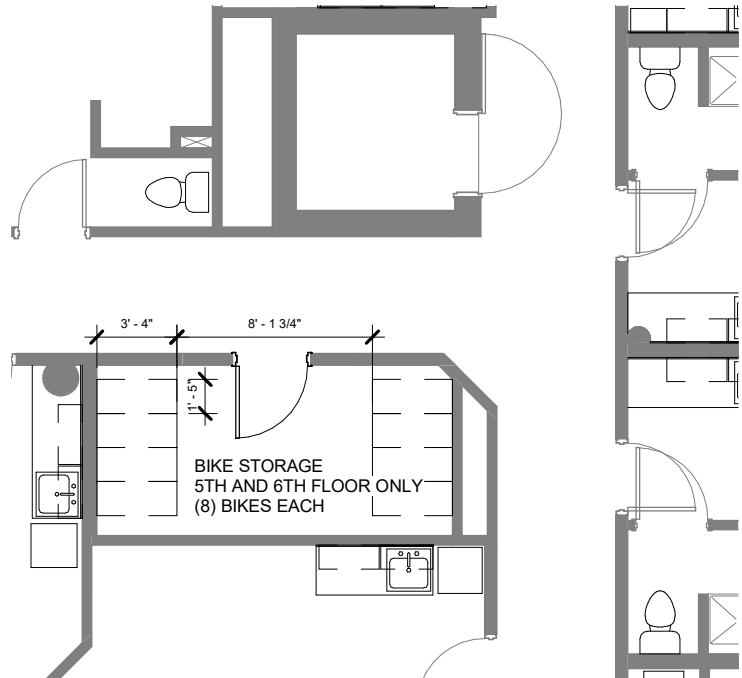


2 | FIFTH - SIXTH FLOOR BIKE PARKING
SCALE: 1/8" = 1'-0"

SW ALDER STREET GROUND FLOOR WINDOWS

PZC 33.510.220	
PZC 33.130.230.B.2.a.2	
TOTAL WALL LENGTH	39' - 2 1/2"
GLAZING LENGTH REQUIRED	9' - 10"
GLAZING LENGTH PROPOSED	12' - 2 1/2"
PERCENT GLAZING LENGTH REQUIRED	25%
PERCENT GLAZING LENGTH PROPOSED	31%
TOTAL WALL AREA	261 SF
GLAZING AREA REQUIRED	65 SF
GLAZING AREA PROPOSED	84 SF
PERCENT GLAZING AREA REQUIRED	25%
PERCENT GLAZING AREA PROPOSED	32%

GROUND FLOOR WINDOW STANDARDS ARE MET

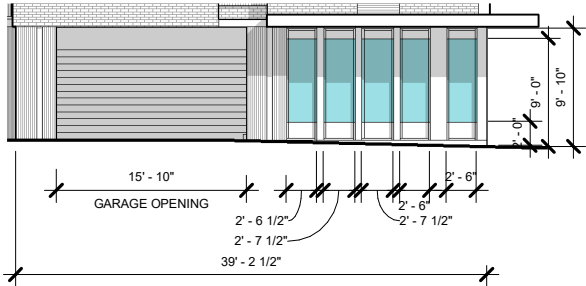


2 SOUTH ELEVATION - GROUND FLOOR WINDOWS
SCALE: 1/16" = 1'-0"

SW 13TH AVENUE GROUND FLOOR WINDOWS

PZC 33.510.220	
PZC 33.130.230.B.2	
TOTAL WALL LENGTH	100' - 3"
GLAZING LENGTH REQUIRED	40' - 0"
GLAZING LENGTH PROPOSED	84' - 7 1/2"
PERCENT GLAZING LENGTH REQUIRED	40%
PERCENT GLAZING LENGTH PROPOSED	85%
TOTAL WALL AREA	741 SF
GLAZING AREA REQUIRED	296 SF
GLAZING AREA PROPOSED	606 SF
PERCENT GLAZING AREA REQUIRED	40%
PERCENT GLAZING AREA PROPOSED	82%

GROUND FLOOR WINDOW STANDARDS ARE MET

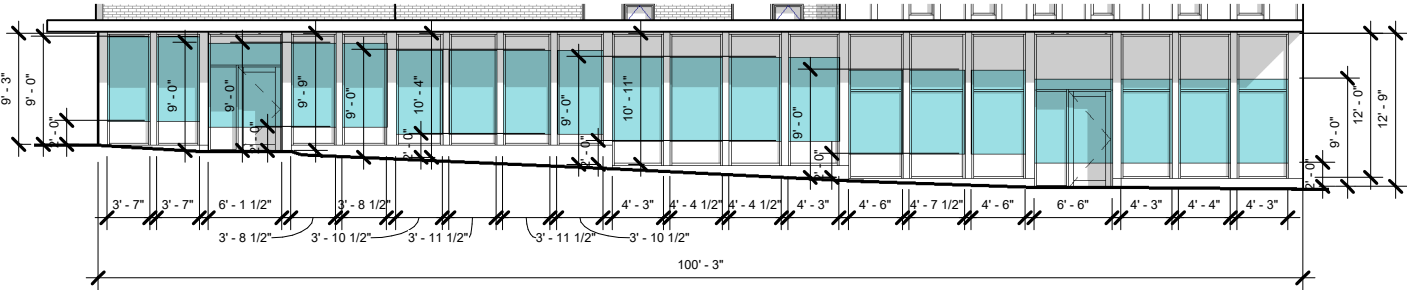


1 EAST ELEVATION - GROUND FLOOR WINDOWS
SCALE: 1/16" = 1'-0"


FLOOR AREA		SITE AREA	
LEVEL	AREA	SITE AREA	8667 SF
FIRST FLOOR	7701 SF		
SECOND FLOOR	6686 SF		
THIRD FLOOR	6763 SF		
FOURTH FLOOR	6763 SF		
FIFTH FLOOR	6763 SF		
SIXTH FLOOR	6763 SF		
SEVENTH FLOOR	6686 SF		
ROOF	502 SF		
TOTAL	48627 SF		

BASE ZONE ALLOWED FAR: 8:1
BASE ZONE ALLOWED FA: 69,336 SF
FAR LIMIT PER FAR TRANSFER PER COUNTY ASSESSOR: 49,700 SF

FLOOR AREA RATIO (FAR): 5.61:1

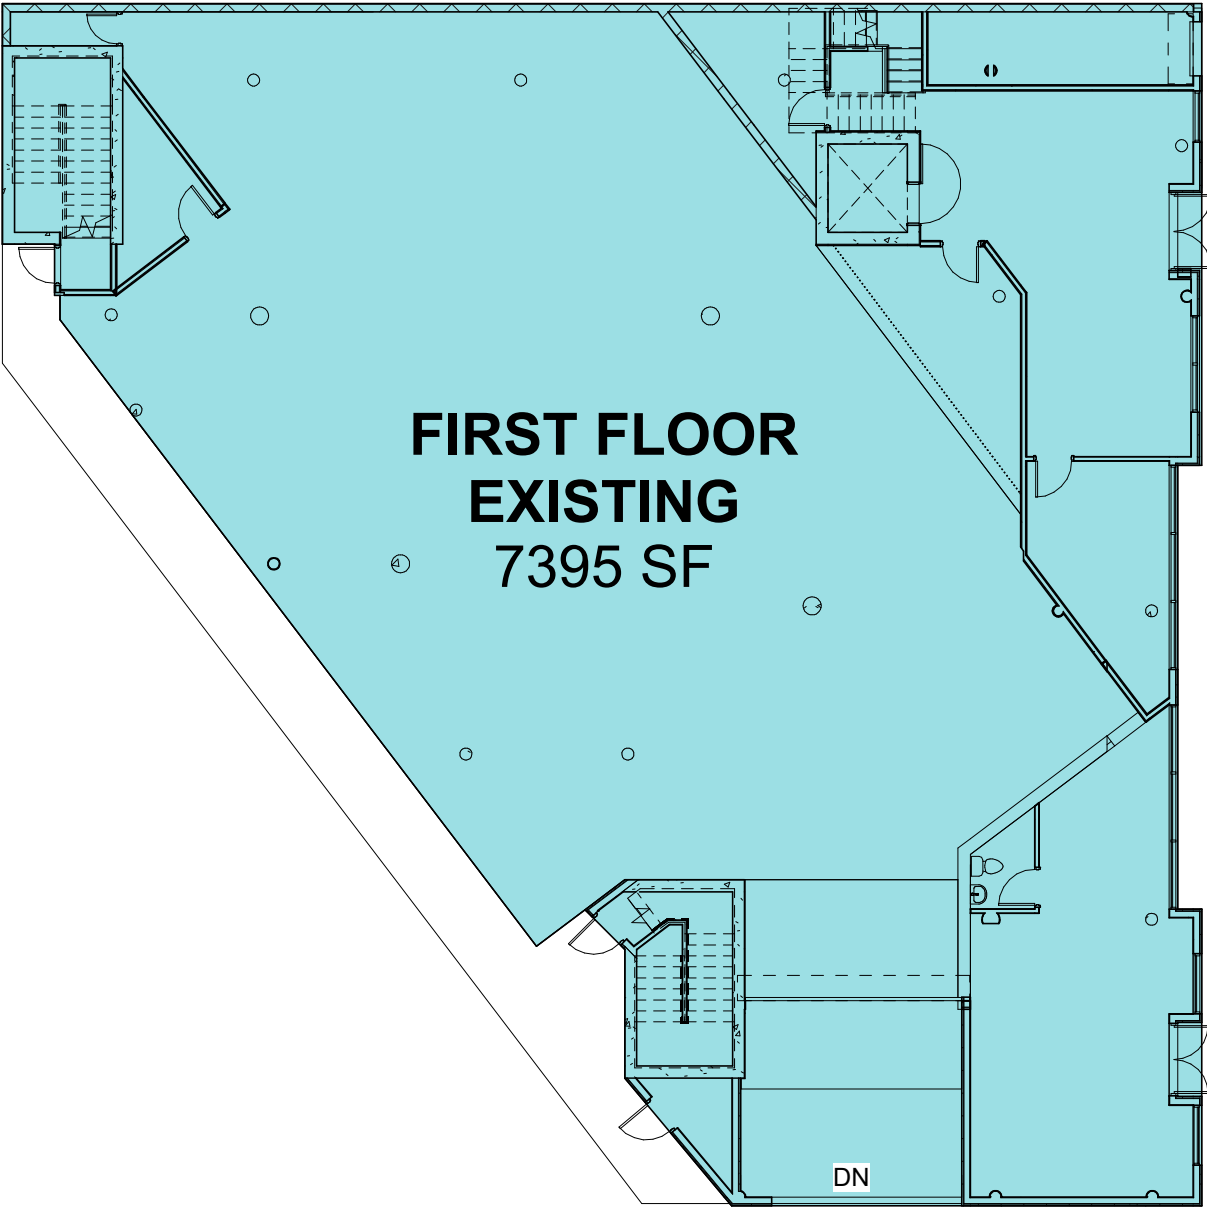

1 FIRST FLOOR PLAN EXISTING
SCALE: 1/16" = 1'-0"

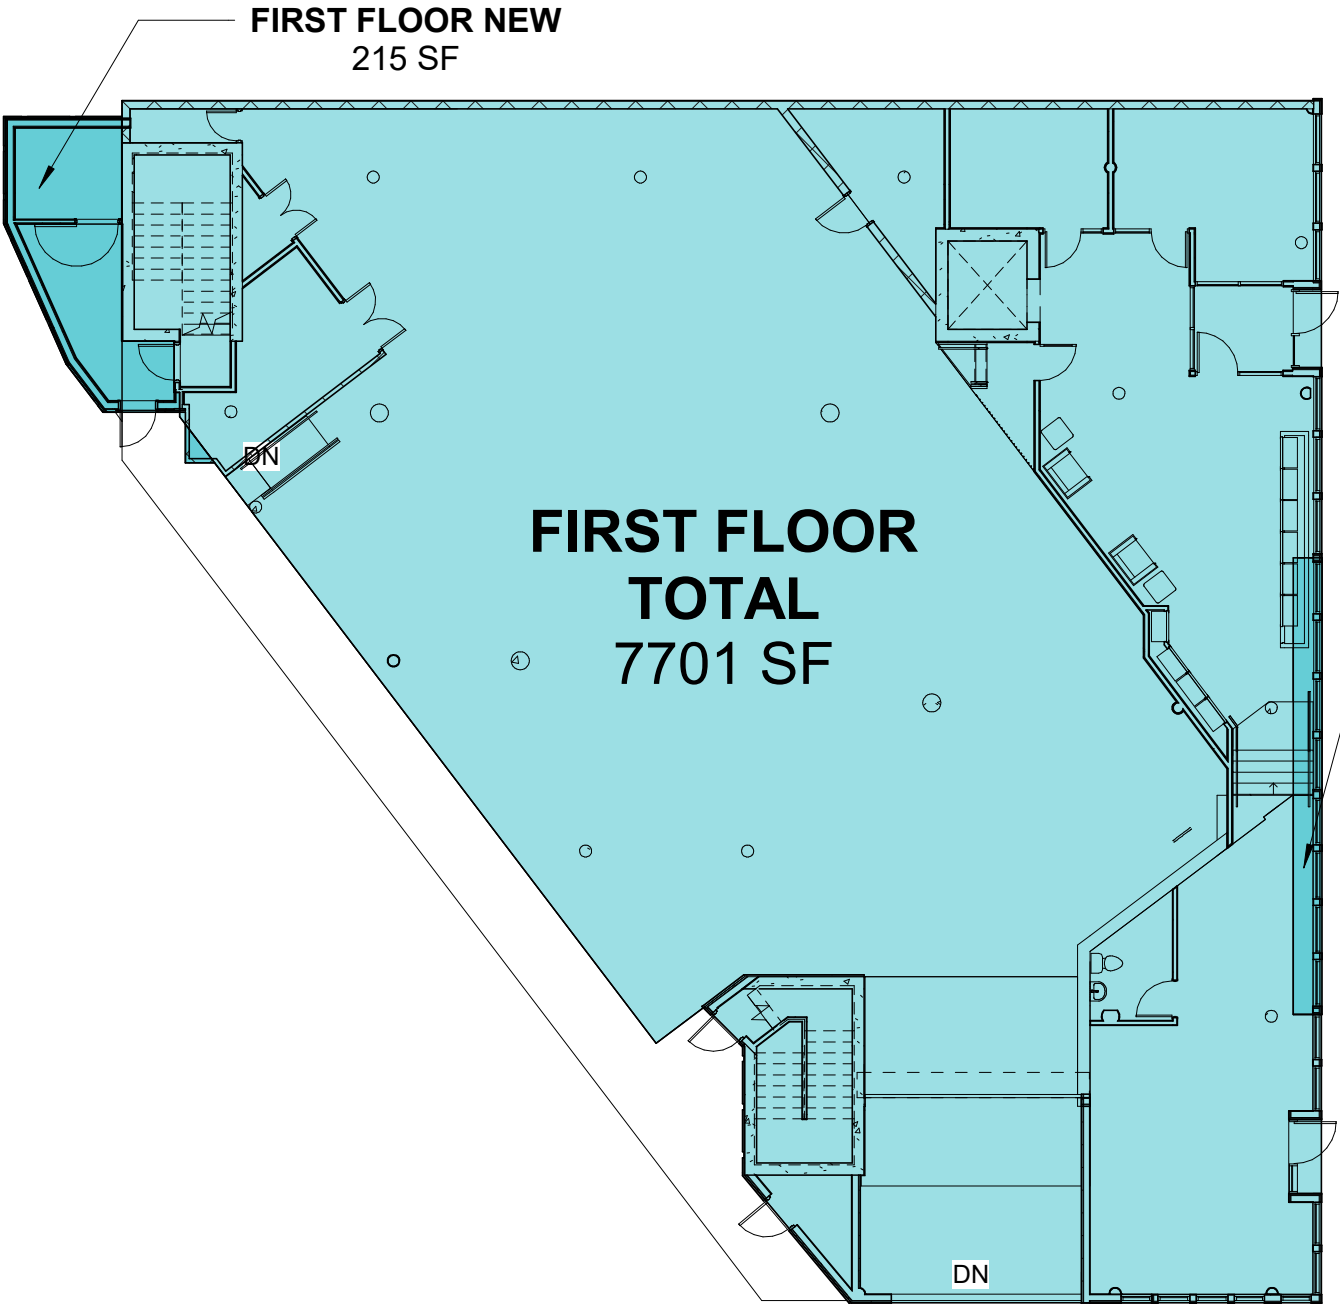


2 FIRST FLOOR PLAN NEW
SCALE: 1/16" = 1'-0"


FLOOR AREA (ALTERNATE)		SITE AREA	
LEVEL	AREA	SITE AREA	8667 SF
FIRST FLOOR	7701 SF		
SECOND FLOOR	6686 SF		
THIRD FLOOR	6763 SF		
FOURTH FLOOR	6763 SF		
FIFTH FLOOR	6763 SF		
SIXTH FLOOR	6763 SF		
SEVENTH FLOOR	6686 SF		
ROOF	502 SF		
TOTAL	48627 SF		

BASE ZONE ALLOWED FAR: 8:1
 BASE ZONE ALLOWED FA: 69,336 SF
 FAR LIMIT PER FAR TRANSFER PER COUNTY ASSESSOR: 49,700 SF


FLOOR AREA RATIO (FAR): 5.61:1

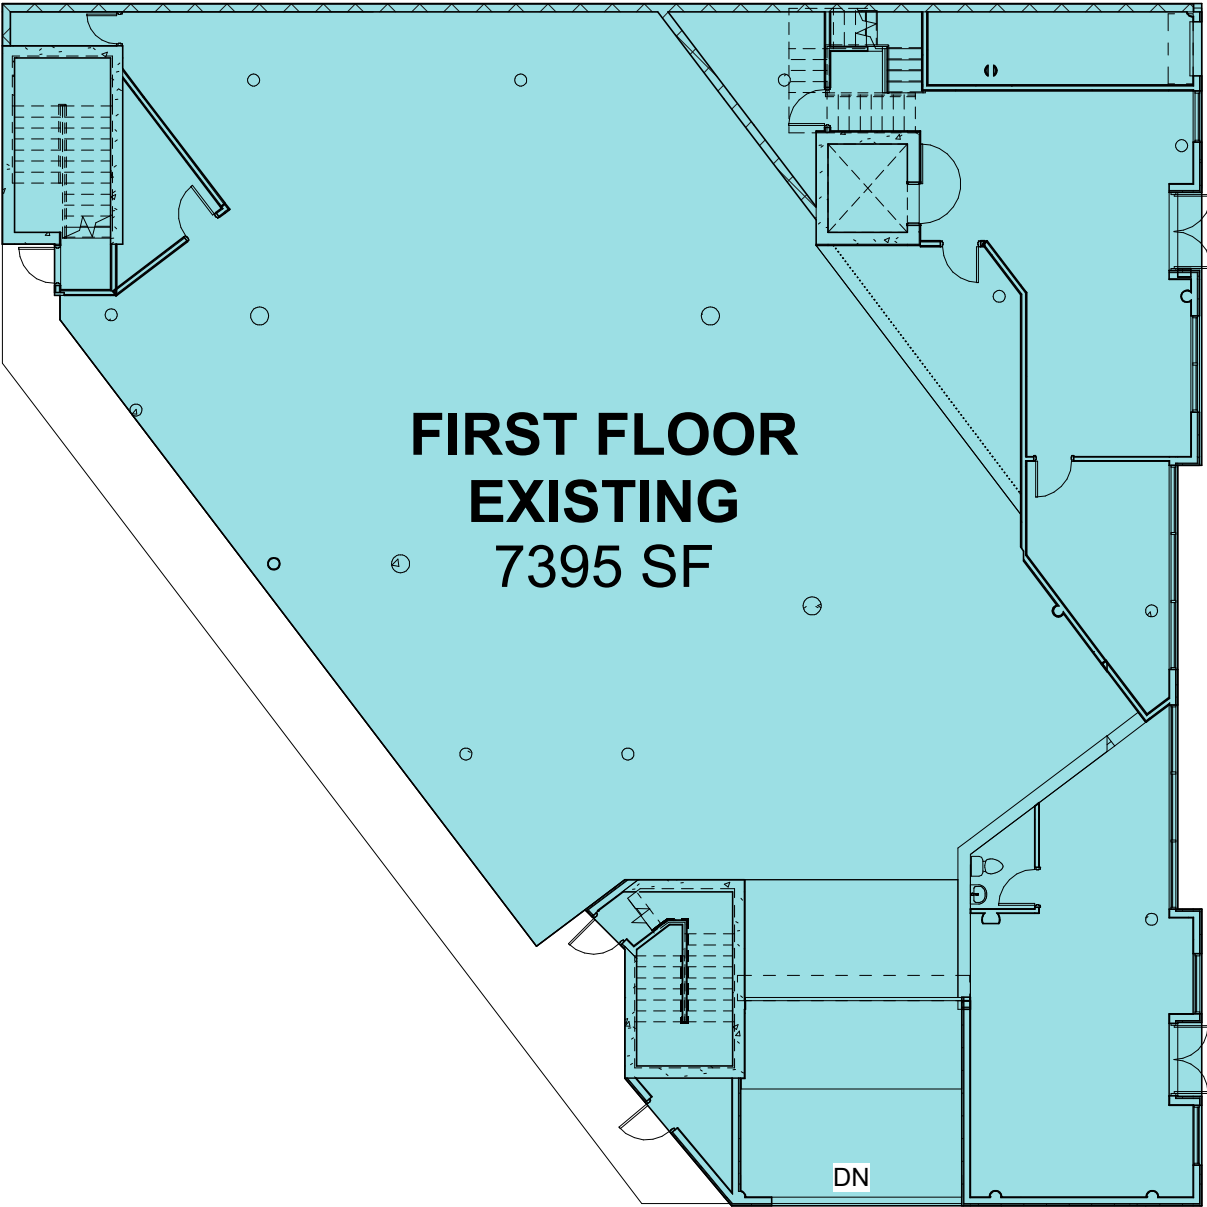


1 FIRST FLOOR PLAN EXISTING
 SCALE: 1/16" = 1'-0"

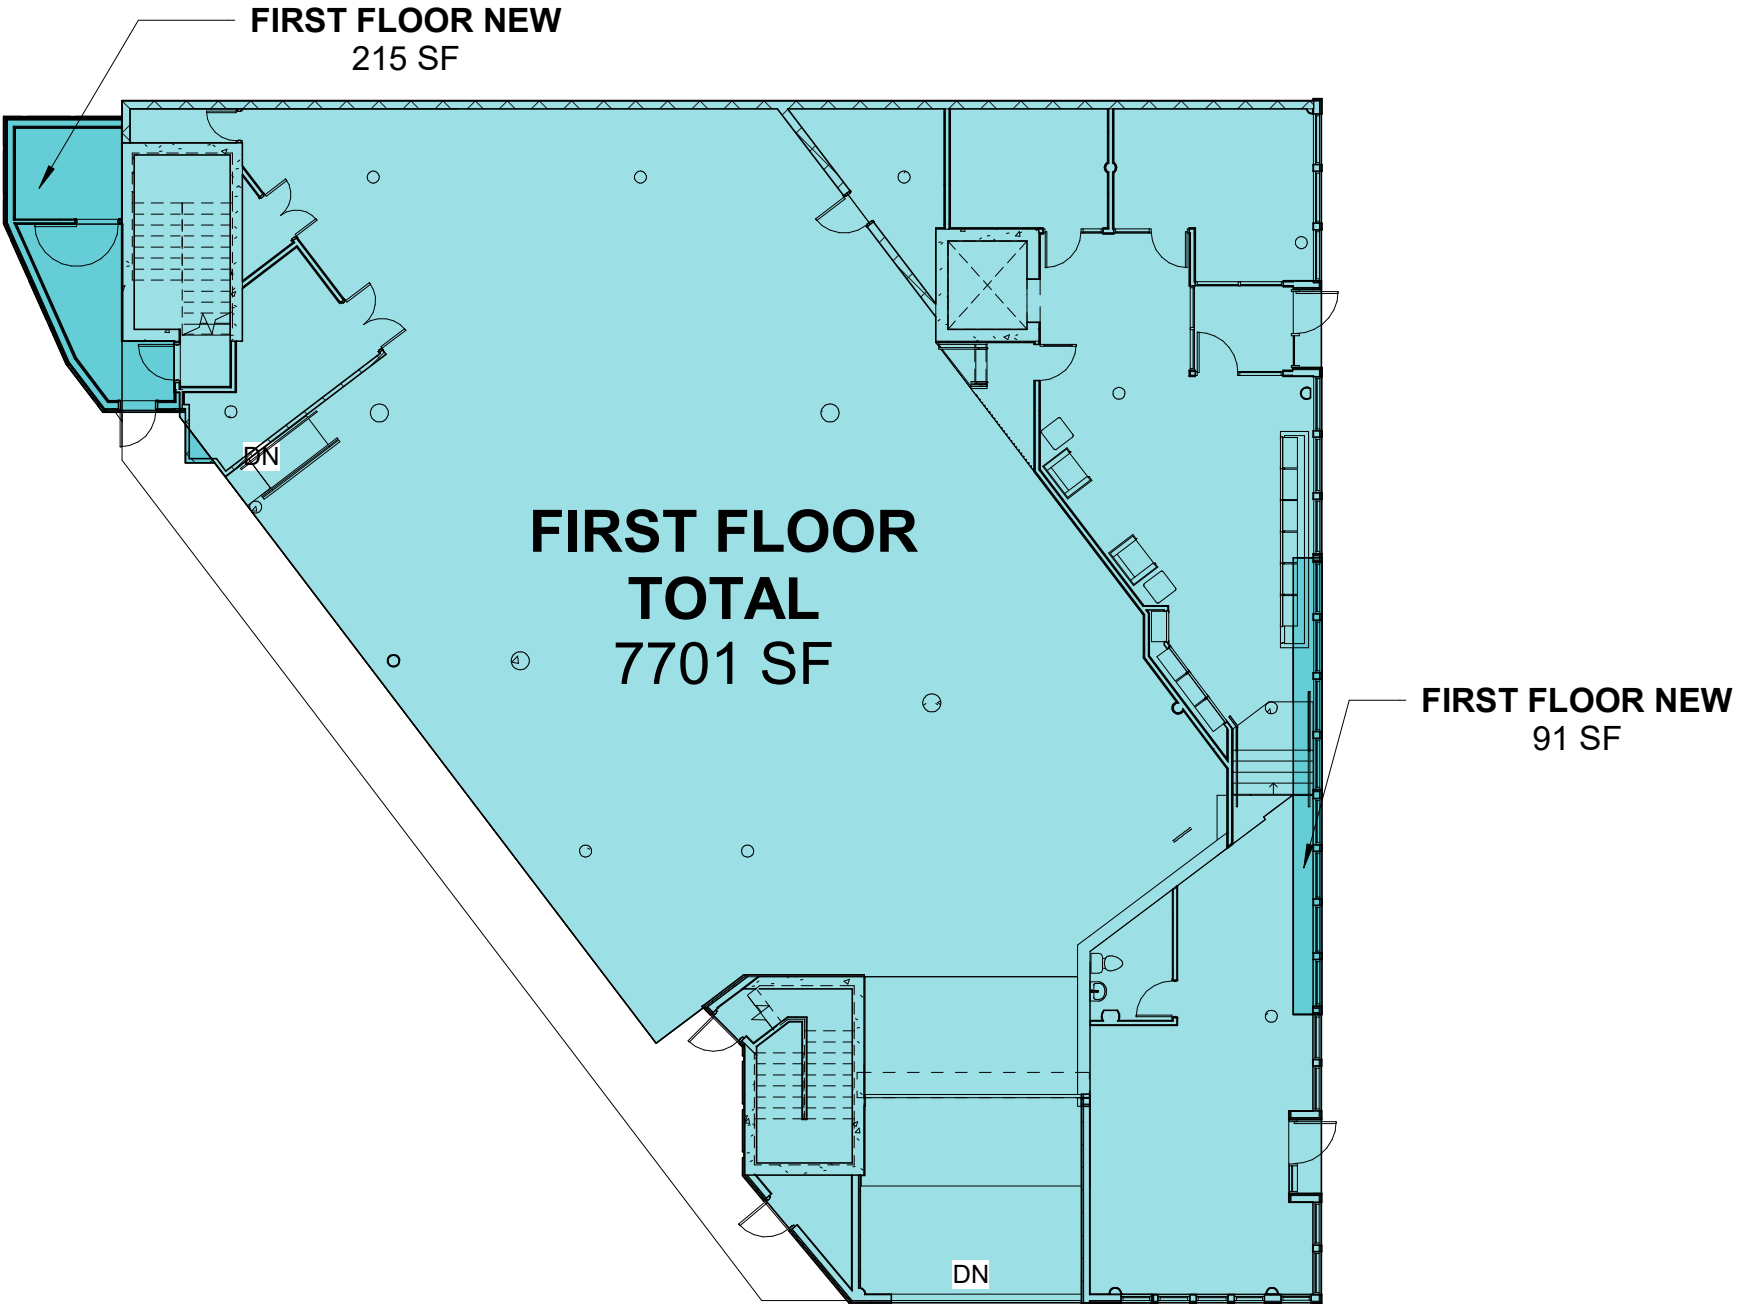


2 FIRST FLOOR PLAN NEW - ALTERNATE
 SCALE: 1/16" = 1'-0"

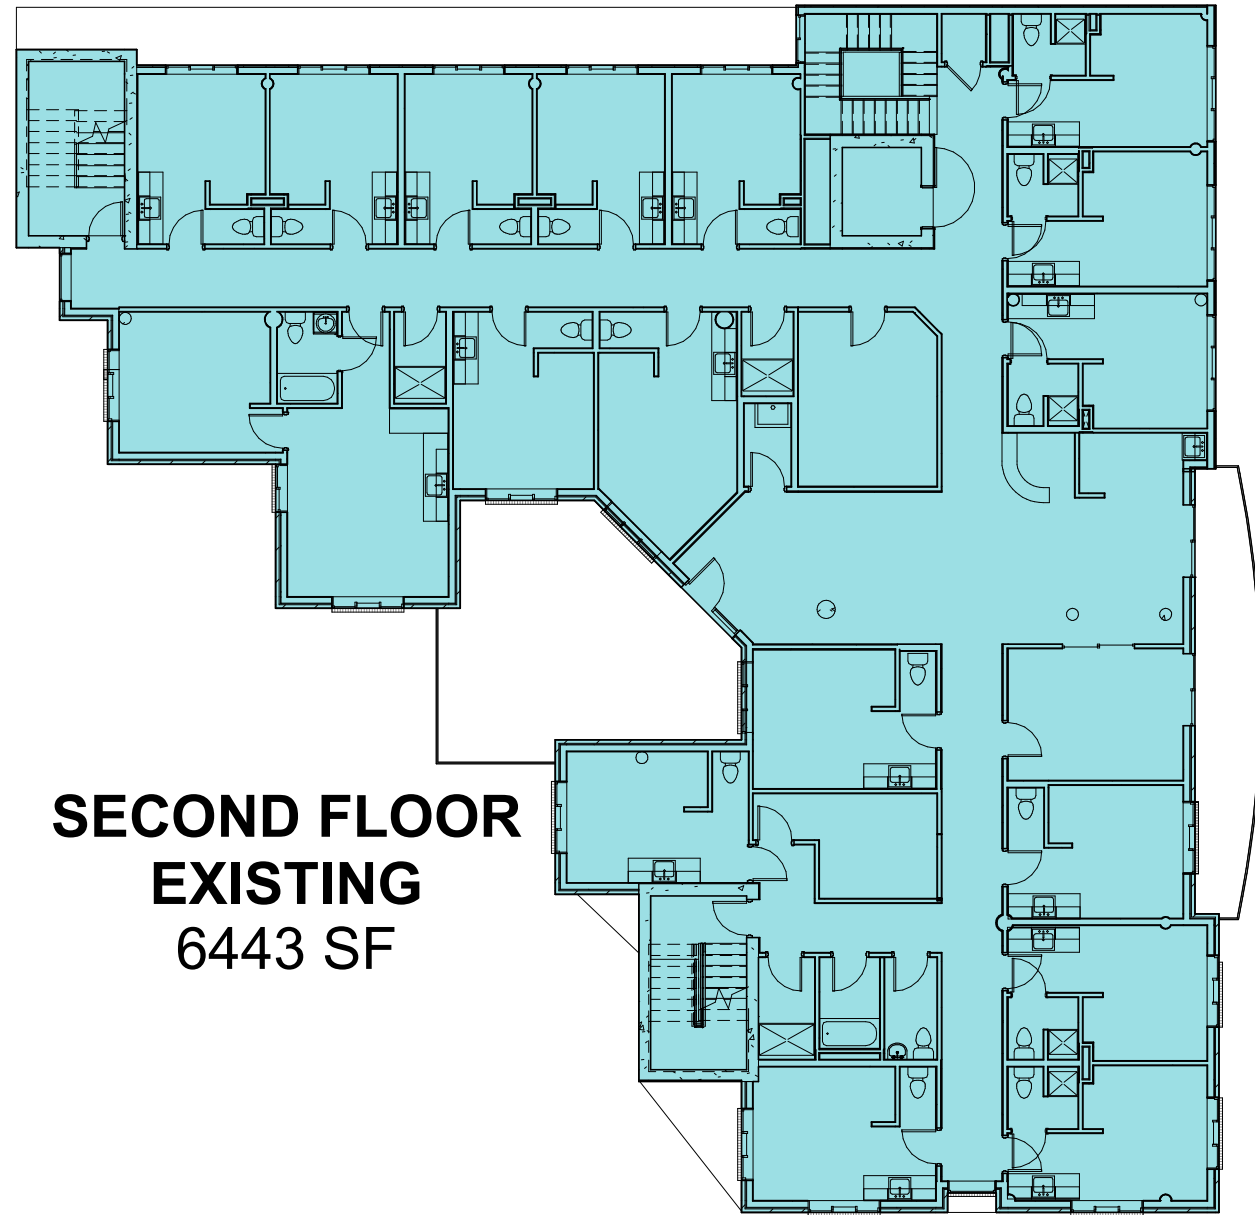


1 | SECOND FLOOR PLAN EXISTING
SCALE: 1/16" = 1'-0"

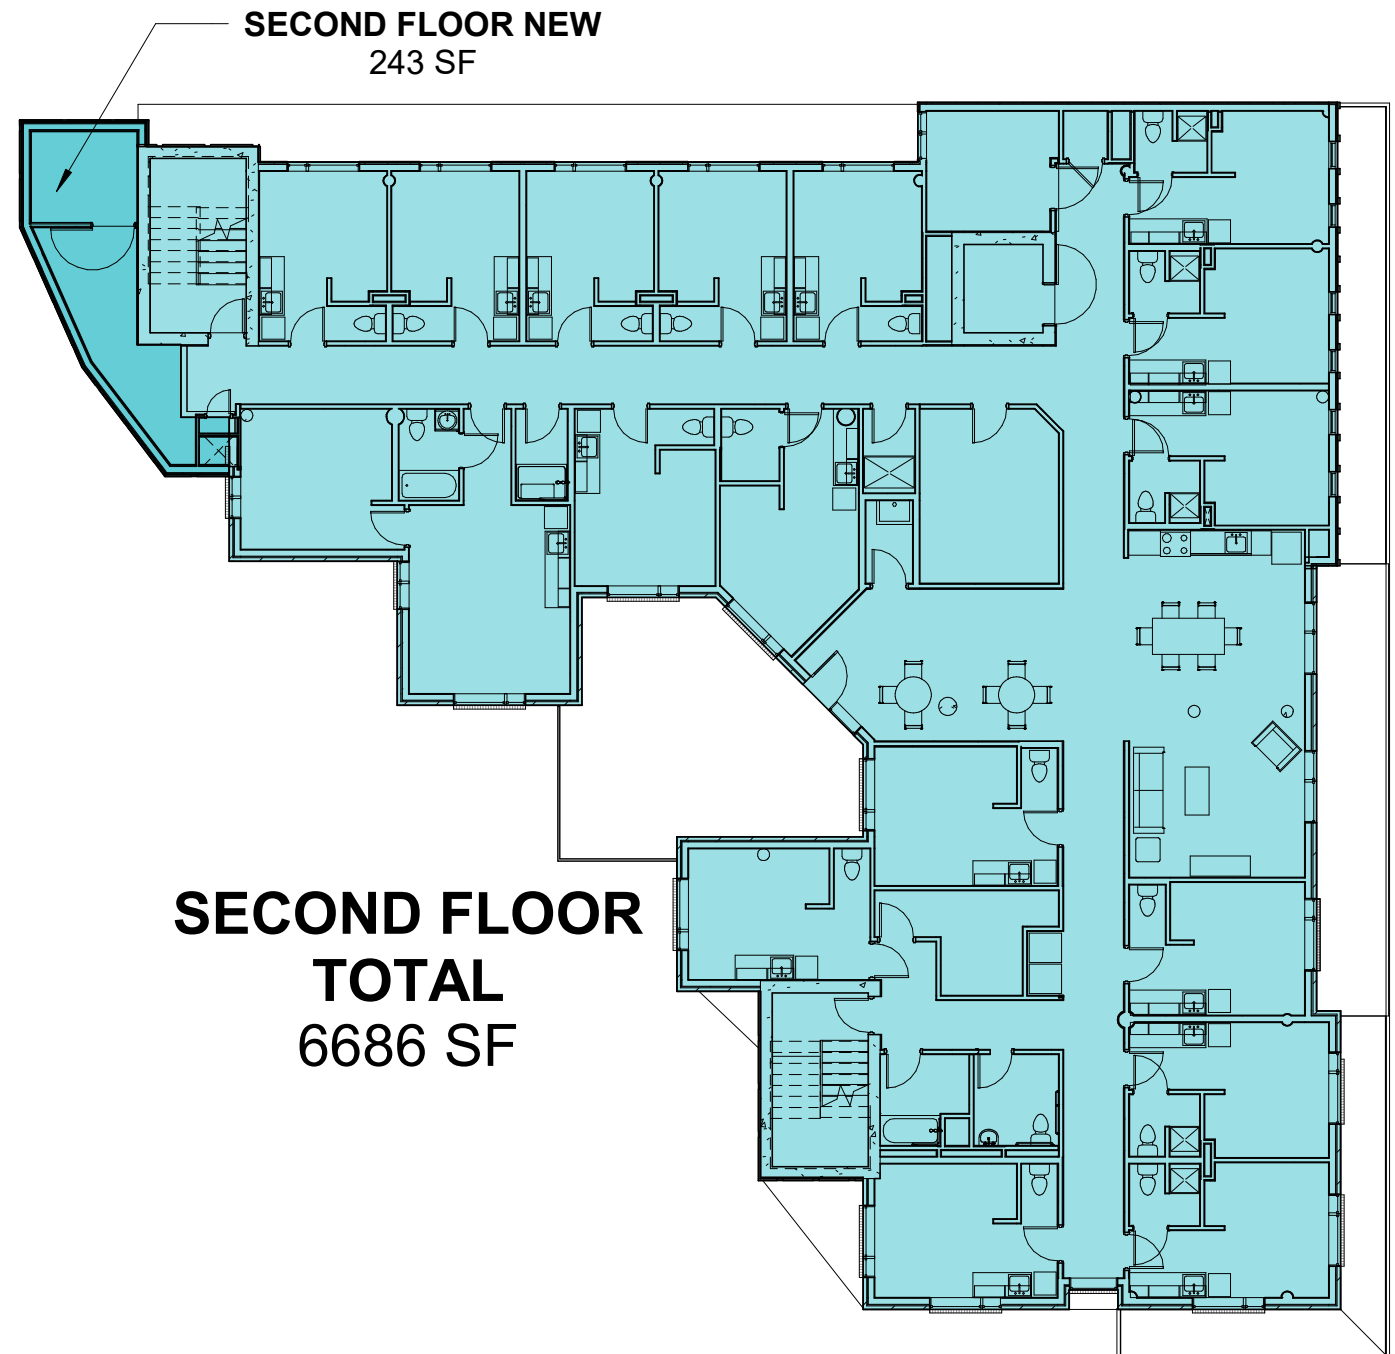


2 | SECOND FLOOR PLAN NEW
SCALE: 1/16" = 1'-0"

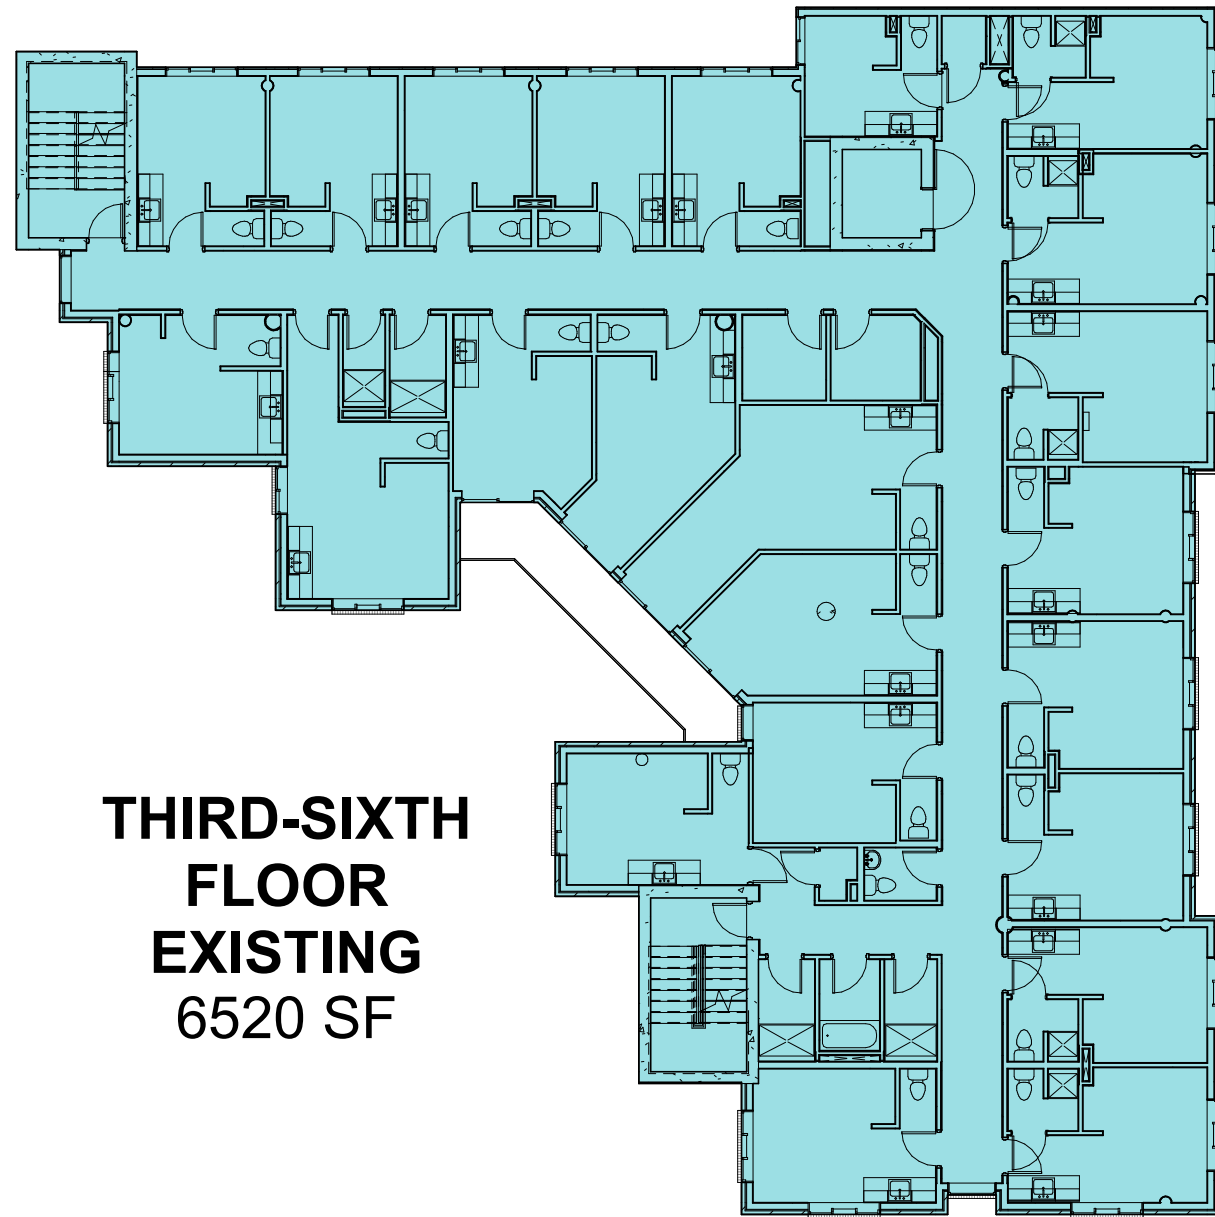

1 | THIRD - SIXTH FLOOR PLAN EXISTING
SCALE: 1/16" = 1'-0"

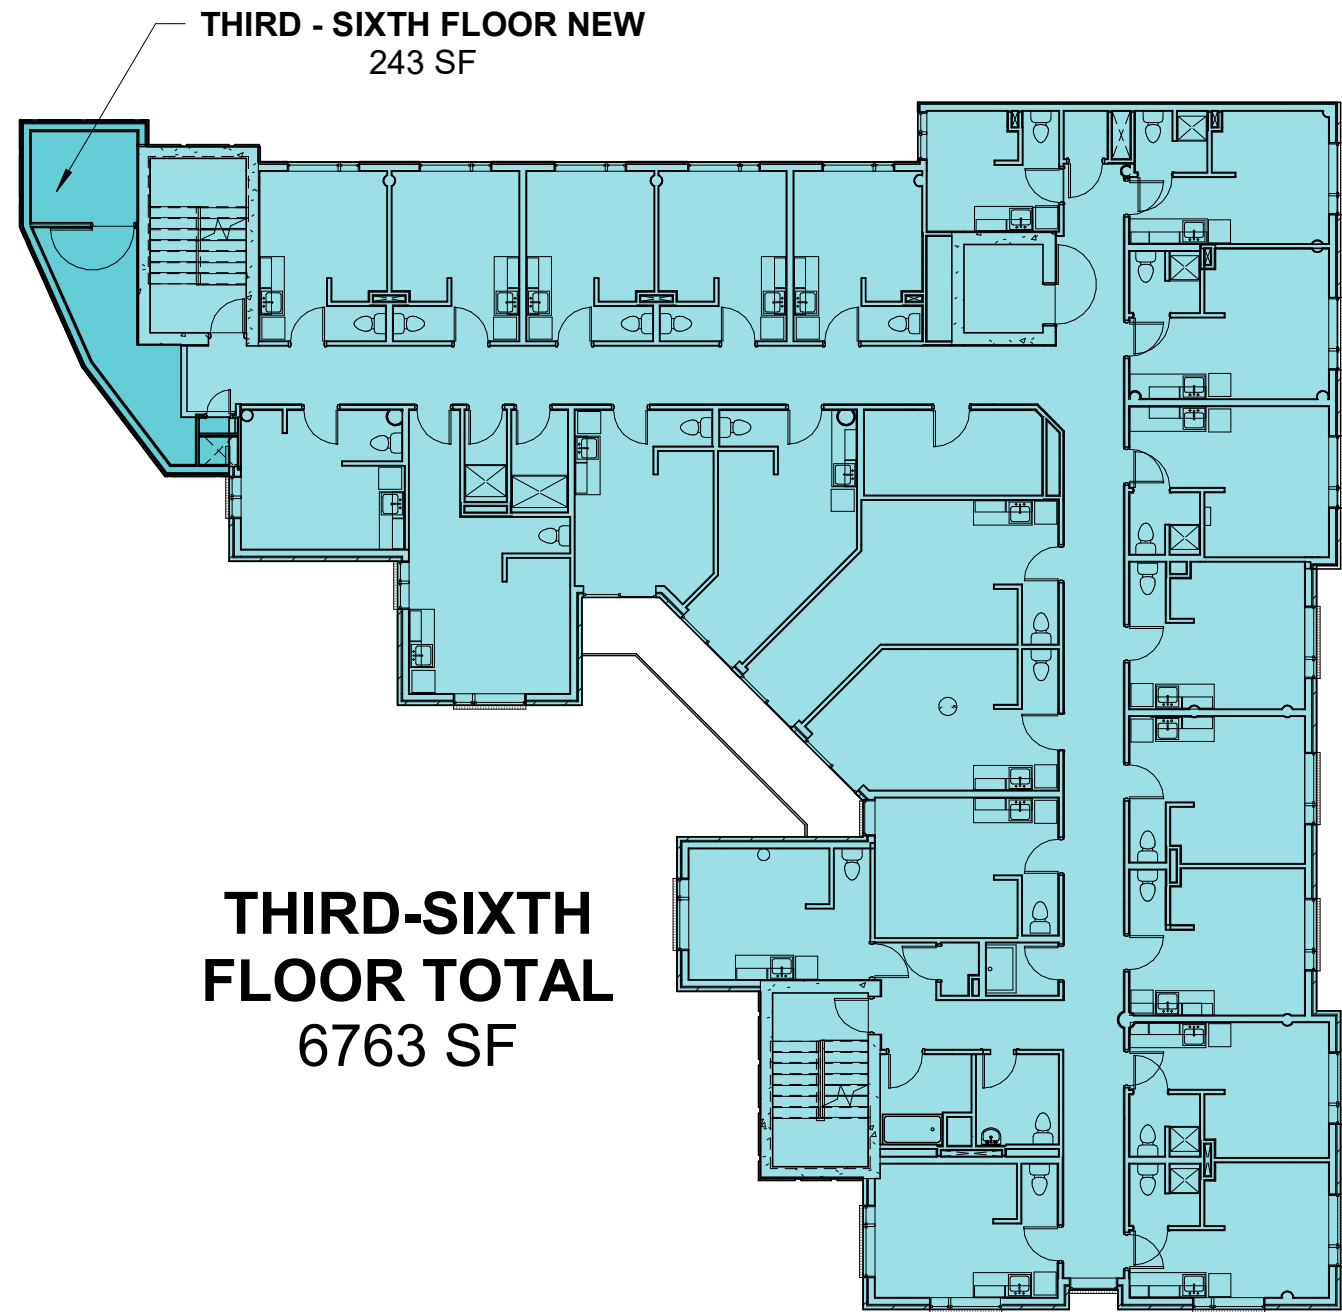


2 | THIRD - SIXTH FLOOR PLAN NEW
SCALE: 1/16" = 1'-0"

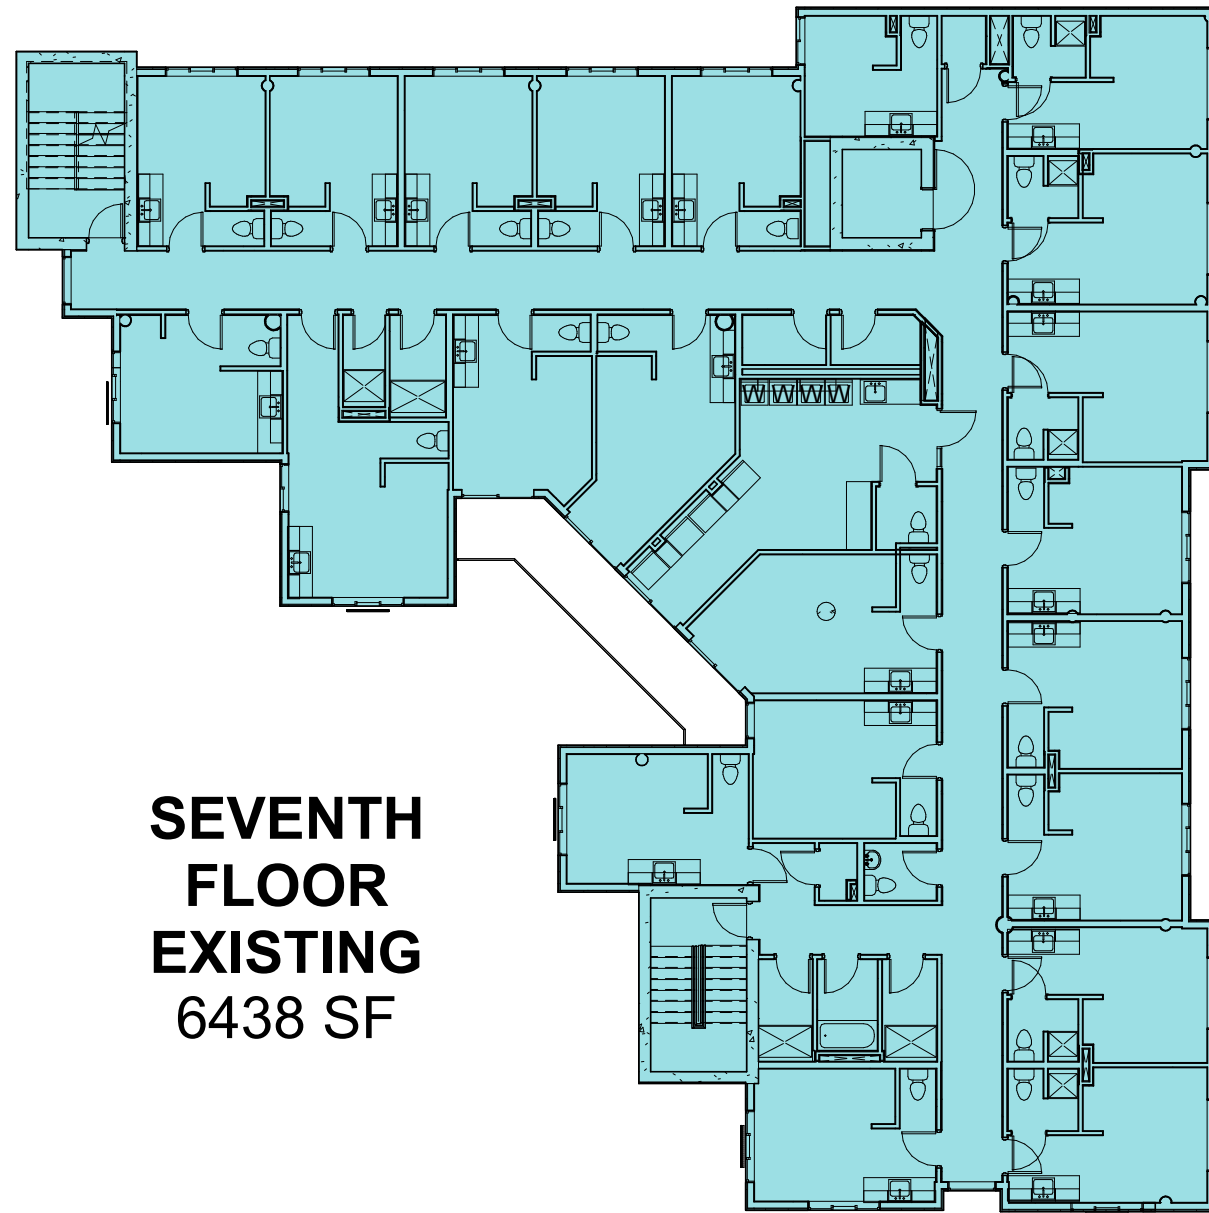


**SEVENTH
FLOOR
EXISTING
6438 SF**

1 | SEVENTH FLOOR PLAN EXISTING
SCALE: 1/16" = 1'-0"

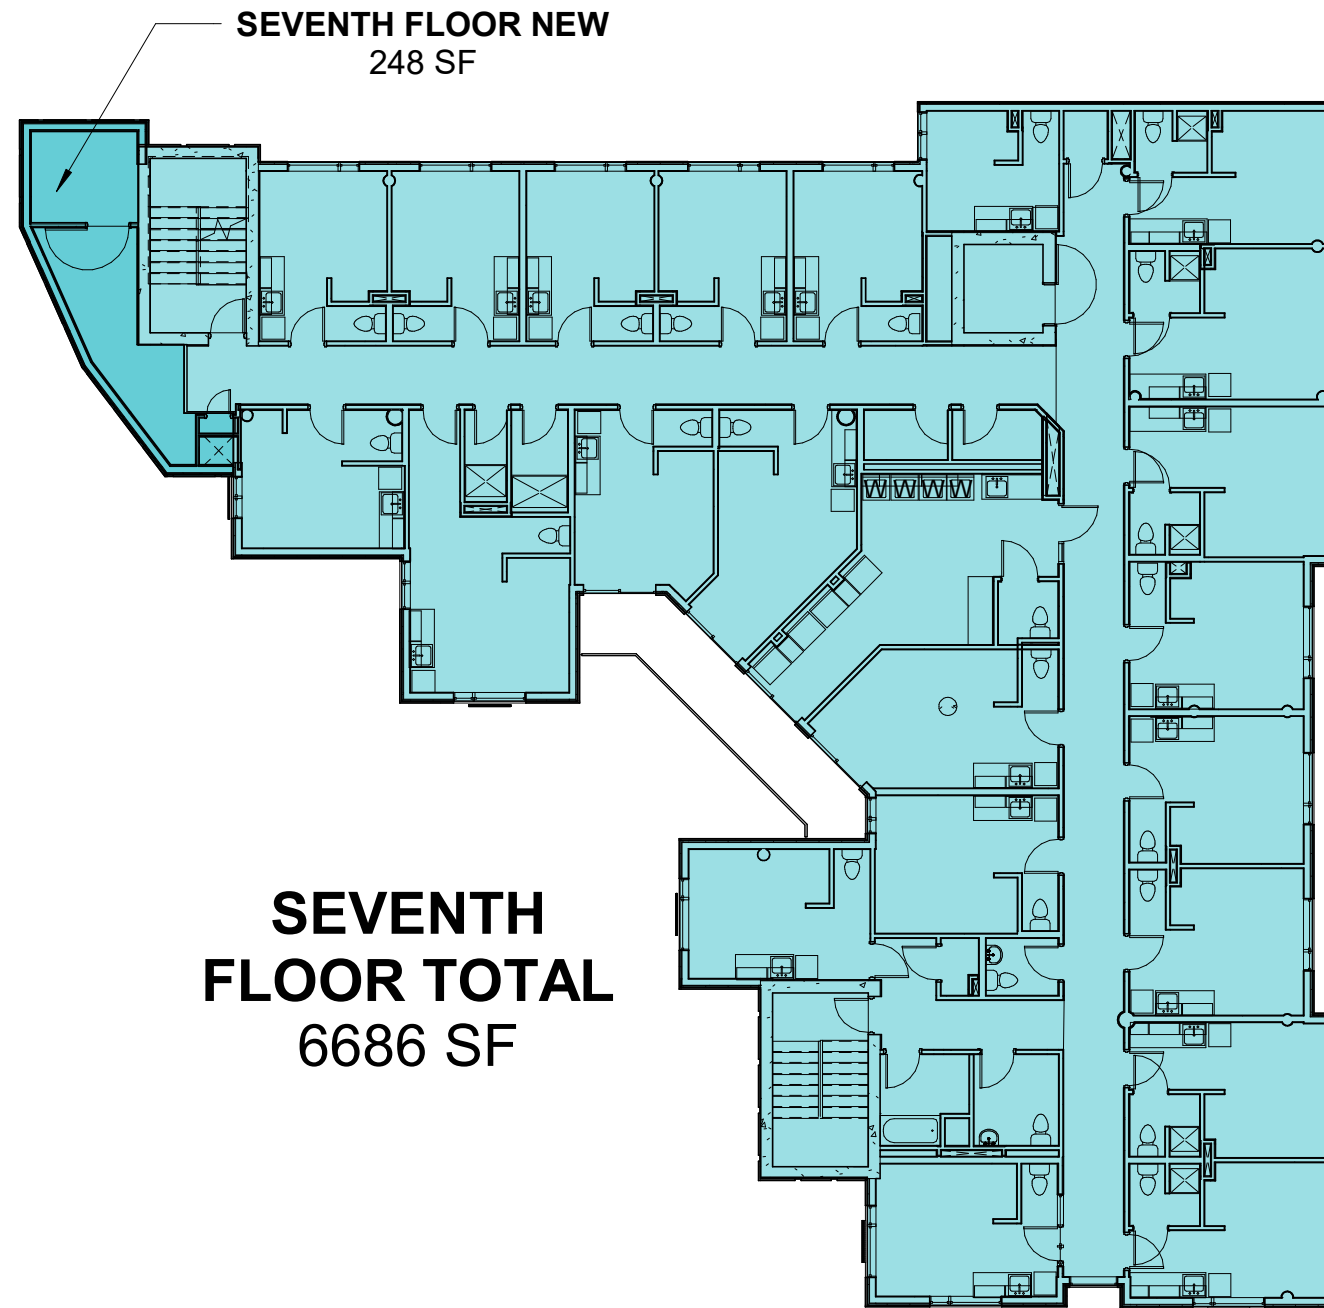


**SEVENTH
FLOOR TOTAL
6686 SF**



2 | SEVENTH FLOOR PLAN NEW
SCALE: 1/16" = 1'-0"

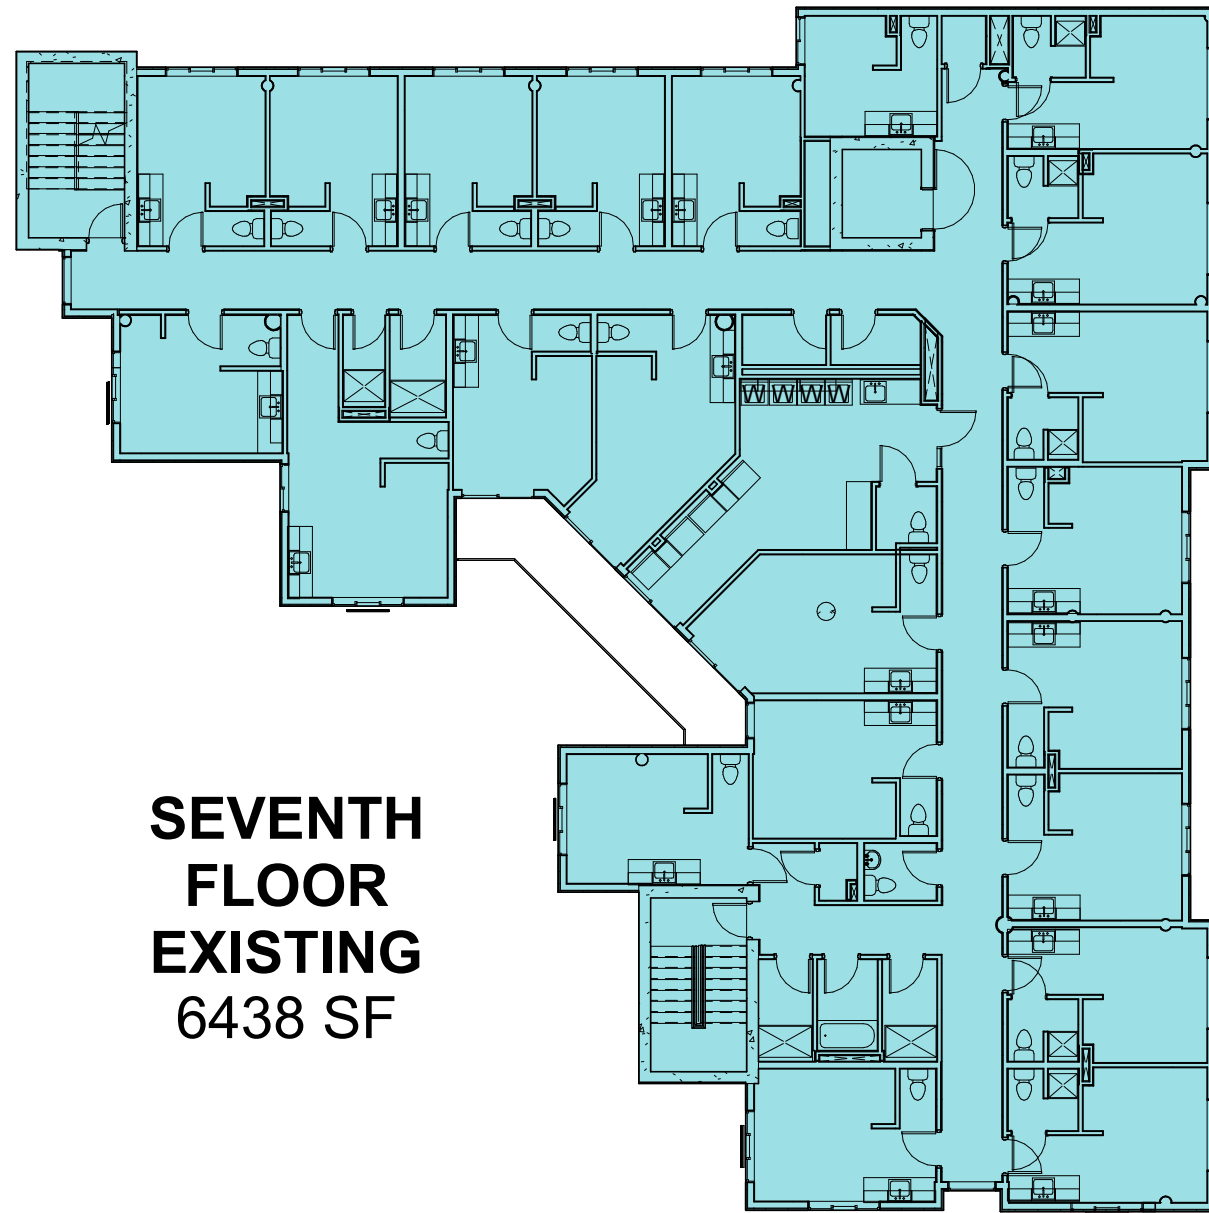

1 | SEVENTH FLOOR PLAN EXISTING
SCALE: 1/16" = 1'-0"

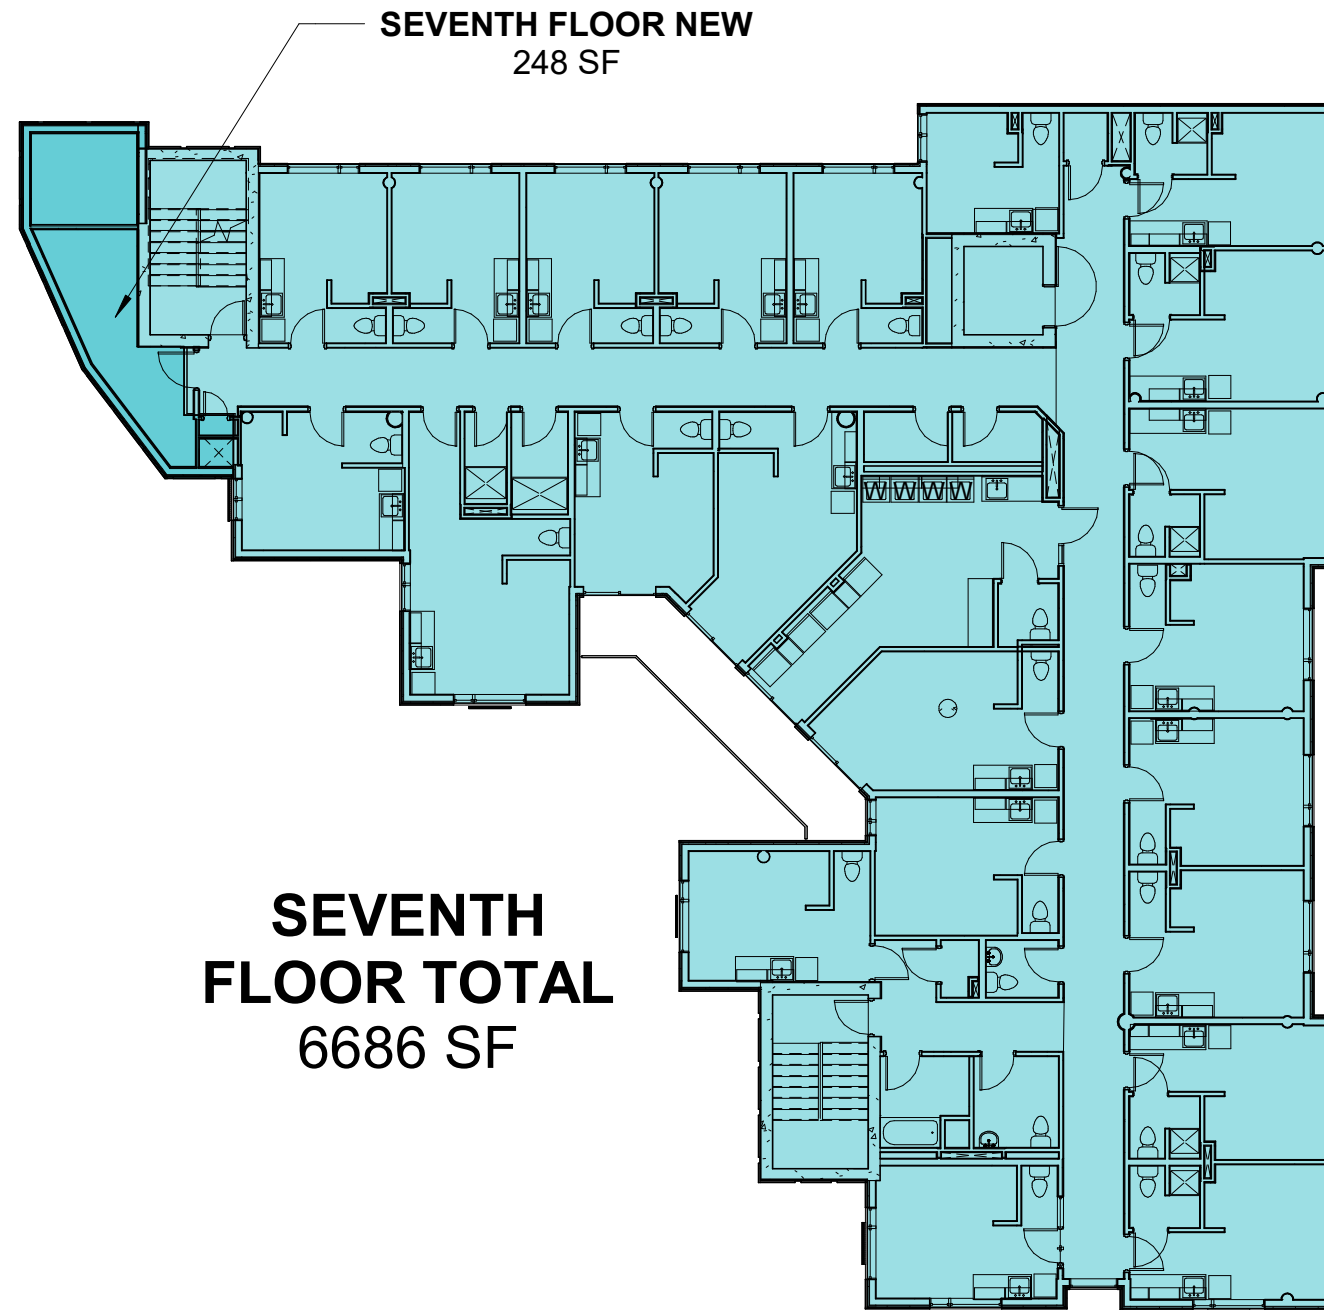


2 | SEVENTH FLOOR PLAN NEW - ALTERNATE
SCALE: 1/16" = 1'-0"

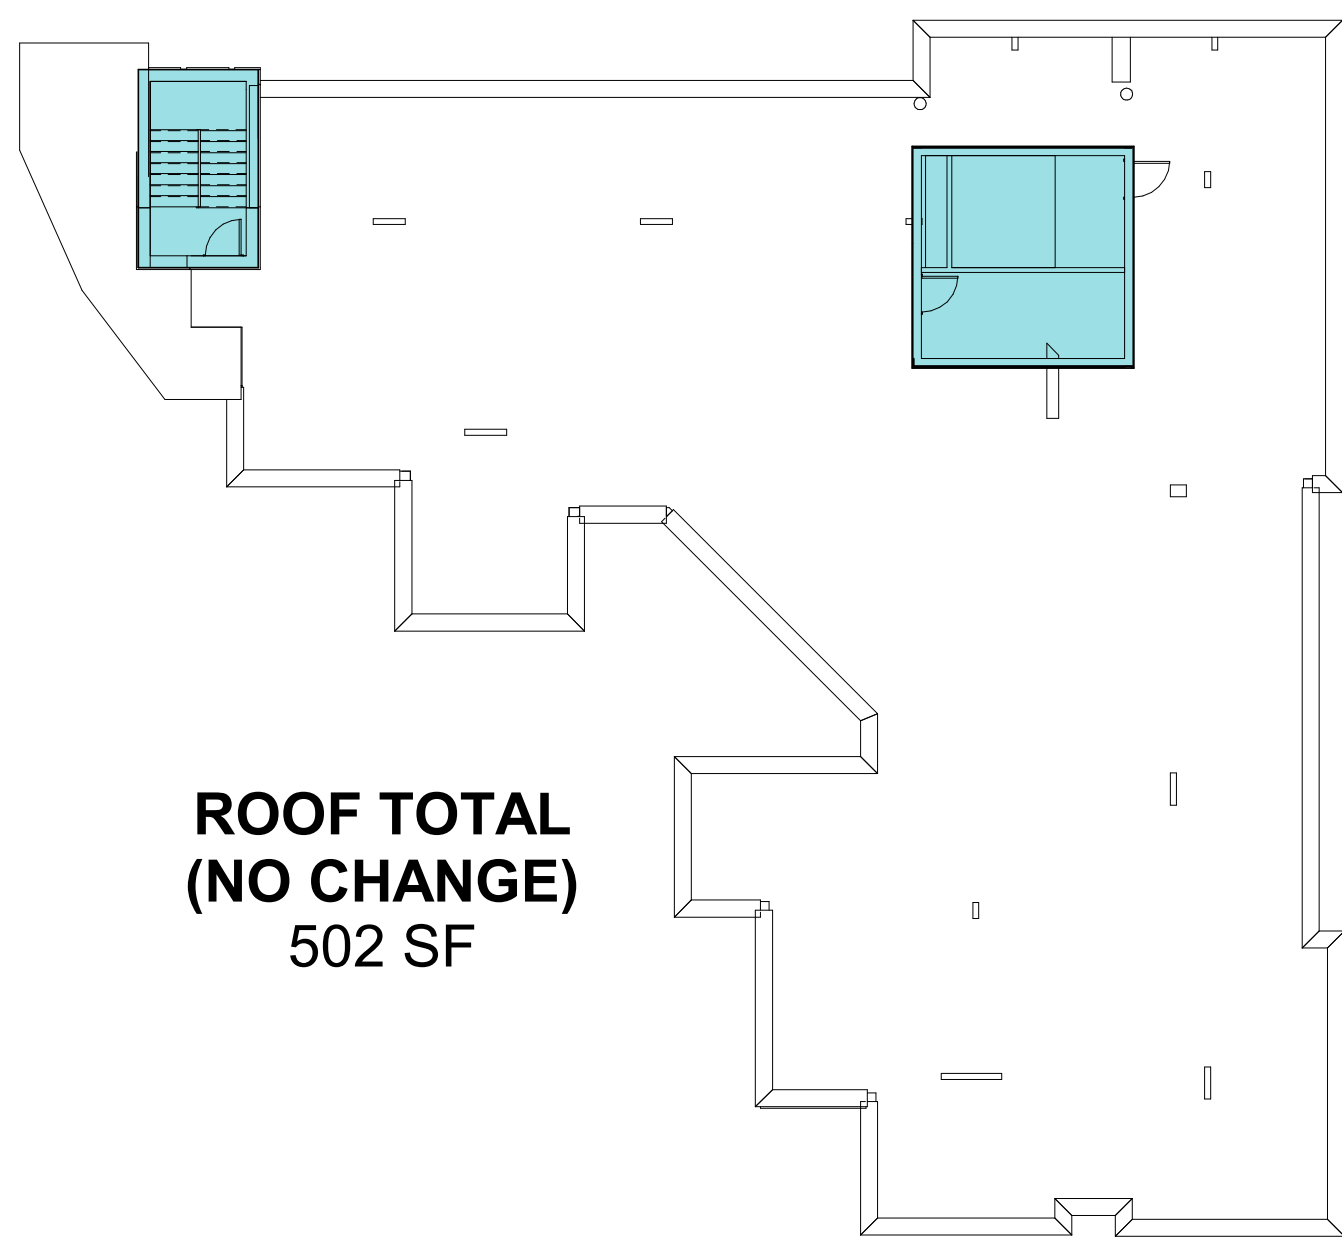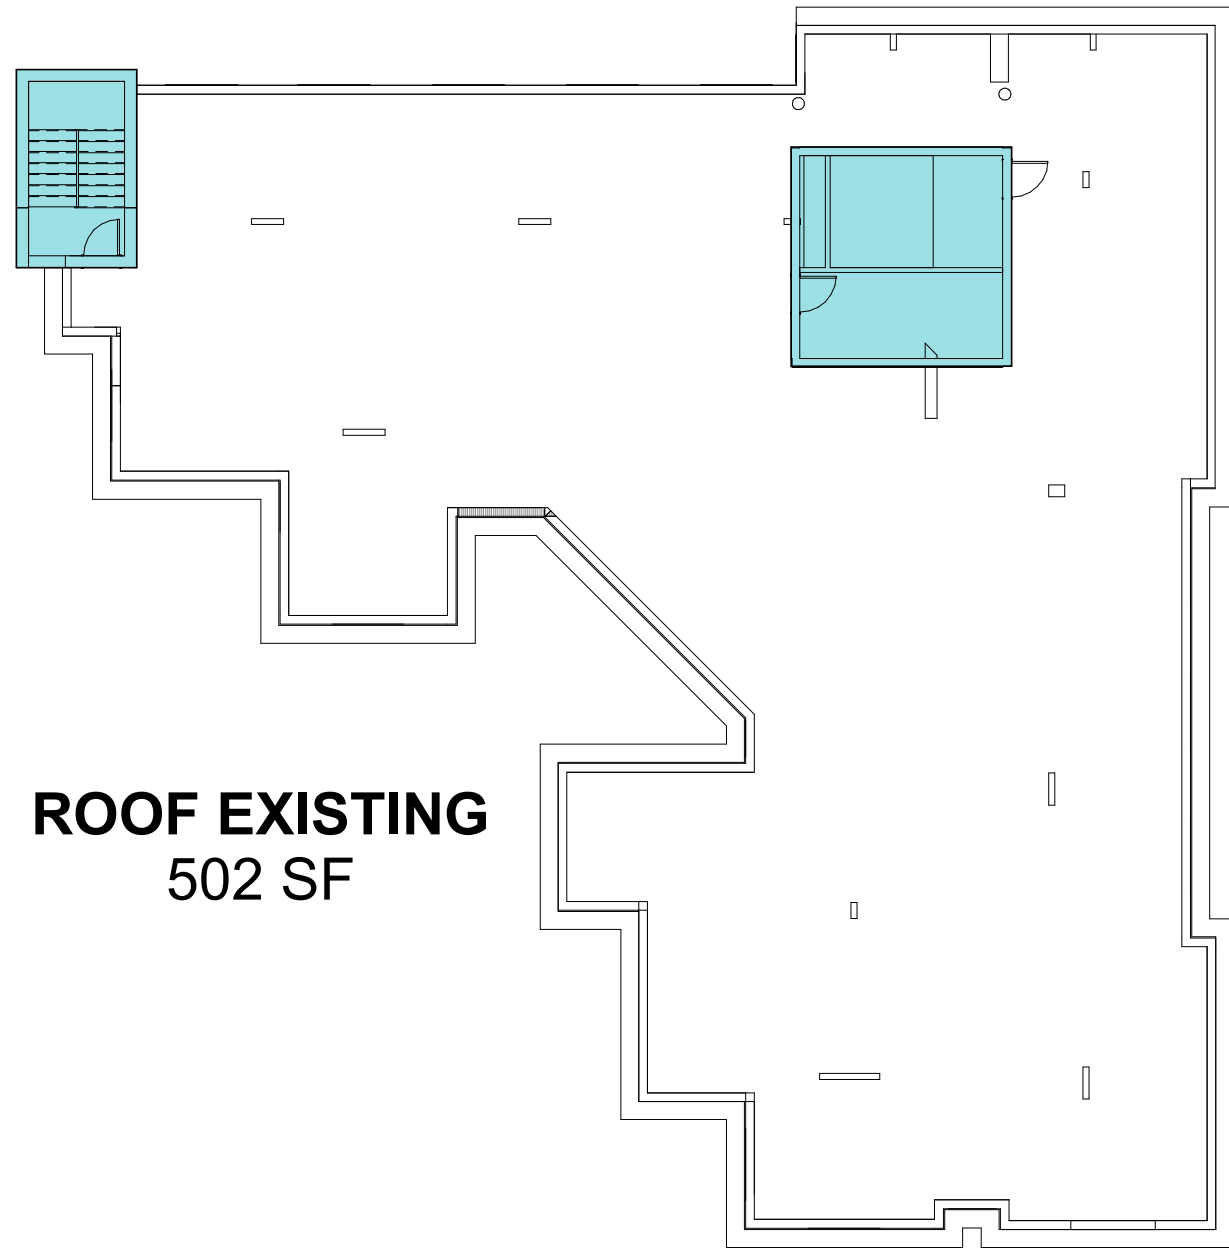

1 | ROOF PLAN EXISTING
SCALE: 1/16" = 1'-0"

2 | ROOF PLAN NEW
SCALE: 1/16" = 1'-0"

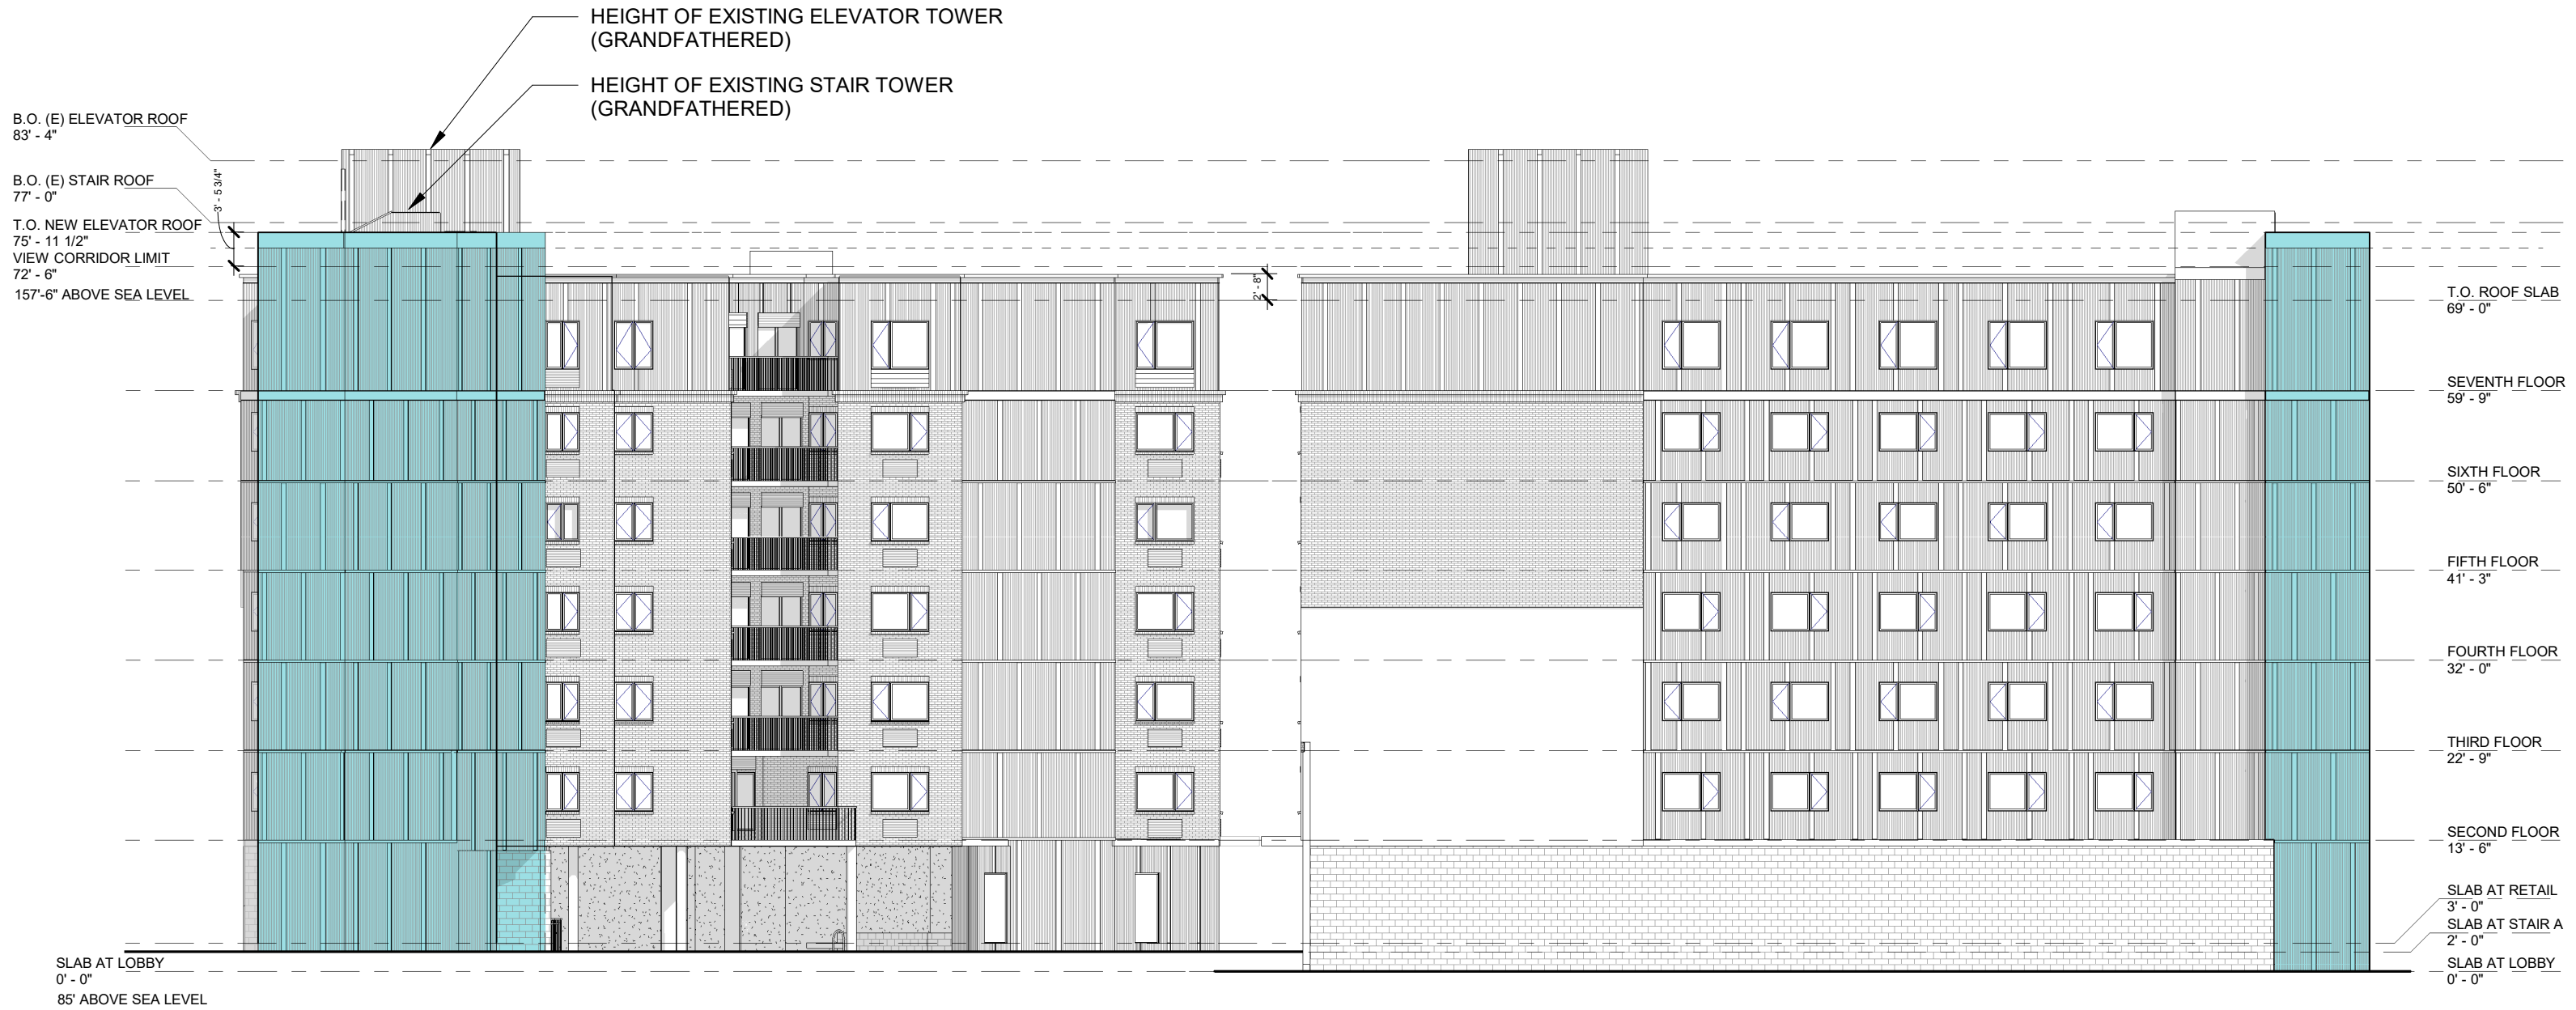



1 WEST ELEVATION - HEIGHT DIAGRAM
SCALE: 1/16" = 1'-0"

2 NORTH ELEVATION - NEW
SCALE: 1/16" = 1'-0"



1 WEST ELEVATION - HEIGHT DIAGRAM - ALTERNATE
SCALE: 1/16" = 1'-0"


2 NORTH ELEVATION - HEIGHT DIAGRAM - ALTERNATE
SCALE: 1/16" = 1'-0"

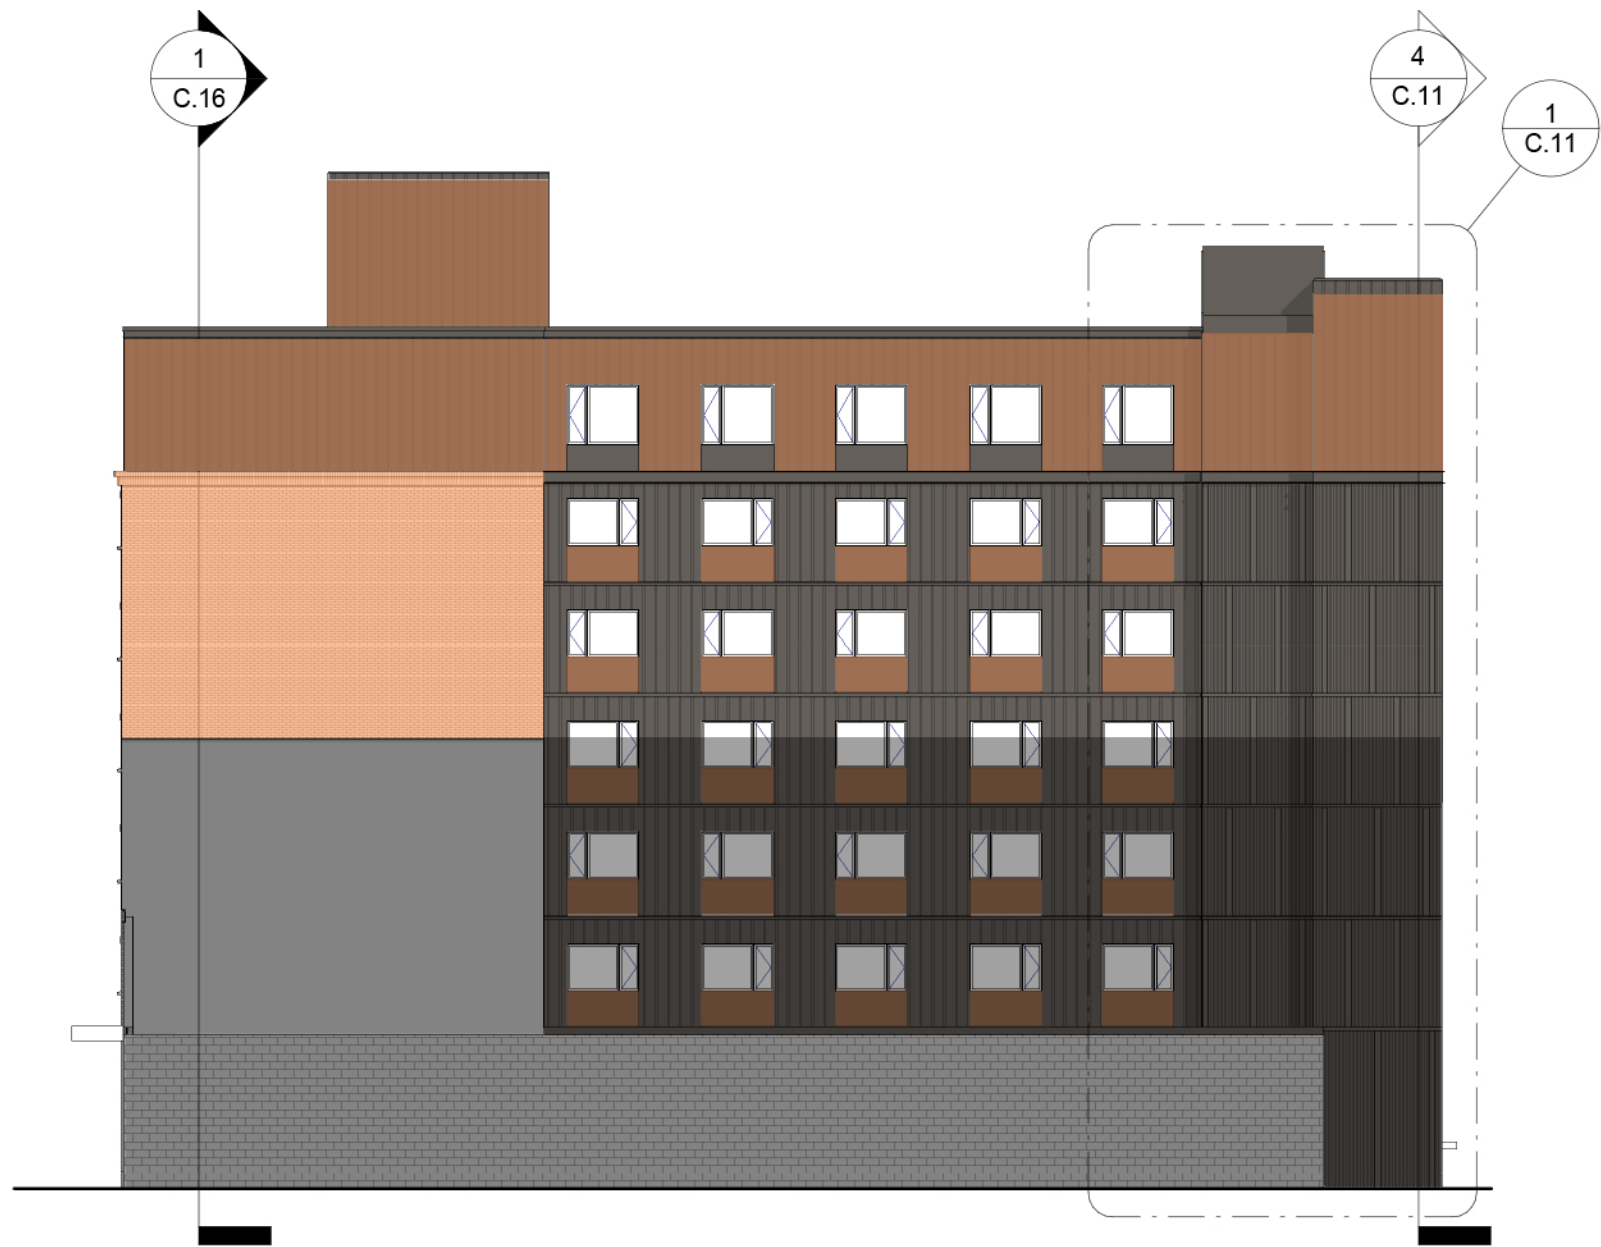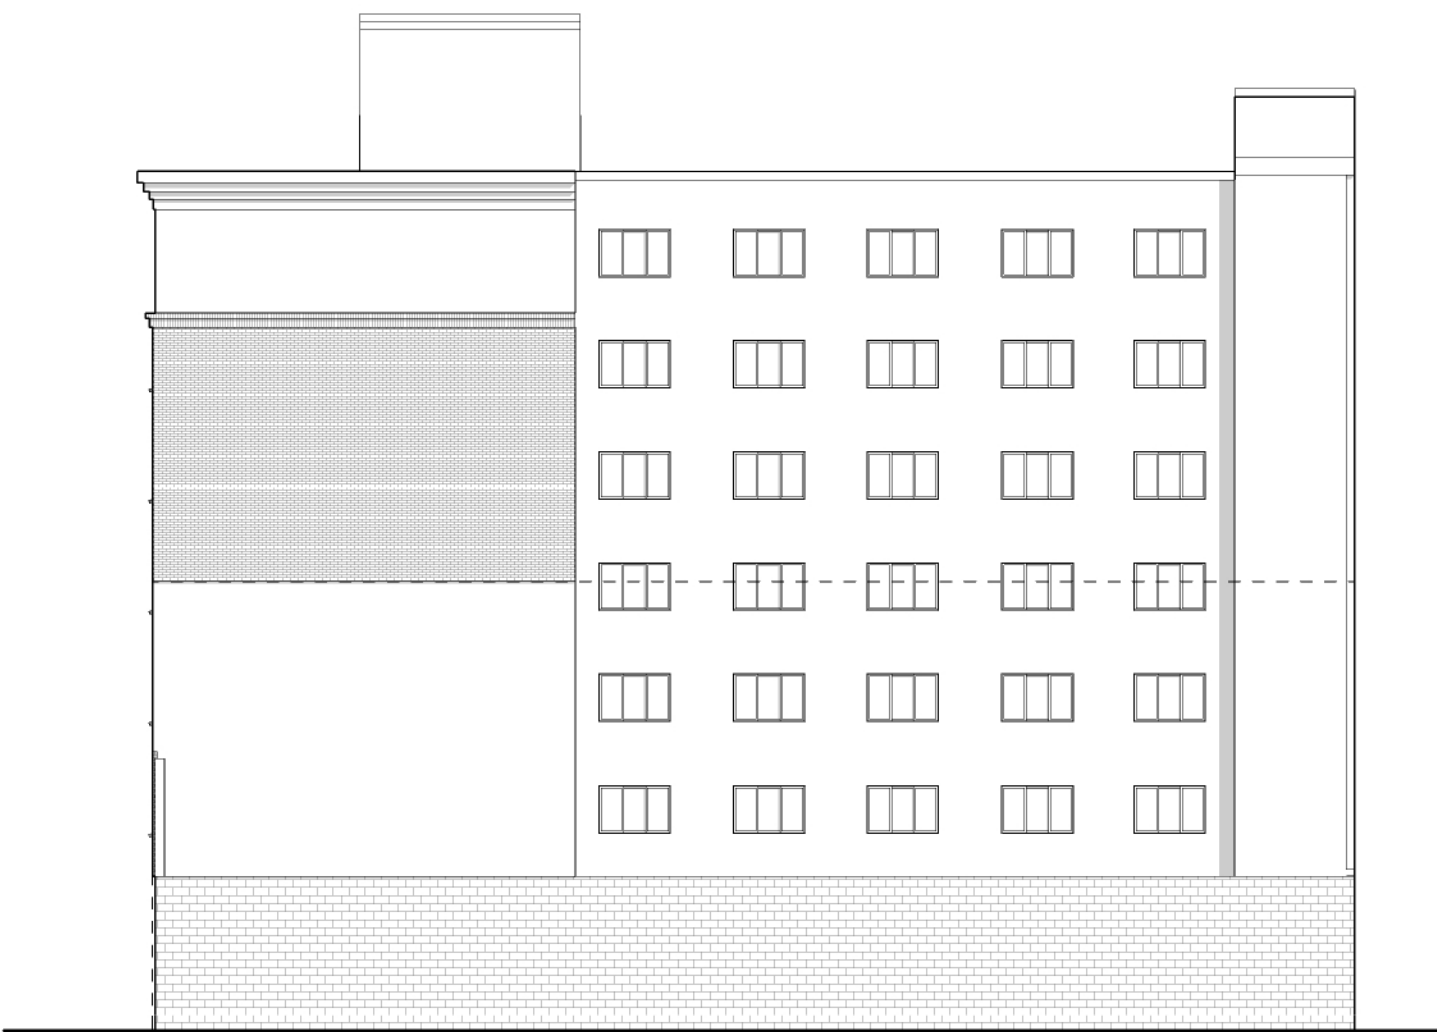


1 | NORTH ELEVATION - EXISTING
SCALE: 1/16" = 1'-0"

2 | NORTH ELEVATION - NEW
SCALE: 1/16" = 1'-0"

MATERIAL STUDIES: DARK BRONZE + COPPER


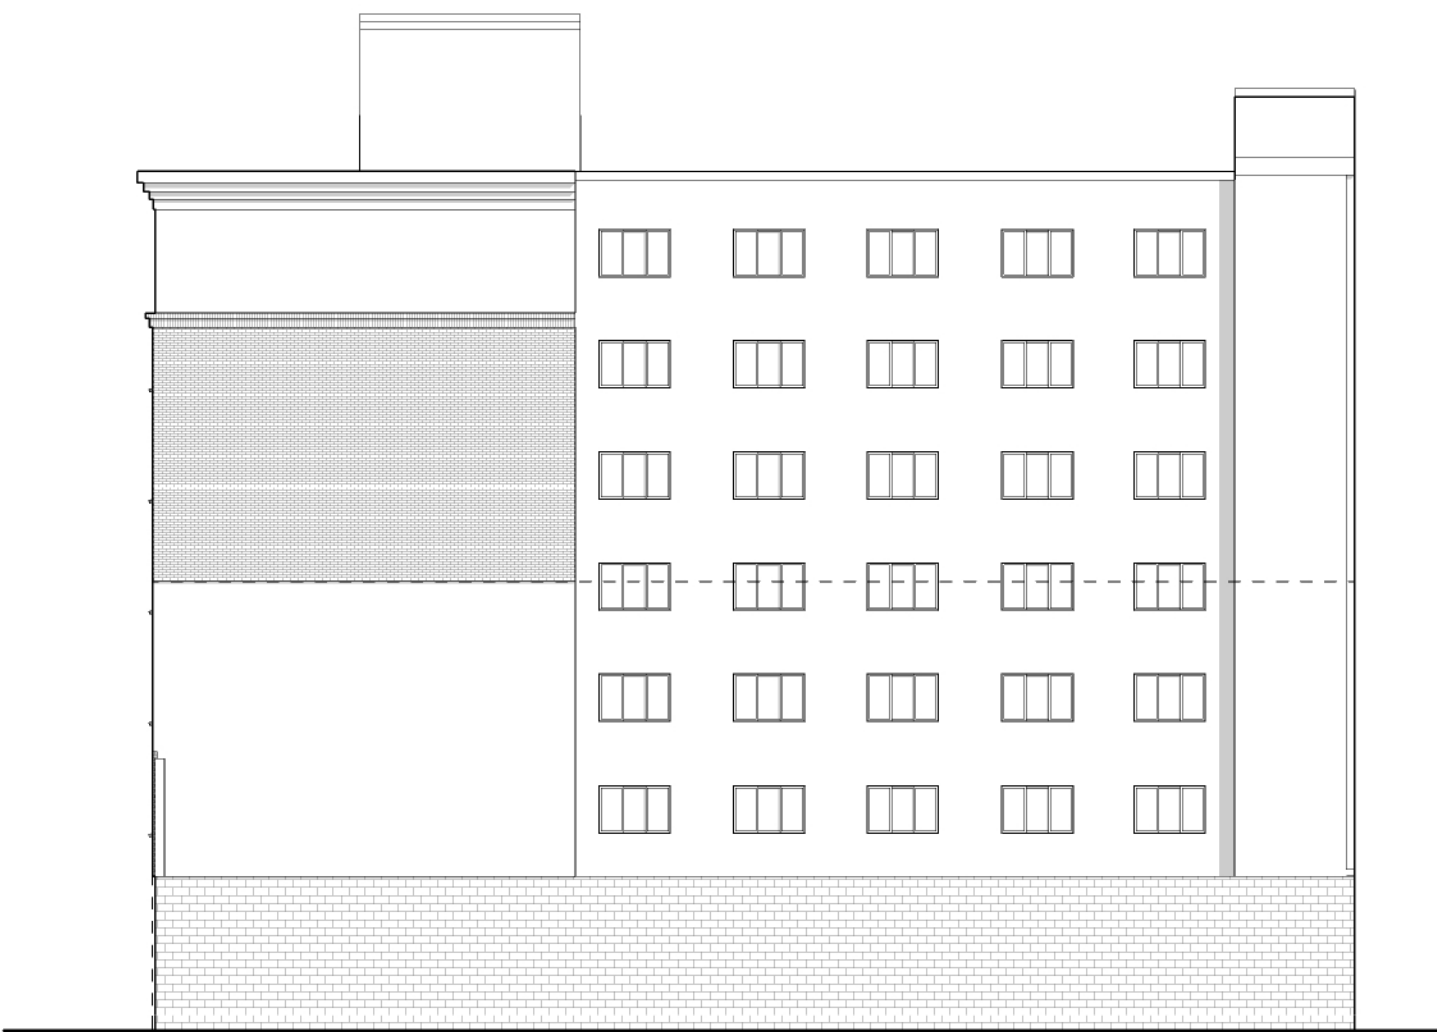


1 | NORTH ELEVATION - EXISTING
SCALE: 1/16" = 1'-0"

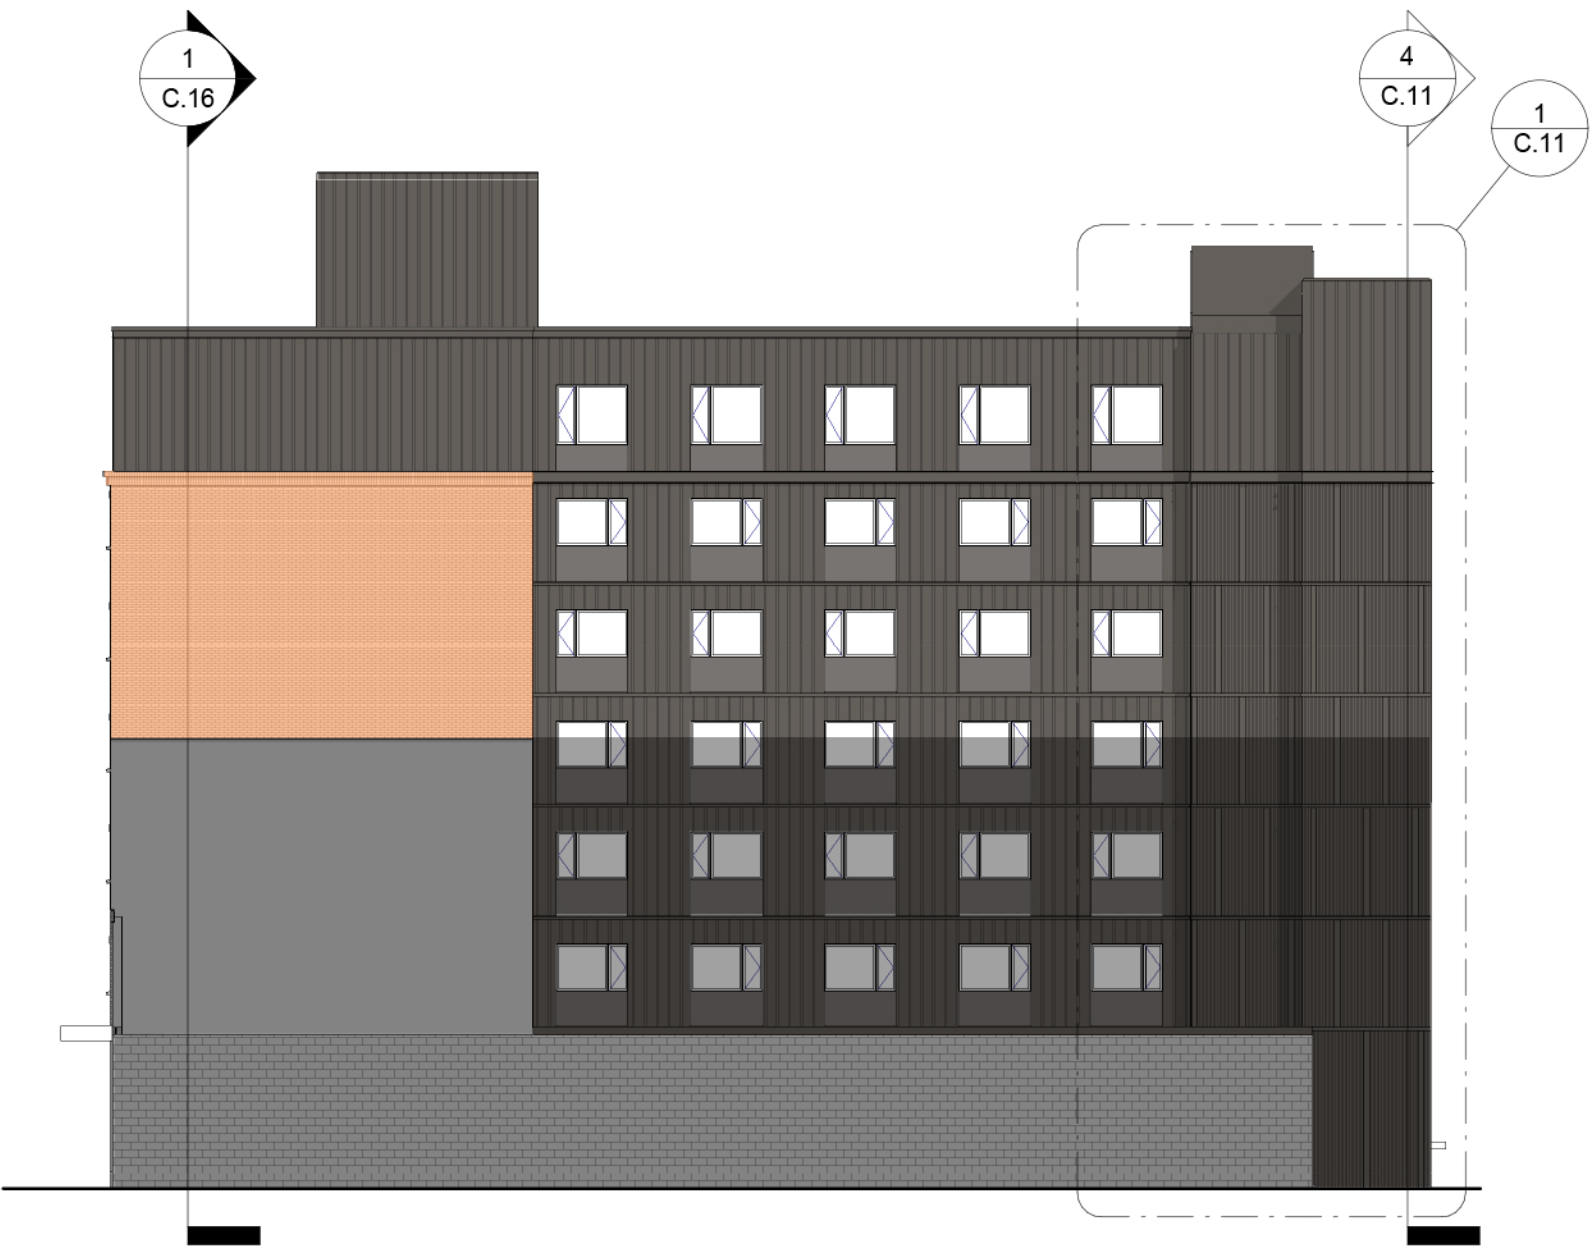

2 | NORTH ELEVATION - NEW
SCALE: 1/16" = 1'-0"

MATERIAL STUDIES: DARK BRONZE + SPARTAN BRONZE

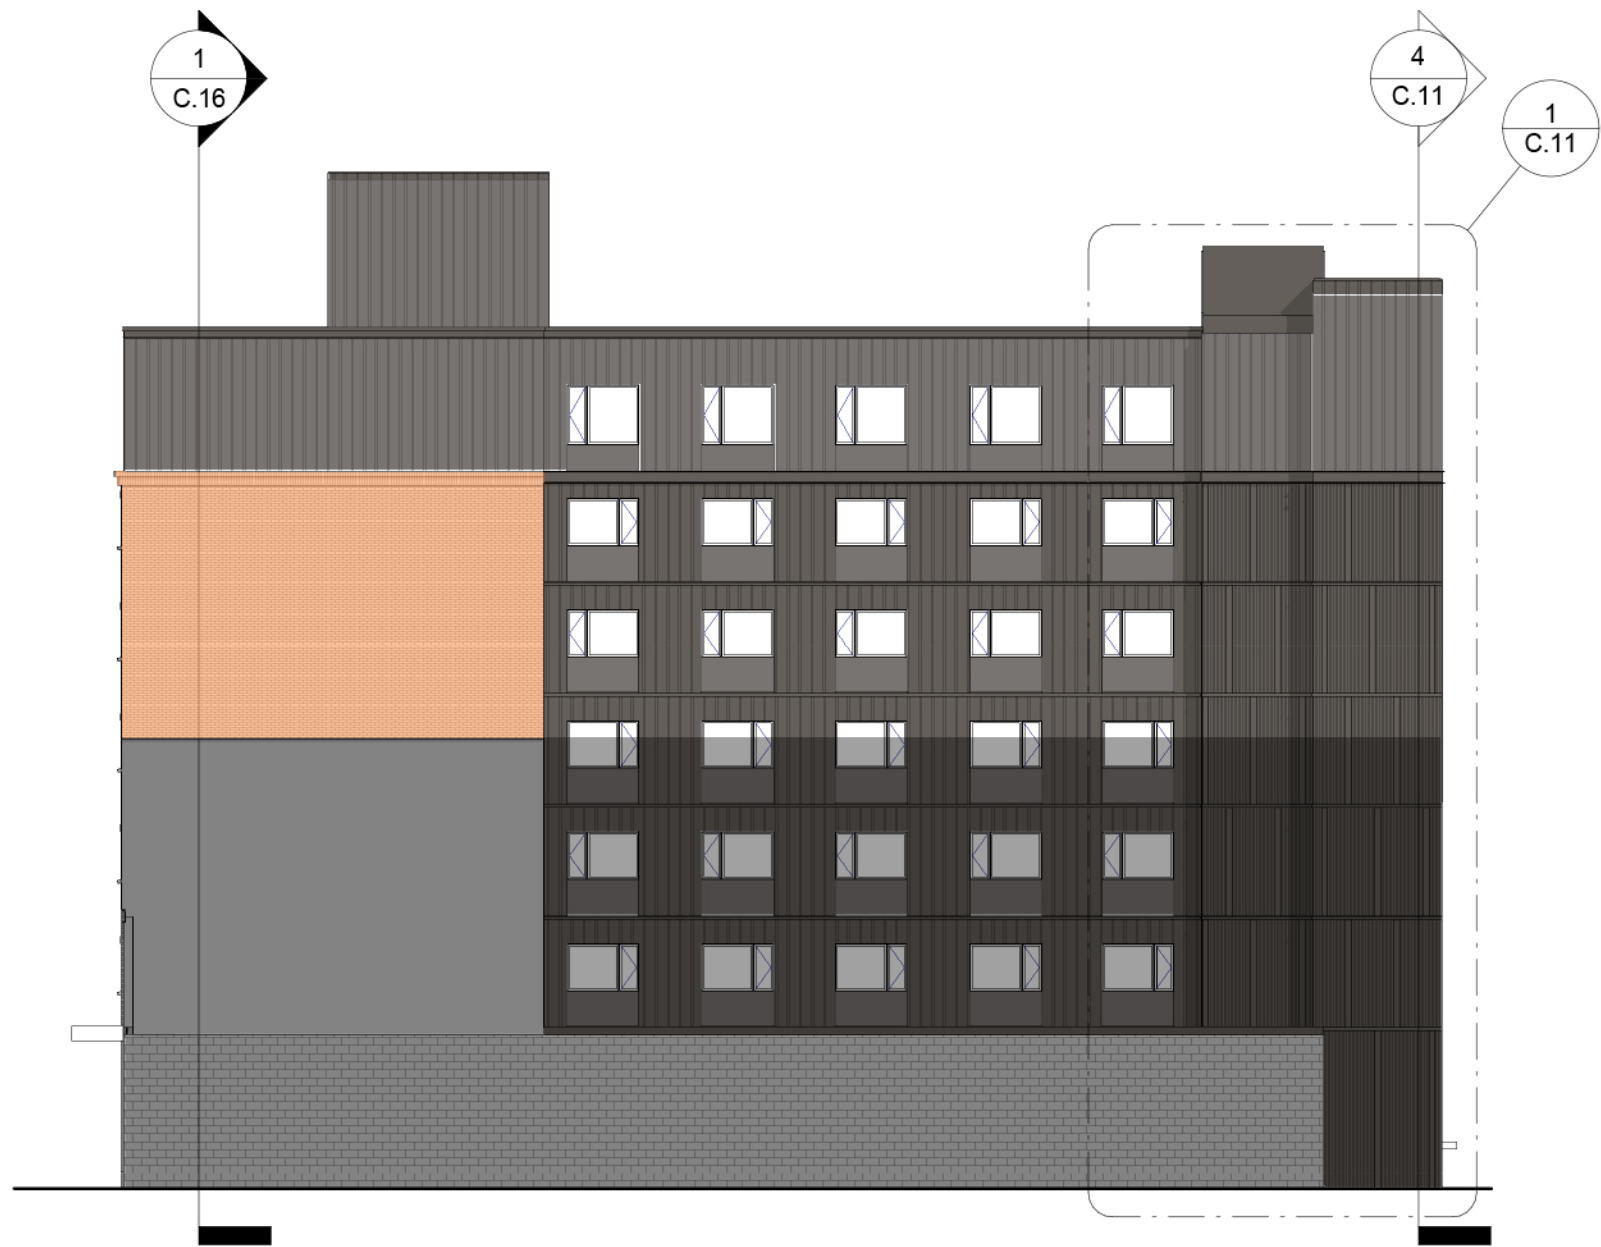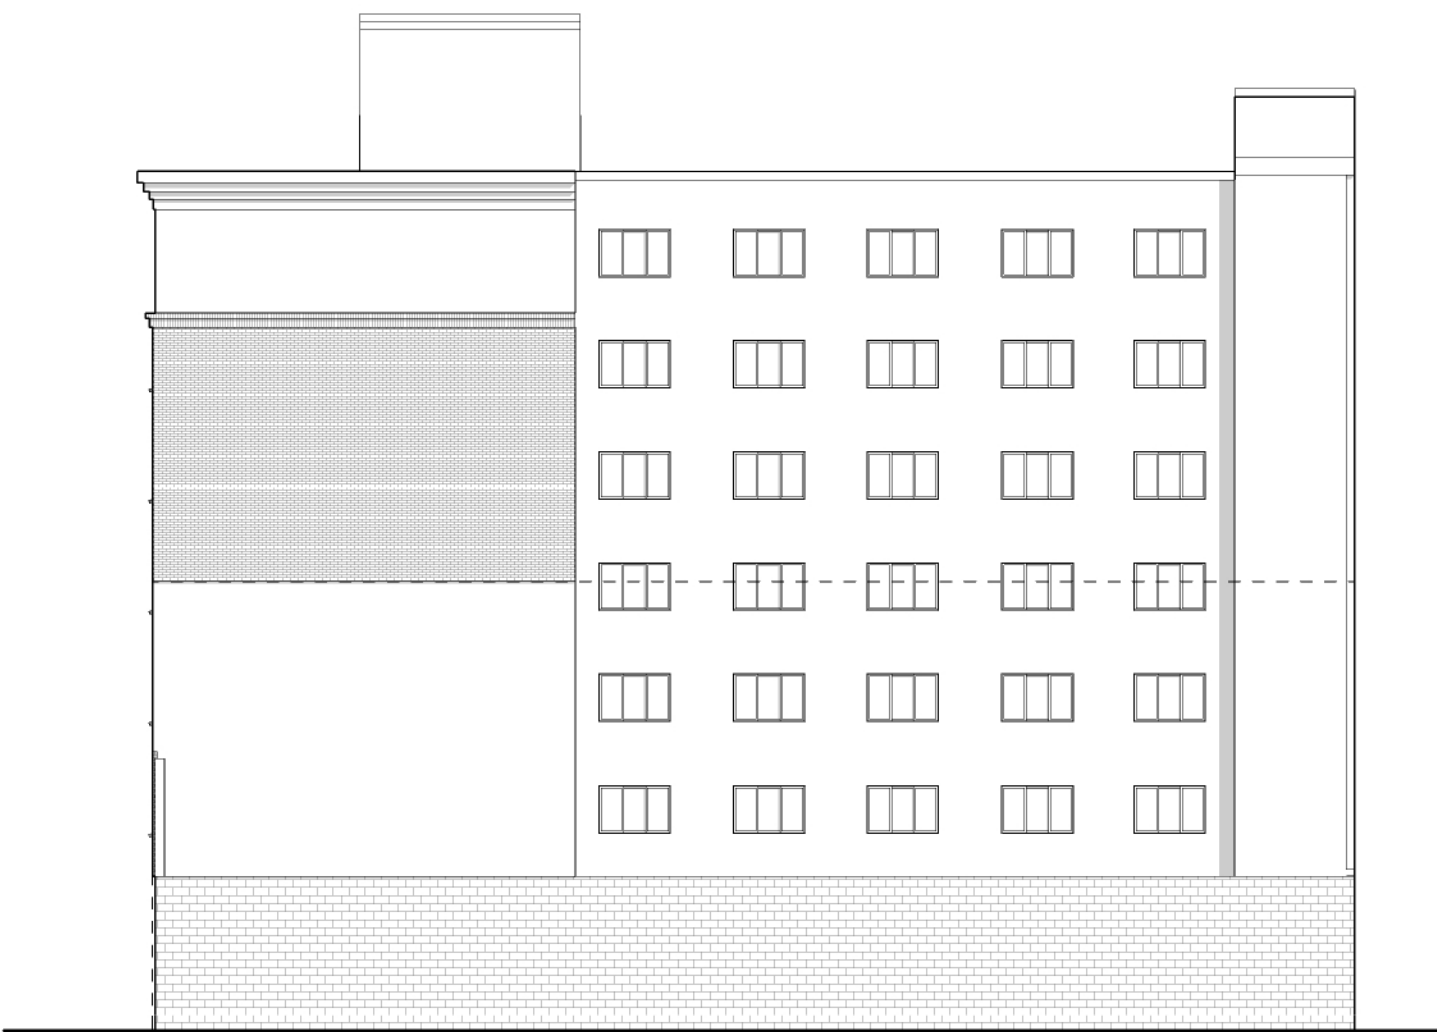

1 | NORTH ELEVATION - EXISTING
SCALE: 1/16" = 1'-0"

2 | NORTH ELEVATION - NEW
SCALE: 1/16" = 1'-0"

MATERIAL STUDIES: SPARTAN BRONZE + DARK BRONZE



MATERIAL STUDIES: DARK BRONZE + SPARTAN BRONZE



MATERIAL STUDIES: DARK BRONZE + COPPER



MATERIAL STUDIES: SPARTAN BRONZE + DARK BRONZE



1 | WEST ELEVATION - EXISTING
SCALE: 1/16" = 1'-0"

MATERIAL STUDIES: DARK BRONZE + SPARTAN BRONZE



2 | WEST ELEVATION - NEW
SCALE: 1/16" = 1'-0"



1 | WEST ELEVATION - EXISTING
SCALE: 1/16" = 1'-0"

MATERIAL STUDIES: DARK BRONZE + COPPER



2 | WEST ELEVATION - NEW
SCALE: 1/16" = 1'-0"



1 | WEST ELEVATION - EXISTING
SCALE: 1/16" = 1'-0"

MATERIAL STUDIES: DARK BRONZE + SPARTAN BRONZE



2 | WEST ELEVATION - NEW
SCALE: 1/16" = 1'-0"