

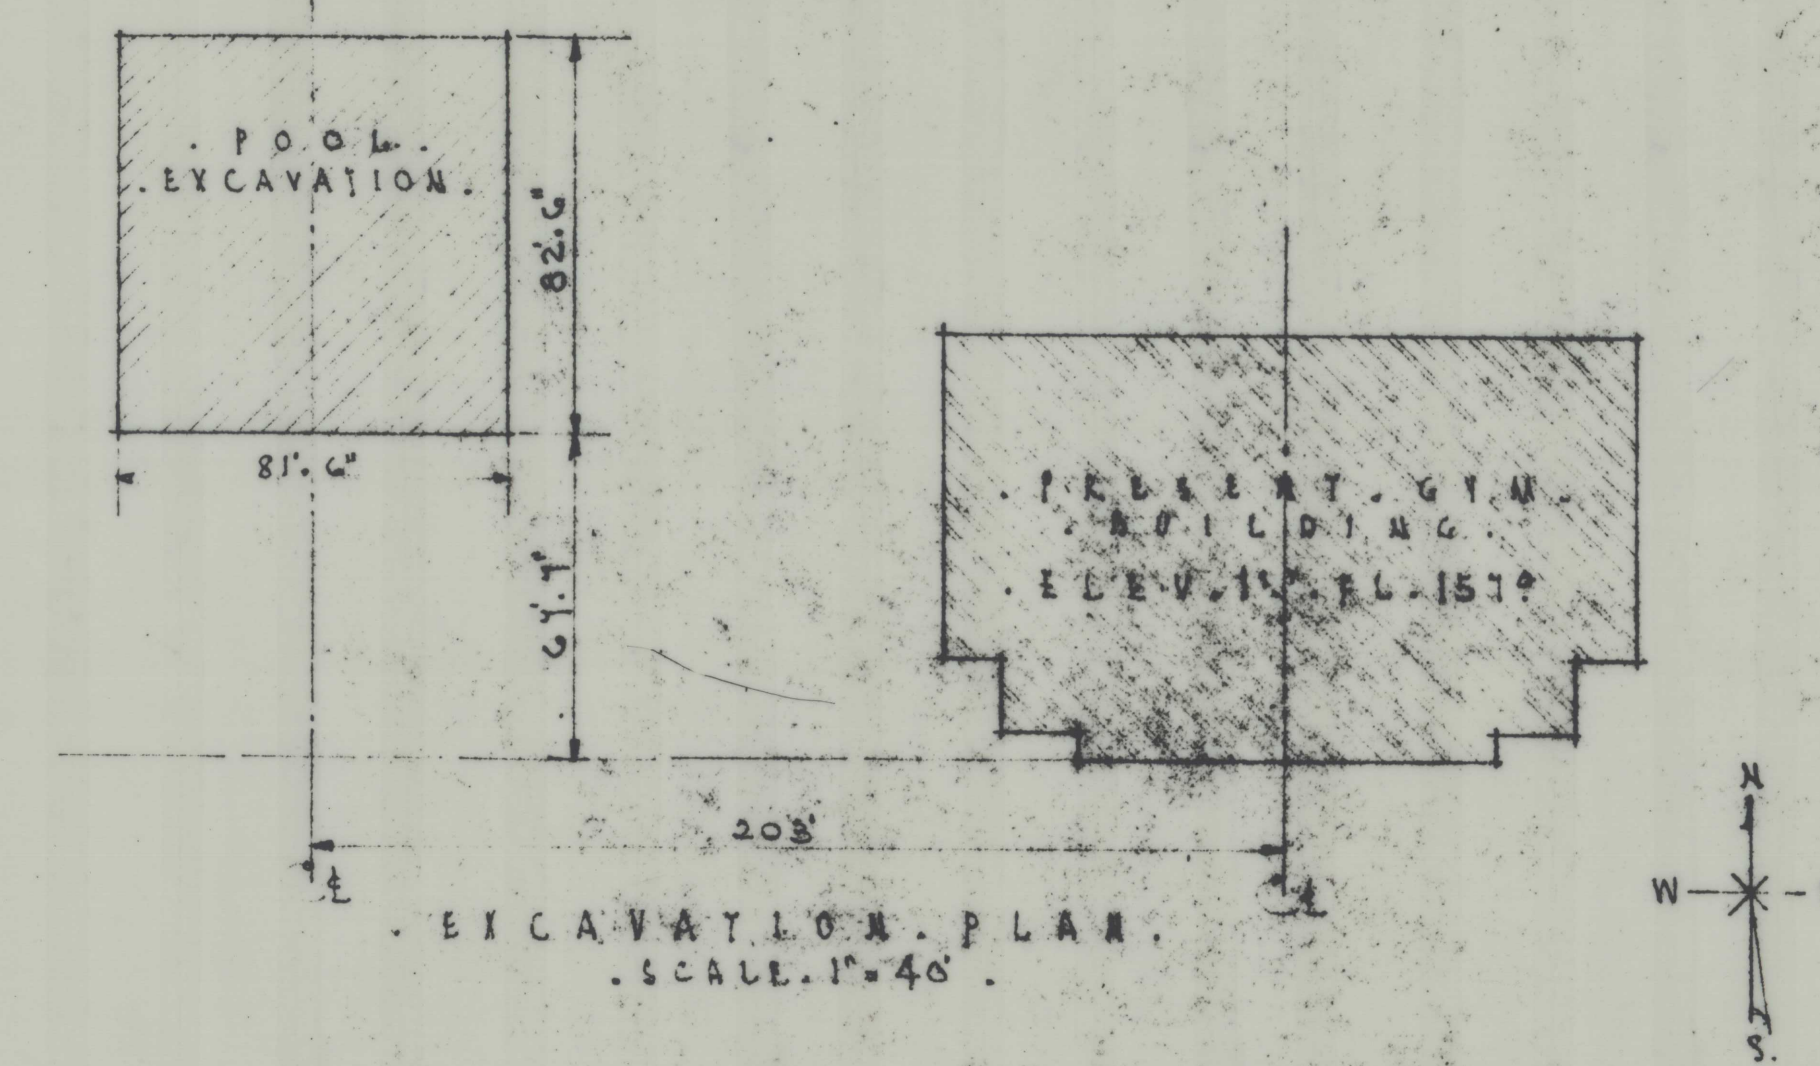
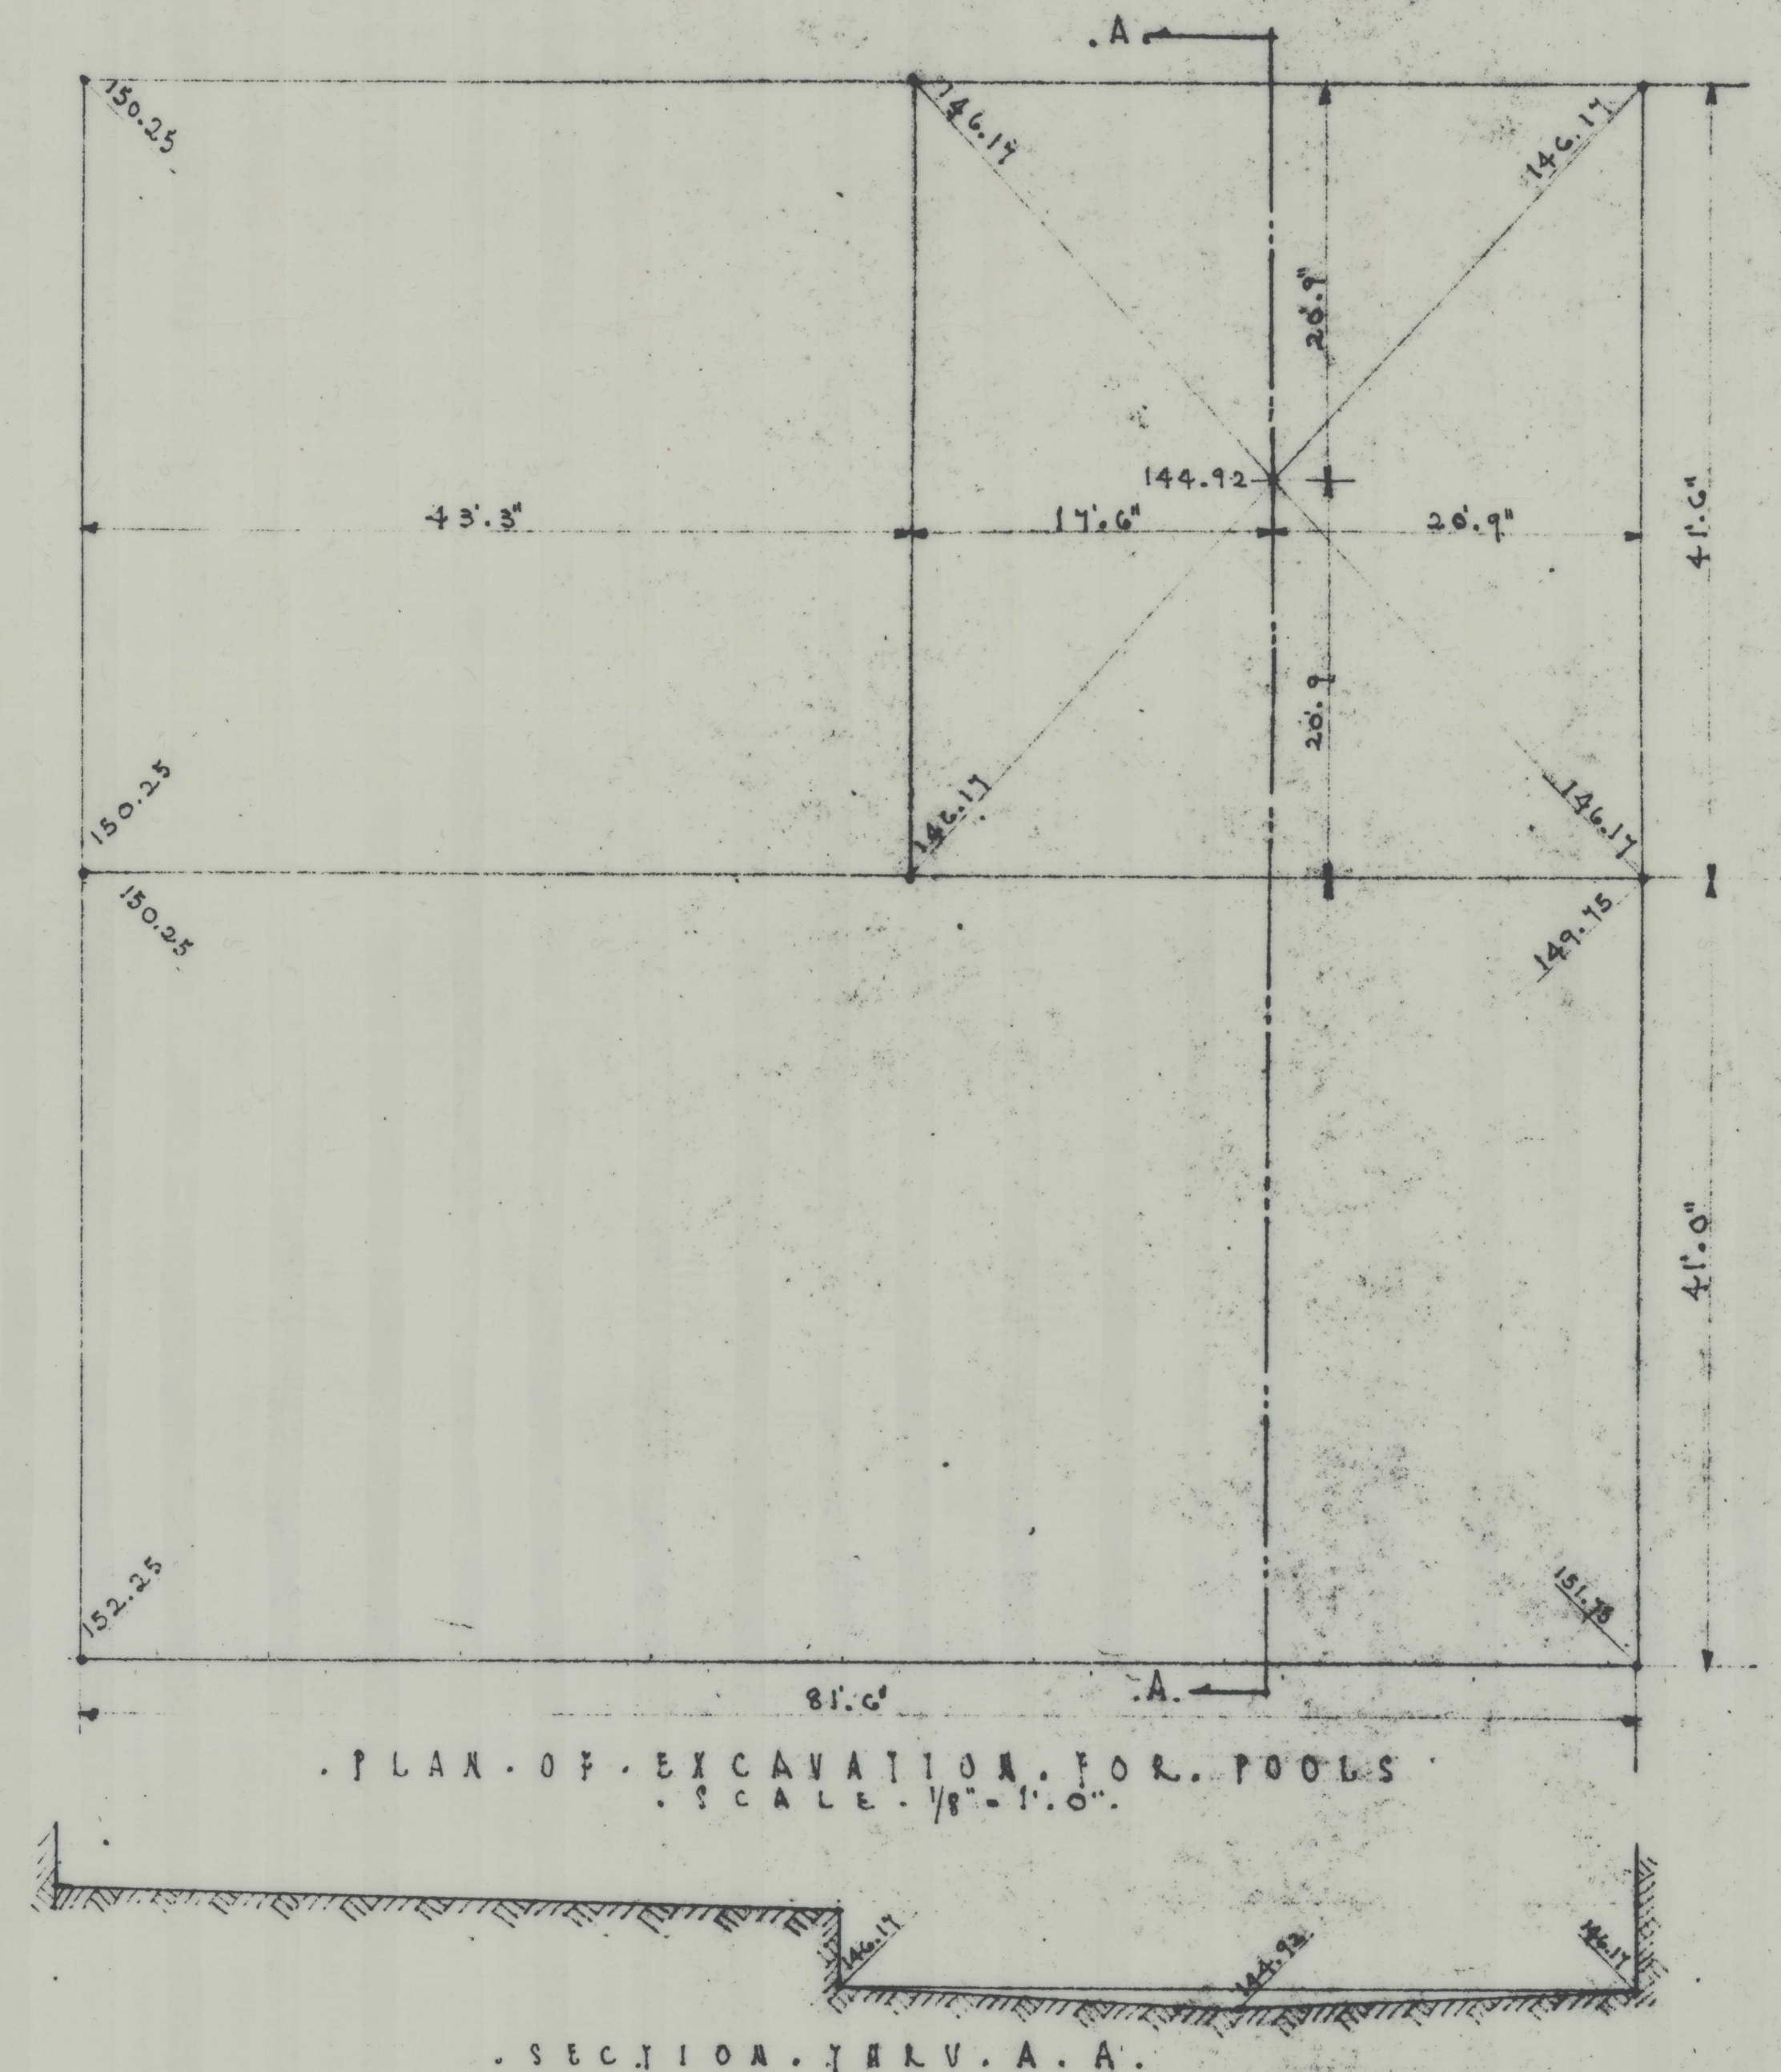
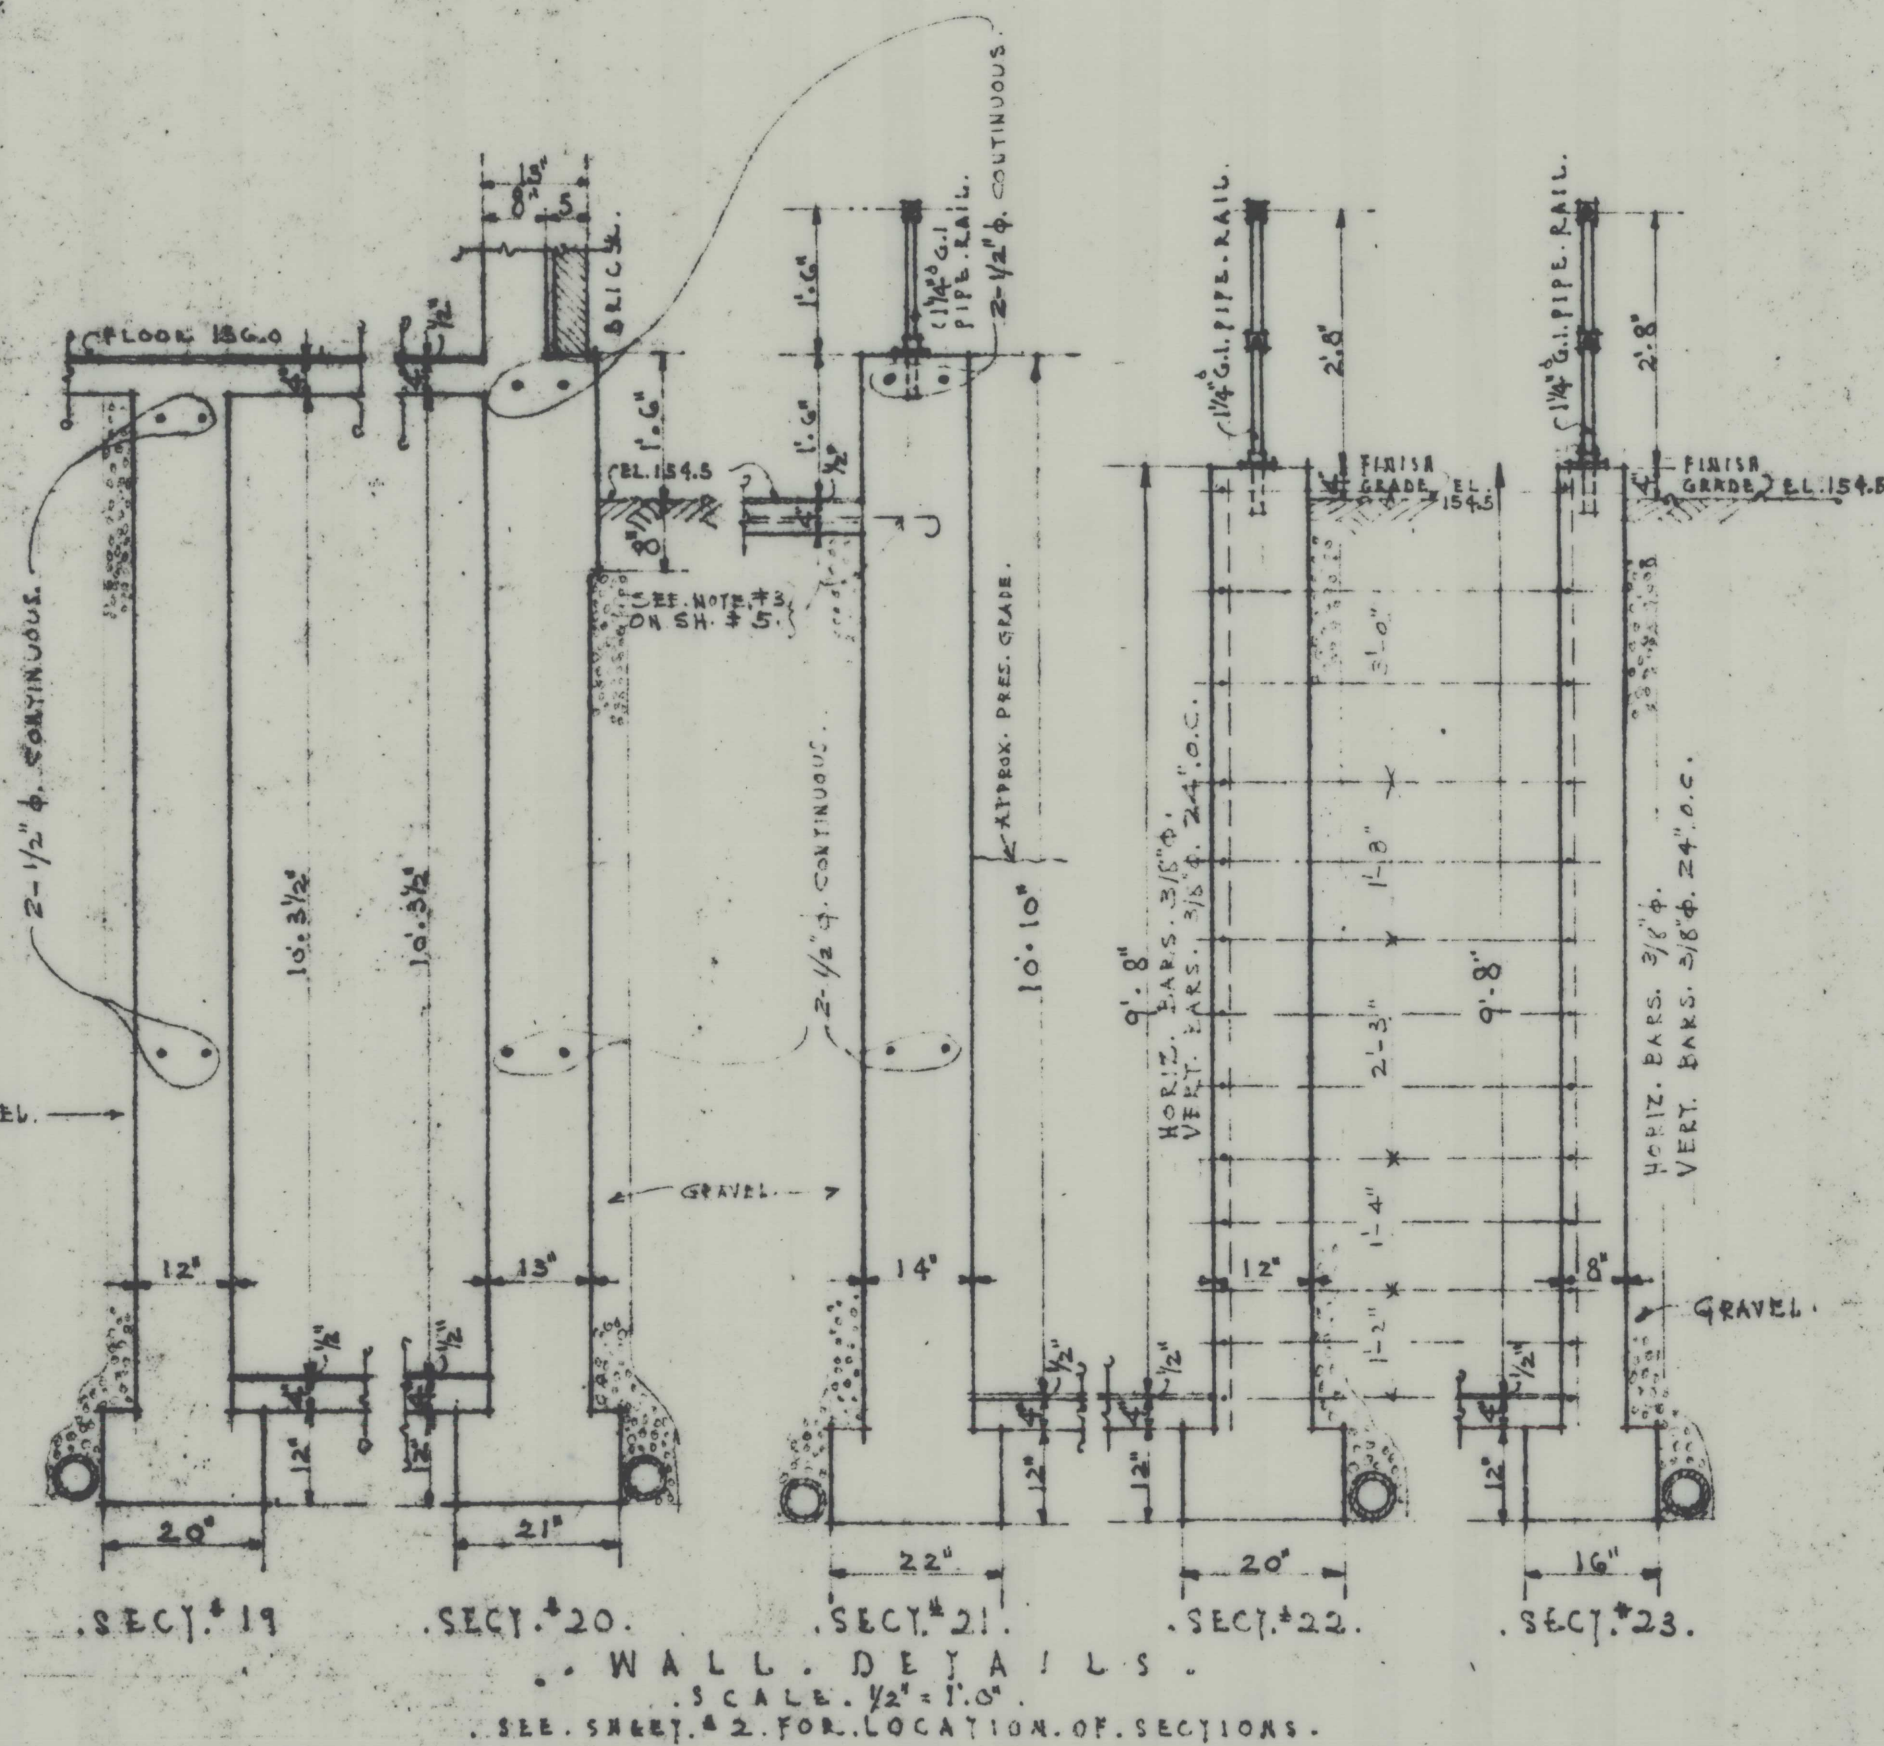
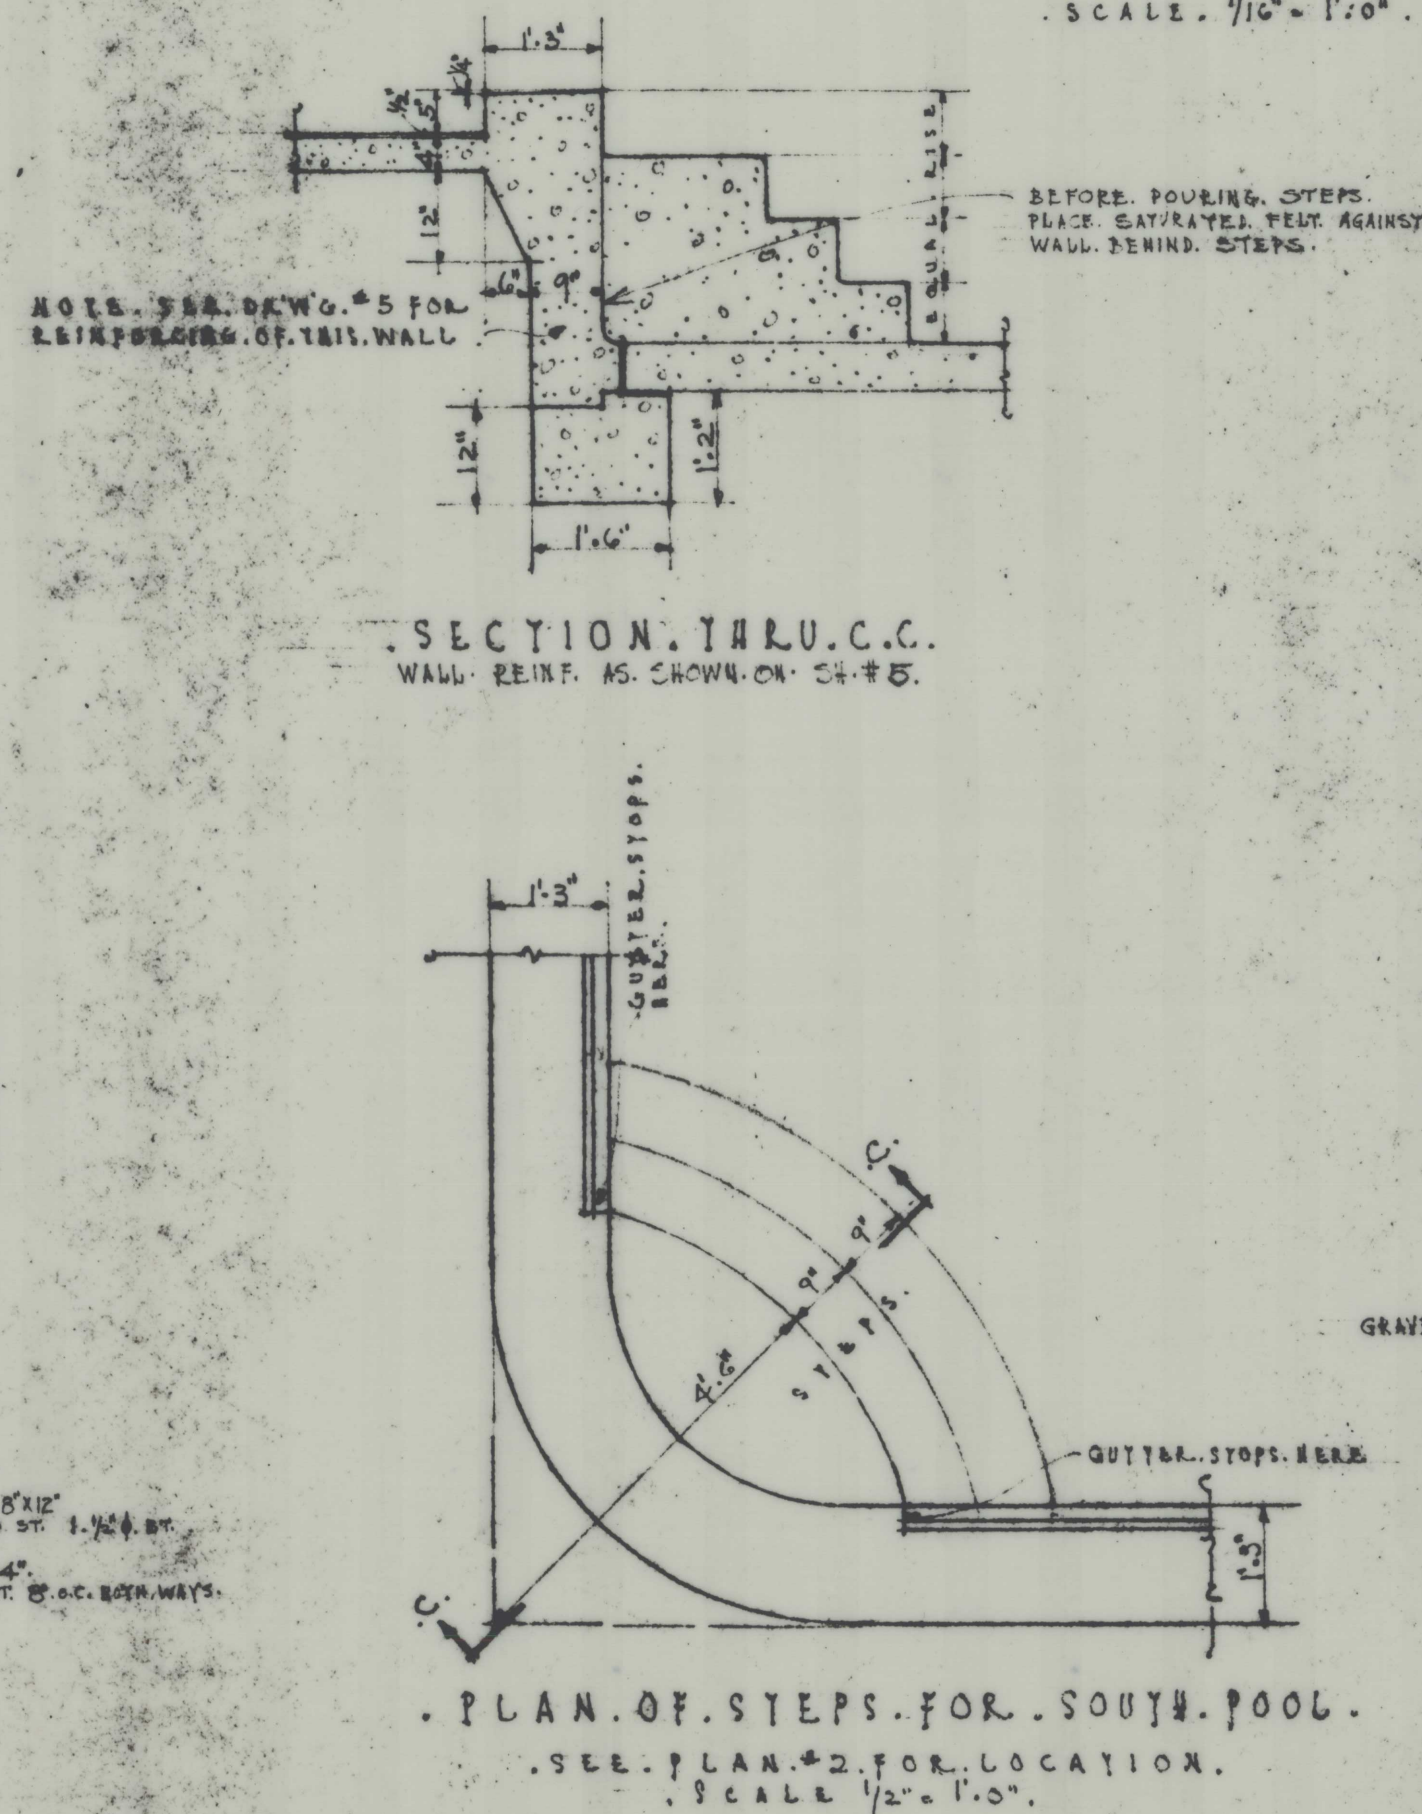
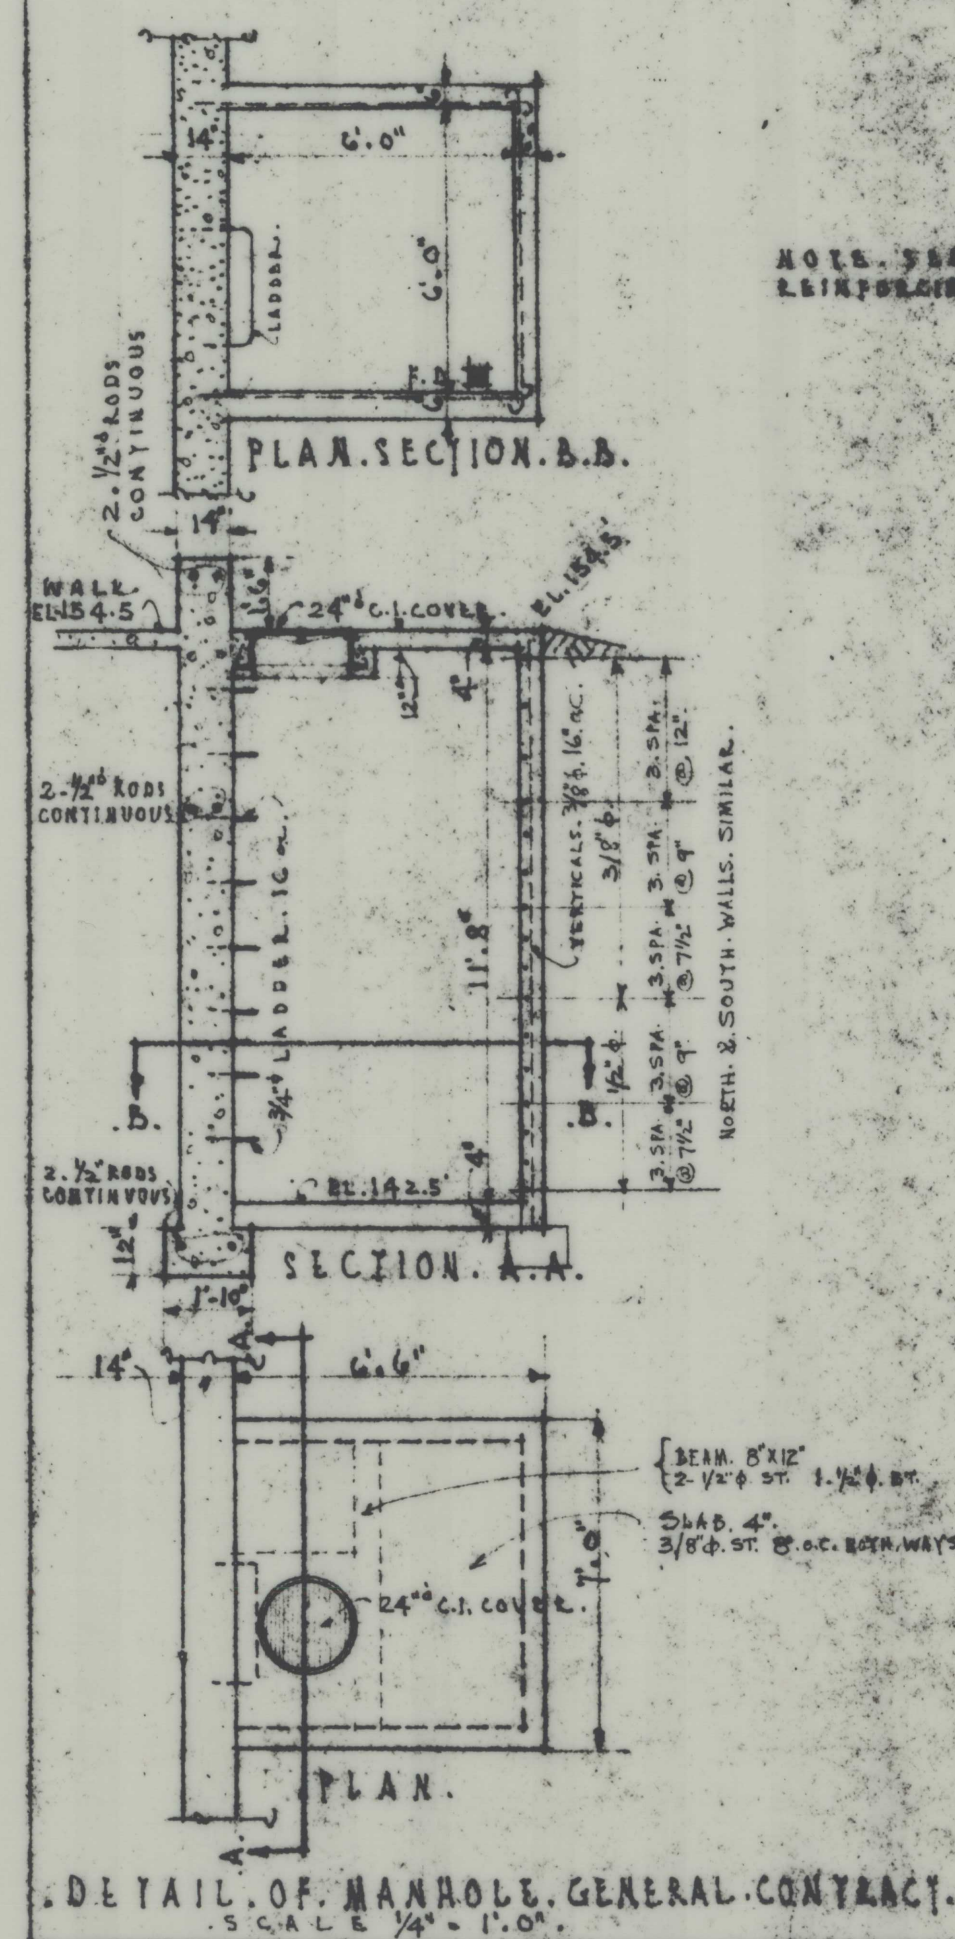


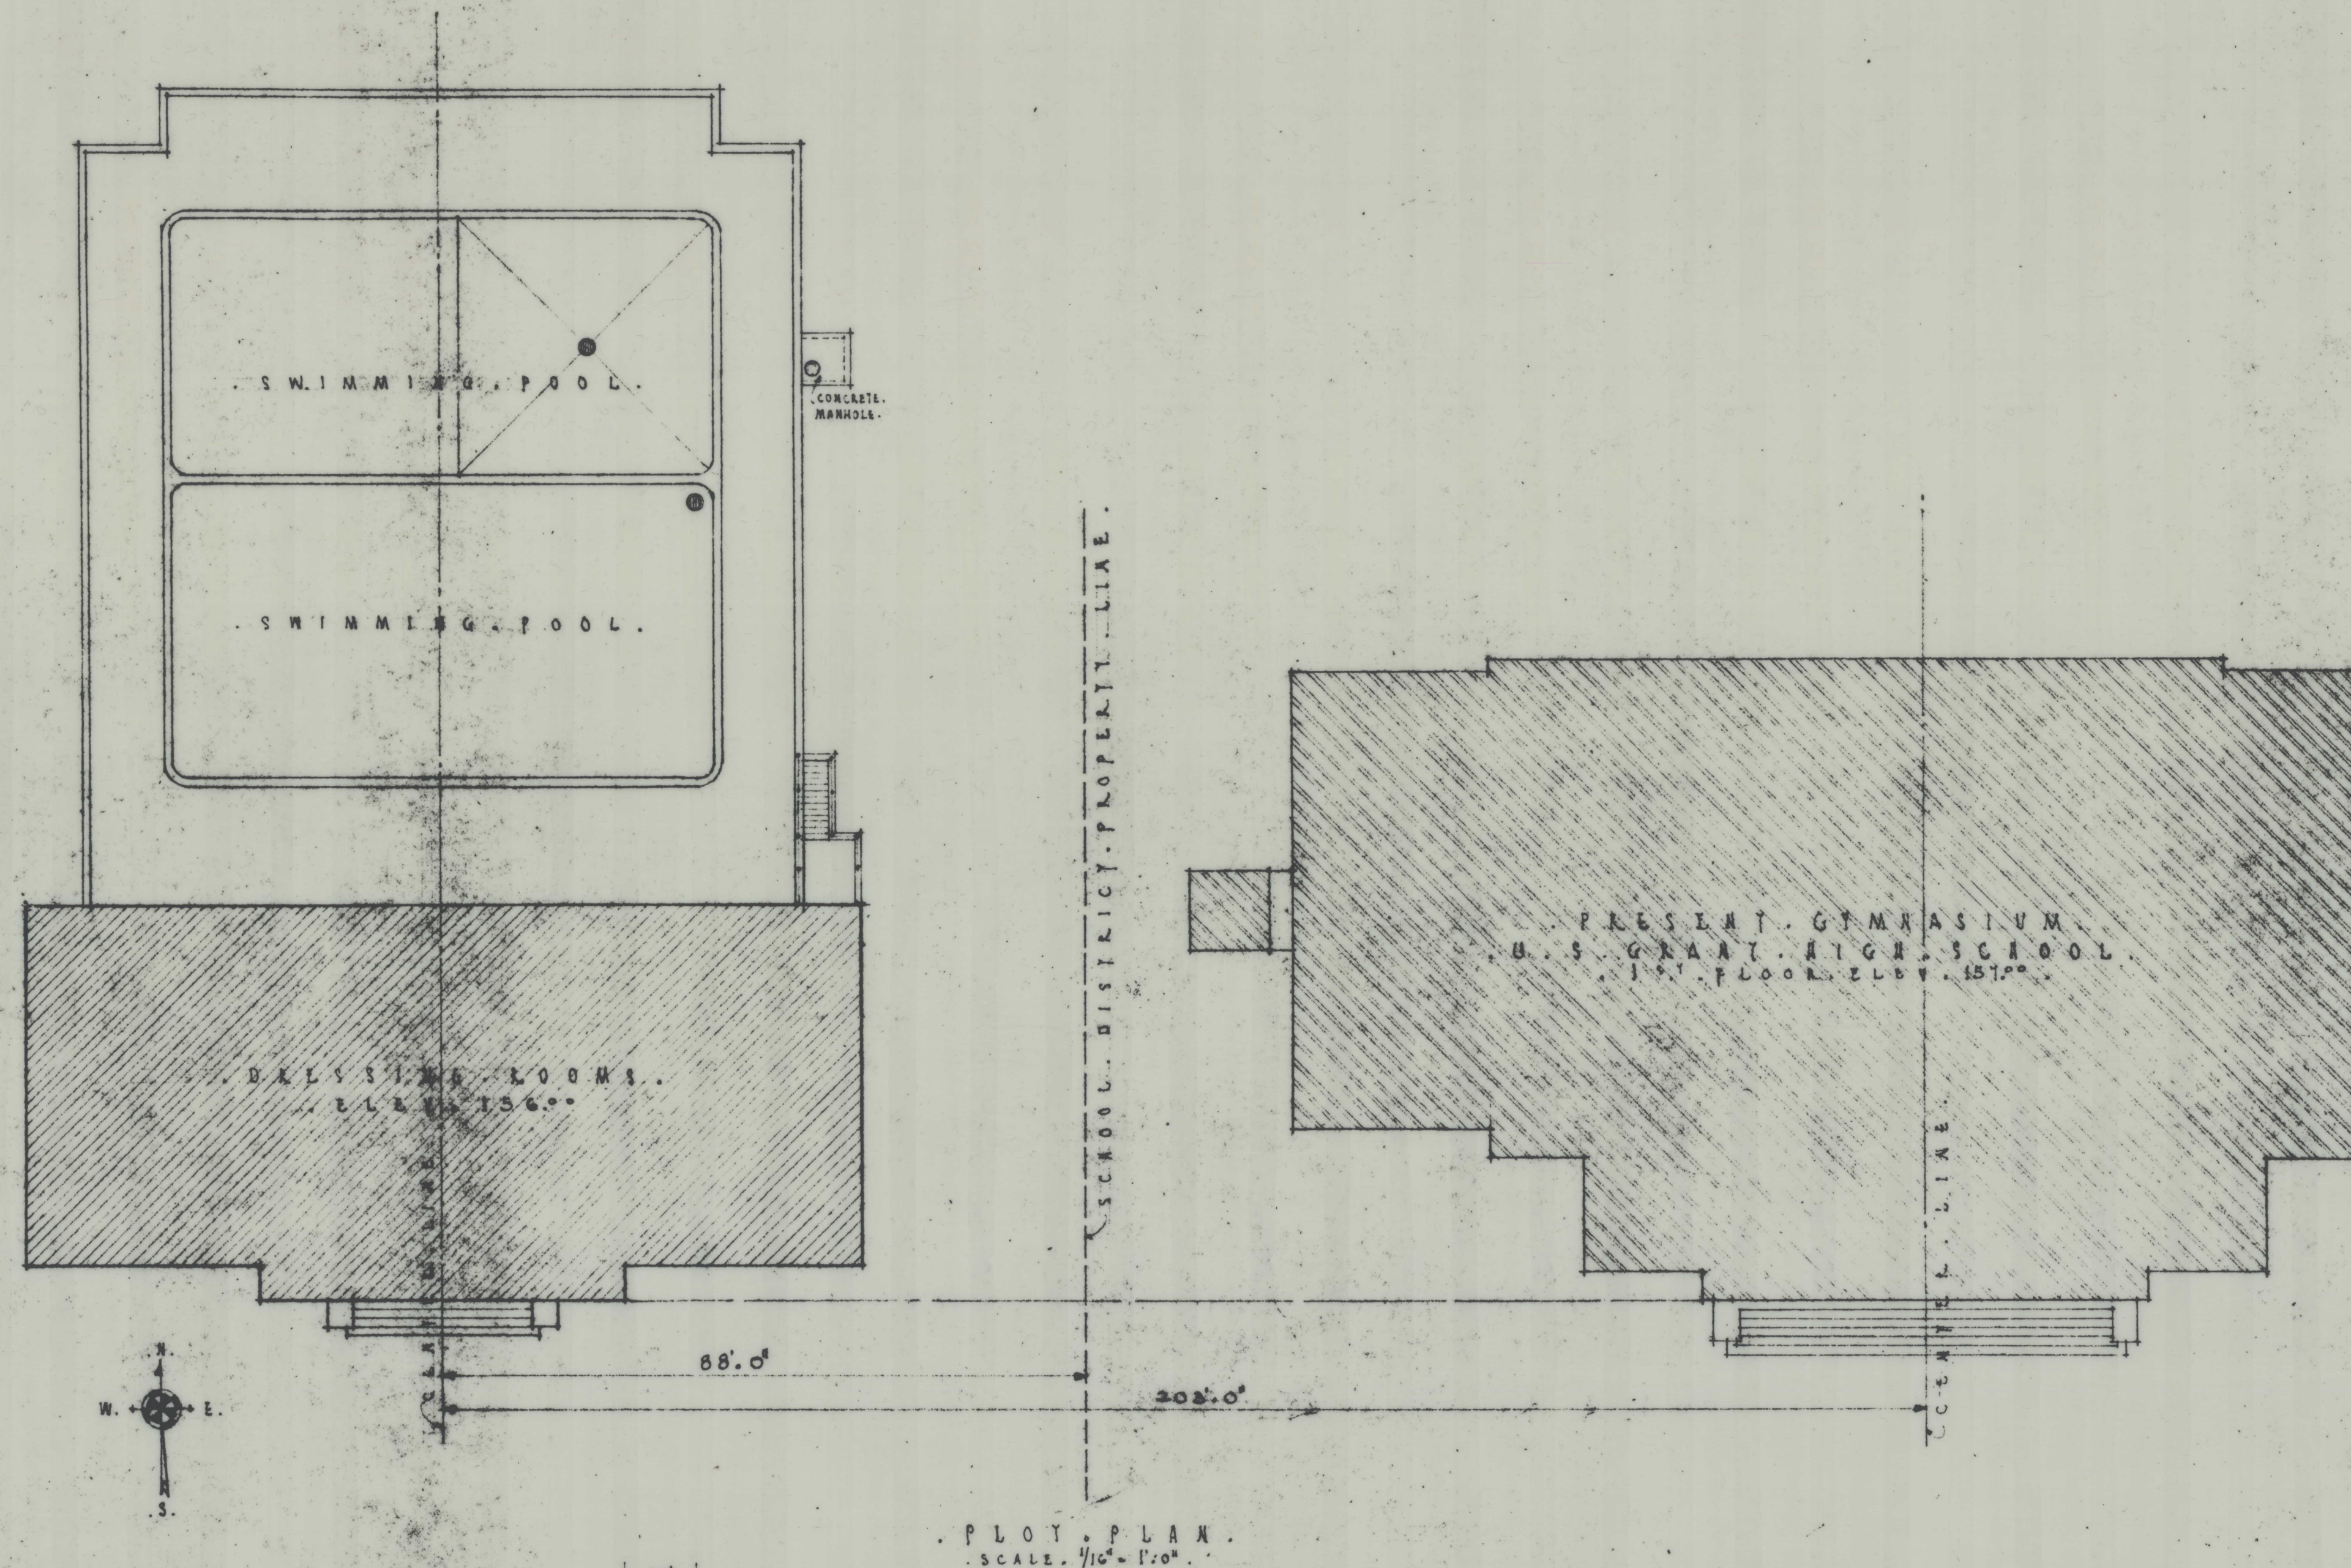

NOTES.

ROUGH EXCAVATION FOR POOLS HAS BEEN DONE BY OWNER. THIS CONTRACTOR WILL EXAMINE SAME & ALL ADDITIONAL EXCAVATION NECESSARY IS INCLUDED IN THIS CONTRACT. THIS CONTRACTOR WILL ALSO DO ALL BACK FILLING. FINISH GRADING IS NOT INCLUDED IN THIS CONTRACT.


SCALE: AS NOTED.			
NOTES ON EXCAVATION PLANS.			
NATATORIUM - GRANT PARK.			
CITY OF PORTLAND, BUREAU OF PARKS.			
S.S. FIRM, CORP.			
DATE	KNIGHTON & HOWELL	DESIGNED BY	ARCHITECTS & ENGINEERS
3-5-1924		REVISOR	404 U.S. NAT'L. BUREAU OF PARKS
3-11-26		REVISOR	PORTLAND - OREGON
3-11-26		REVISOR	

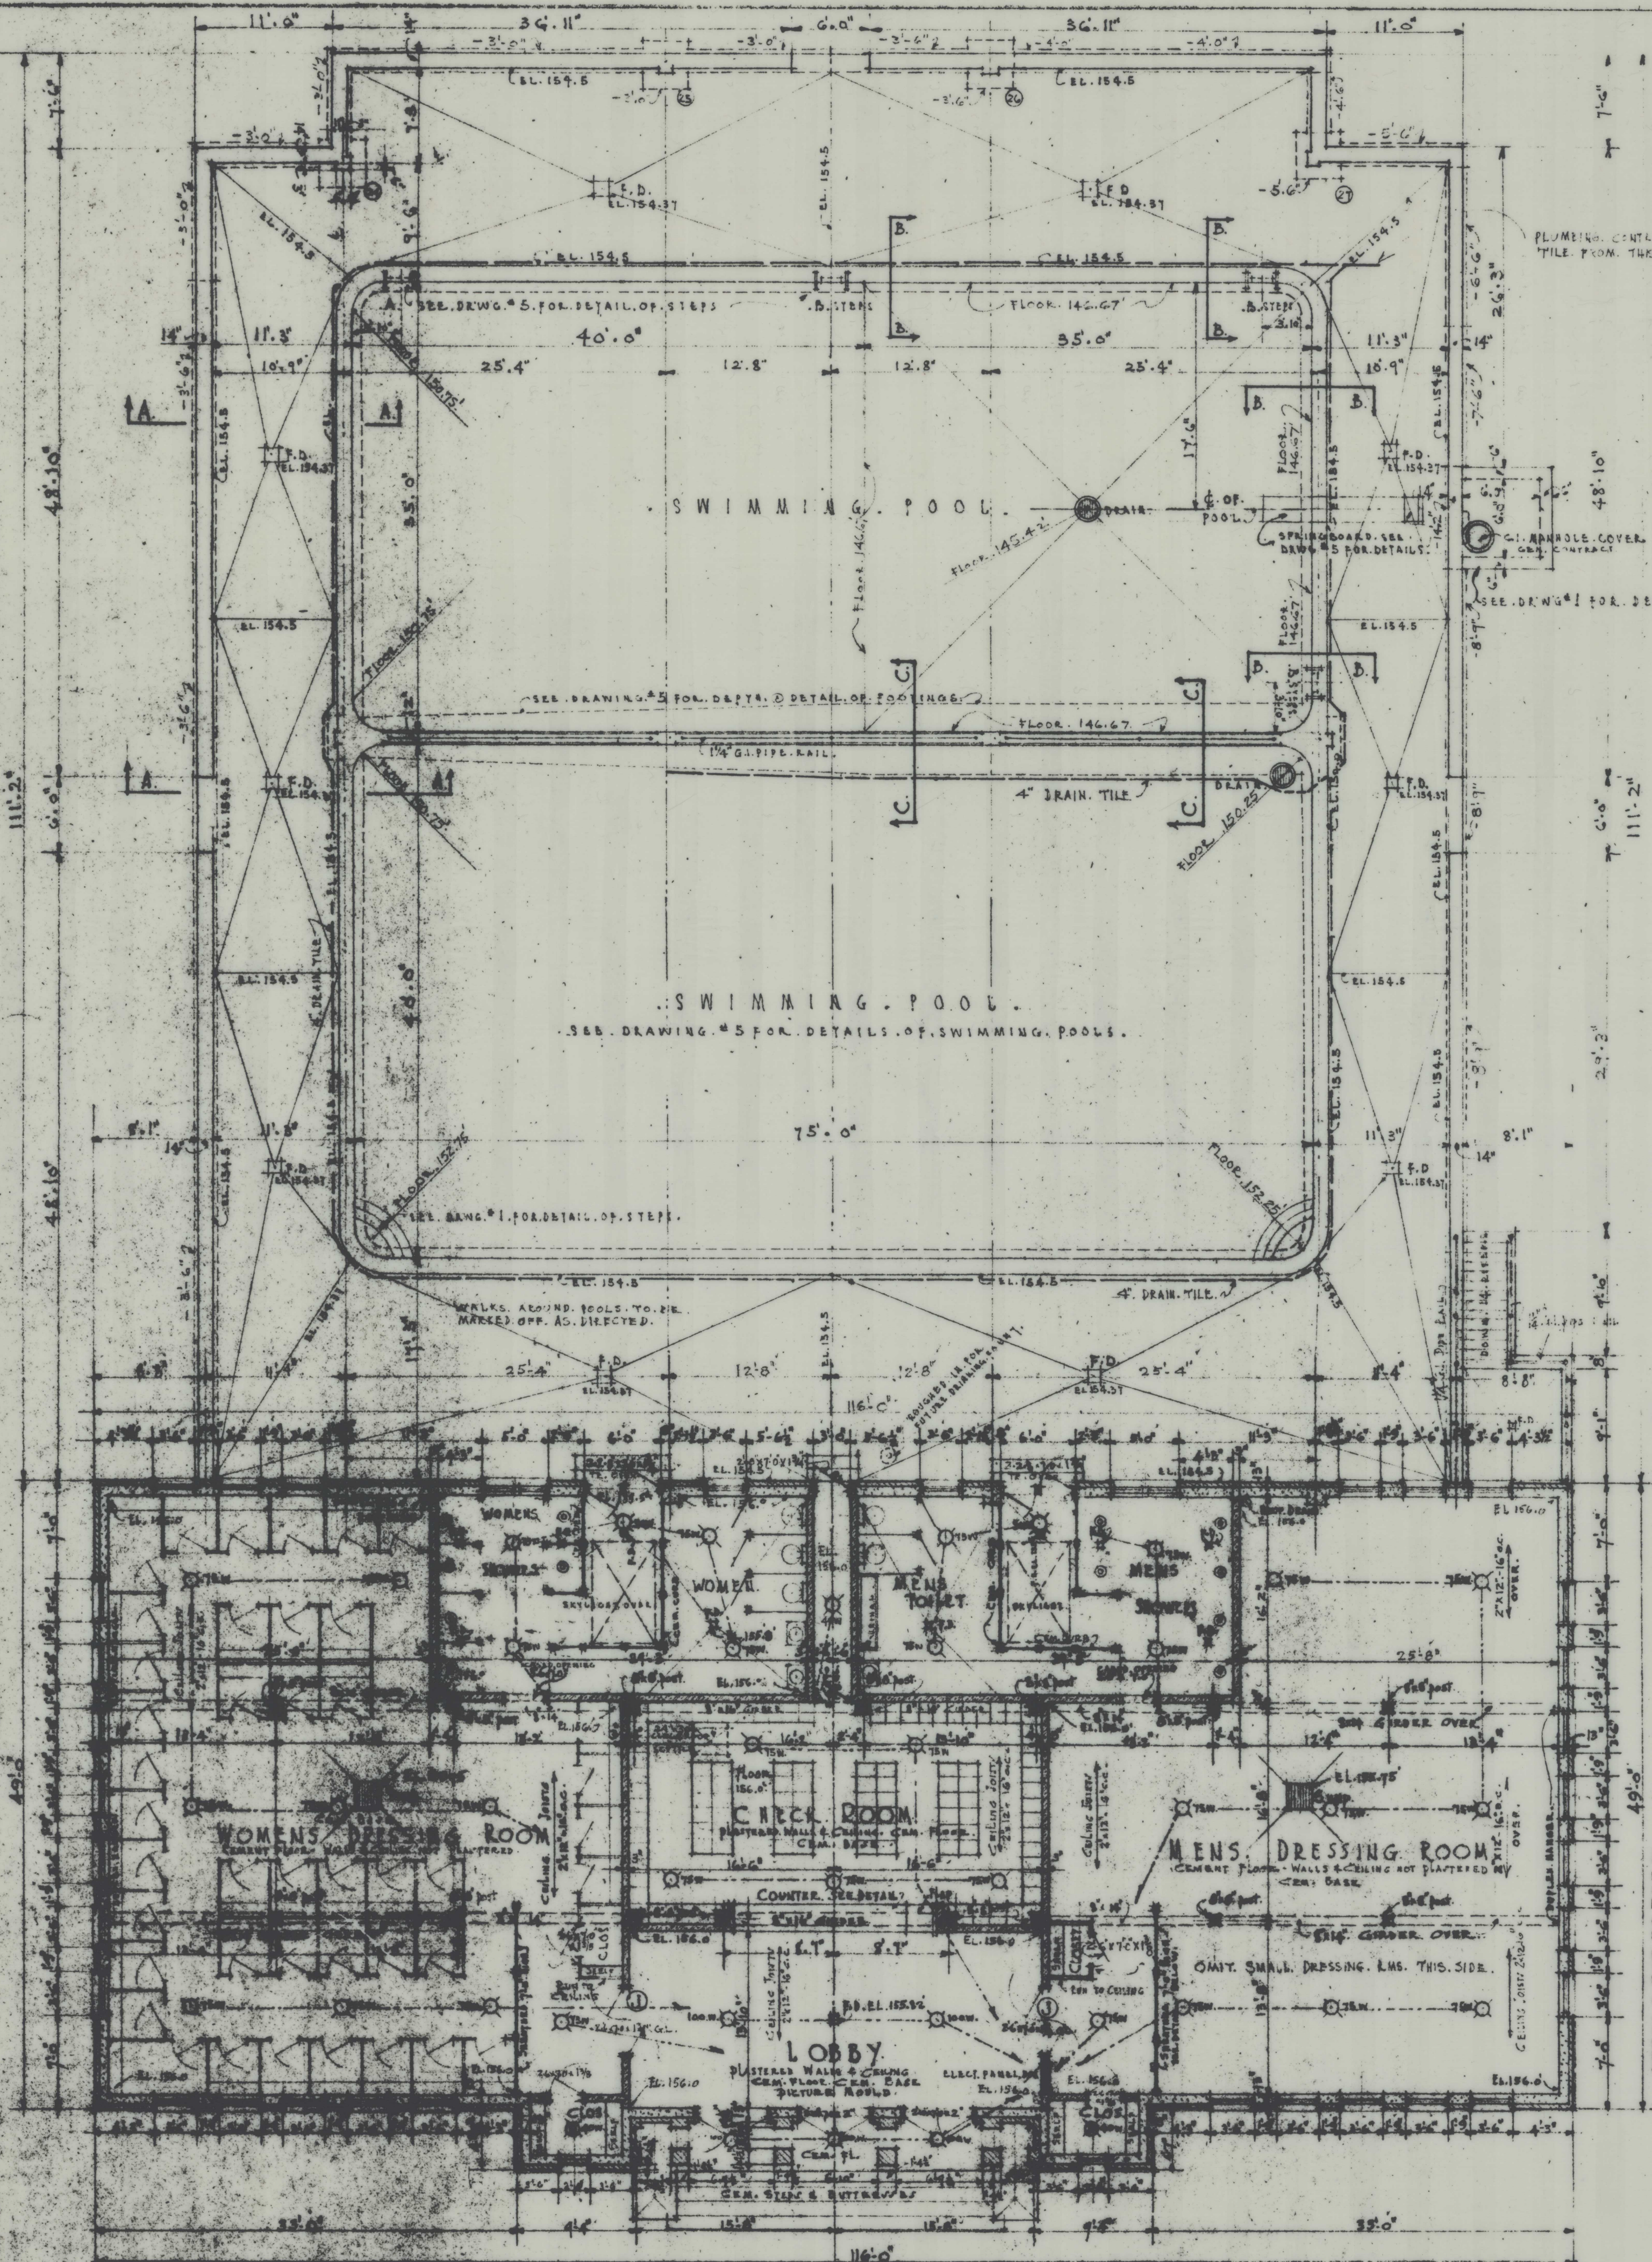

FIRST FLOOR PLAN
SCALE 1/8" = 1'-0"

WORD. PARTS. TO. BE. S.4S. SELECTED. COMMON

ENTER TO INTERIOR DETAILS. SEE DRAWING. 44

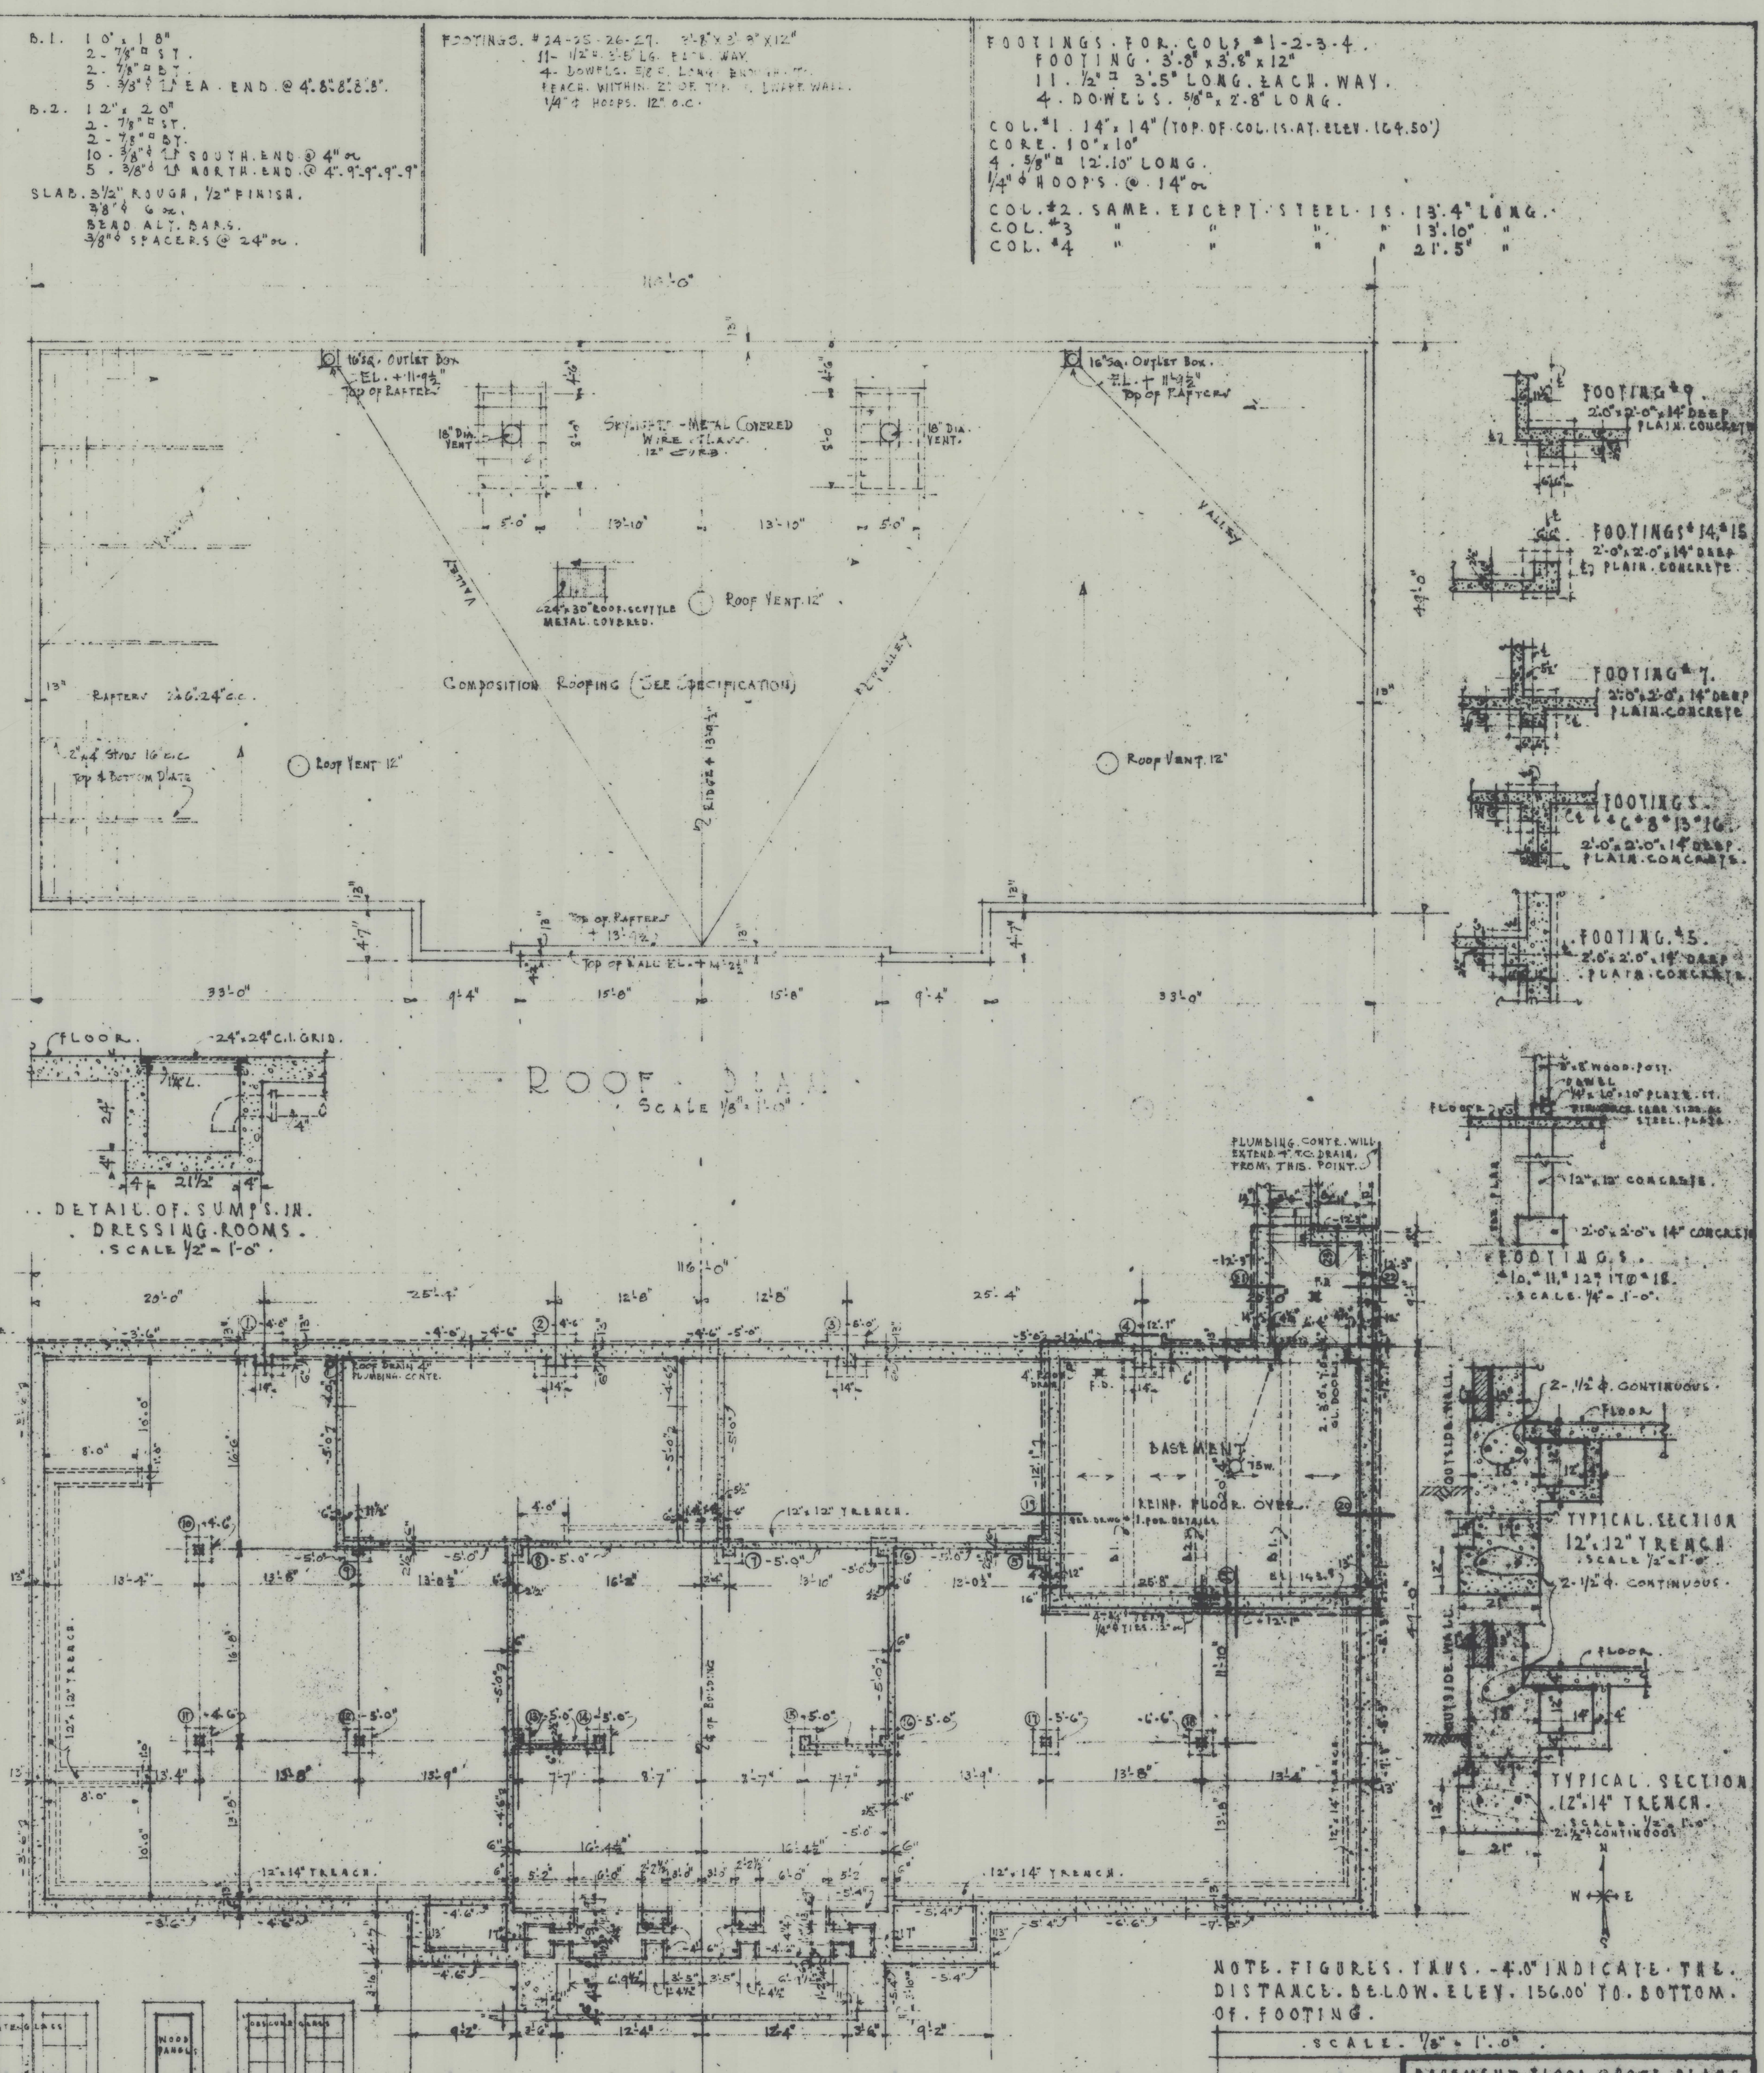

BASEMENT & FOOTING PLAN
SCALE $\frac{1}{8}" = 1'-0"$

NOTE. CONCRETE PIPE TRENCH IS IN GENERAL CONTRACT.
REINF. ENTIRE BASMT. FLOOR & ENTIRE 1ST FLOOR (EXCEPT OVER BASMT.) & FLOOR & AREA
WITH 1/4" @ 18" O.C. EXT. WALLS. OR 1/4" AT EQUIVALENT SPACING. PROVIDE DOWELS AT
OUTSIDE WALL. 16" LONG. OVER PIPE TRENCH. PROVIDE 2 EXTRA SHORT BARS BETWEEN EACH 2 @ 18" O.C.
SEE NOTE ABOVE FOR REINF. OVER BASEMENT.

NOTE. FIGURES. IN V.S. - 4.0" INDICATE THE DISTANCE BELOW ELEV. 156.00' TO BOTTOM OF FOOTING.

SCALE. $\frac{1}{8}'' = 1'.0''$

BASEMENT FLOOD PROOF PLANS

DATE: 11/11/1961


NATATORIUM - GRANT PARK.

CITY OF PORTLAND. BUREAU OF PARKS
S.B. BIER, COMM. C.P. KEYSER, SUPT

DATE	KNIGHTON & HOWELL	JOB
8-19-20	ARCHITECTS & ENGINEERS	SHEET

REVISED	ARCHITECTS & ENGINEERS 404 L. O. NAT'L. BANK BLDG.	SHEET 2
---------	---	------------

PORTLAND, OREGON, U.S.A.

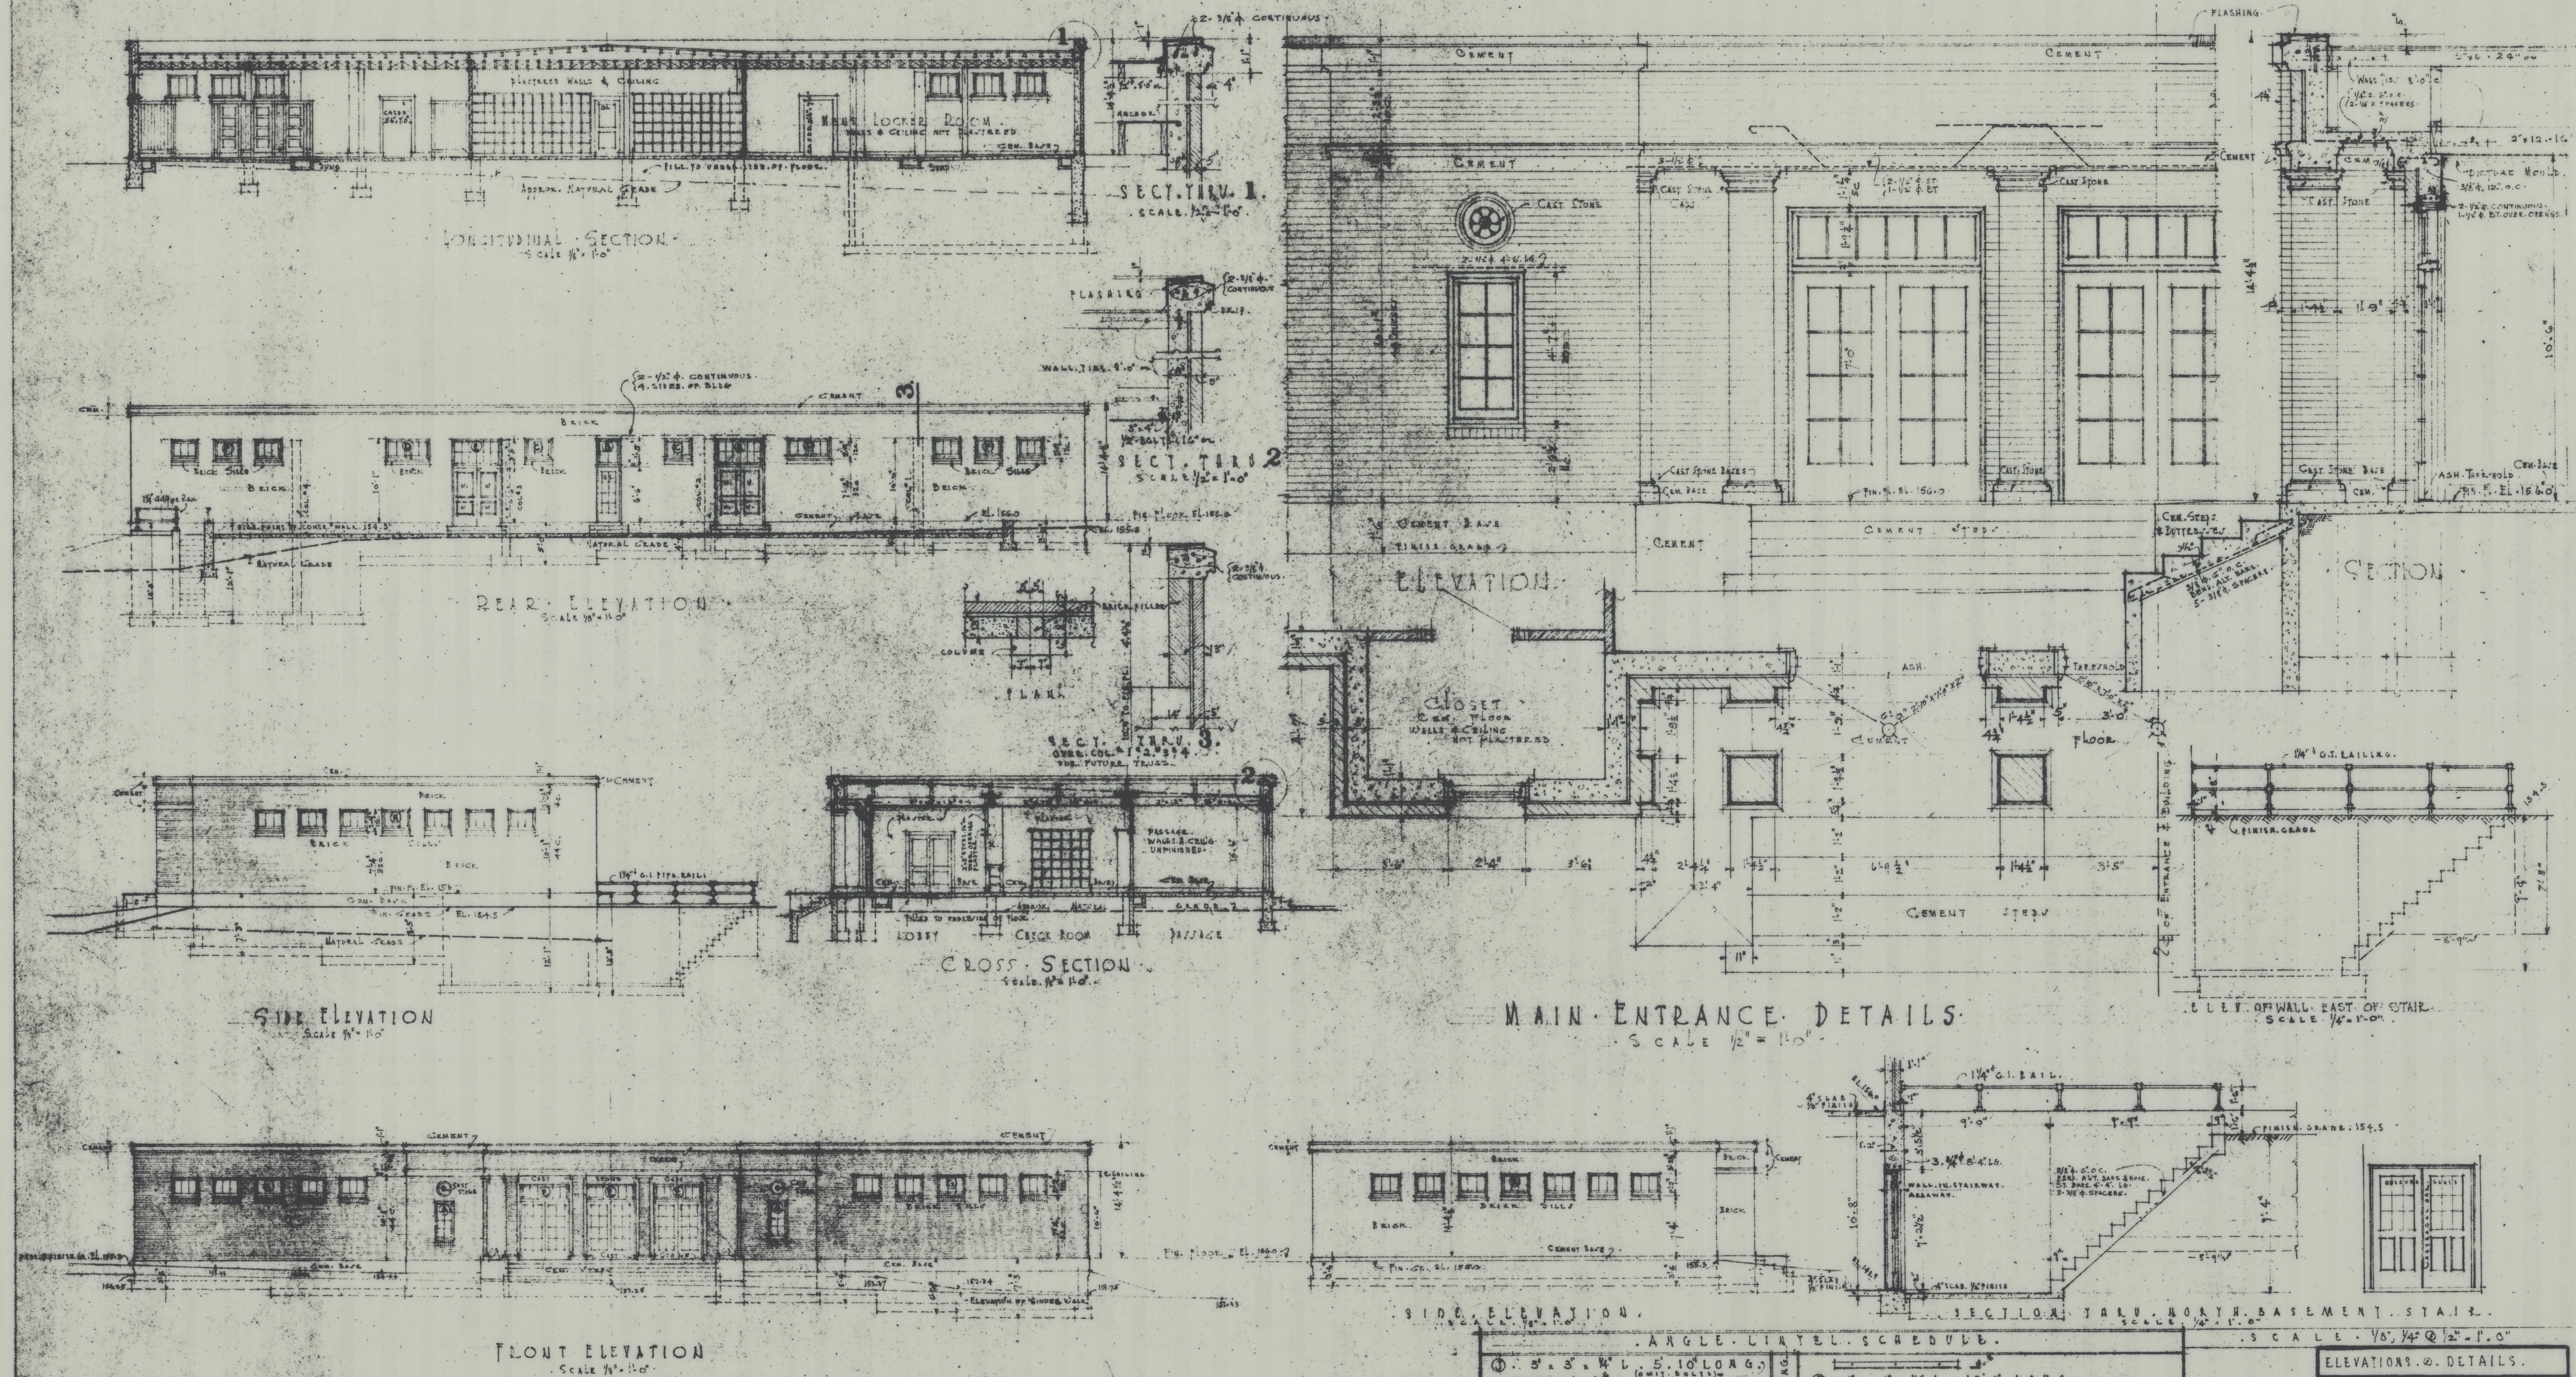

ANGLE LINTEL SCHEDULE		
① 3" x 3" x 1/4" L. 5.10' LONG.	② 4" x 4" x 1/4" L. 15.0' LONG.	
③ 4" x 4" x 1/4" L. 3.6' LONG.	④ 4" x 4" x 1/4" L. 4.0' LONG.	
⑤ 4" x 4" x 1/4" L. 4.6' LONG.	⑥ 4" x 4" x 1/4" L. 25.0' LONG.	
⑦ 4" x 4" x 1/4" L. 6.0' LONG.	⑧ 4" x 4" x 1/4" L. 7.0' LONG.	
⑨ 4" x 4" x 1/4" L. 1.0' LONG.	⑩ 4" x 4" x 1/4" L. 30.0' LONG.	

ELEVATIONS & DETAILS		
NATATORIUM - GRANT PARK.		
CITY OF PORTLAND - BUREAU OF PARKS		
155 PARK COMM. - 5 P. & Y. K. 1917.		
DATE	KNIGHTON & HOWELL	JOB
3-11-16		
REVISED	BY U. S. NAT. BANG BLDG.	SHEET
	PORTLAND - OREGON	3.

