

ITW Building Components Group, Inc.

8351 Rovana Circle Sacramento, CA 95828 (916) 387-0116

Page 1 of 1 Document ID: IUP97175Z0505143230

Truss Fabricator: **Truss Components of Oregon**
Job Identification: **R_0612050**
Model Code:
Truss Criteria: **CUSTOM/TPI-2002(STD)**
Engineering Software: **Alpine proprietary truss analysis software. Version 10.03.**
Truss Design Loads: **Roof - 42 PSF @ 1.15 Duration**
Floor - N/A
Wind - 85 MPH (ASCE 7-05-Closed)



Expired 09/05/2012

Gary W. Heal

Notes:

1. Determination as to the suitability of these truss components for the structure is the responsibility of the building designer/engineer of record, as defined in ANSI/TPI 1
2. As shown on attached drawings, the drawing number is preceded by: CAUSR7175

Details: -

Submitted by GWH 14:32:26 09-05-2012 Reviewer: PBC

\$ \$

#	Ref	Description	Drawing#	Date
1	31482--A		12249090	09/05/12



12138019 Revd


REPAIR PROCEDURE

- > Shore truss to restore to pre-loaded condition.
- > Add new web(s) with plywood gussets as specified.
- > Remove shoring.

(P) 3/4" Plywood OR 3/4" OSB gussets; APA rated 48/24 sheathing, EXP.1, culled of surface defects if smaller than 24" square. Nail one gusset to each face of truss, through all chord and web members, with 8d (.131"x2.50") nails to alternate faces. Space nails at 3' O.C. and stagger rows to prevent splits. Circles indicate minimum quantity of nails each face.


See drawing CAUSR7175 12241007 for lumber, plates, and other data not shown here.

After completion of repairs, trusses must be inspected by the truss manufacturer or local building department to assure compliance with ITWBCG designs and specifications.

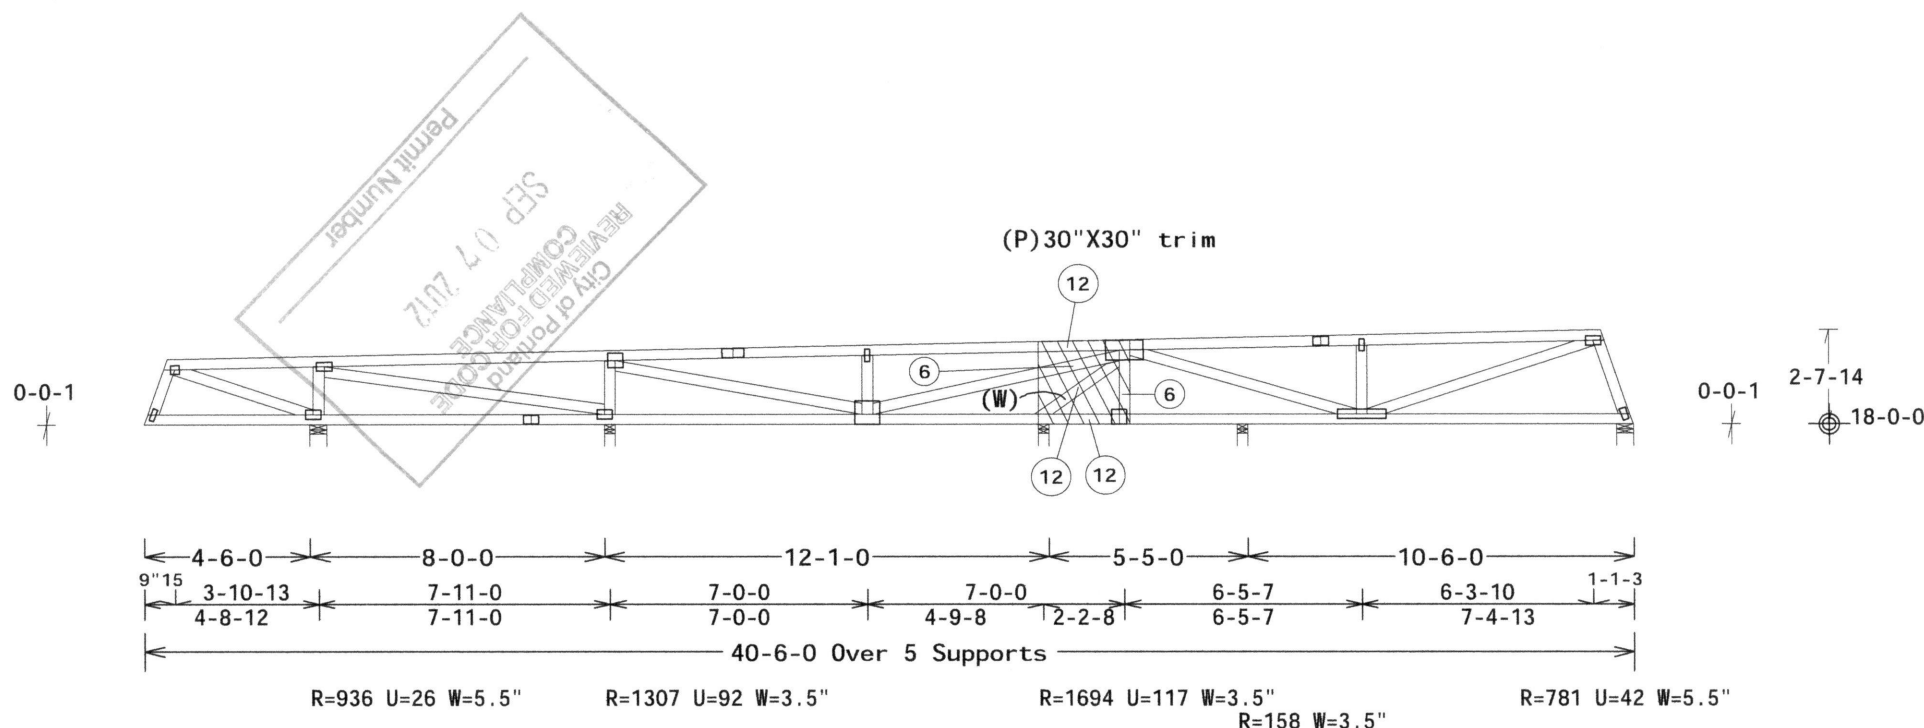

Design Crit: CUSTOM/TPI-2002(STD)
FT/RT=2%(0%)/4(0)

Truss Components of Oregon (503)357-
825 N 4th Ave, Cornelius OR 97113

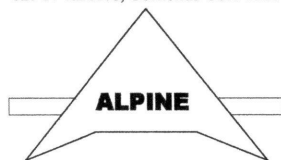

ITW Building Components Group, Inc.
Sacramento, CA 95828
AZ COA #13174-0

WARNING** TRUSSES REQUIRE EXTREME CARE IN FABRICATION, HANDLING, SHIPPING, INSTALLING AND BRACING. REFER TO BC51 (BUILDING COMPONENT SAFETY INFORMATION) PUBLISHED BY TPI (TRUSS PLATE INSTITUTE, 218 NORTH LEE STREET, SUITE 312, ALEXANDRIA, VA, 22314) AND WTCA (WOOD TRUSS COUNCIL OF AMERICA, 6300 ENTERPRISE LANE, MADISON, WI 53719) FOR SAFETY PRACTICES PRIOR TO PERFORMING THESE FUNCTIONS. UNLESS OTHERWISE INDICATED TOP CHORD SHALL HAVE PROPERLY ATTACHED STRUCTURAL PANELS AND BOTTOM CHORD SHALL HAVE A PROPERLY ATTACHED RIGID CEILING.

* **IMPORTANT** * FURNISH COPY OF THIS DESIGN TO THE INSTALLATION CONTRACTOR, ITW BUILDING COMPONENTS GROUP, INC. SHALL NOT BE RESPONSIBLE FOR ANY DEVIATION FROM THIS DESIGN; ANY FAILURE TO BUILD THE TRUSS IN CONFORMANCE WITH TP1; OR FABRICATING, HANDLING, SHIPPING, INSTALLING & BRACING OF TRUSSES. THE DESIGN CONFORMS WITH APPLICABLE PROVISIONS OF NDS (NATIONAL DESIGN SPEC. BY AFPA) AND TP1. ALPINE APPLY PLATES TO EACH FACE OF TRUSS AND, UNLESS OTHERWISE LOCATED ON THIS DESIGN, POSITION PER DRAWINGS 160A-Z. ANY INSPECTION OF PLATES FOLLOWED BY (1) SHALL BE PER ANNEX A3 OF TP1-2002 SEC. 3. A SEAL ON THE DRAWING INDICATES ACCEPTANCE OF PROFESSIONAL ENGINEERING RESPONSIBILITY, SOLELY FOR THE TRUSS COMPONENT DESIGN. THE USE OF THIS COMPONENT FOR ANY BUILDING IS THE RESPONSIBILITY OF THE BUILDING DESIGNER PER ANSI/TP1 SEC 2.




10.03.11

AZ/-/1/-/-/R/-

Scale = .1875"/Ft.

TC LL	25.0 PSF	REF R7175- 31482
TC DL	7.0 PSF	DATE 09/05/12
BC DL	10.0 PSF	DRW CAUSR7175 12249090
BC LL	0.0 PSF	CA-ENG PBC/GWH
TOT.LD.	42.0 PSF	SEQN- 4592
DUR.FAC.	1.15	FROM BB
SPACING	24.0"	JREF- 1UP97175Z05

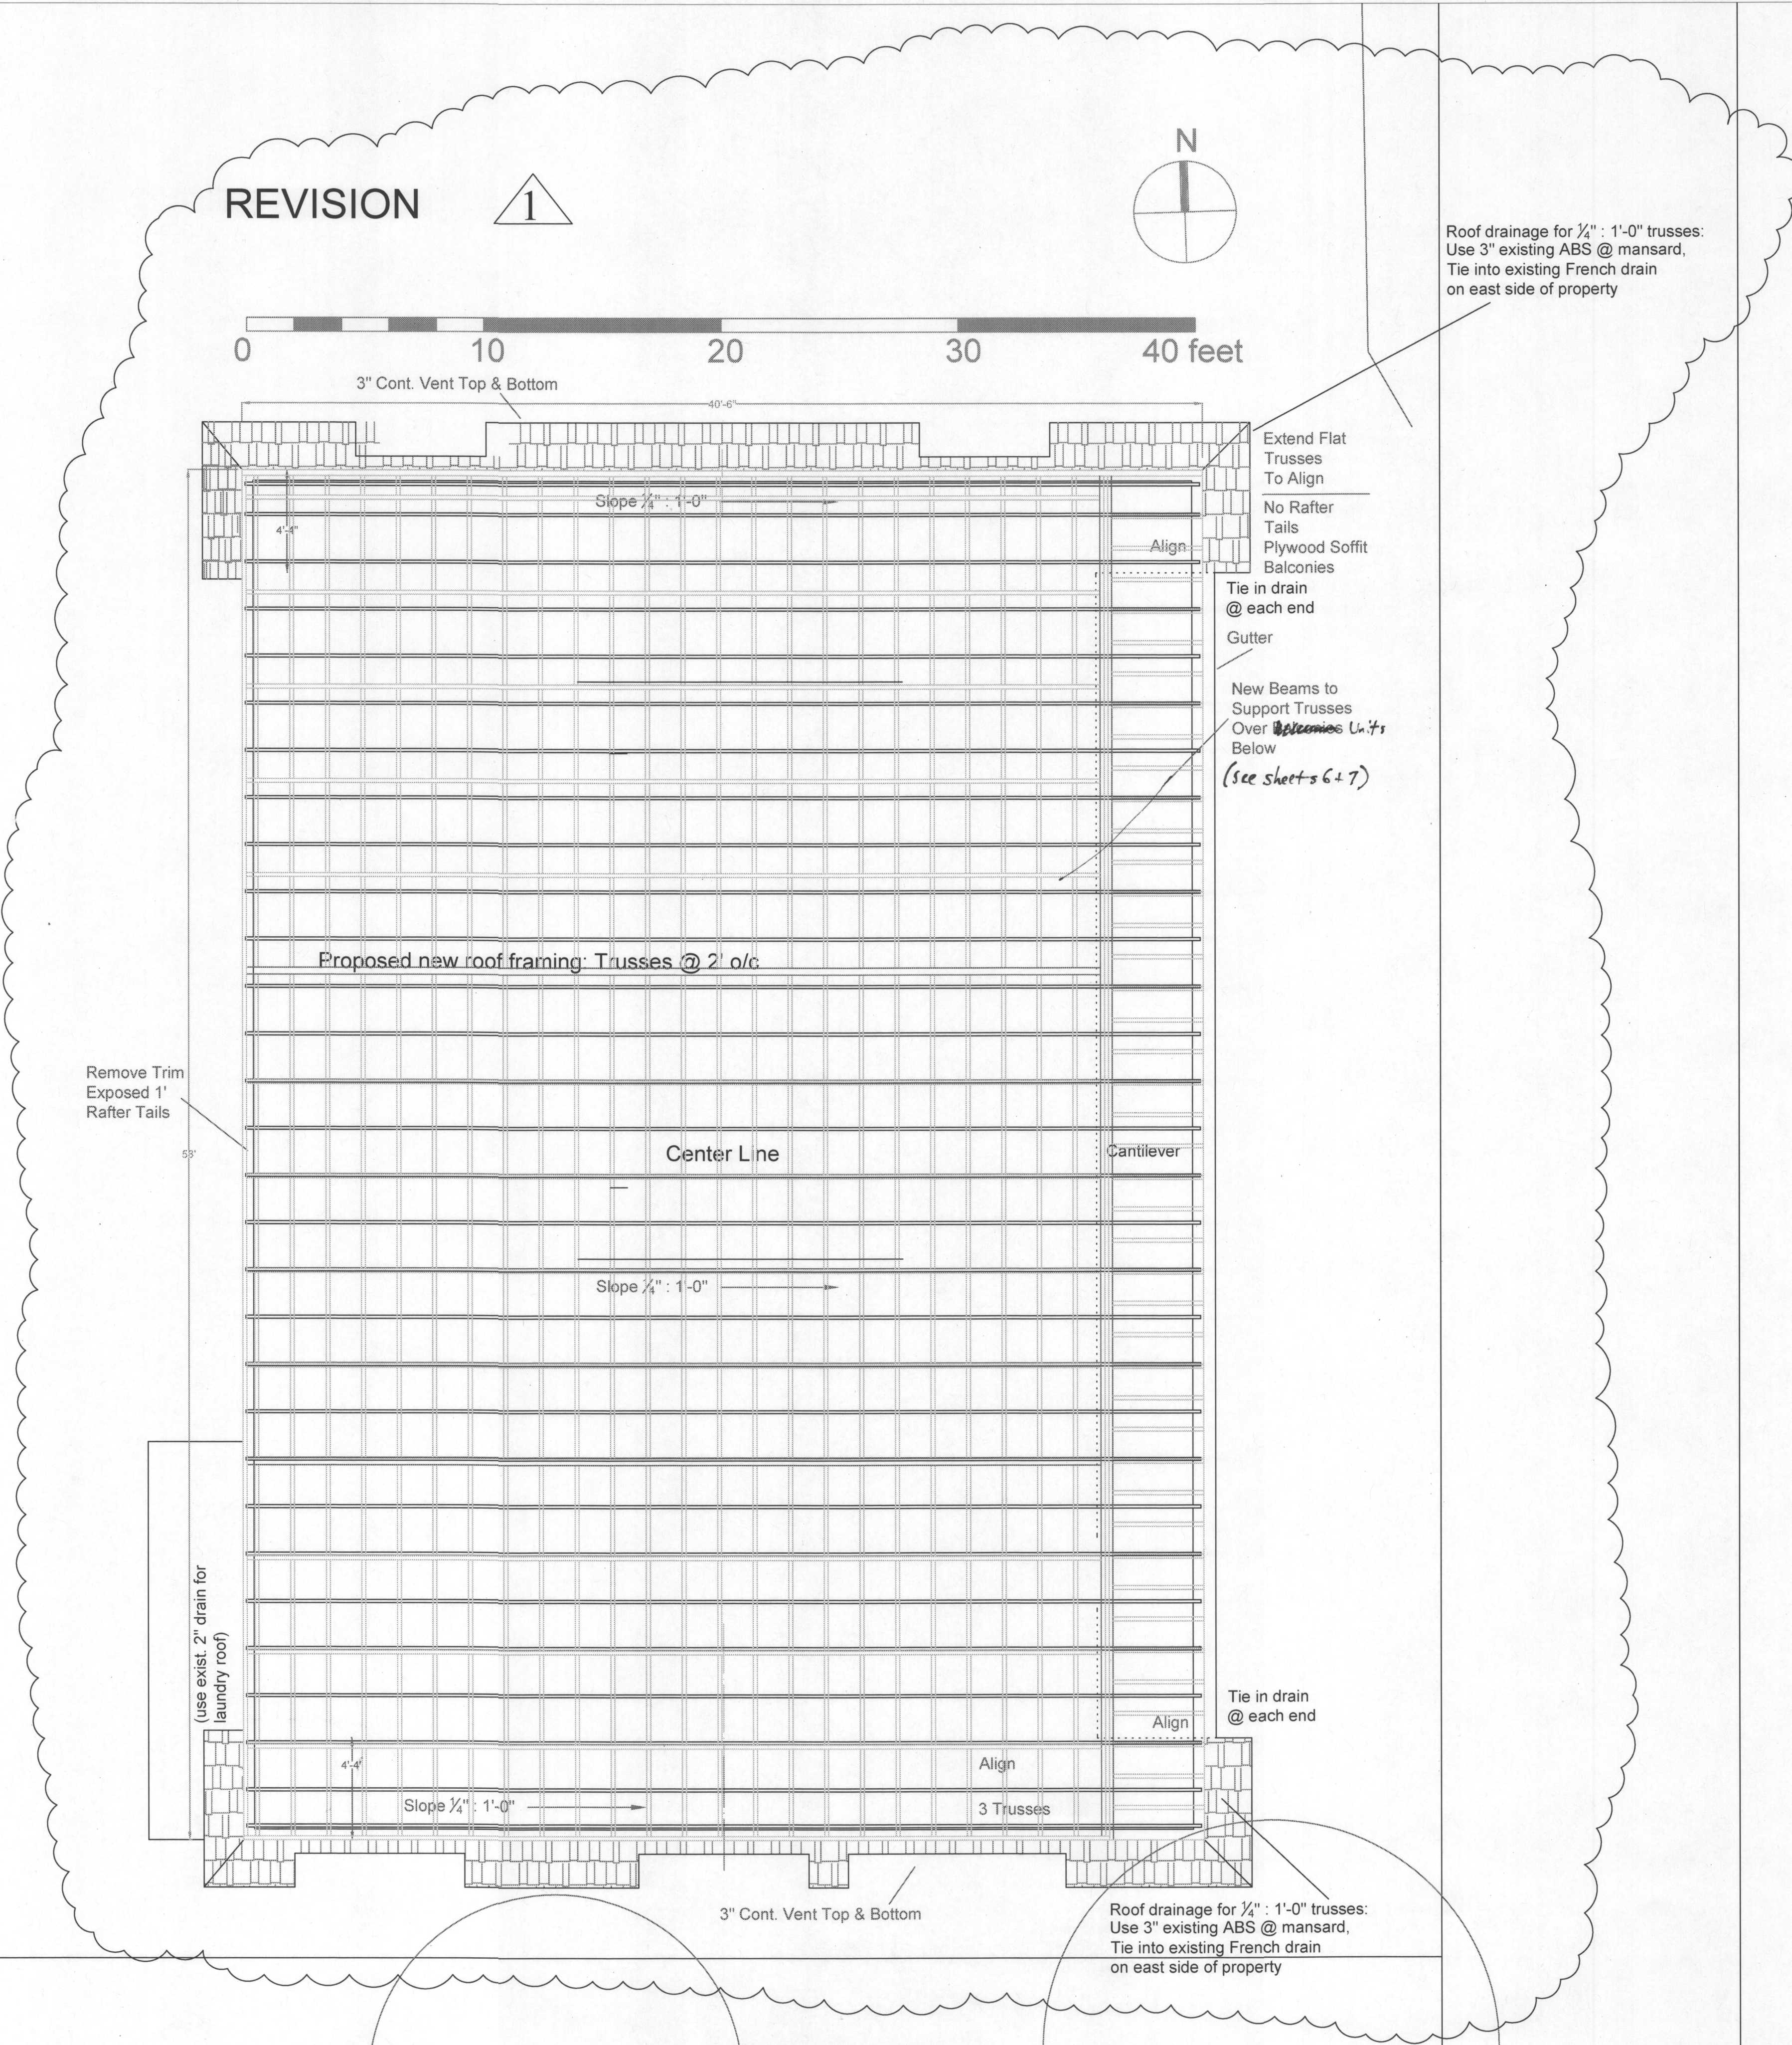

CITY OF PORTLAND
REVIEWED FOR COMPLIANCE
SEP 07 2012
Permit Number

New Framing Plan w/ Exist.
scale = 1/4" : 1'0"

Latin Quarter Apartments
1774 NW 30th Ave
Portland, OR 97214

Adam Woodward
503.819.9838

Revision
Set
09.05.12


1

2b


12-138019-REV-01-CO

REVISION


1

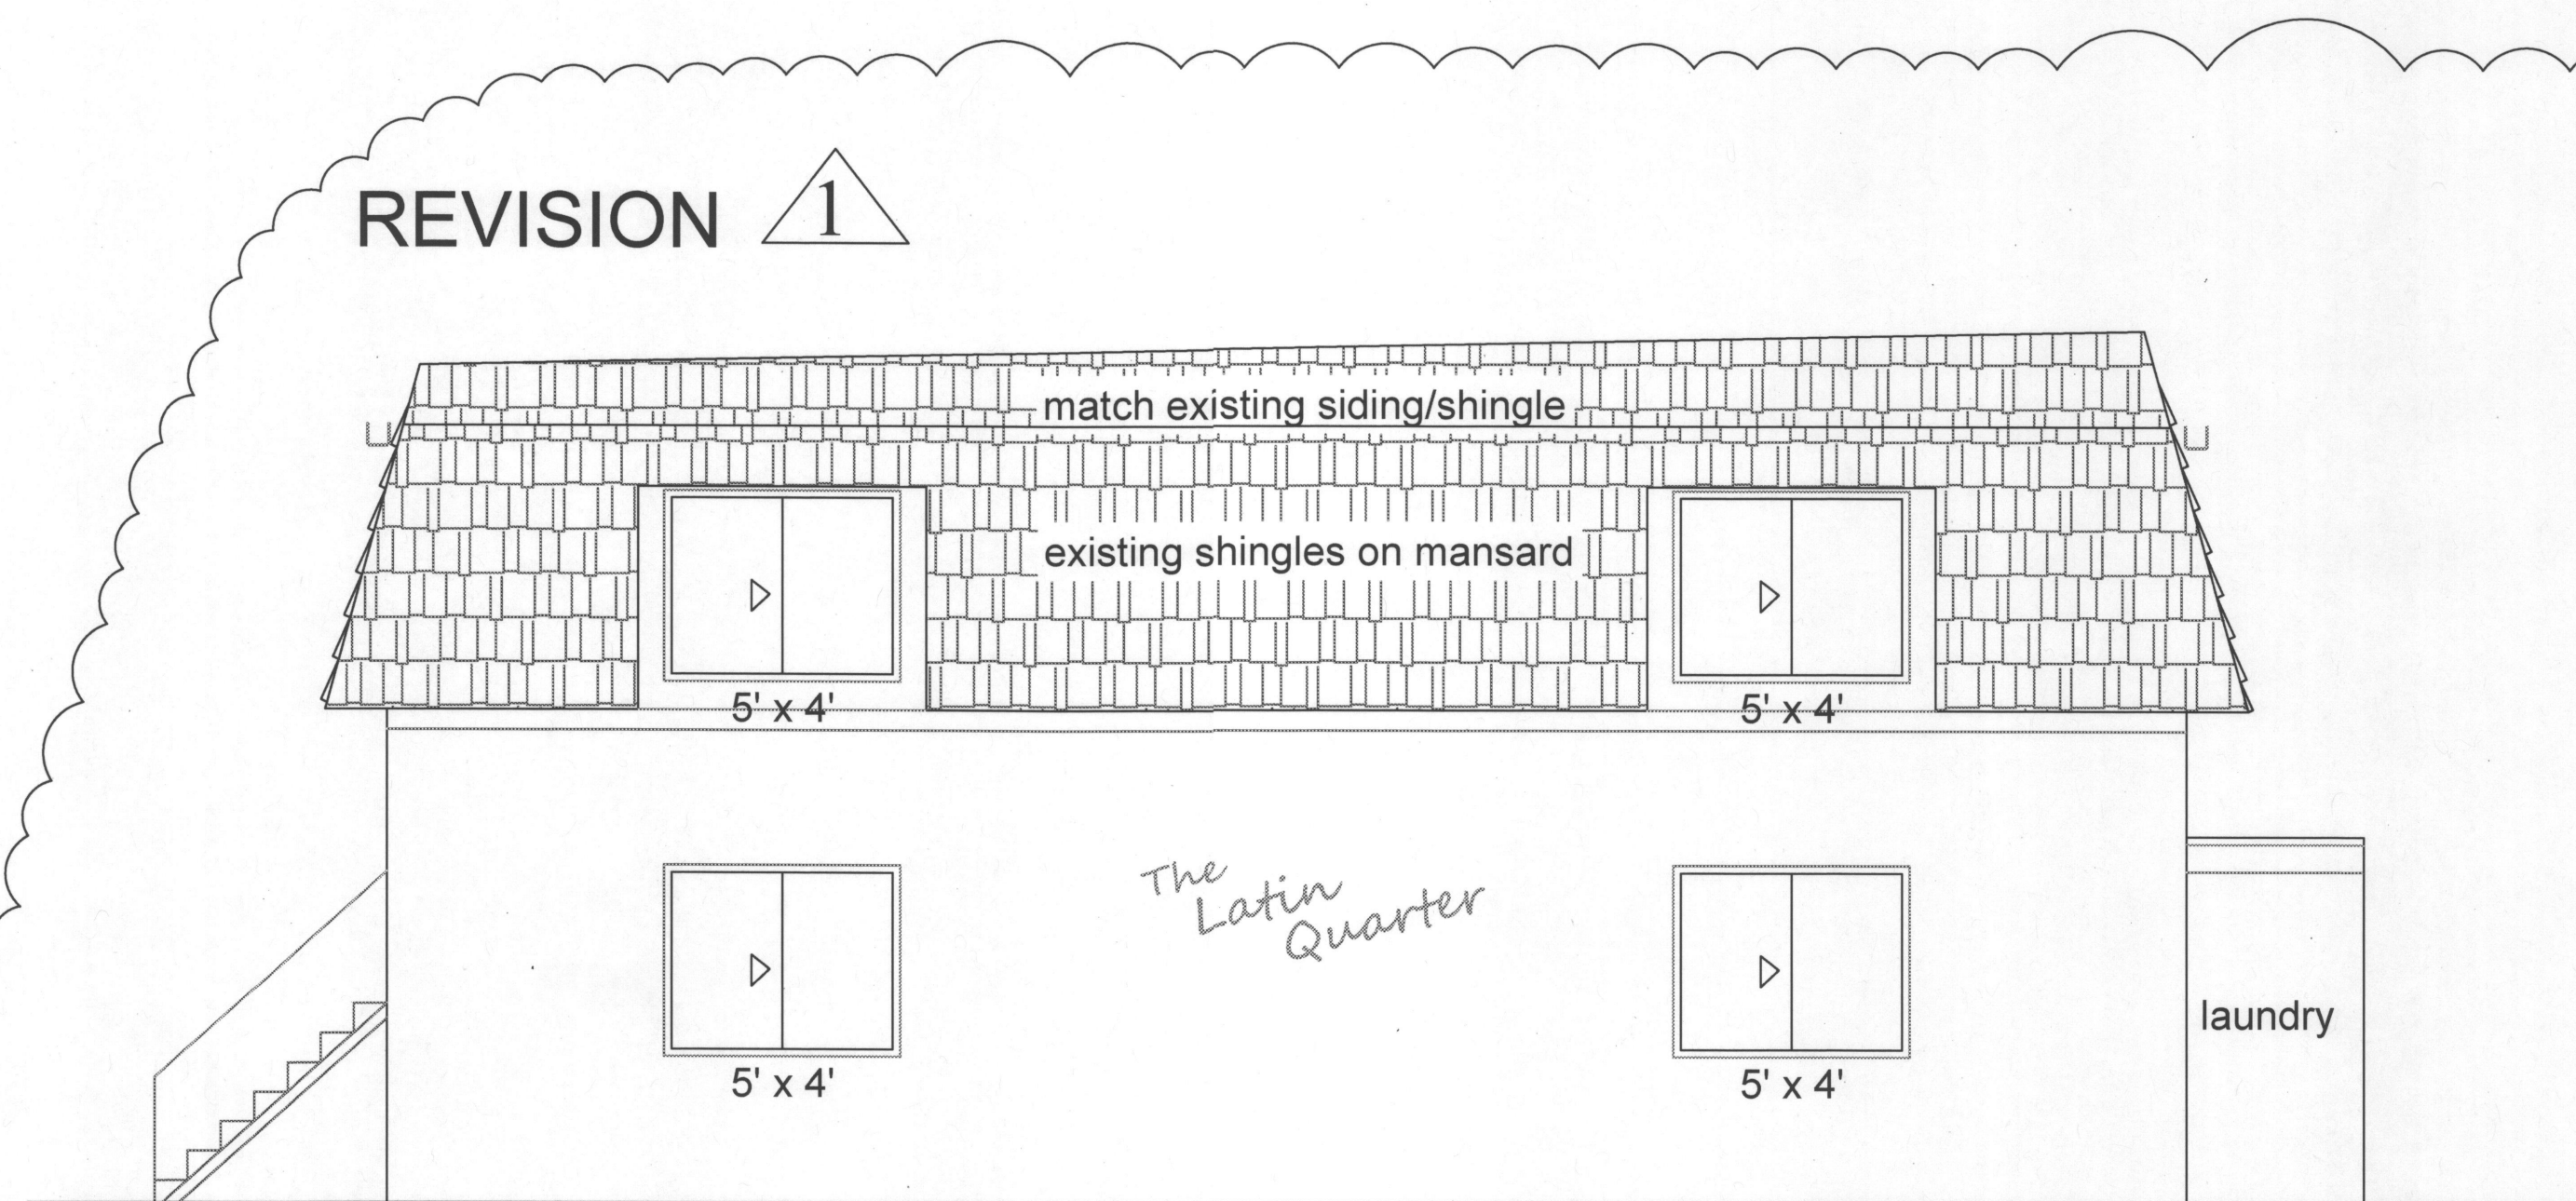


north elevation (facing south)

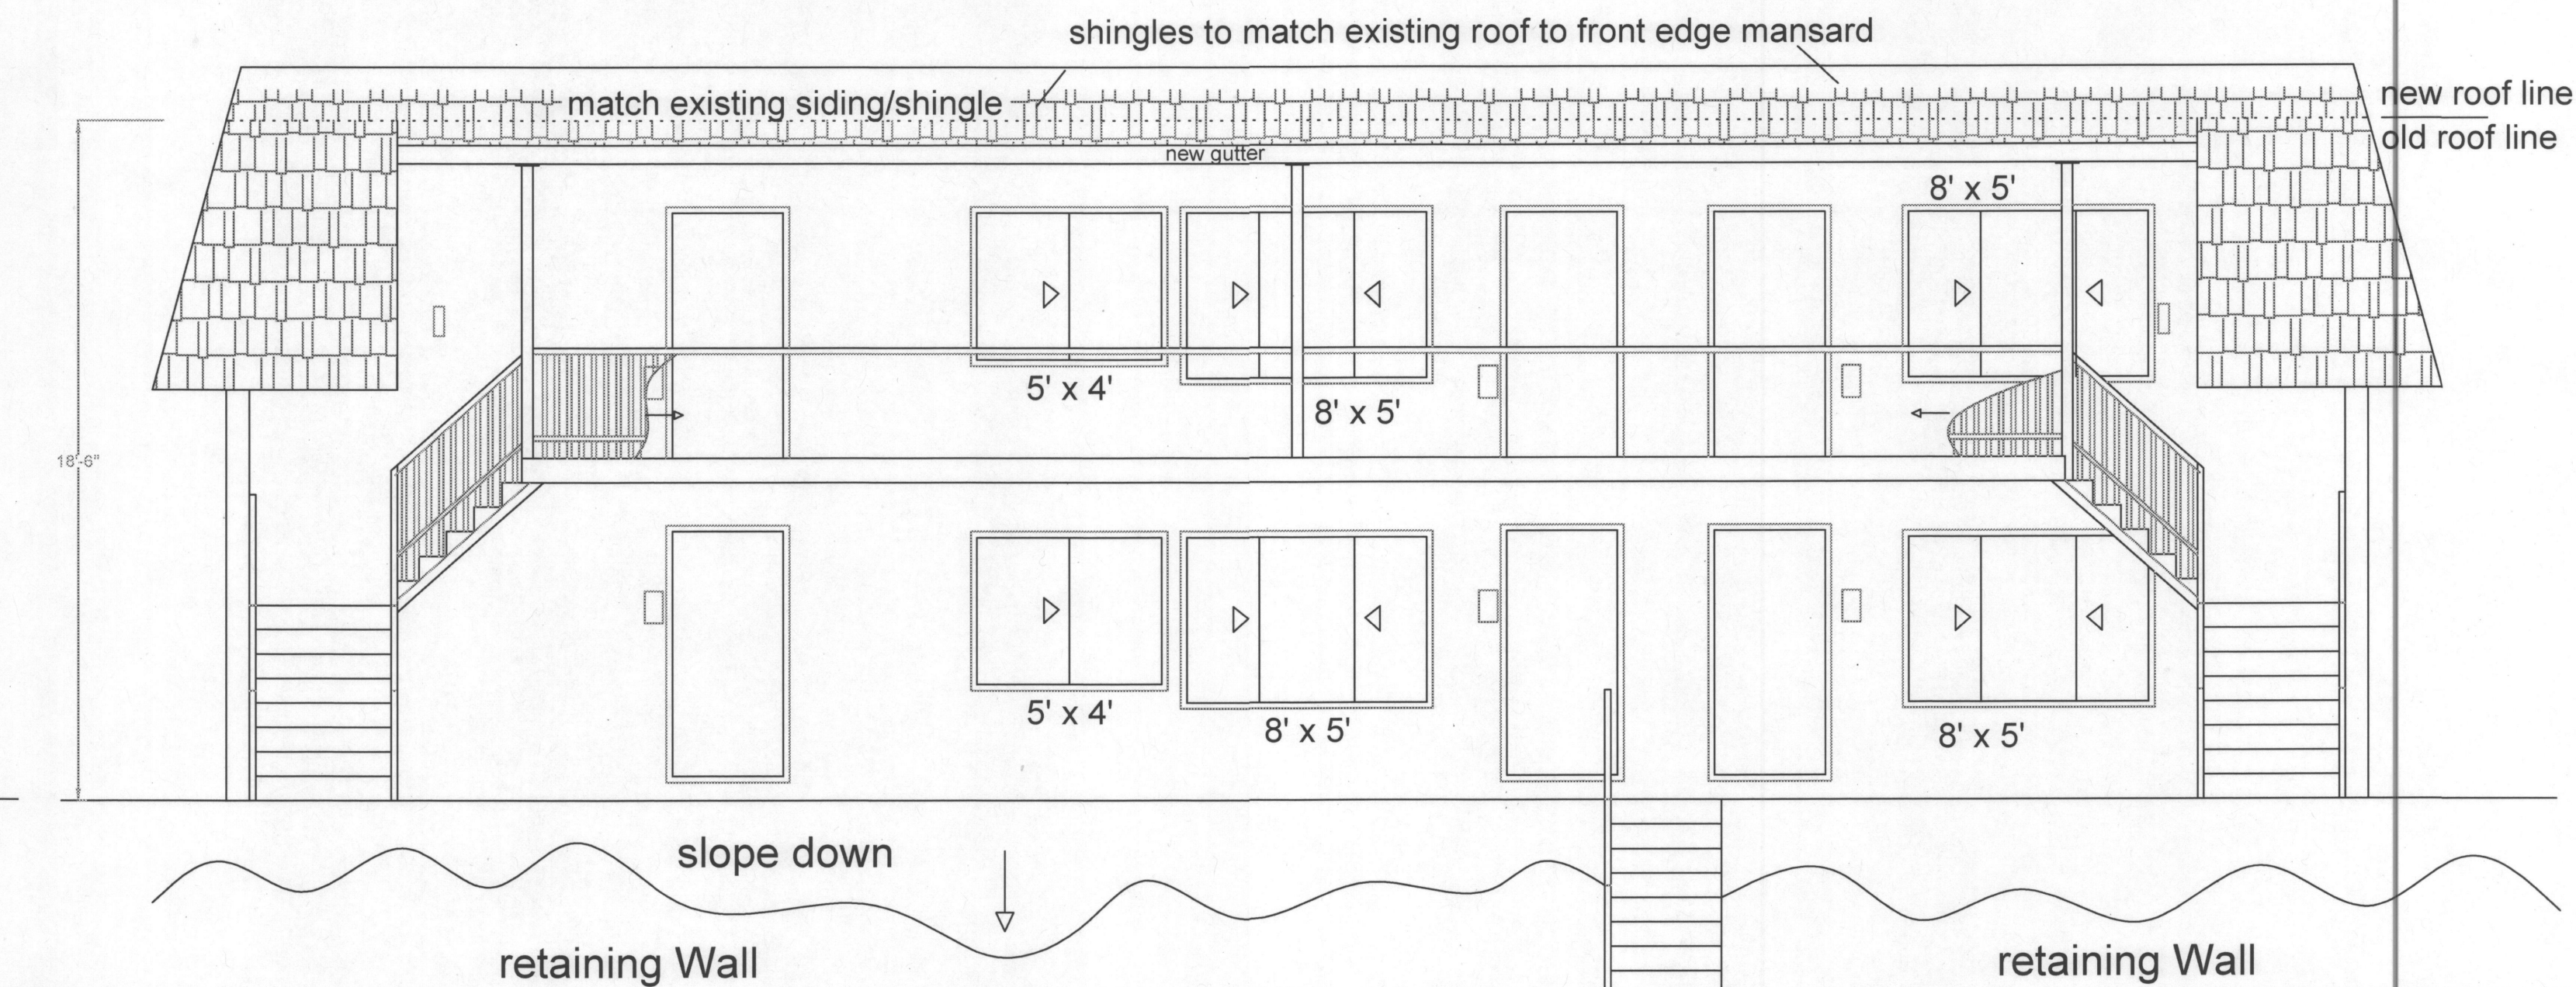

facing west (front elevation)

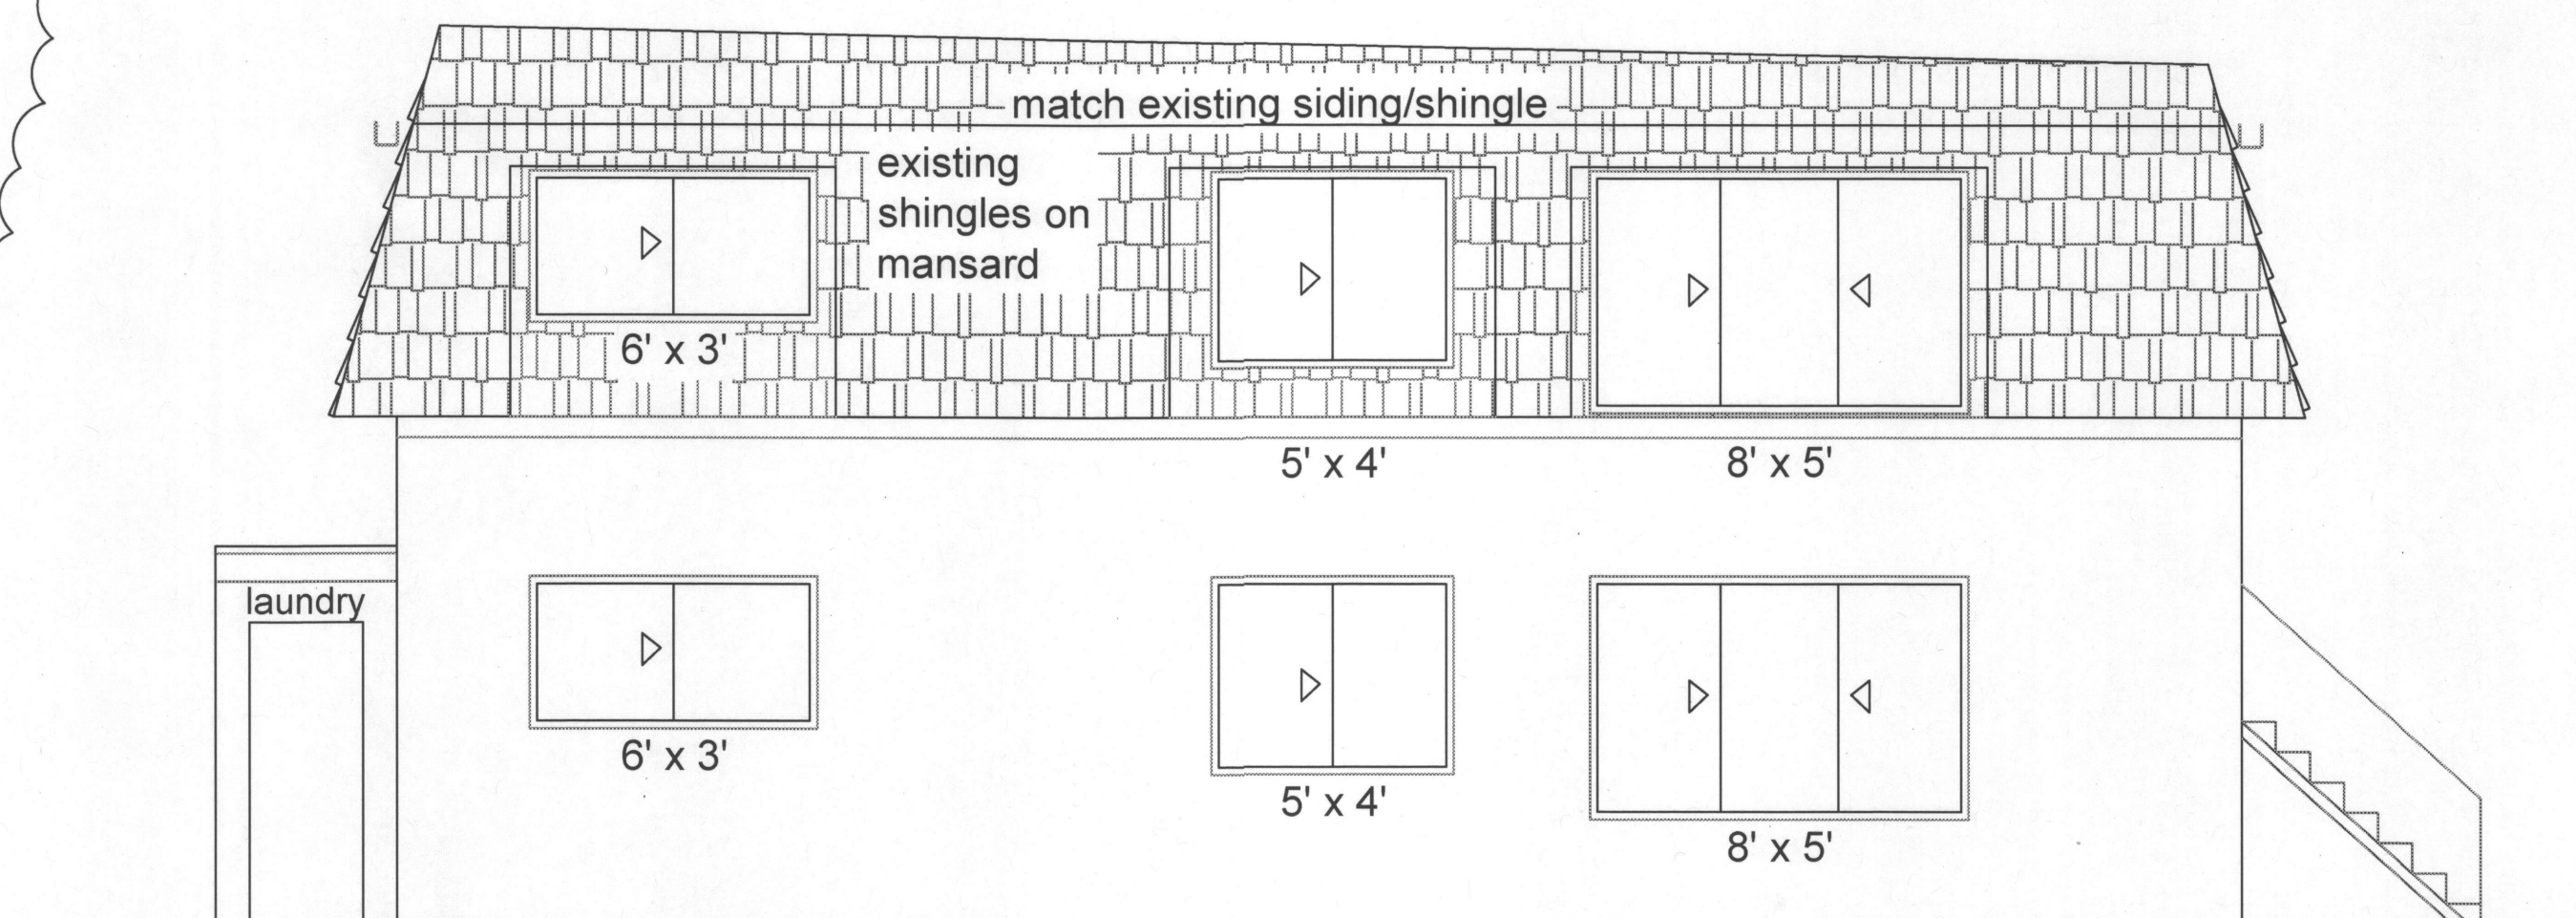


south elevation (facing north)

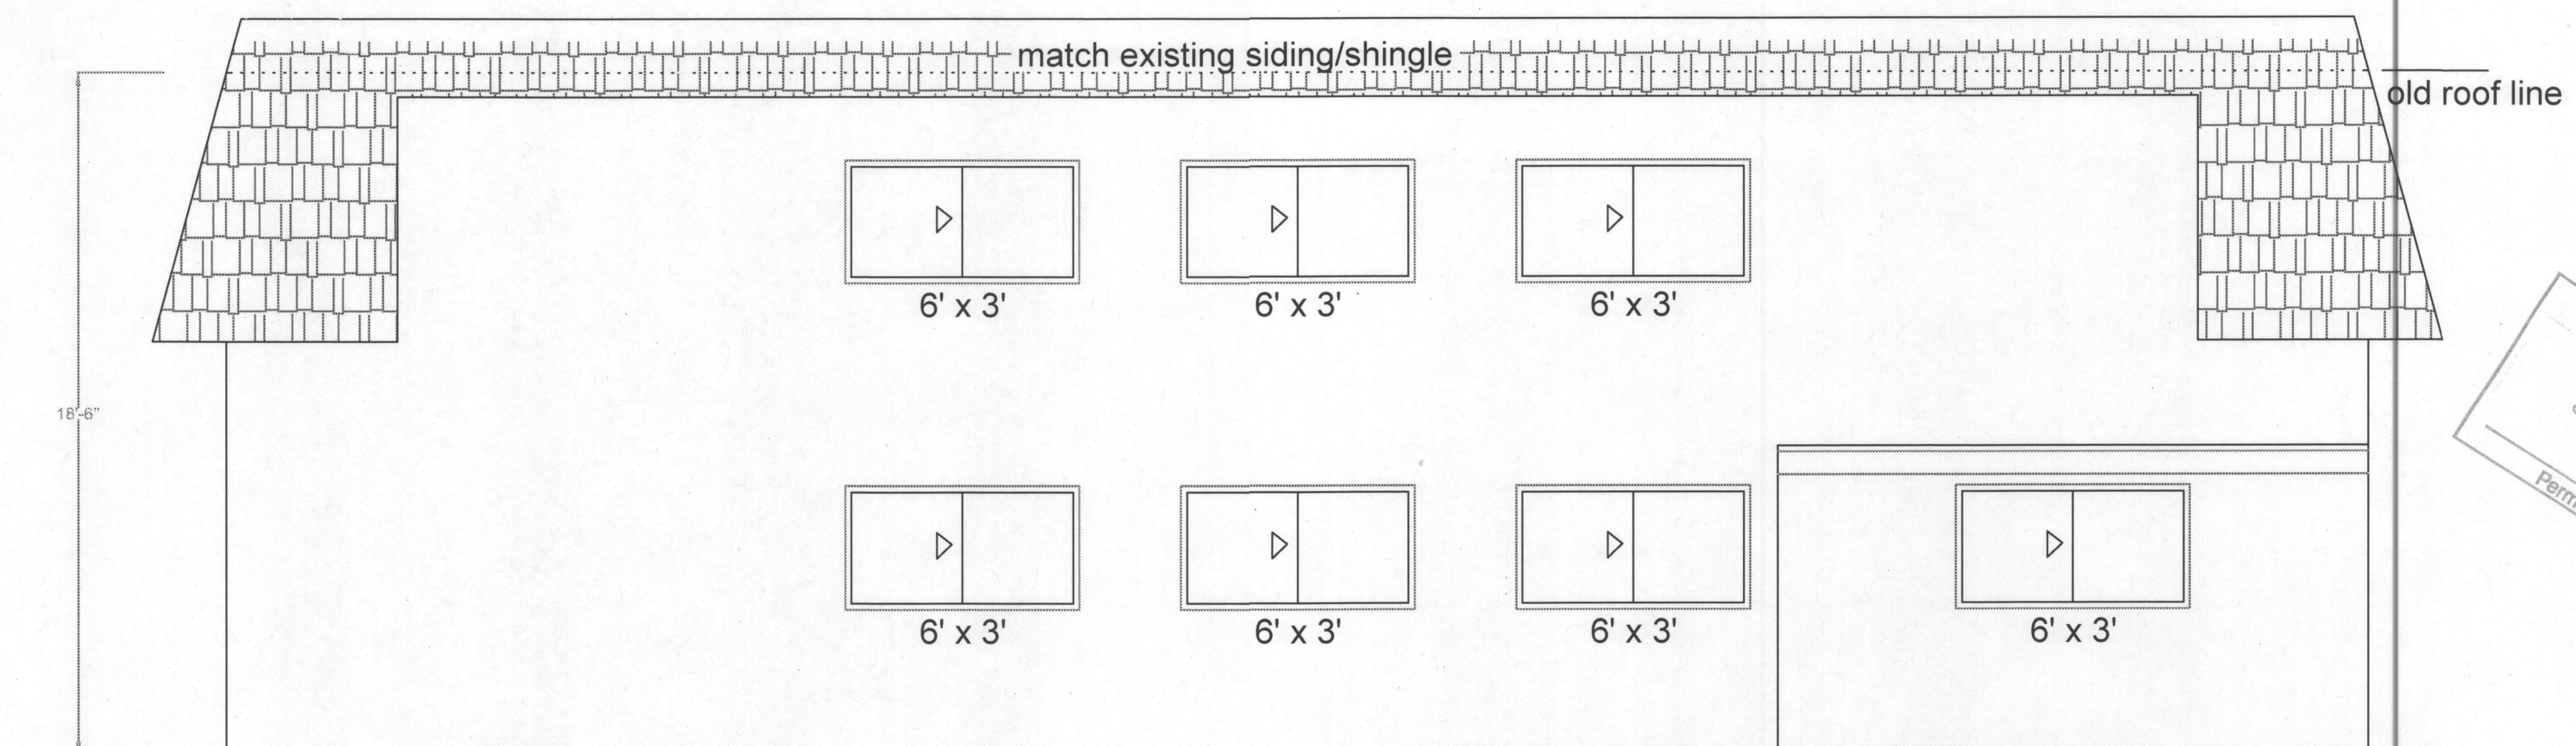

facing east (back elevation)

Window Note:
All windows
U-Value .31
(Milgard, vinyl)

City of Portland
Bureau of
Development Services
By *[Signature]* Date *9/12*
Approved by
Planning and Zoning Review

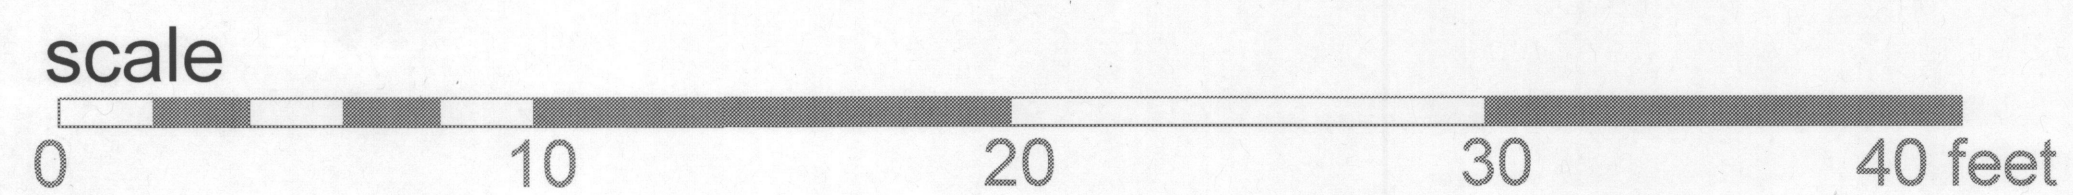

1

Revision
Set
09.05.12



Adam Woodward
503.819.9838


Latin Quarter Apartments
717-727 SE 30th Ave
Portland, OR 97214

City of Portland
Development Services
Permit Number
SEP 07 112


sections/elevations page 1
scale = 1/4" : 1'0

4a


REVISION 1

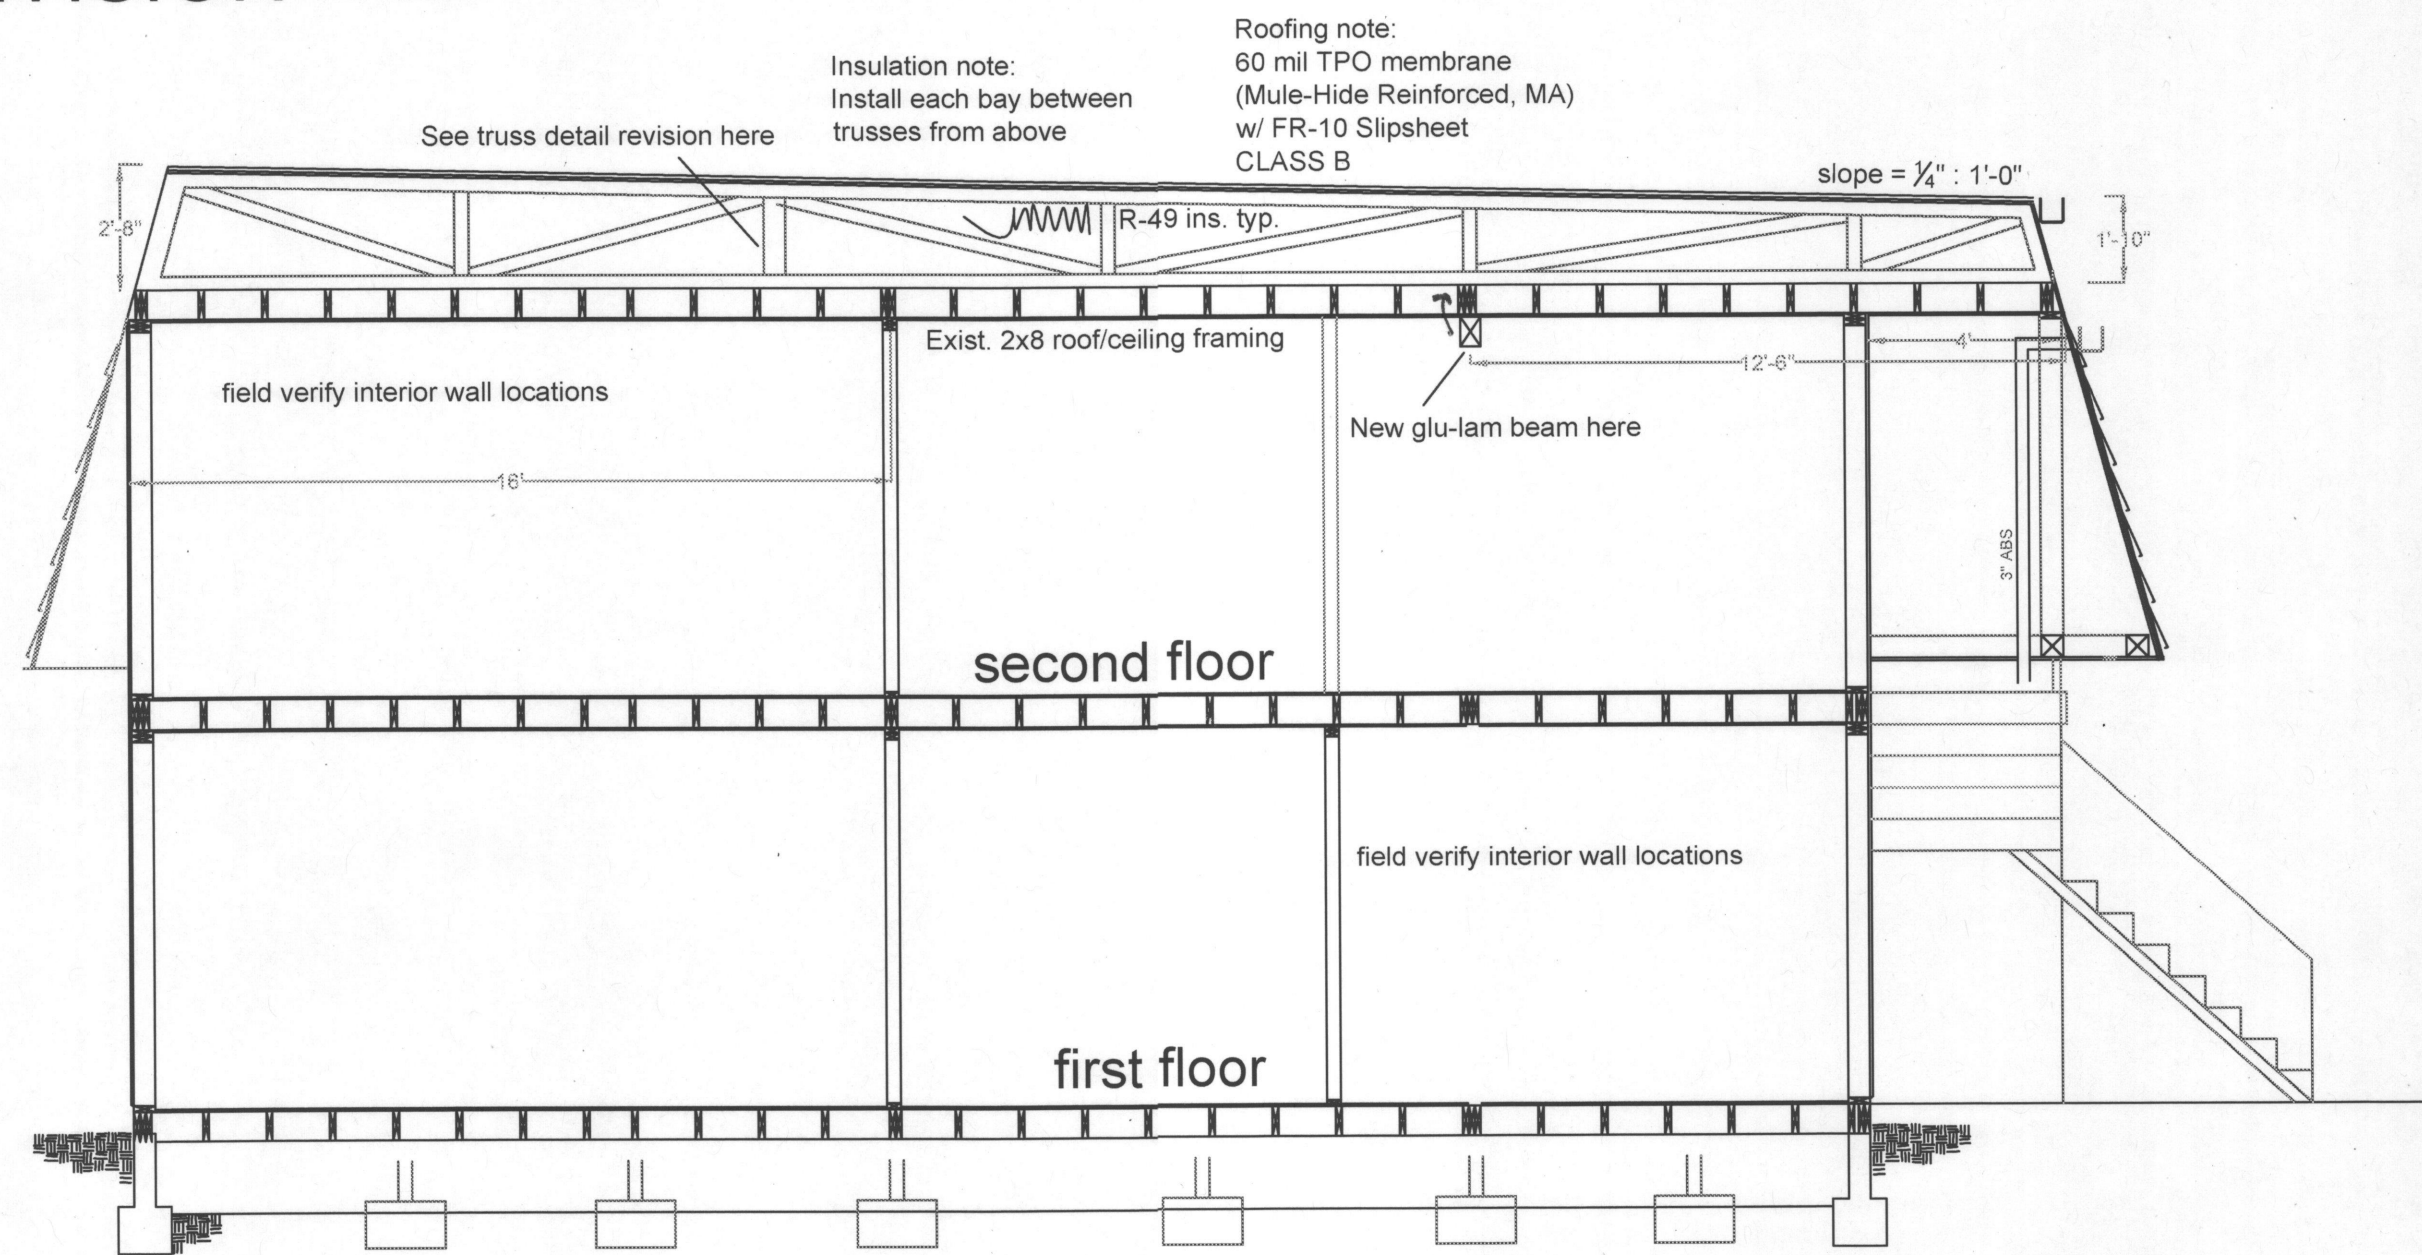


facing north (section through south end @ mansard)

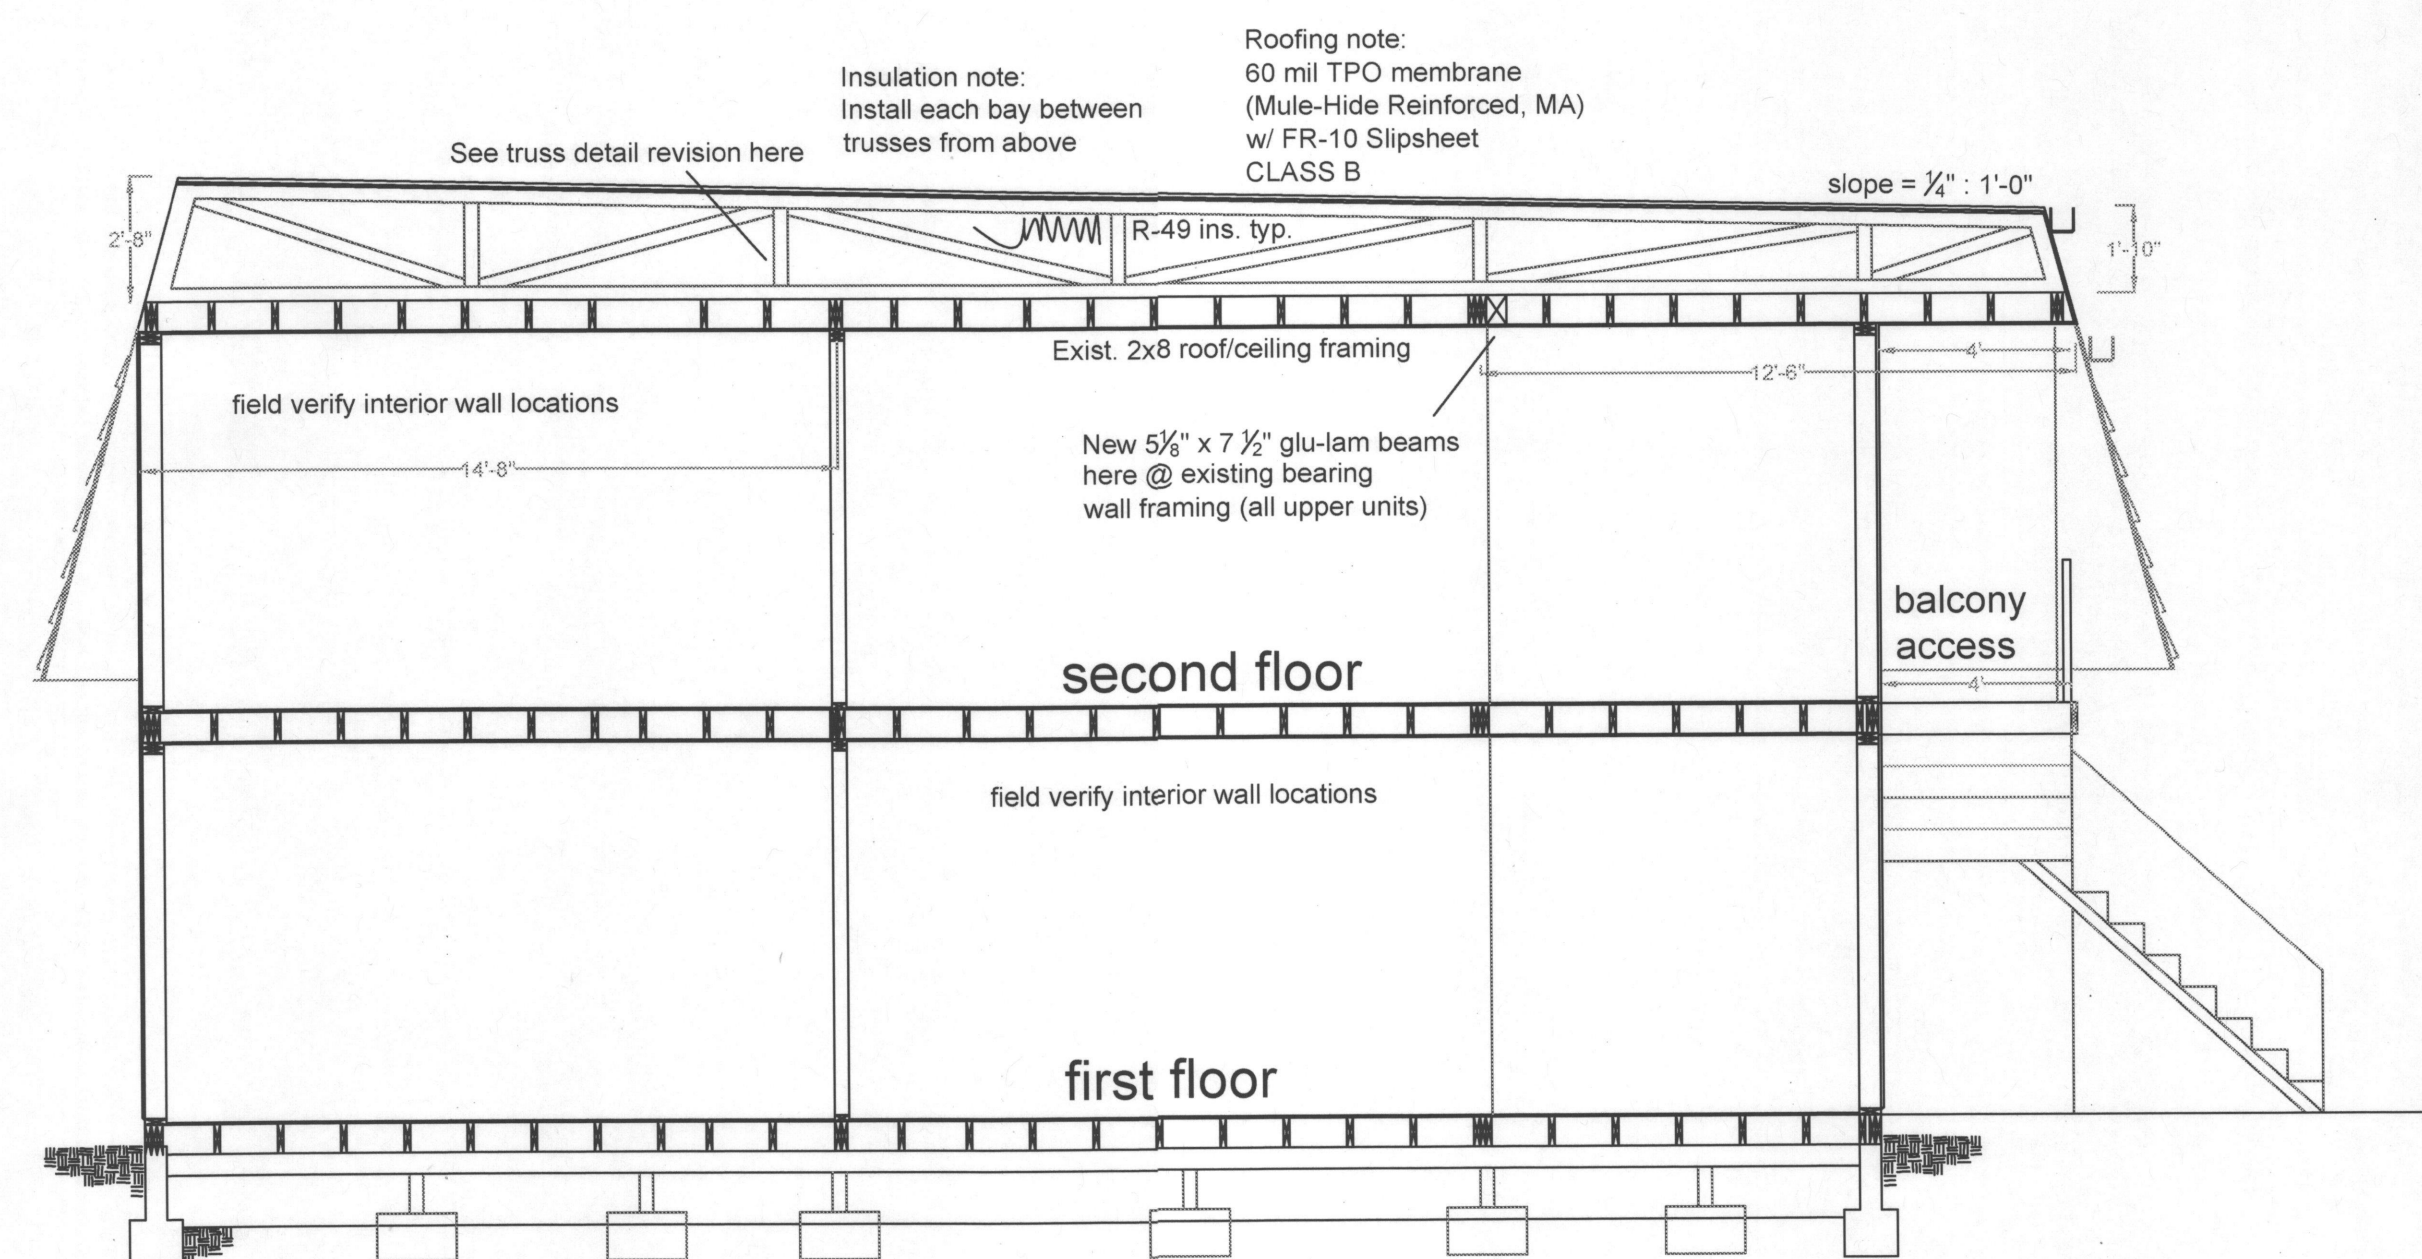



facing north (section through center)

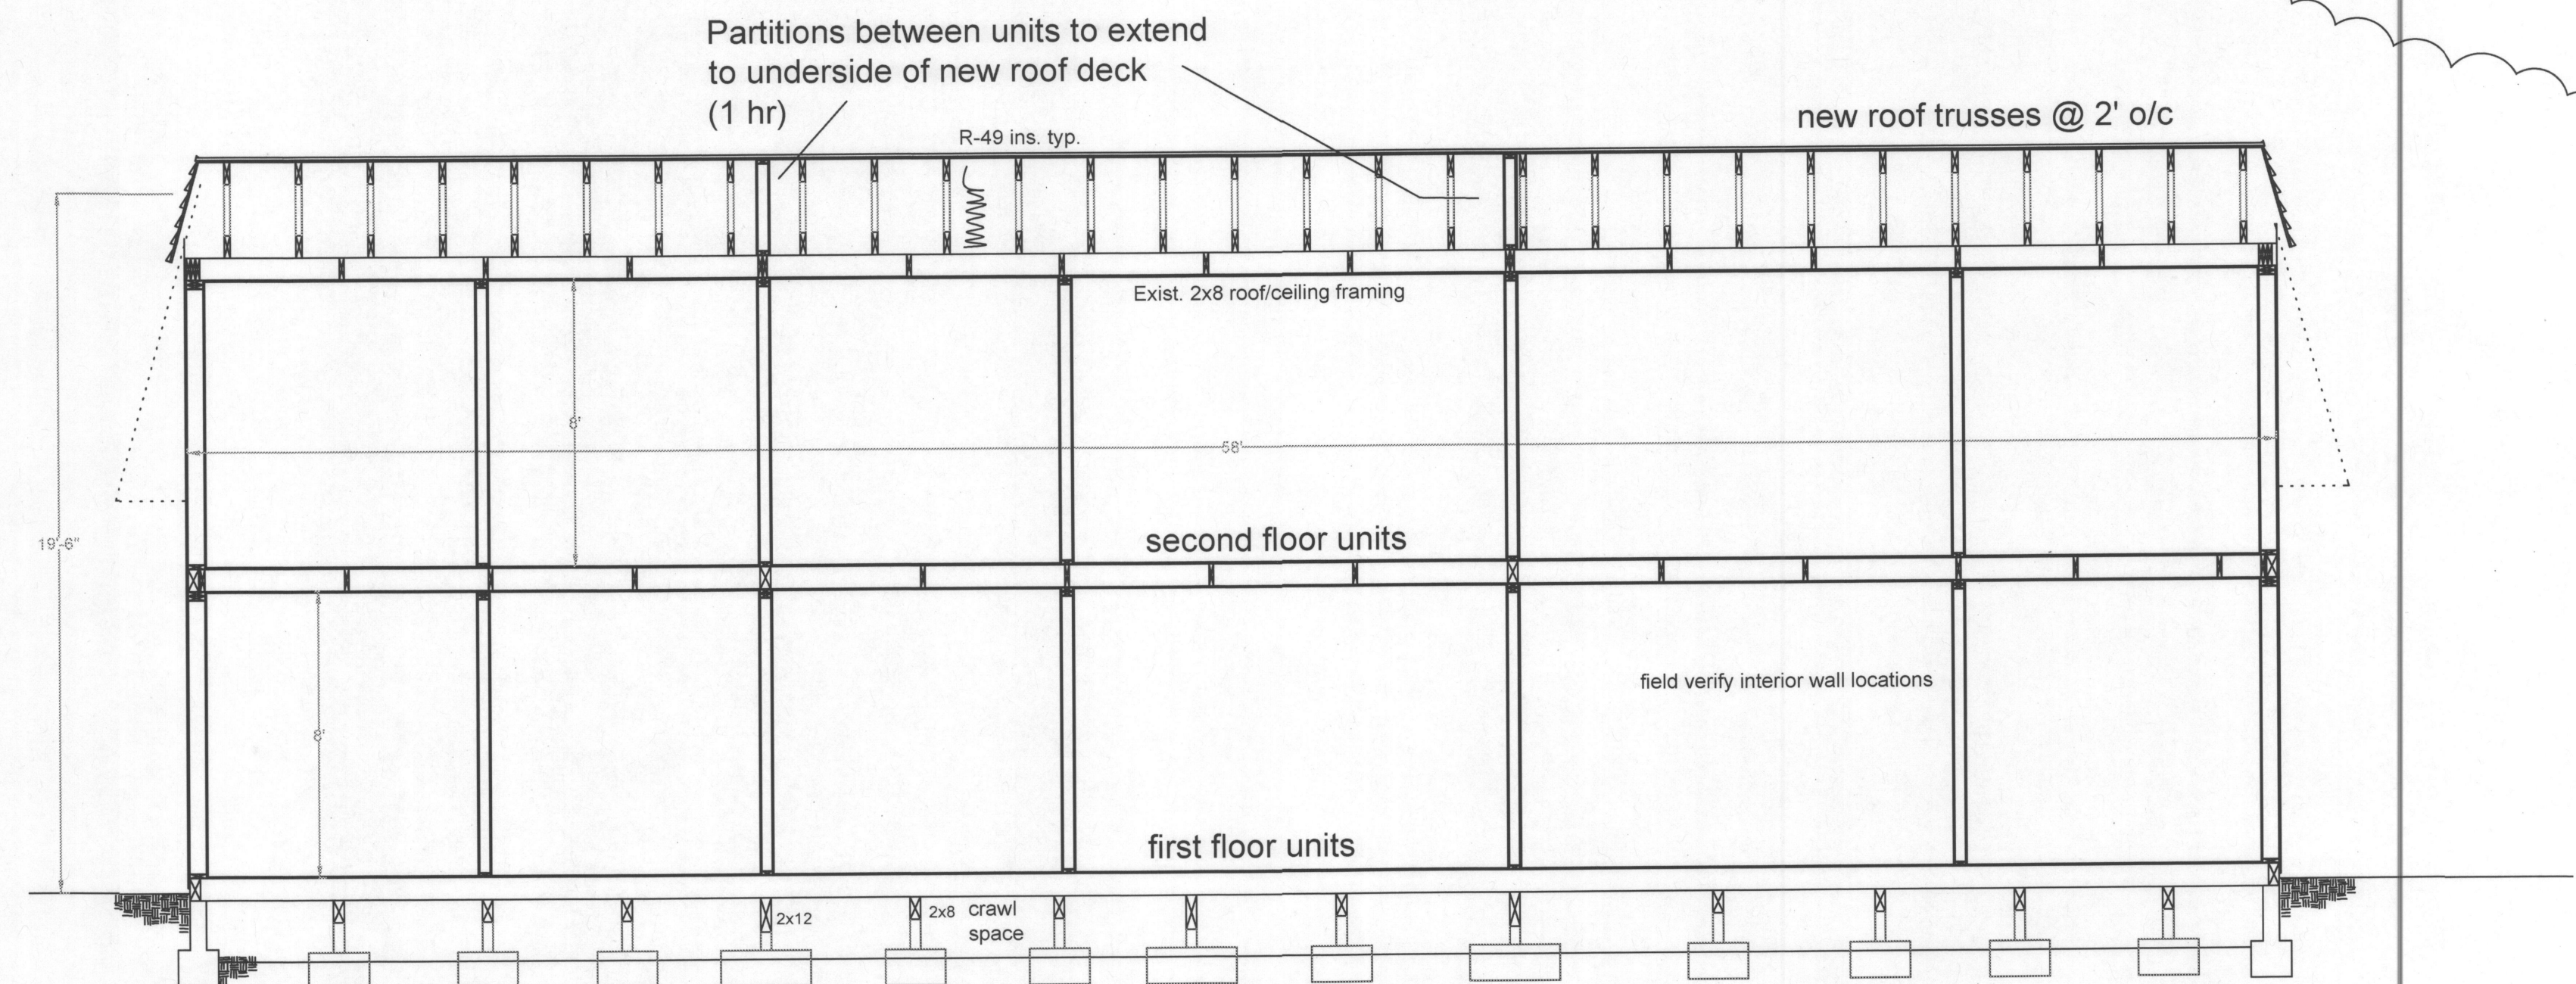


facing west (center section)

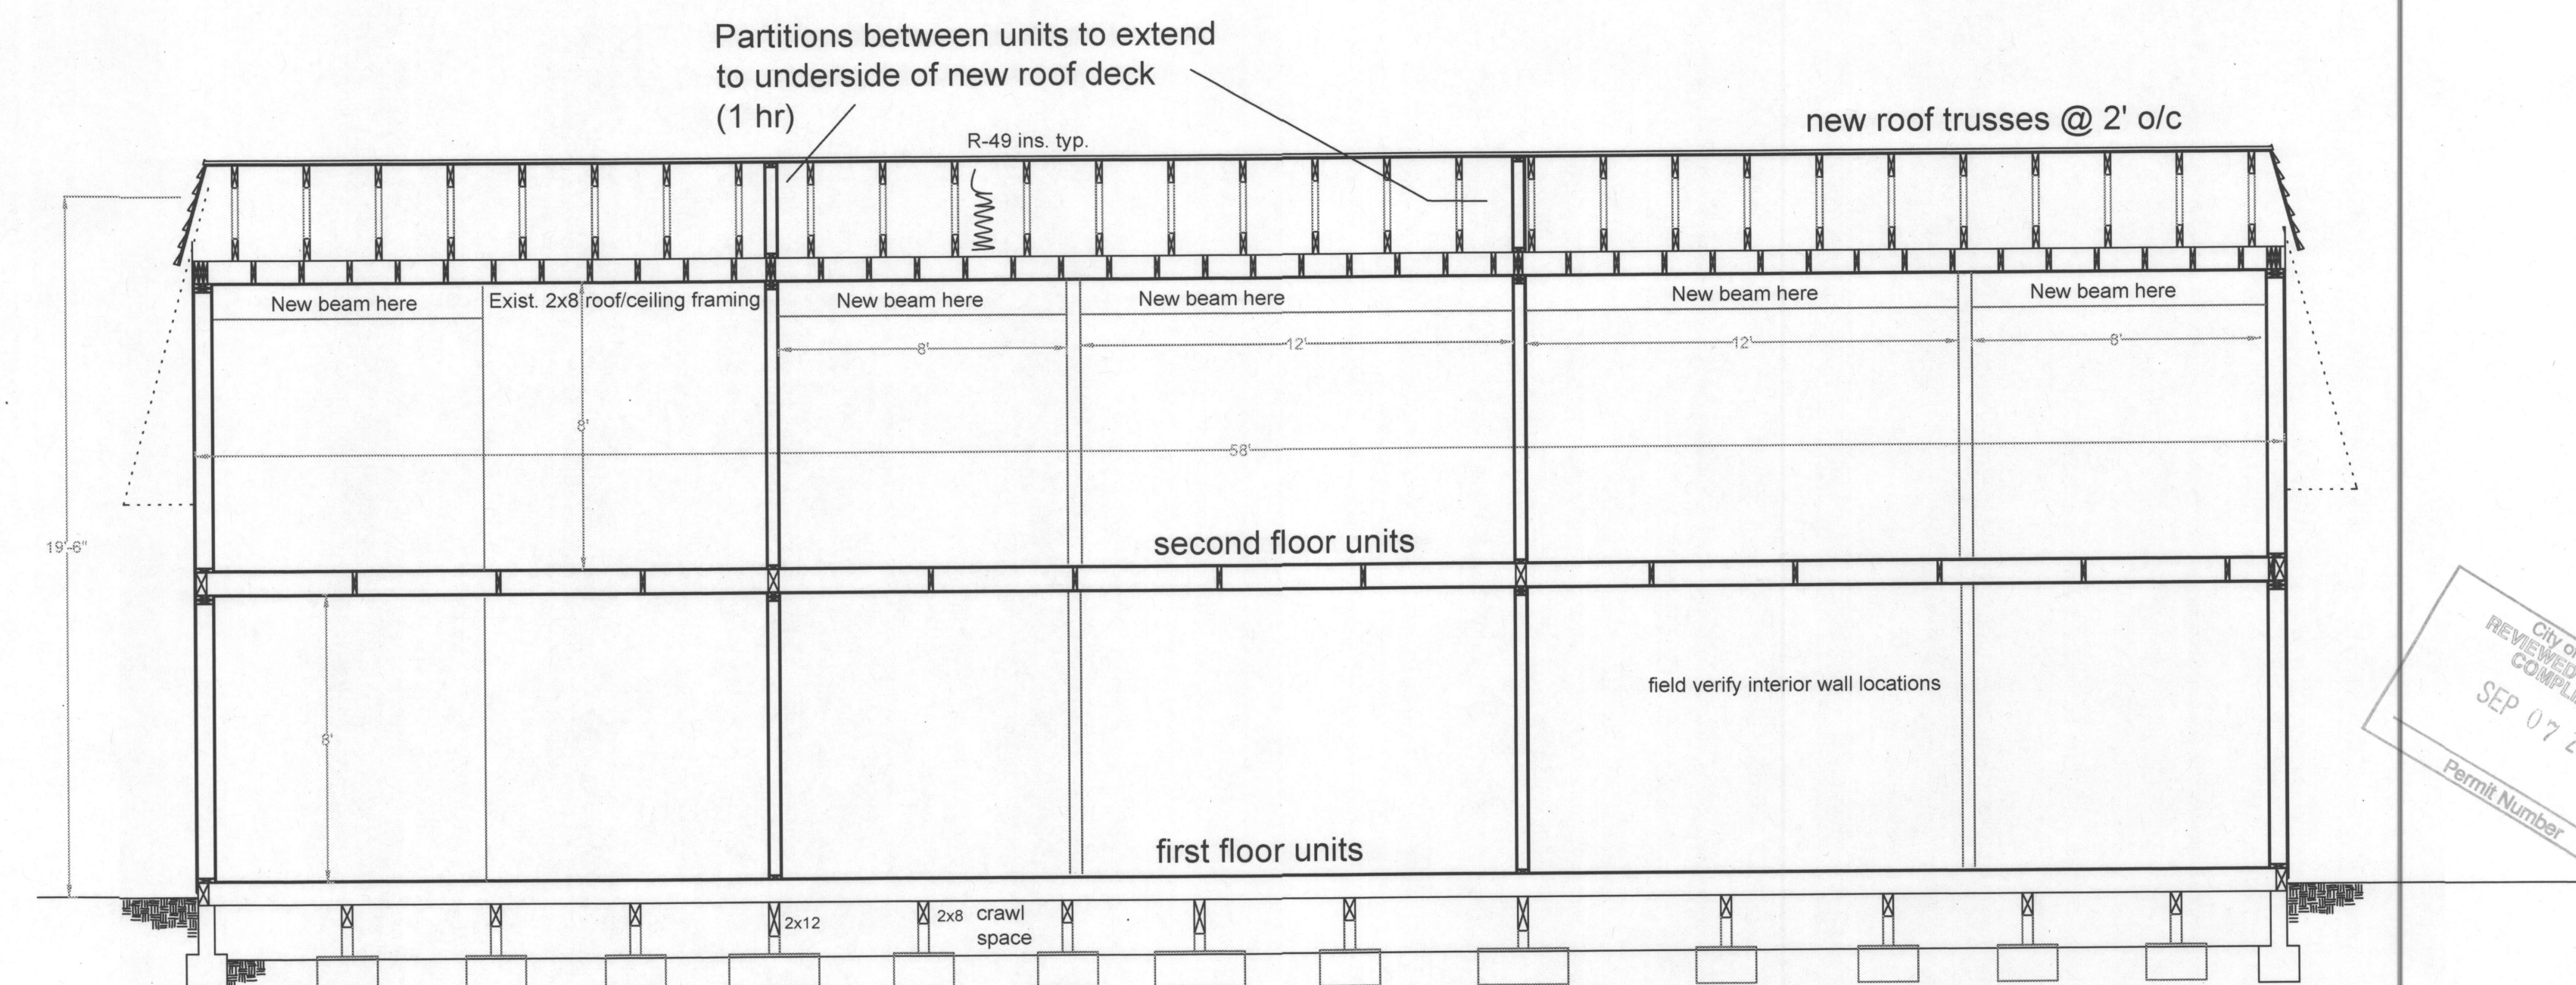

facing west (@ east end)

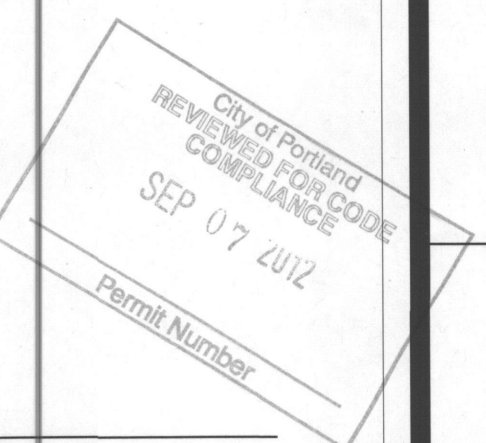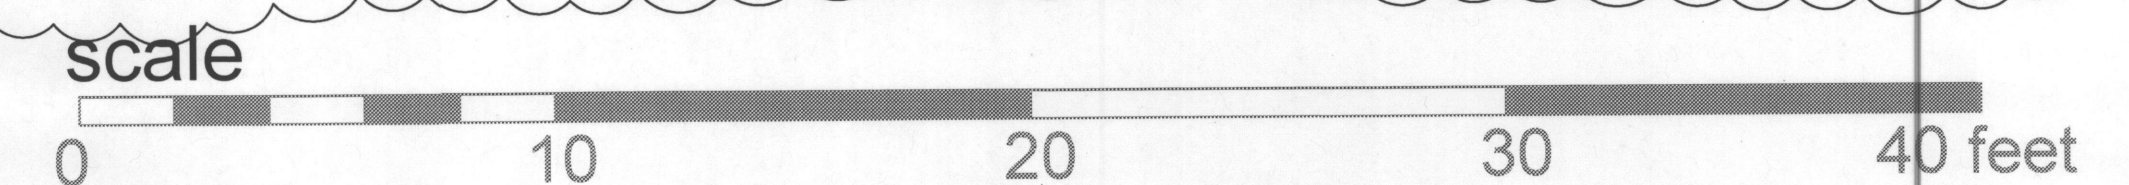

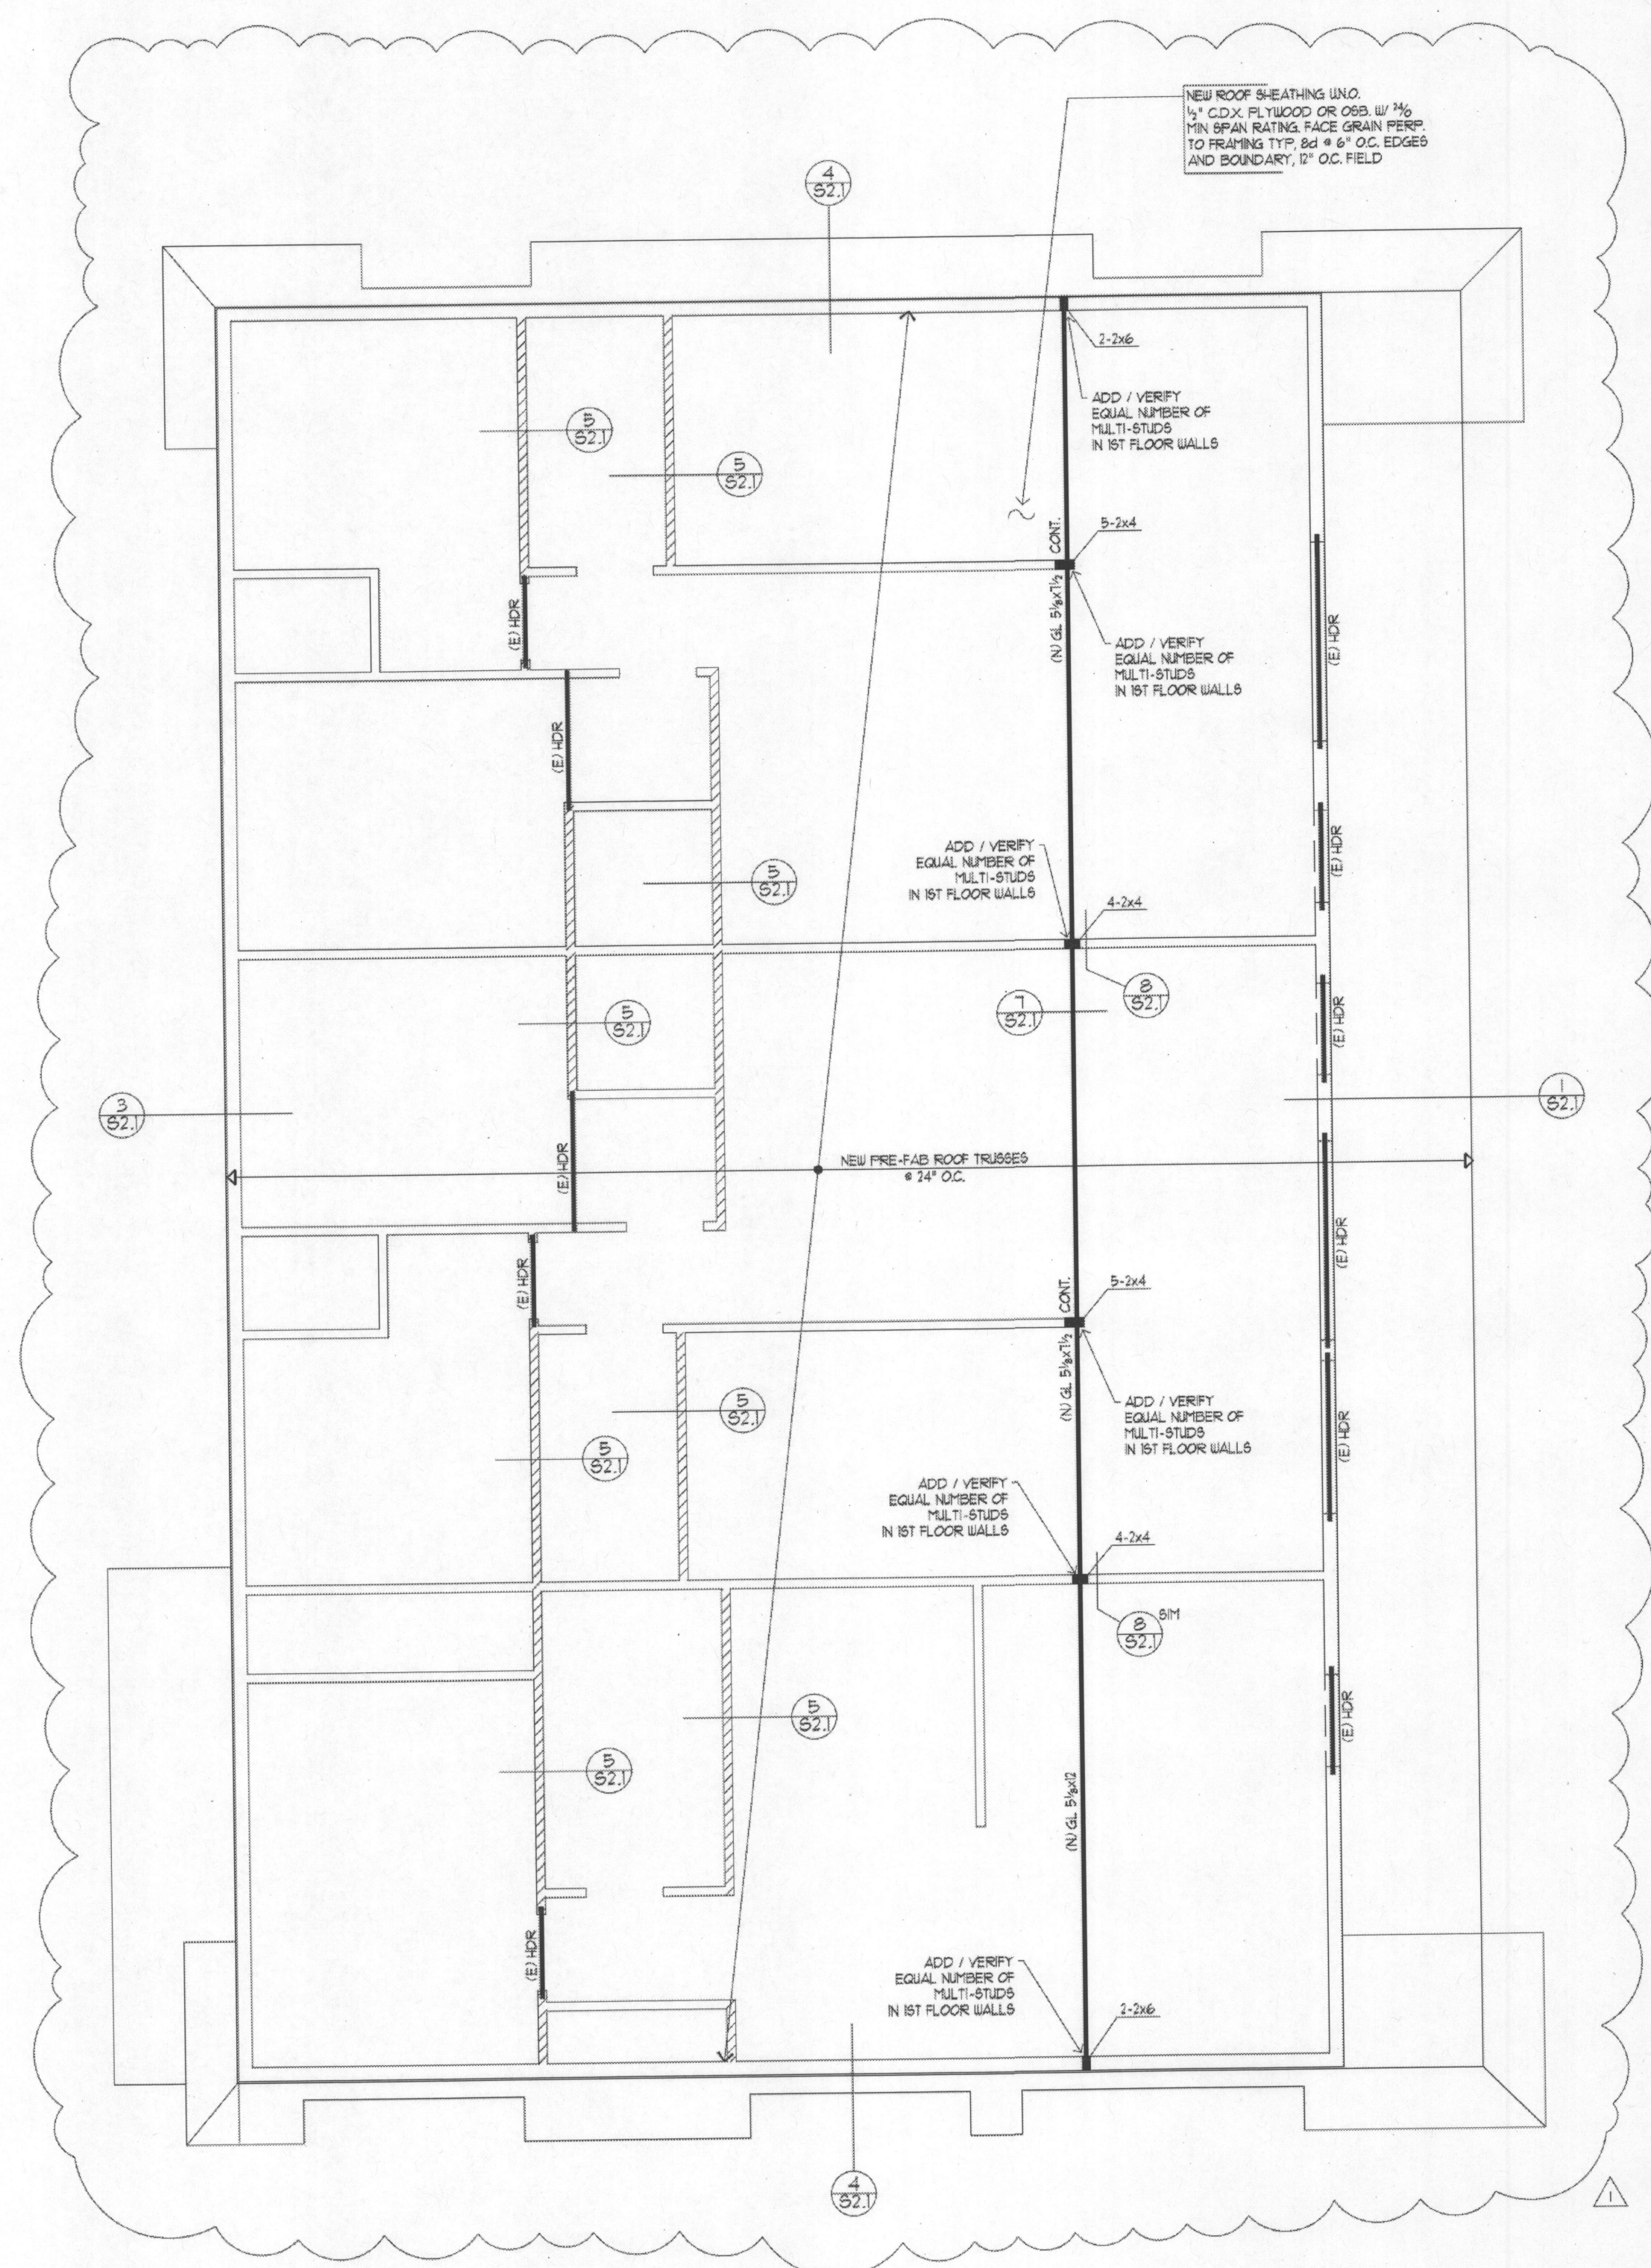

STRUCTURAL NOTES

CODE: 1010 D&S.C. AND 101 D&S.C.

DESIGN LOADS:

DEAD LOAD - AS REQUIRED

LIVE LOAD - 40 PSF

R/WAY LOAD - 25 PSF

CARPENTRY:

1. REFERENCE SPECIFICATION - IRC CHAPTER 23.
2. LIPPER - DOUGLAS FIR WITH MOISTURE CONTENT PER SPECIFICATION. ALL IN CONTACT WITH CONCRETE TO BE PRESERVE PRESERVATIVE TREATED. GRADE AS FOLLOWS:
 - A. POSTS AND BEAMS 4" AND GREATER - DF NO 1.
 - B. POSTS AND BEAMS 4" SMALLER - DF NO 2 OR BETTER.
 - C. STUDS - DF STUD GRADE OR BETTER.
 - D. PLATES 1" x 6" - DF NO 2.
 - E. K&N D.F. AT CONCRETE SLAB.
3. SHEATHING - PLYWOOD, ORIENTED STRANDBOARD OR APPROVED EQUAL.
 - A. ROOF - 1/2" SHEATHING - 4" x 8" x 16" THICKNESS AND NAILING PER PLAN.
 - B. FLOOR SHEATHING - 3/4" x 8" x 16" THICKNESS AND NAILING PER PLAN.
4. PLYWOOD LBS 4081B - TRUS JOIST T SERIES OR APPROVED EQUAL. BRIDGING, BLOCKING & ERECTION BRACING PER PROJECT SPECIFICATION.
5. GLUE LAMINATED BEAMS - DOUGLAS FIR COMPOSITION 4F-V4, FABRICATED WITH WATER PROOF GLUE. FINISH PER PROJECT SPECIFICATIONS.
6. FT. GLUE LAMINATED BEAMS - ELS 24-VPM1 SP. FABRICATED WITH WATER PROOF GLUE. FINISH PER PROJECT SPECIFICATIONS.
7. GLUE LAMINATED COLUMNS - DOUGLAS FIR COMPOSITION 4F-V4, FABRICATED WITH WATER PROOF GLUE. FINISH PER PROJECT SPECIFICATIONS.
8. PARALLEL BEAMS - 2" x 6" BT TRUS JOIST.
9. TIMBERSTRAND BEAMS - 3" x 12", 5" x 12" BT TRUS JOIST.
10. TIMBERSTRAND BLOCKING - LBS 1534T BT TRUS JOIST.
11. CONNECTIONS - 5/8" X 10" SHIMMER OR USLW GALVANIZED.
12. PRATTING - PER INDUSTRY & CODES DETERMINED ON ALL DETAILS NOT SHOWN. REFERS TO BEC SECTIONS 185, 105B, AND 105C.
13. NAILING - USE COMMON TYPE NAILS. MINIMUM NAILING PER BEC TABLE NO. 12-1-1 UNLESS NOTED OTHERWISE ON PLANS.

CORNER JOIST	SPACING	MINIMUM NAIL LENGTH	NAIL APPLICATION
NAIL	NAIL PLANTER		
300 COMMON	0.071" P-NAIL	4-1/2"	3X DECKING
400 COMMON	0.079" P-NAIL	4-1/2"	4X DECKING
100 COMMON	0.079" P-NAIL	4"	FRAMING
80 COMMON	0.067" P-NAIL	3-1/2"	FRAMING
100 COMMON	0.049" P-NAIL	3"	FRAMING
N/A	0.149" P-NAIL	2-3/8"	FLR SHEATHING
BD COMMON	0.131" P-NAIL	2-1/2"	ROOF SHEATHING
N/A	0.067" P-NAIL	3-1/2"	STRAPS

14. DRYING - PRIOR TO INSTALLATION OF GYPSUM WALL BOARD, DRY COMPLETED TO A MAXIMUM MOISTURE CONTENT OF 8%.
15. SUBTITLES - SHOP DRAWINGS & COPIES.
 - A. REFERENCED STANDARD - IRC STANDARD 25-11.
 - B. PERFORMANCE REQUIREMENTS - PROVIDE US200 TRUSSES DESIGNED AND FABRICATED TO SUPPORT THE LOADS SHOWN WITH A TOTAL LOAD DEFLECTION LESS THAN 1/600.
 - C. SUBTITLES, 13 COPIES.
16. STANDARD CALCULATIONS STAMPED BY AN ENGINEER REGISTERED IN OREGON & SHOP DRAWINGS STAMPED BY ALL FABRICATOR, ERECTION AND INSTALLATION DETAILS.
17. UNLESS NOTED OTHERWISE, BEAMS & TRUSSES TO BE SUPPORTED AT ENDS BY:
 - A. MULTIPLE STUDS EQUAL TO BEAM WITH 4" OR MORE STUD MINIMUM LOCATED IN WALL. COTTON ON ALL FLOORS DOWN TO FOUNDATION WITH SOLID BLOCKING AT JOISTS. CON STUDS TOGETHER WITH 40 X 12" CG.
 - B. SOLID WOOD BEAM TO BE WITH 4" OR MORE STUD FREE STANDING. EXTEND CONTINUOUS FOR FULL HEIGHT DOWN TO SOLID BEARING.

LEGEND


	INDICATES INTERIOR BEARING WALL BELOW FRAMING LEVEL
	INDICATES WALL BELOW FRAMING LEVEL
	INDICATES COLUMN BELOW FRAMING LEVEL
	INDICATES DETAIL REFERENCE APPLIES TO ALL SIMILAR LOCATIONS

TRUSS NOTES:

- ALL TRUSSES TO BE PRE-ENGINEERED & CARRY MANUFACTURER'S STAMP.
- ALL TRUSSES SHALL BE INSTALLED & BRACED TO MANUFACTURER'S SPECIFICATIONS.
- NON-BEARING WALLS SHALL BE CONNECTED TO THE TRUSS BOTTOM CHORD FIRST FLOOR & 2ND FLOOR.
- ALL CONNECTIONS WITH RAFTERS, ROOF OR JACK TRUSSES TO TRUSSES TO BE MADE IN ACCORD TO BE PROVIDED BY THE TRUSS MANUFACTURER.
- TRUSS LAYOUT SHOWING GIRDER TRUSS LOCATIONS ARE NOT PERMITTED TO CHANGE & MUST BE VALID AND CORRECT. IF TRUSS MANUFACTURER REQUESTS TO CHANGE IN PART OR IN WHOLE THE LAYOUT DESIGNED - HEREIN, THE CONTRACTOR AGREES TO INQUIRE STRUCTURAL DESIGN OF THE BUILDING CONTRACTED. ALSO IF THE LAYOUT IS DETERMINED TO CHANGE, THE BUILDING DEPARTMENT WILL REQUIRE APPROVAL & NEW ENGINEERING CALC'S.
- ADD SOLID BULK'S BEARING JOISTS UNDER POINT LOADS - WHERE APPLICABLE AT JOIST CENTER.
- PROVIDE SOLID BEARING UNDER GIRDER TRUSS ENDS & FRONT BEARING POINTS UNDER STRUCTURAL ROOF BEAMS AS SHOWN ON PLANS.
- PROVIDE SOLID BEARING UNDER BEAM ENDS & FRONT POINTS TRANSFERRED SOLID BEAMS FROM FLOOR UP, CONT. TO FIBS. BULK AS LOCATED ON PLANS.

ROOF FRAMING PLAN	
REVISIONS: 	9.6.12
DATE:	4.23.12
SCALE:	$\frac{1}{4}" = 1'-0"$
DRAWN:	JFG
JOB NO:	ADW-12-01

S l l

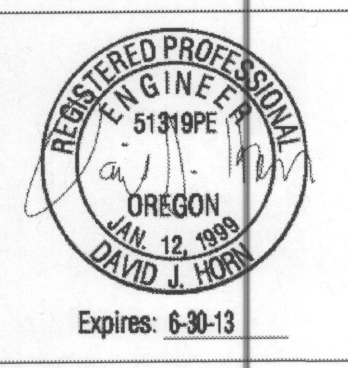

HFC
HARRIS CONSULTING ENGINEERS LLC
1100 NE Oregon Street, Suite 200
Portland, OR 97232
Phone: (503) 882-5782
Email: david@hfc-engineers.com

CONTRACTOR SHALL VERIFY THAT ALL EXISTING CONDITIONS AND MATERIALS ARE AS SHOWN ON THESE PLANS AND ACCORDINGLY REPAIR OR REPLACE AS NECESSARY TO COMPLY WITH THE REQUIREMENTS OF THE LOCAL ADOPTED CODES AND ORDINANCES.

LATIN QUARTER APARTMENTS
717-727 SE 30TH AVE
PORTLAND, OR 97214

ROOF FRAMING
PLAN

REVISIONS:	
1	9.6.12
DATE:	4.23.12
SCALE:	1" = 1'-0"
DRAWN:	JFG
JOB NO:	ADW-12-01

S2.1

Civil/Portland
Reviewed/PCW
Gould/LAND
SEP 07 2012
Permit Number

