



VWR Development, LLC

3330 NW Yeon Ave, Suite 100. | Portland, OR 97210
phone 503.726.7060 | fax 503.726.7106

Project Summary

Address	820 SE Alder St.
Plan District	Central City (CC)
Neighborhood	Buckman
Use	Retail / Multi-Unit Residential
Zoning	EXd
Site Area	18,785 sf
Allowed F.A.R.	4:1 Base + 3:1 Bonus
Calculated F.A.R.	7:1

	provided	req/allowed
Building Area	131,391 sf	131,495 sf
Number of Stories	9 Stories	n/a
Building Height	99'-10"	100'-0"
Total Units	176 Units	No Min / Max
Parking	69	No Min
Long Term Bike Parking	308	266
Short Term Bike Parking	12 (via fund)	12
Loading	2 Std B	1 Std A or 2 Std B


DESIGN REVIEW

Alder.9th

Portland, OR
02.22.2018

C00	TITLE SHEET
C01	SHEET INDEX
C02	PROJECT SUMMARY
C04	EXISTING SITE SURVEY
C05	PRELIMINARY GRADING PLAN
C06	COMPOSITE UTILITY PLAN
C10	SITE PLAN
C11	BASEMENT PLAN
C12	FLOOR PLAN LEVEL 01
C13	FLOOR PLAN LEVEL 02
C14	FLOOR PLAN LEVEL 03
C15	FLOOR PLAN LEVEL 04
C16	FLOOR PLAN LEVELS 05-09
C17	FLOOR PLAN ROOF DECK
C18	FLOOR PLAN UPPER ROOF
C30	ELEVATION - EAST
C31	ELEVATION - EAST
C32	ELEVATIONS - NORTH AND SOUTH
C33	ELEVATIONS - NORTH AND SOUTH
C34	ELEVATION - WEST
C35	ELEVATION - WEST
C36	ELEVATIONS (HIDDEN)
C37	ELEVATIONS (HIDDEN)
C38	ELEVATIONS - COURTYARD
C39	ELEVATIONS - COURTYARD
C40	COMPOSITE SHEET
C41	COMPOSITE SHEET
C42	COMPOSITE SHEET
C43	COMPOSITE SHEET
C44	COMPOSITE SHEET
C45	SECTION NORTH / SOUTH
C46	SECTION EAST / WEST
C47	SIGHTLINES
C48	SIGHTLINES
C50	DETAILS
C51	DETAILS
C52	DETAILS
C53	DETAILS
C54	DETAILS
C55	DETAILS
C56	DETAILS
C57	DETAILS
C58	DETAILS
C70	LANDSCAPE SITE PLAN
C71	LANDSCAPE COURTYARD PLAN

C72 LANDSCAPE COURTYARD MATERIALS
C73 LANDSCAPE COURTYARD MATERIALS
C74 LANDSCAPE ROOF PLAN
C75 LANDSCAPE ROOF MATERIALS
C80 EXTERIOR RCP LEVEL 01
C81 EXTERIOR RCP LEVEL 02
C85 LIGHTING CUT SHEETS
C86 LIGHTING CUT SHEETS
C87 LIGHTING CUT SHEETS
C88 LIGHTING CUT SHEETS
C89 LIGHTING CUT SHEETS
C90 MATERIAL CUT SHEETS
C91 MATERIAL CUT SHEETS
C92 MATERIAL CUT SHEETS
C93 MATERIAL CUT SHEETS
C94 MATERIAL CUT SHEETS
C95 MATERIAL CUT SHEETS
C96 MATERIAL CUT SHEETS
C98 MATERIAL CUT SHEETS
C99 MATERIAL CUT SHEETS
APP 01 BUILDING CONTEXT
APP 02 EXISTING SITE PHOTOS
APP 03 ADJACENT DEVELOPMENT
APP 04 PRECEDENT
APP 05 GROUND FLOOR WINDOWS
APP 06 BICYCLE PARKING
APP 07 ORIEL WINDOWS
APP 08 ORIEL WINDOWS
APP 09 FAR DIAGRAMS
APP 10 RESPONSE TO DAR #2
APP 20 RENDERING
APP 21 RENDERING
APP 22 RENDERING
APP 23 RENDERING
APP 24 RENDERING
APP 25 RENDERING
APP 26 RENDERING
APP 27 RENDERING

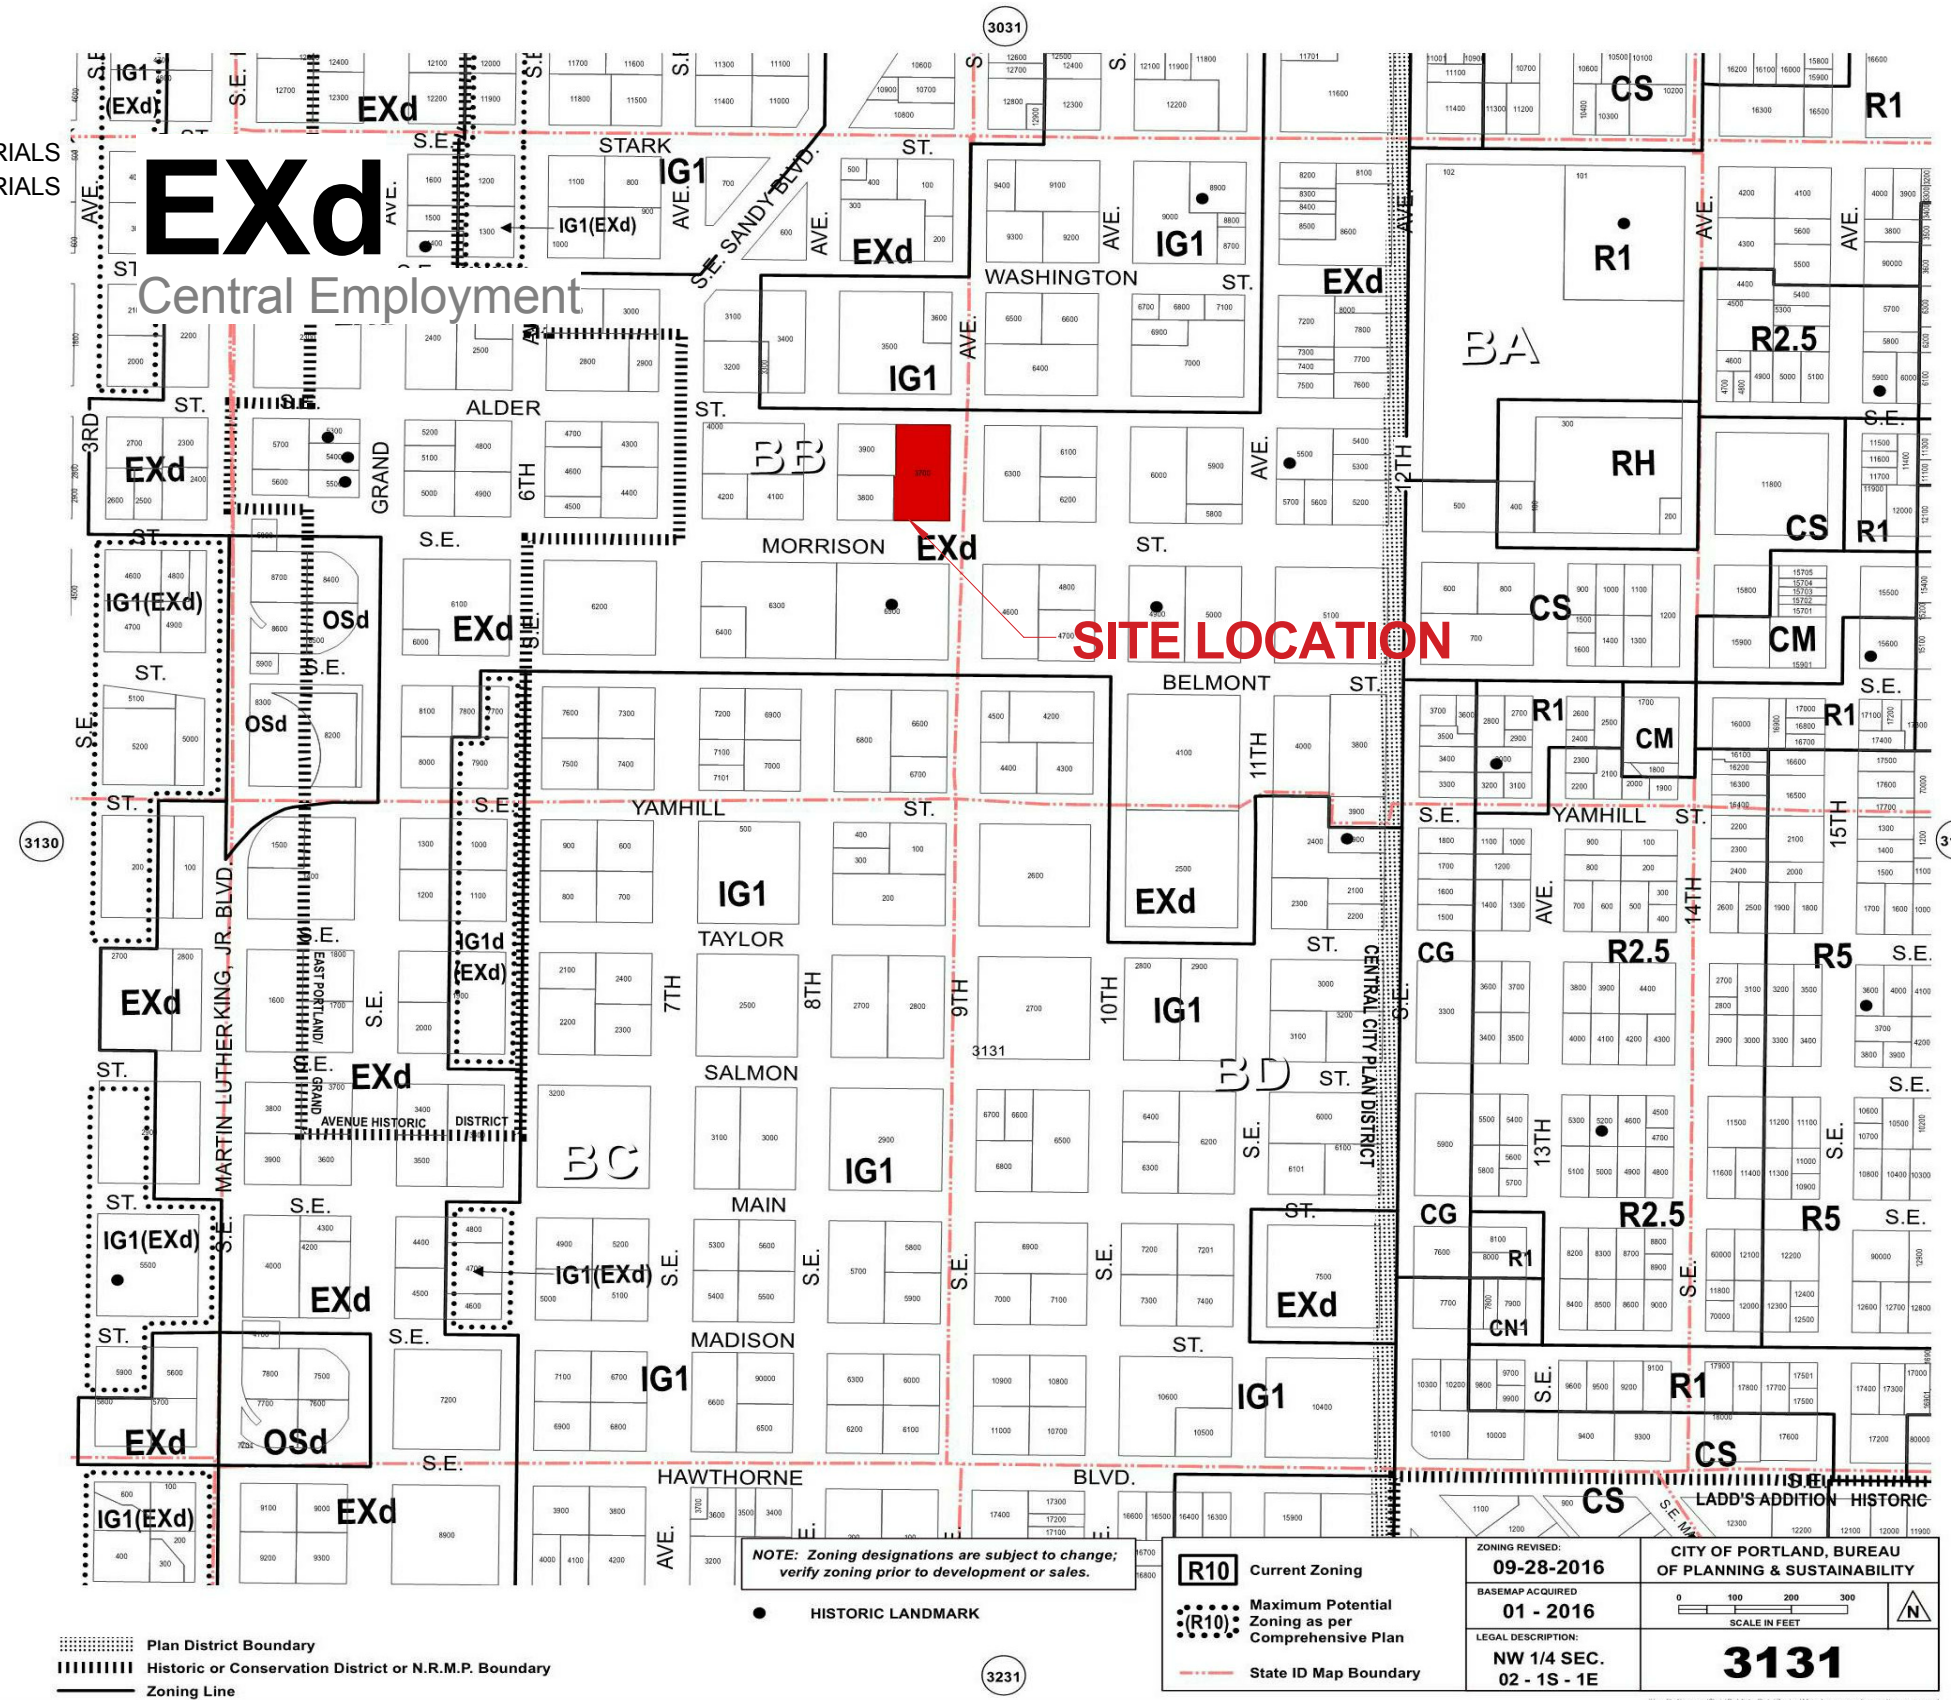

Applicant/Owner

Victor Remmers, VWR Development, LLP
3330 NW Yeon Ave, Suite 100
Portland, OR 97210
Telephone: 503-726-7060
E-mail: vic@everetthomesnw.com

Architect

Robert Thompson, FAIA, TVA Architects
920 SW 6th Avenue, Suite 1500
Portland, OR 97201
Telephone: 503.220.0668
E-mail: bobt@tvaarchitects.com

Landscape Architect

Steve Shapiro, Shapiro Didway Landscape Architecture
1204 SE Water Ave, Suite 11
Portland, OR 97214
Telephone: 503.232.0520
E-mail: steve@shapiro-la.com

Civil Engineer

Sarah Jones, David Evans And Associates
2100 SW River Parkway
Portland, OR 97201
Telephone: 800.721.1916
E-mail: Sarah.Jones@deainc.com

Request

Design Review for the 9th & Alder apartments. The project will include 176 units, approximately 5,000 SQ FT of ground floor retail, and at-grade mechanical parking. Stormwater will be handled via flow through planters at a second floor exterior courtyard.

Approval of two design alternates:

1. Through wall AC vents **or** mini-split AC system (including condensing units on roof and associated screening).
2. Vinyl **or** aluminum windows at levels 2 to 9.

Modifications

1. **33.140.210.B.2:** Allow Rooftop Mechanical Equipment And Elevator Equipment To Be Located Closer Than 15' From Roof Edges; Allow Mechanical Screen To Extend Greater Than 10' Above Height Limit; And Allow Mechanical Equipment To Cover More Than 10 Percent Of Roof Area
2. **33.140.230:** Reduce required ground floor window length on SE Alder from 50% (Ref Appendix 05)
3. **33.266.220.C.2.B:** Reduce required width of bicycle parking space from 2' (Ref Appendix 06)

Design Exception

- **OSSC/32/#1:** Allow increase to maximum oriel window width and waive side wall window requirement (Ref Appendix 07 and 08)




tva architects inc.
920 sw sixth avenue | suite 1500 | portland, oregon 97204
phone: 503 220 0668 | www.tvaarchitects.com


PROJECT SUMMARY

C02 ALDER.9TH

02.22.2018

Design Review LU 17-107667 DZ
820 SE ALDER ST.

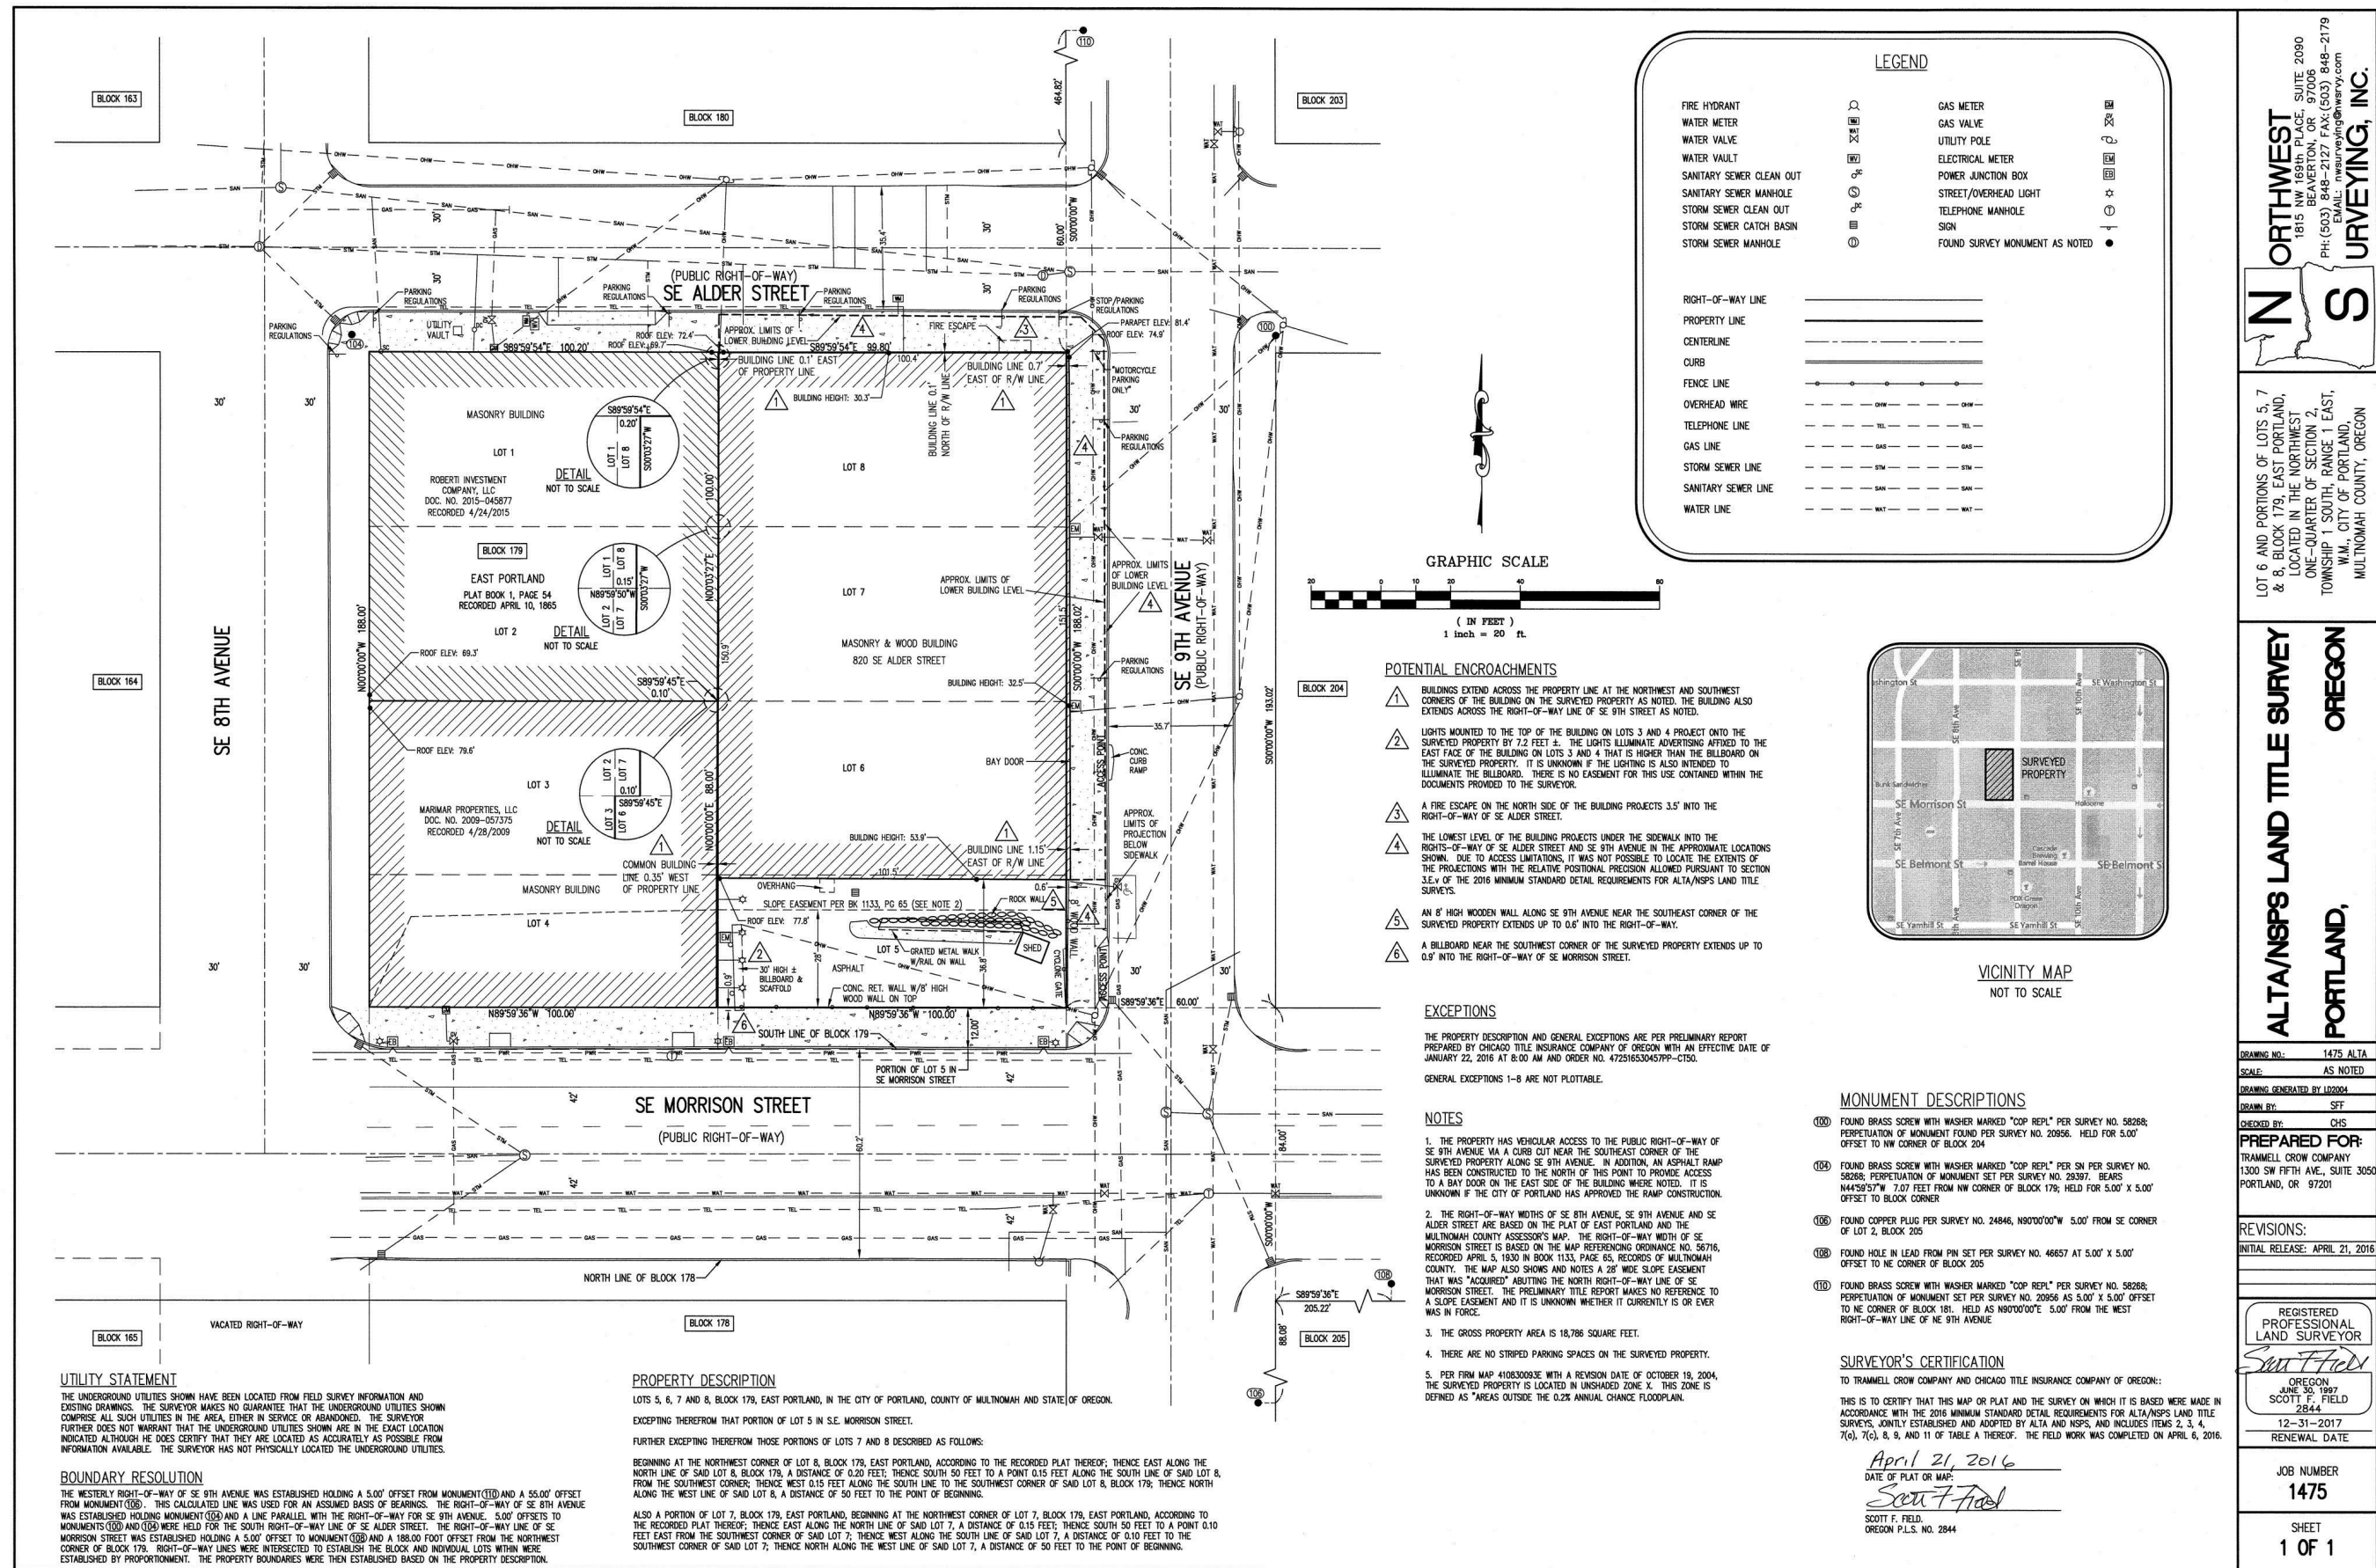

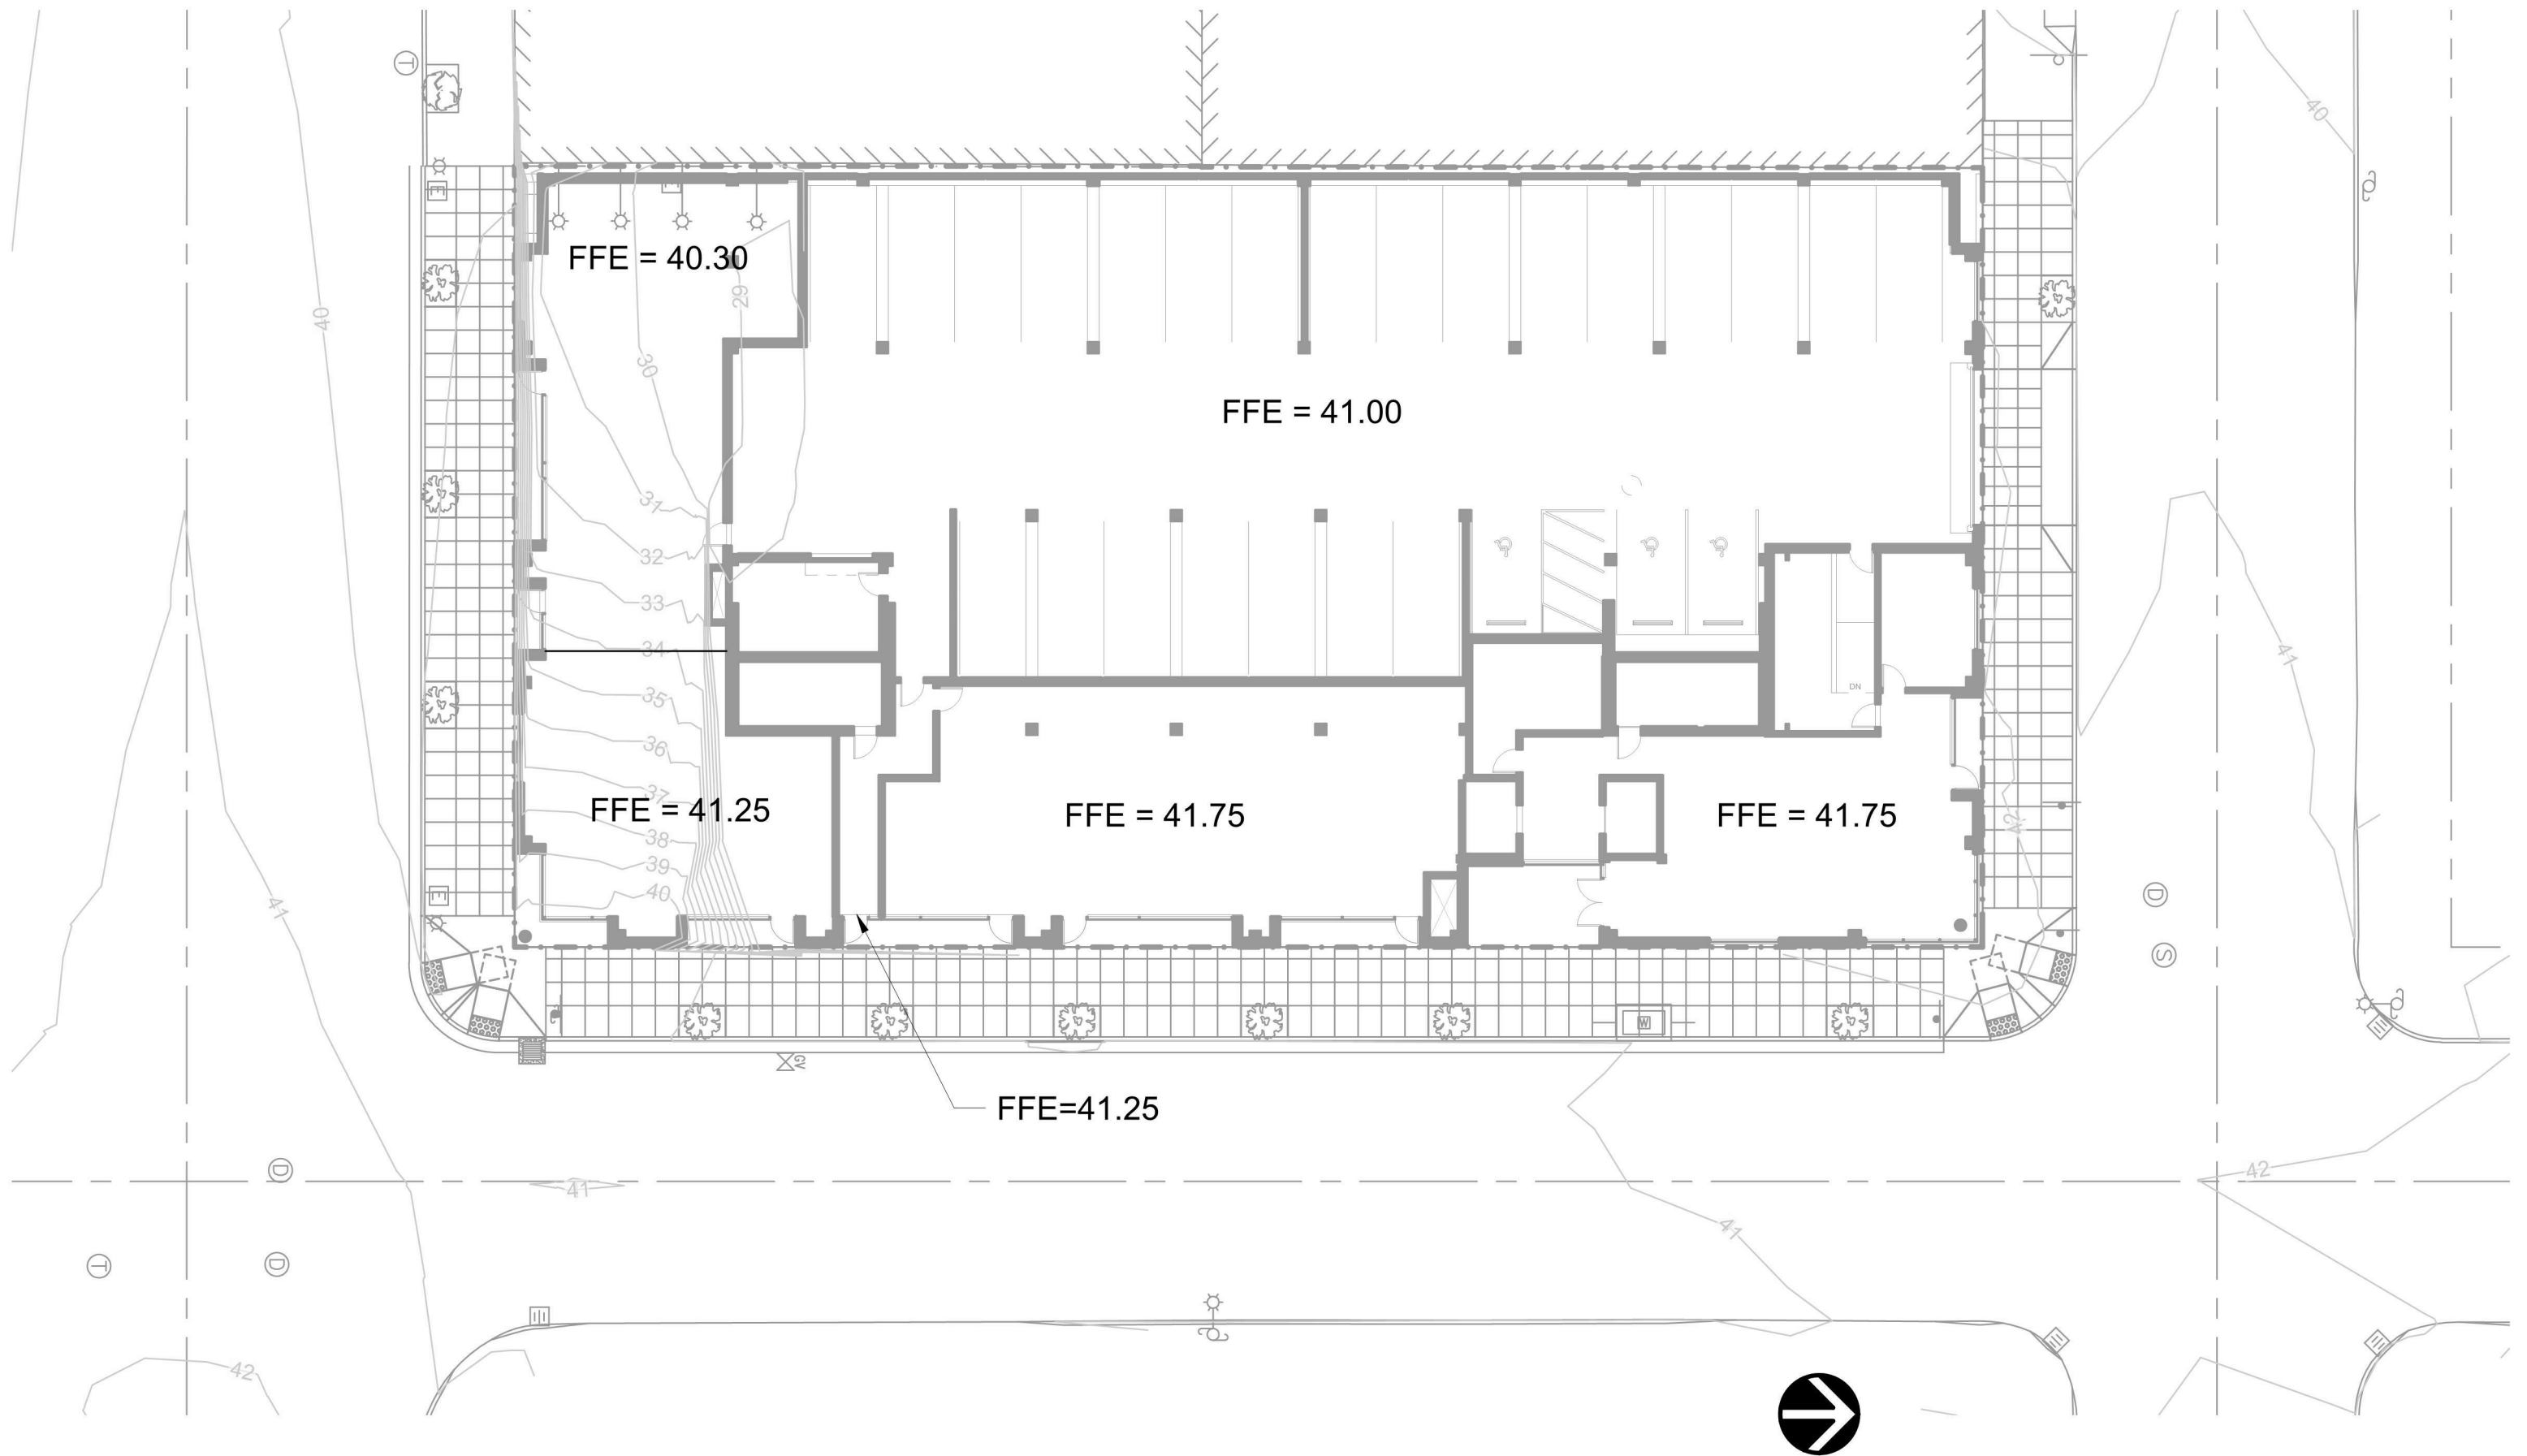

tva architects inc.
920 sw sixth avenue | suite 1500 | portland, oregon 97204
phone: 503 220 0668 | www.tvaarchitects.com


PRELIMINARY GRADING PLAN


C05 ALDER.9TH

02.22.2018

Design Review LU 17-107667 DZ

820 SE ALDER ST.

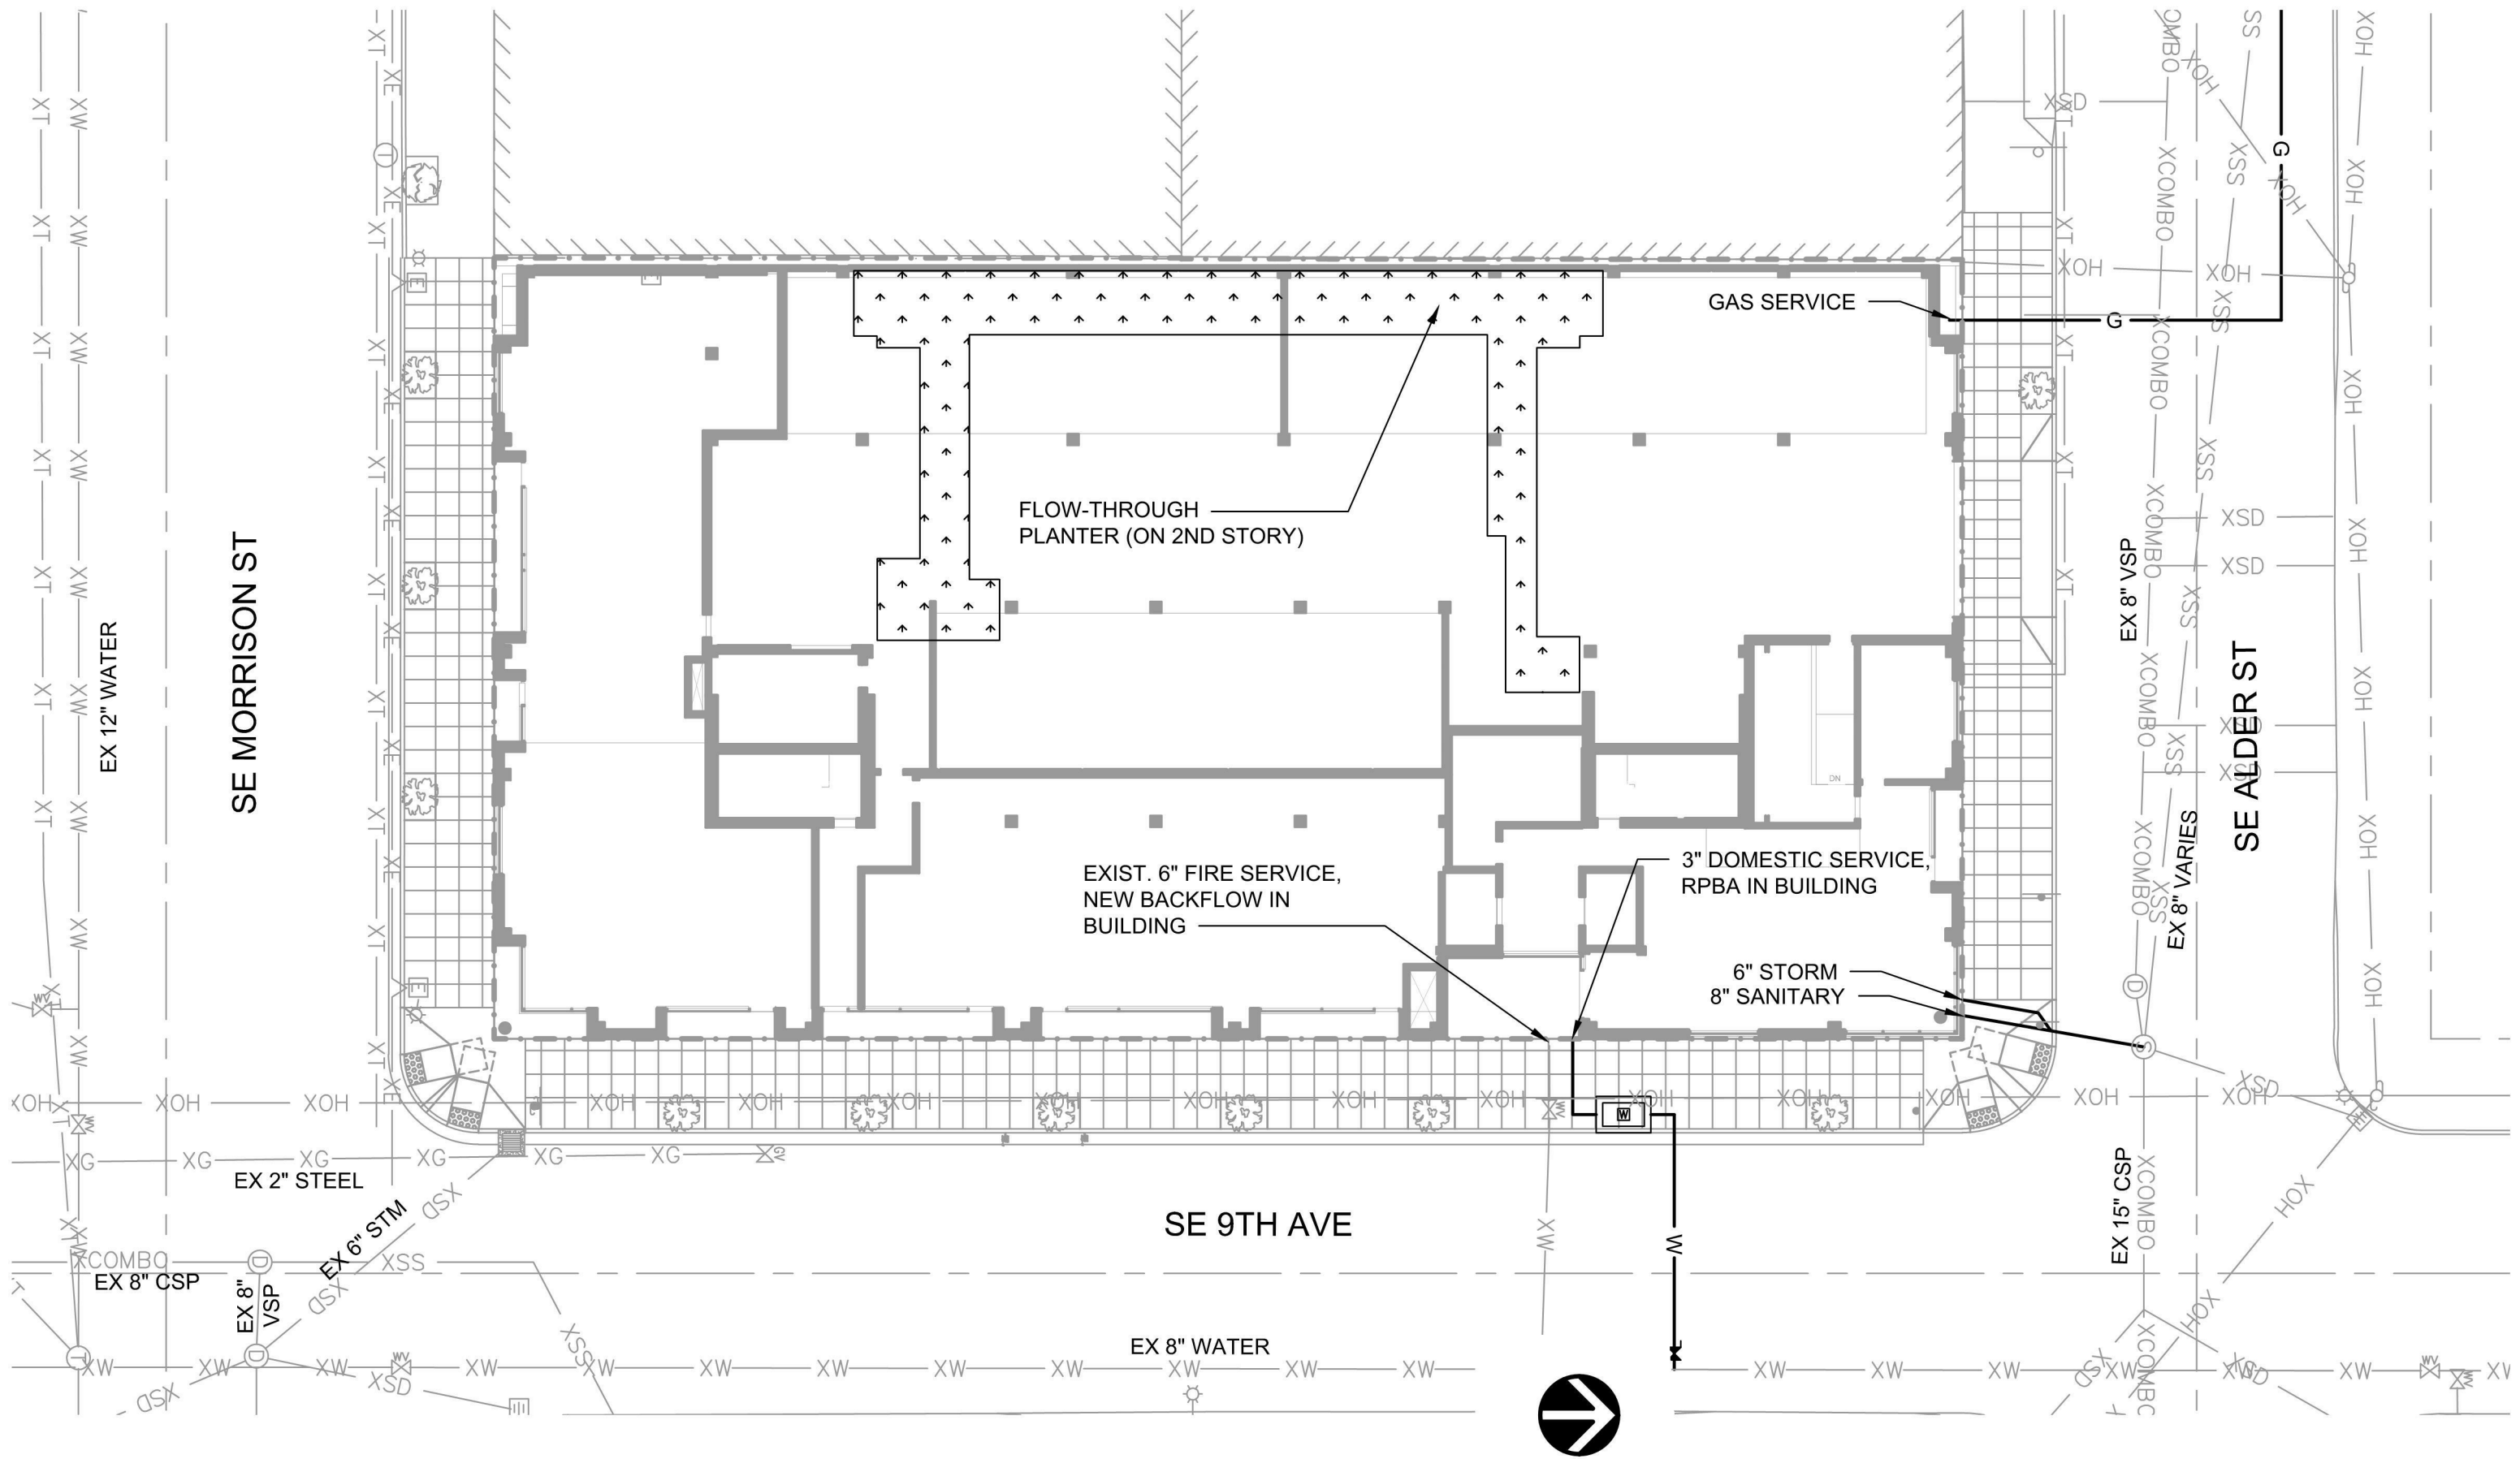

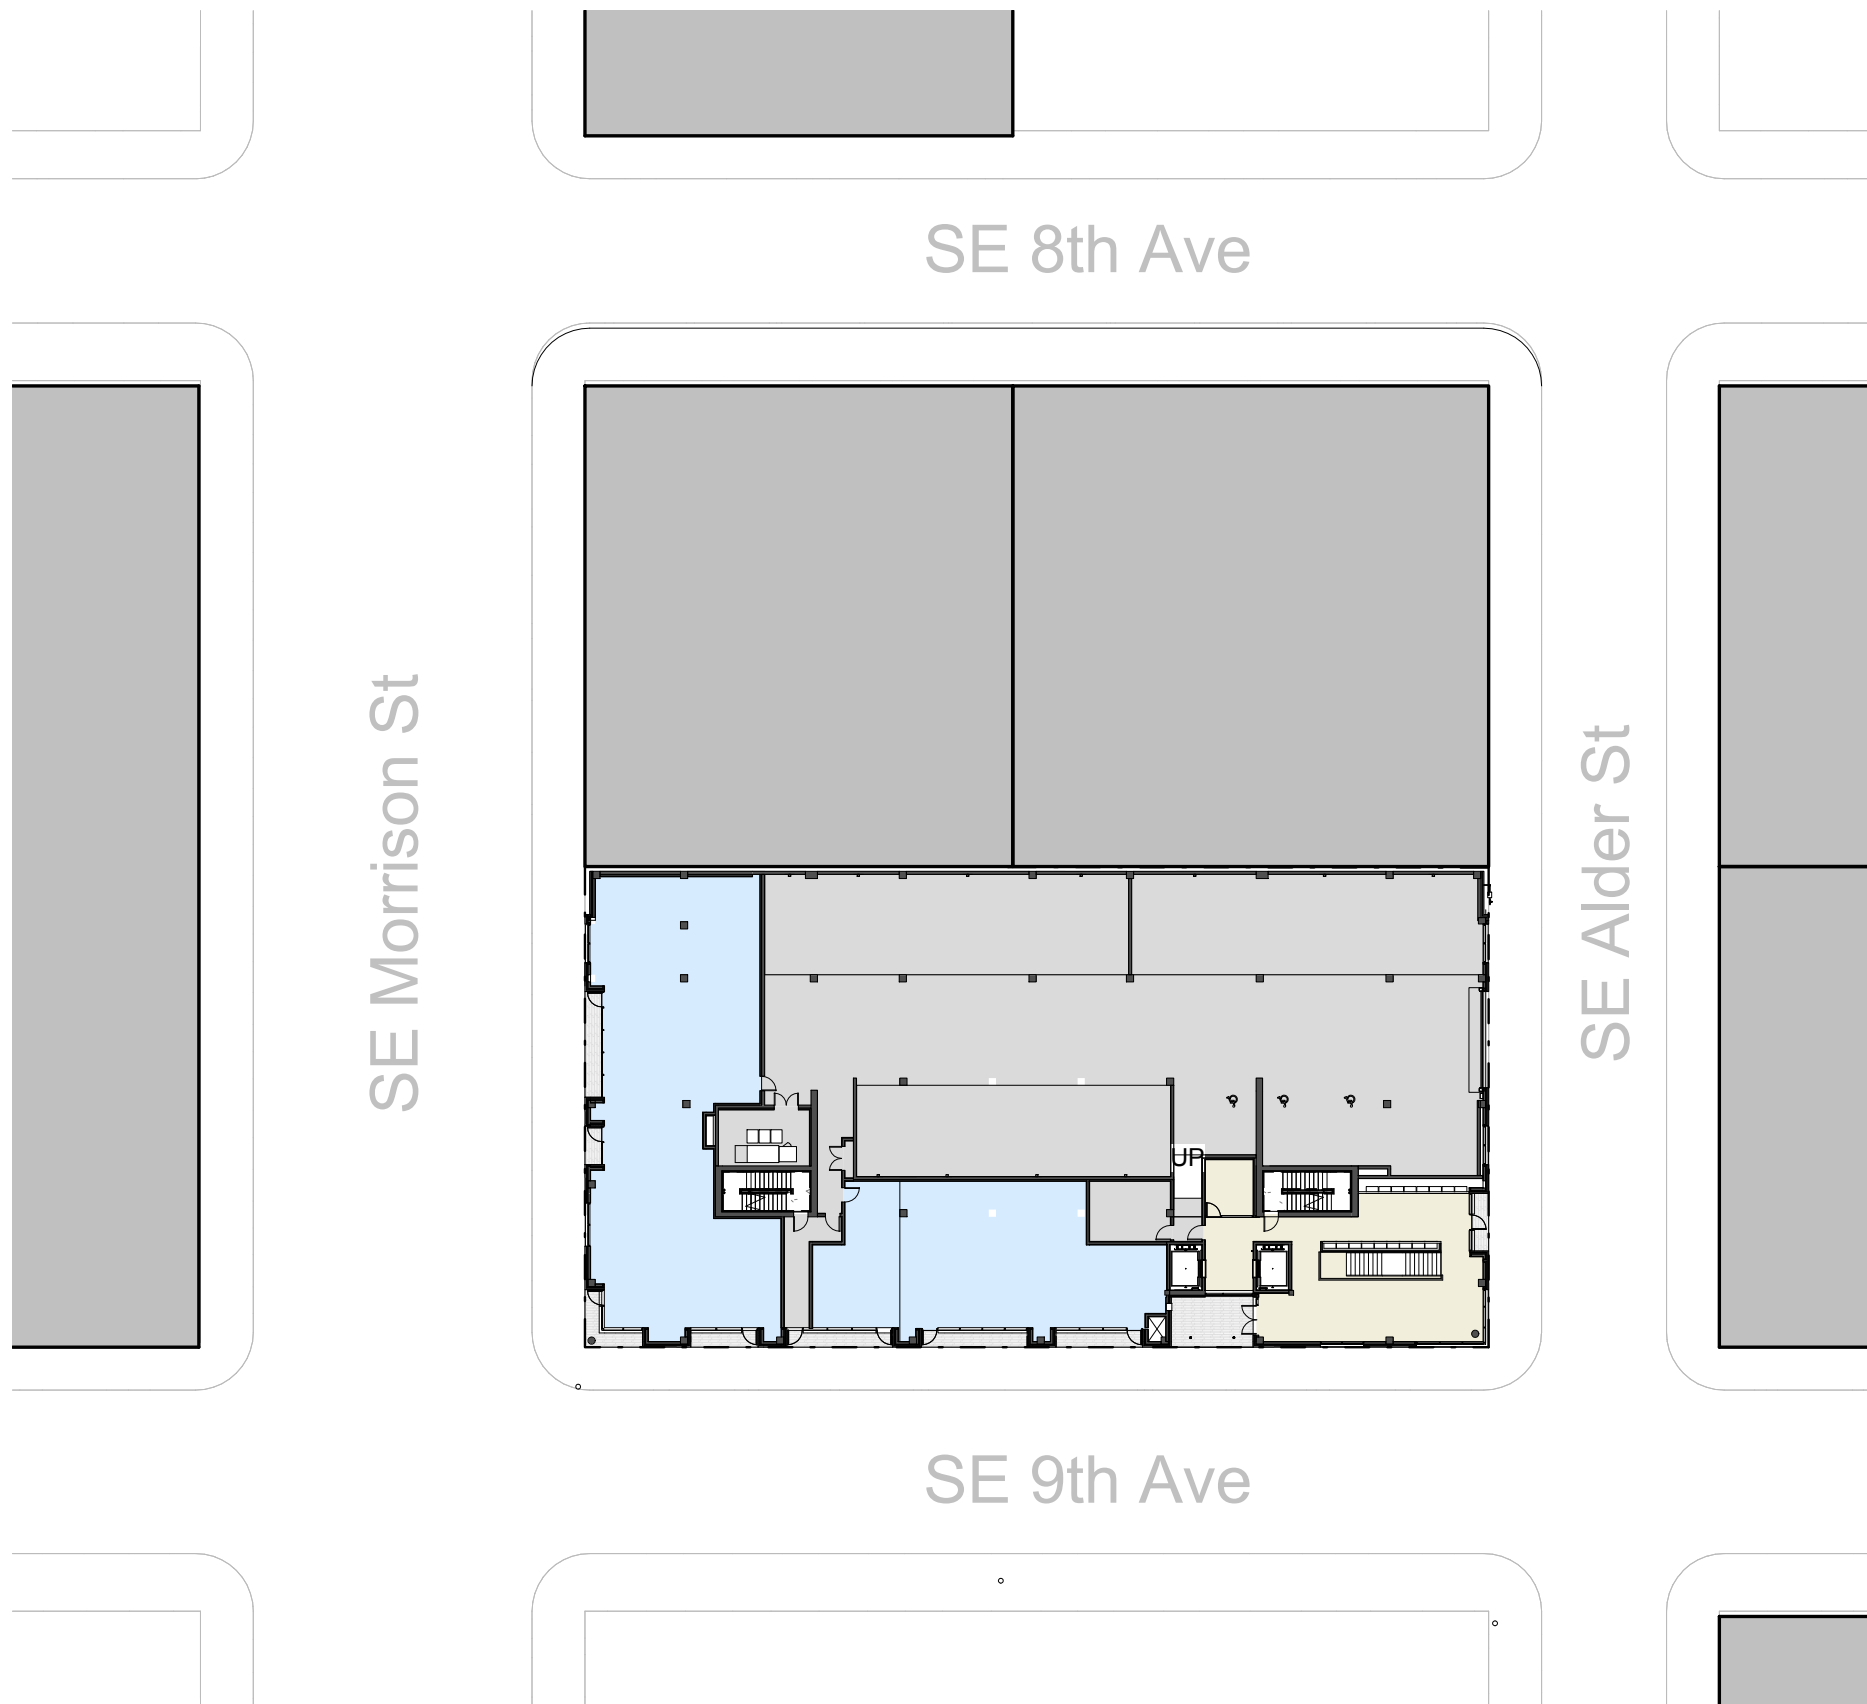

SITE PLAN

C10 ALDER.9TH

1" = 40'-0"






02.22.2018

Design Review LU 17-107667 DZ

820 SE ALDER ST.



tva architects inc.
920 sw sixth avenue | suite 1500 | portland, oregon 97204
phone: 503 220 0668 | www.tvaarchitects.com

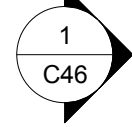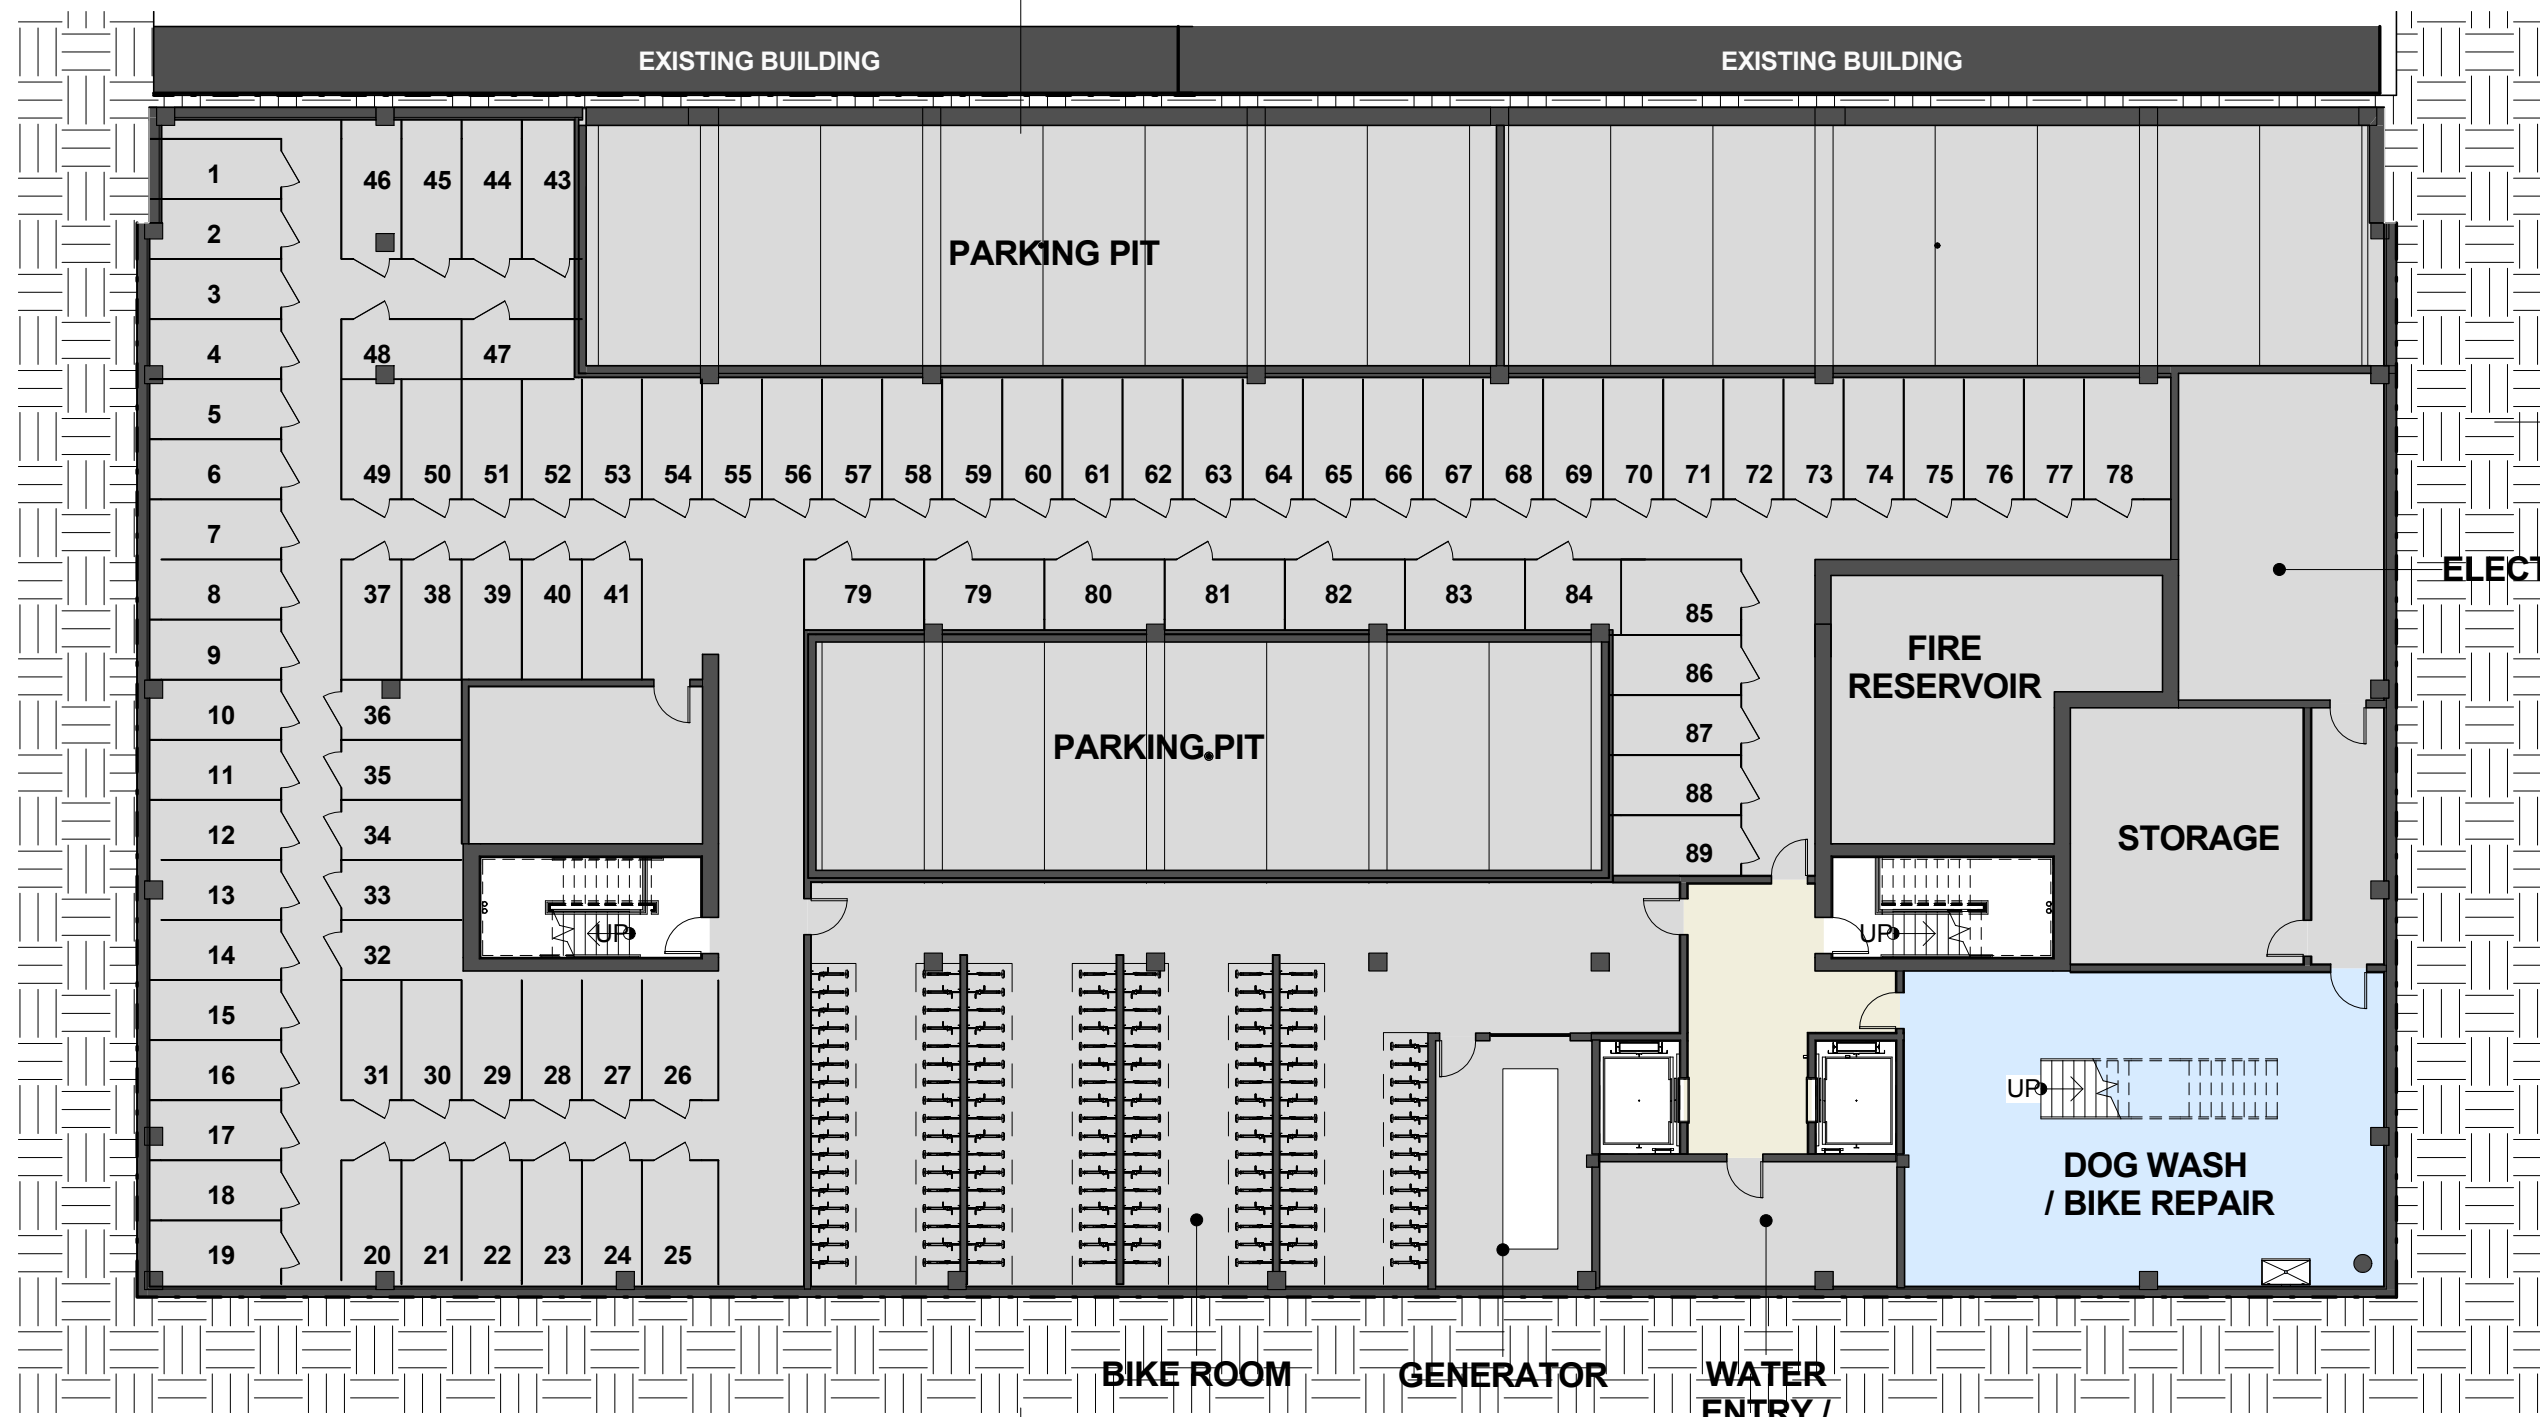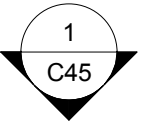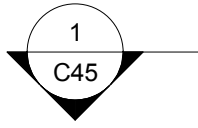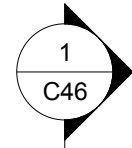

tva architects inc.
920 sw sixth avenue | suite 1500 | portland, oregon 97204
phone: 503 220 0668 | www.tvaarchitects.com


BASEMENT PLAN

C11 ALDER.9TH

1/16" = 1'-0" 02.22.2018

Design Review LU 17-107667 DZ

820 SE ALDER ST.

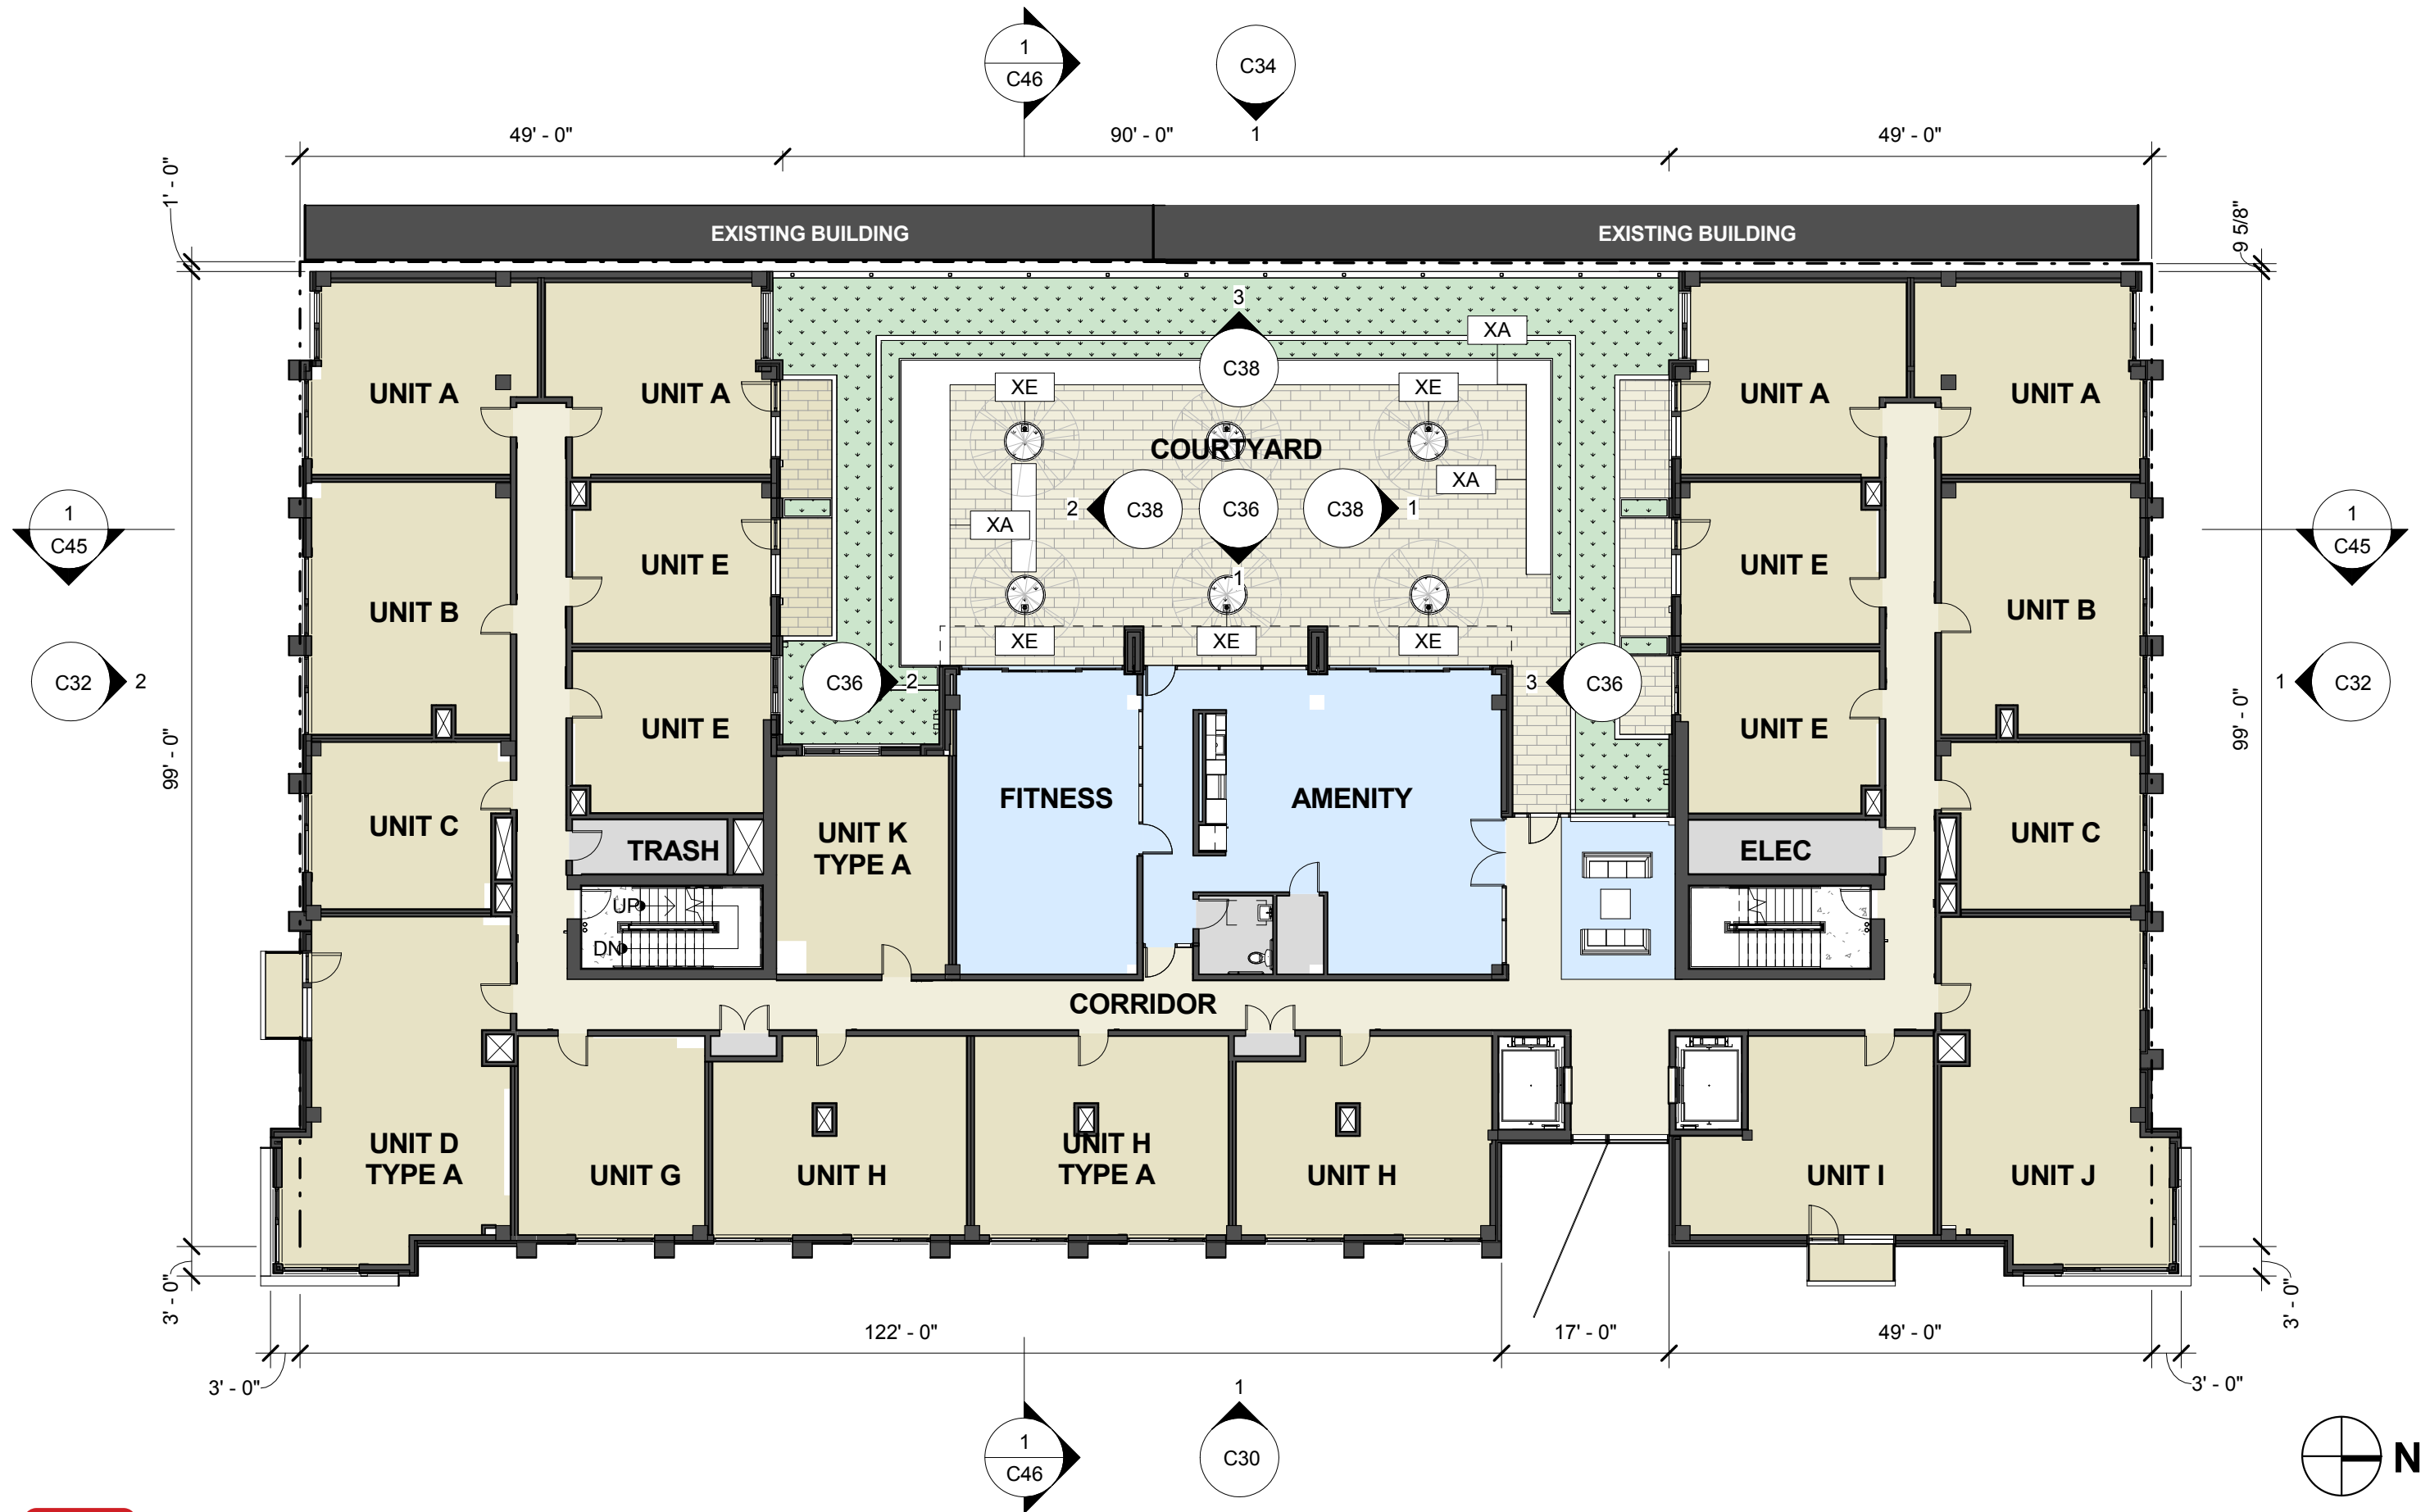

tva architects inc.
920 sw sixth avenue | suite 1500 | portland, oregon 97204
phone: 503 220 0668 | www.tvaarchitects.com

FLOOR PLAN LEVEL 02

C13 ALDER.9TH

1/16" = 1'-0" 02.22.2018

Design Review LU 17-107667 DZ

820 SE ALDER ST.





tva architects inc.
920 sw sixth avenue | suite 1500 | portland, oregon 97204
phone: 503 220 0668 | www.tvaarchitects.com


FLOOR PLAN LEVEL 04

C15 ALDER.9TH

1/16" = 1'-0" 02.22.2018

Design Review LU 17-107667 DZ

820 SE ALDER ST.

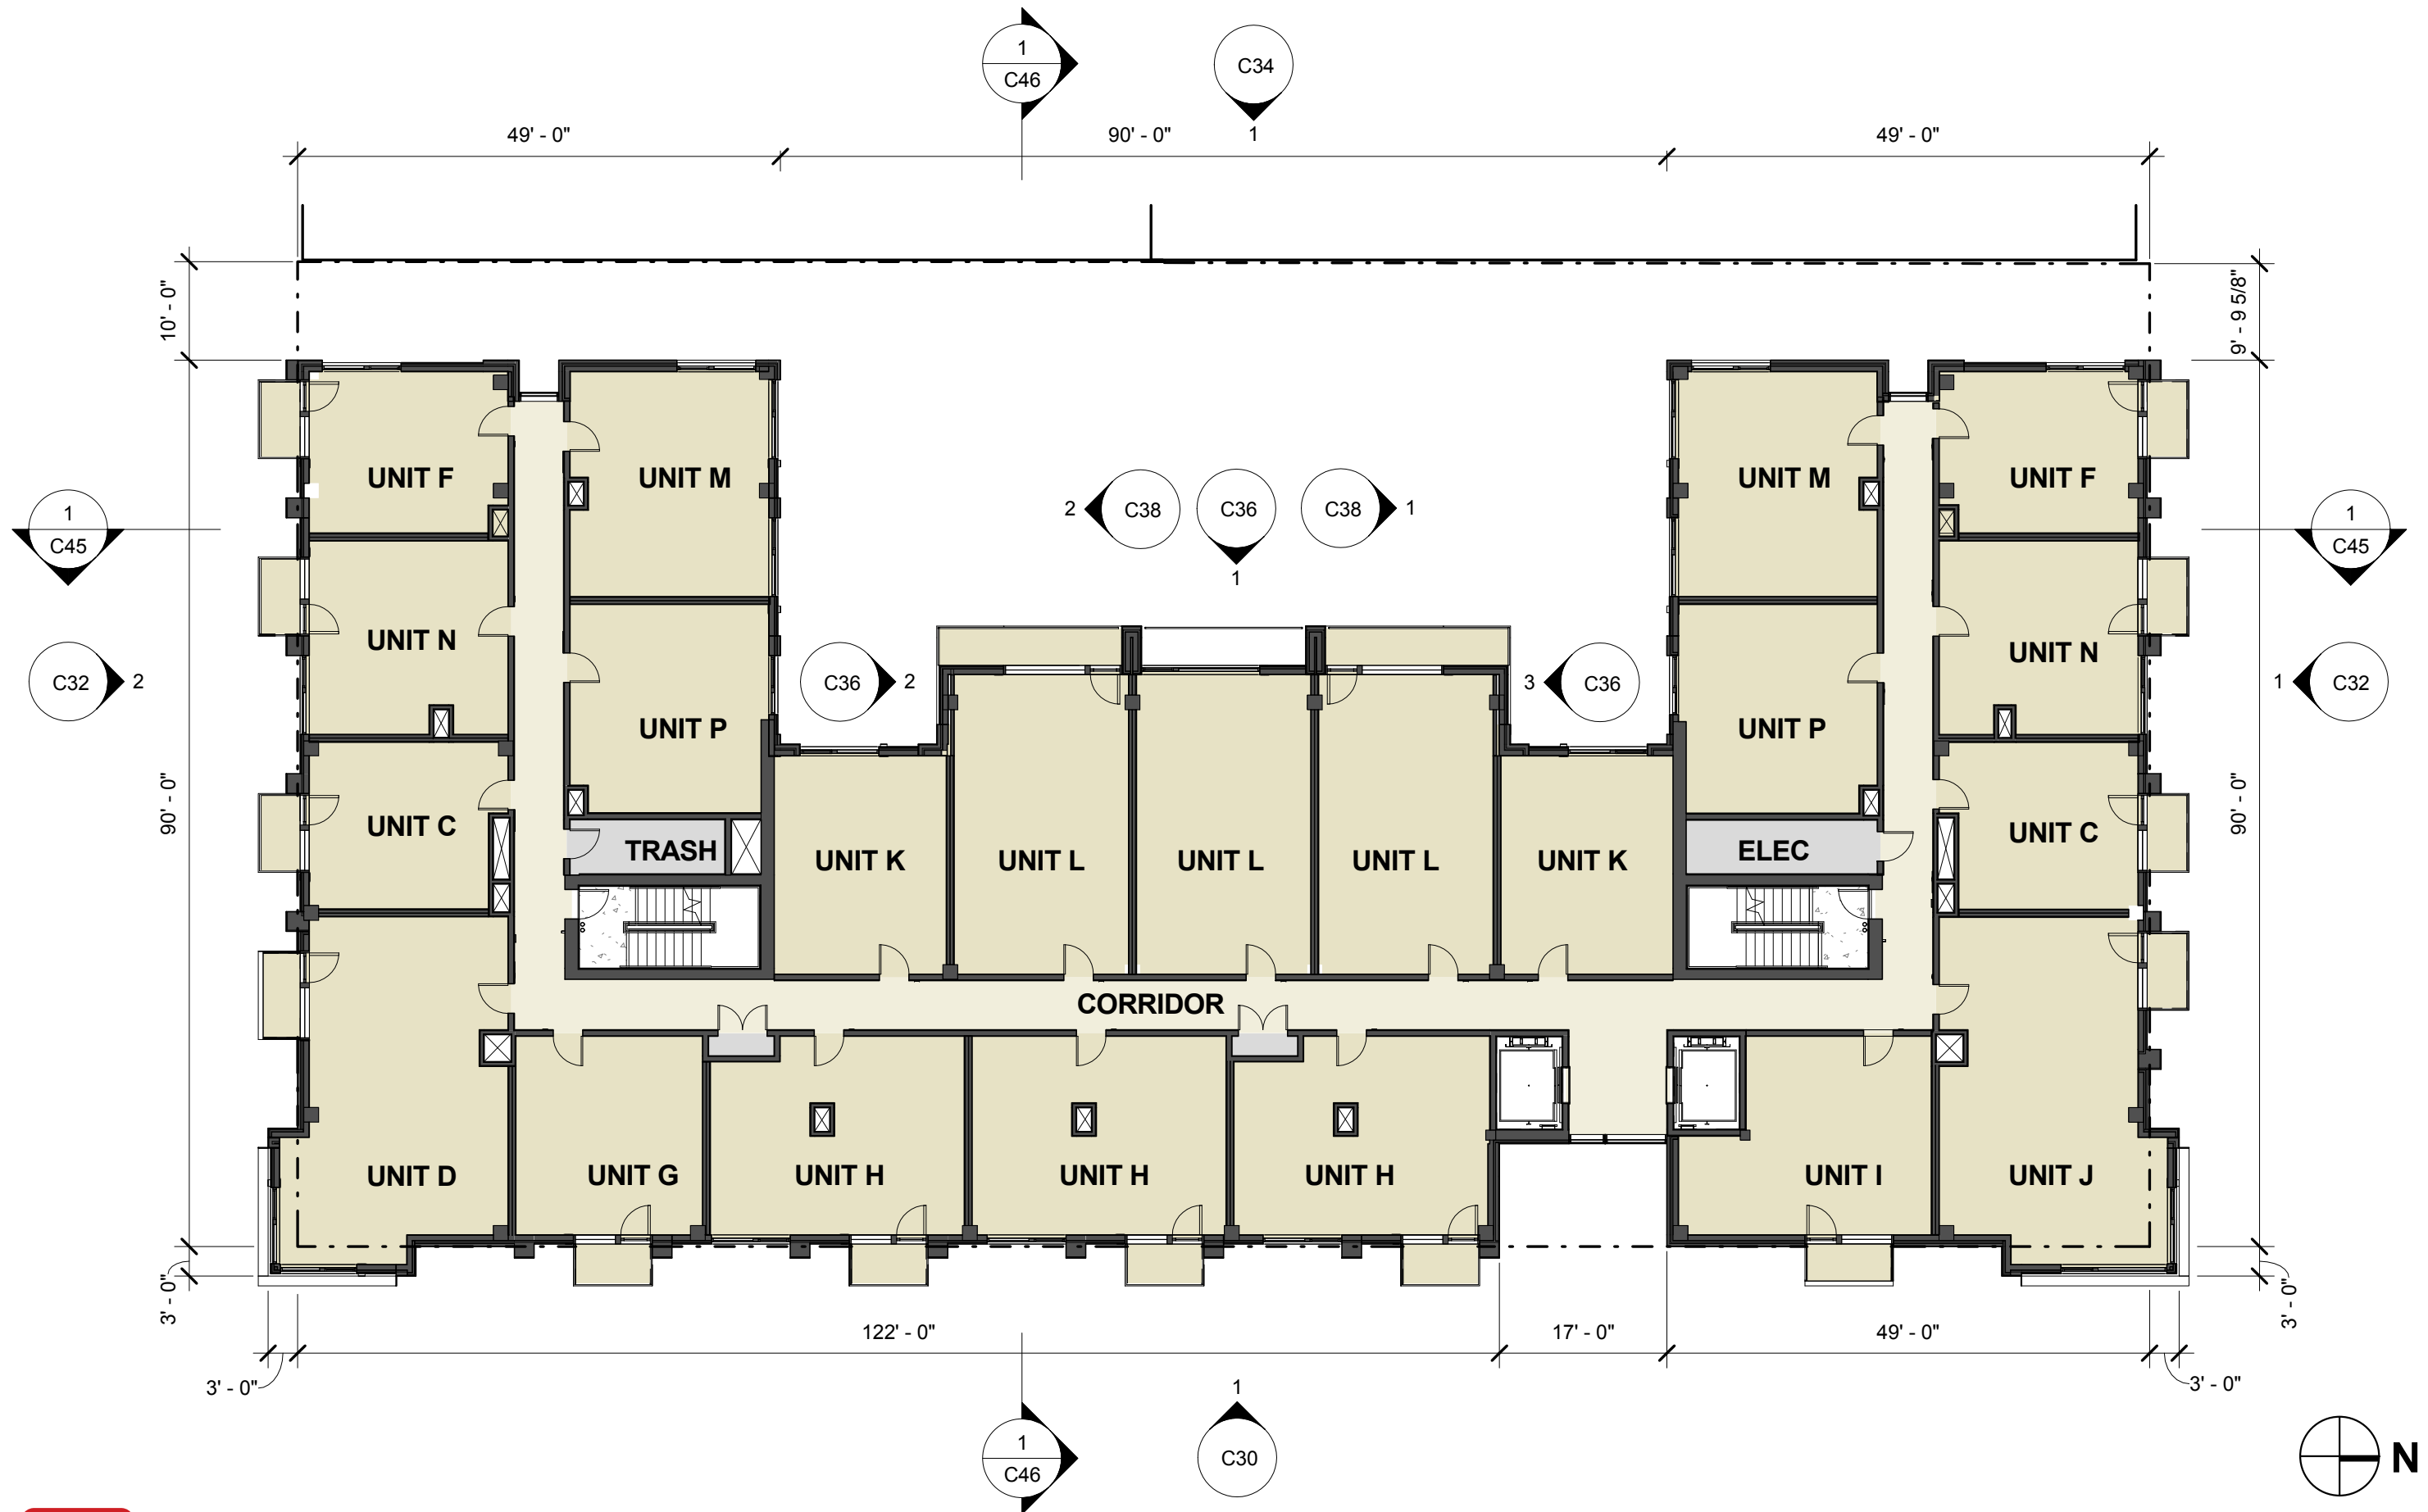

tva architects inc.
920 sw sixth avenue | suite 1500 | portland, oregon 97204
phone: 503 220 0668 | www.tvaarchitects.com


FLOOR PLAN LEVELS 05-09

C16 ALDER.9TH

1/16" = 1'-0" 02.22.2018

Design Review LU 17-107667 DZ

820 SE ALDER ST.

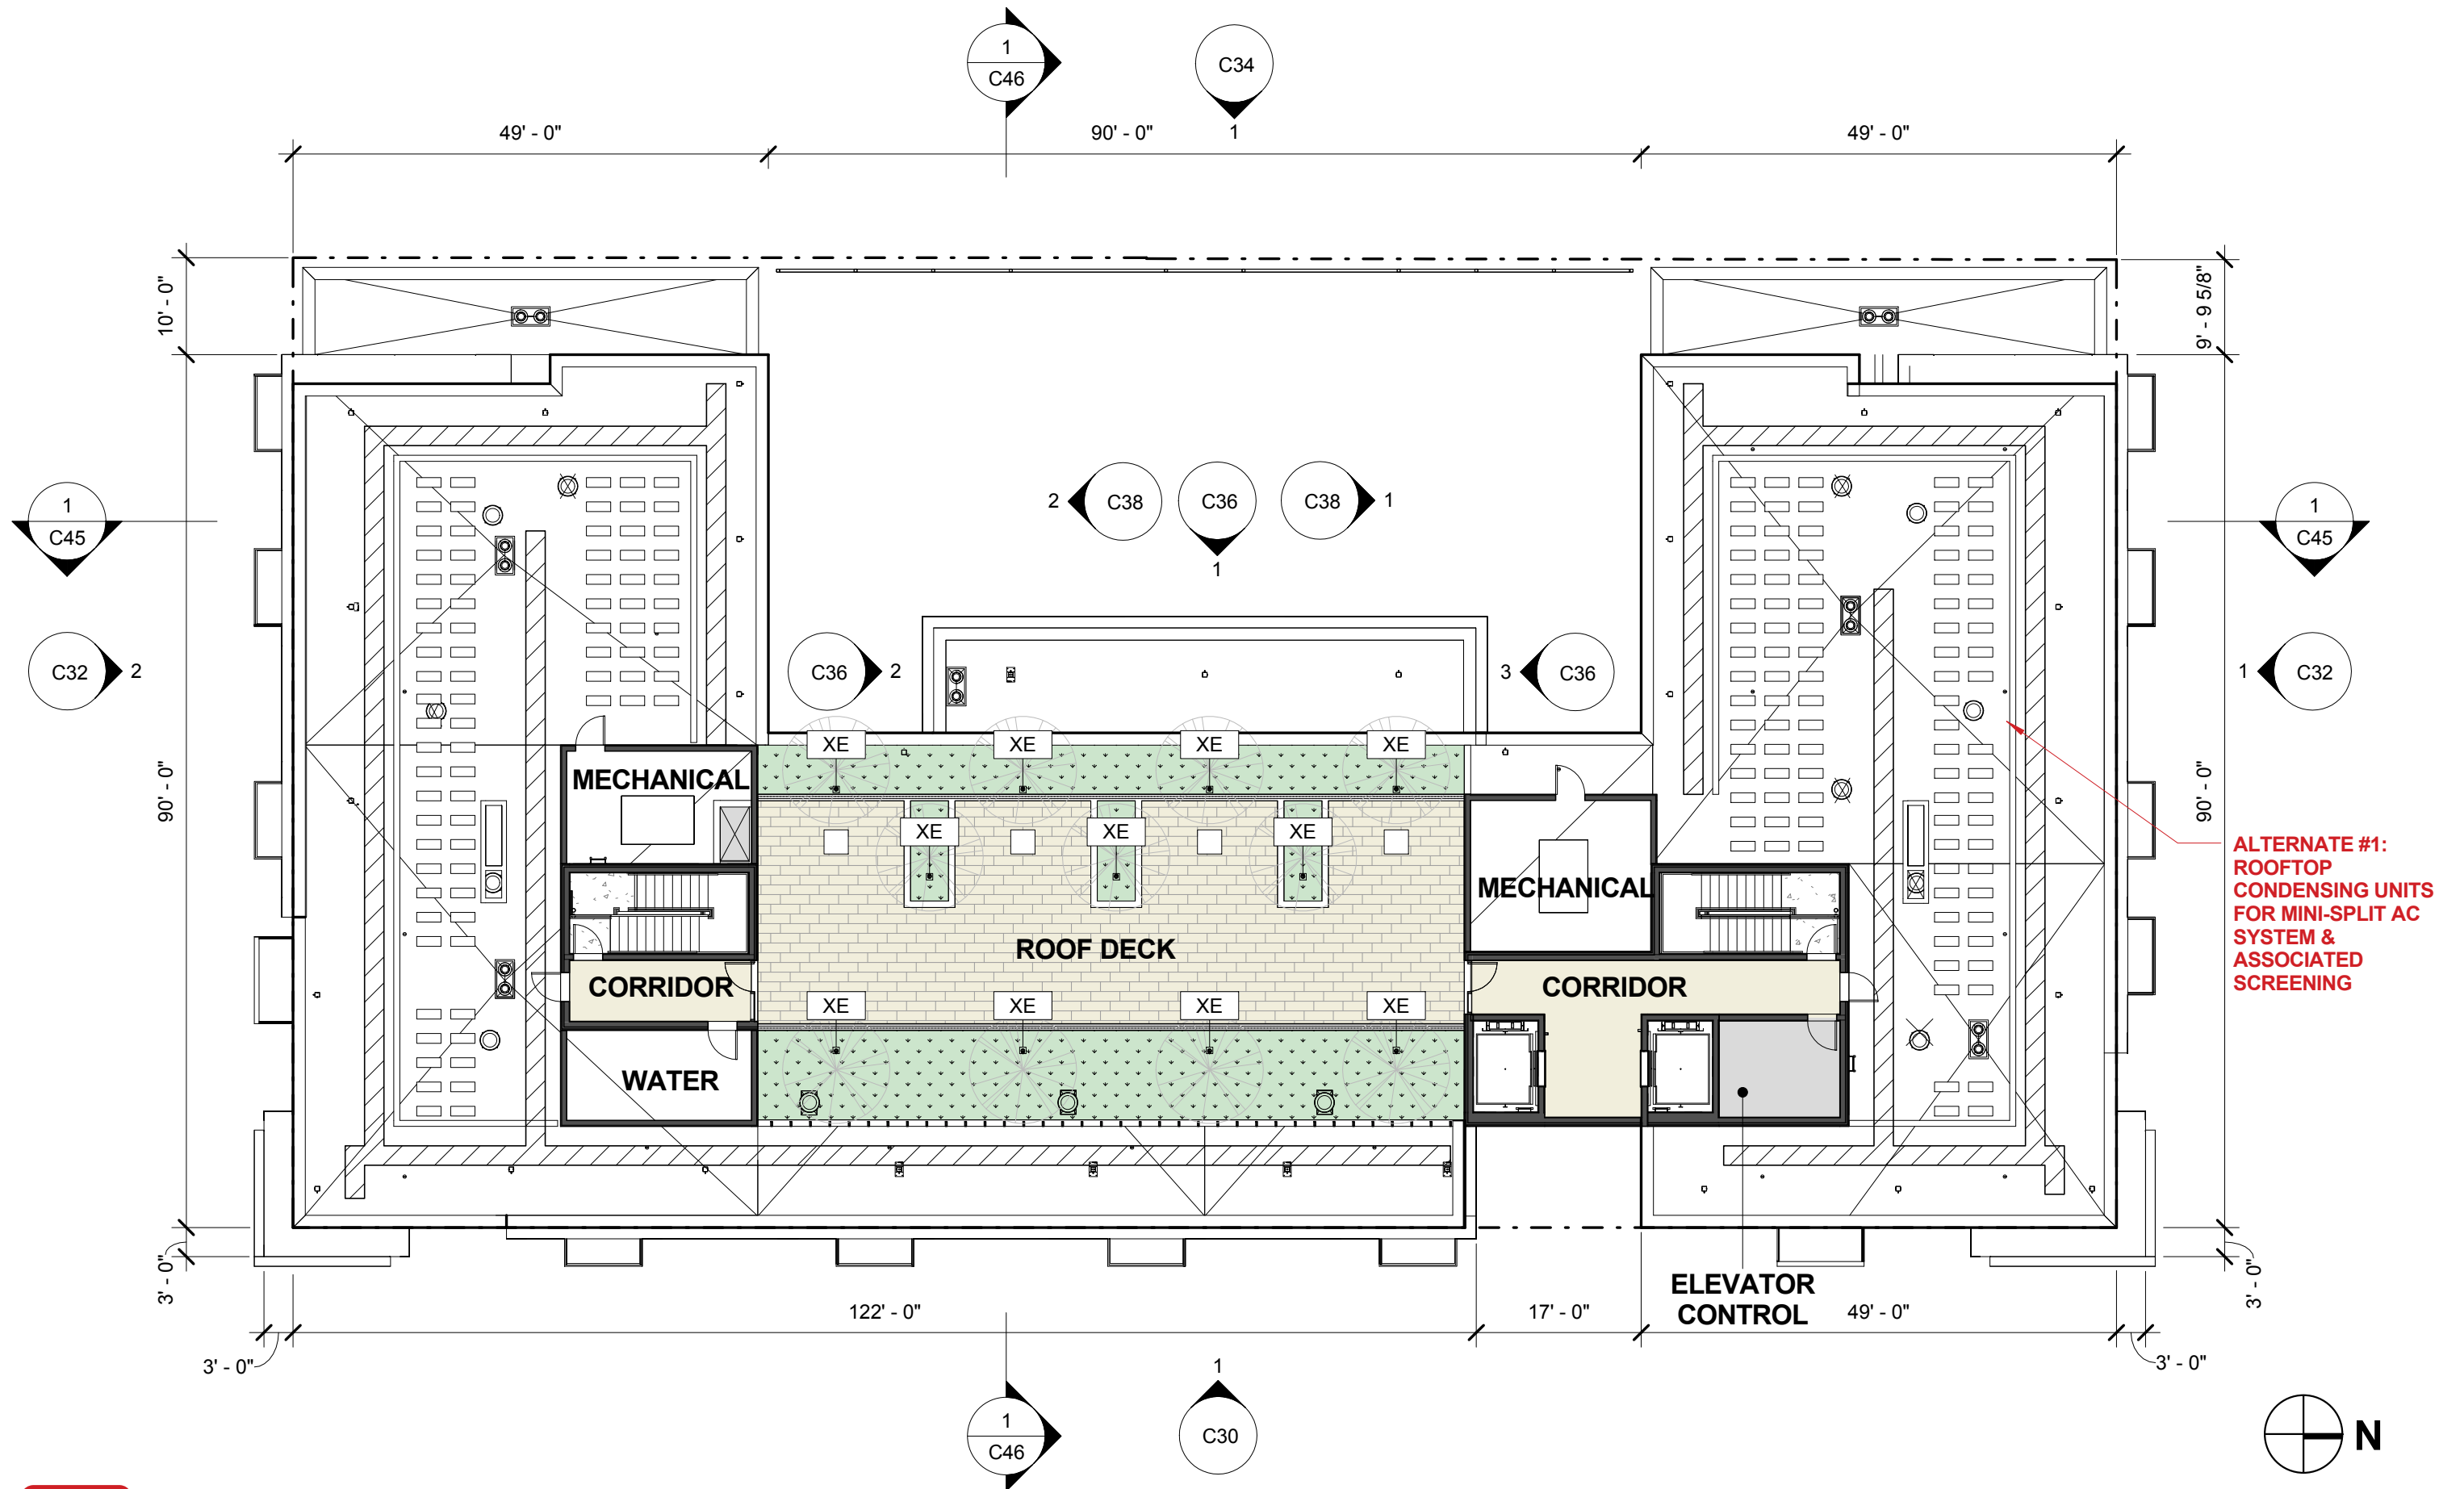

tva architects inc.
920 sw sixth avenue | suite 1500 | portland, oregon 97204
phone: 503 220 0668 | www.tvaarchitects.com




FLOOR PLAN ROOF DECK

C17 ALDER.9TH

1/16" = 1'-0" 02.22.2018

Design Review LU 17-107667 DZ

820 SE ALDER ST.

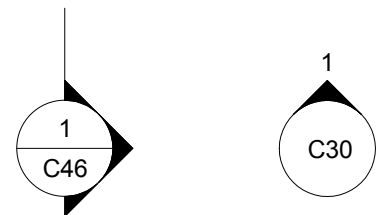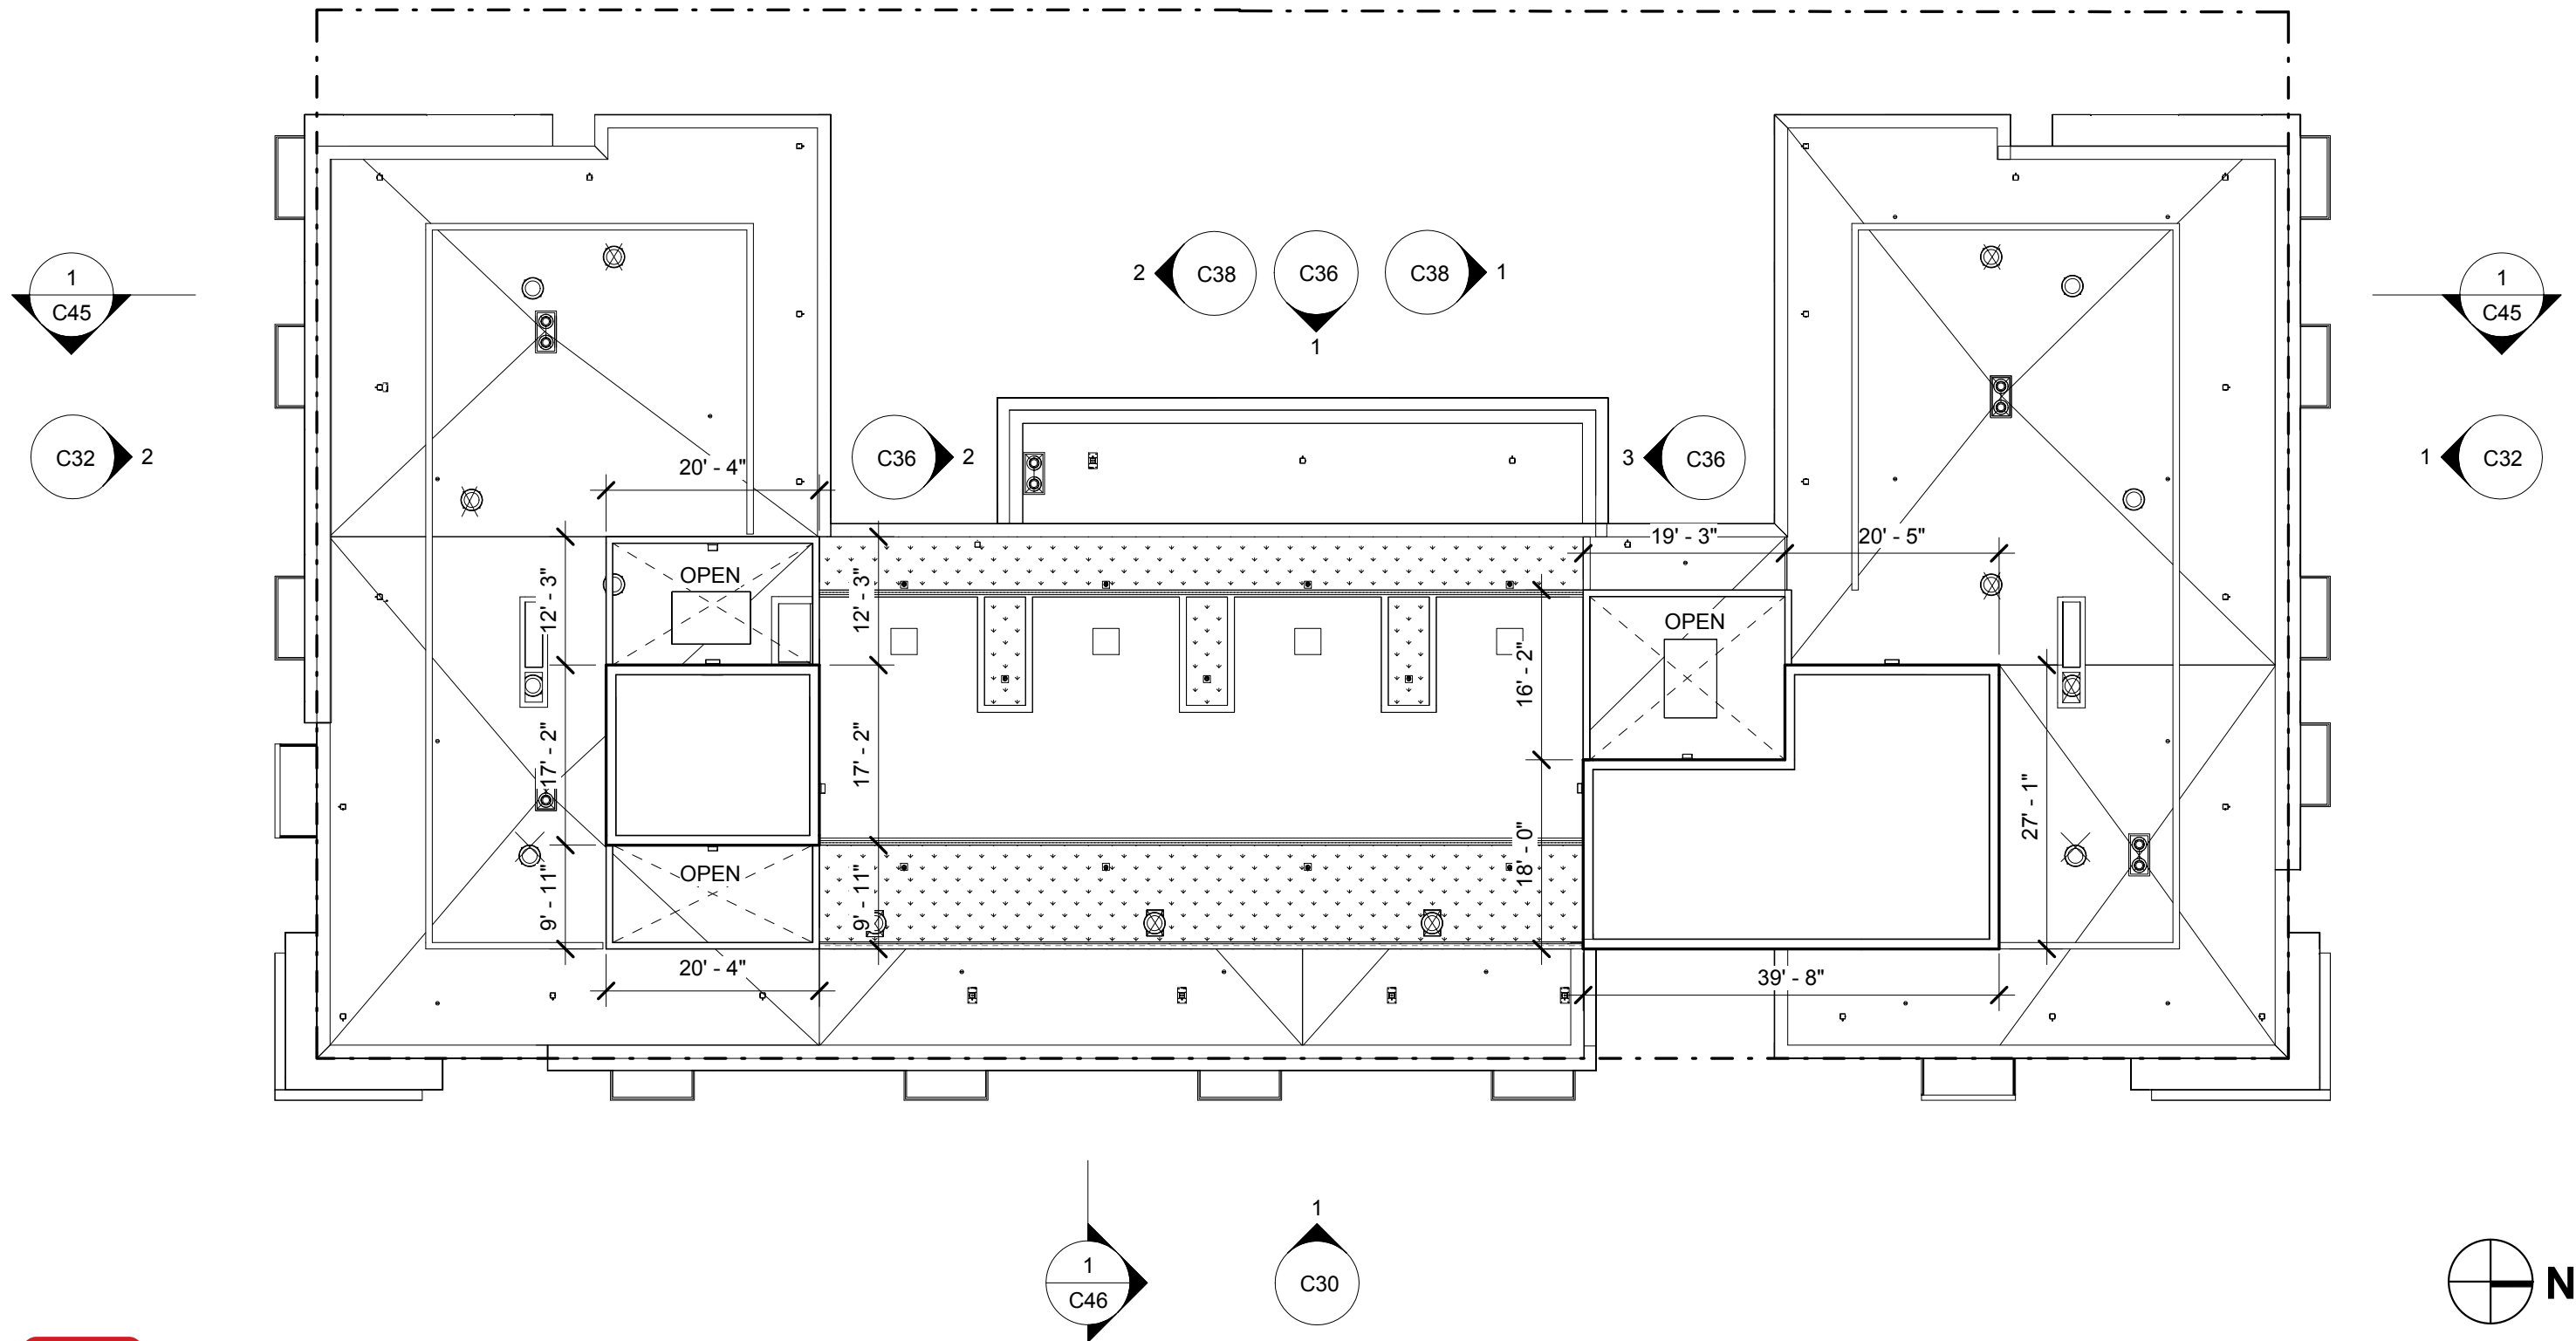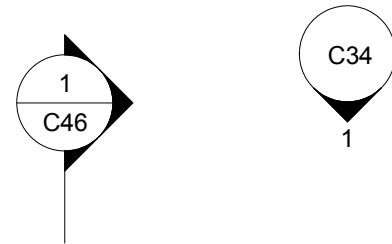

tva architects inc.
920 sw sixth avenue | suite 1500 | portland, oregon 97204
phone: 503 220 0668 | www.tvaarchitects.com

FLOOR PLAN UPPER ROOF

C18 ALDER.9TH

1/16" = 1'-0" 02.22.2018

Design Review LU 17-107667 DZ

820 SE ALDER ST.



EAST ELEVATION (SE 9TH AVE)



tva architects inc.
920 sw sixth avenue | suite 1500 | portland, oregon 97204
phone: 503 220 0668 | www.tvaarchitects.com

ELEVATION - EAST

C30 ALDER.9TH

1/16" = 1'-0"


02.22.2018

Design Review LU 17-107667 DZ

820 SE ALDER ST.

BUILDING ELEVATION LEGEND

- NORMAN BRICK
- SMP - SHEET METAL PANEL (DARK)
- SMP - SHEET METAL PANEL (LIGHT)
- RMP - RIBBED METAL PANEL
- PORCELAIN TILE
- CMU - CONCRETE MASONRY UNITS
- ARCHITECTURAL LOUVER
- CONCEALED AC PORT (NOT REQUIRED WITH ALTERNATE #1)

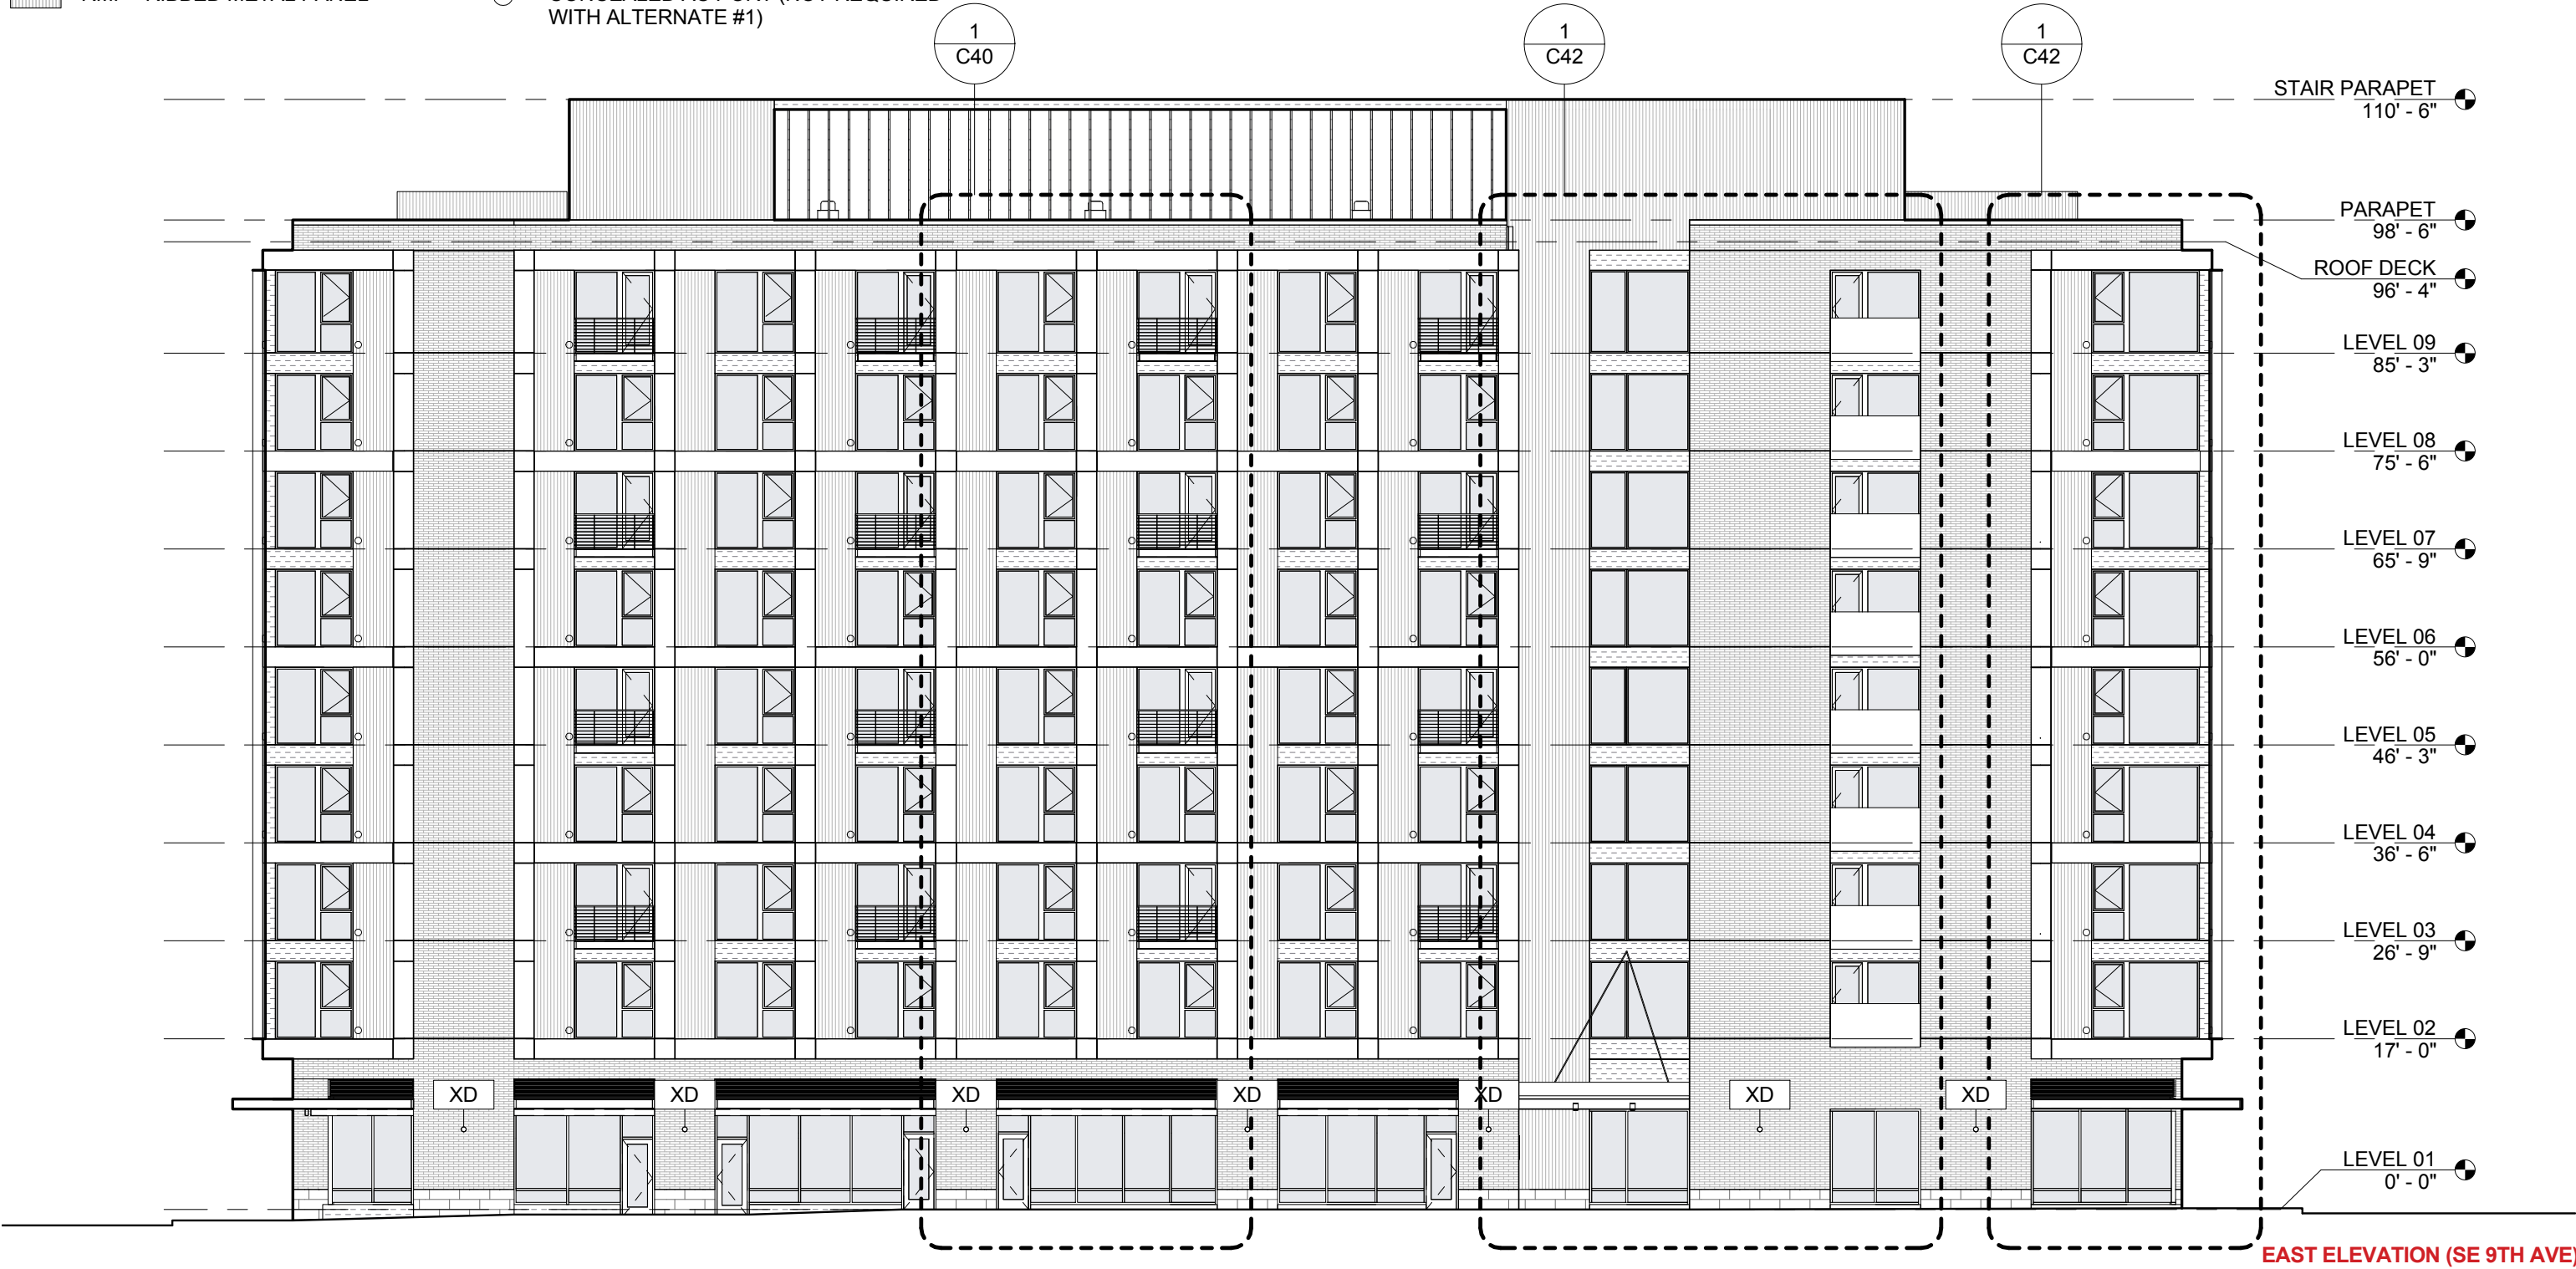

tva architects inc.
920 sw sixth avenue | suite 1500 | portland, oregon 97204
phone: 503 220 0668 | www.tvaarchitects.com

ELEVATION - EAST

C31 ALDER.9TH

1/16" = 1'-0" 02.22.2018

Design Review LU 17-107667 DZ
820 SE ALDER ST.



NORTH ELEVATION (SE ALDER)



SOUTH ELEVATION (SE MORRISON)



tva architects inc.
920 sw sixth avenue | suite 1500 | portland, oregon 97204
phone: 503 220 0668 | www.tvaarchitects.com

ELEVATIONS - NORTH AND SOUTH

C32 ALDER.9TH

1/16" = 1'-0"

02.22.2018

Design Review LU 17-107667 DZ

820 SE ALDER ST.


BUILDING ELEVATION LEGEND

- NORMAN BRICK
- PORCELAIN TILE
- SMP - SHEET METAL PANEL (DARK)
- CMU - CONCRETE MASONRY UNITS
- SMP - SHEET METAL PANEL (LIGHT)
- ARCHITECTURAL LOUVER
- RMP - RIBBED METAL PANEL
- CONCEALED AC PORT (NOT REQUIRED WITH ALTERNATE #1)




NORTH ELEVATION (SE ALDER)

DISPLAY WINDOW

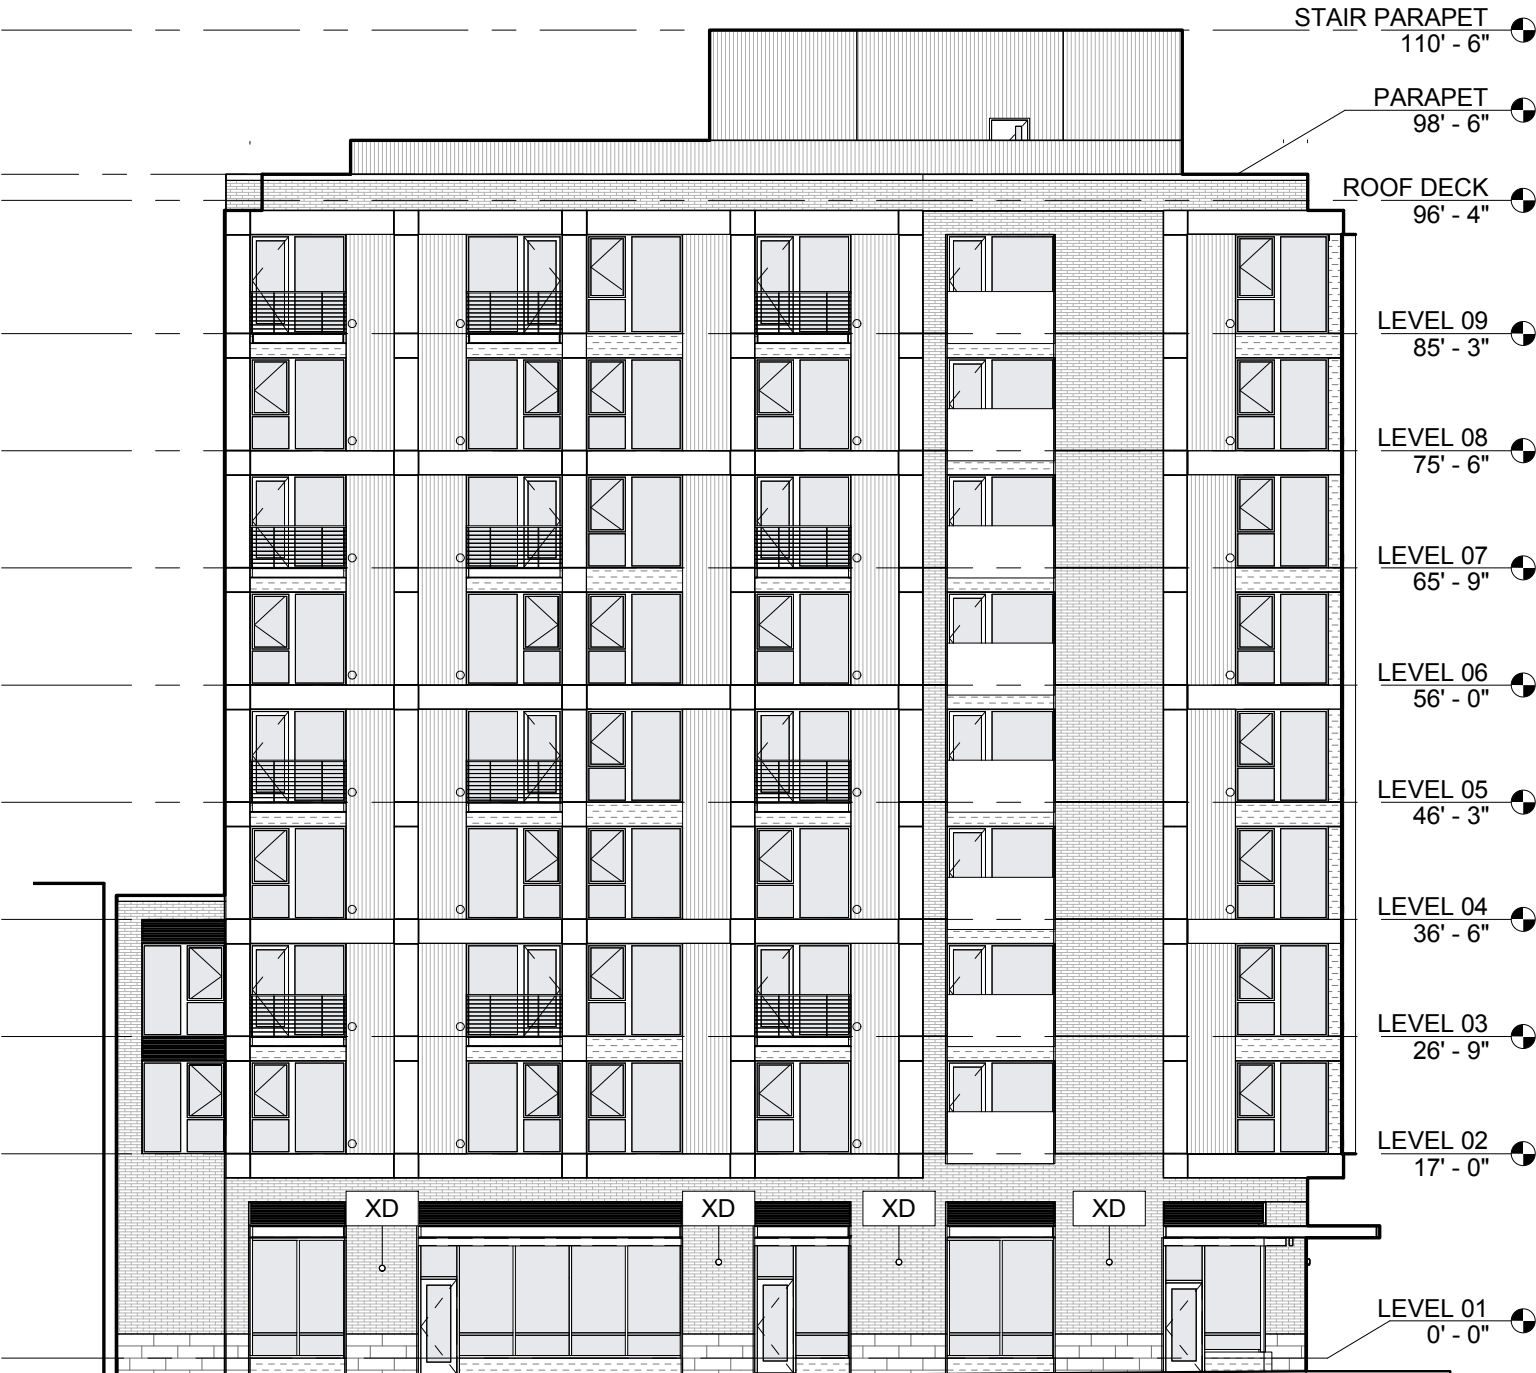

SOUTH ELEVATION (SE MORRISON)

- STAIR PARAPET
110' - 6"
- PARAPET
98' - 6"
- ROOF DECK
96' - 4"
- LEVEL 09
85' - 3"
- LEVEL 08
75' - 6"
- LEVEL 07
65' - 9"
- LEVEL 06
56' - 0"
- LEVEL 05
46' - 3"
- LEVEL 04
36' - 6"
- LEVEL 03
26' - 9"
- LEVEL 02
17' - 0"
- LEVEL 01
0' - 0"

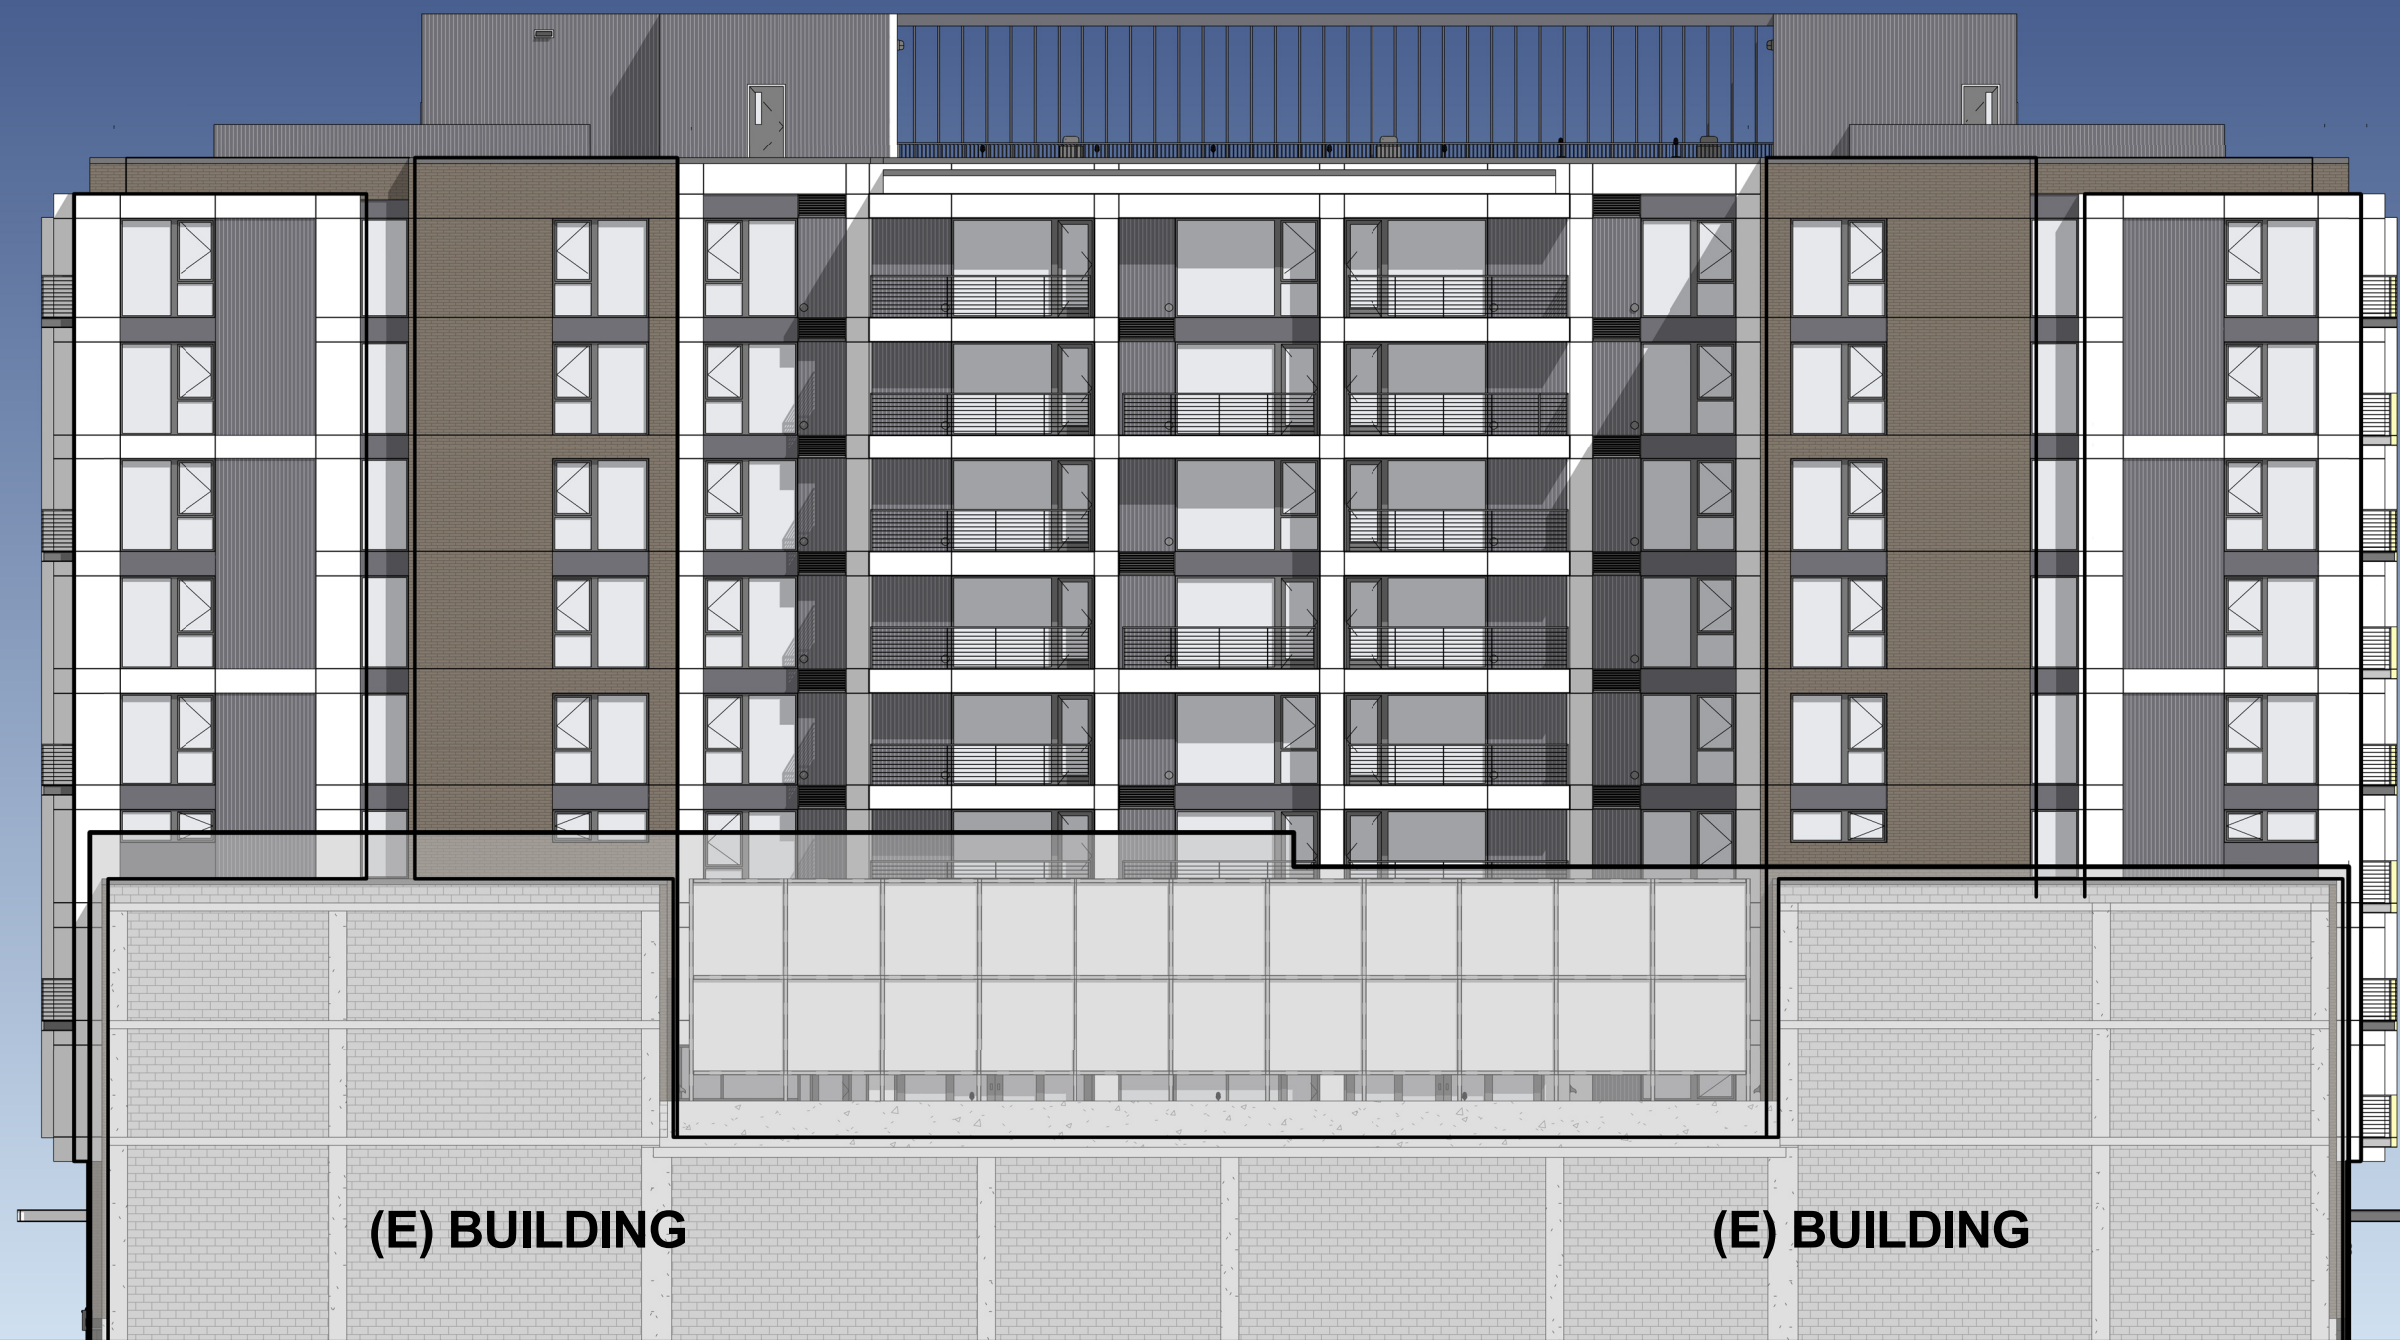

WEST ELEVATION



tva architects inc.
920 sw sixth avenue | suite 1500 | portland, oregon 97204
phone: 503 220 0668 | www.tvaarchitects.com

ELEVATION - WEST

C34 ALDER.9TH

1/16" = 1'-0"


02.22.2018

Design Review LU 17-107667 DZ

820 SE ALDER ST.

BUILDING ELEVATION LEGEND

- NORMAN BRICK
- SMP - SHEET METAL PANEL (DARK)
- SMP - SHEET METAL PANEL (LIGHT)
- RMP - RIBBED METAL PANEL
- PORCELAIN TILE
- CMU - CONCRETE MASONRY UNITS
- ARCHITECTURAL LOUVER
- CONCEALED AC PORT (NOT REQUIRED WITH ALTERNATE #1)

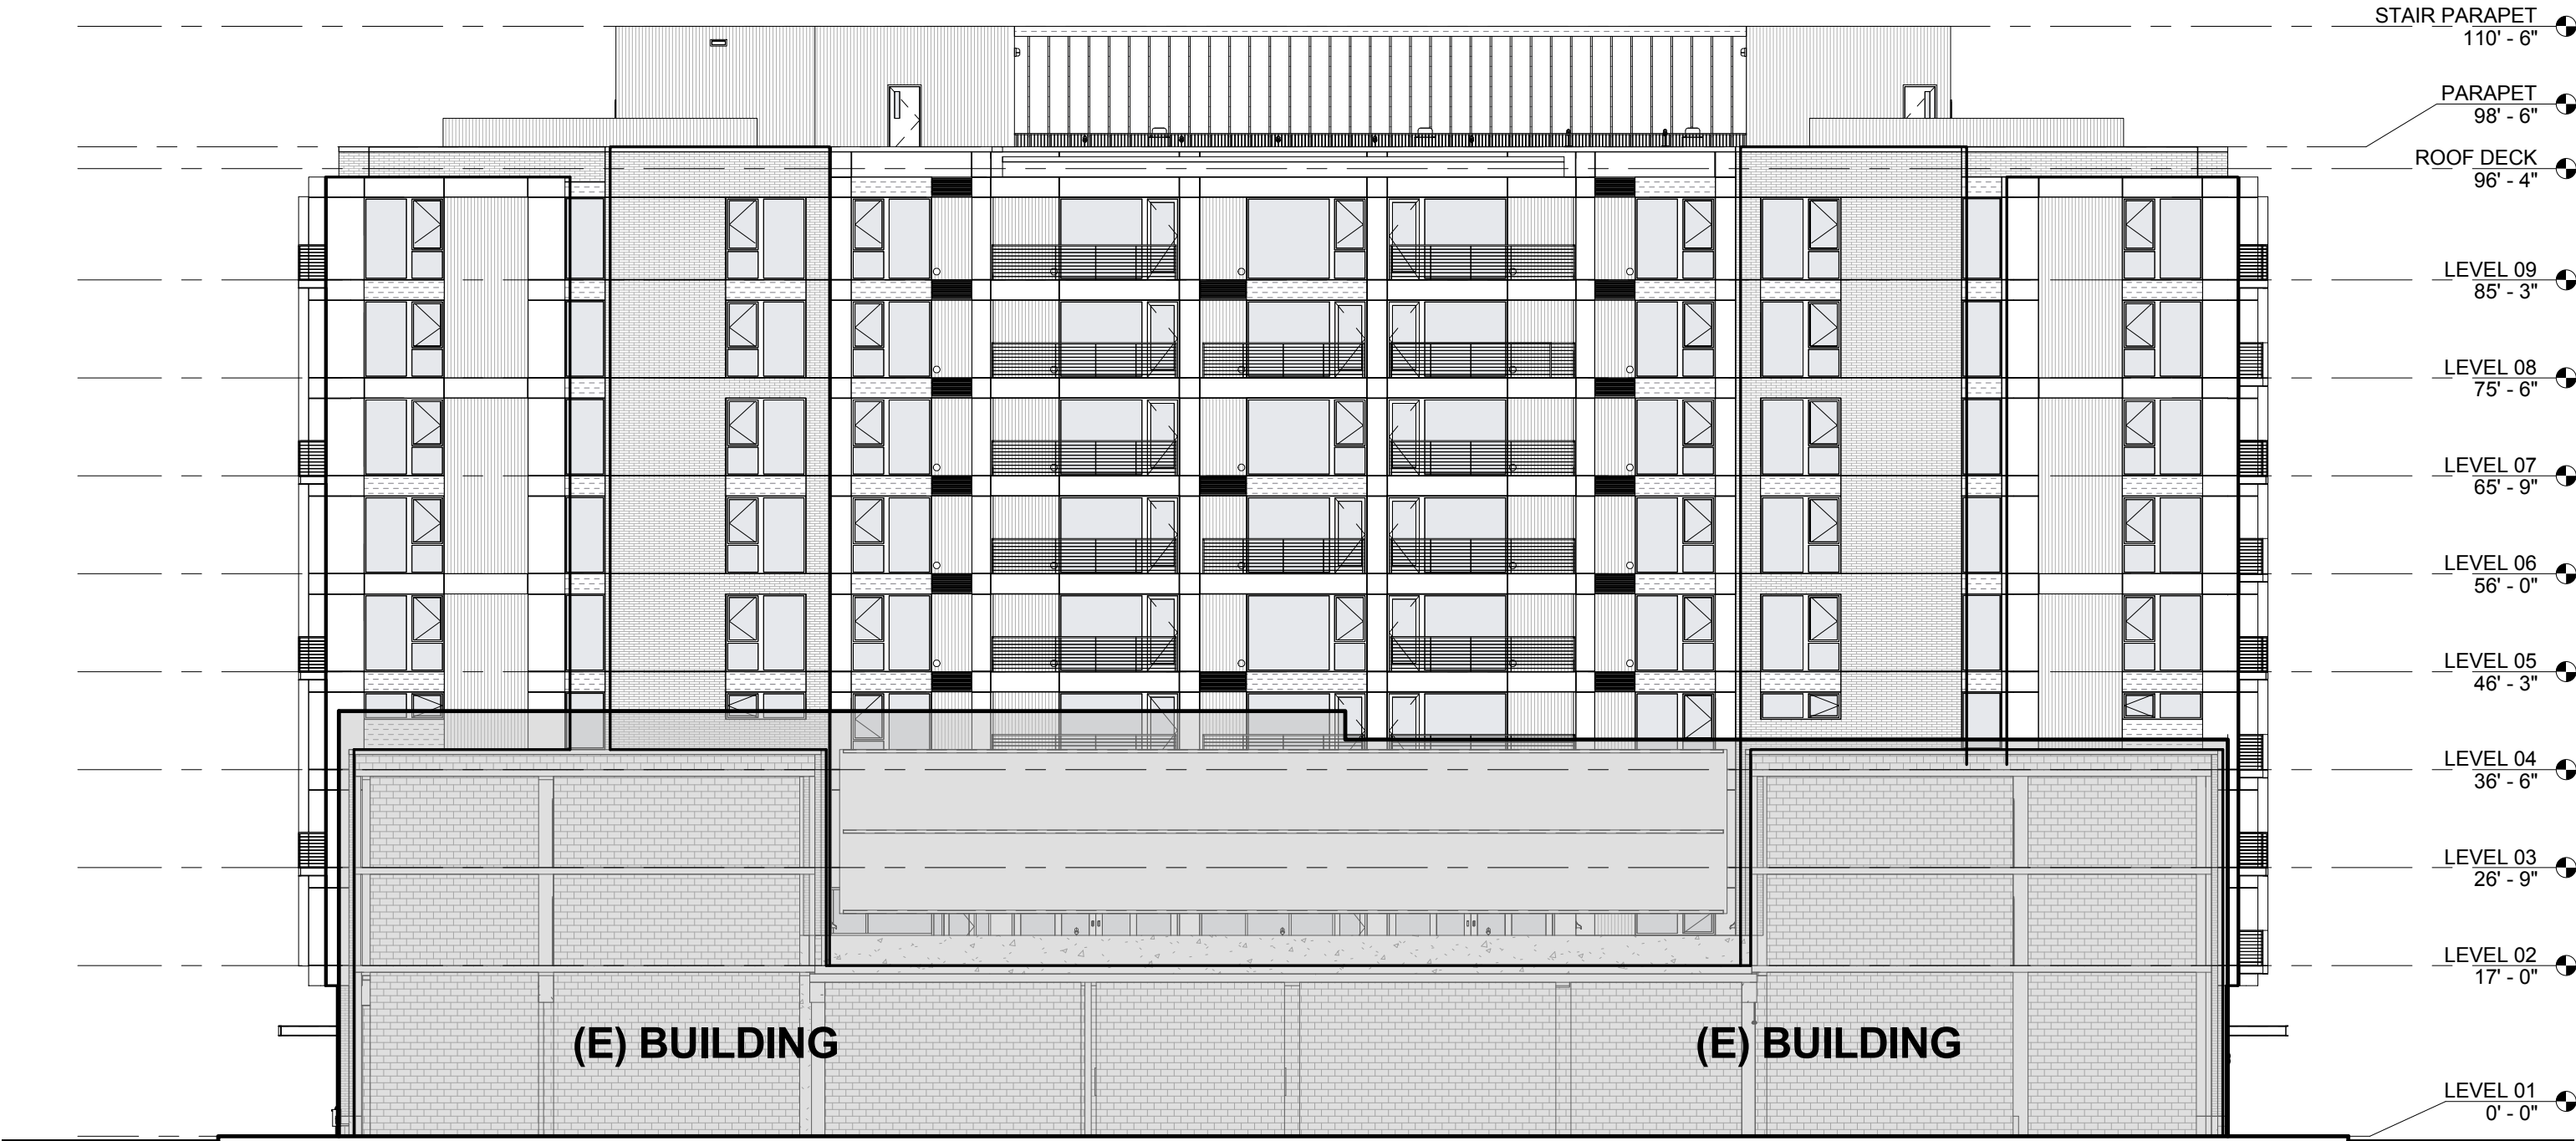

WEST ELEVATION



tva architects inc.
920 sw sixth avenue | suite 1500 | portland, oregon 97204
phone: 503 220 0668 | www.tvaarchitects.com


ELEVATION - WEST

C35 ALDER.9TH

1/16" = 1'-0" 02.22.2018

Design Review LU 17-107667 DZ


820 SE ALDER ST.

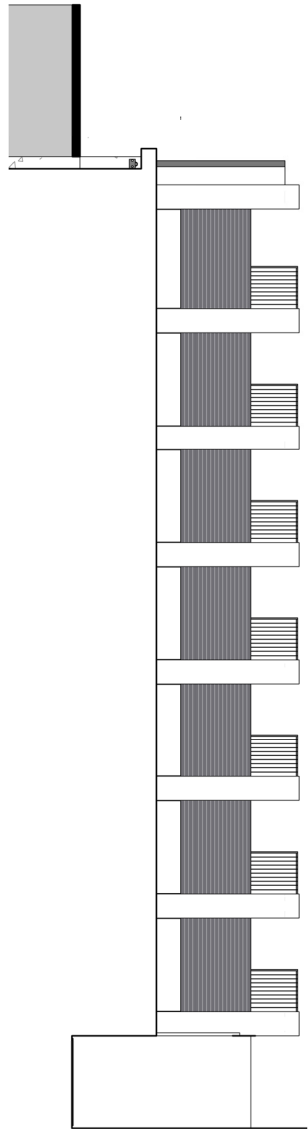


SIDEWALL NORTH ELEVATION



WEST ELEVATION (HIDDEN)

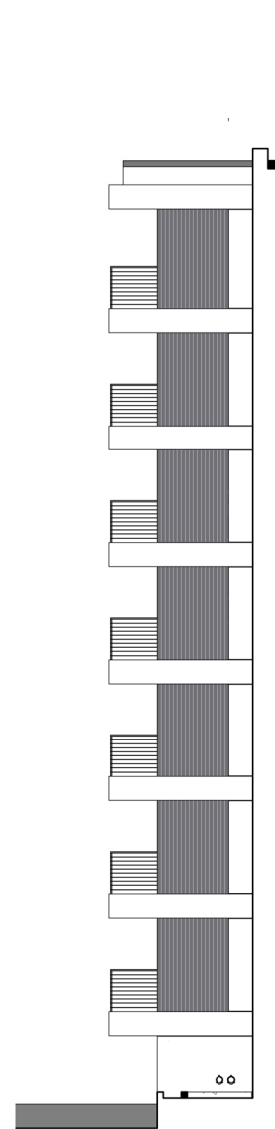

SIDEWALL SOUTH ELEVATION

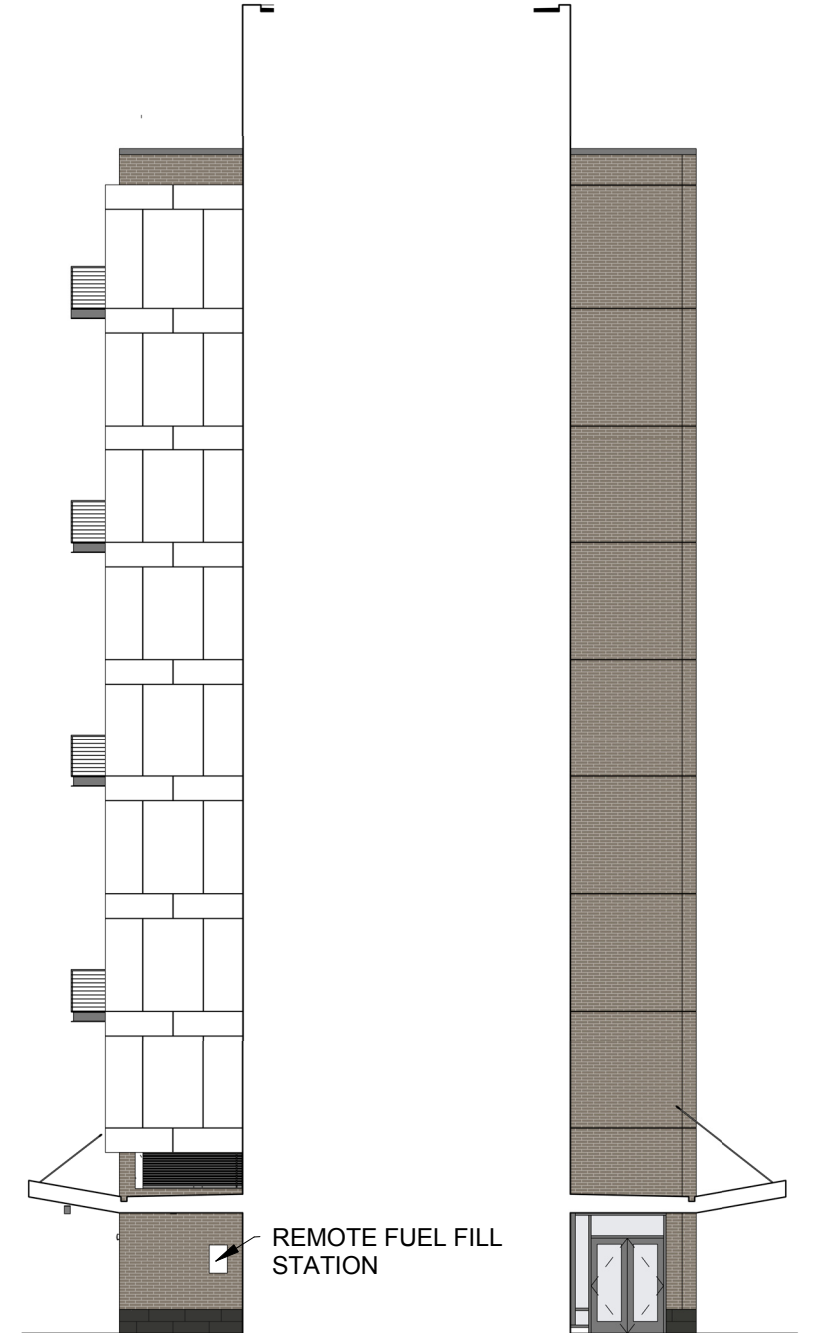

ENTRY RECESS SOUTH ELEVATION ENTRY RECESS NORTH ELEVATION



tva architects inc.
920 sw sixth avenue | suite 1500 | portland, oregon 97204
phone: 503 220 0668 | www.tvaarchitects.com

ELEVATIONS (HIDDEN)

C36 ALDER.9TH

1/16" = 1'-0"

02.22.2018

Design Review LU 17-107667 DZ

820 SE ALDER ST.

BUILDING ELEVATION LEGEND

- NORMAN BRICK
- SMP - SHEET METAL PANEL (DARK)
- SMP - SHEET METAL PANEL (LIGHT)
- RMP - RIBBED METAL PANEL
- PORCELAIN TILE
- CMU - CONCRETE MASONRY UNITS
- ARCHITECTURAL LOUVER
- CONCEALED AC PORT (NOT REQUIRED WITH ALTERNATE #1)



SIDEWALL NORTH ELEVATION


WEST ELEVATION (HIDDEN)

SIDEWALL SOUTH ELEVATION


ENTRY RECESS SOUTH ELEVATION ENTRY RECESS NORTH ELEVATION



COURTYARD SOUTH ELEVATION

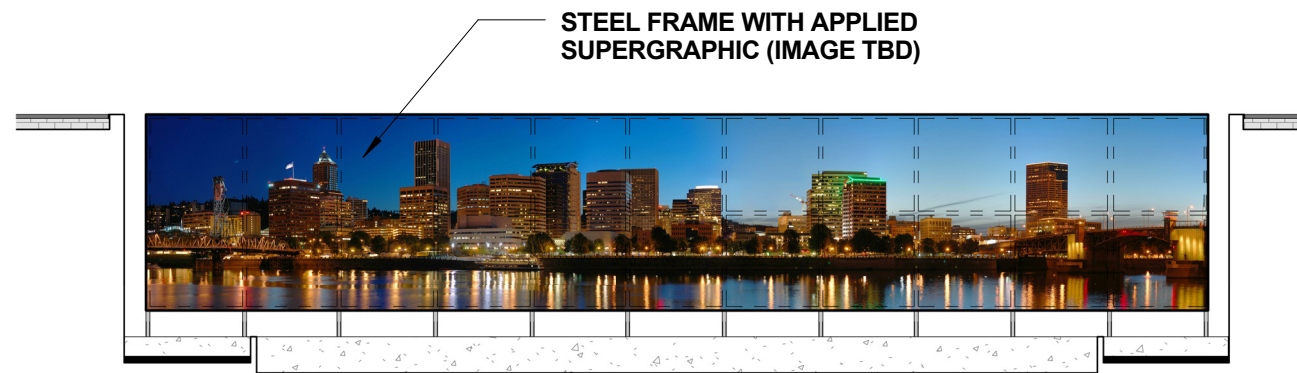

COURTYARD WEST ELEVATION

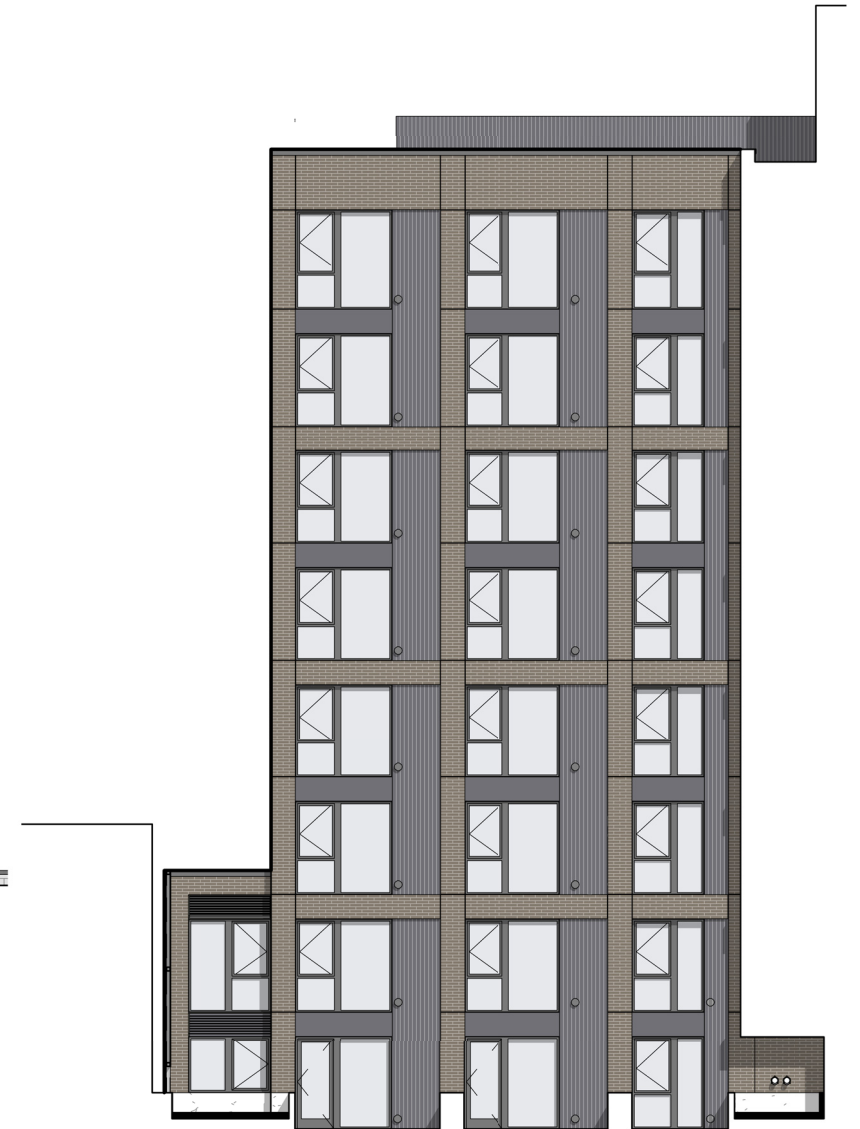

COURTYARD NORTH ELEVATION



tva architects inc.
920 sw sixth avenue | suite 1500 | portland, oregon 97204
phone: 503 220 0668 | www.tvaarchitects.com

ELEVATIONS - COURTYARD

C38 ALDER.9TH

1/16" = 1'-0"


02.22.2018

Design Review LU 17-107667 DZ

820 SE ALDER ST.

BUILDING ELEVATION LEGEND


- NORMAN BRICK
- SMP - SHEET METAL PANEL (DARK)
- SMP - SHEET METAL PANEL (LIGHT)
- RMP - RIBBED METAL PANEL
- PORCELAIN TILE
- CMU - CONCRETE MASONRY UNITS
- ARCHITECTURAL LOUVER
- CONCEALED AC PORT (NOT REQUIRED WITH ALTERNATE #1)

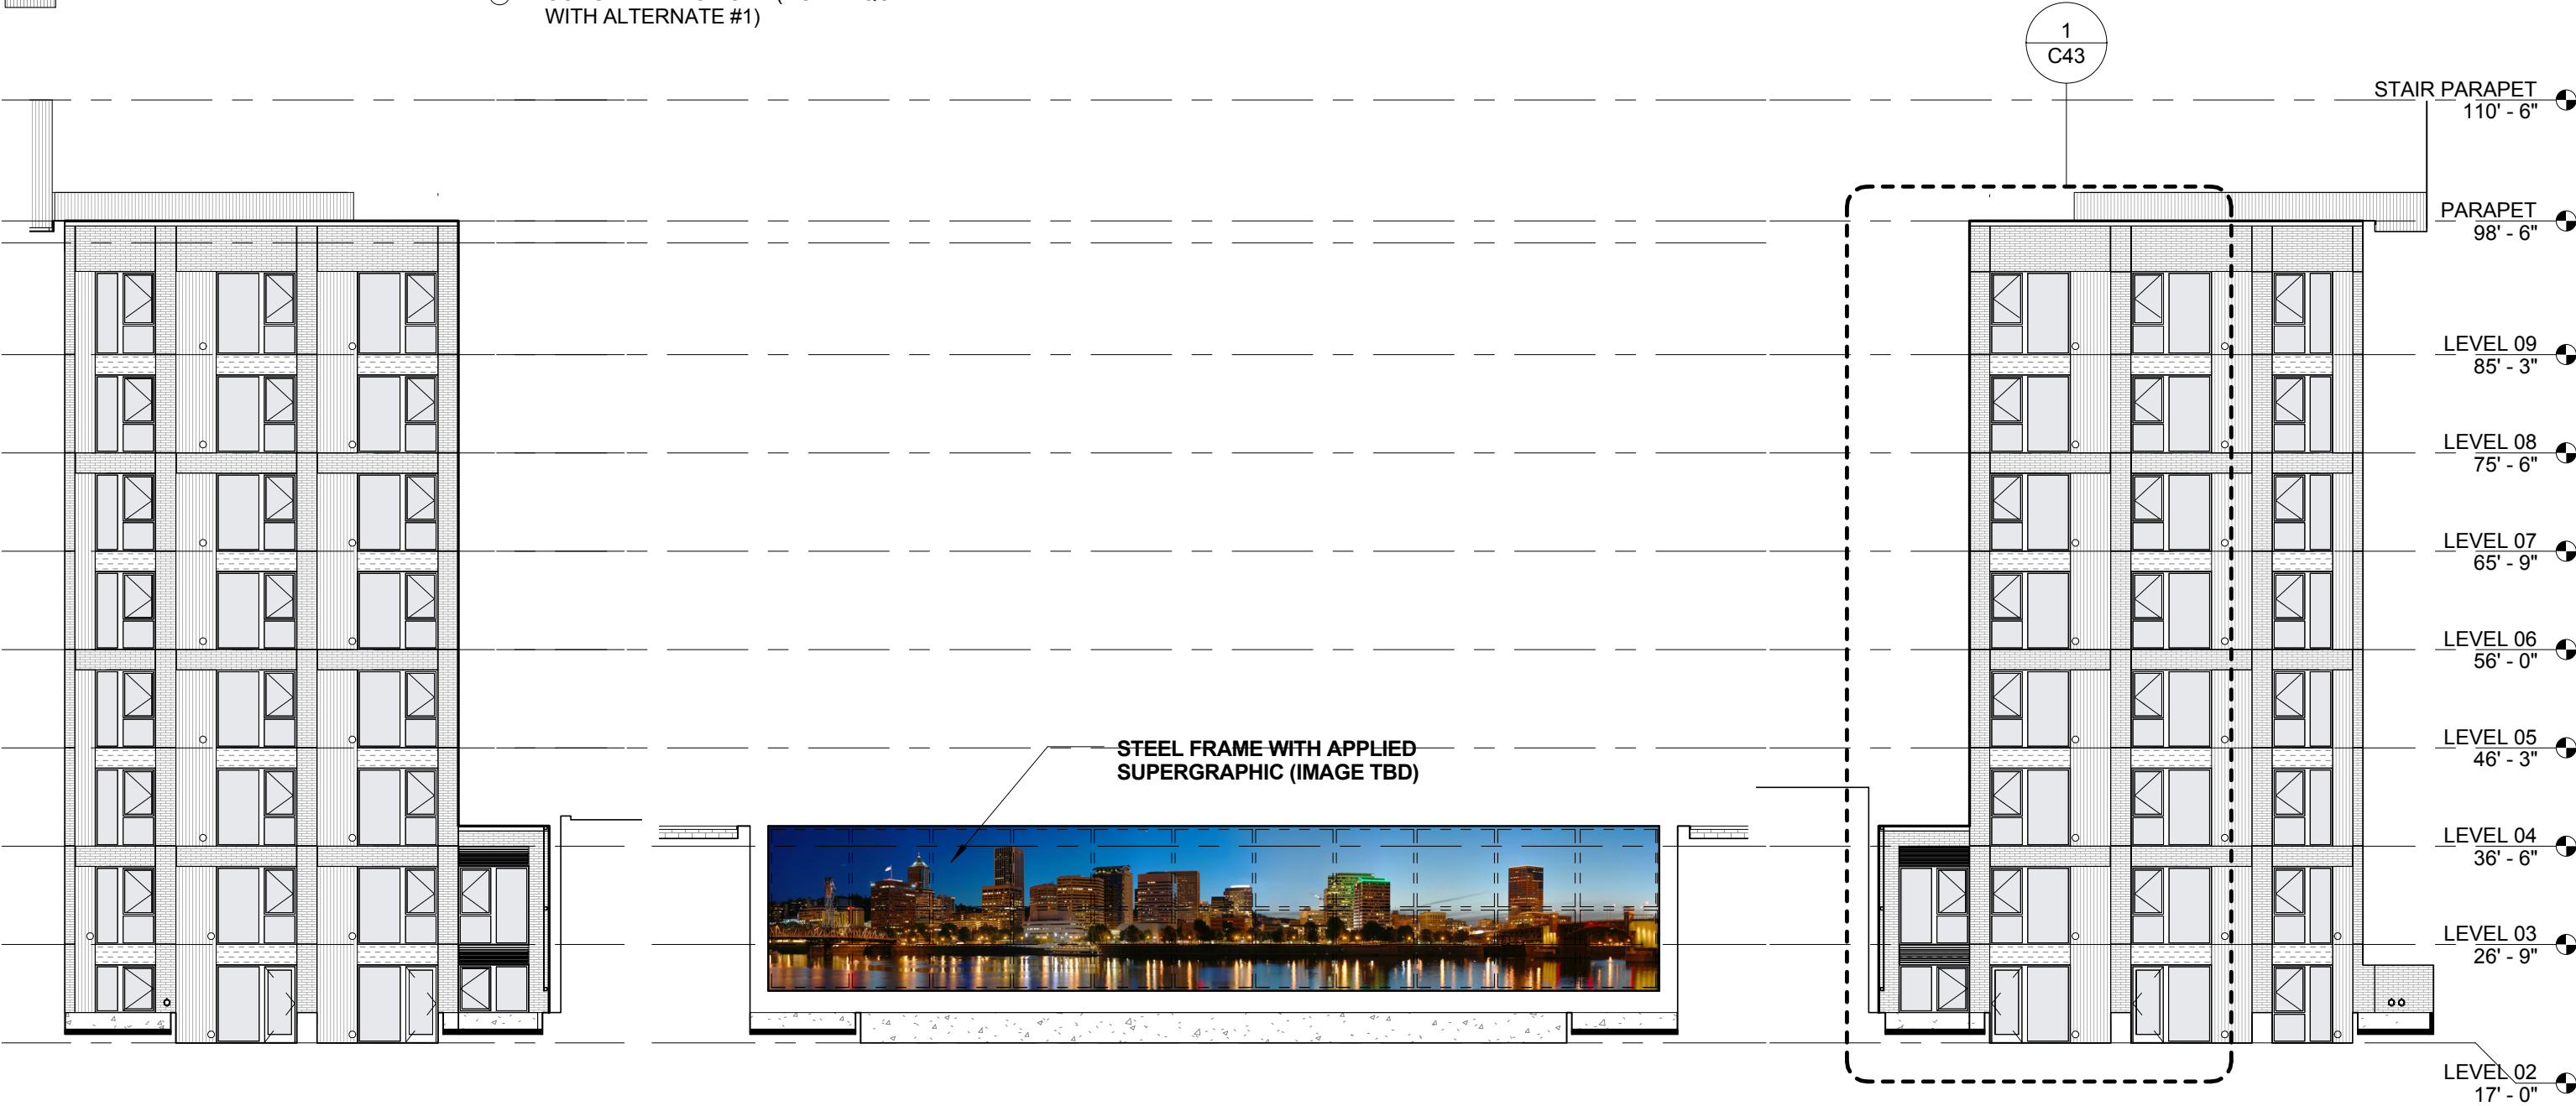

COURTYARD SOUTH ELEVATION

COURTYARD WEST ELEVATION

COURTYARD NORTH ELEVATION

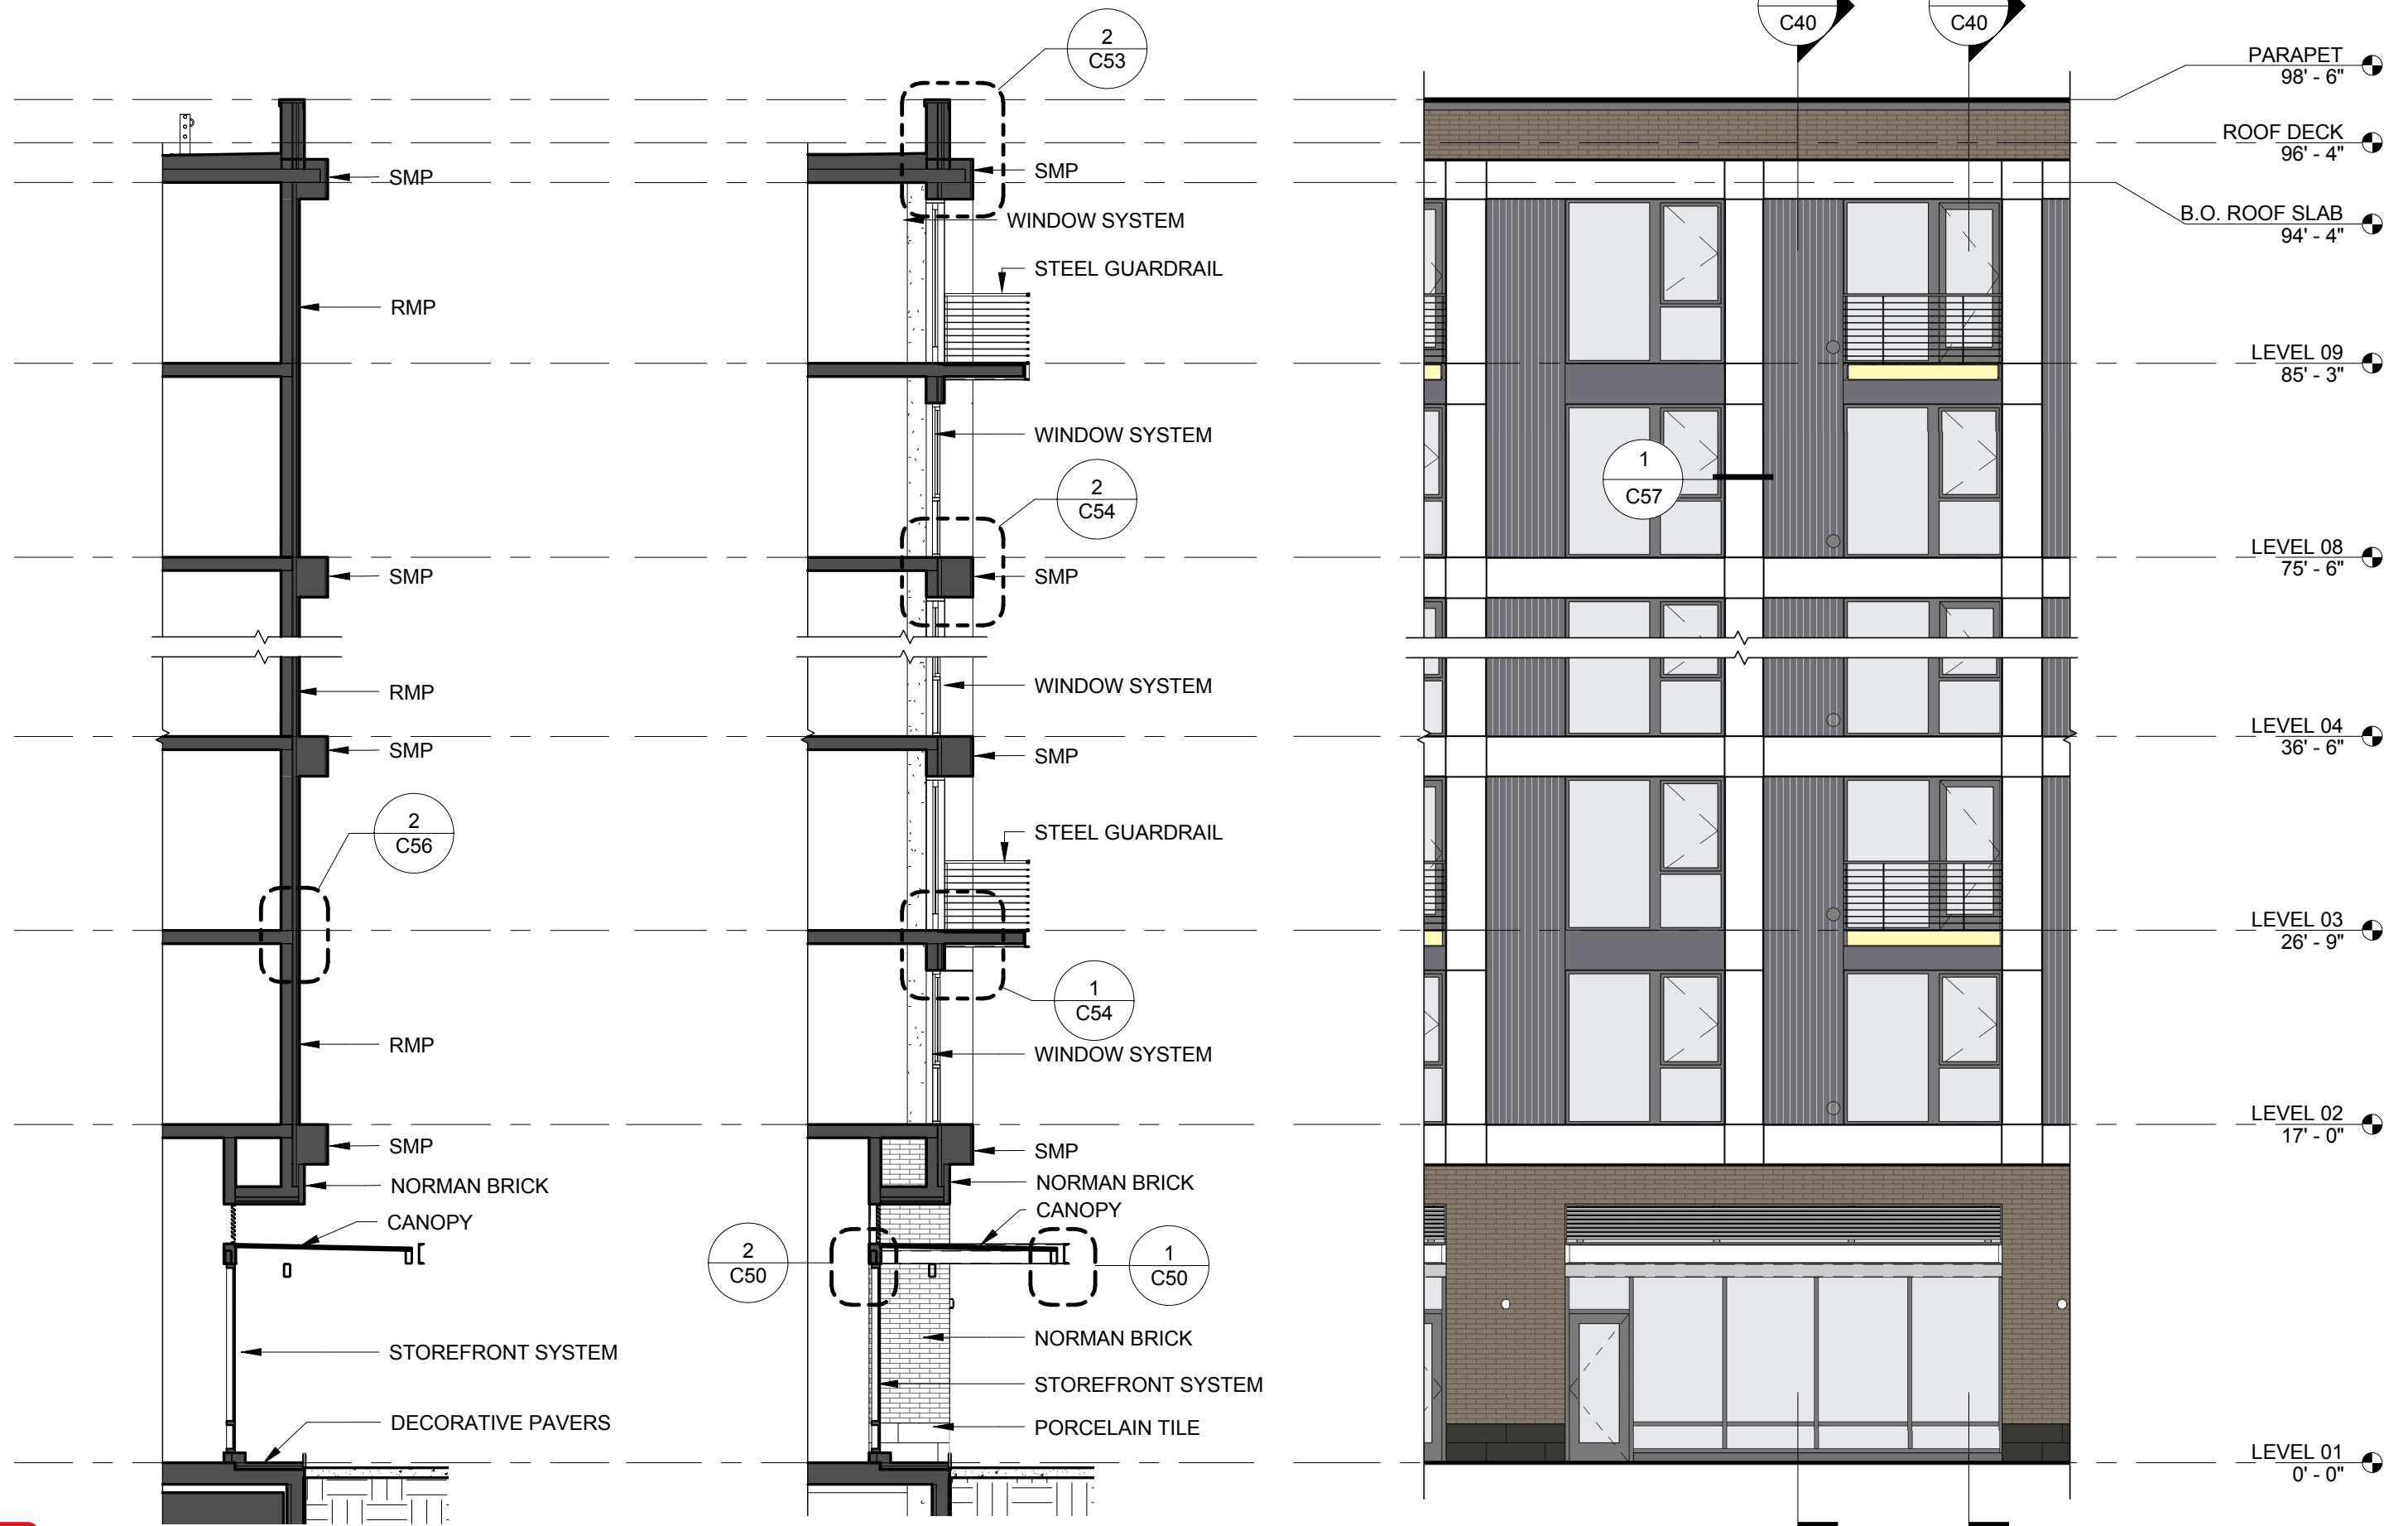

tva architects inc.
920 sw sixth avenue | suite 1500 | portland, oregon 97204
phone: 503 220 0668 | www.tvaarchitects.com

COMPOSITE SHEET


C40 ALDER.9TH

1/8" = 1'-0"

02.22.2018

Design Review LU 17-107667 DZ

820 SE ALDER ST.

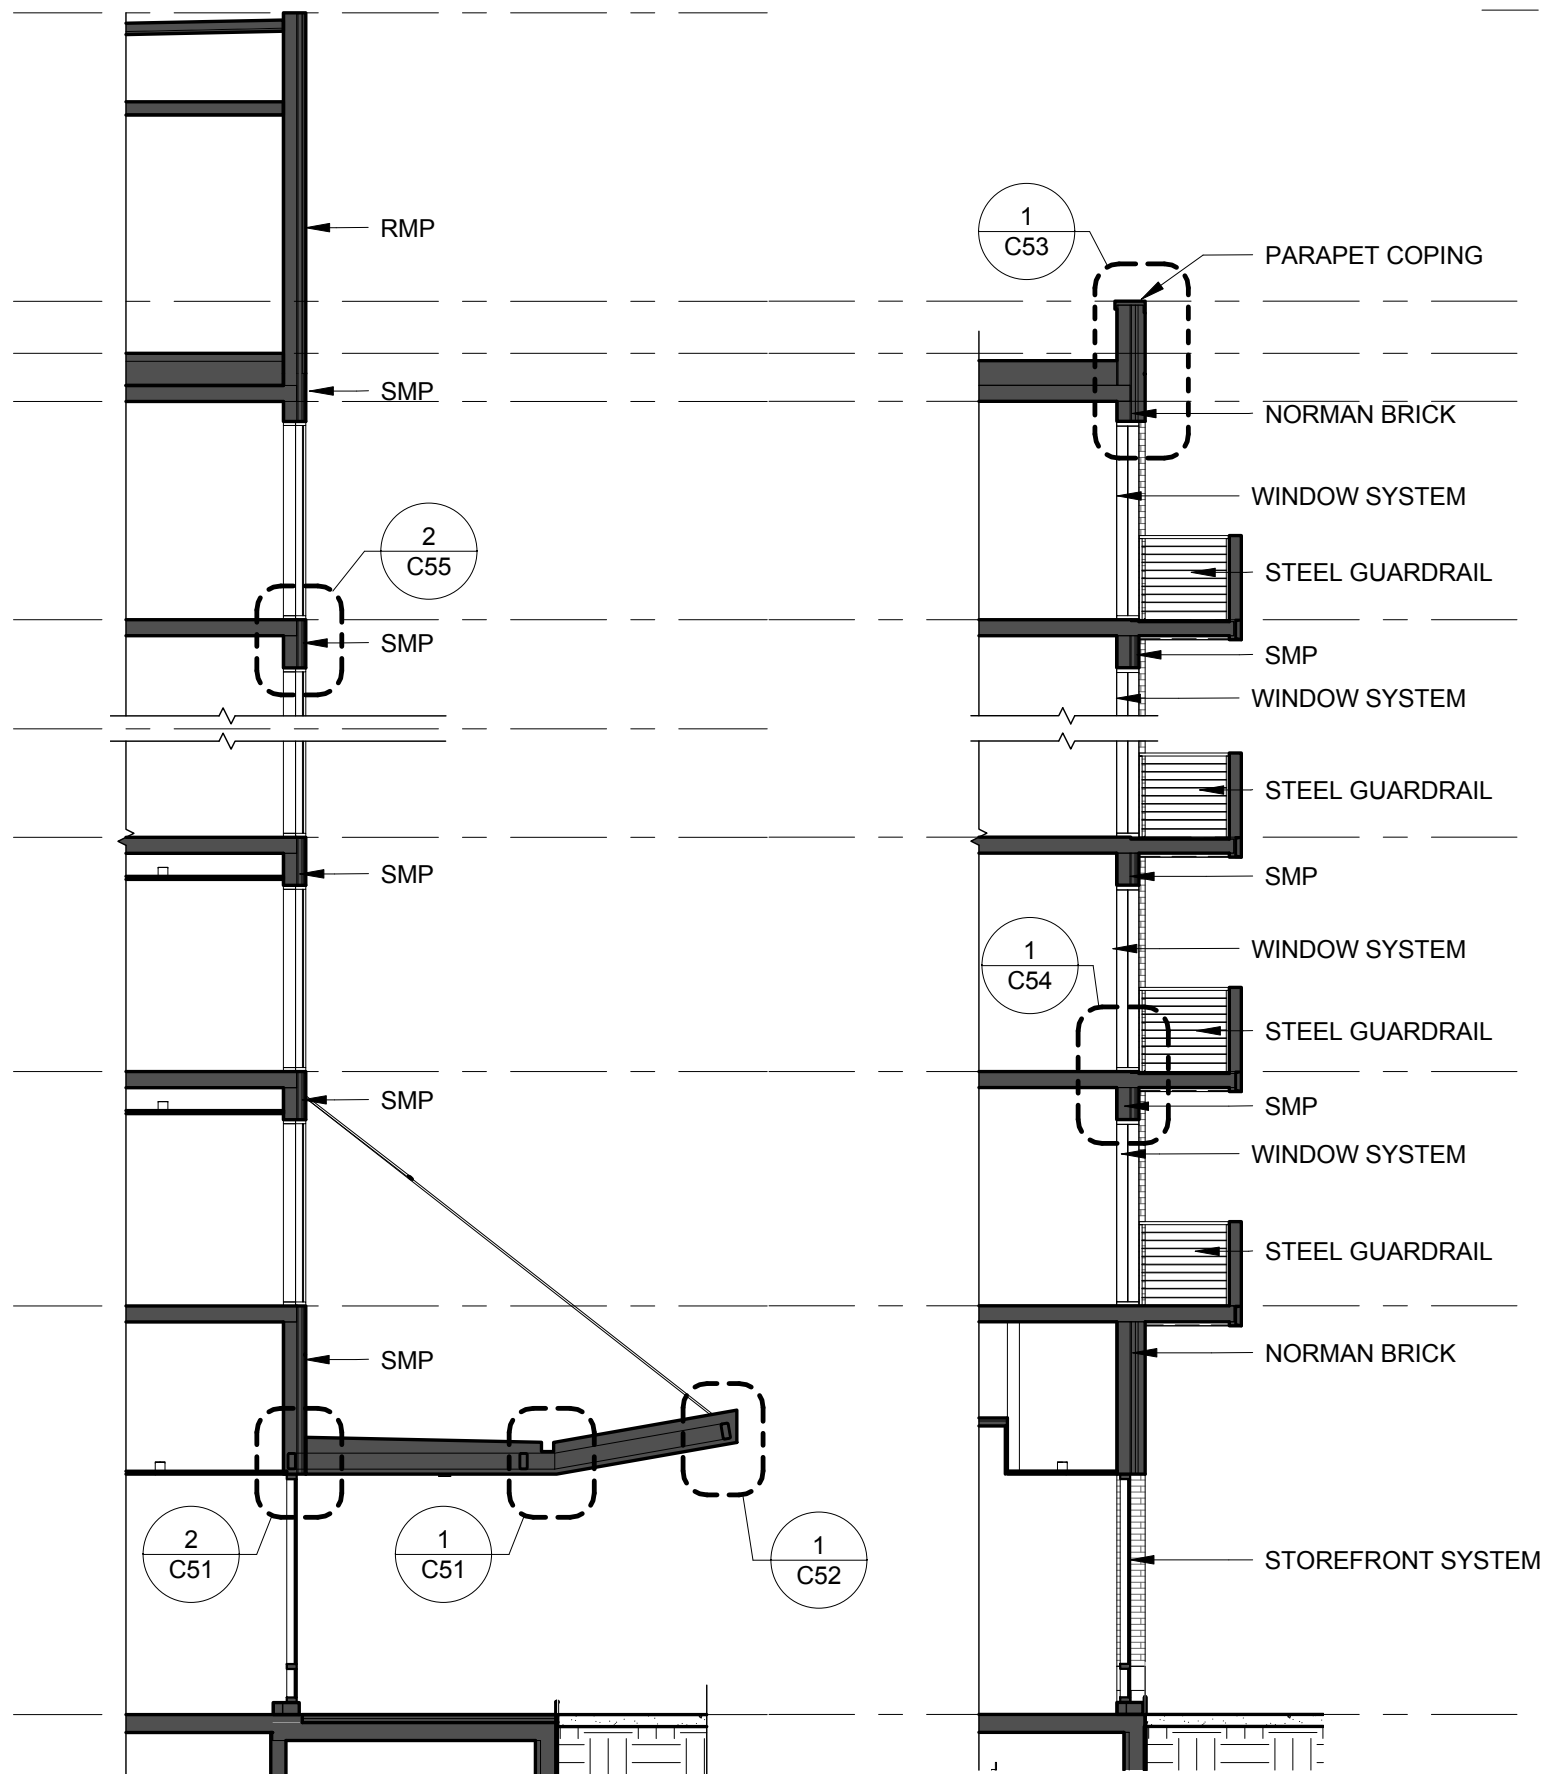

COMPOSITE SHEET



C41 ALDER.9TH

1/8" = 1'-0"




02.22.2018




Design Review LU 17-107667 DZ



820 SE ALDER ST.




tva architects inc.
920 sw sixth avenue | suite 1500 | portland, oregon 97204
phone: 503 220 0668 | www.tvaarchitects.com

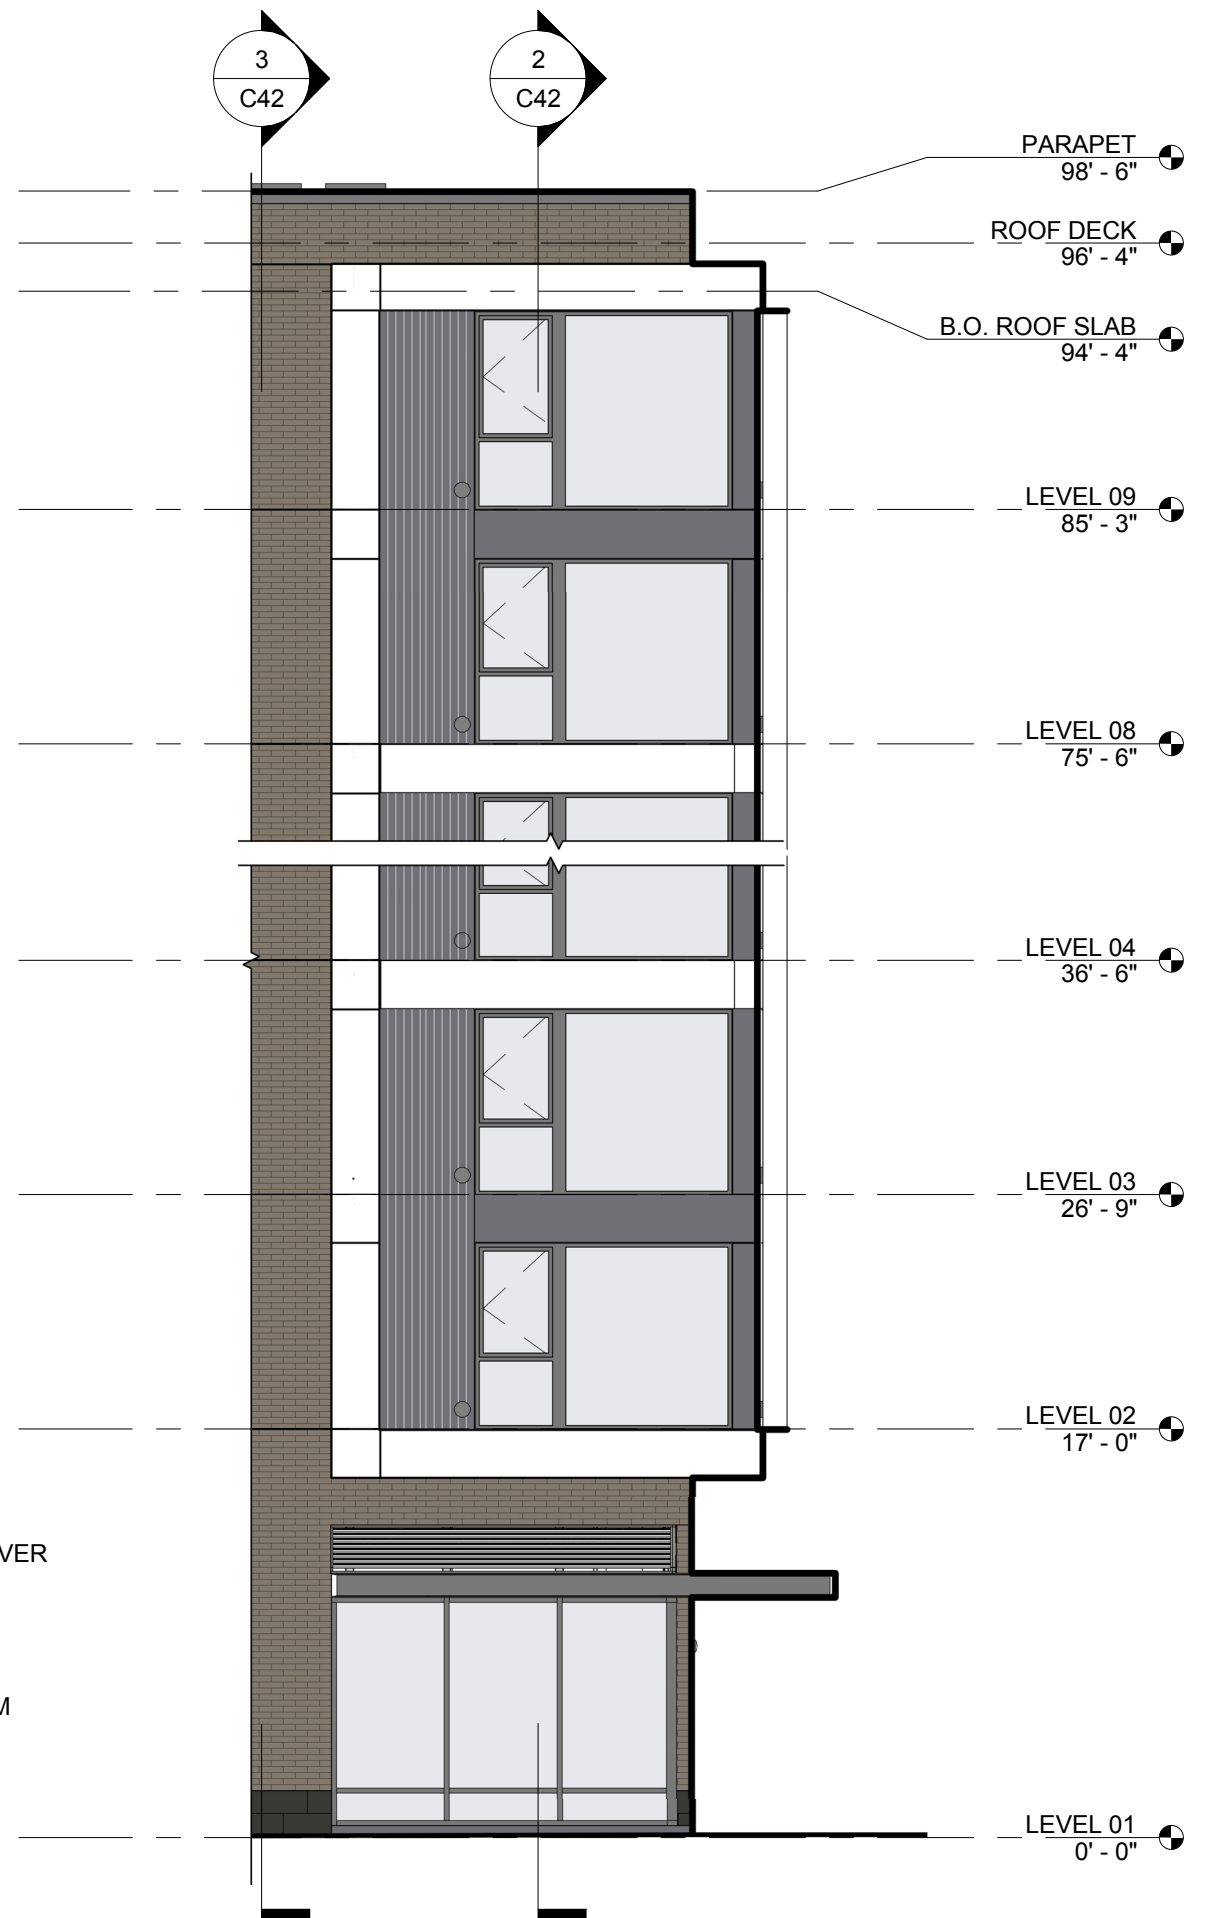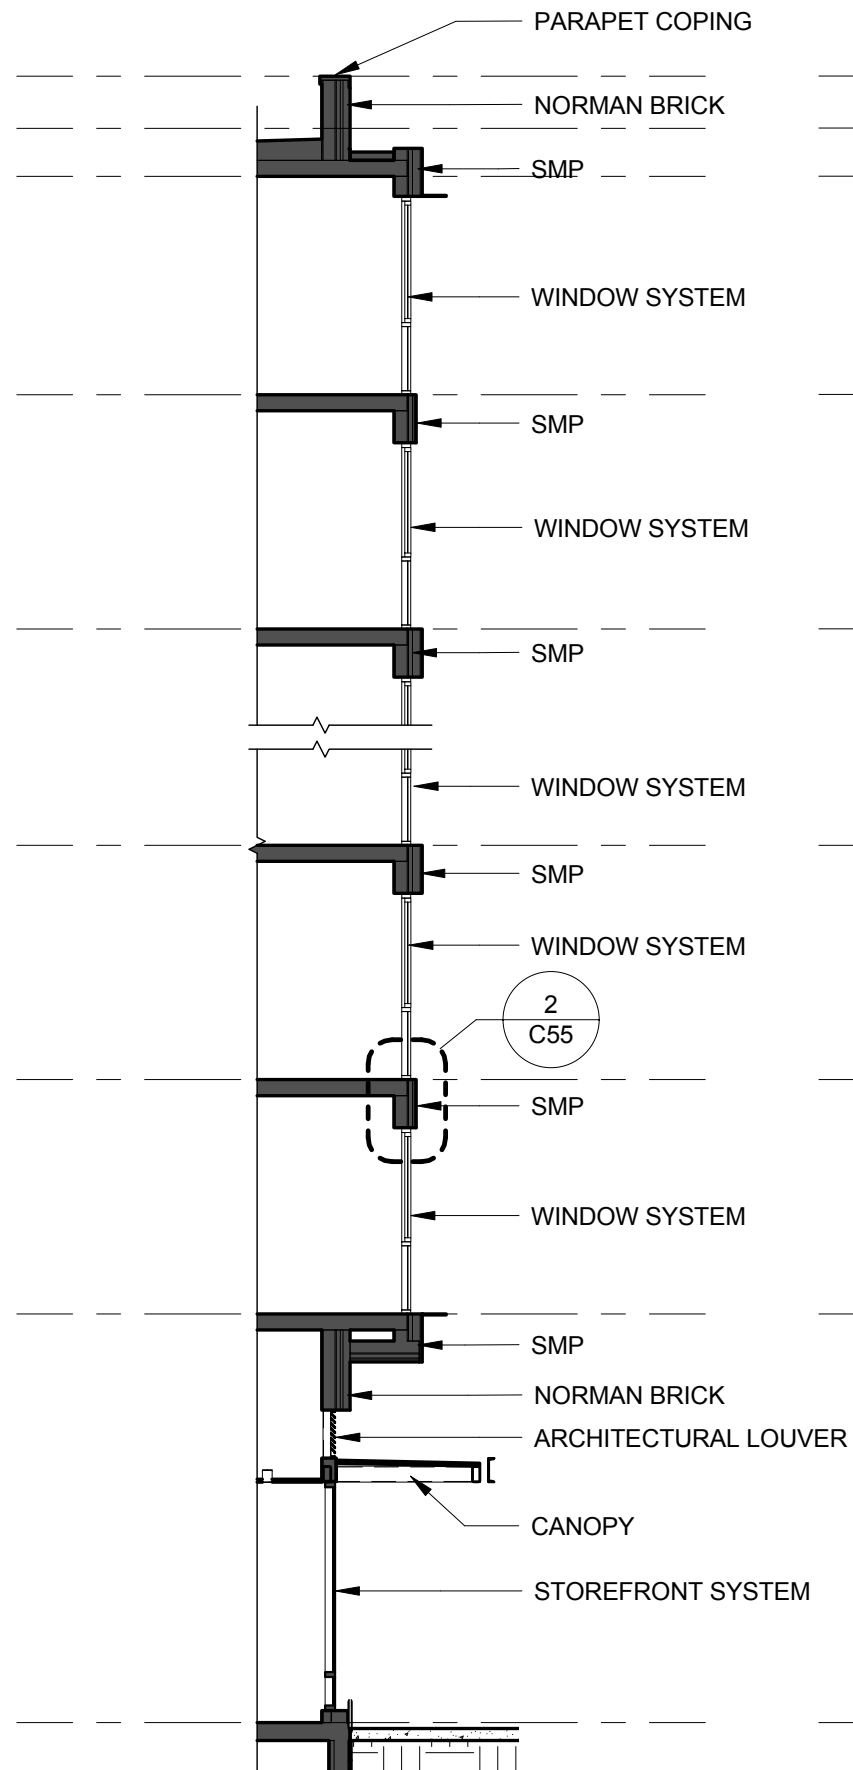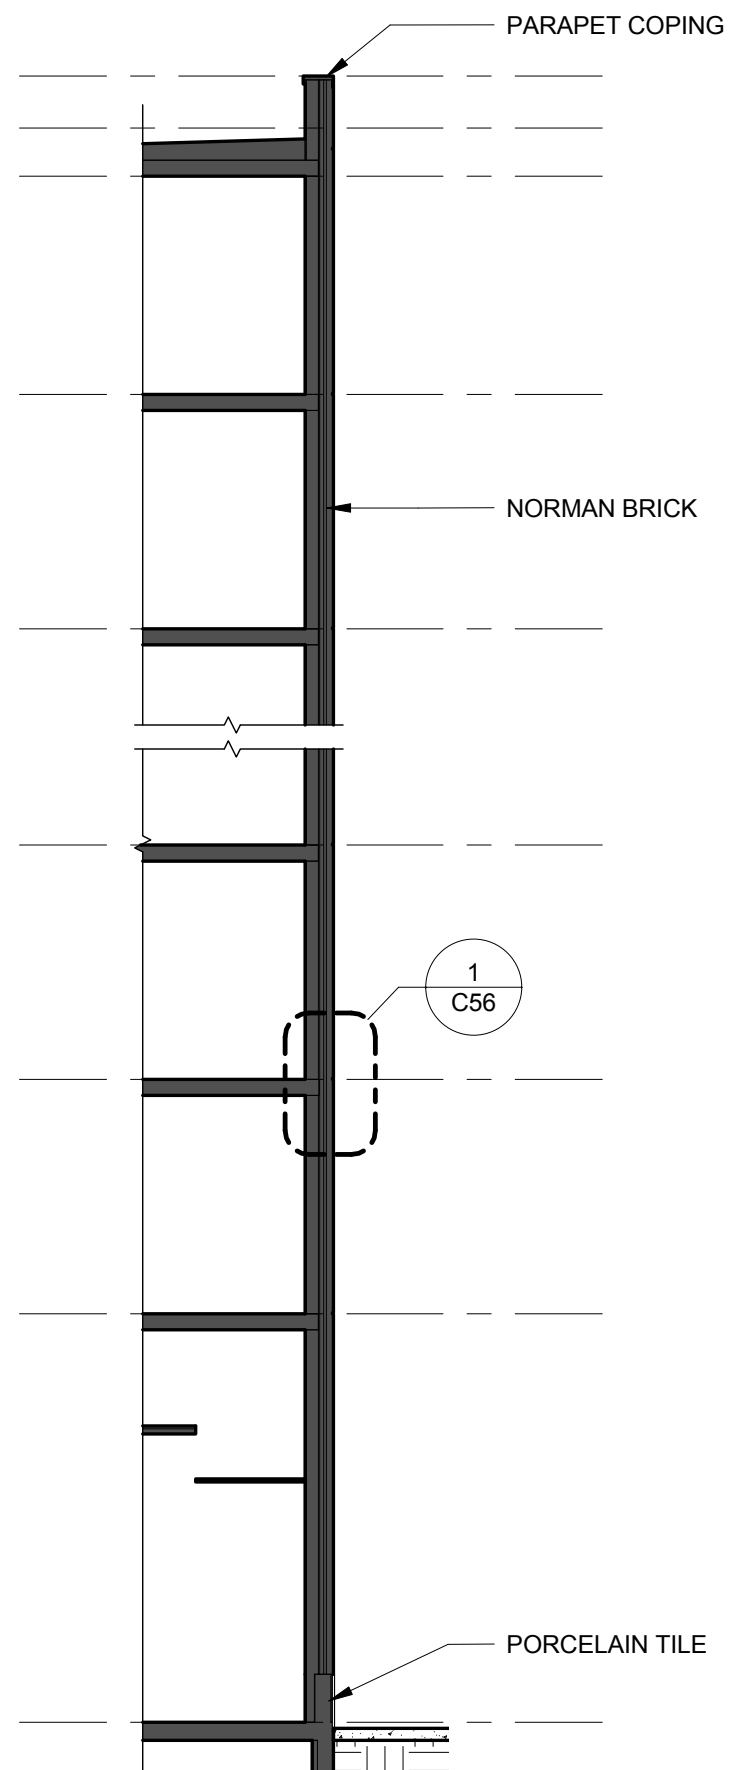

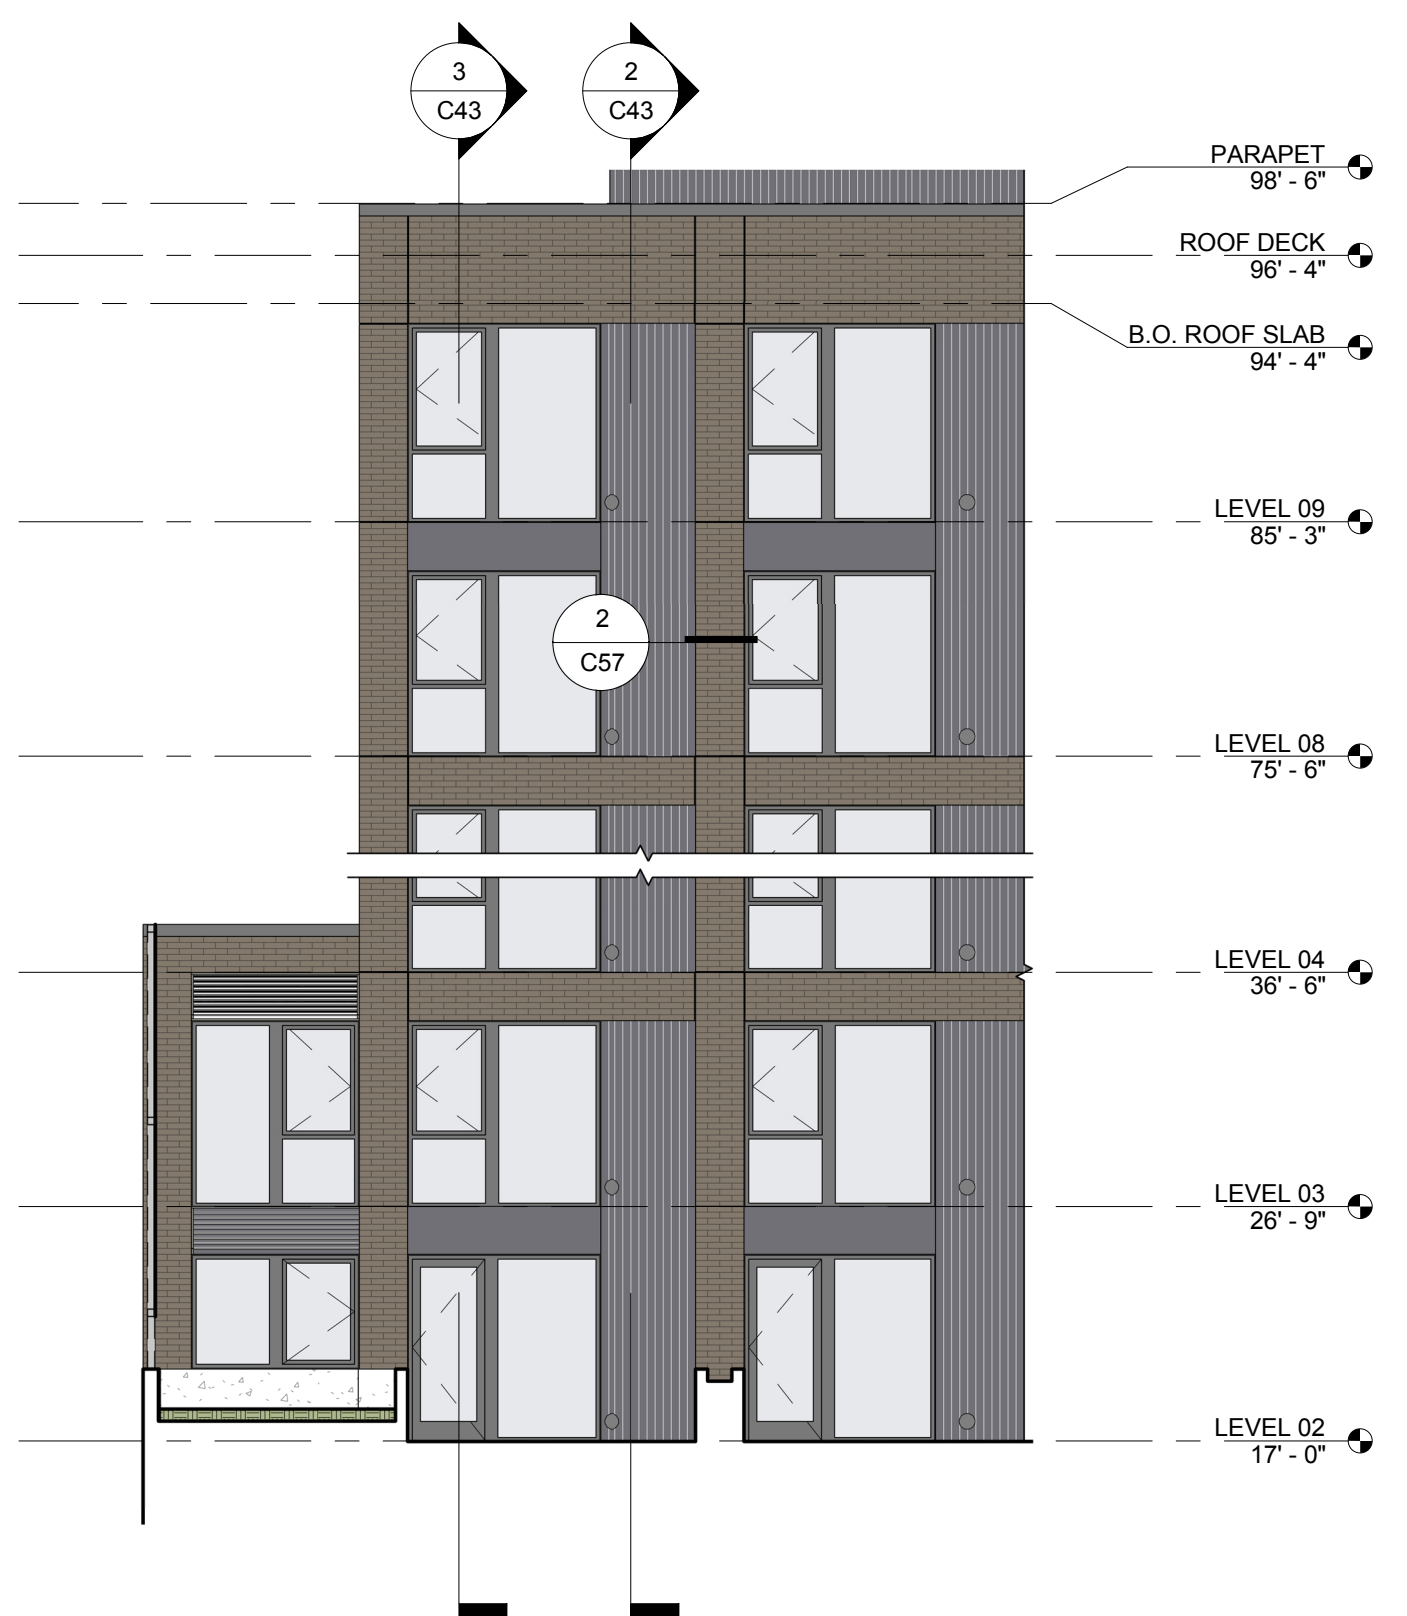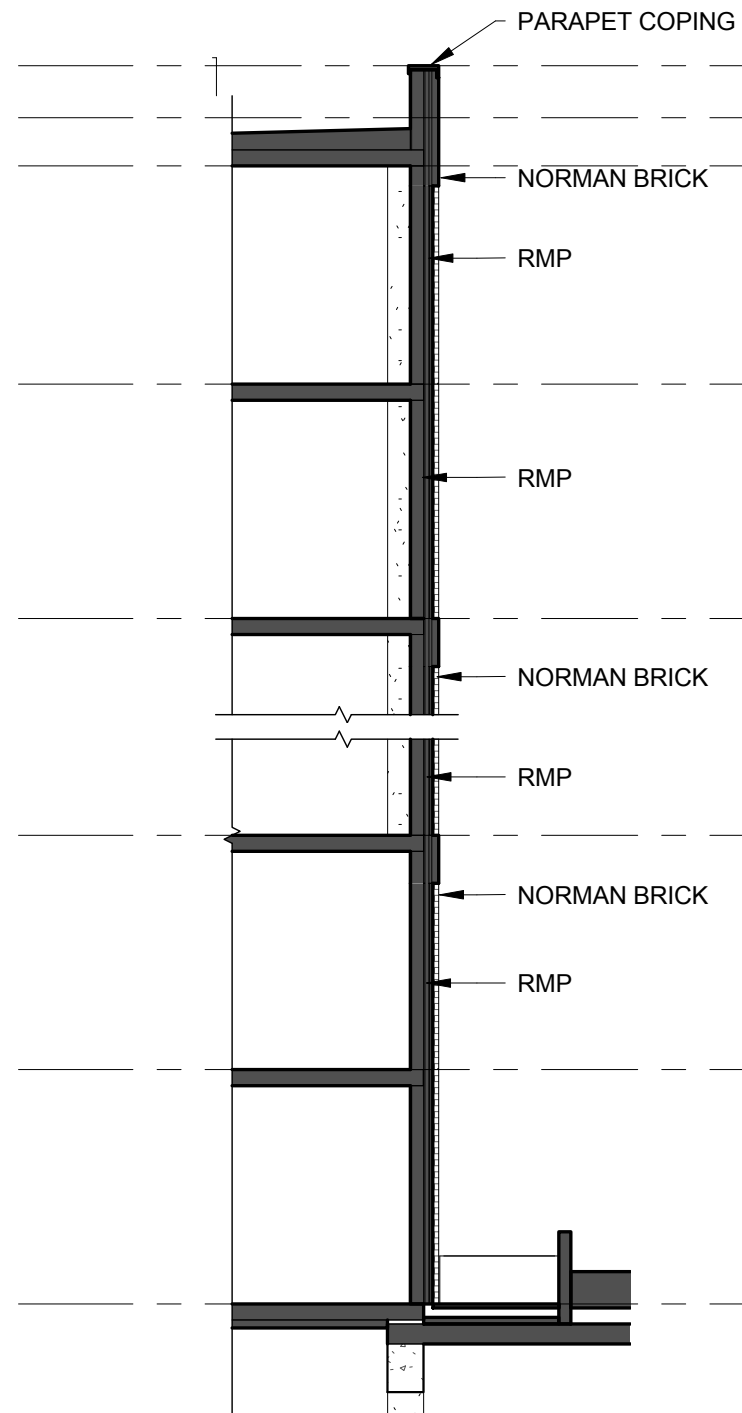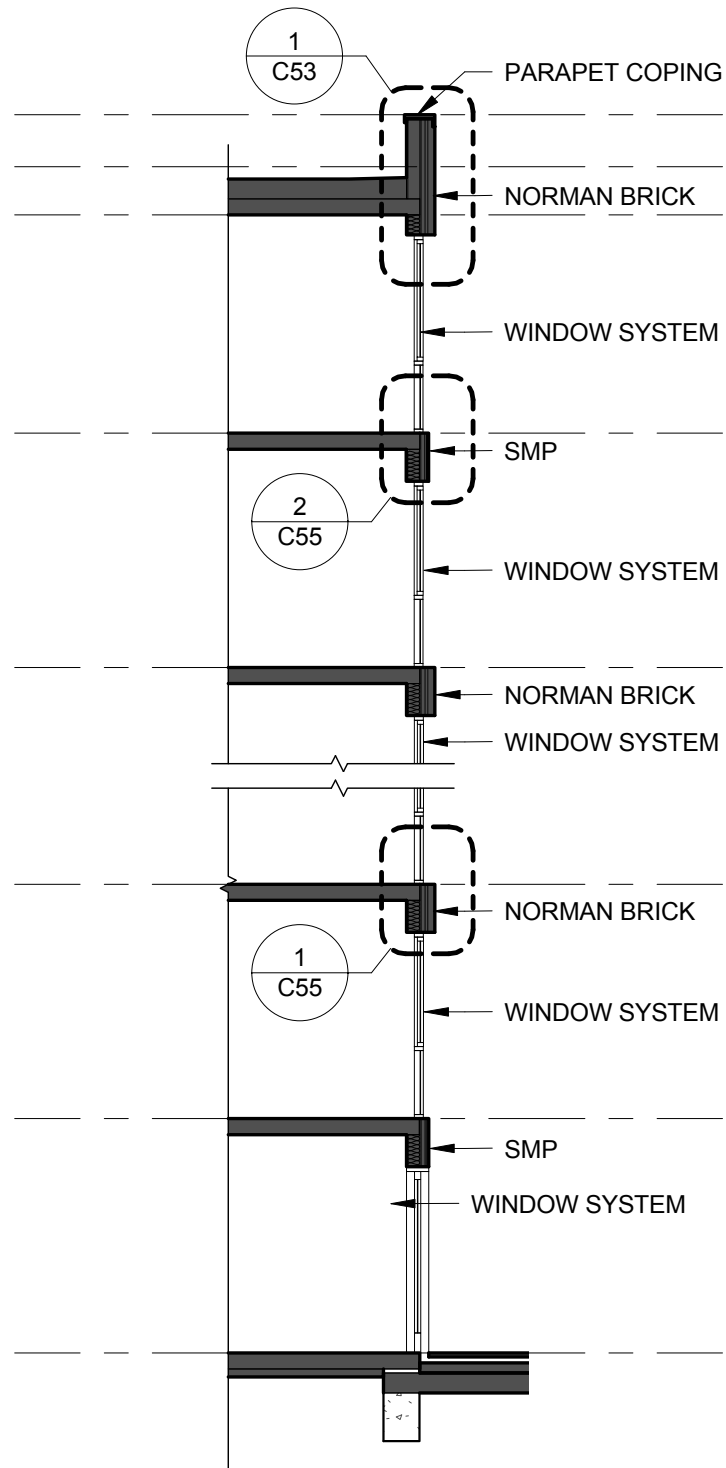

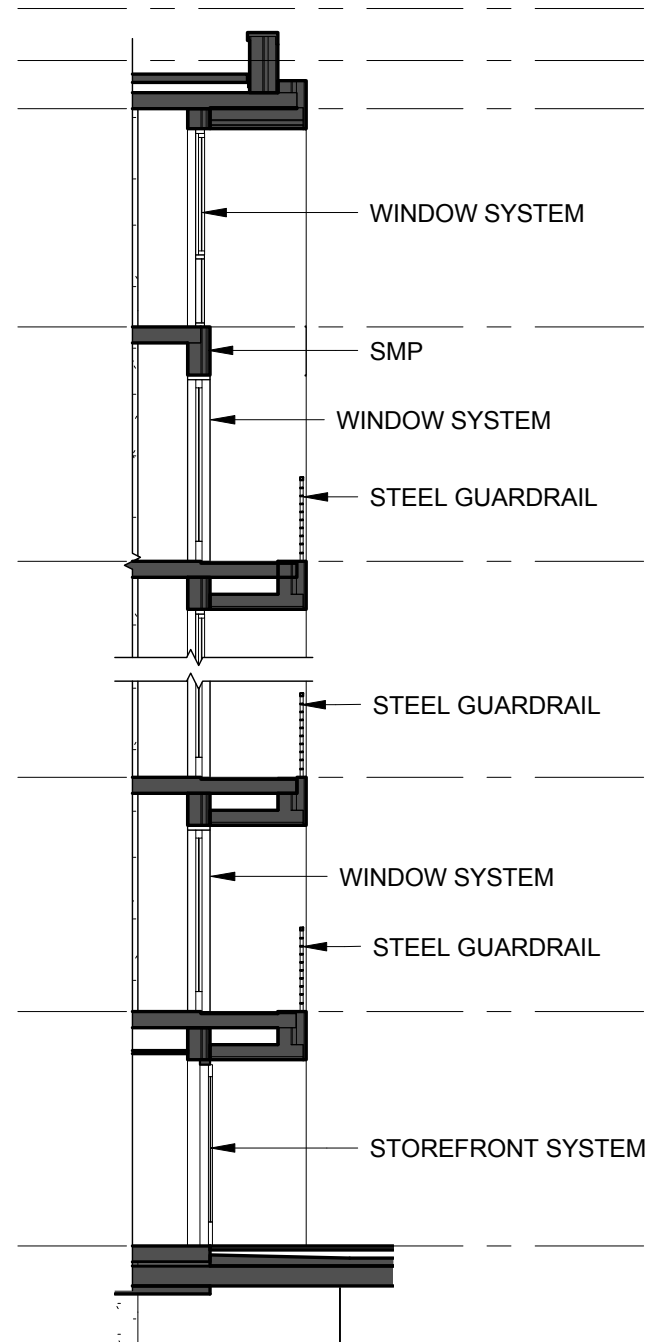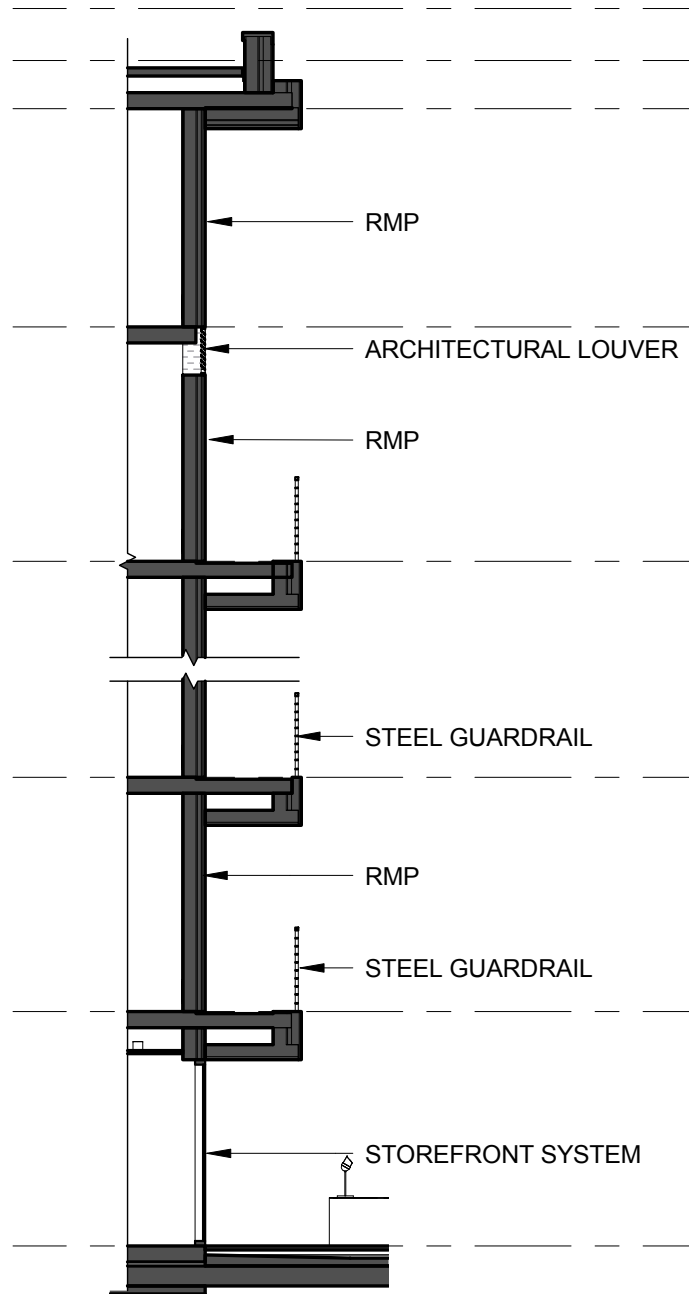

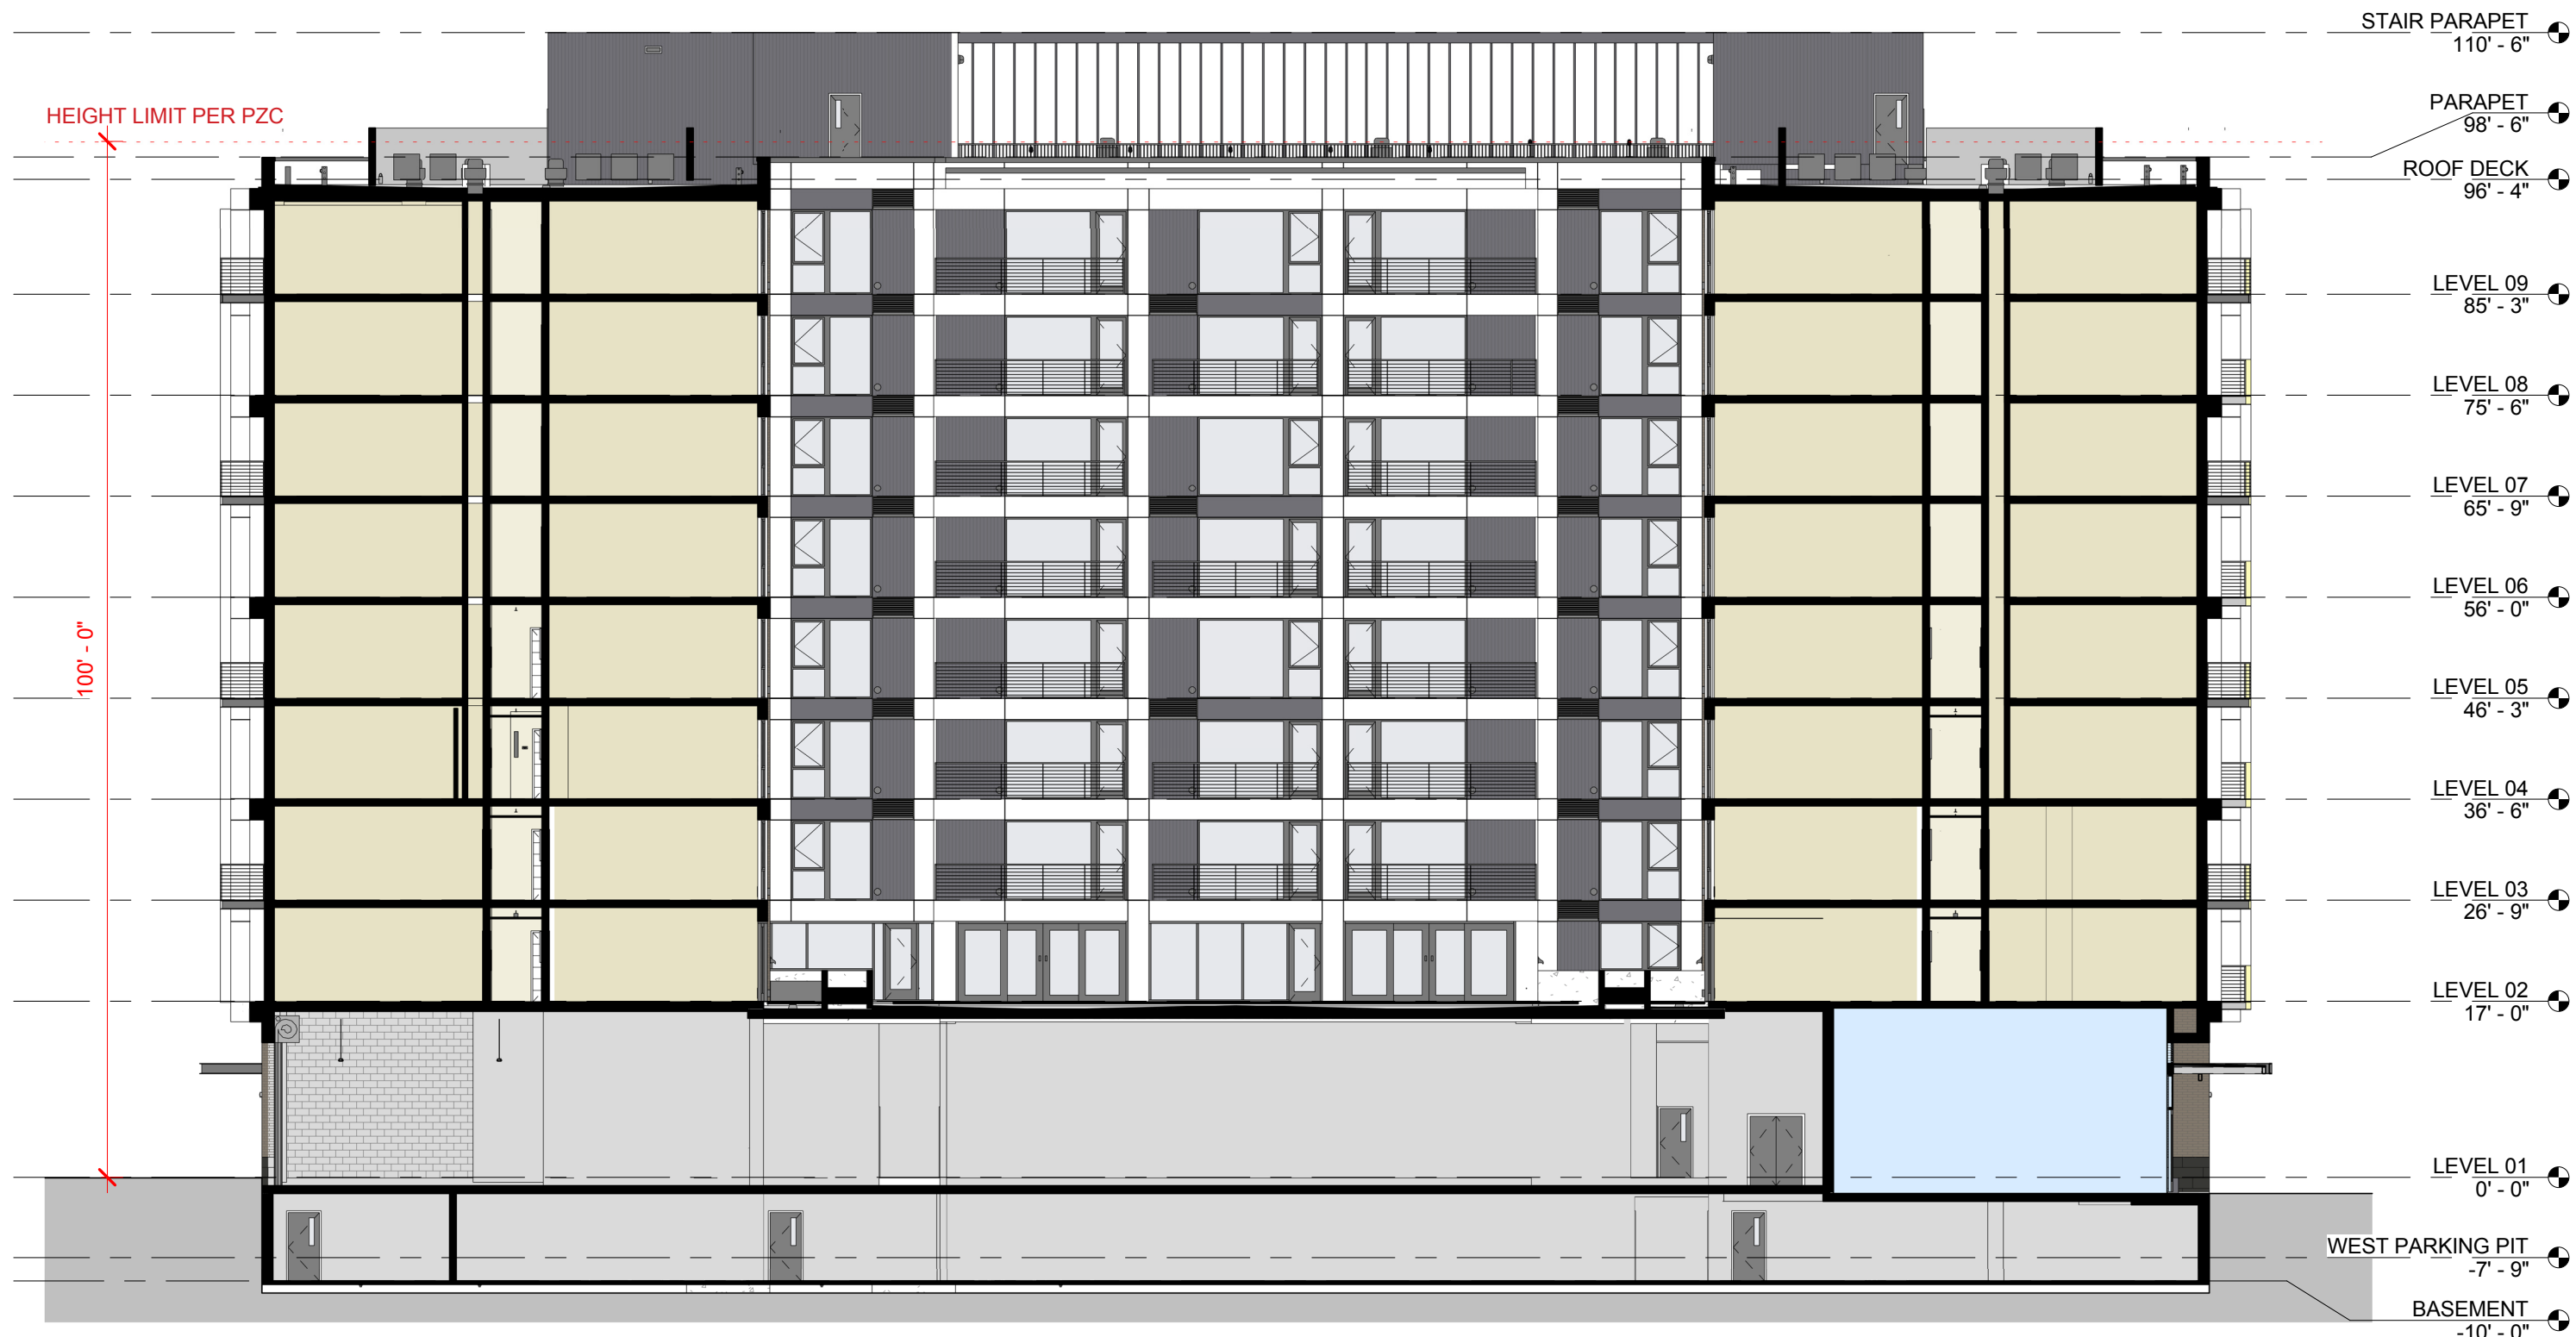

tva architects inc.
920 sw sixth avenue | suite 1500 | portland, oregon 97204
phone: 503 220 0668 | www.tvaarchitects.com

SECTION NORTH / SOUTH


C45 ALDER.9TH

1/16" = 1'-0"

02.22.2018

Design Review LU 17-107667 DZ

820 SE ALDER ST.

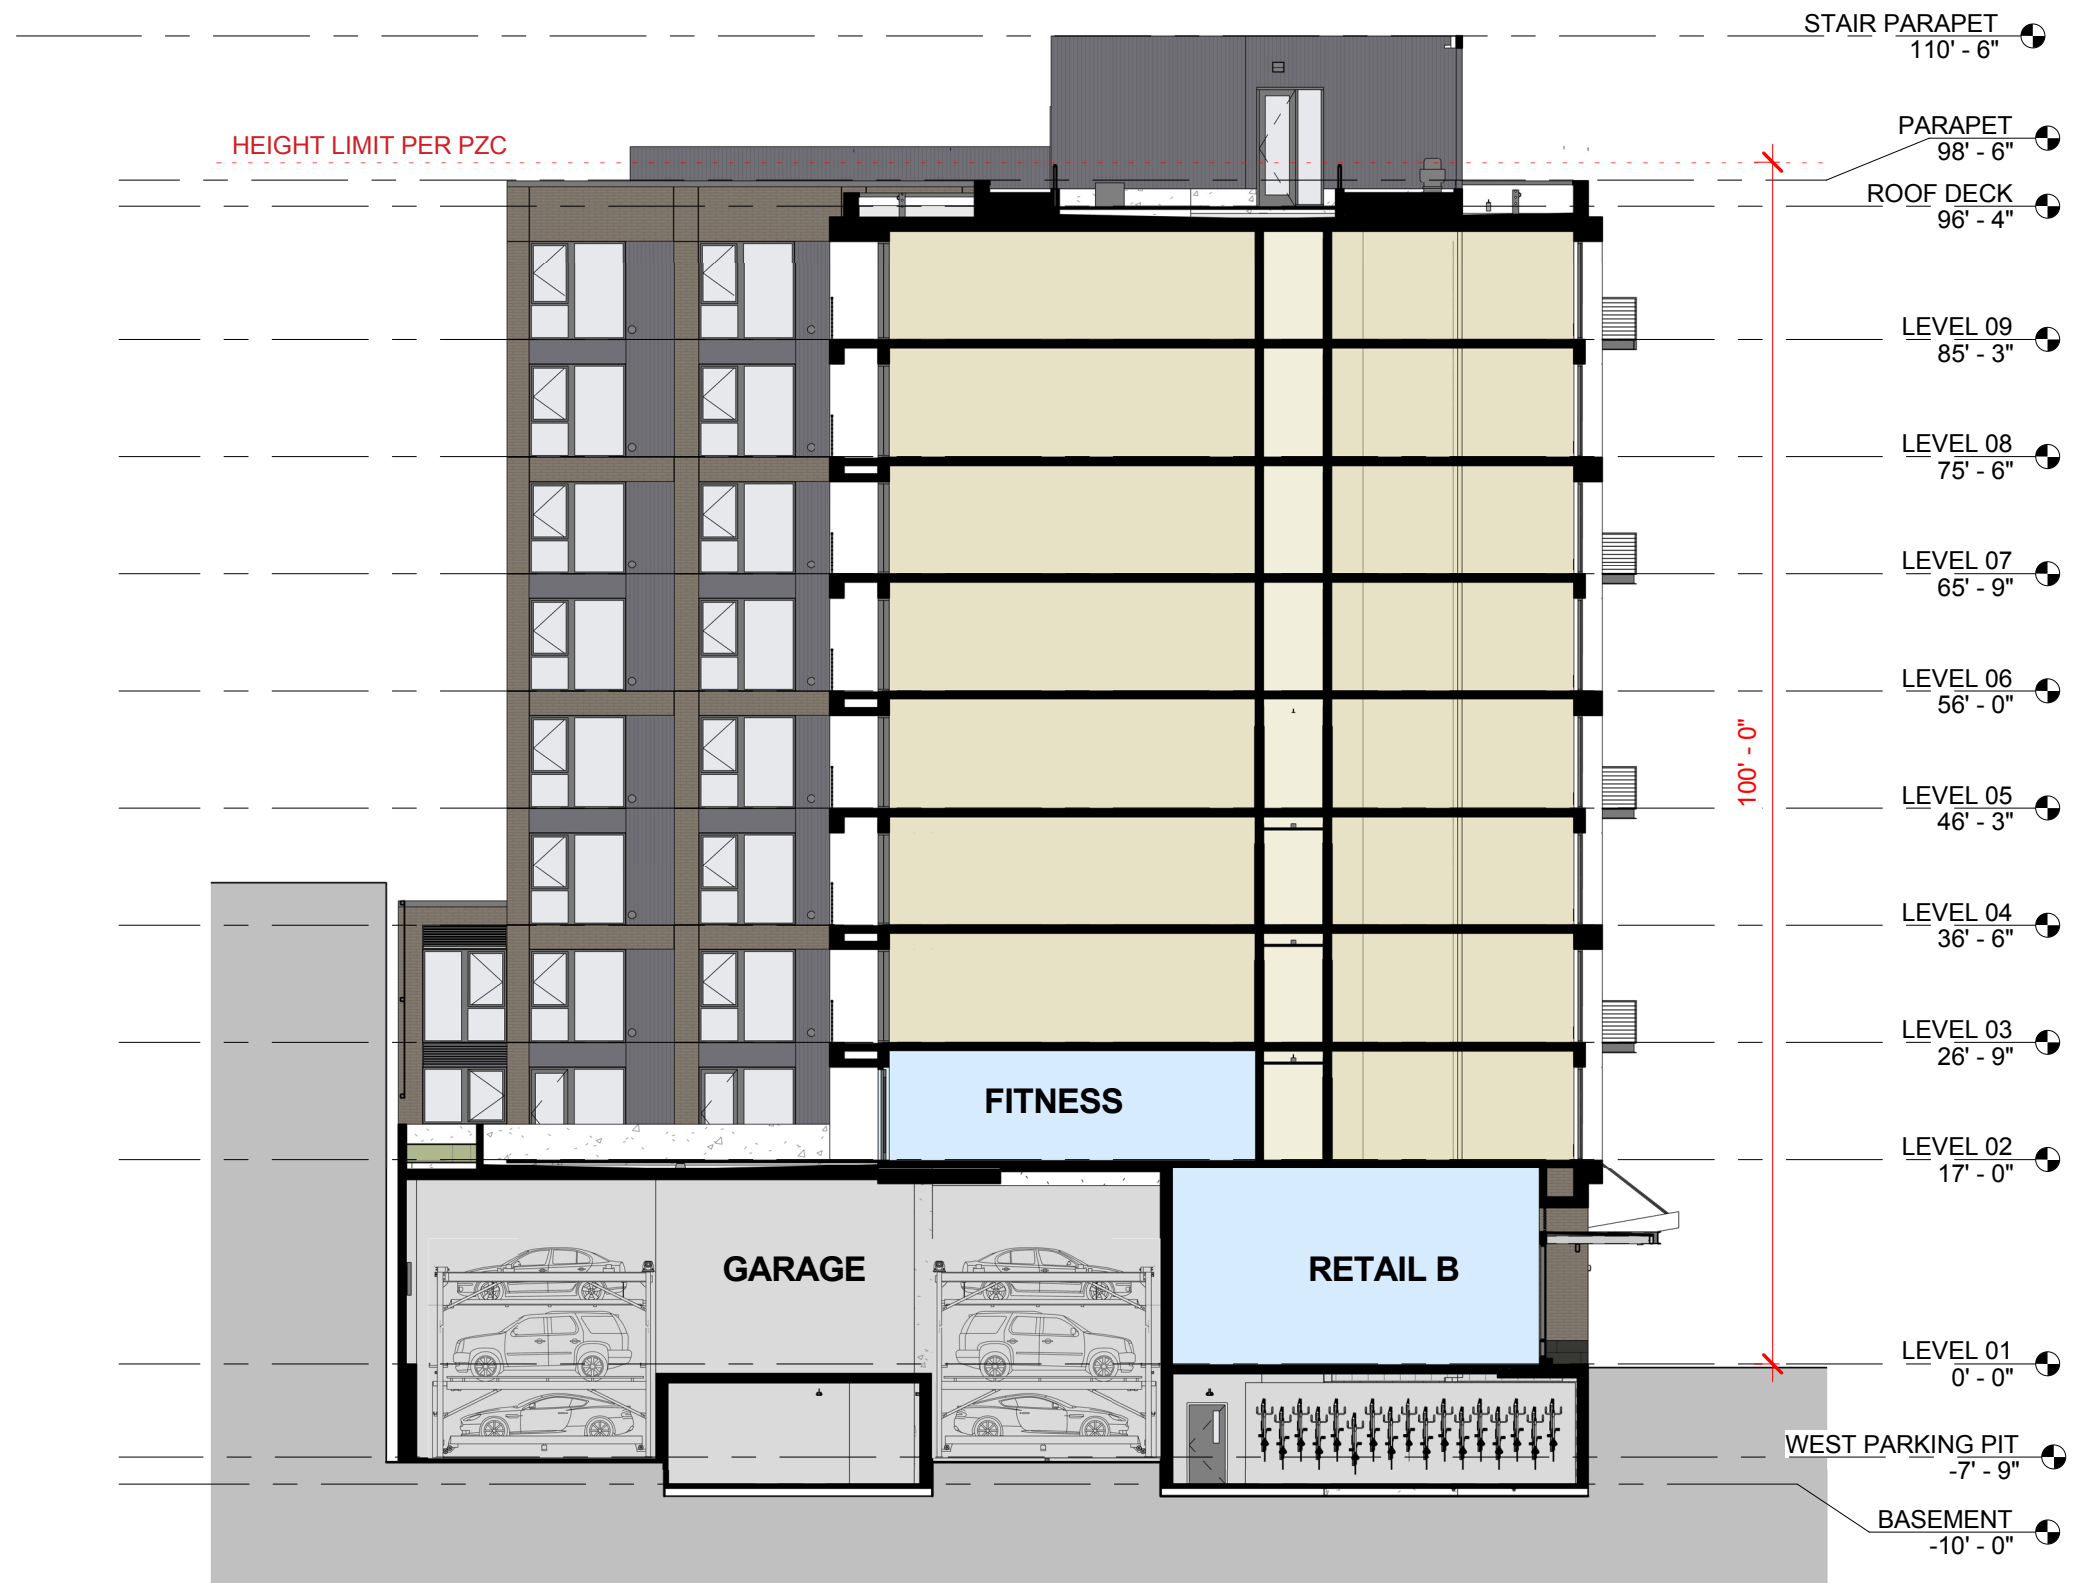

tva architects inc.
920 sw sixth avenue | suite 1500 | portland, oregon 97204
phone: 503 220 0668 | www.tvaarchitects.com


SECTION EAST / WEST

C46 ALDER.9TH

1/16" = 1'-0" 02.22.2018

Design Review LU 17-107667 DZ

820 SE ALDER ST.

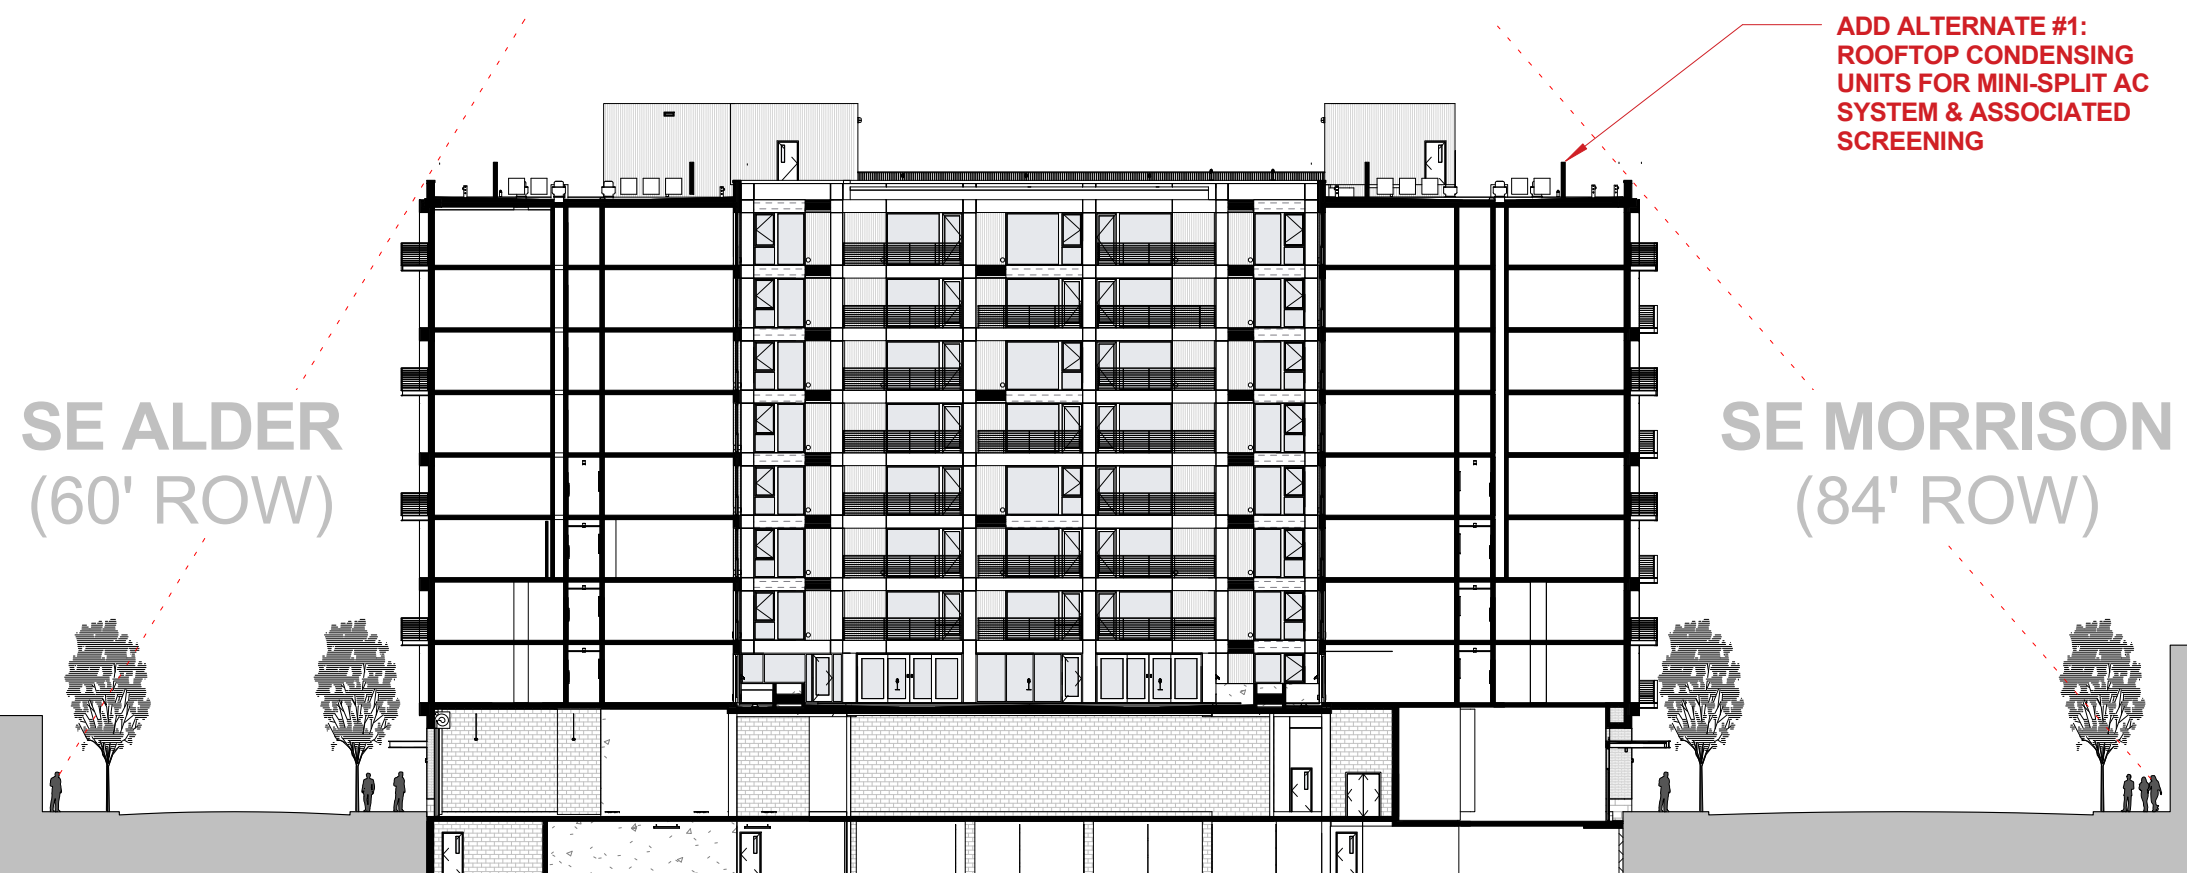

tva architects inc.
920 sw sixth avenue | suite 1500 | portland, oregon 97204
phone: 503 220 0668 | www.tvaarchitects.com

SIGHTLINES


C47 ALDER.9TH

1" = 30'-0"

02.22.2018

Design Review LU 17-107667 DZ

820 SE ALDER ST.

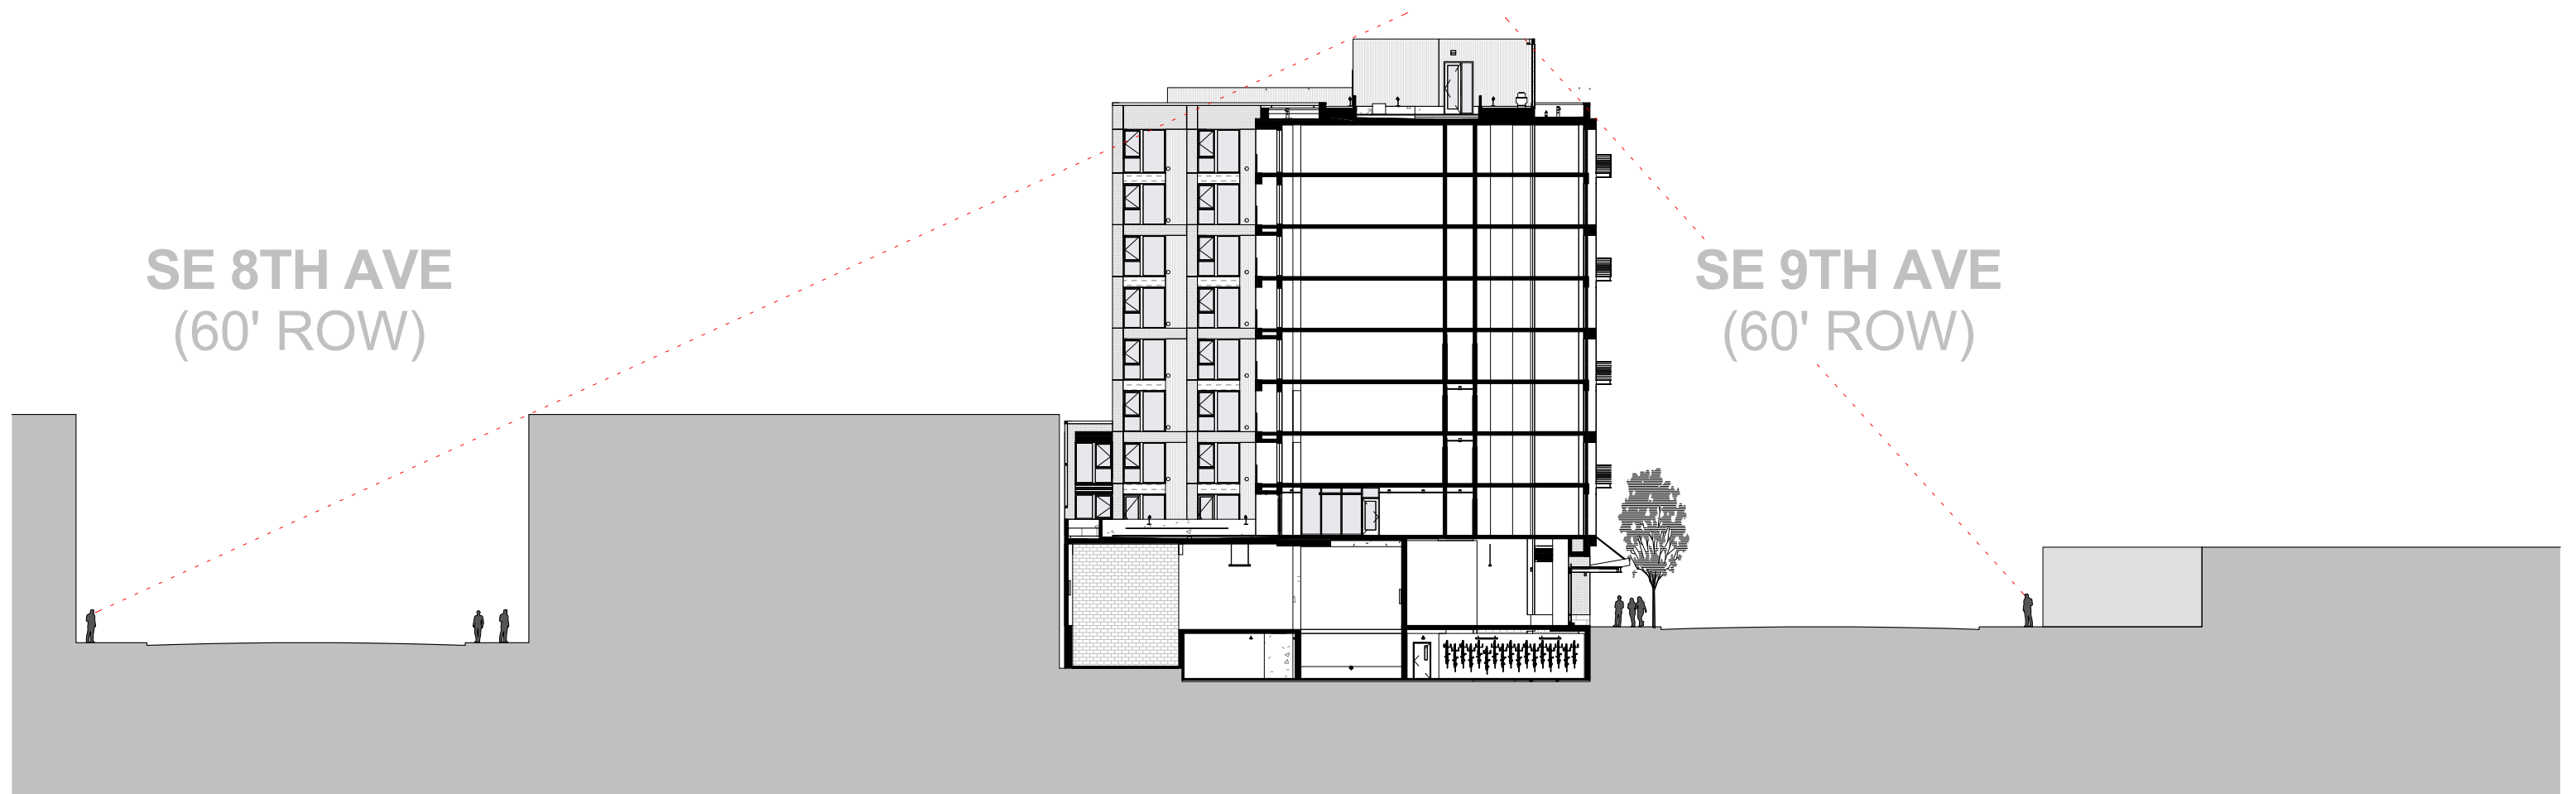

SE 8TH AVE
(60' ROW)

SE 9TH AVE
(60' ROW)

SIGHTLINES

C48 ALDER.9TH

1" = 30'-0"


02.22.2018

Design Review LU 17-107667 DZ


820 SE ALDER ST.




tva architects inc.
920 sw sixth avenue | suite 1500 | portland, oregon 97204
phone: 503 220 0668 | www.tvaarchitects.com

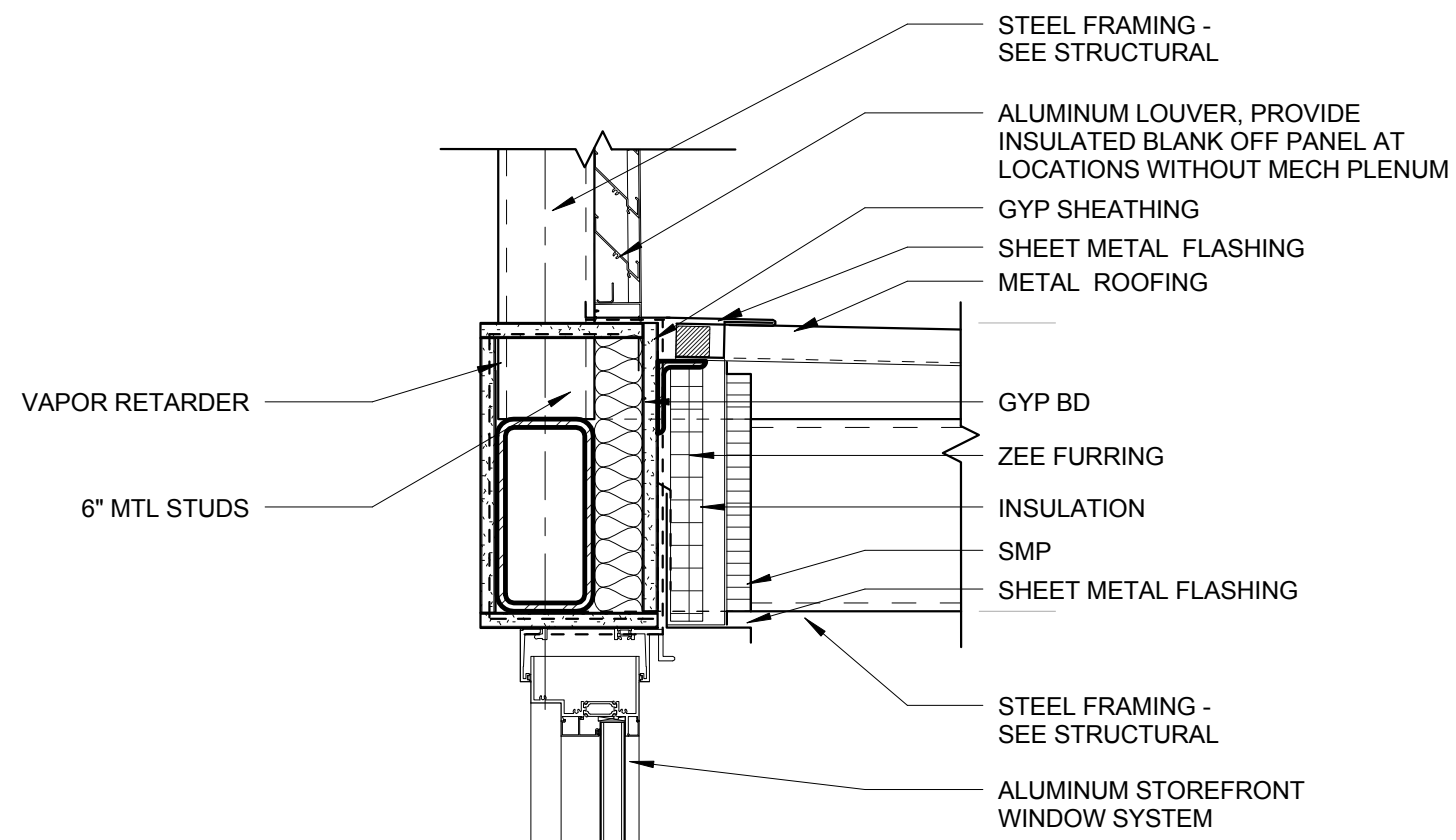


② TYP CANOPY AT LOUVER
1 1/2" = 1'-0"

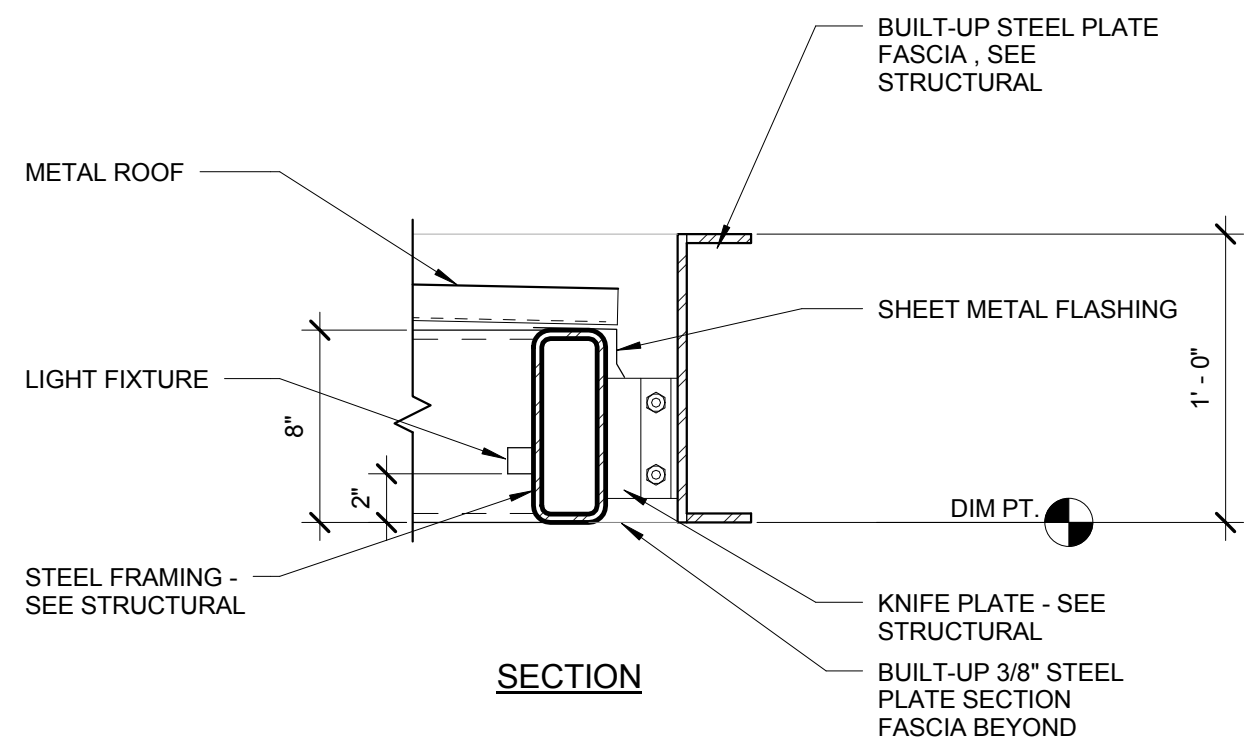


① TYP CANOPY FASCIA
1 1/2" = 1'-0"

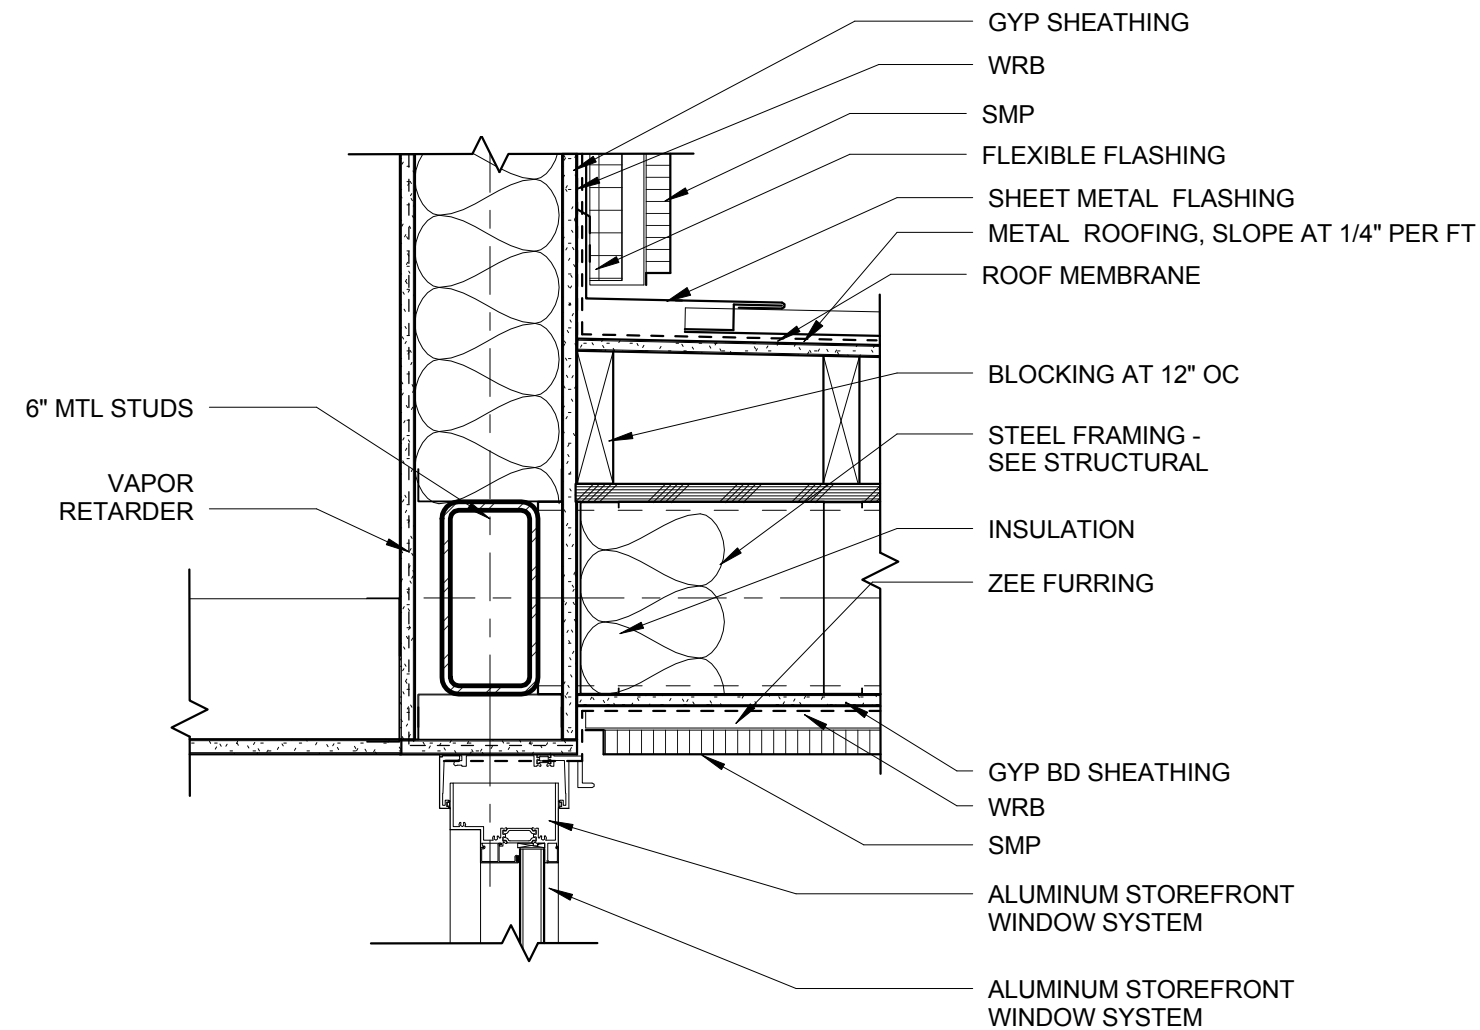

② ENTRY CANOPY AT SMP
1 1/2" = 1'-0"

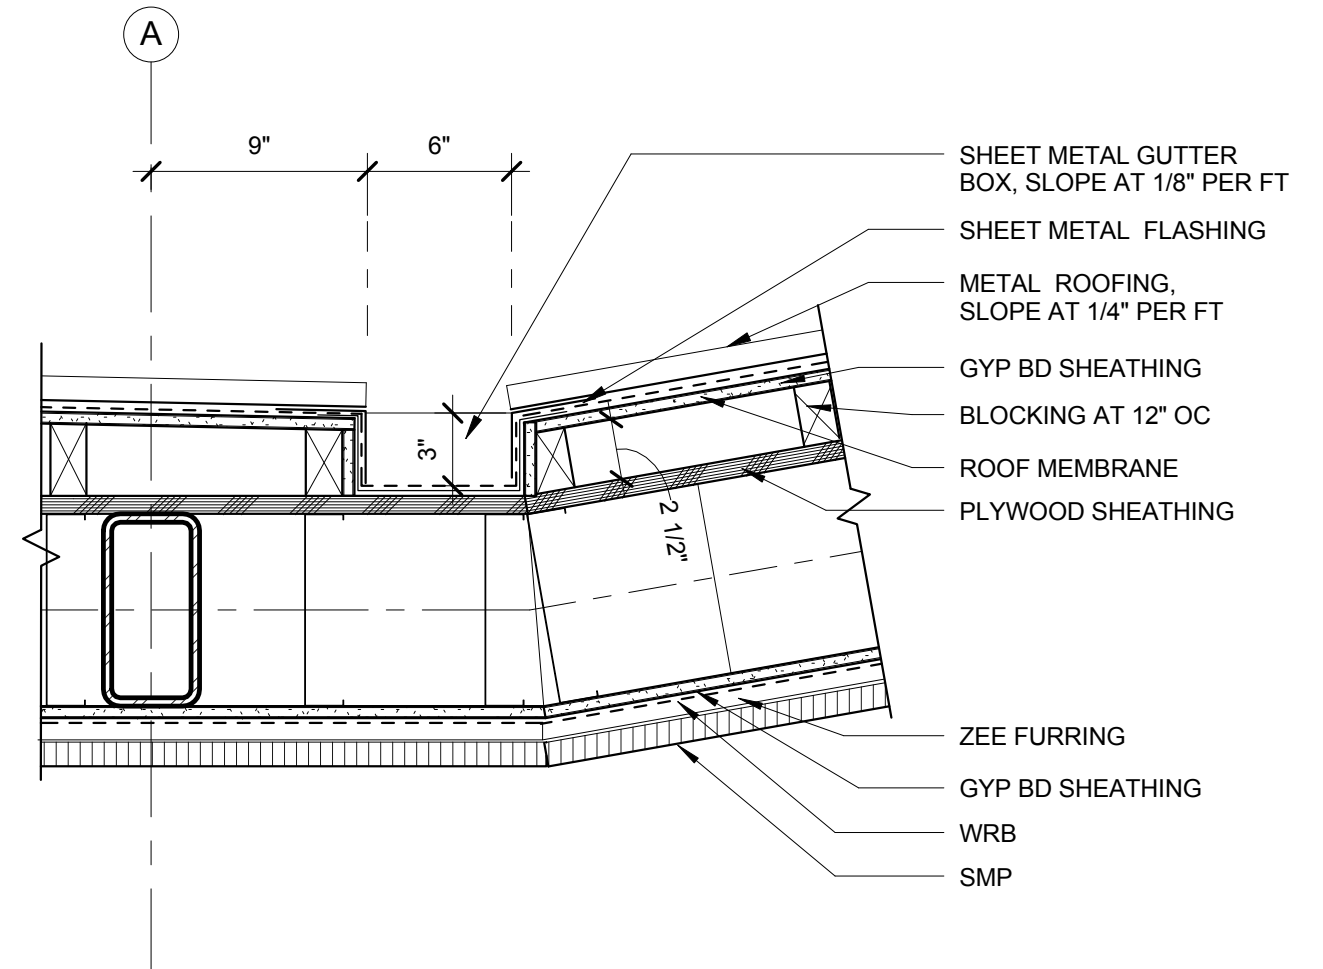

① ENTRY CANOPY AT GUTTER
1 1/2" = 1'-0"

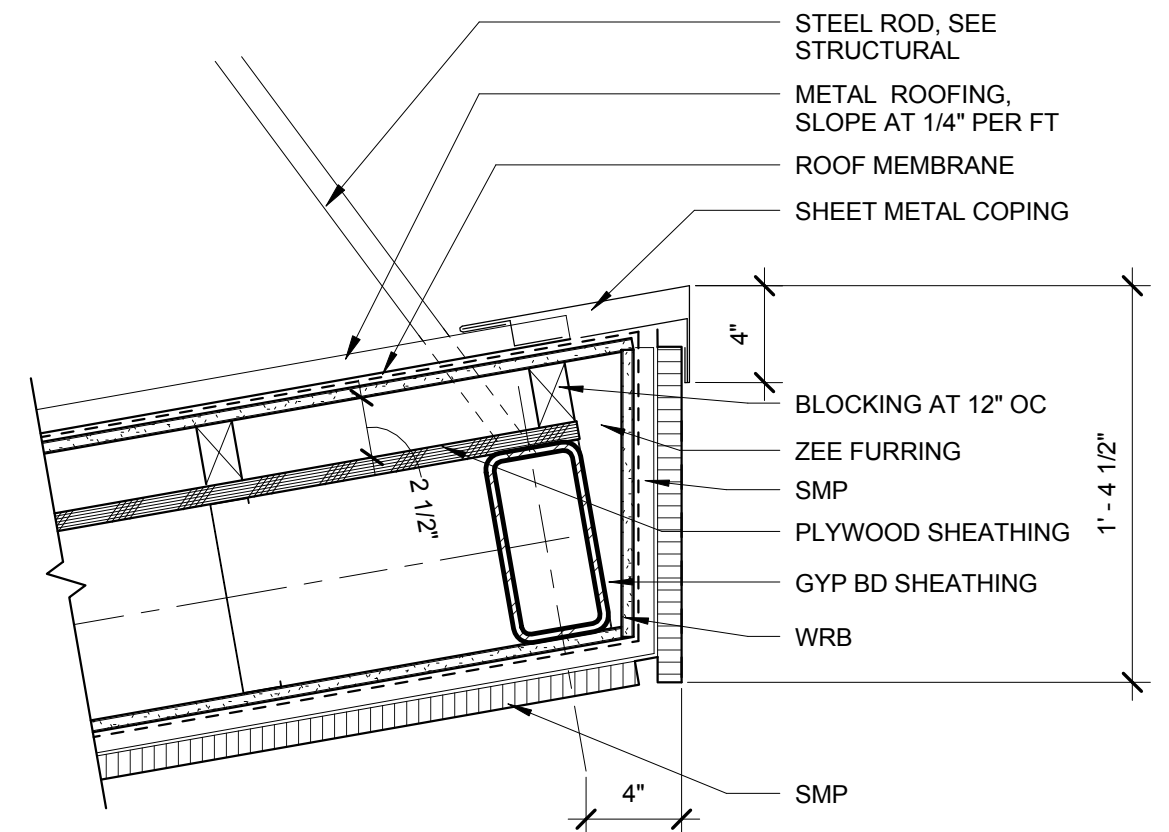

① ENTRY CANOPY FASCIA
1 1/2" = 1'-0"

DETAILS

C52 ALDER.9TH


1 1/2" = 1'-0" 02.22.2018

Design Review LU 17-107667 DZ


820 SE ALDER ST.



tva architects inc.
920 sw sixth avenue | suite 1500 | portland, oregon 97204
phone: 503 220 0668 | www.tvaarchitects.com

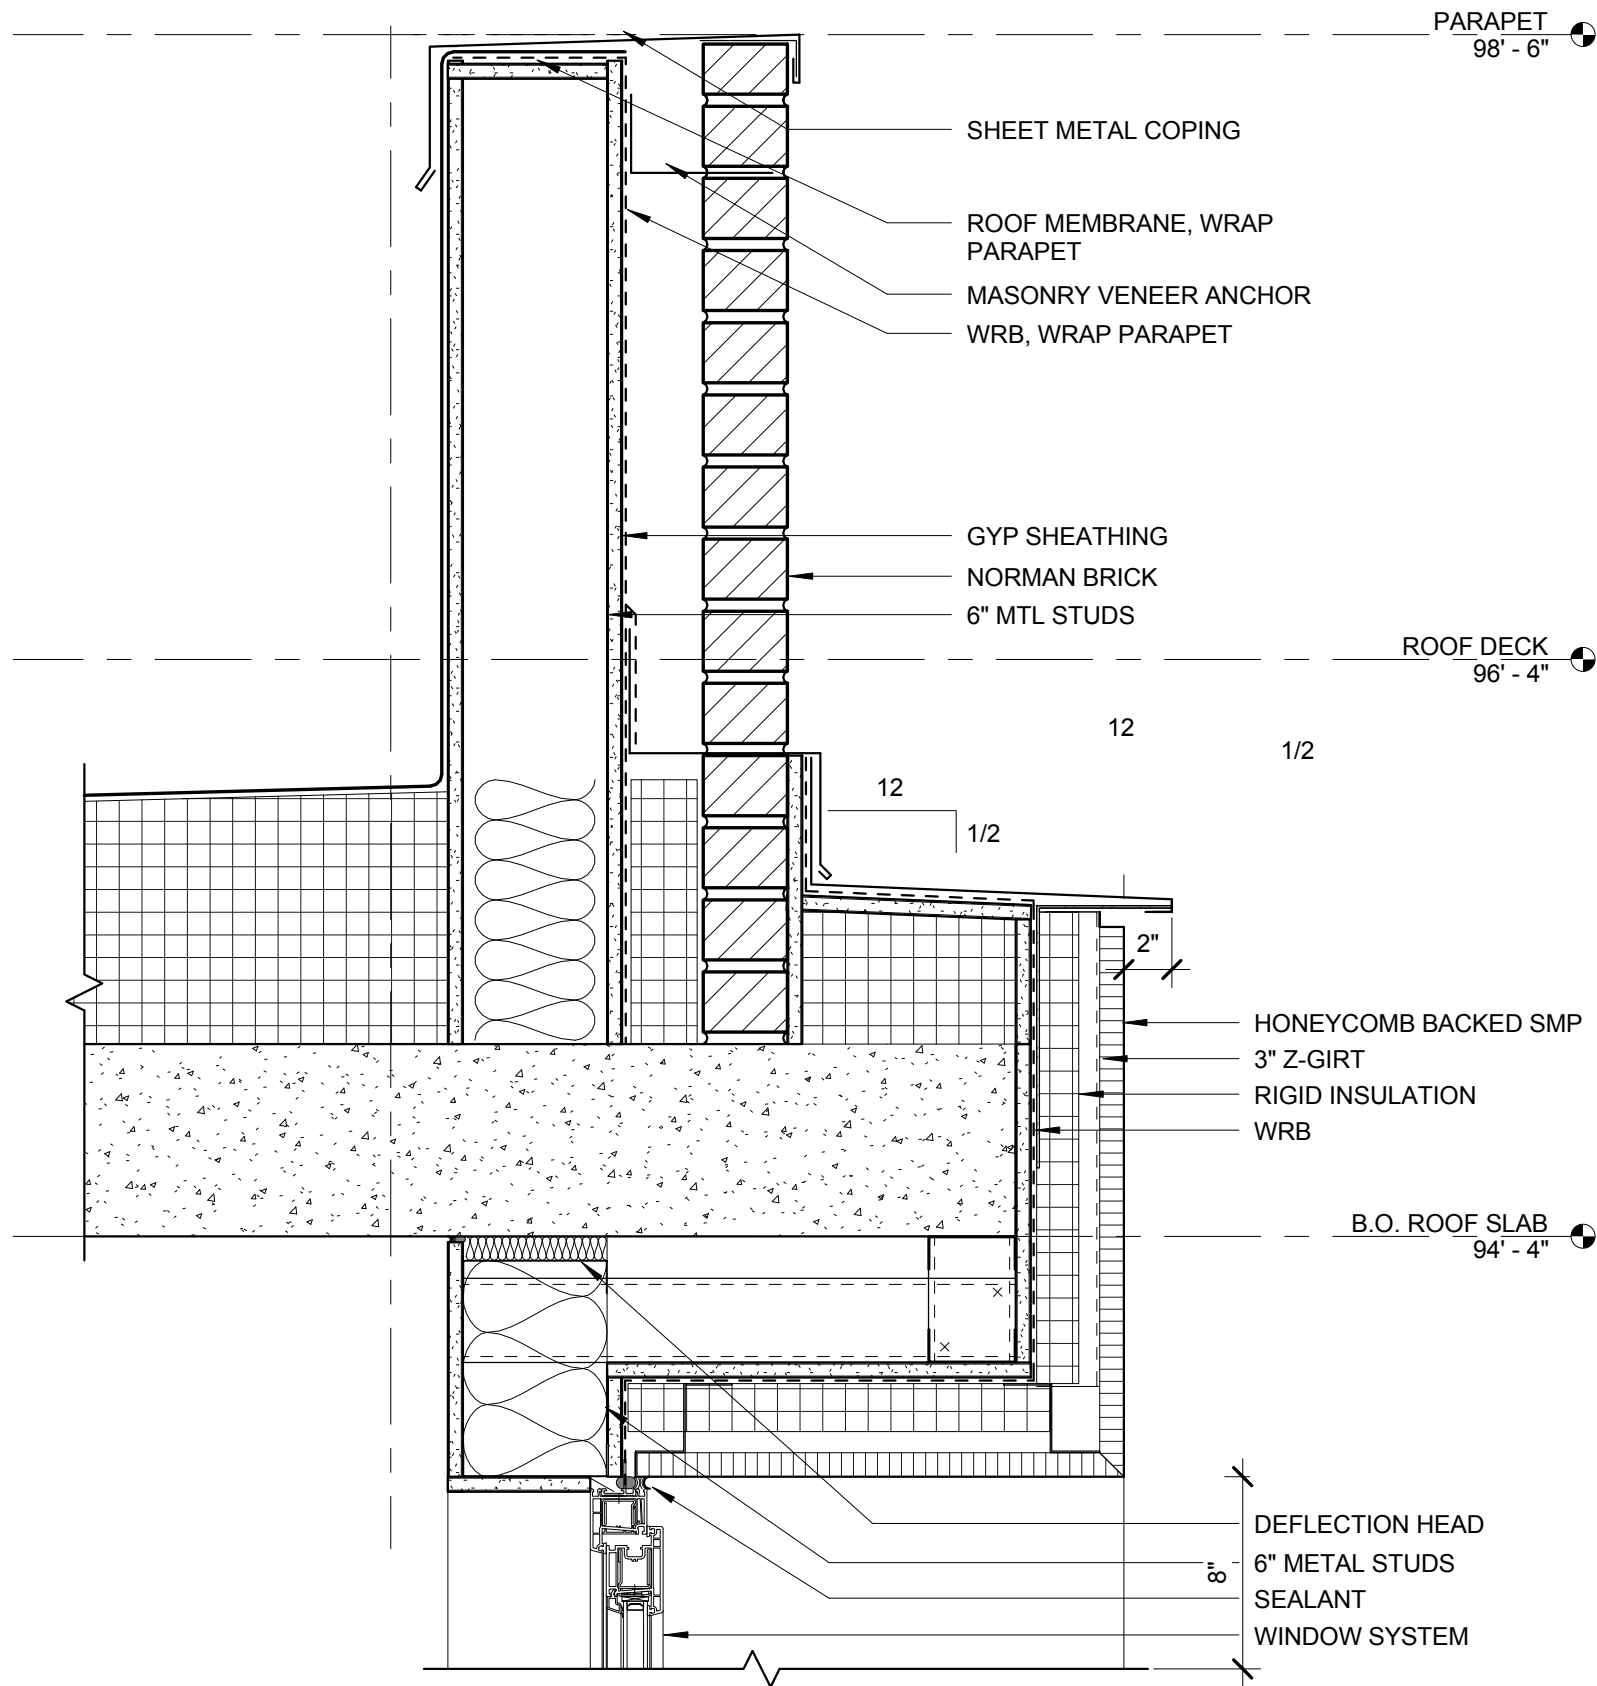

② (DZ) TYP PARAPET @ FRAME / WINDOW
1 1/2" = 1'-0"

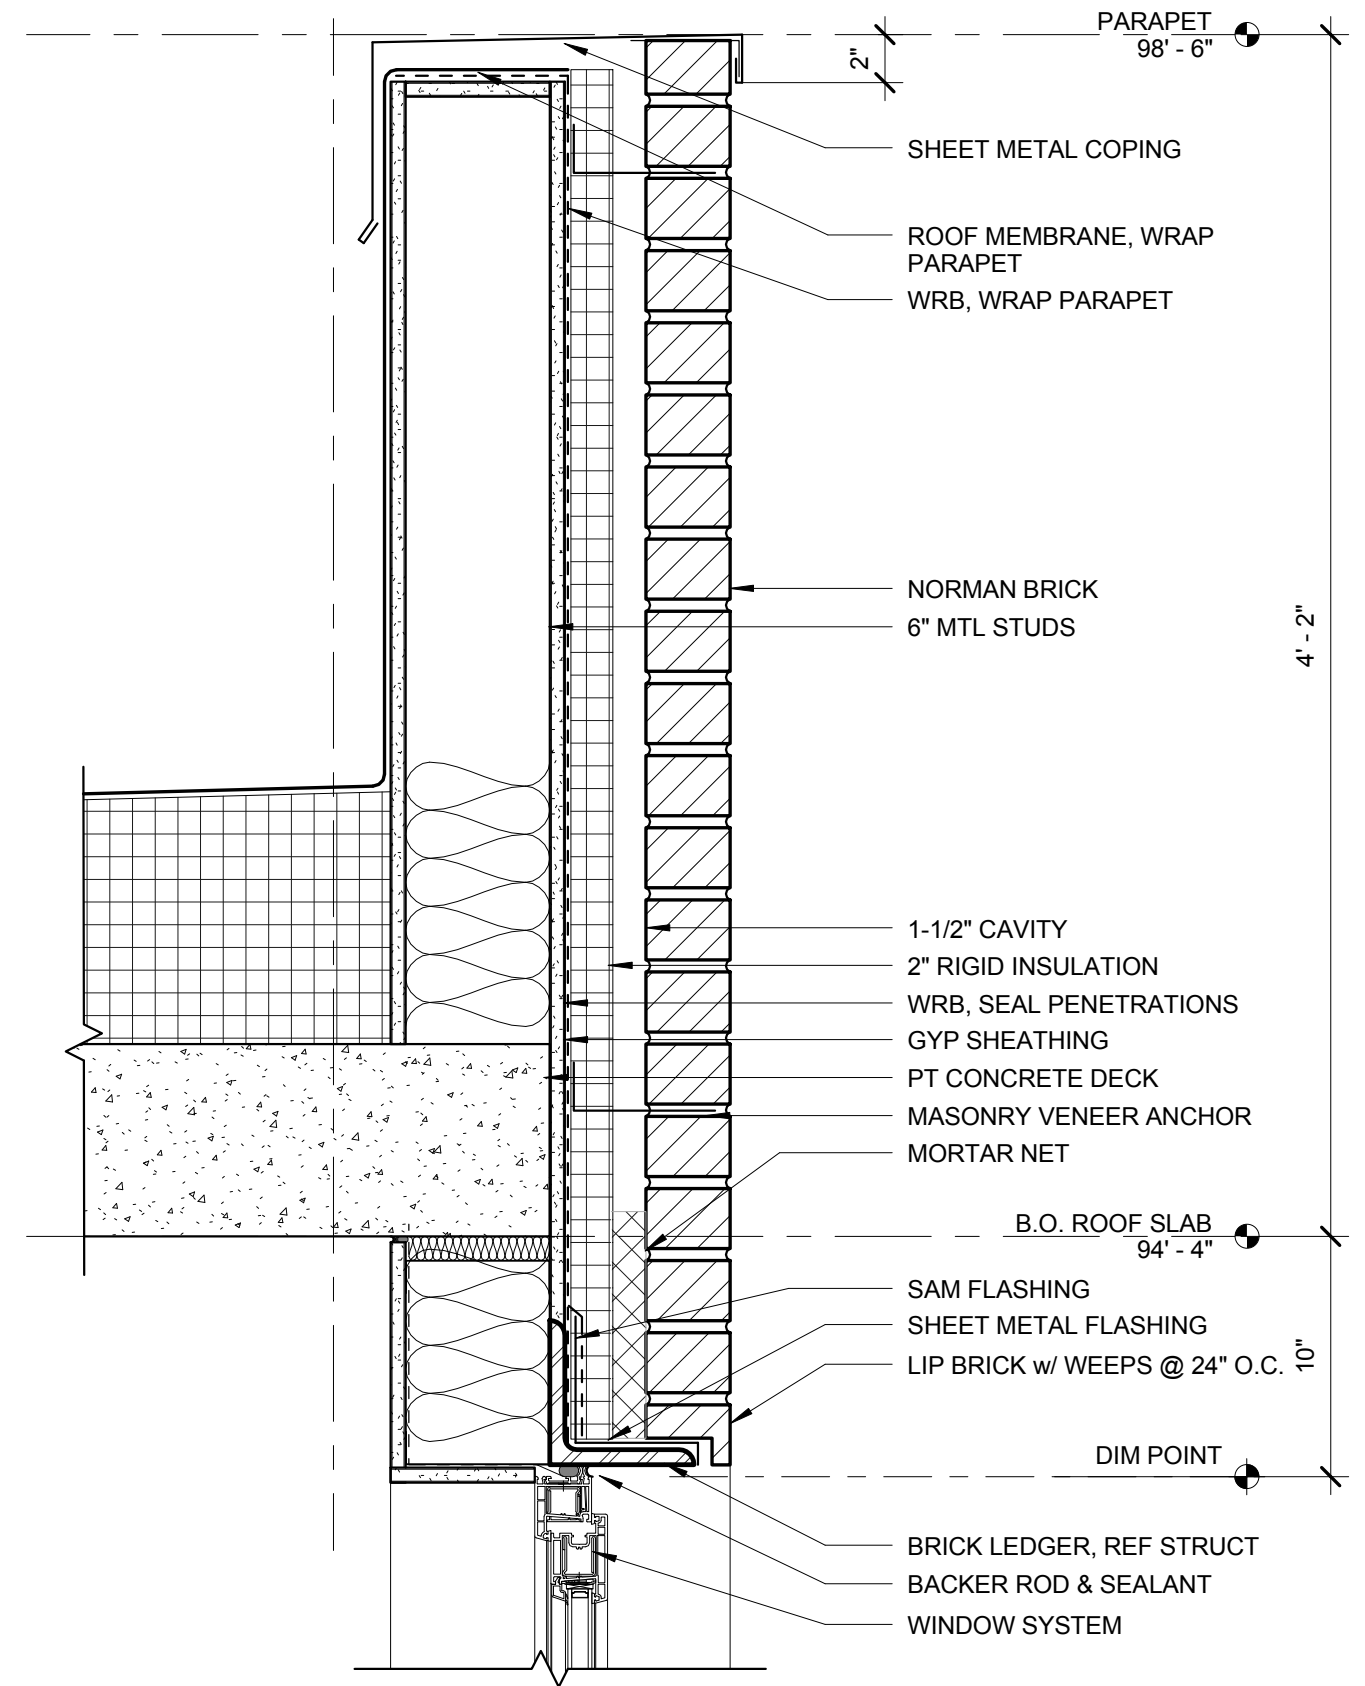

① WINDOW HEAD / PARAPET @ BRICK
1 1/2" = 1'-0"



tva architects inc.
920 sw sixth avenue | suite 1500 | portland, oregon 97204
phone: 503 220 0668 | www.tvaarchitects.com


DETAILS

C53 ALDER.9TH


1 1/2" = 1'-0" 02.22.2018

Design Review LU 17-107667 DZ

820 SE ALDER ST.

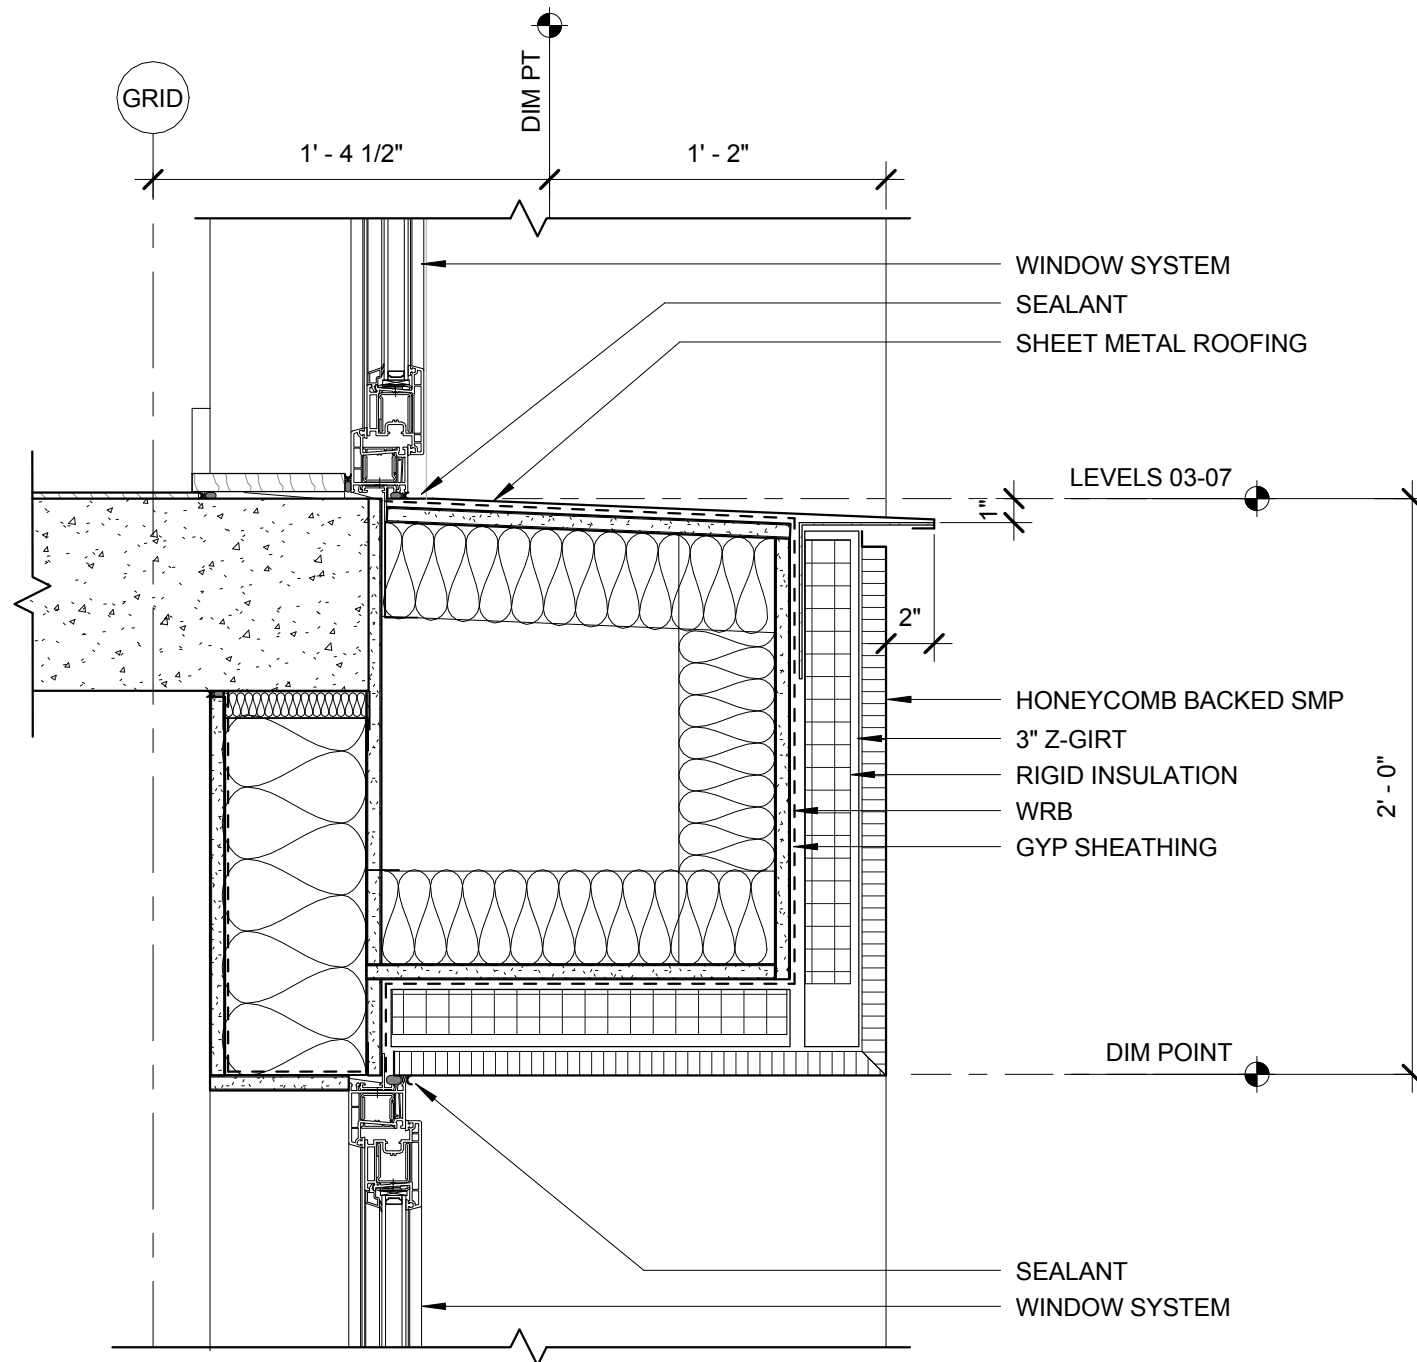

② TYP SLAB EDGE @ L4,6,8 WINDOW
1 1/2" = 1'-0"

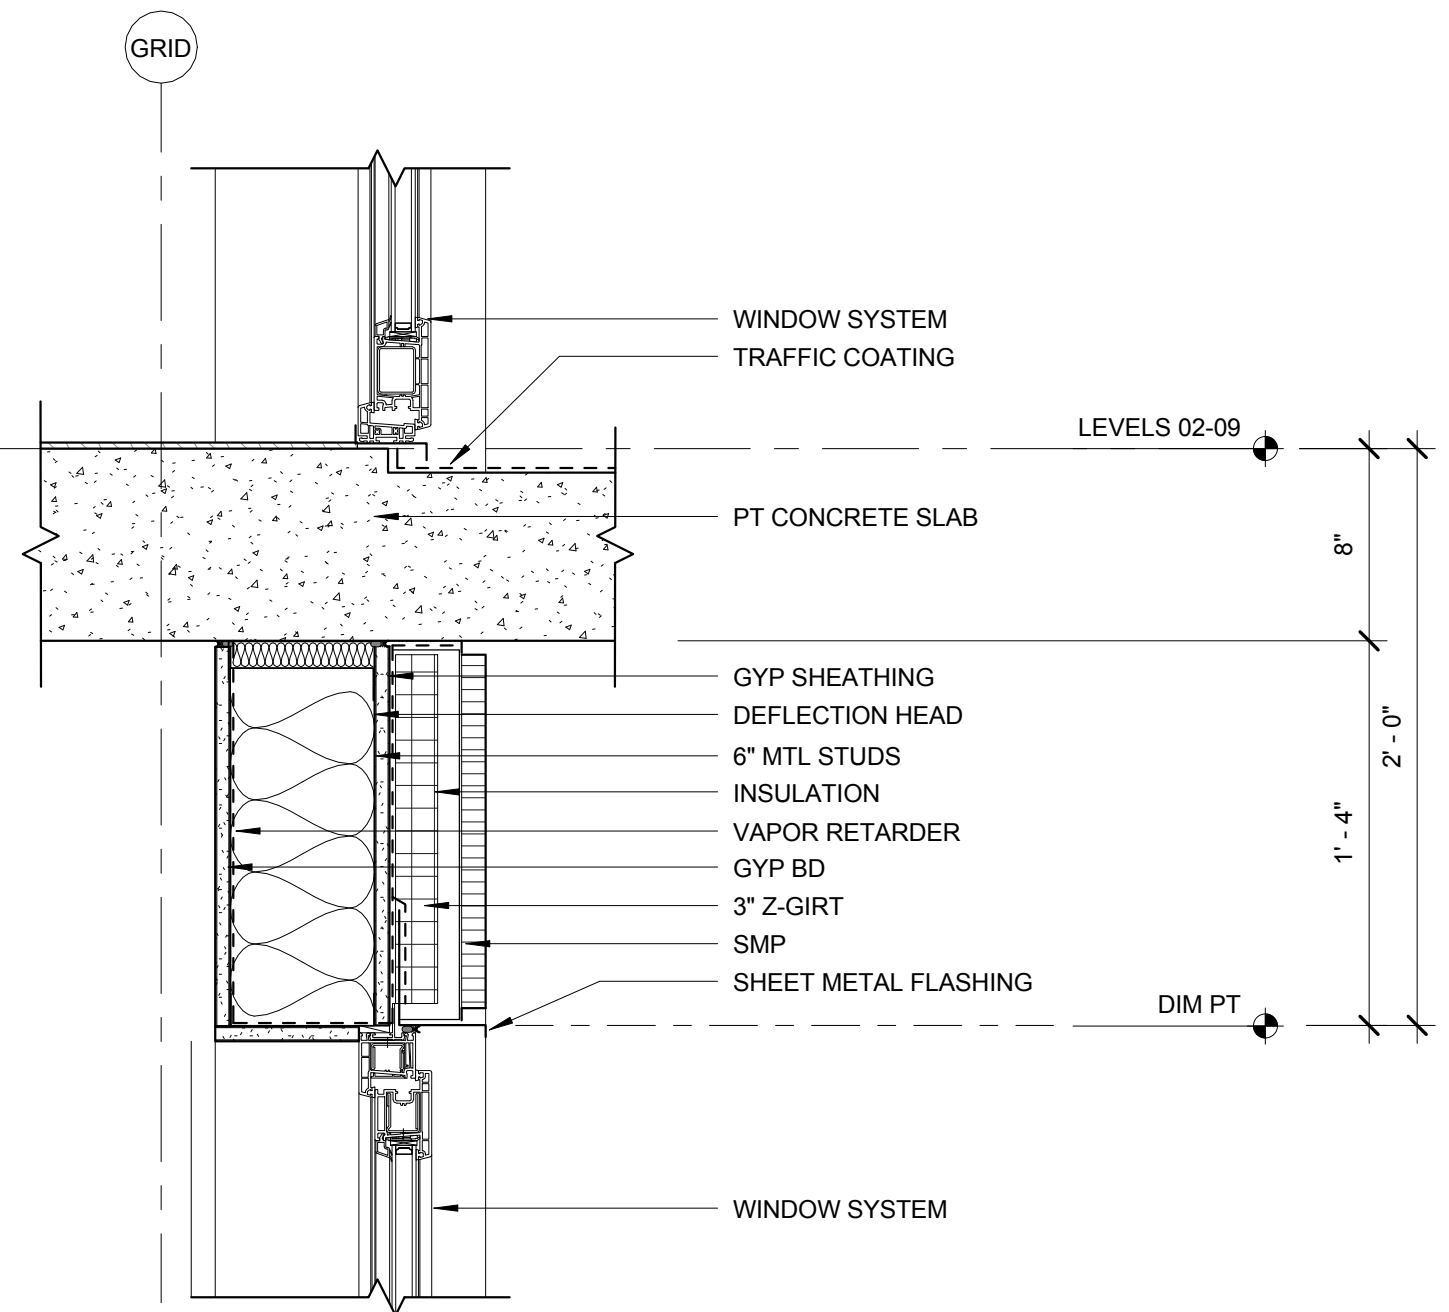

① TYP SLAB EDGE @ BALCONY
1 1/2" = 1'-0"



tva architects inc.
920 sw sixth avenue | suite 1500 | portland, oregon 97204
phone: 503 220 0668 | www.tvaarchitects.com


DETAILS

C54 ALDER.9TH


1 1/2" = 1'-0" 02.22.2018

Design Review LU 17-107667 DZ

820 SE ALDER ST.

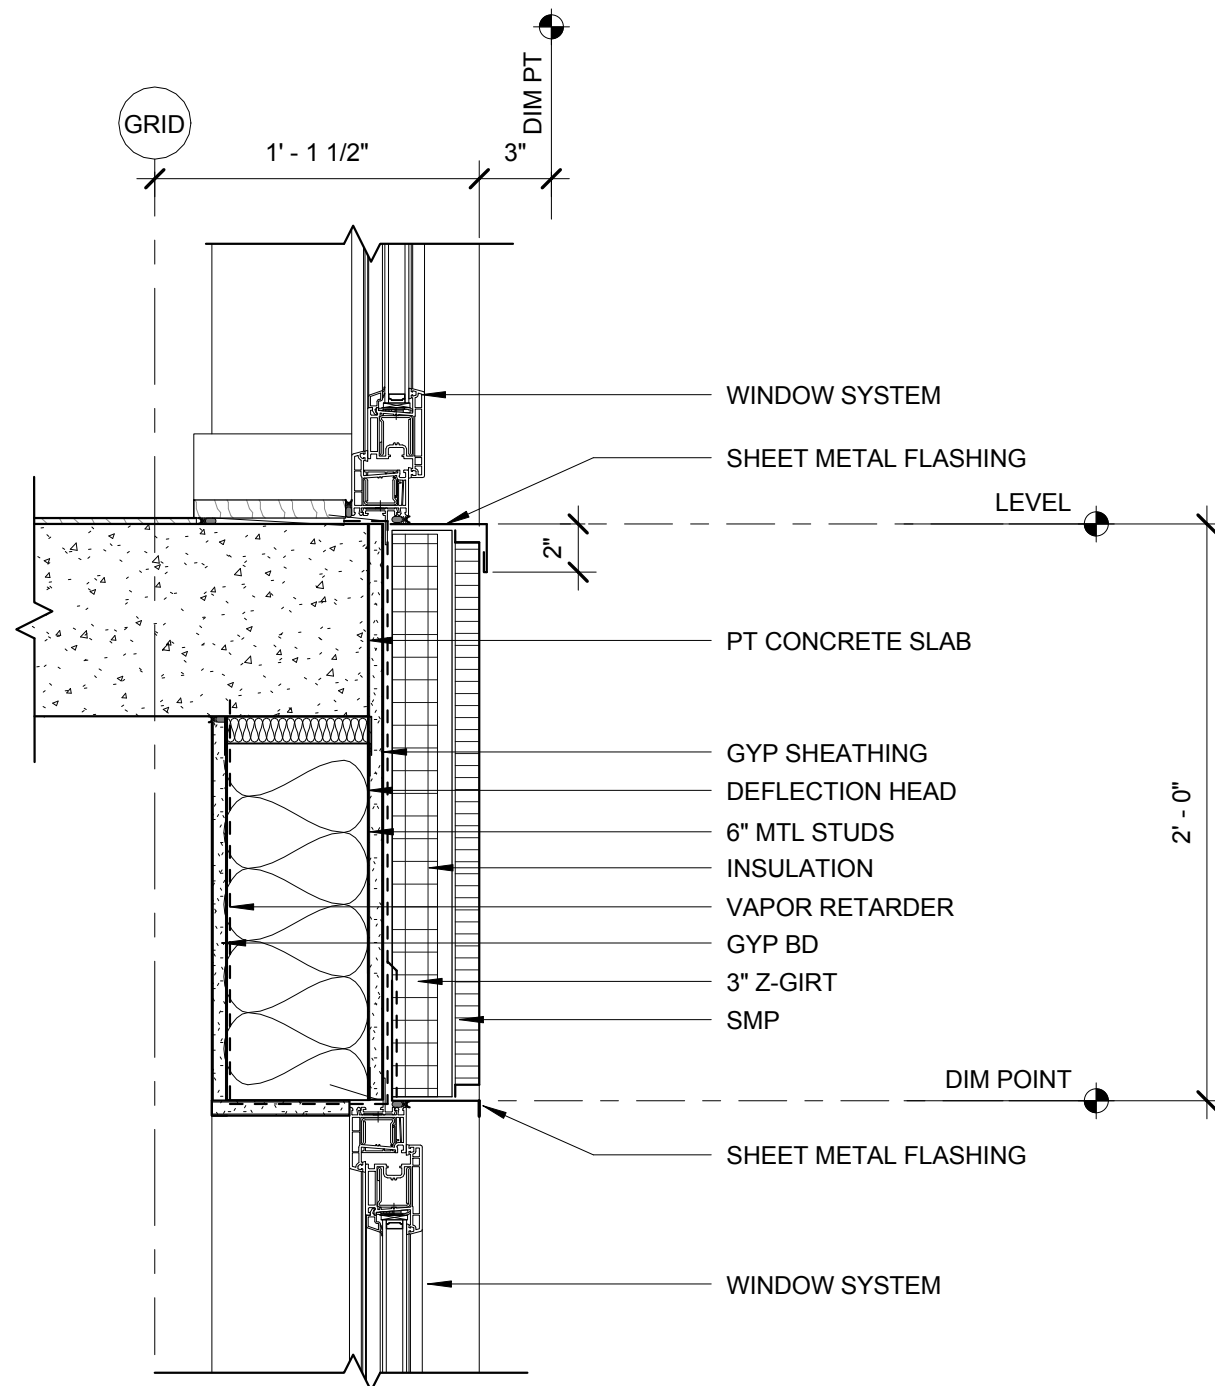

② TYP SLAB EDGE @ SMP AND WINDOW
1 1/2" = 1'-0"

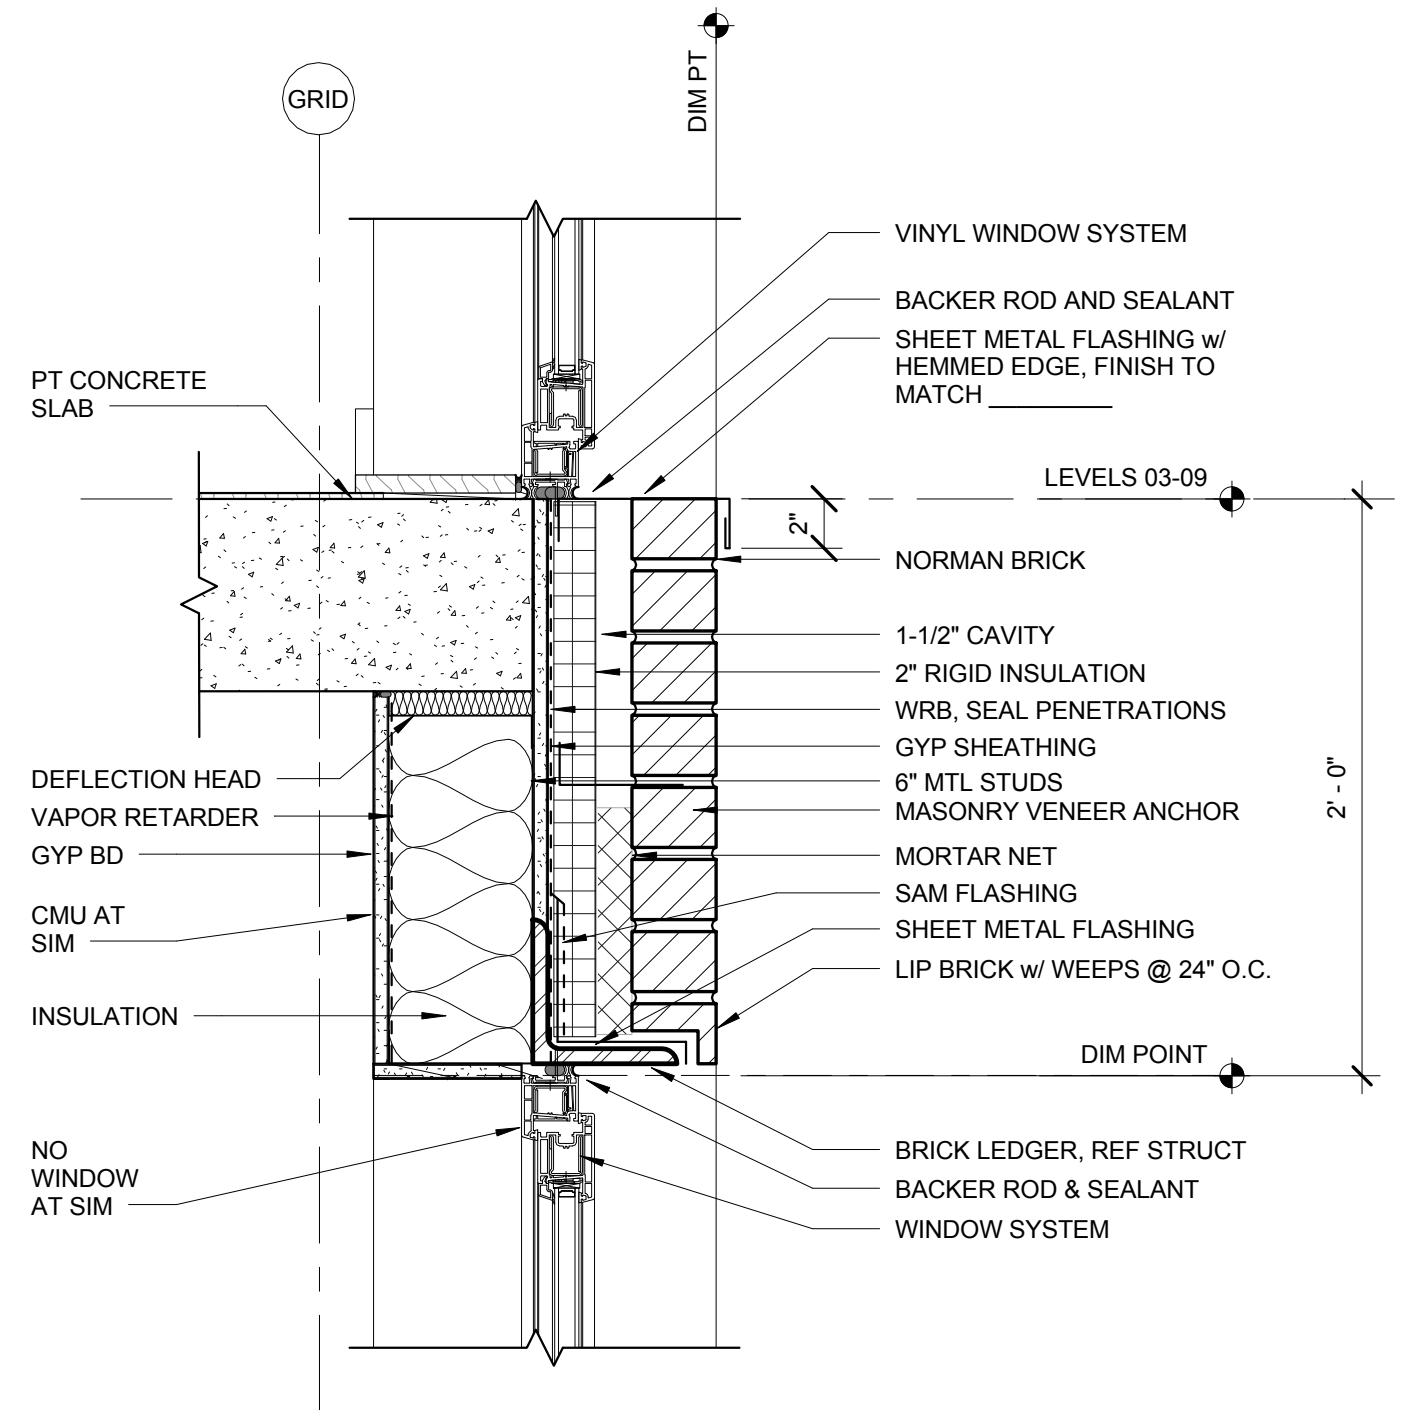

① TYP SLAB EDGE @ BRICK / WINDOW
1 1/2" = 1'-0"



tva architects inc.
920 sw sixth avenue | suite 1500 | portland, oregon 97204
phone: 503 220 0668 | www.tvaarchitects.com


DETAILS

C55 ALDER.9TH


1 1/2" = 1'-0" 02.22.2018

Design Review LU 17-107667 DZ

820 SE ALDER ST.

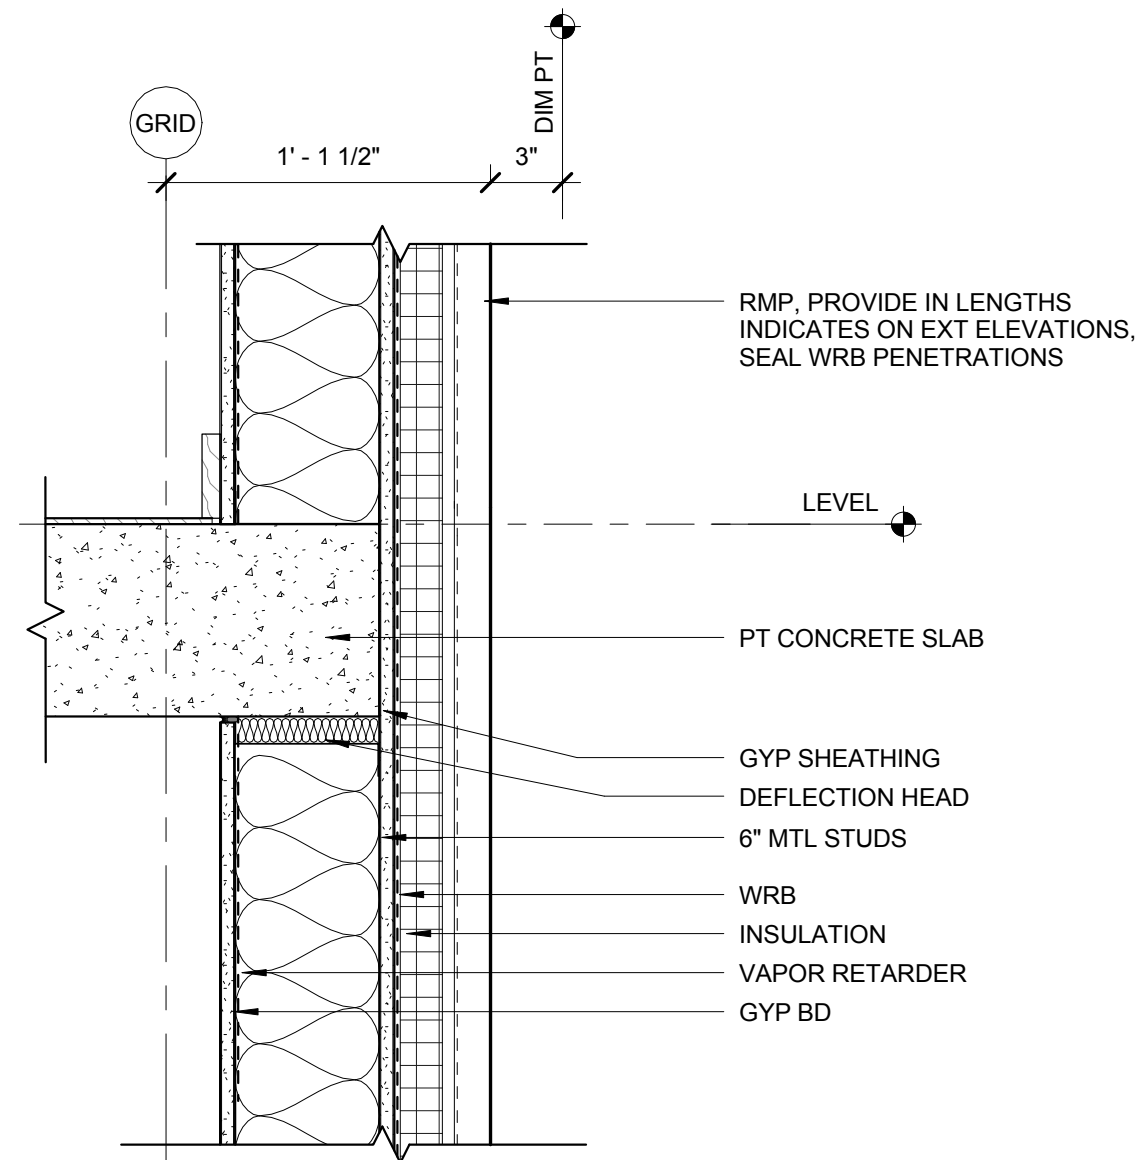


② TYP SLAB EDGE @ RMP
1 1/2" = 1'-0"

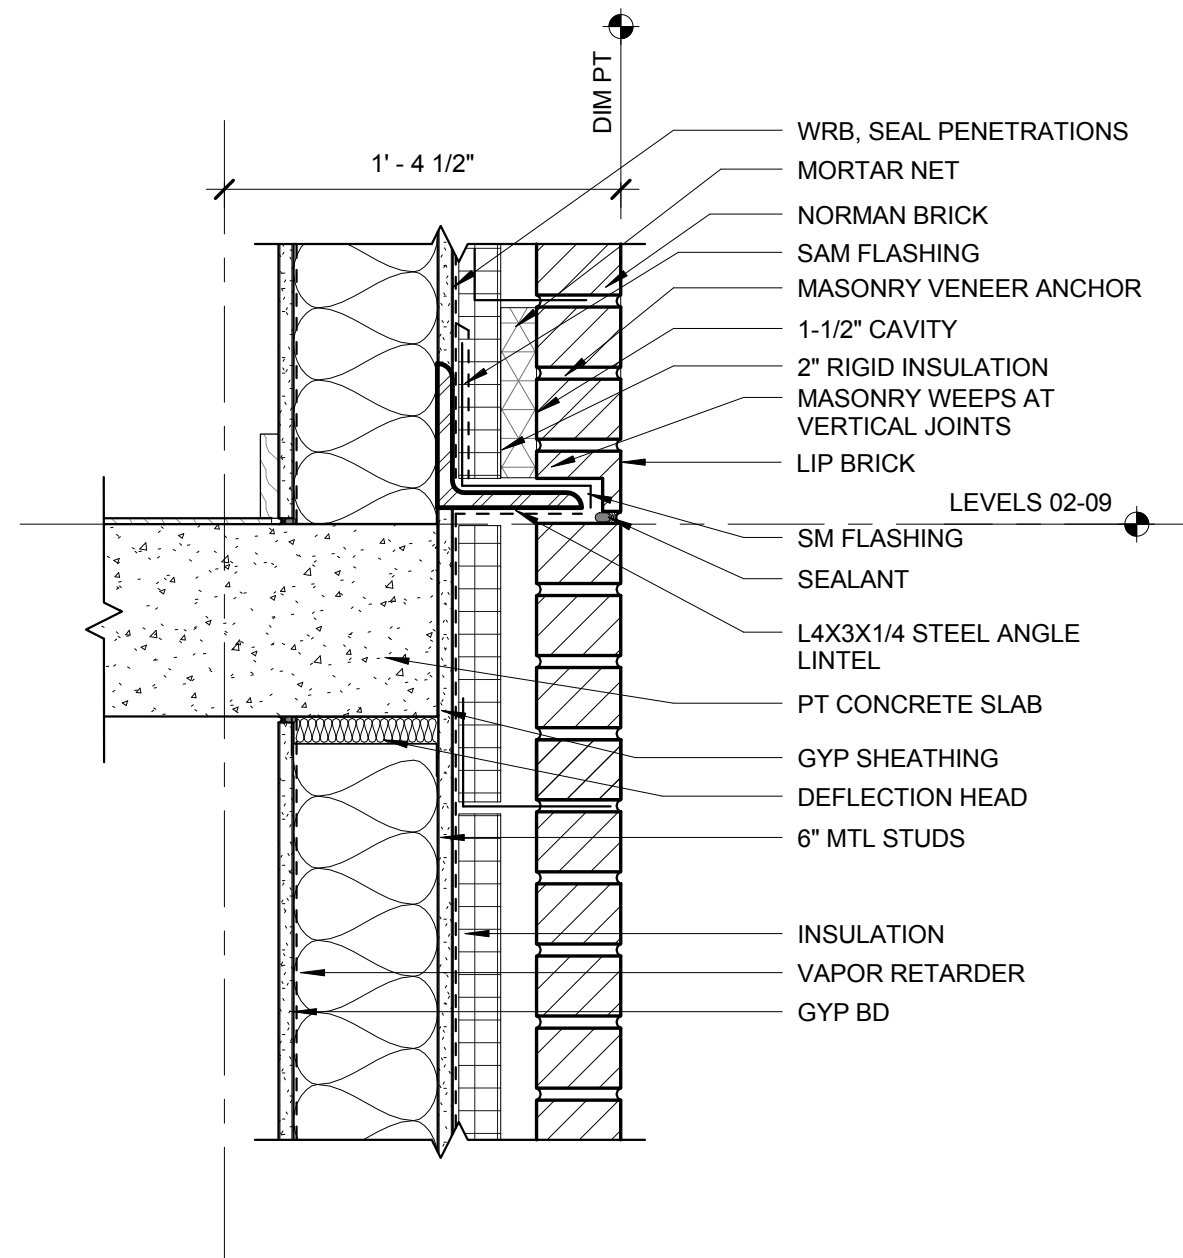


① TYP SLAB EDGE @ BRICK
1 1/2" = 1'-0"



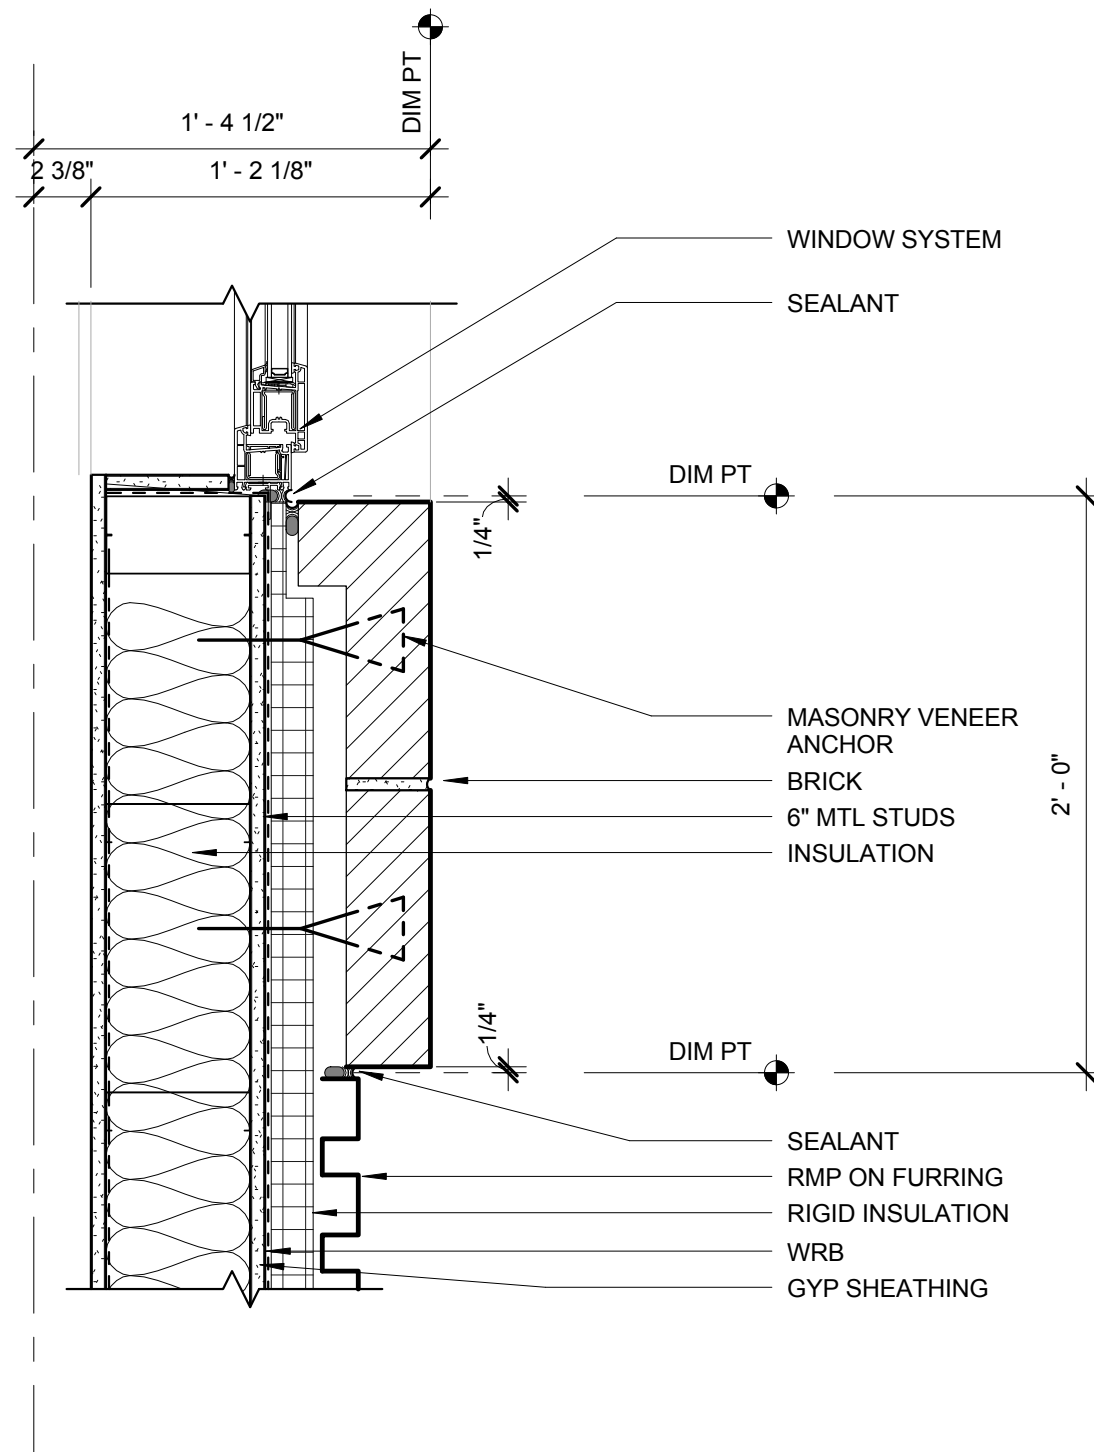


② RMP-BRICK PIER-WINDOW
1 1/2" = 1'-0"

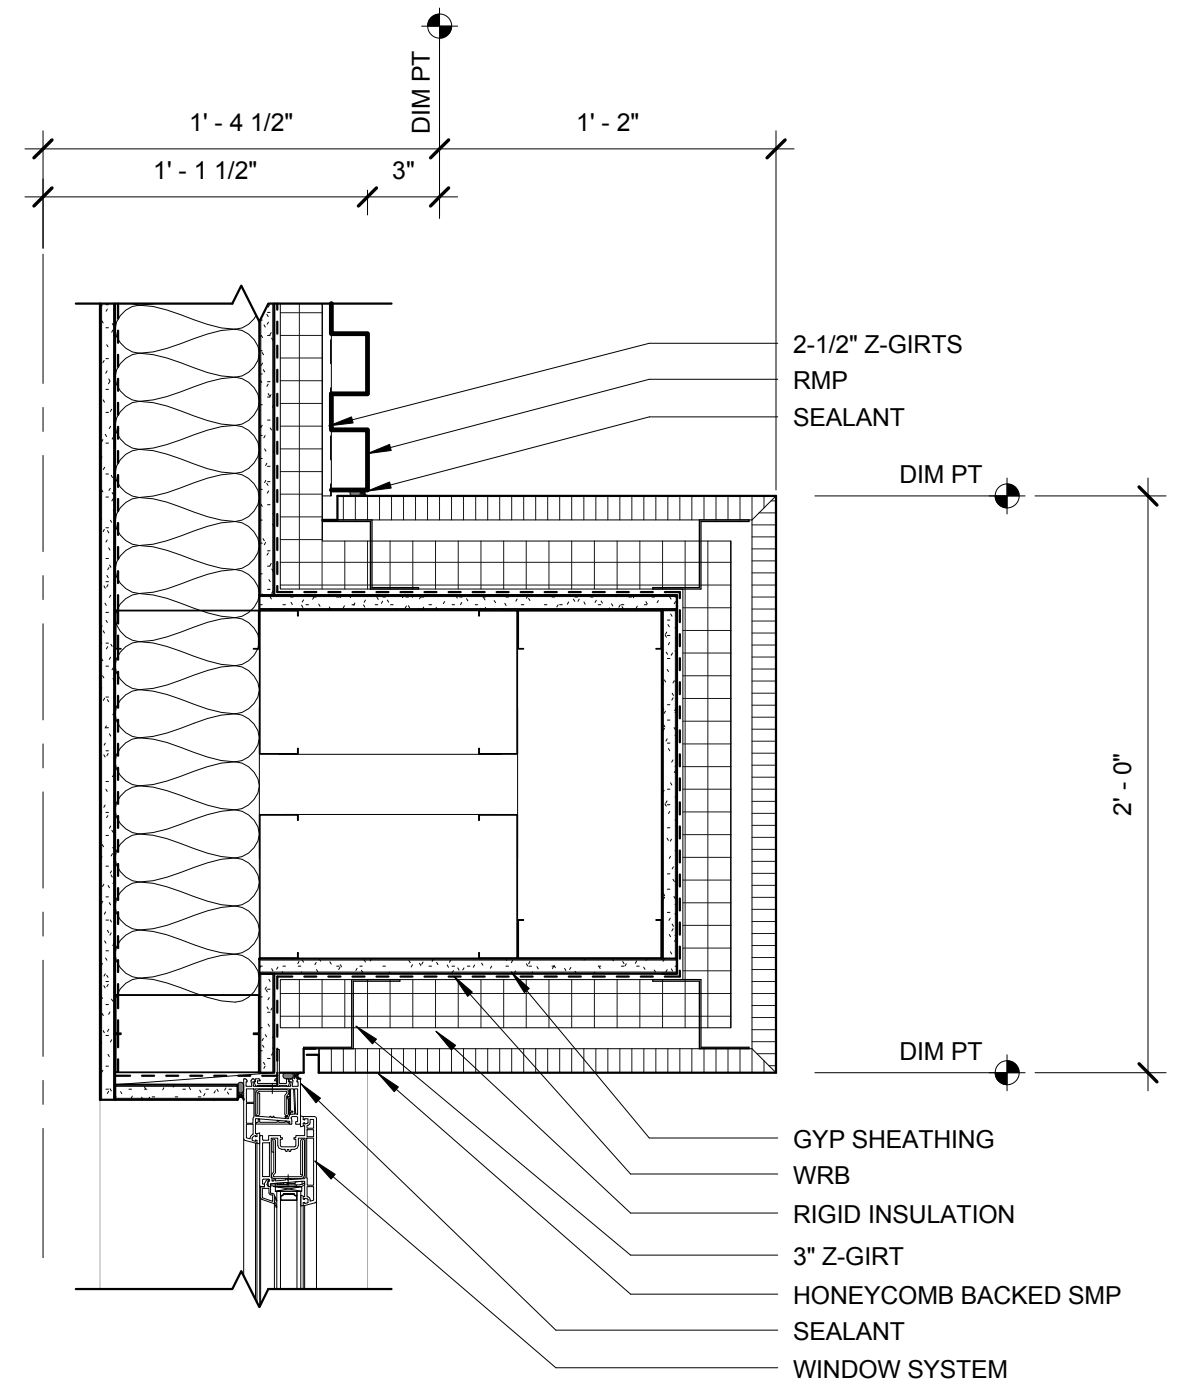



① WINDOW-FRAME-RMP
1 1/2" = 1'-0"



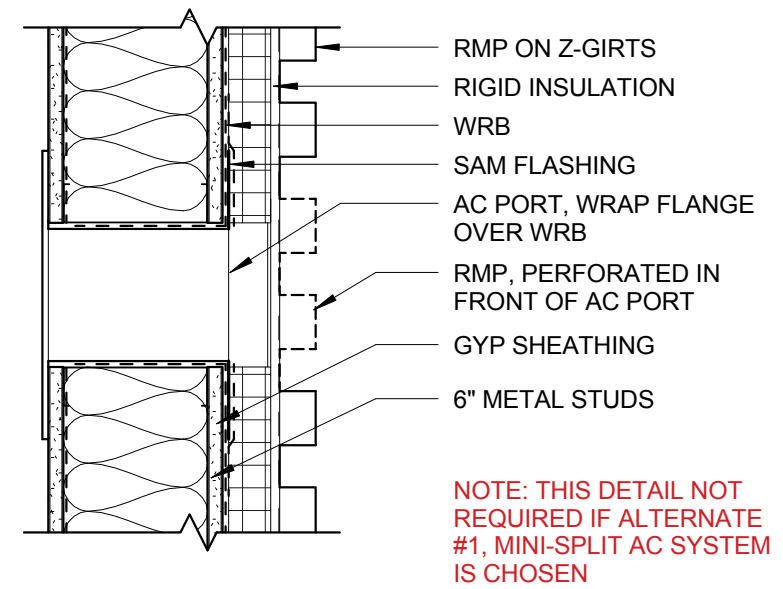

① TYP AC PORT
 1 1/2" = 1'-0"

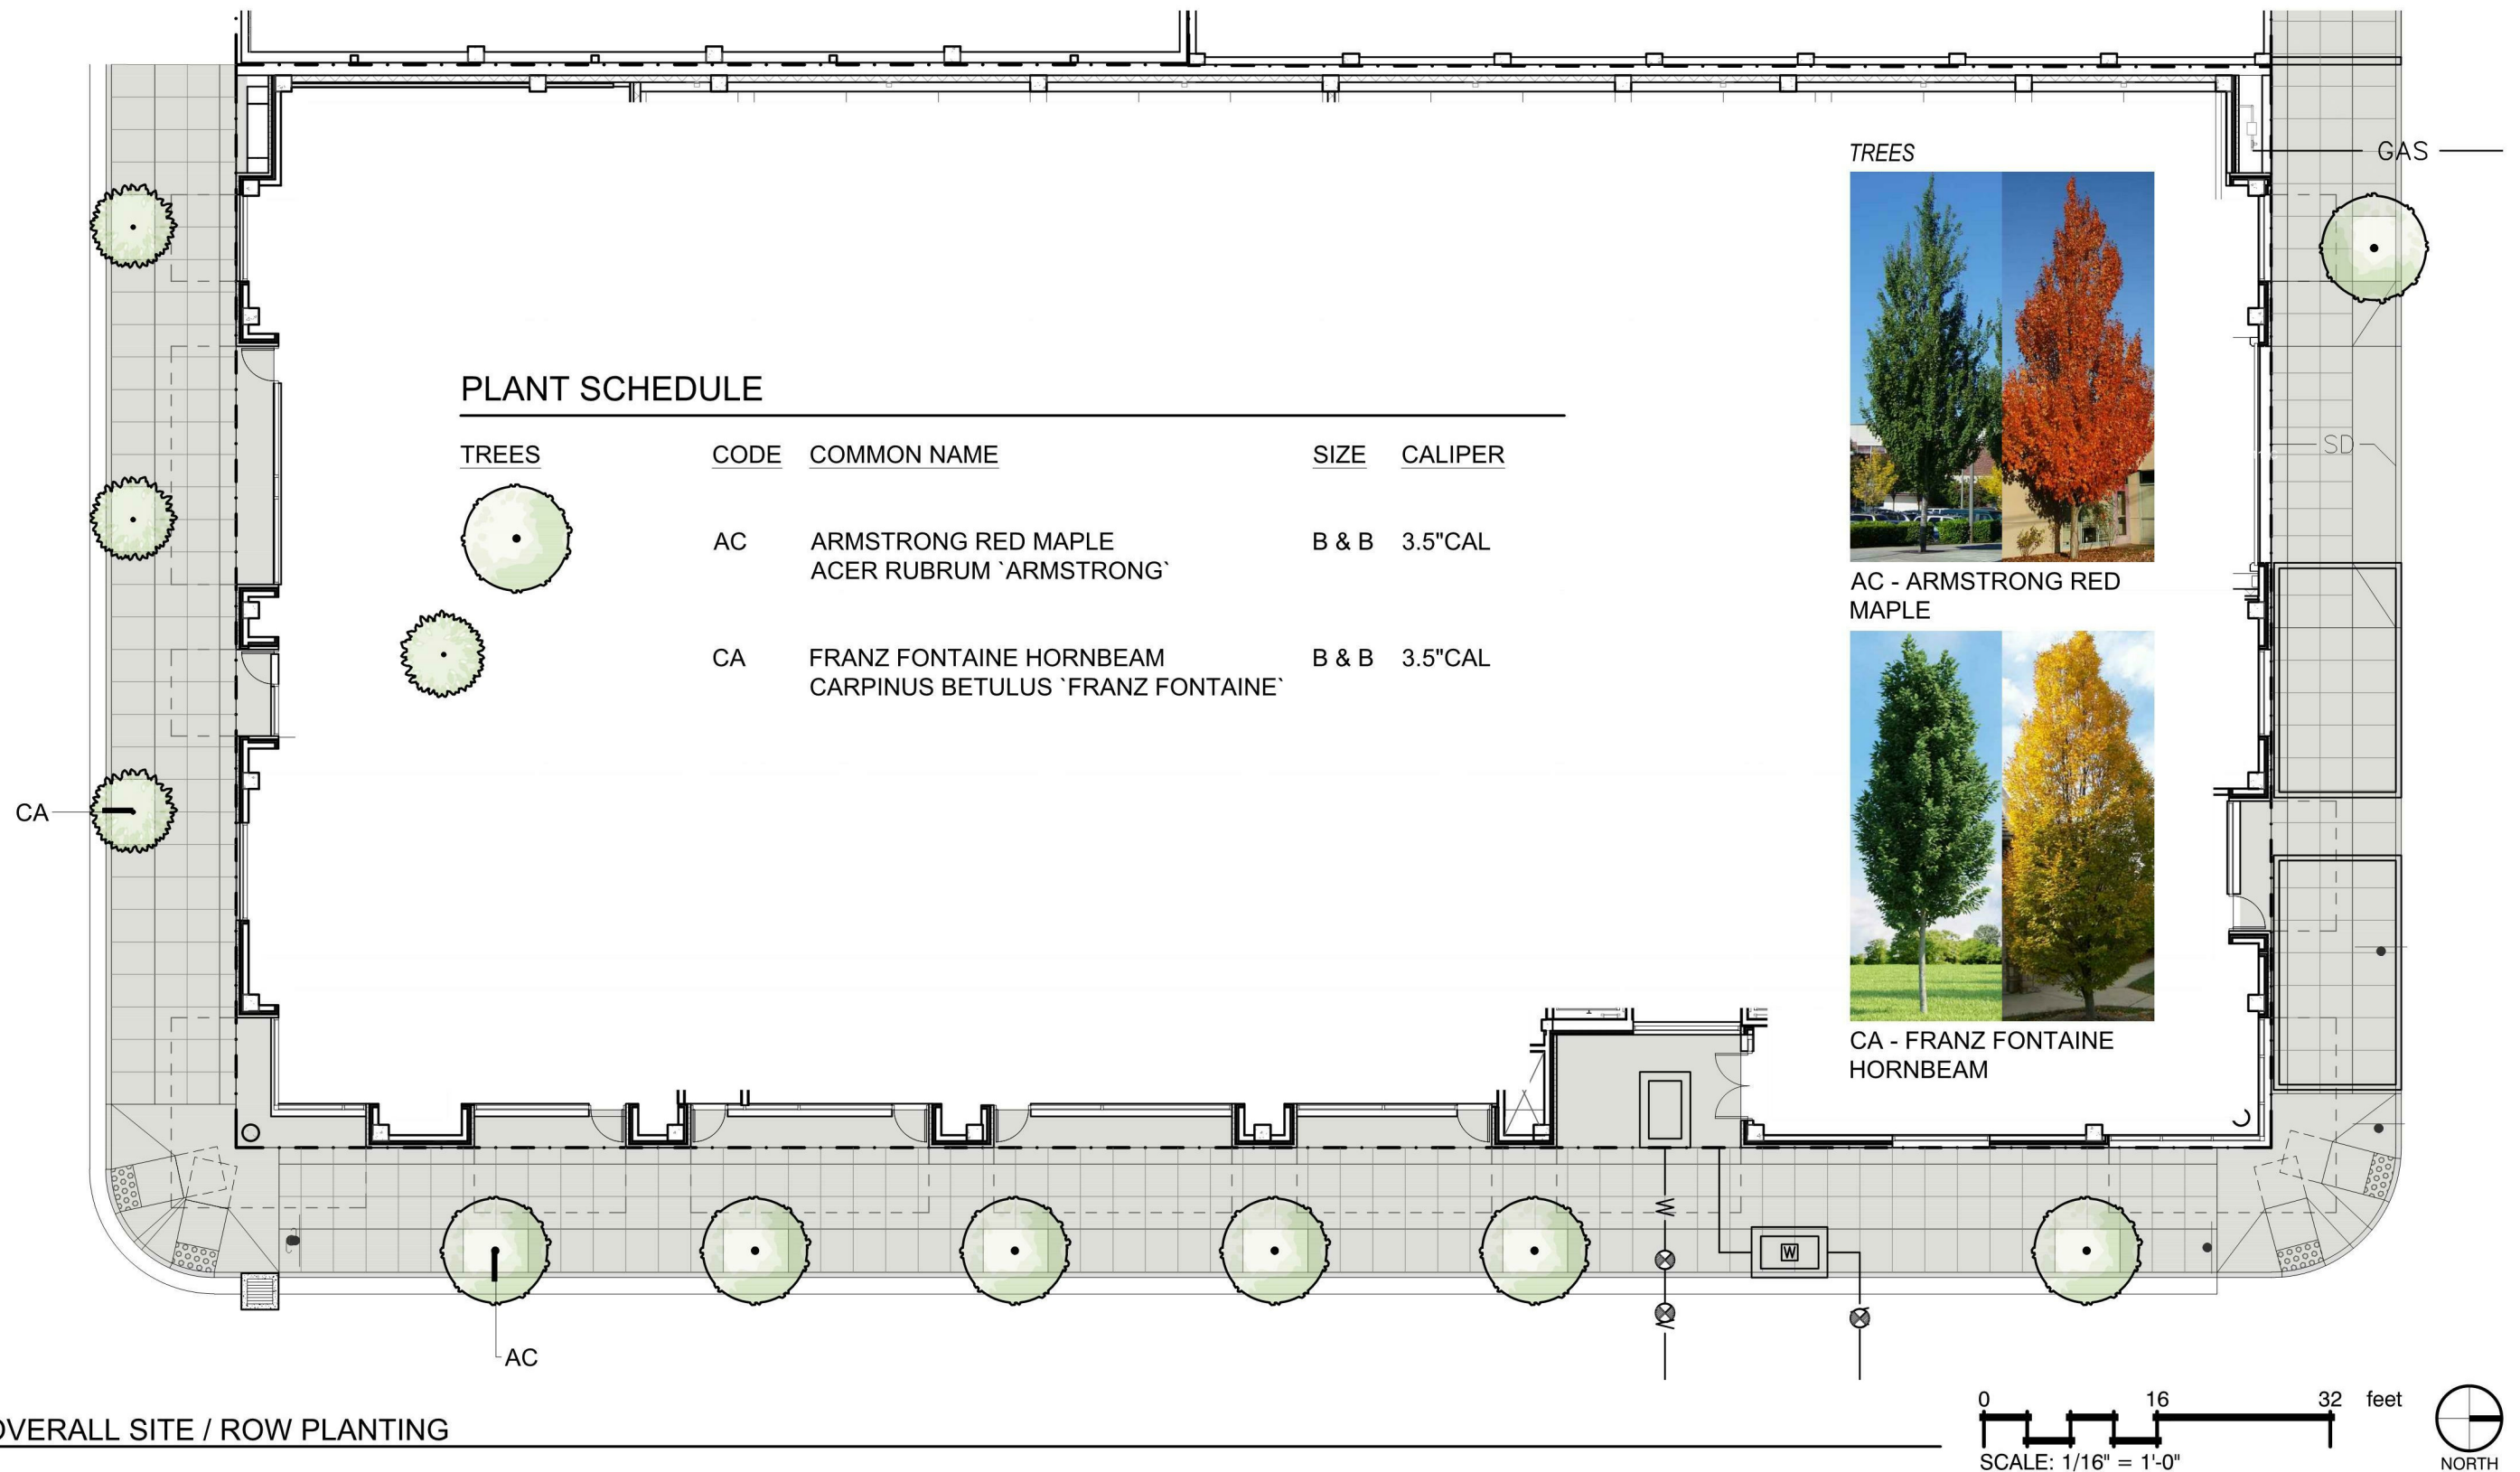

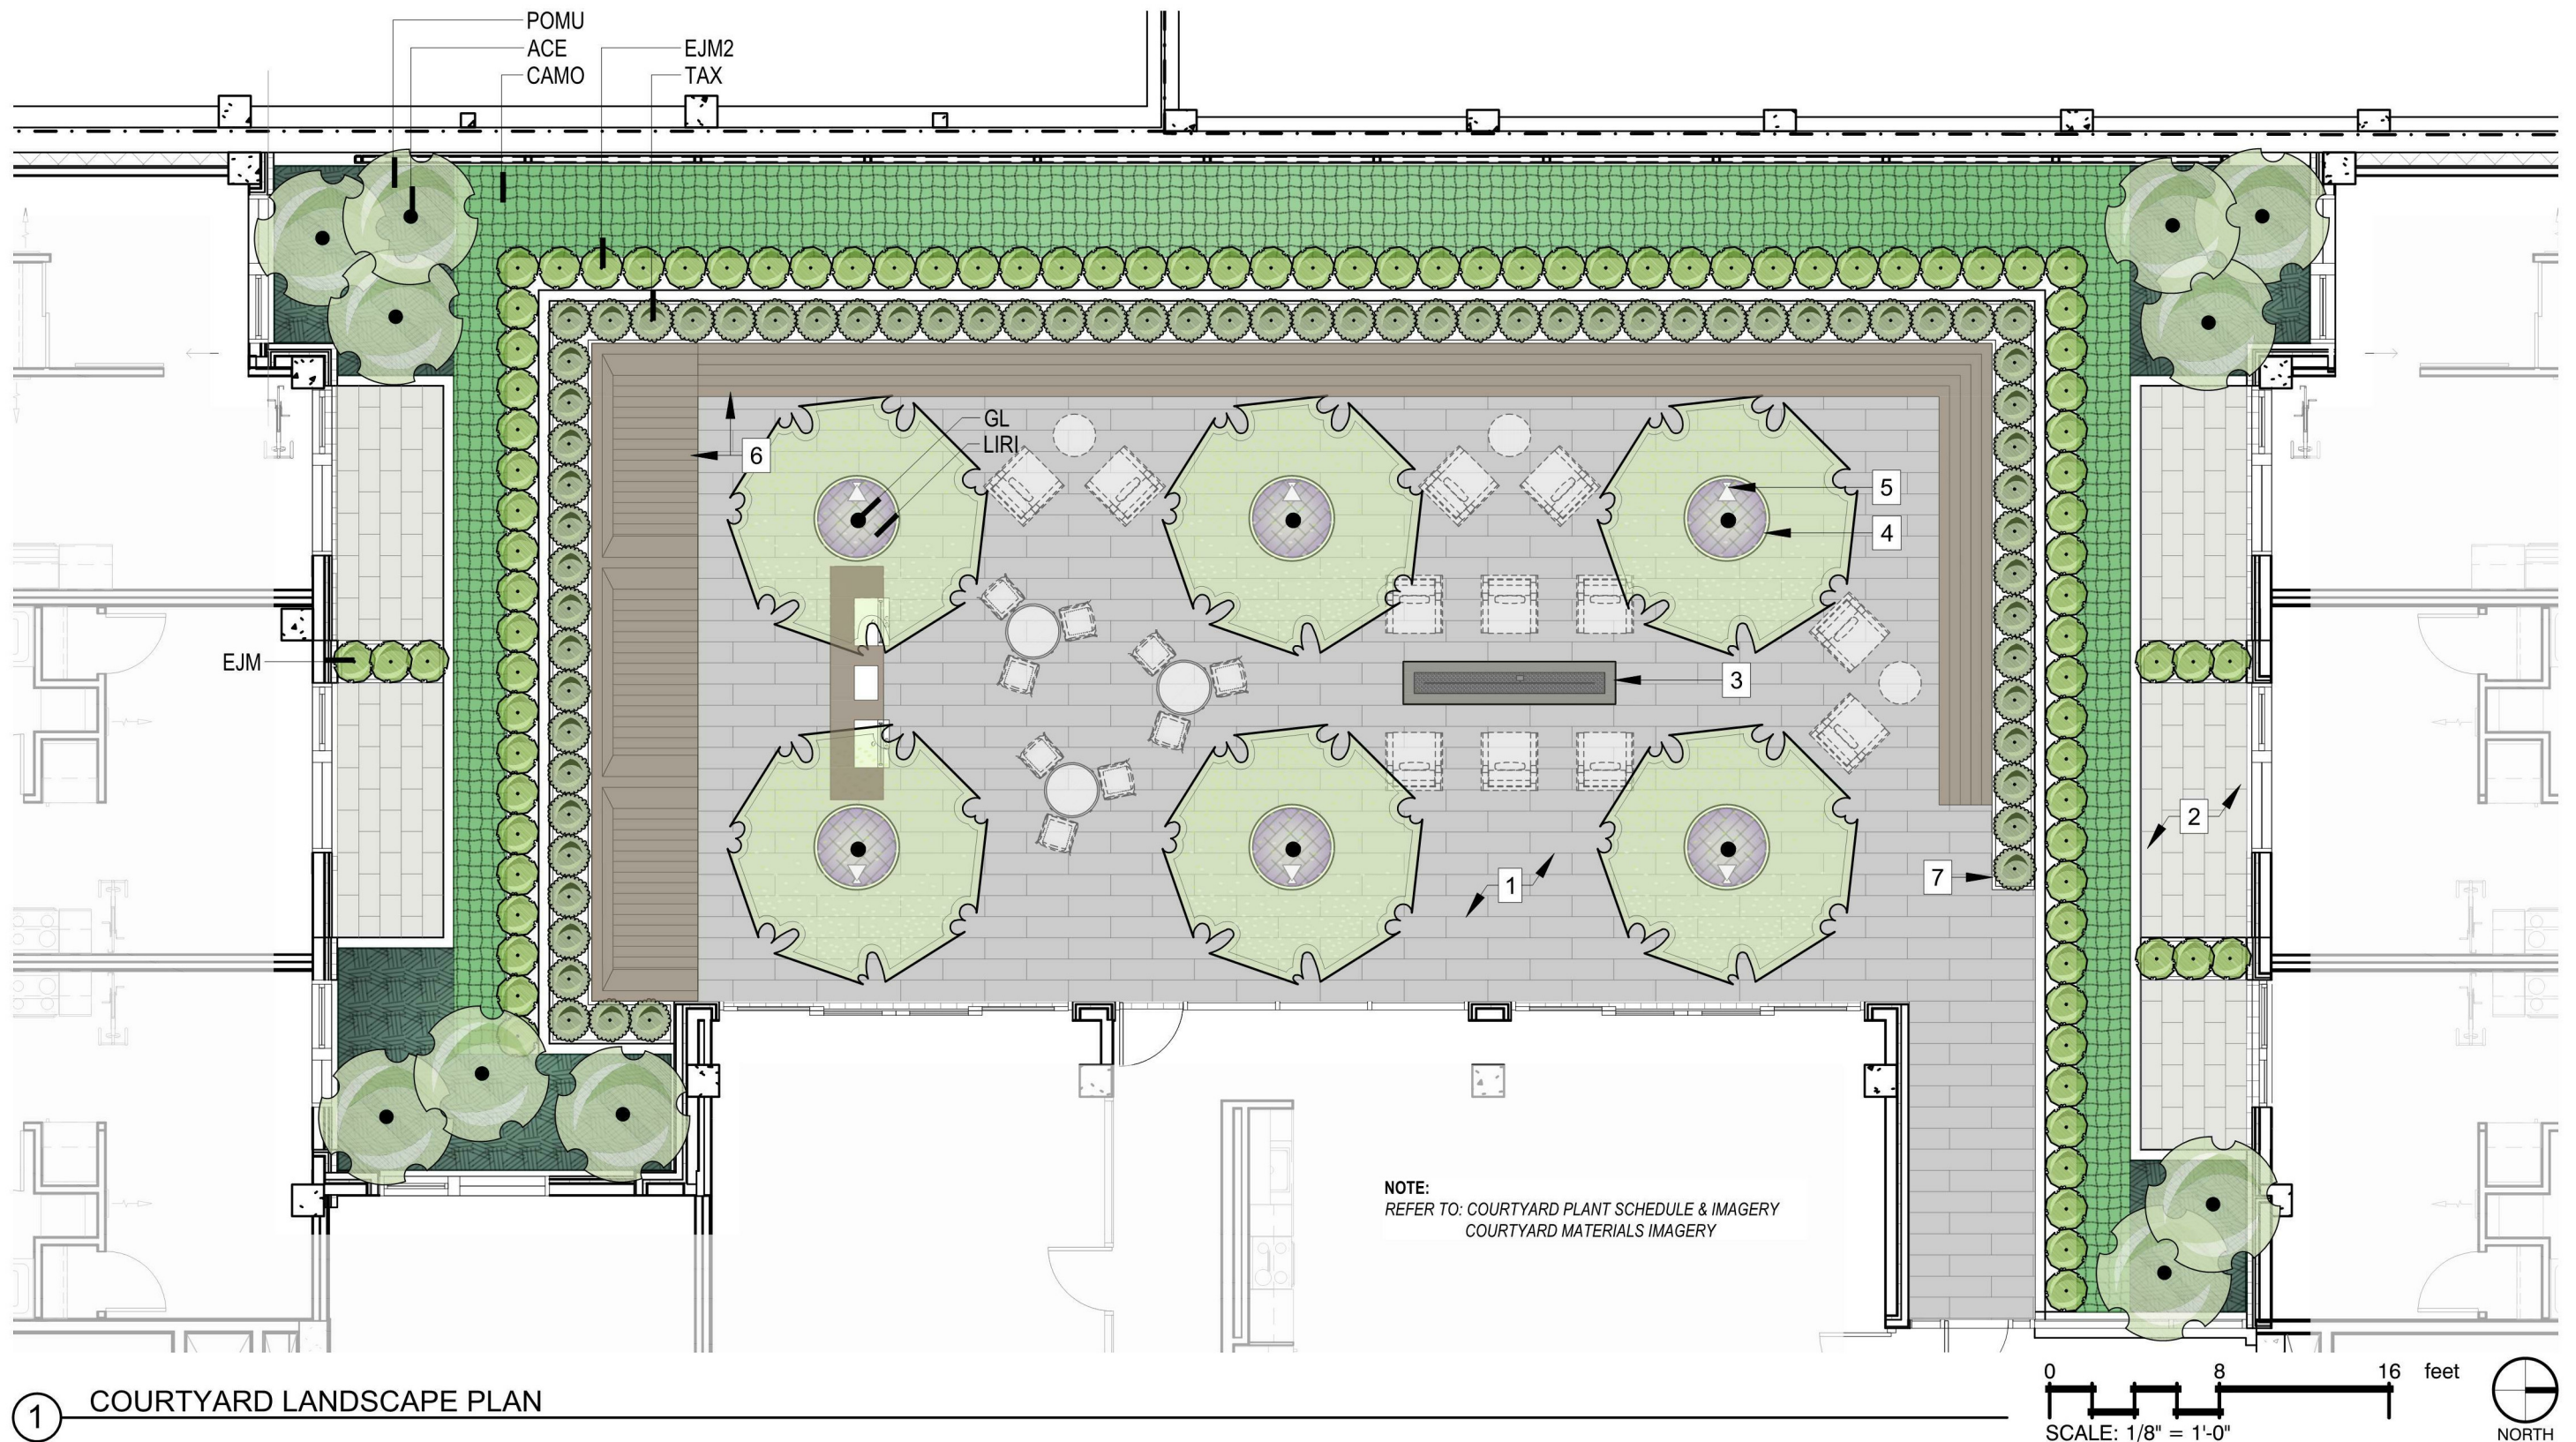

1 COURTYARD LANDSCAPE PLAN



tva architects inc.
 920 sw sixth avenue | suite 1500 | portland, oregon 97204
 phone: 503 220 0668 | www.tvaarchitects.com

LANDSCAPE COURTYARD PLAN





C71 ALDER.9TH

02.22.2018

Design Review LU 17-107667 DZ

820 SE ALDER ST.

COURTYARD PLANT SCHEDULE

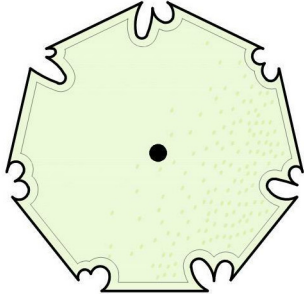  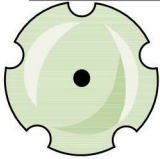TREES	CODE	COMMON NAME	SIZE	CALIPER	GROUND COVERS	CODE	COMMON NAME	SIZE	BULB/SF	SPACING
	GL	SUNBURST COMMON HONEYLOCUST GLEDITSIA TRIACANTHOS INERMIS 'SUNBURST' LIMBED UP 7'	B & B	2.5" CAL		LIRI	BIG BLUE LILYTURF LIRIOPE MUSCARI 'BIG BLUE'	1 GAL		12" o.c.
						CAMO	JAPANESE SEDGE CAREX MORROWII 'GOLD BAND'	1 GAL		12" o.c.
SHRUBS	CODE	COMMON NAME	SIZE	HT.						
	EJM	BOXLEAF EUONYMUS EUONYMUS JAPONICUS 'MICROPHYLLA'	3 GAL			POMU	WESTERN SWORD FERN POLYSTICHUM MUNITUM	3 GAL		24" o.c.
	TAX	FASTIGA ENGLISH YEW TAXUS BACCATA 'FASTIGATA'	5 GAL							
STORMWATER	CODE	COMMON NAME	SIZE	HT.						
	ACE	VINE MAPLE ACER CIRCINATUM LIMBED UP	25 GAL	8-10 FT.						
	EJM2	BOXLEAF EUONYMUS EUONYMUS JAPONICUS 'MICROPHYLLA'	3 GAL							



GL - SUNBURST
HONEYLOCUST



EJM(2) - BOXLEAF
EUONYMUS



TAX - FASTIGA ENGLISH
YEW



ACE - WINE MAPLE



POL - WESTERN SWORD
FERN




LIRI - BIG BLUE LILYTURF



CAMO - JAPANESE SEDGE

1 COURTYARD PLANT IMAGERY

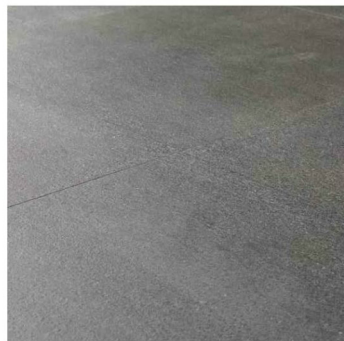

1 PORCELAIN PAVING
TYPE 1



2 PORCELAIN PAVING
TYPE 2



3 FIRE TABLE



4 LARGE PLANTERS



5 UPLIGHT



6 STEEL PLANTER



7 BENCH / LOUNGE
SEATING W/ LED LIGHT

2 COURTYARD MATERIALS IMAGERY



tva architects inc.
920 sw sixth avenue | suite 1500 | portland, oregon 97204
phone: 503 220 0668 | www.tvaarchitects.com


LANDSCAPE COURTYARD
MATERIALS

C73 ALDER.9TH

02.22.2018

Design Review LU 17-107667 DZ

820 SE ALDER ST.

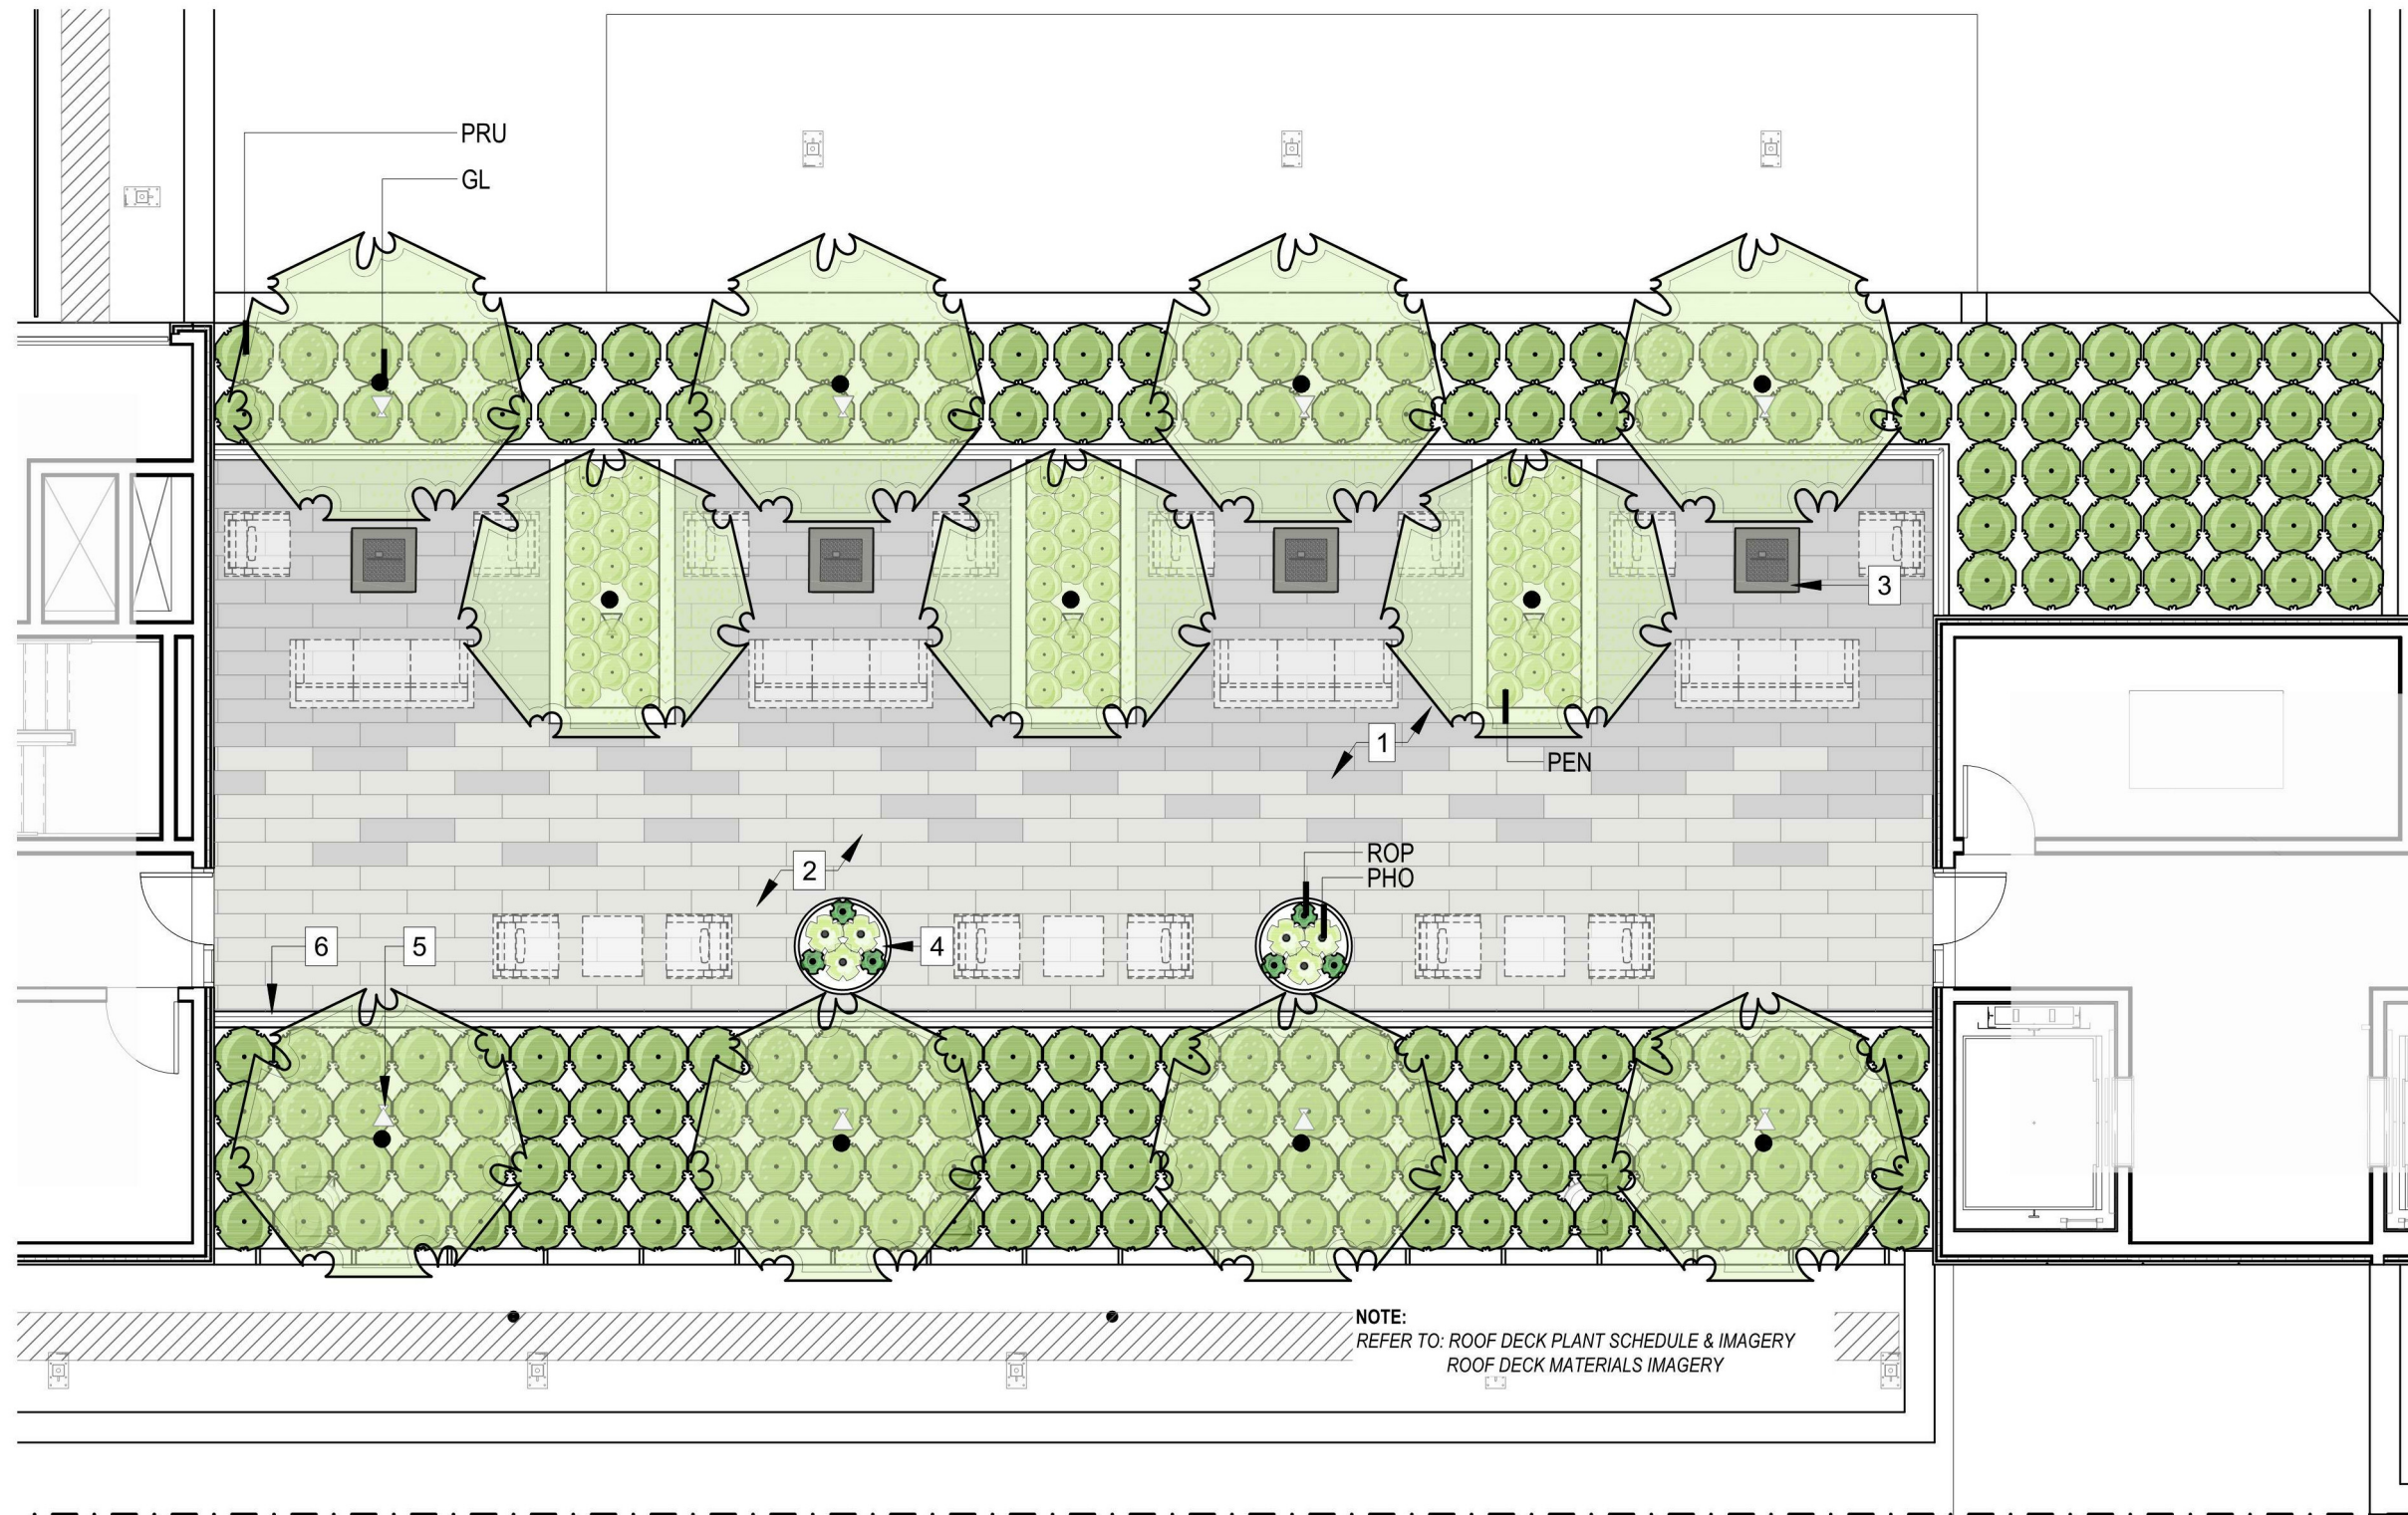

1 ROOF DECK LANDSCAPE PLAN

0 8 16 feet
SCALE: 1/8" = 1'-0"



tva architects inc.
920 sw sixth avenue | suite 1500 | portland, oregon 97204
phone: 503 220 0668 | www.tvaarchitects.com

LANDSCAPE ROOF PLAN


C74 ALDER.9TH

02.22.2018

Design Review LU 17-107667 DZ

820 SE ALDER ST.

ROOF DECK PLANT SCHEDULE

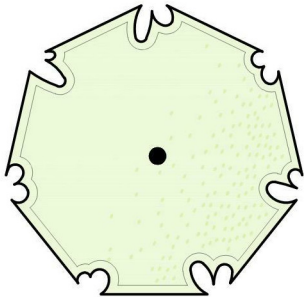TREES	CODE	COMMON NAME	SIZE	CALIPER		PRU	LUYKENS LAUREL PRUNUS LAUROCERASUS 'OTTO LUYKEN'	3 GAL
	GL	SUNBURST COMMON HONEYLOCUST GLEDITSIA TRIACANTHOS INERMIS 'SUNBURST' LIMBED UP 7'	B & B	2.5" CAL		ROP	CREeping ROSEMARY ROSMARINUS OFFICINALIS 'PROSTRATUS'	3 GAL
					GRASSES	CODE	COMMON NAME	SIZE HT.
						PEN	HAMELN DWARF FOUNTAIN GRASS PENNISETUM ALOPECUROIDES 'HAMELN'	2 GAL
SHRUBS	CODE	COMMON NAME	SIZE	HT.				
	PHO	NEW ZEALAND FLAX PHORMIUM TENAX 'WINGS OF GOLD'	3 GAL					



GL - SUNBURST
HONEYLOCUST



PRU - OTTO LUYKEN
LAUREL



PEN - DWARF FOUNTAIN
GRASS



PHO - WINGS OF GOLD
NEW ZEALAND FLAX





ROP - CREEPING
ROSEMARY

1 ROOF DECK PLANT SCHEDULE & IMAGERY

 1 PORCELAIN PAVING TYPE 1	 2 PORCELAIN PAVING TYPE 2	 3 FIRE TABLE	 4 LARGE PLANTERS	 5 UPLIGHT	 6 CONCRETE PLANTER
--	--	---	---	--	---

2 ROOF DECK MATERIALS IMAGERY

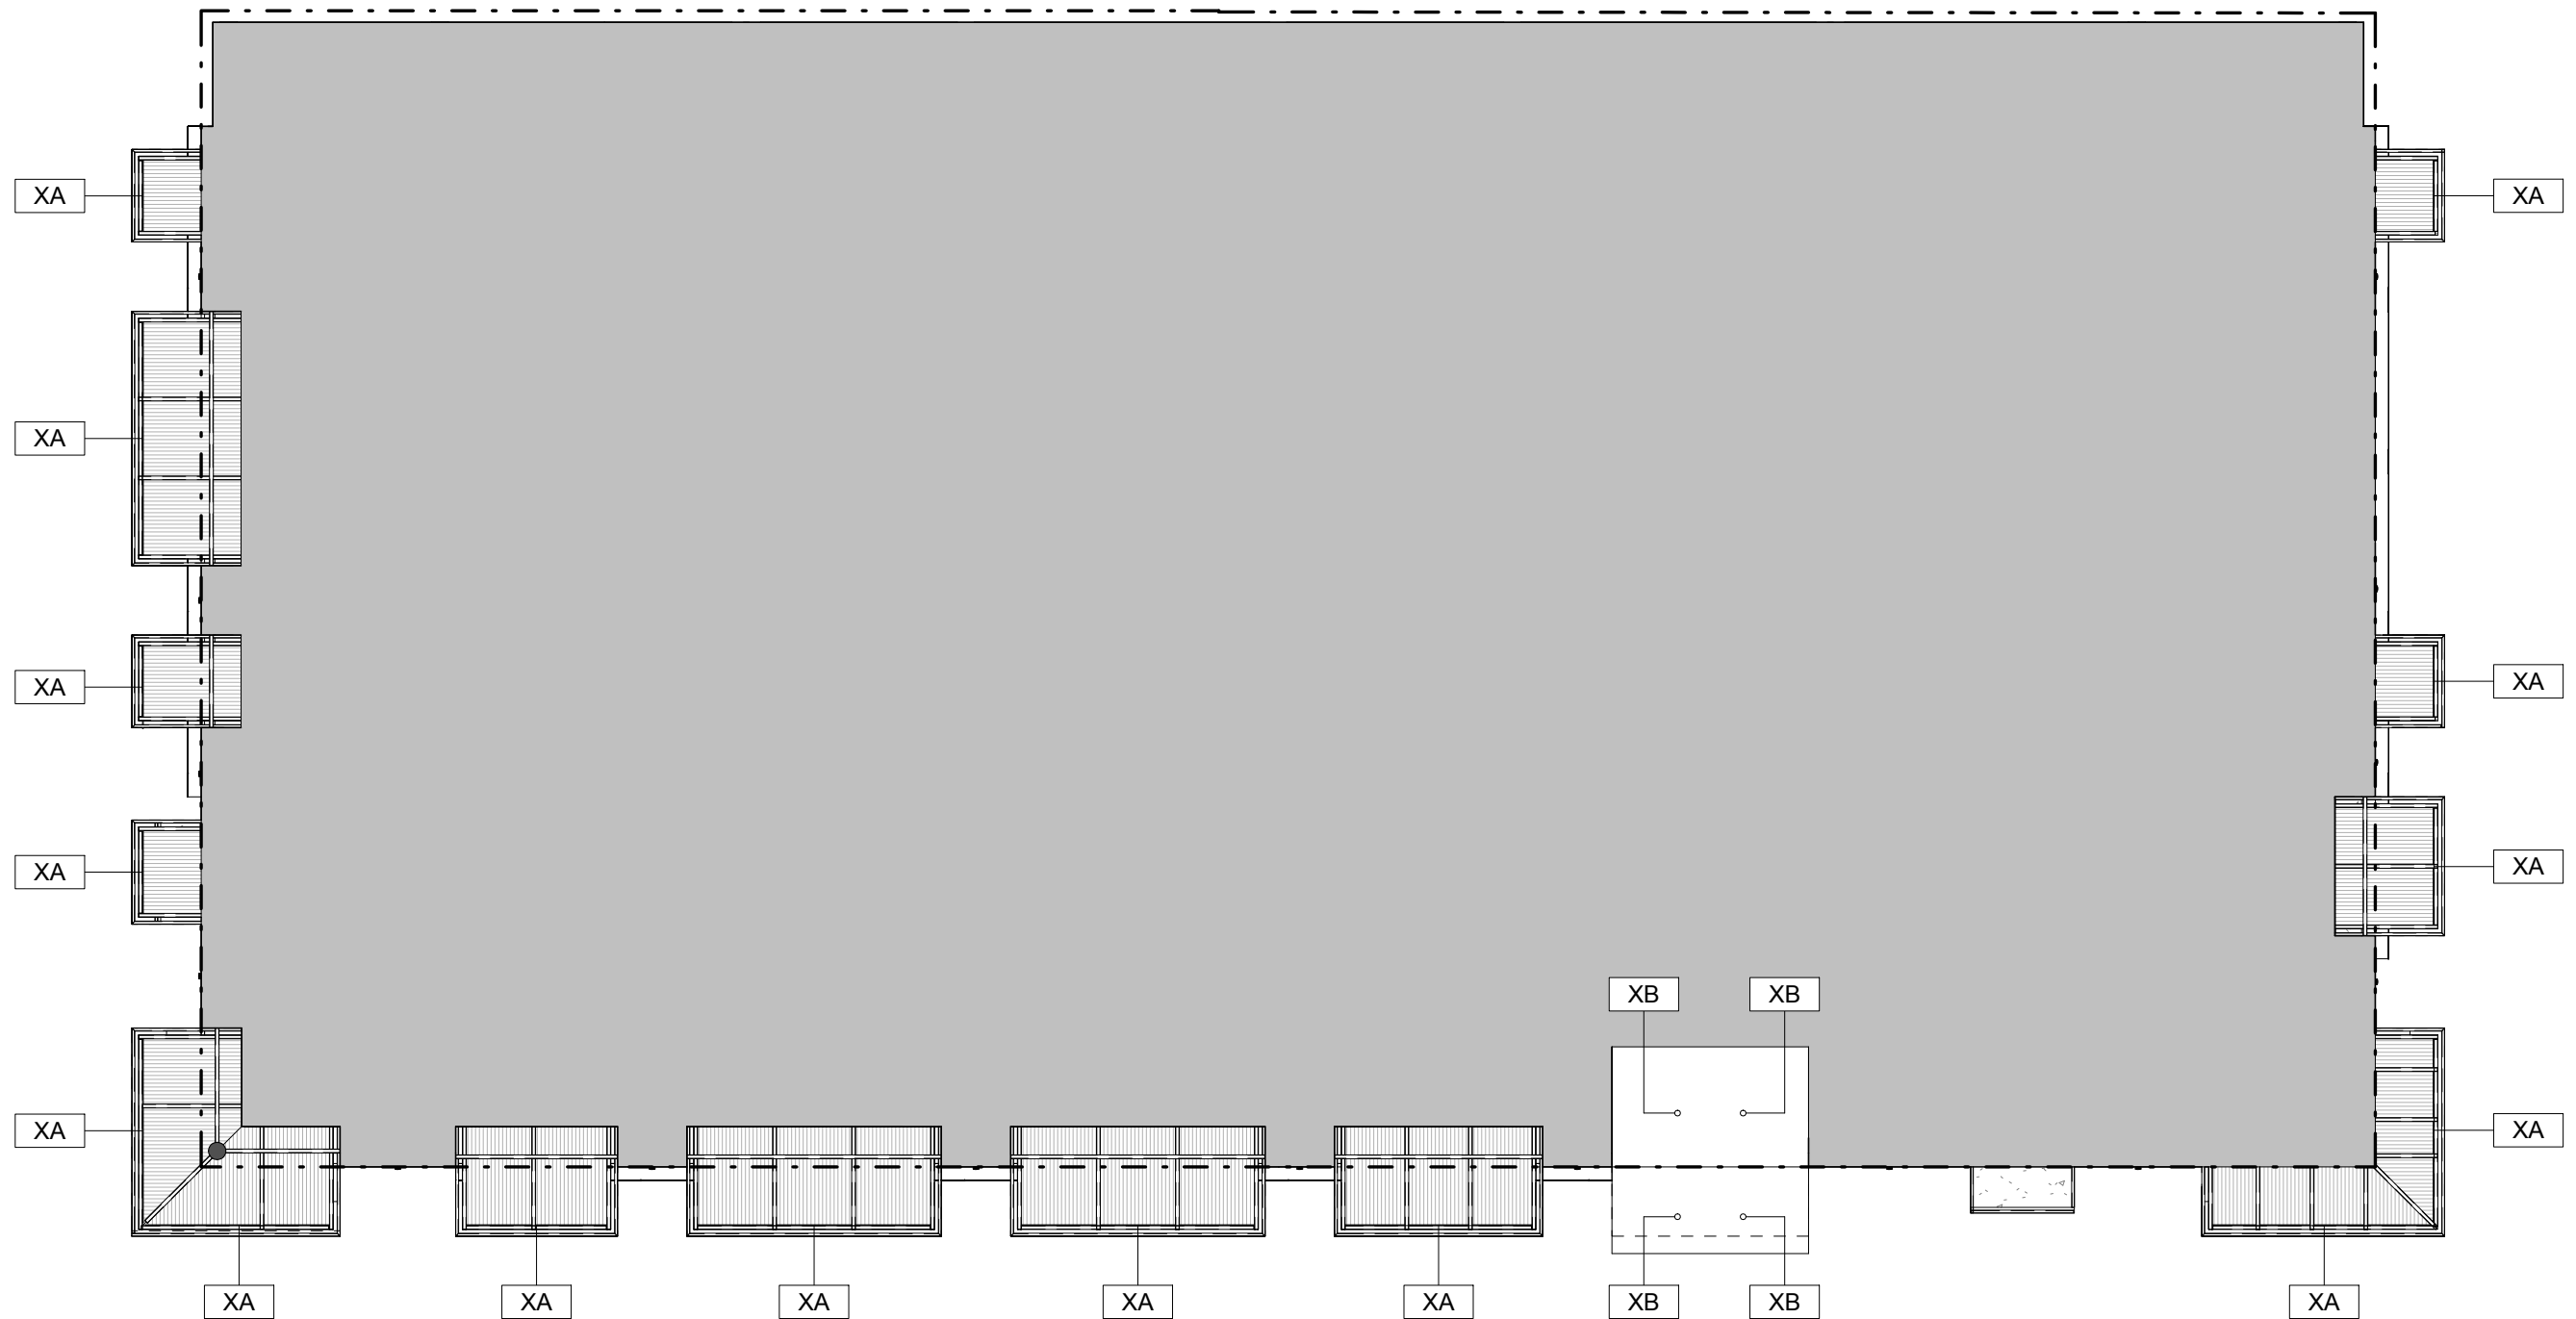

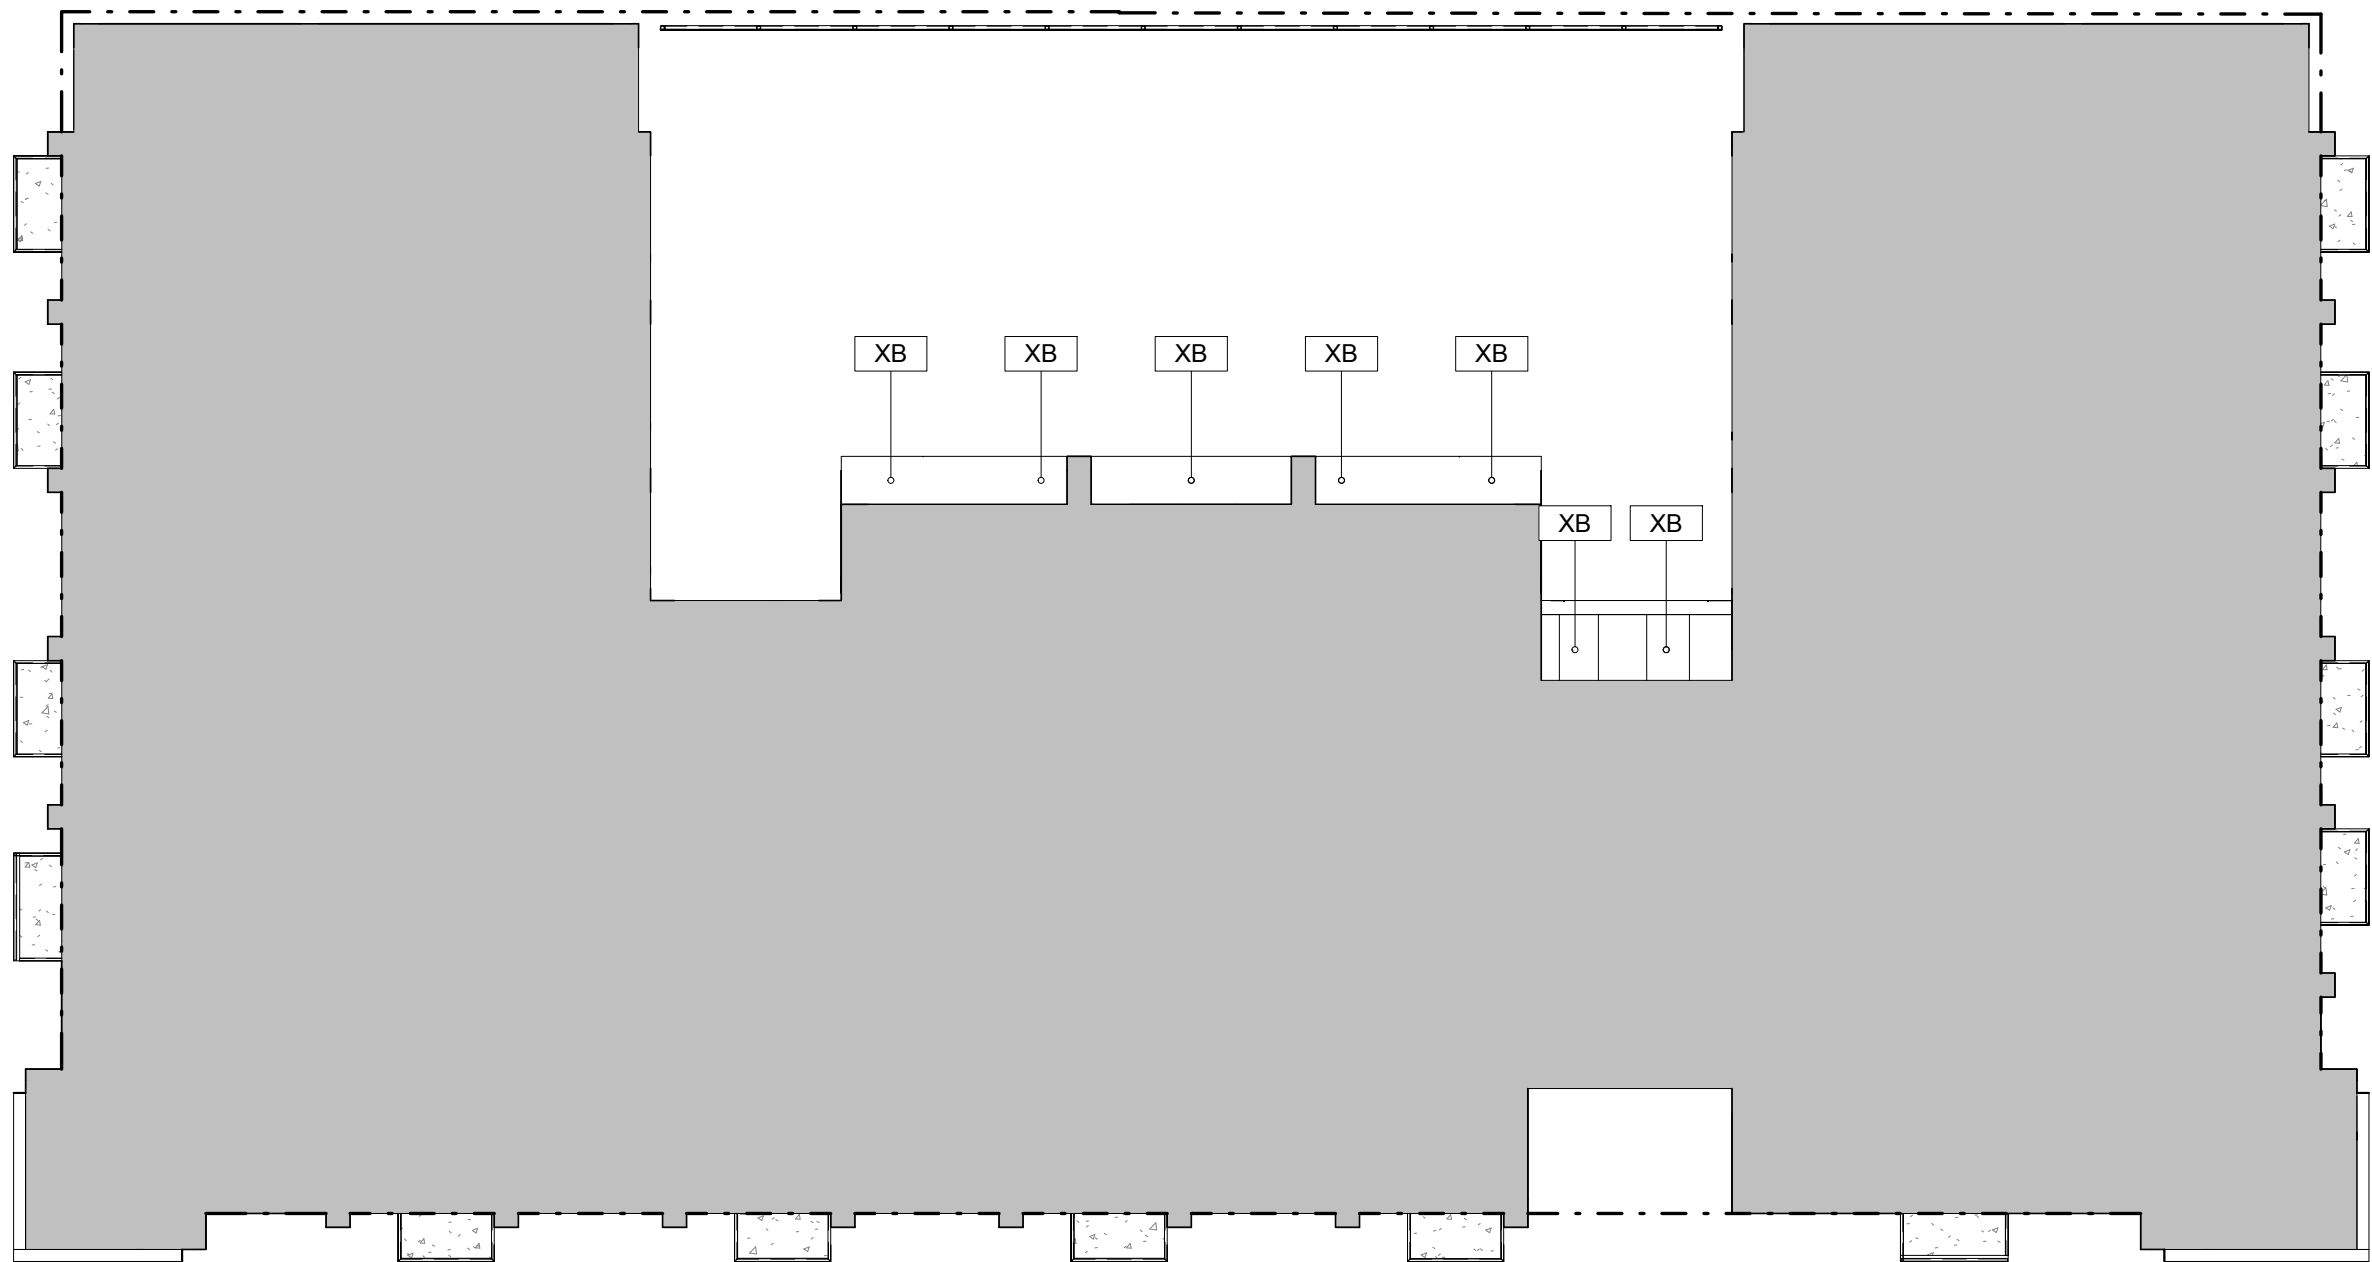

TYPE XA - LED STRIP LIGHT (CHANNEL)

MANUFACTURER: American Lighting
LED STRIP: Hybrid 2

120V | HYBRID 2 Reels

PROJECT:

TYPE:

LOCATION:

CAT:

Description
Low-profile LED Linear lighting with superb light output for indoor and outdoor use

Features

- Parallel wiring to each LED ensures that if one LED goes out, the rest of the cutting increment stays lit
- Flexible rubber housing with clear PVC lens are protected with UV inhibitor
- Various mounting, linking, and power accessories available (sold separately)

Mounting
Mounting clips or mounting track

Applications
Accent Lighting, Coves, Ledges, Shelves

Warranty
1 year Standard Linear


AMERICAN LIGHTING

BRIGHT IDEAS • INNOVATIVE SOLUTIONS

Technical Information

Hybrid 2 Reels					
Voltage	120V AC, 60Hz				
CCT	2700K	5000K	BLUE	GREEN	RED
Length	150 feet				
Wattage	2.3W/ft				
Lumens	145Lm/Ft	180Lm/Ft	25Lm/Ft	100Lm/Ft	18Lm/Ft
nm	N/A	N/A	465nm	520nm	625nm
CRI	82+ CRI	82+ CRI	N/A	N/A	N/A
Max Run	150 feet				
Cuttability	18"				
Beam Angle	120°				
Dimming	10-100% with most incandescent, low-voltage magnetic, and low-voltage electronic dimmers*				
Operating Temp	-30°C (-22°F) to 45°C (113°F)**				
Storage Temp	-10°C (14°F) to 30°C (86°F)**				
LED Spacing	Every 5/8"; 20 per foot				
Rating	cETLus Listed† ; Indoor/Outdoor; IP65				
Rated Life	30,000 Hours				

*Minimum loads may apply. Per the NEC, switched wall outlets cannot be used with wall dimmers.
**Do not install in inclement weather or extreme temperature conditions (i.e. -25°C (-13°F) and below)
† cETLus Listing for 120V is void if product is cut

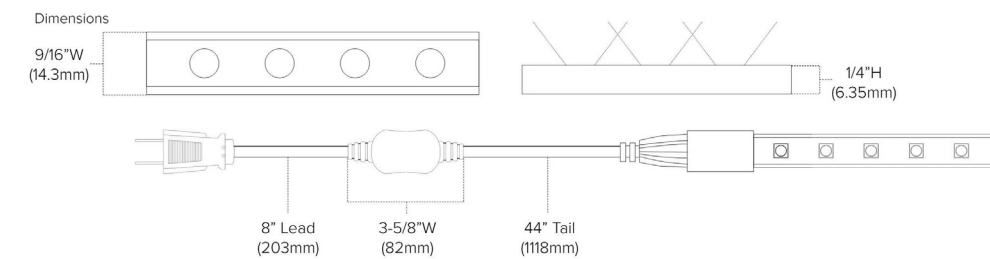

120V 24V | HYBRID 2 Reels

AMERICAN LIGHTING

BRIGHT IDEAS • INNOVATIVE SOLUTIONS

Ordering Information

Reels

VOLTAGE

120 = 120V AC

MODEL

H2

CCT

WW = 2700K
WH = 5000K
BL = Blue
GR = Red
RE = Green

Hybrid 2 120V Reels Include:

- (1) 5ft removable power cord with 8A inverter
- (1) Removable end cap on dead end
- (4) ADDITIONAL H2-CONKIT-8A
- (50) Clear plastic mounting clips with screws

Example Part # **120-H2-WW**

120

-

H2

-


WW

Power Accessories

Image	Part Number	Description
	H2-CONKIT-8A	120V power connection kit includes: (1) 120V AC 5ft power cord with 8A inverter, (1) power pin, (1) end cap, and (2) 4" sections of shrink tube (120V Hybrid 2 Reels only)

Accessories

Image	Part Number	Description
	H2-SPL	Splice Kit includes (1) connection sleeve assembly, (2) power pins, and (2) 3" sections of shrink tube
	H2-JUMP5	6" jumper/linking cable for Hybrid 2 Reels includes (2) pin connectors and (2) 4" sections of shrink tube
	H2-JUMP3	3ft jumper/linking cable for Hybrid 2 Reels includes (2) pin connectors and (2) 4" sections of shrink tube
	H2-JUMP10	10ft jumper/linking cable for Hybrid 2 Reels includes (2) pin connectors and (2) 4" sections of shrink tube
	H2-JUMP20	20ft jumper/linking cable for Hybrid 2 Reels includes (2) pin connectors and (2) 4" sections of shrink tube
	H2-TRACK-3	3ft clear plastic mounting track (23/32"W x 13/32"H)
	H2-CHAN-3	3ft aluminum mounting channel (23/32"W x 12/32"H)
	H2-ENDS	Clear plastic end caps for Hybrid 2 (bag of 10)
	H2-CLIPS	Clear plastic mounting clips with mounting screws for Hybrid 2 (bag of 10)

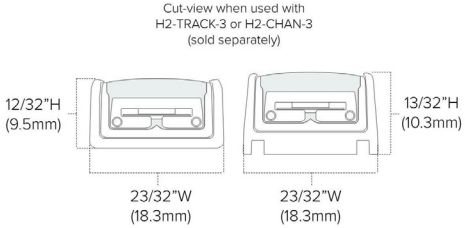

SCHEDULE - EXTERIOR LIGHTING		
Type Mark	Description	Count
XA	LED STRIP LIGHT	19
XB	LED DOWNLIGHT	11
XC	LED IN-GRADE UPLIGHT	2
XD	SURFACE MOUNTED UP/DOWN LIGHT w/ SINGLE SPIKE	15
XE	LANDSCAPE UPLIGHT	17
XW	LED Mini Wall-Pack	5

TYPE XB - LED DOWNLIGHT

MANUFACTURER: SATCO
PRODUCT: S9331



S9331

13.5W/LED/7"FLUSH/30K/RD/WH
13.5 watt; 7" Flush Mount LED Fixture; 3000K; Round Shape;
White Finish; 120 volts

- Features
- Surface mount fixture
 - Solid State LED lighting
 - Long life
 - 5 Year limited warranty
 - Dimmable
 - Damp location

- Compatible Dimmers
- Leviton 6674
 - Lutron C.L. Family - Gen. 2.2 or above
 - Lutron NTCL-250
 - Lutron SLV-600P



S9331

Item Number	Product Line	UPC	Voltage	Watts	Incandescent Equivalent	Fixture Type	Base		
S9331	BLINK	045923093319	120	13.5	60W	Flush Mount	Connector		
Lamp Code			Dimmable/Non-Dimmable	Finish	MOL In Inches	MOD In Inches	Initial Lumens	Average Rated Hours	Kelvin Temp
13.5W/LED/7"FLUSH/30K/RD/WH			Dimmable	White	1"	7.00"	820	40000	3000
Color	CRI	Beam Spread Deg	Operating Temperature		Pack	Package Type	ENERGY STAR	RoHS Compliant	
Warm White	80+	108	-18°C (0°F) to a maximum of +46°C (115°F)		12	Box	ENERGY STAR	Yes	
UL or ETL Listed			UL Classification				Warranty		
Yes			cETLus - Damp Location Rated				5 Year Limited		

TYPE XC - LED IN-GRADE UPLIGHT

MANUFACTURER: WAC
PRODUCT: 5032

3" INGROUND 120V
5032

WAC
LANDSCAPE LIGHTING



Fixture Type:

Catalog Number:

Project:

Location:

PRODUCT DESCRIPTION
Landscape Wall Wash Luminaire

FEATURES

- Adjustable beam angle
- Integral dimmer
- IP67 rated, protected from temporary immersion under water
- Drive over up to 4500lbs
- Solid diecast brass or corrosion resistant aluminum
- Available concrete pour kit
- 6' lead wire and wire nuts included
- Maintains constant lumen output against voltage drop
- UL 1598 listed
- Not suitable to use with external dimmers

SPECIFICATIONS

Input: 110V - 120VAC
Power: 3W to 11.5W
Brightness: 65 lm to 515 lm
Beam Angle: 15° to 60°
CRi: 85
Rated Life: 45,000 hours


IEC safety Standard	Walk over	Drive over
Resistance to static load test	Yes (1125lbs)	Yes (4496lbs)
Resistance to torque and shear loads test	N/A	Yes

ORDERING NUMBER		Color Temp	Finish
5032	3" Inground 120V	30 3000K	BZ Bronze on Aluminum BBR Bronze on Brass

5032-30
Example: 5032-30BBR

3" INGROUND 120V
5032

WAC
LANDSCAPE LIGHTING

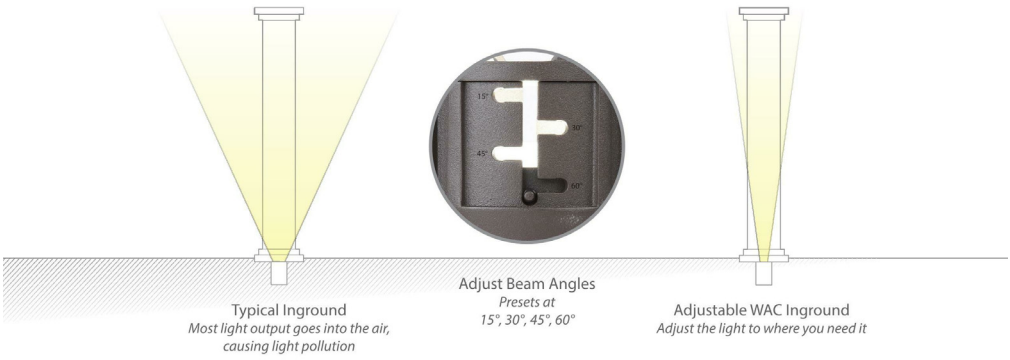

Typical Inground
Most light output goes into the air,
causing light pollution

Adjust Beam Angles
Presets at
15°, 30°, 45°, 60°

Adjustable WAC Inground
Adjust the light to where you need it



Control Brightness
Adjustable from 65lm to 515lm
Presets Comparable to
10W, 25W, 35W, 50W, 75W Halogen source

3" INGROUND 120V
5032

WAC
LANDSCAPE LIGHTING

Rock Guard
Protects the fixture face



5030-GRD-BZ
Bronze on Aluminum

5030-GRD-BBR
Bronze on Brass

Optics
Enhances saturation of florals and foliage



LENS-25-AMB
Amber

LENS-25-RED
Red

LENS-25-FR
Frosted

LENS-25-GRN
Green


LENS-25-BLU
Blue

LENS-25-HCL
Honeycomb Louver
Reduces glare

Concrete Pour Kit
For installation in concrete
Five 1/2" NPT threaded holes, PC



5030-PIP-PVC
Shown with temporary dense foam cap

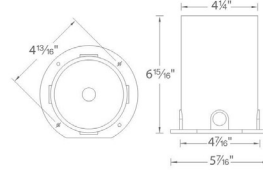

wacighting.com Phone (800) 526.2588 Fax (800) 526.2585	Headquarters/Eastern Distribution Center 44 Harbor Park Drive Port Washington, NY 11050	Central Distribution Center 1600 Distribution Ct Lithia Springs, GA 30122	Western Distribution Center 1750 Archibald Avenue Ontario, CA 91760
--	---	---	---

WAC Lighting retains the right to modify the design of our products at any time as part of the company's continuous improvement program. FEB 2017

wacighting.com Phone (800) 526.2588 Fax (800) 526.2585	Headquarters/Eastern Distribution Center 44 Harbor Park Drive Port Washington, NY 11050	Central Distribution Center 1600 Distribution Ct Lithia Springs, GA 30122	Western Distribution Center 1750 Archibald Avenue Ontario, CA 91760
--	---	---	---

WAC Lighting retains the right to modify the design of our products at any time as part of the company's continuous improvement program. FEB 2017

wacighting.com Phone (800) 526.2588 Fax (800) 526.2585	Headquarters/Eastern Distribution Center 44 Harbor Park Drive Port Washington, NY 11050	Central Distribution Center 1600 Distribution Ct Lithia Springs, GA 30122	Western Distribution Center 1750 Archibald Avenue Ontario, CA 91760
--	---	---	---

WAC Lighting retains the right to modify the design of our products at any time as part of the company's continuous improvement program. FEB 2017

TYPE XD - SURFACE MOUNTED UP/DOWN

MANUFACTURER: BEGA
PRODUCT: 33 221

Wall luminaires with shielded light sources

Housing: One piece die-cast aluminum supplied with universal mounting bracket for direct attachment to 3½" or 4" octagonal wiring box. A round "rotation plate" allows the housing to be precisely leveled (or rotated) after installation. Die castings are marine grade, copper free (≤ 0.3% copper content) A360.0 aluminum alloy.

Enclosure: Molded clear borosilicate glass, fully gasketed for water tight operation using silicone rubber gaskets.

Electrical: Lampholders; Incandescent, double contact bayonet, stainless steel with porcelain insulator disk, rated 600. Available in 120V only.

Finish: All BEGA standard finishes are polyester powder coat with minimum 3 mil thickness. Available in five standard BEGA colors: Black (BLK); White (WHT); Bronze (BRZ); Silver (SLV); Eurocoat™ (URO). To specify, add appropriate suffix to catalog number. Custom colors supplied on special order.

U.L. listed for US and Canadian Standards, suitable for wet locations). Protection class: IP 65.

Type:
BEGA Product:
Project:
Voltage:
Color:
Options:
Modified:



Wide spread and very narrow beam				
	Lamp	Lumen	A	B
33221	1 100W T4 DCB	1900	5%	6%

BEGA-US 1000 BEGA Way, Carpinteria, CA 93013 (805) 684-0533 FAX (805) 566-9474 www.bega-us.com
©copyright BEGA-US 2016 Updated 02/16

TYPE XE - LANDSCAPE UPLIGHT

MANUFACTURER: RAB
PRODUCT: LFLED8YB

LFLED8YB




Project:	Type:																																
Prepared By:	Date:																																
<table><tr><td colspan="2">Driver Info</td><td colspan="2">LED Info</td></tr><tr><td>Type:</td><td>Constant Current</td><td>Watts:</td><td>8W</td></tr><tr><td>120V:</td><td>0.14</td><td>Color Temp:</td><td>3000K</td></tr><tr><td>208V:</td><td>0.09</td><td>Color Accuracy:</td><td>83 CRI</td></tr><tr><td>240V:</td><td>0.08</td><td>L70 Lifespan:</td><td>N/A</td></tr><tr><td>277V:</td><td>N/A</td><td>Lumens:</td><td>511</td></tr><tr><td>Input Watts:</td><td>7W</td><td>Efficacy:</td><td>71 LPW</td></tr><tr><td>Efficiency:</td><td>N/A</td><td></td><td></td></tr></table>		Driver Info		LED Info		Type:	Constant Current	Watts:	8W	120V:	0.14	Color Temp:	3000K	208V:	0.09	Color Accuracy:	83 CRI	240V:	0.08	L70 Lifespan:	N/A	277V:	N/A	Lumens:	511	Input Watts:	7W	Efficacy:	71 LPW	Efficiency:	N/A		
Driver Info		LED Info																															
Type:	Constant Current	Watts:	8W																														
120V:	0.14	Color Temp:	3000K																														
208V:	0.09	Color Accuracy:	83 CRI																														
240V:	0.08	L70 Lifespan:	N/A																														
277V:	N/A	Lumens:	511																														
Input Watts:	7W	Efficacy:	71 LPW																														
Efficiency:	N/A																																

Technical Specifications

Listings
UL Listing:
Suitable for wet locations. Suitable for ground mounting.
IESNA LM-79 & IESNA LM-80 Testing:
RAB LED luminaires have been tested by an independent laboratory in accordance with IESNA LM-79 and 80, and have received the Department of Energy "Lighting Facts" label.
LED Characteristics
LED:
High-output, long-life LED
Color Consistency:
4-step MacAdam Ellipse binning to achieve consistent fixture-to-fixture color.
Color Stability:
LED color temperature is warrantied to shift no more than 200K in CCT over a 5 year period.
Color Uniformity:
RAB's range of CCT (Correlated Color Temperature) follows the guidelines of the American National Standard for (SSL) Products, ANSI C78.377-2017.
Electrical
Driver:
Constant Current, Class 2, 50/60 Hz, 100-240VAC: 0.20Amps
Optical
Spot Lens:
Optional spot lens enables a tool-less conversion to a NEMA Type 3H x 3V. Great for accent lighting or grazing buildings for an artistic touch.

Narrow Spot Lens:
Optional narrow spot lens enables a tool-less conversion to a NEMA Type 3H x 3V. Great for accent lighting or grazing buildings for an artistic touch.
Construction
Cold Weather Starting:
Minimum starting temperature is -40°C (-40°F)
Ambient Temperature:
Suitable for 40°C (104°F) ambient temperatures
Thermal Management:
Optimized using computational fluid dynamics software to ensure long LED and driver lifespan
Housing:
Precision die-cast aluminum, lens frame and mounting arm
Lens:
Microprismatic diffuser produces a smooth distribution and low glare.
Gaskets:
High temperature silicone
Finish:
Our environmentally friendly polyester powder coatings are formulated for high-durability and long-lasting color, and contains no VOC or toxic heavy metals
Green Technology:
Mercury and UV free. RoHS compliant components. Polyester powder coat finish formulated without the use of VOC or toxic heavy metals.
Other
Warranty:
RAB warrants that our LED products will be free from defects in materials and workmanship for a period of five (5) years from the date of delivery to the end user, including coverage of light output, color stability, driver performance and fixture finish.
California Title 24:
LFLED8 complies with 2013 California Title 24 building and electrical codes as a commercial outdoor non-pole-mounted fixture < 30 Watts when used with a photosensor control. Select catalog number PCS900(120V) or PCS900/277 to order a photosensor.
Patents:
The design of the LFLED is protected by Taiwan Patent 01510966 and pending patents in US, Canada, China, and Mexico.
Equivalency:
Equivalent to 50W MR16.
Buy American Act Compliance:
RAB values USA manufacturing! Upon request, RAB may be able to manufacture this product to be compliant with the Buy American Act (BAA). Please contact customer service to request a quote for the product to be made BAA compliant.

LFLED8YB

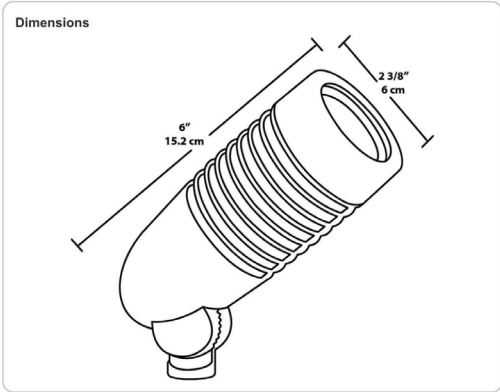

Features
Microprismatic diffuser produces a smooth distribution and low glare
4H x 4V NEMA beam spread
Optional spot and narrow spot hood reflectors available
Runs cool; prevents burning foliage or fingers
5-year warranty

Family		Watts	Color Temp	Finish
LFLED		8	Y	B
		8 = 8W	Blank = 5000K (Cool) N = 4000K (Neutral) Y = 3000K (Warm)	A = Bronze W = White B = Black VG = Verde Green



tva architects inc.
920 sw sixth avenue | suite 1500 | portland, oregon 97204
phone: 503 220 0668 | www.tvaarchitects.com

LIGHTING CUT SHEETS


C89 ALDER.9TH

Design Review LU 17-107667 DZ
820 SE ALDER ST.

02.22.2018

BRICK

MANUFACTURER: Mutual Materials
SIZE : Norman
COLOR: Coal Creek

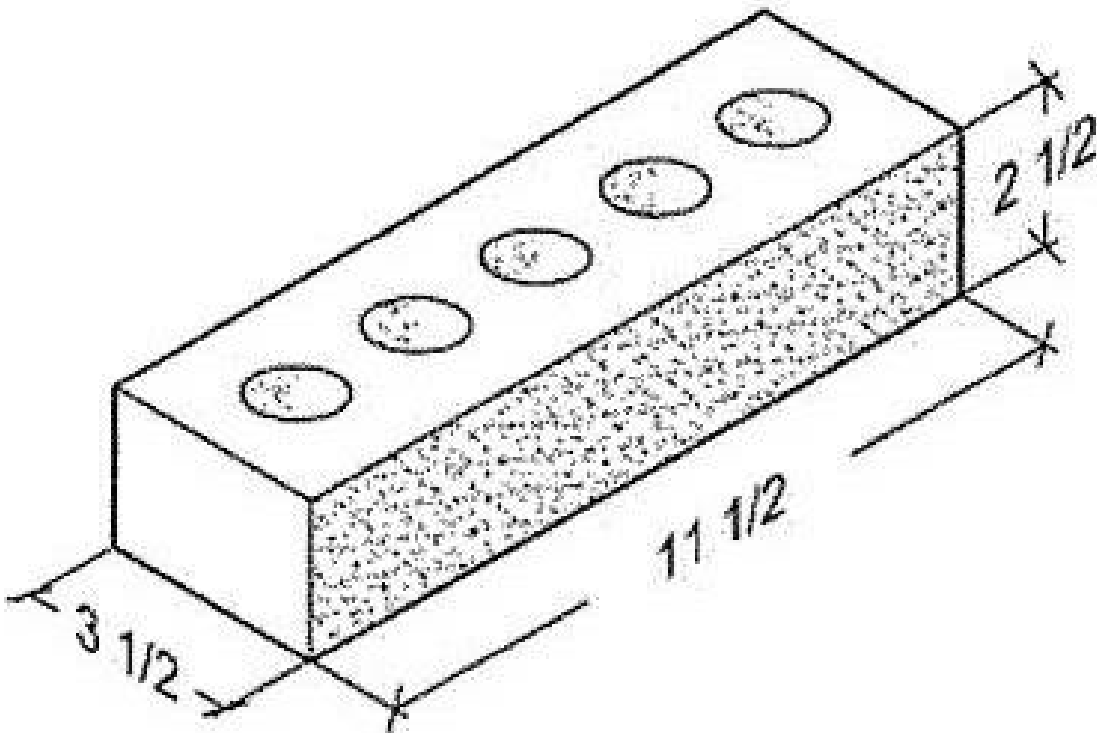

tva architects inc.
920 sw sixth avenue | suite 1500 | portland, oregon 97204
phone: 503 220 0668 | www.tvaarchitects.com

MATERIAL CUT SHEETS

C90 ALDER.9TH

02.22.2018

Design Review LU 17-107667 DZ
820 SE ALDER ST.

PORCELAIN TILE

MANUFACTURER: DAL TILE
SERIES: DIGNITARY
PART #: DR1112241T
FINISH: MATTE
COLOR: GOVERNOR BLACK

FLOOR | WALL

DIGNITARY™
STONE ATTACHÉ™ COLLECTION – COLORBODY™ PORCELAIN

SIZES



			Thickness	Sq. Ft. per Carton	Pieces per Carton
	24 x 48 Field Tile (Unpolished)	(23-7/16" x 47") (59.50 cm x 119.30 cm)	3/8"	15.50	2



GOVERNOR BLACK DR11

HONEYCOMB BACKED SMOOTH METAL PANEL

MANUFACTURER: AMW
PANEL: Alumacore Cladding Panel
GAUGE: 24GA
FINISH: Kynar 500

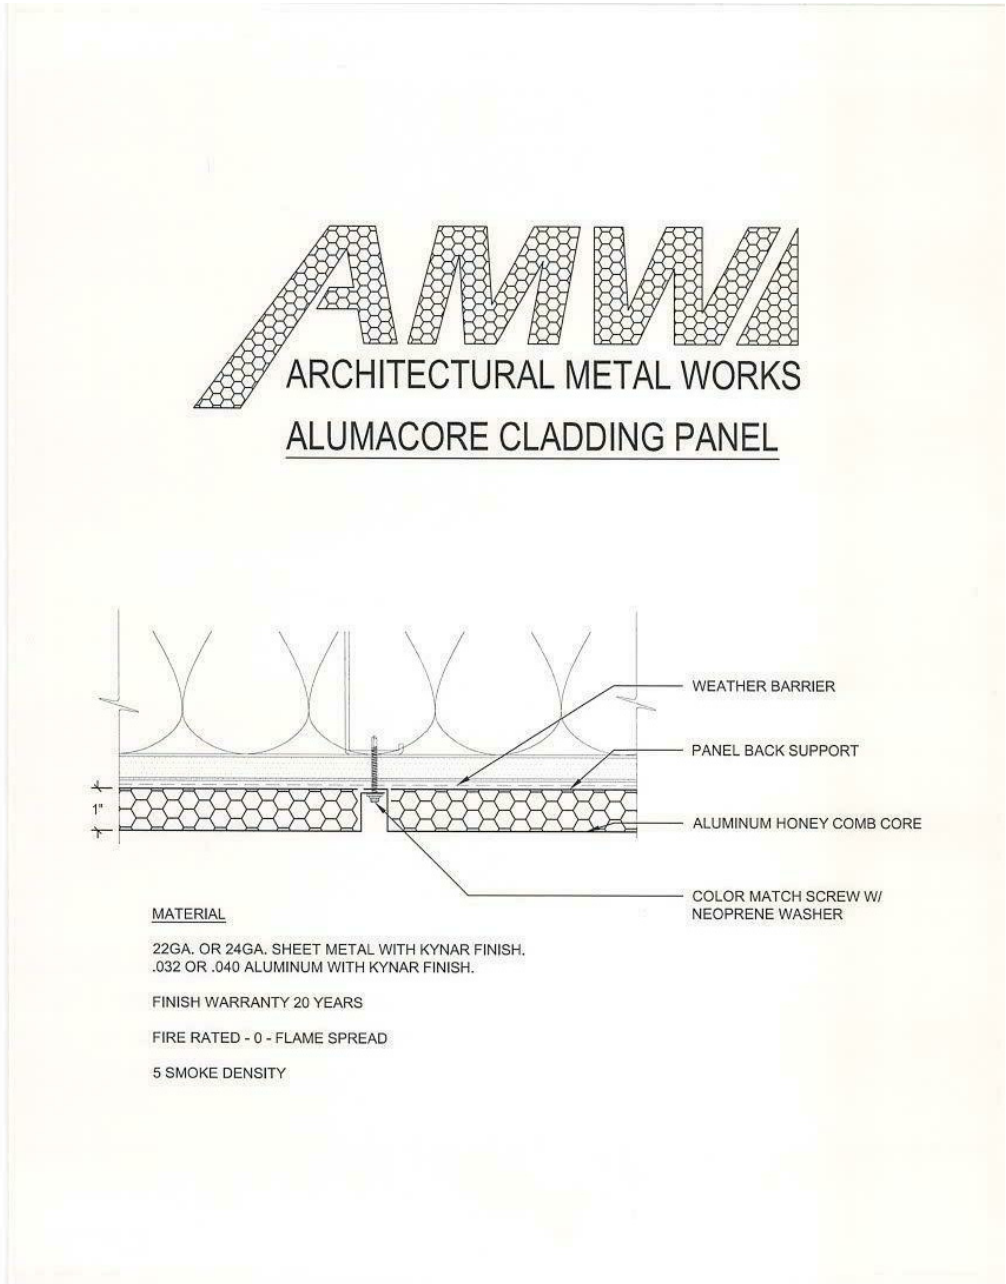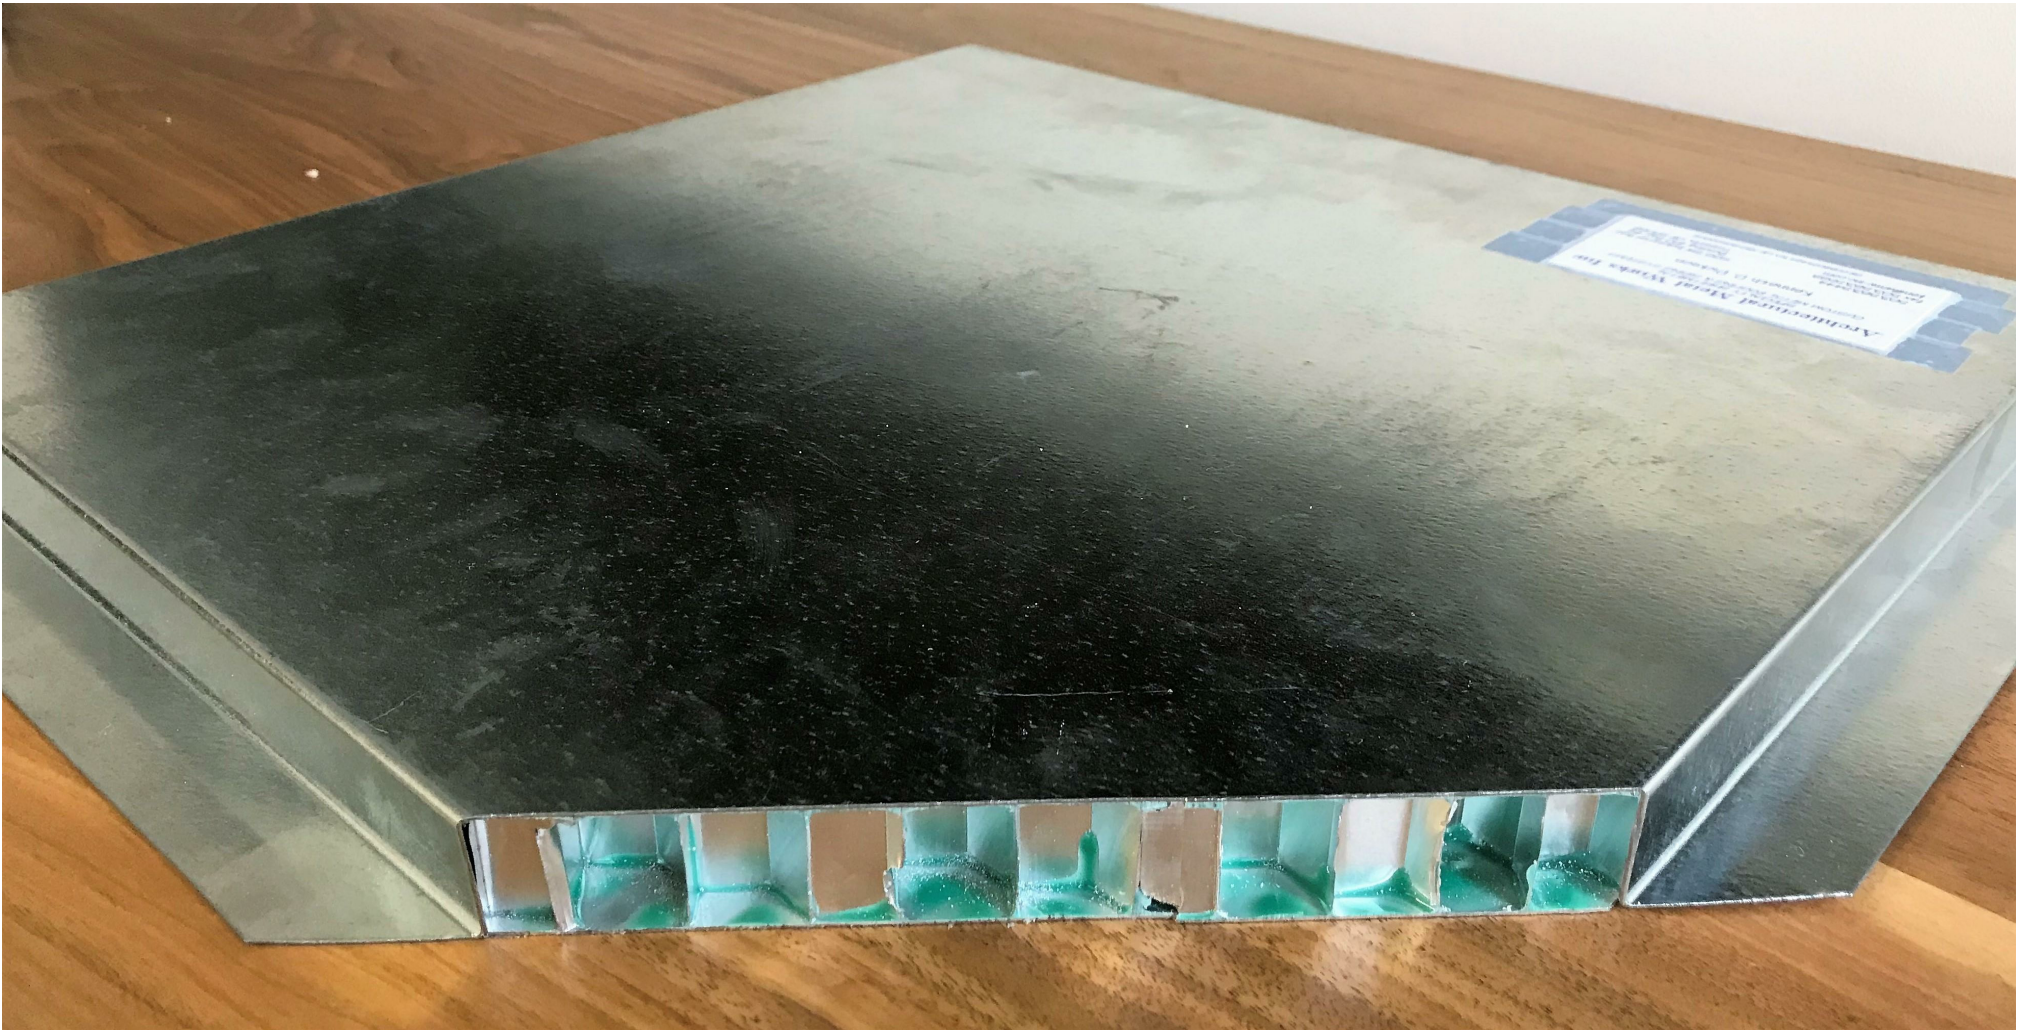

tva architects inc.
920 sw sixth avenue | suite 1500 | portland, oregon 97204
phone: 503 220 0668 | www.tvaarchitects.com

MATERIAL CUT SHEETS

C92 ALDER.9TH

02.22.2018

Design Review LU 17-107667 DZ
820 SE ALDER ST.

RIBBED METAL PANEL

MANUFACTURER: Metal Sales
PROFILE: T-10A
GAUGE: 24 GA
FINISH: Kynar 500



CONDENSED TECHNICAL REFERENCE

T-10A PANEL

ATTACHMENT DETAIL

GENERAL INFORMATION

► Substructure
T-10A Panel is designed to be utilized over open structural framing or a solid substrate.

► Coverage
T-10A Panels are available in a 1 1/2 inch depth with a 28 inch width coverage.

► Length
Minimum factory cut length is 5'-0".
Maximum recommended panel length is 36'-0".

► Fasteners
The fastener selection guide should be consulted for choosing the proper fastener for specific applications. Quantity and type of fastener must meet necessary loading and code requirements.
NOTE: All panels are subject to surface distortion due to improperly applied fasteners. Overdriven fasteners will cause stress and induce oil canning across the face of the panel at or near the point of attachment.

► Availability
Finishes: Kynar 500 (PVDF) standard; optional: multi-pass Kynar, Marblique, Plastisol, Polyester, and MS Colorfast45 (SMP)
Gauges: 24ga, 22ga, 20ga and 18ga

FASTENING PATTERNS

Fastening Pattern (Ends)

Fastening Pattern (Field)

*Note: #12-14 x 1" Self Driller is used for non-insulated applications.

SECTION PROPERTIES

Ga.	Width (in.)	Yield KSI	Weight PSF	Top in Compression		Bottom in Compression		ALLOWABLE UNIFORM LIVE LOADS PSF (3 or More Equal Spans)											
				Ixx in ⁴ /ft	Sxx in ³ /ft	Ixx in ⁴ /ft	Sxx in ³ /ft	Inward (Gravity / Deflection) Load						Outward Uplift (Stress) Load					
								5'	6'	7'	8'	10'	12'	5'	6'	7'	8'	10'	12'
24	28"	50	1.71	0.1595	0.1692	0.1273	0.1273	148	103	76	52	27	16	208	145	107	82	52	36
22	28"	50	2.20	0.2211	0.2393	0.1600	0.2334	196	150	109	73	37	22	294	205	151	116	74	52
20	28"	33	2.62	0.2743	0.2975	0.2486	0.2930	178	124	91	70	45	27	241	168	124	95	61	42
18	28"	33	3.43	0.3600	0.3943	0.3557	0.3951	240	167	123	94	61	36	319	223	164	126	81	56

1. Theoretical section properties have been calculated per AISI 2001 "Specification for the Design of Cold-formed Steel Structural Members." Ixx and Sxx are effective section properties for deflection and bending.

2. Allowable load is calculated in accordance with AISI 2001 specifications considering bending, shear, combined bending and shear, deflection. Allowable load considers the worst case of 3 and 4 equal span conditions. Allowable load does not address web crippling, fasteners/support connection, or panel disengagement. Panel weight is not considered.

3. Deflection consideration is limited by a maximum deflection ratio of L/180 of span.

4. Allowable loads do not include a 1/3 stress increase.

metal sales

manufacturing corporation

Kent, WA (800) 431-3470

Tempe, TX (800) 543-4415

Longmont, CO (800) 289-7663

Antioch, TN (800) 251-8506

Woodland, CA (800) 759-6019

Rogers, MN (800) 328-9316

Spokane, WA (800) 572-6565

Jefferson, OH (800) 321-5833

Rock Island, IL (800) 747-1208

Sellersburg, IN (800) 999-7777

Jacksonville, FL (800) 394-4419

Orwigsburg, PA (800) 544-2577

Independence, MO (800) 747-0012

Fontana, CA (800) 782-7953

Anchorage, AK (866) 640-7663

Bay City, MI (888) 777-7640

Detroit Lakes, MN (888) 594-1394

Mocksville, NC (800) 228-6119

©MST10A/11-2006

CONDENSED TECHNICAL REFERENCE

T-10A PANEL

WALL PANEL

ARCHITECTURAL

COMMERCIAL

INDUSTRIAL

PANEL

DIRECT FASTENED (EXPOSED)

28" COVERAGE

CUSTOM CAPABILITIES

OPEN FRAMING OR SOLID SUBSTRATE

PANEL OVERVIEW

► Finishes: Kynar 500 (PVDF) standard, optional; multi-pass Kynar, Marblique, Plastisol, Polyester, and MS Colorfast45 (SMP)

► Gauges: 24ga, 22ga, 20ga, and 18ga

► 28" panel coverage, 1 1/2" rib height

► Crisp 90° vertical box ribs on 4" centers

► Optional material availability: Stainless Steel, Weathering Steel, Copper, and Aluminum

► Exposed fastened panel

► Custom capabilities include:

- Crimp curving
- Curving may be convex, concave, or "S" curves
- Perforated panels for wind screens and liner panels

metal sales

manufacturing corporation

©MST10A/11-2006

tva architects inc.
920 sw sixth avenue | suite 1500 | portland, oregon 97204
phone: 503 220 0668 | www.tvaarchitects.com

MATERIAL CUT SHEETS

C93 ALDER.9TH

02.22.2018

Design Review LU 17-107667 DZ
820 SE ALDER ST.

ALUMINUM WINDOWS (OPTION A)

MANUFACTURER: EFCO
SERIES: 450G

WINDOWS • CURTAIN WALLS • ENTRANCES • STOREFRONTS

Series 450X, 450G Thermal
4 1/2" Heavy Commercial Projected Flush-Face Window



CONFIGURATIONS

Project-In • Project-Out • Casement In • Casement Out • Fixed

The 450X and 450G XTherm™ window series, were developed to meet the increasing energy efficiency demands of today's marketplace. The deeper strutted thermal break allows for triple glazing while also providing superior thermal separation of the framing materials. This window system is an attractive and versatile product that can be utilized on a wide range of applications from educational, to office and healthcare facilities. Offered with a complete line of thermal subframes, mullions and architectural sills, the 450X and 450G provides the complete solution for your fenestration needs.

Features

35 mm E-Strut™ thermal isolator

Vertical or horizontal stacking members

Dual glazing with optional integral blinds

Pressure equalization

Angle reinforced vent corners

Wide variety of locking and operating hardware available

Accessory line of subframes, mullions, and architectural sills

Anodized or painted finishes available

Screen frames of extruded aluminum alloy are available

Snap-In grid available with 450G version

Benefits

Exceptional U-Value performance

Dual finish capability

Eliminates potential for dry shrinkage

Increases configuration options

Improved energy savings and interior light or privacy control with low maintenance

Superior water resistance

Improves sash/vent rigidity

Permits hardware options to address specific requirements

Allows custom designs with standard product

Multiple options to answer economic and aesthetic concerns

Stronger, more durable screens


Removes grid from glazing pocket

Easily removed for exterior glass cleaning

© Copyright 2015 EFCO Corporation 05/15

1000 COUNTY RD • MONETT, MO 65708 • 800.221.4169 • efcocorp.com

Series 450X, 450G Thermal
4 1/2" Heavy Commercial Projected Flush-Face Window

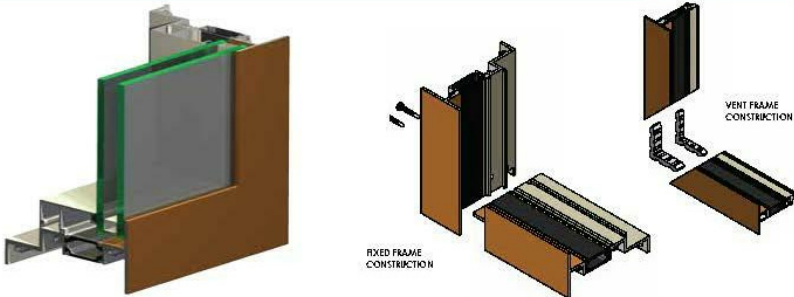

PERFORMANCE DATA

FIXED ARCHITECTURAL GRADE

AIAA RATING PROJECT IN.....AWAP G140-PIN

AIR INFILTRATION.....<.10 CFM/FT² @ .224 PSF

WATER.....NO LEAKAGE @ .15.0 PSF

CRF-FRAME.....70

CRF-GLASS.....67

VENT ARCHITECTURAL GRADE

AIAA RATING PROJECT IN.....AWAP G135

AIAA RATING PROJECT OUT.....AWAP G120

AIAA RATING IN/OUT.....AWAP G145

AIAA RATING OPENING.....AWAP G135

AIR INFILTRATION.....<.10 CFM/FT² @ .224 PSF

WATER.....NO LEAKAGE @ .15.0 PSF

CRF-FRAME.....72

CRF-GLASS.....67

Note: All performance value data is based on laboratory testing per AIAA 101/132 / A440 for Air/Water/Structural, A2 M109 and or S415 for Acoustical, AIAA 907 and or NFRC 100/200/300 for U-Value and AIAA 138 for Condensation Resistance Factor (CRF). Partial values are subject to change pending the frequency of recertification testing. Field results may vary depending on size, the field test method, the addition of sub-frames, pinning, mullions, accessories and installation into the surrounding condition.

450X THERMAL U-FACTORS*

CENTER OF GLASS U-FACTOR	CONFIGURATION AND SIZE					
	PO**	PO	PO Core**	PO Core*	FI**	FI
59" x 124"	0.41	0.37	0.32	0.35	0.32	0.31
80" x 148"	0.36	0.30	0.43	0.50	0.42	0.40
102" x 148"	0.28	0.40	0.38	0.47	0.38	0.38
124" x 148"	0.26	0.44	0.31	0.44	0.34	0.32
148" x 148"	0.20	0.41	0.22	0.42	0.31	0.28
172" x 148"	0.16**	0.32	0.28	0.36	0.25	0.22
196" x 148"	0.12**	0.28	0.22	0.32	0.23	0.19

*BASED ON NFRC 100

**NFRC GATEWAY SEE

***TRIPLE LITE INSULATED UNIT

Hardware Chart

5-450X	5-450G	4-BAR	FRICION	KEY	ROTOR	CAM	POLE	ACCES	UFT
BARWARE CHART	HINGE	ARM	ADJUSTER	RELEASE UNIT ARM	OPERATOR*	HANDLE	ING HANDLE	CONTROLLED LOCK	LOCK
PROJECT IN		1				1			0
PROJECT OUT		1				1	0		0
CASEMENT IN WING WITH 4-BAR ARMS		1				1	0	0	0
CASEMENT OUT WING WITH 4-BAR ARMS		1				1	0	0	0
CASEMENT IN WING WITH BUTT HINGES	1		0	0		1	0		0
CASEMENT OUT WING WITH BUTT HINGES	1		1	0	0	1	0		0

* See hardware chart for details on hardware selection.

** Cam handle and rotor operator are furnished as standard on all units.

*** Rotor operator is furnished as an optional extra on all units.

Glazing Chart

5-450X	GLAZING CHART	GLASS OR PANEL											
		3/16"	1/4"	3/8"	1/2"	3/4"	1"	1 1/8"	1 1/4"	1 1/2"	1 3/4"	2"	
INSULATED GLAZING							A	A	A	A	A	A	
DUAL GLAZING	EXTERIOR LITE						1	A	A	A	A	A	
	INTERIOR LITE	A	A	A	A	A							

* Double glaze thickness is determined by the number of glazing panes.

** Available glazing options are listed in the Glazing Chart.

*** Rotor operator is furnished as an optional extra on all units.

Hardware Chart

5-450G	5-450X	4-BAR	FRICION	KEY	ROTOR	CAM	POLE	ACCES	UFT
BARWARE CHART	HINGE	ARM	ADJUSTER	RELEASE UNIT ARM	OPERATOR*	HANDLE	ING HANDLE	CONTROLLED LOCK	LOCK
PROJECT IN		1				1			0
PROJECT OUT		1				1	0		0
CASEMENT IN WING WITH 4-BAR ARMS		1				1	0	0	0
CASEMENT OUT WING WITH 4-BAR ARMS		1				1	0	0	0
CASEMENT IN WING WITH BUTT HINGES	1		0	0		1	0		0
CASEMENT OUT WING WITH BUTT HINGES	1		1	0	0	1	0		0

* See hardware chart for details on hardware selection.

** Cam handle and rotor operator are furnished as standard on all units.

*** Rotor operator is furnished as an optional extra on all units.

Glazing Chart

5-450G	5-450X	4-BAR	FRICION	KEY	ROTOR	CAM	POLE	ACCES	UFT
BARWARE CHART	HINGE	ARM	ADJUSTER	RELEASE UNIT ARM	OPERATOR*	HANDLE	ING HANDLE	CONTROLLED LOCK	LOCK
PROJECT IN		1				1			0
PROJECT OUT		1				1	0		0
CASEMENT IN WING WITH 4-BAR ARMS		1				1	0	0	0
CASEMENT OUT WING WITH 4-BAR ARMS		1				1	0	0	0
CASEMENT IN WING WITH BUTT HINGES	1		0	0		1	0		0
CASEMENT OUT WING WITH BUTT HINGES	1		1	0	0	1	0		0

* See hardware chart for details on hardware selection.

** Cam handle and rotor operator are furnished as standard on all units.

*** Rotor operator is furnished as an optional extra on all units.

Glazing Chart

5-450G	5-450X	4-BAR	FRICION	KEY	ROTOR	CAM	POLE	ACCES	UFT
BARWARE CHART	HINGE	ARM	ADJUSTER	RELEASE UNIT ARM	OPERATOR*	HANDLE	ING HANDLE	CONTROLLED LOCK	LOCK
PROJECT IN		1				1			0
PROJECT OUT		1				1	0		0
CASEMENT IN WING WITH 4-BAR ARMS		1				1	0	0	0
CASEMENT OUT WING WITH 4-BAR ARMS		1				1	0	0	0
CASEMENT IN WING WITH BUTT HINGES	1		0	0		1	0		0
CASEMENT OUT WING WITH BUTT HINGES	1		1	0	0	1	0		0

* See hardware chart for details on hardware selection.

** Cam handle and rotor operator are furnished as standard on all units.


*** Rotor operator is furnished as an optional extra on all units.

© Copyright 2015 EFCO Corporation 05/15

1000 COUNTY RD • MONETT, MO 65708 • 800.221.4169 • efcocorp.com

WINDOWS • CURTAIN WALLS • ENTRANCES • STOREFRONTS

Series 450X, 450G Thermal
4 1/2" Heavy Commercial Projected Flush-Face Window

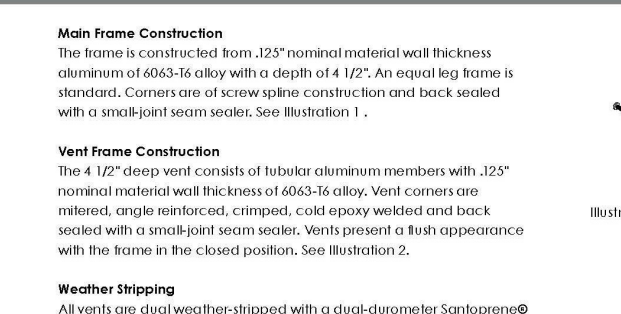

MAIN FRAME CONSTRUCTION

The frame is constructed from .125" nominal material wall thickness aluminum of 6063-T6 alloy with a depth of 4 1/2". An equal leg frame is standard. Corners are of screw spline construction and back sealed with a small-joint seam sealer. See Illustration 1.

VENT FRAME CONSTRUCTION

The 4 1/2" deep vent consists of tubular aluminum members with .125" nominal material wall thickness of 6063-T6 alloy. Vent corners are mitered, angle reinforced, crimped, cold epoxy welded and back sealed with a small-joint seam sealer. Vents present a flush appearance with the frame in the closed position. See Illustration 2.

Weather Stripping

All vents are dual weather-stripped with a dual-durometer Santoprene® gasket. Exterior gasket is intentionally omitted at vent bottom rail for project-out vents and at vent top rail for project-in vents allowing air to pressure equalize the void between the vent and frame. Each vent utilizes the pressure equalization technique for superior water resistance.

Screens

Screen frames are extruded 6063-T6 aluminum alloy frames. Full width hinged wickets or fully hinged screens are available. 18 x 16 mesh screens are available in fiberglass and in .011" diameter aluminum. 18 x 18 mesh screens are available in .009" diameter stainless steel.

Thermal Barrier

All frames and vents are thermally isolated with two thermal struts which consist of glass reinforced polyamide nylon, mechanically crimped in raceways extruded in the exterior and interior extrusions. See Illustration 3.

Hardware

Locking cam handles, access controlled locks, and keepers are of cast white bronze in a US25D finish. 4-bar arms are fabricated from stainless steel meeting AAMA 904.1 requirements. Butt hinges are fabricated from extruded aluminum of 6063-T6 alloy with stainless steel pins. See Hardware Chart for available hardware types.

Glazing

Windows are inside glazed with an extruded aluminum snap-in glazing bead. Glazing of 3/16" to 2" can be accommodated. Dual glazing is also available in 1/8", 3/16", and 1/4" glass. Between the glass aluminum blinds are available with dual glazed windows. See the Glazing Chart for the exact size.

Illustration 1

Illustration 2

Illustration 3

© Copyright 2015 EFCO Corporation 05/15

1000 COUNTY RD • MONETT, MO 65708 • 800.221.4169 • efcocorp.com

tva

tva architects inc.
920 sw sixth avenue | suite 1500 | portland, oregon 97204
phone: 503 220 0668 | www.tvaarchitects.com

MATERIAL CUT SHEETS C94 ALDER.9TH

02.22.2018 | Design Review LU 17-107667 DZ
820 SE ALDER ST.

VINYL WINDOWS (OPTION B)

MANUFACTURER: Rehau
SERIES: Aspekt
COLOR: xxxx



Enjoy creative freedom: With countless shapes and colors.

ÄSPEKT allows for a wide choice of customized shapes, e.g., round, half-round, triangular, rake-top, ellipsoidal windows. In addition, extensive design variations with brilliant colors and patterns will liven up any building interior and exterior. Get creative with 1,500+ design options.

Wood

Solid

Profile

SYSTEM ÄSPEKT
Casement, Awning, Fixed Windows

ÄSPEKT offers unsurpassed performance, ease of installation and total comfort that lasts. With outstanding structural, thermal and acoustical qualities, this casement window can be used in many commercial and residential building types and both new construction and remodeling projects. Choose from several different configuration and color options to make it your own.

Performance Summary
Structural: 6 to CW-PG70
Acoustical: up to 40 dB
Thermal: down to 0.18°
*Based on simulation

- 1 Proprietary, highly engineered triple seal technology**
Provides optimal compression to improve the system's insulating properties and to ensure long service life
- 2 Continuous frame design**
Allows for greater design flexibility and manufacturing efficiencies
- 3 3 1/2" (89 mm) frame depth with 1" (25 mm) nailing fin set-back**
Allows for application in commercial as well as residential wall constructions
- 4 Frame versatility**
Provides flexibility for different project types and installation needs
- 5 Up to 1 3/8" (35 mm) glazing capability**
Allows for enhanced thermal and acoustical performance
- 6 Accessory profile variety**
Provides a wide variety of design options

na.rehau.com/aspekt

For updates to this publication, visit na.rehau.com/resourcecenter.
The information contained herein is believed to be reliable, but no representations, guarantees or warranties of any kind are made as to its accuracy, suitability for particular applications or the results to be obtained therefrom. Before using, the user will determine suitability of the information for user's intended use and shall assume all risk and liability in connection therewith. © 2016 REHAU 1803.001 09.2016

tva architects inc.
920 sw sixth avenue | suite 1500 | portland, oregon 97204
phone: 503 220 0668 | www.tvaarchitects.com

MATERIAL CUT SHEETS

C95 ALDER.9TH

02.22.2018

Design Review LU 17-107667 DZ
820 SE ALDER ST.

ALUMINUM STOREFRONT

MANUFACTURER: Efcoco
SERIES: 403

WINDOWS • CURTAIN WALLS • ENTRANCES • STOREFRONTS

Series 403

2" x 4 1/2" Thermal Storefront Framing



CONFIGURATIONS

Shear Block • Screw Spline

This economical flush glaze system is available in both shear block and screw spline fabrication methods. Series 403 Storefront can accommodate all standard 1 3/4" Entrances as well as WV410 vents. This series is thermally broken, enhancing energy savings potential. Vertical mullions will accept steel reinforcement to enhance structural performance.

Features

Thermally broken frames

Screw spline construction

Shear block construction

The optional Roto-Vent™ ventilator

2-way corner mullions (90° & 135°)

3-way corner mullions (T-mullions)

0°-15° and 15°-30° variable mullions

Accommodates up to 1 1/16" glazing

Uniform glazing gasket is used for exterior and interior

Various height intermediate horizontals and sills

Accessory line of perimeter anchors, pocket fillers, door adaptors, etc.

Anodized or painted finishes available

Benefits

Enhanced thermal performance

Allows assembly of sections prior to installation

Decreases installation time

Ability to erect on the job site

Allows fresh air into the room, yet maintains security

Design flexibility

Multifaceted elevations

Custom applications

Expands design and energy savings options

Allows optimized use of gasket

Simplifies ordering and installation

Ability to maintain desired sight line

Increased product versatility

Multiple options to answer economic and aesthetic concerns




© Copyright 2010 EFCO Corporation 01/10

1000 COUNTY RD • MONETT, MO 65708 • 800.221.4169 • efcocorp.com

Series 403

2" x 4 1/2" Thermal Storefront Framing

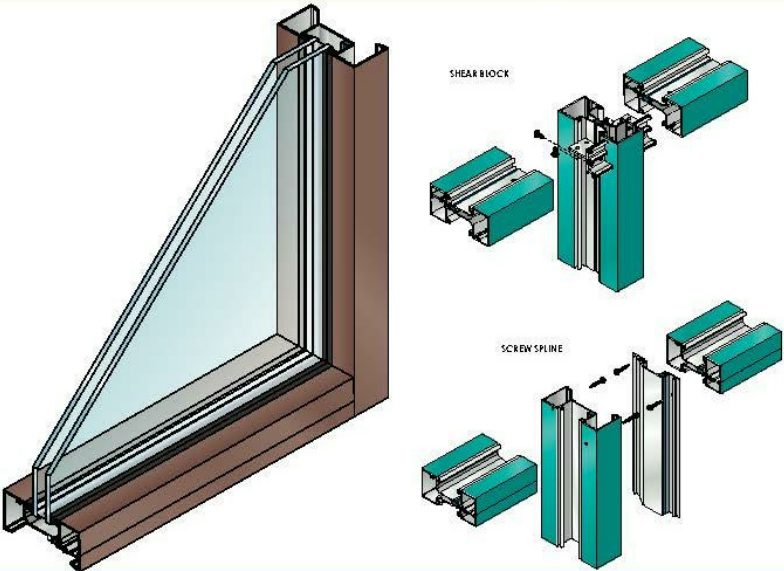

PERFORMANCE DATA

SYSTEM 403 STOREFRONT SCREW SPLINE FRAMING

AIR INFILTRATION < 0.3 CFM/FT² @ 2.54 PSF

VENTS NO LEAKAGE @ 12.8 PSF

STRUCTURAL visit MyEFCO at www.efcoco.com

CRF FRAME (1589-98) 3 3/4"

CRF GLASS (1589-98) 7/8"

SYSTEM 403 STOREFRONT SHEAR BLOCK FRAMING

AIR INFILTRATION < 0.3 CFM/FT² @ 2.54 PSF

VENTS NO LEAKAGE @ 12.8 PSF

STRUCTURAL visit MyEFCO at www.efcoco.com

CRF FRAME (1589-98) 3 3/4"

CRF GLASS (1589-98) 7/8"

403 THERMAL FACTORS*

CONFIGURATION AND SIZE

FIXED**

FIXED

120" x 120"

0.40

0.54

0.22

0.26

0.48

0.41

0.20

0.42

0.28

0.26

0.28

0.23

0.20

0.24

0.29

GLAZING

SYSTEM 403 CAN BE INSIDE OR OUTSIDE GLAZED WITH EXTRUDED ALUMINUM SNAP-IN GLAZING BEAD. GLASS IS "DRY GLAZED" WITH TOP OF LOAD GASKET. GLAZING OF 3/16" TO 1-1/16" IN FULL PANELS ARE ACCOMMODATED. SEE GLAZING CHART BELOW FOR DETAILS.

SYSTEM 403

GLAZING CHART

NON-VENT GLAZING

INSULATED GLAZING

3/16"

1/4"

5/16"

3/16"

1/4"

5/16"

3/16"

1/2"

5/16"

3/8"

3/4"

7/8"

1"

1 1/8"

1 1/4"

1 1/2"

1 3/4"

2"

2 1/4"

2 1/2"

2 3/4"

3"

255 1/4"

255

LONG TERM BIKE RACKS

MANUFACTURER: Sarus Cycling Group
MODEL: 6006

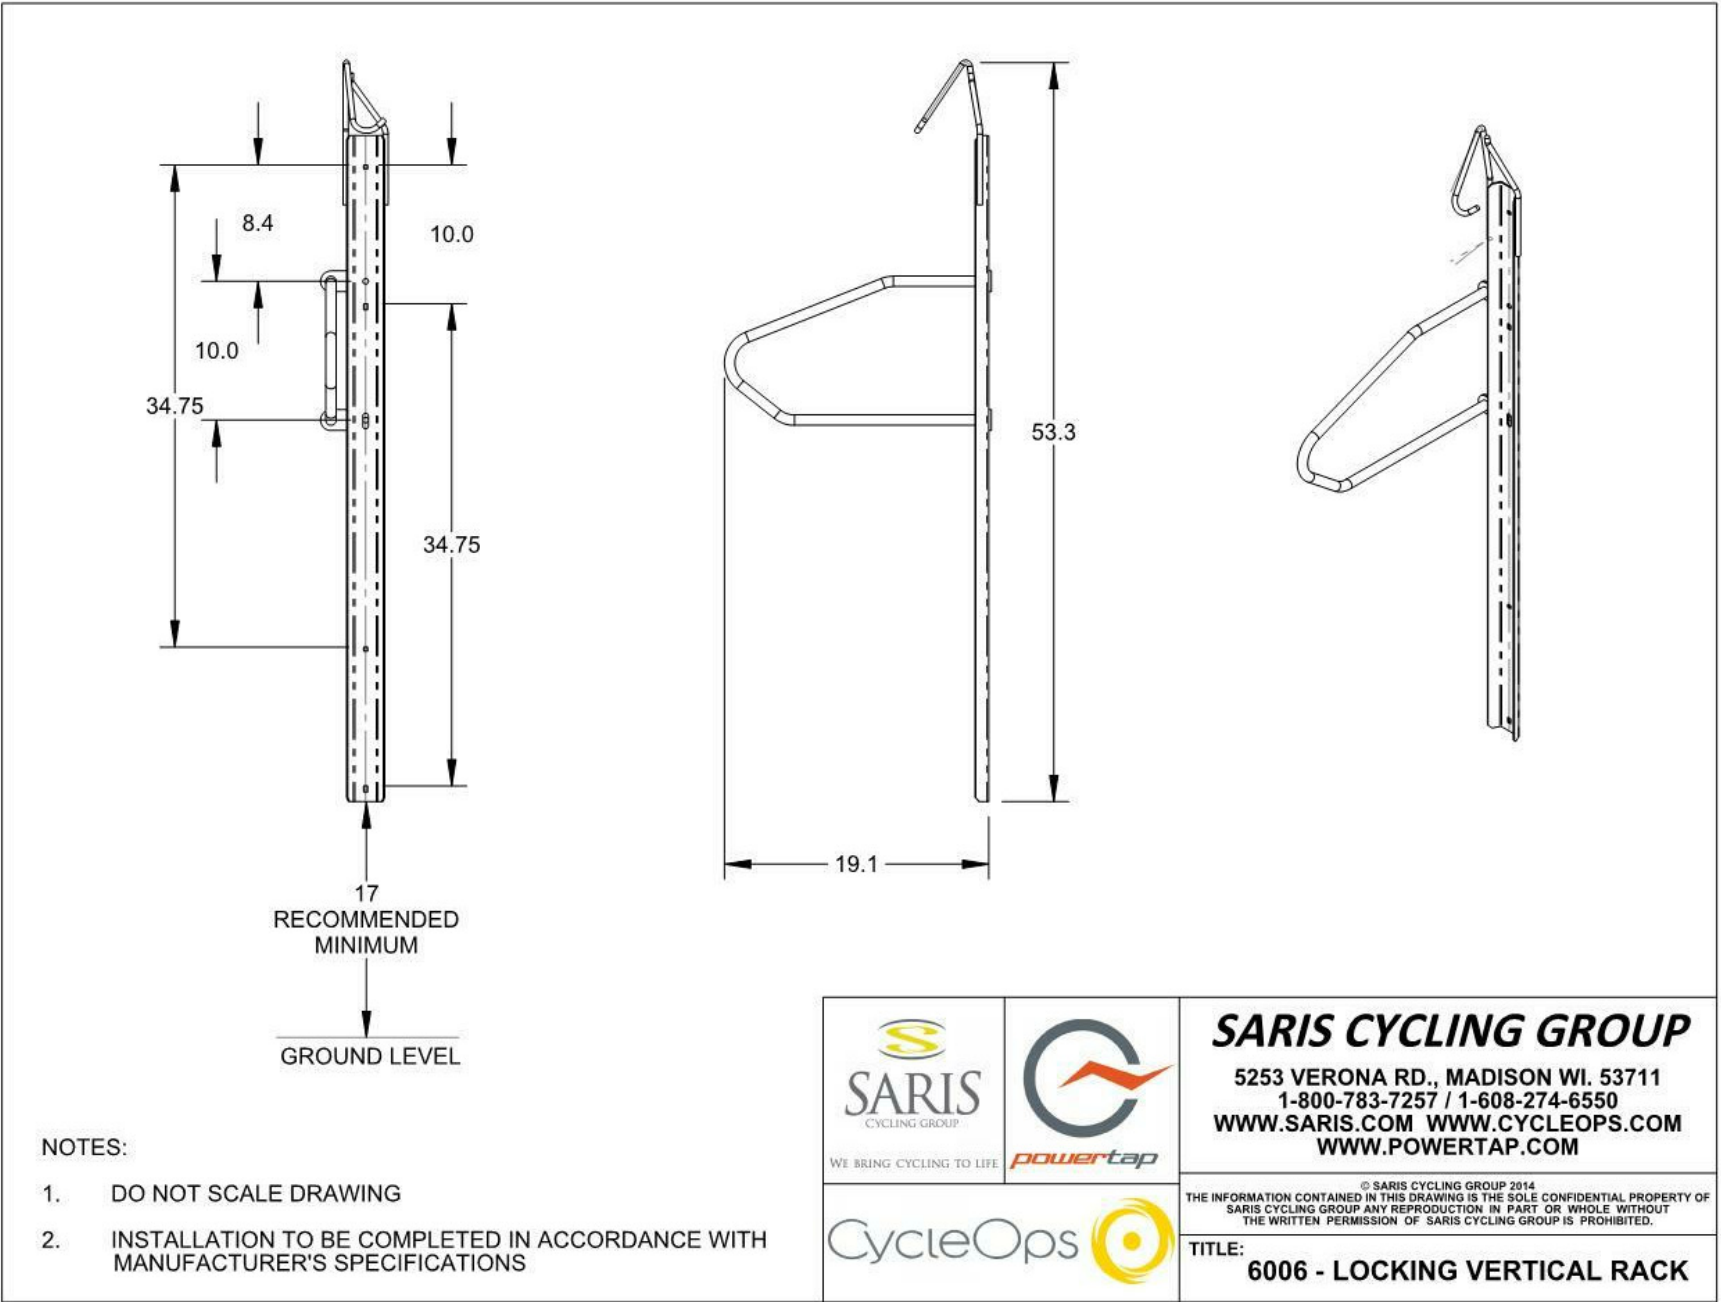

GARAGE DOOR

MANUFACTURER: Ryttec
MODEL: Spiral VT



High Speed, High Cycles
and Fresh Air All in One Door

With an opening speed of up to 100 inches per second, the Spiral VT is engineered for speed, high cycles, airflow, visibility and security. Fresh air and ventilation reduce air pollutants, bad odors, the potential for mold growth and help regulate building air pressure. While they allow air flow, the rigid, aluminum perforated slats eliminate the need for a second rolling security grille. Crisp lines give the Spiral VT a stylish look that's great for contemporary high-rise, mixed use parking, multi-family residential, institutional, and industrial applications.

Because anodized aluminum will not corrode, you can count on that look to last for many years under even the worst weather conditions.



High Security - High-speed operation, rigid aluminum slat construction and optional locks provide unparalleled security.

High Air Flow - Perforated slats circulate fresh air and provide ventilation to reduce pollutants and mold growth and regulate building air pressure and carbon monoxide levels.

Fast - Opens at up to 100 inches per second for improved traffic flow and to deter unauthorized access.

Ultra Quiet - The unique Spiral roll-up design features no metal-to-metal contact for remarkably quiet operation.

High Performance - The variable speed AC drive system, with soft acceleration and deceleration, smooths out routine stops and starts, virtually eliminating the clunking gear engagements associated with typical overhead door operation.

Safe and Secure Design - The ventilated slat is specifically designed with perforations that allow for maximum air flow, but are small enough so security and safety are never compromised.



Model Name
• Ryttec® Spiral® VT Door

Size and Dimensions
• Maximum width up to 20'
• Maximum height up to 19'8"
• Multiple door configurations based on door size.

Safety
• Thru-beam photo eyes
• Control-reliable electronic reversing edge

Available Options
• Standard slats
• Hood and motor covers
• Vision slats

Warranty
• Five-year limited warranty on mechanical components.
• Two-year limited warranty on electrical components.



Shown with full ventilated slat configuration

Architectural Styling
• Sleek, high-tech aluminum perforated slats enable airflow and partial visibility.
• Slats are available in anodized aluminum or optional custom paint colors.

Spiral Technology

- Unique spiral design results in no metal to metal contact, resulting in less wear and tear.
- Ultra quiet and low maintenance operation.
- Utilizes a compact AC drive motor with variable speeds to allow for soft acceleration and deceleration.




Compact AC Drive Motor



System 4 shown with optional rotary disconnect


Electrical Controls
• System 4® controller housed in a NEMA 4X rated enclosure with factory set parameters.
• Intelligent processor monitors and controls power consumption.
• Advanced self-diagnostics for troubleshooting.
• Continuous monitoring logs all door activity and cycles.

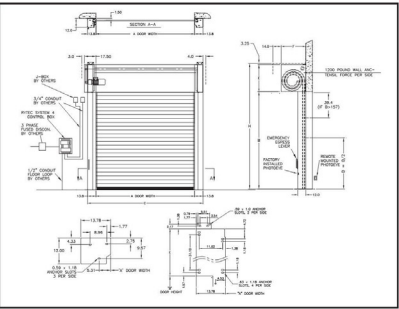

Note: Schematic for illustration only

Ventilated Panel Design

- Integrated ventilated slats with solid slats to regulate air pressure and light infiltration.
- Rubber weatherseal between slats is replaceable for easy maintenance.
- Patented hinge design allows for removal and replacement of single slat without disassembling the door panel.

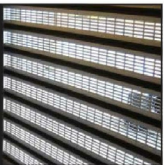

Ventilated slats engineered for maximum air flow

Counterbalance System

- Up to six extension springs in each side column, depending on the size of the door.
- The springs assist the motor in opening, reducing motor wear and increasing the longevity of mechanical components.
- Mechanical egress lever on the side column allows the door to be opened in the event of a power failure.

Safety

- Standard dual thru-beam photo eyes.
- Standard electric reversing edge.
- Standard Ry-Wi® Wireless System
- Standard Pathwatch® threshold warning lights.



Specifications subject to change ©2017 Ryttec Corporation LIT110817



tva architects inc.
920 sw sixth avenue | suite 1500 | portland, oregon 97204
phone: 503 220 0668 | www.tvaarchitects.com

MATERIAL CUT SHEETS

C99 ALDER.9TH

Design Review LU 17-107667 DZ

820 SE ALDER ST.

02.22.2018



BIRD'S EYE VIEW OF PROPOSED SITE DEVELOPMENT



tva architects inc.
920 sw sixth avenue | suite 1500 | portland, oregon 97204
phone: 503 220 0668 | www.tvaarchitects.com

BUILDING CONTEXT

APP 01 ALDER.9TH

02.22.2018

Design Review LU 17-107667 DZ

820 SE ALDER ST.



VIEW OF SITE LOOKING SW FROM THE INTERSECTION OF SE 9TH AVE AND SE ALDER ST



VIEW OF SITE LOOKING NW FROM THE INTERSECTION OF SE MORRISON St AND SE 9TH AVE



VIEW OF THE EAST EXTERIOR FACADE OF THE EXISTING BUILDING



LITTLE LOCA




811 SE STARK



ST FRANCIS PARK APARTMENTS



MODERA BELMONT

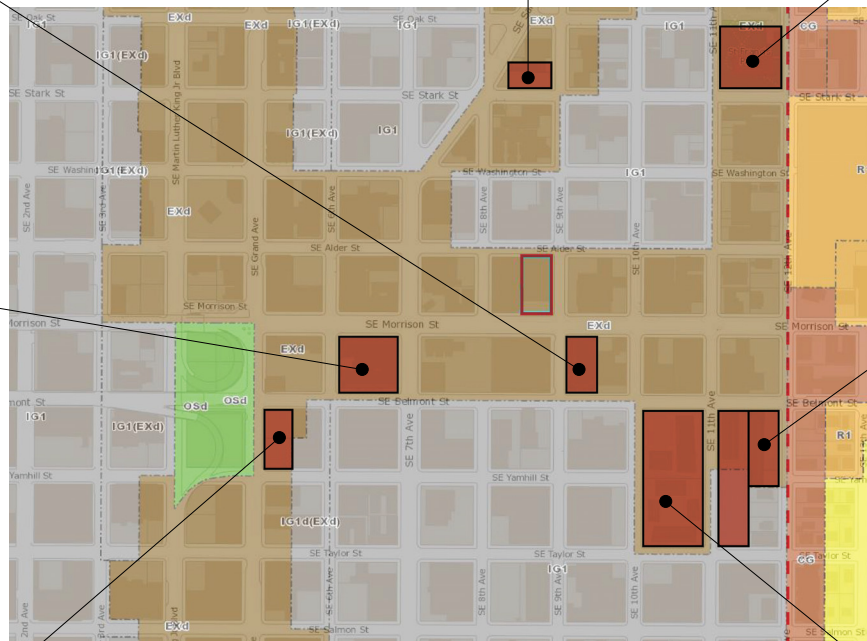

VICINITY MAP



MODERA BUCKMAN



GRAND BELMONT



THE GOAT BLOCKS



tva architects inc.
920 sw sixth avenue | suite 1500 | portland, oregon 97204
phone: 503 220 0668 | www.tvaarchitects.com

ADJACENT DEVELOPMENT

APP 03 ALDER.9TH

02.22.2018

Design Review LU 17-107667 DZ

820 SE ALDER ST.



STRONG EXPRESSED CORNER

DOUBLE HEIGHT GRID

LARGE WINDOWS

PIERS EXTEND TO GROUND




tva architects inc.
920 sw sixth avenue | suite 1500 | portland, oregon 97204
phone: 503 220 0668 | www.tvaarchitects.com

PRECEDENT APP 04 ALDER.9TH


02.22.2018

Design Review LU 17-107667 DZ
820 SE ALDER ST.

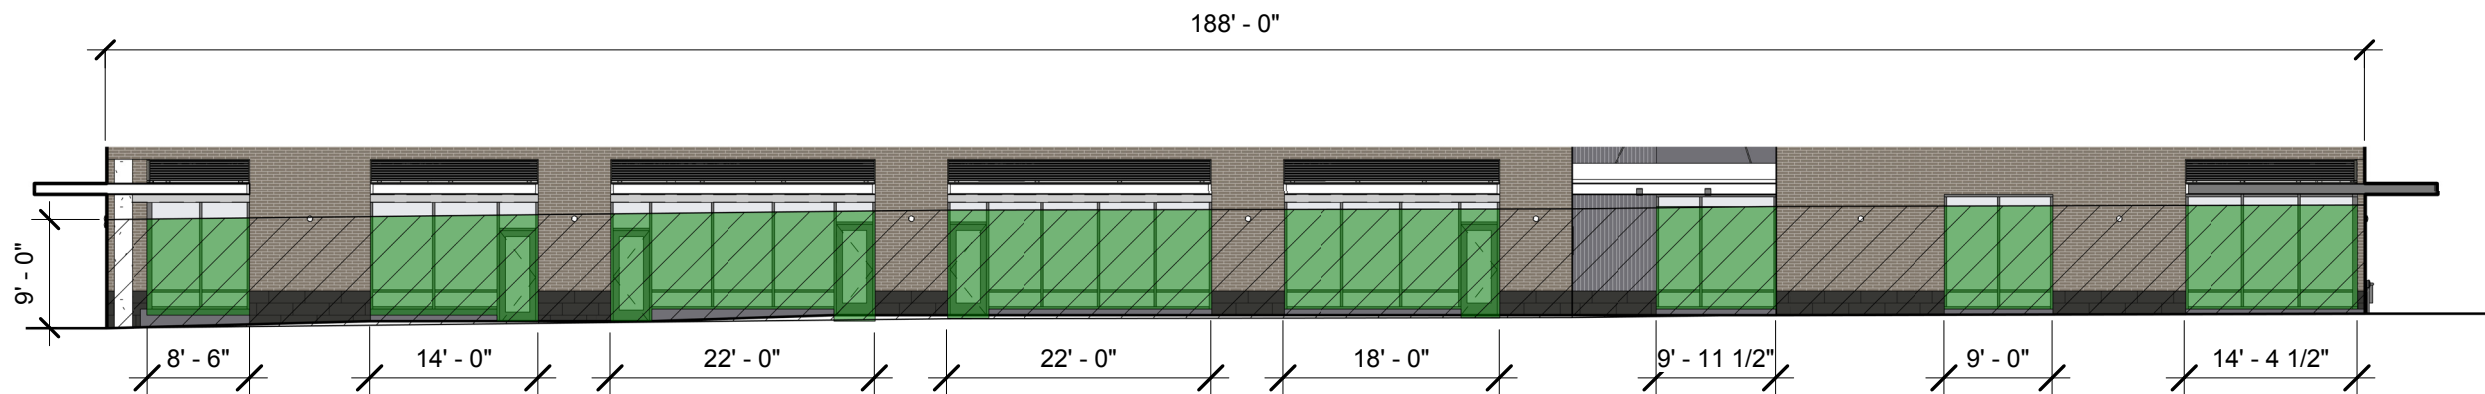


117'-10" GLAZING LENGTH / 188' TOTAL LENGTH = 62.7% WALL LENGTH
988 SQ FT GLAZING AREA / 1,692 SQ FT TOTAL AREA = 58.4% WALL AREA

① GROUND FLOOR WINDOWS - EAST 1/16" = 1'-0"

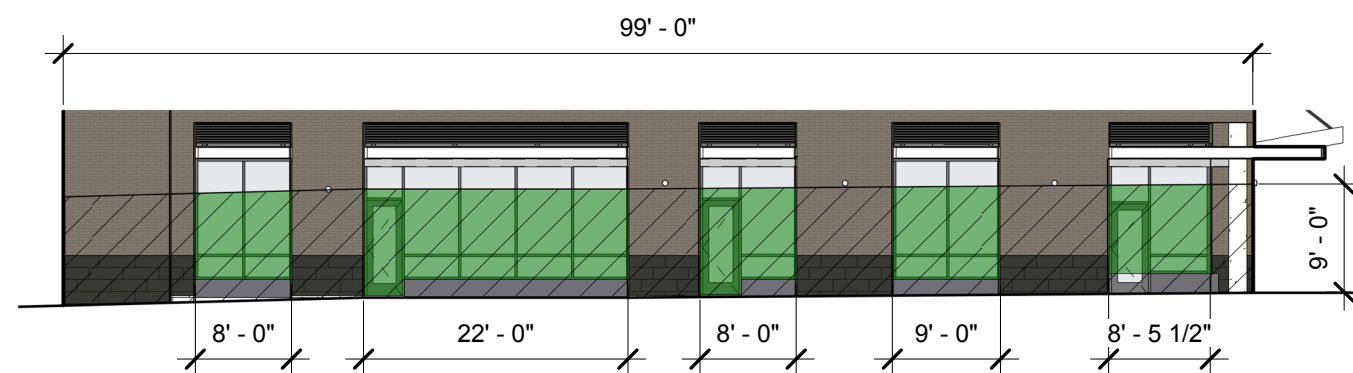

55'-5 1/2" GLAZING LENGTH / 99' TOTAL LENGTH = 56% WALL LENGTH
423 SQ FT GLAZING AREA / 891 SQ FT TOTAL AREA = 47.5% WALL AREA

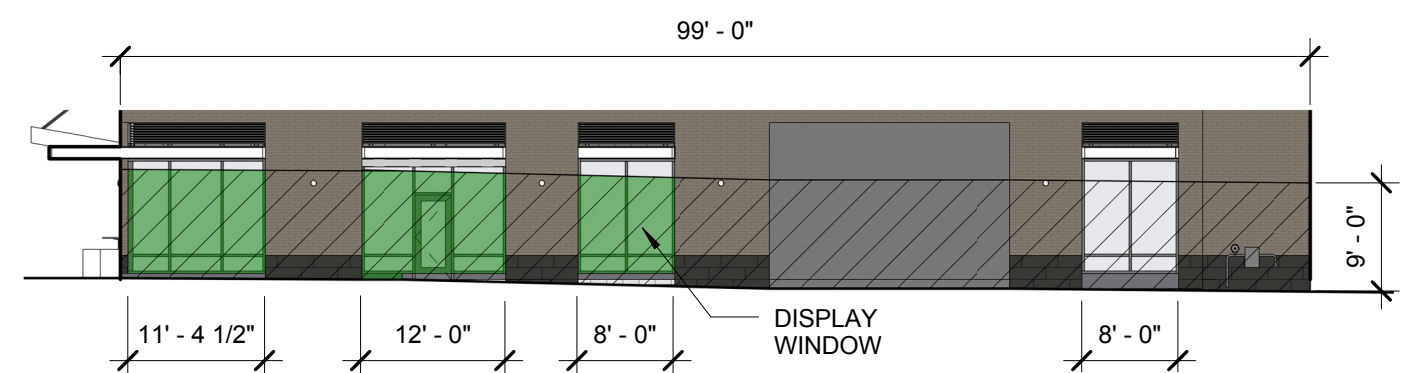

31'-4 1/2" GLAZING LENGTH / 99' TOTAL LENGTH = 31.7% WALL LENGTH
264 SQ FT GLAZING AREA / 891 SQ FT TOTAL AREA = 29.6% WALL AREA

② GROUND FLOOR WINDOWS - SOUTH 1/16" = 1'-0"

③ GROUND FLOOR WINDOWS - NORTH 1/16" = 1'-0"



tva architects inc.
920 sw sixth avenue | suite 1500 | portland, oregon 97204
phone: 503 220 0668 | www.tvaarchitects.com

GROUND FLOOR WINDOWS

APP 05 ALDER.9TH

1/16" = 1'-0" 02.22.2018


Design Review LU 17-107667 DZ
820 SE ALDER ST.

LONG TERM BICYCLE PARKING


Residential	1.5/unit x 176 units =	264 Spaces Required
Retail	2, or 1 per 12,000 sq ft =	2 Spaces Required
Total		266 Spaces Required
Provided		308 Spaces Provided

SHORT TERM BICYCLE PARKING


Residential	1 space per 20 units =	9 Spaces Required
Retail	2, or 1 per 5,000 sq ft =	3 Spaces Required
Total		12 Spaces Required
		(Provided via paying into Bike Fund)

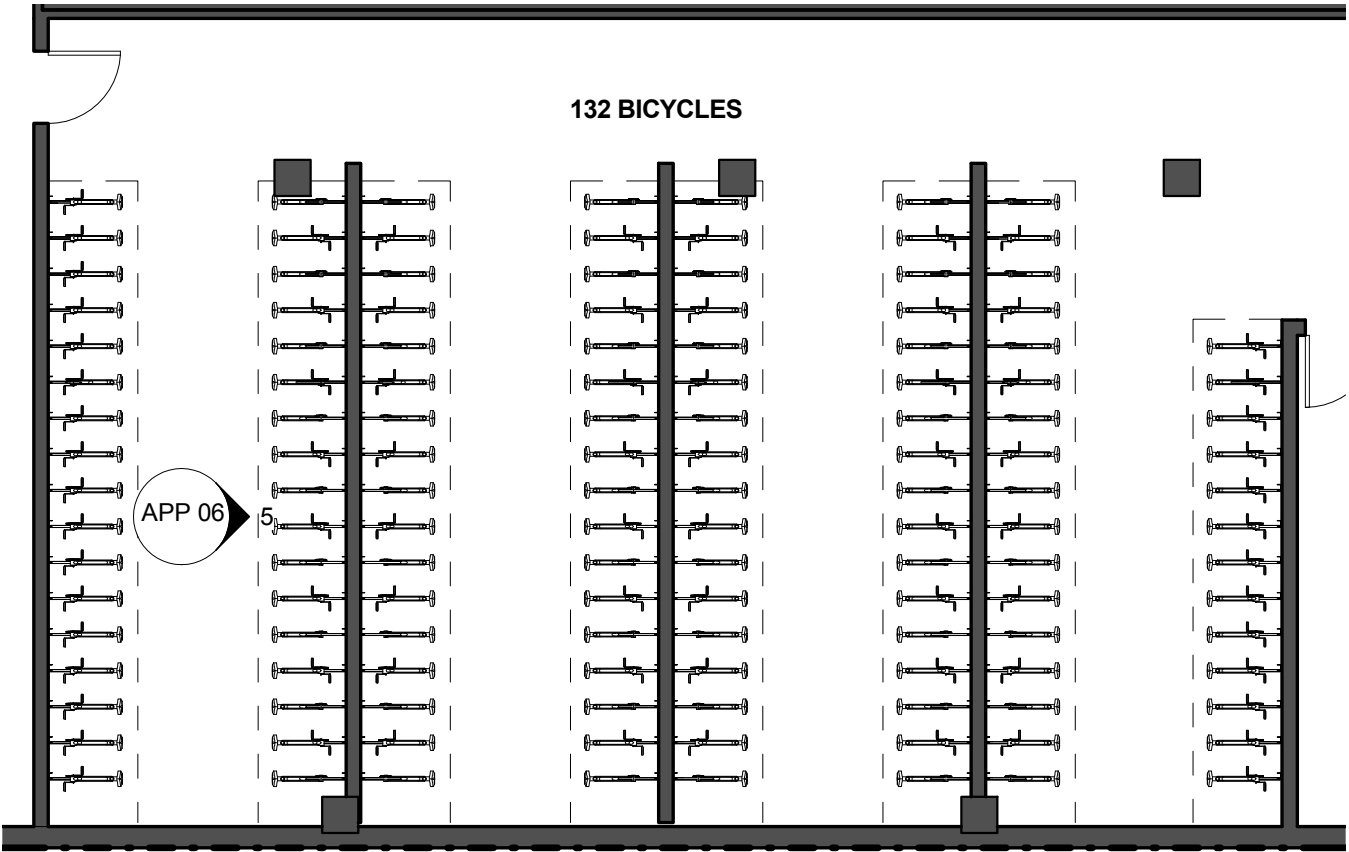


4 BIKE ROOM
1/8" = 1'-0"

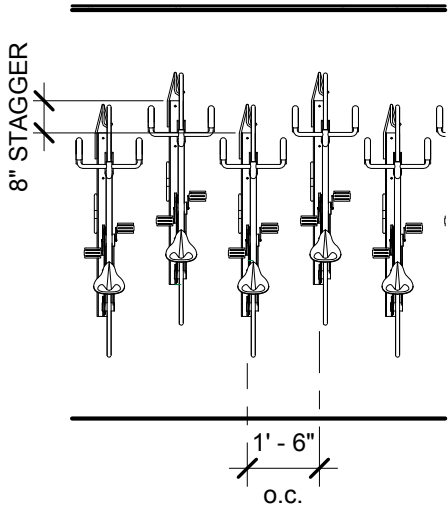


5 TYP BIKE RACK ELEVATION
1/4" = 1'-0"

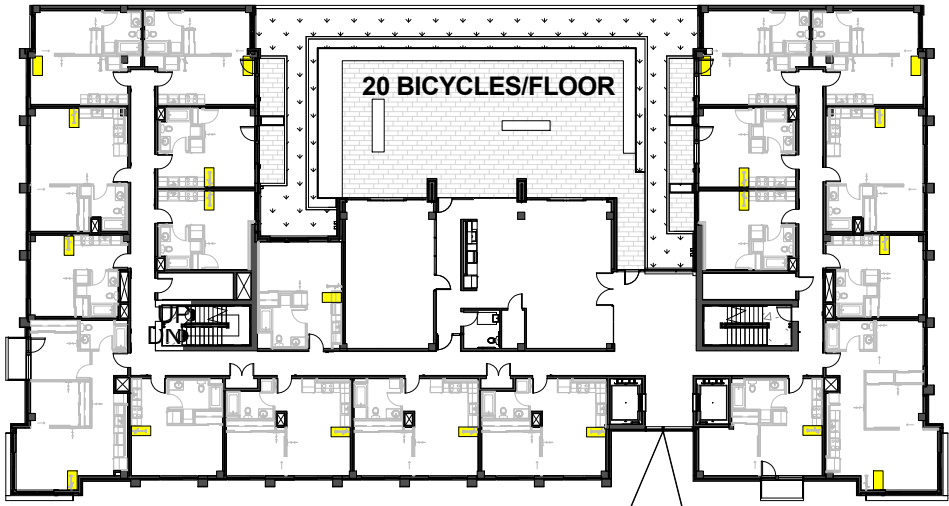

1 LEVEL 02 BIKE PARKING
1" = 40'-0"

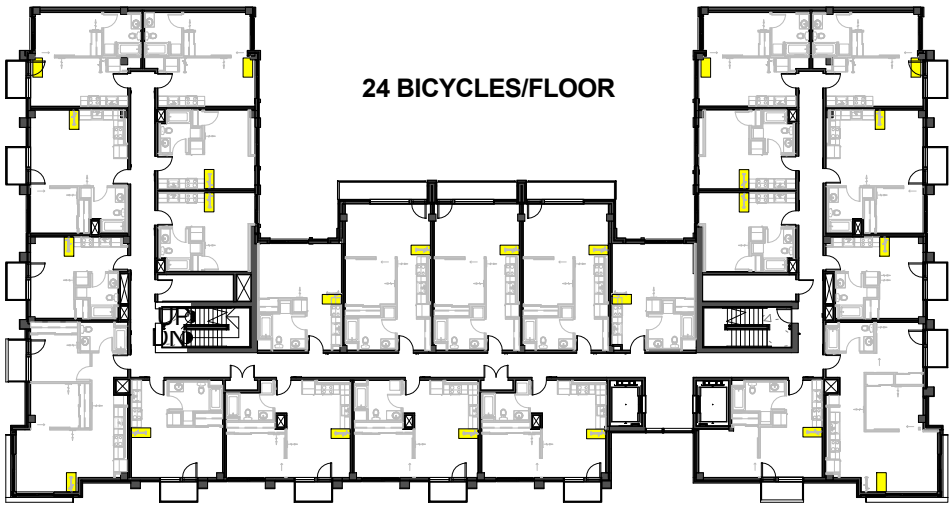


2 LEVEL 03 BIKE PARKING
1" = 40'-0"

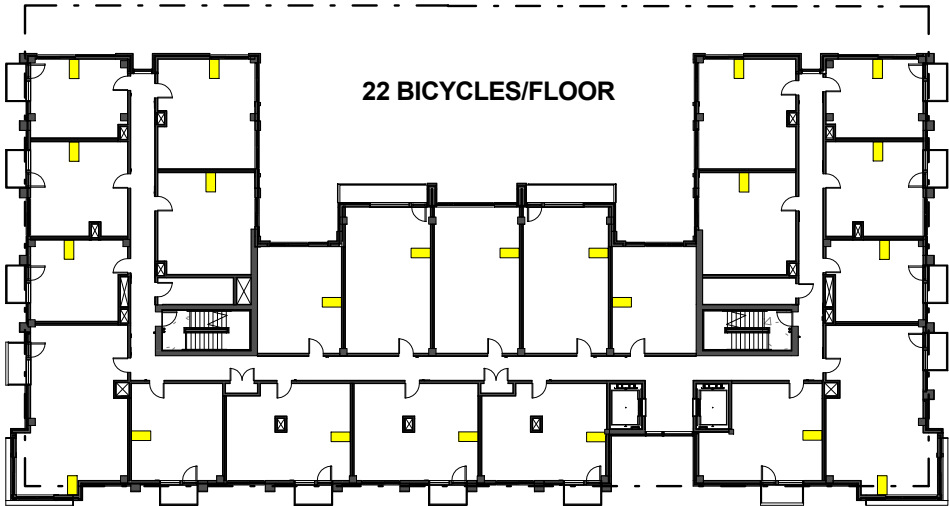

3 LEVEL 05-09 BIKE PARKING
1" = 40'-0"



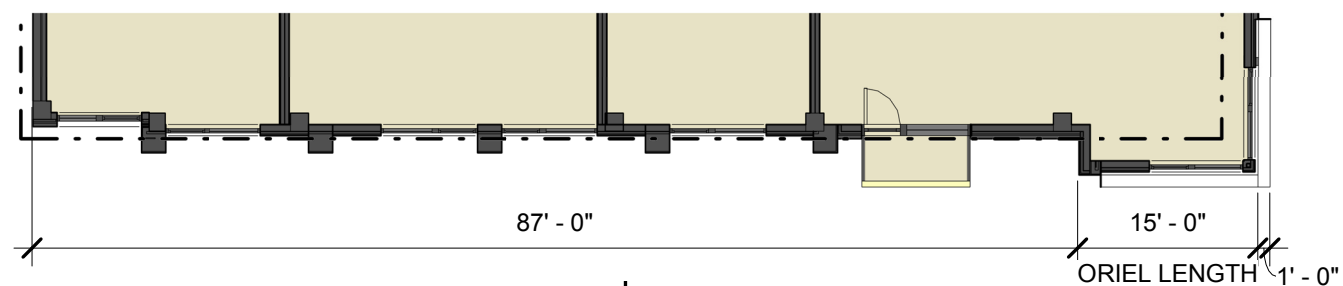

LENGTH OF EACH ORIEL = 15'
(14.7% OF TOTAL WALL LENGTH)

AREA OF EACH ORIELS = 1,207 SQ FT
(12.6 % OF TOTAL WALL AREA)

PERCENTAGE GLAZED = 40.1 %



tva architects inc.
920 sw sixth avenue | suite 1500 | portland, oregon 97204
phone: 503 220 0668 | www.tvaarchitects.com

Oriel WINDOWS


APP 07 ALDER.9TH

1/16" = 1'-0"

02.22.2018

Design Review LU 17-107667 DZ

820 SE ALDER ST.

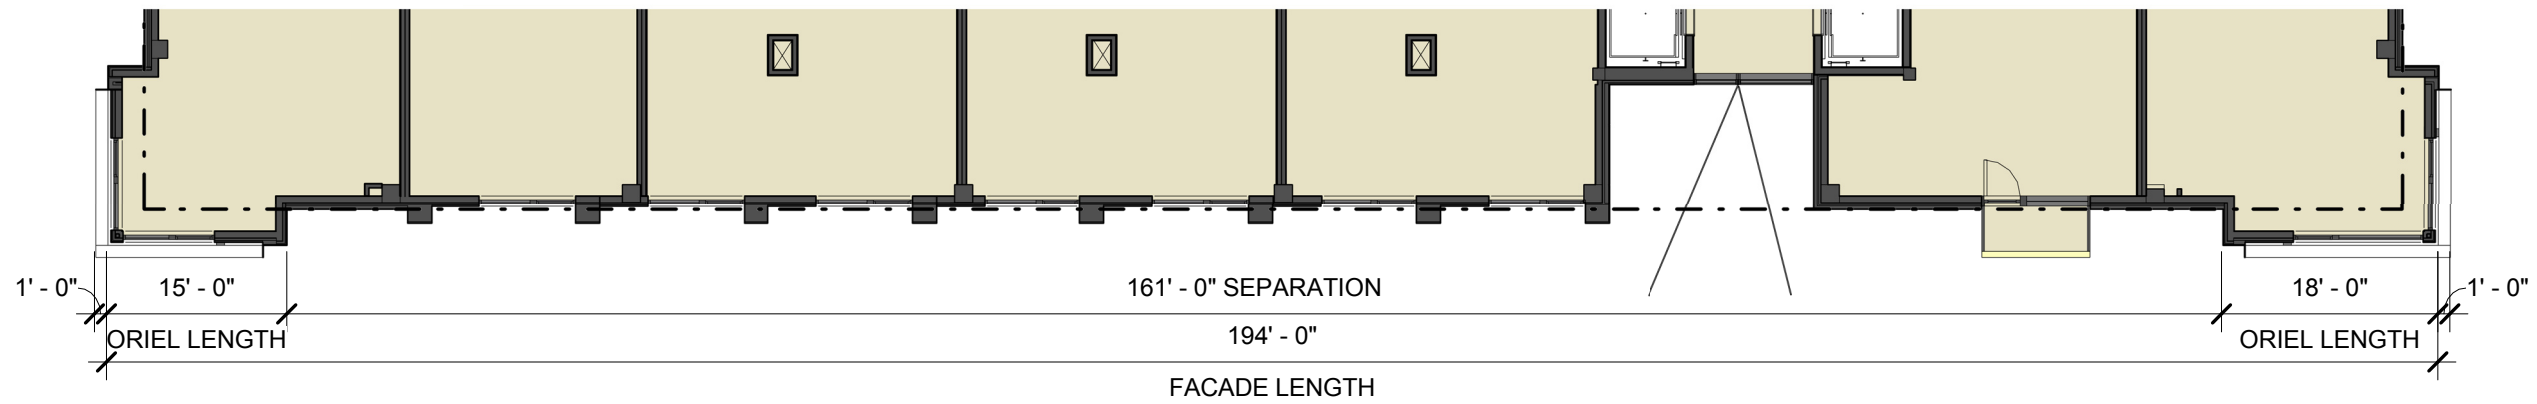

tva architects inc.
920 sw sixth avenue | suite 1500 | portland, oregon 97204
phone: 503 220 0668 | www.tvaarchitects.com

ORIEL WINDOWS APP 08 ALDER.9TH

1/16" = 1'-0" 02.22.2018

WEST PARKING PIT
BASE - 7' - 9" - 10' - 0"

Design Review LU 17-107667 DZ

820 SE ALDER ST.


BASE F.A.R.4:1
RESIDENTIAL BONUS F.A.R. EARNED*6.7:1
MAX BONUS F.A.R.3:1
MAX F.A.R. (BASE + BONUS)7:1
CALCULATED F.A.R.7:1

TOTAL SITE AREA18,785 SF
MAX BUILDING AREA131,495 SF
RESIDENTIAL FLOOR AREA126,243 SF
NON-RESIDENTIAL FLOOR AREA4,989 SF
TOTAL BUILDING AREA131,391 SF


* PER 33.510.210.C.1

BUILDING AREA


FLOOR	AREA
LEVEL 01	17927 SF
LEVEL 02	14609 SF
LEVEL 03	14706 SF
LEVEL 04	13839 SF
LEVEL 05	13772 SF
LEVEL 06	13877 SF
LEVEL 07	13772 SF
LEVEL 08	13877 SF
LEVEL 09	13772 SF
PARAPET	895 SF
PARAPET	345 SF
TOTAL: 11	131391 SF

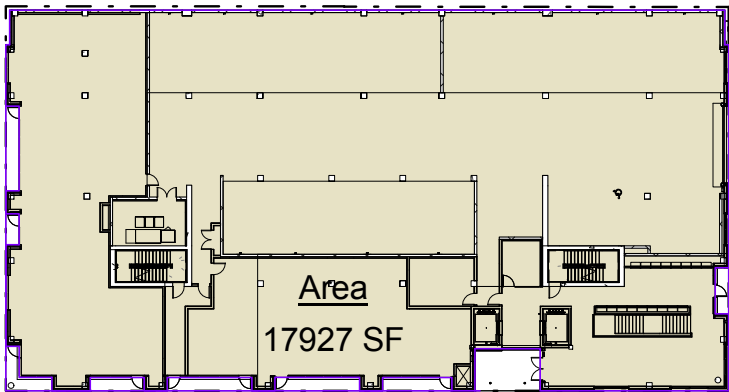


1 LEVEL 01 AREA PLAN
1" = 50'-0"

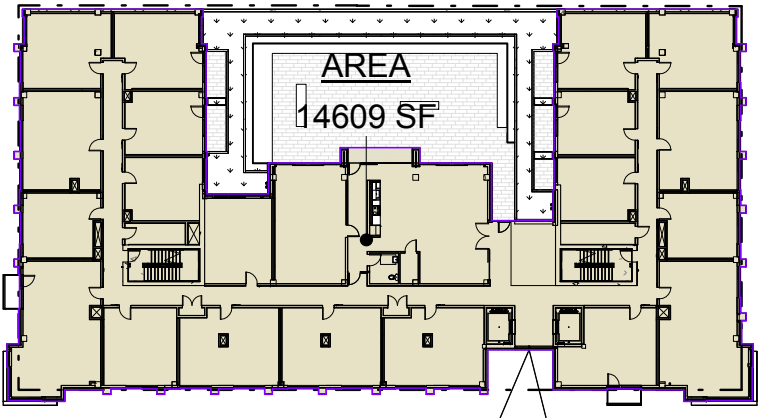


2 LEVEL 02 AREA PLAN
1" = 50'-0"

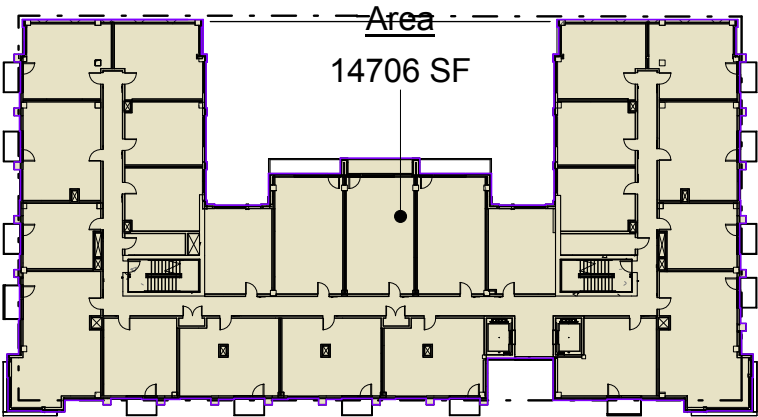


3 LEVEL 03 AREA PLAN
1" = 50'-0"

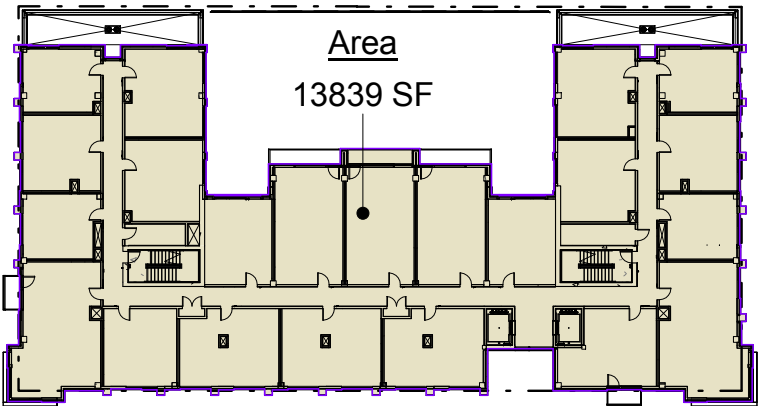


4 LEVEL 04 AREA PLAN
1" = 50'-0"

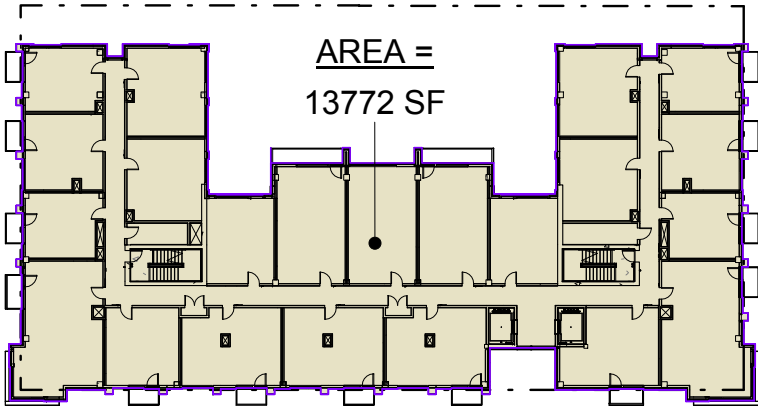

5 LEVELS 05, 07, 09 AREA PLAN
1" = 50'-0"

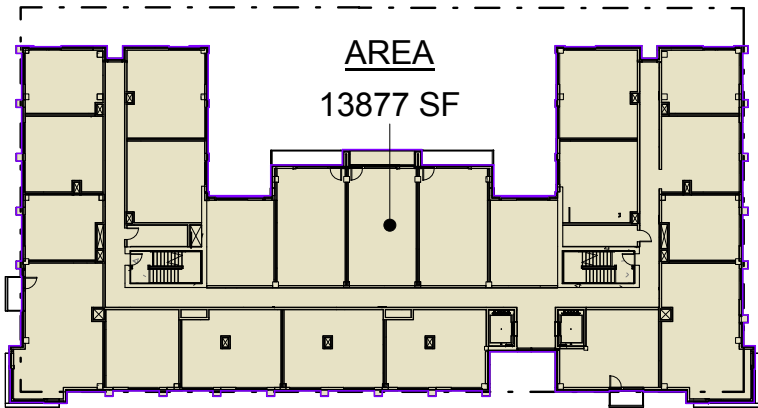

6 LEVELS 06, 08 TYPICAL FLOOR PLAN
1" = 50'-0"

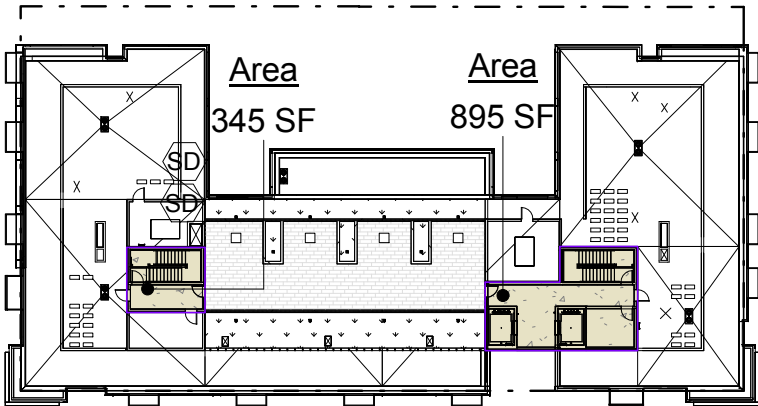

7 ROOF AREA PLAN
1" = 50'-0"



"Rooftop mechanical penthouse should be one color"

The mechanical penthouses are now all one color / material: the dark grey ribbed metal panel used adjacent to the windows at the frame elements. This runs down through the recessed entry slot.

"Connecting element at roof is important for 'Design For Coherency' guideline - work with staff to find resolution"

The connecting element is serving dual purpose. In addition to integrating the roof forms it also acts as mechanical screening, hiding the subduct unblast fans from the street. These are hidden from the roof deck by the rooftop plantings.

"Balconies should dissapear where they project from the grid and solid where they project from the brick"

After studying various options this was carried through. The perforated metal panel discussed at DAR #2 is no longer proposed. The solid balconies are now a smooth metal.



"Cutout notch at southeast corner doesn't work"

The notch has been removed, and the storefront moved forward to be in the same plane as the rest of the recessed storefront. A door has been added from SW Morrison St into the retail space.

"Brick piers at the ground floor are misalignment with the upper story grid"

The ground floor brick piers are now typically 6' wide, and align with the the 2' frame and adjacent 4' ribbed metal panel above.

"Entrance from SW Alder St is needed"

The residential lobby now has a primary entry from SW 9th Ave, and a secondary entrance from SW 9th Ave, which leads directly to stairs down to basement bike room.

"Storefronts should be on a curb"

The storefronts sit on a curb that is 6" above the lobby level on SE 9th Ave / Alder St, and transitions down where the grade drops on SW Morrison St.





ELEVATION ON SE 9TH AVE



tva architects inc.
920 sw sixth avenue | suite 1500 | portland, oregon 97204
phone: 503 220 0668 | www.tvaarchitects.com

RENDERING APP 20 ALDER.9TH

02.22.2018

Design Review LU 17-107667 DZ
820 SE ALDER ST.



CORNER OF SE 9TH & MORRISON



tva architects inc.
920 sw sixth avenue | suite 1500 | portland, oregon 97204
phone: 503 220 0668 | www.tvaarchitects.com

RENDERING APP 21 ALDER.9TH

02.22.2018

Design Review LU 17-107667 DZ
820 SE ALDER ST.



CORNER OF SE 9TH & MORRISON



tva architects inc.
 920 sw sixth avenue | suite 1500 | portland, oregon 97204
 phone: 503 220 0668 | www.tvaarchitects.com

RENDERING APP 22 ALDER.9TH

02.22.2018

Design Review LU 17-107667 DZ
 820 SE ALDER ST.



LOOKING ALONG SE MORRISON TO 9TH AVE



tva architects inc.
920 sw sixth avenue | suite 1500 | portland, oregon 97204
phone: 503 220 0668 | www.tvaarchitects.com

RENDERING APP 23 ALDER.9TH

02.22.2018

Design Review LU 17-107667 DZ
820 SE ALDER ST.



CORNER OF SE 9TH & ALDER



LOOKING ALONG SE ALDER TO 9TH AVE



tva architects inc.
 920 sw sixth avenue | suite 1500 | portland, oregon 97204
 phone: 503 220 0668 | www.tvaarchitects.com

RENDERING APP 25 ALDER.9TH

02.22.2018

Design Review LU 17-107667 DZ
 820 SE ALDER ST.



STREET LEVEL VIEW LOOKING NORTH ON SE 9TH AVE




tva architects inc.
 920 sw sixth avenue | suite 1500 | portland, oregon 97204
 phone: 503 220 0668 | www.tvaarchitects.com

RENDERING APP 26 ALDER.9TH

02.22.2018

Design Review LU 17-107667 DZ
 820 SE ALDER ST.

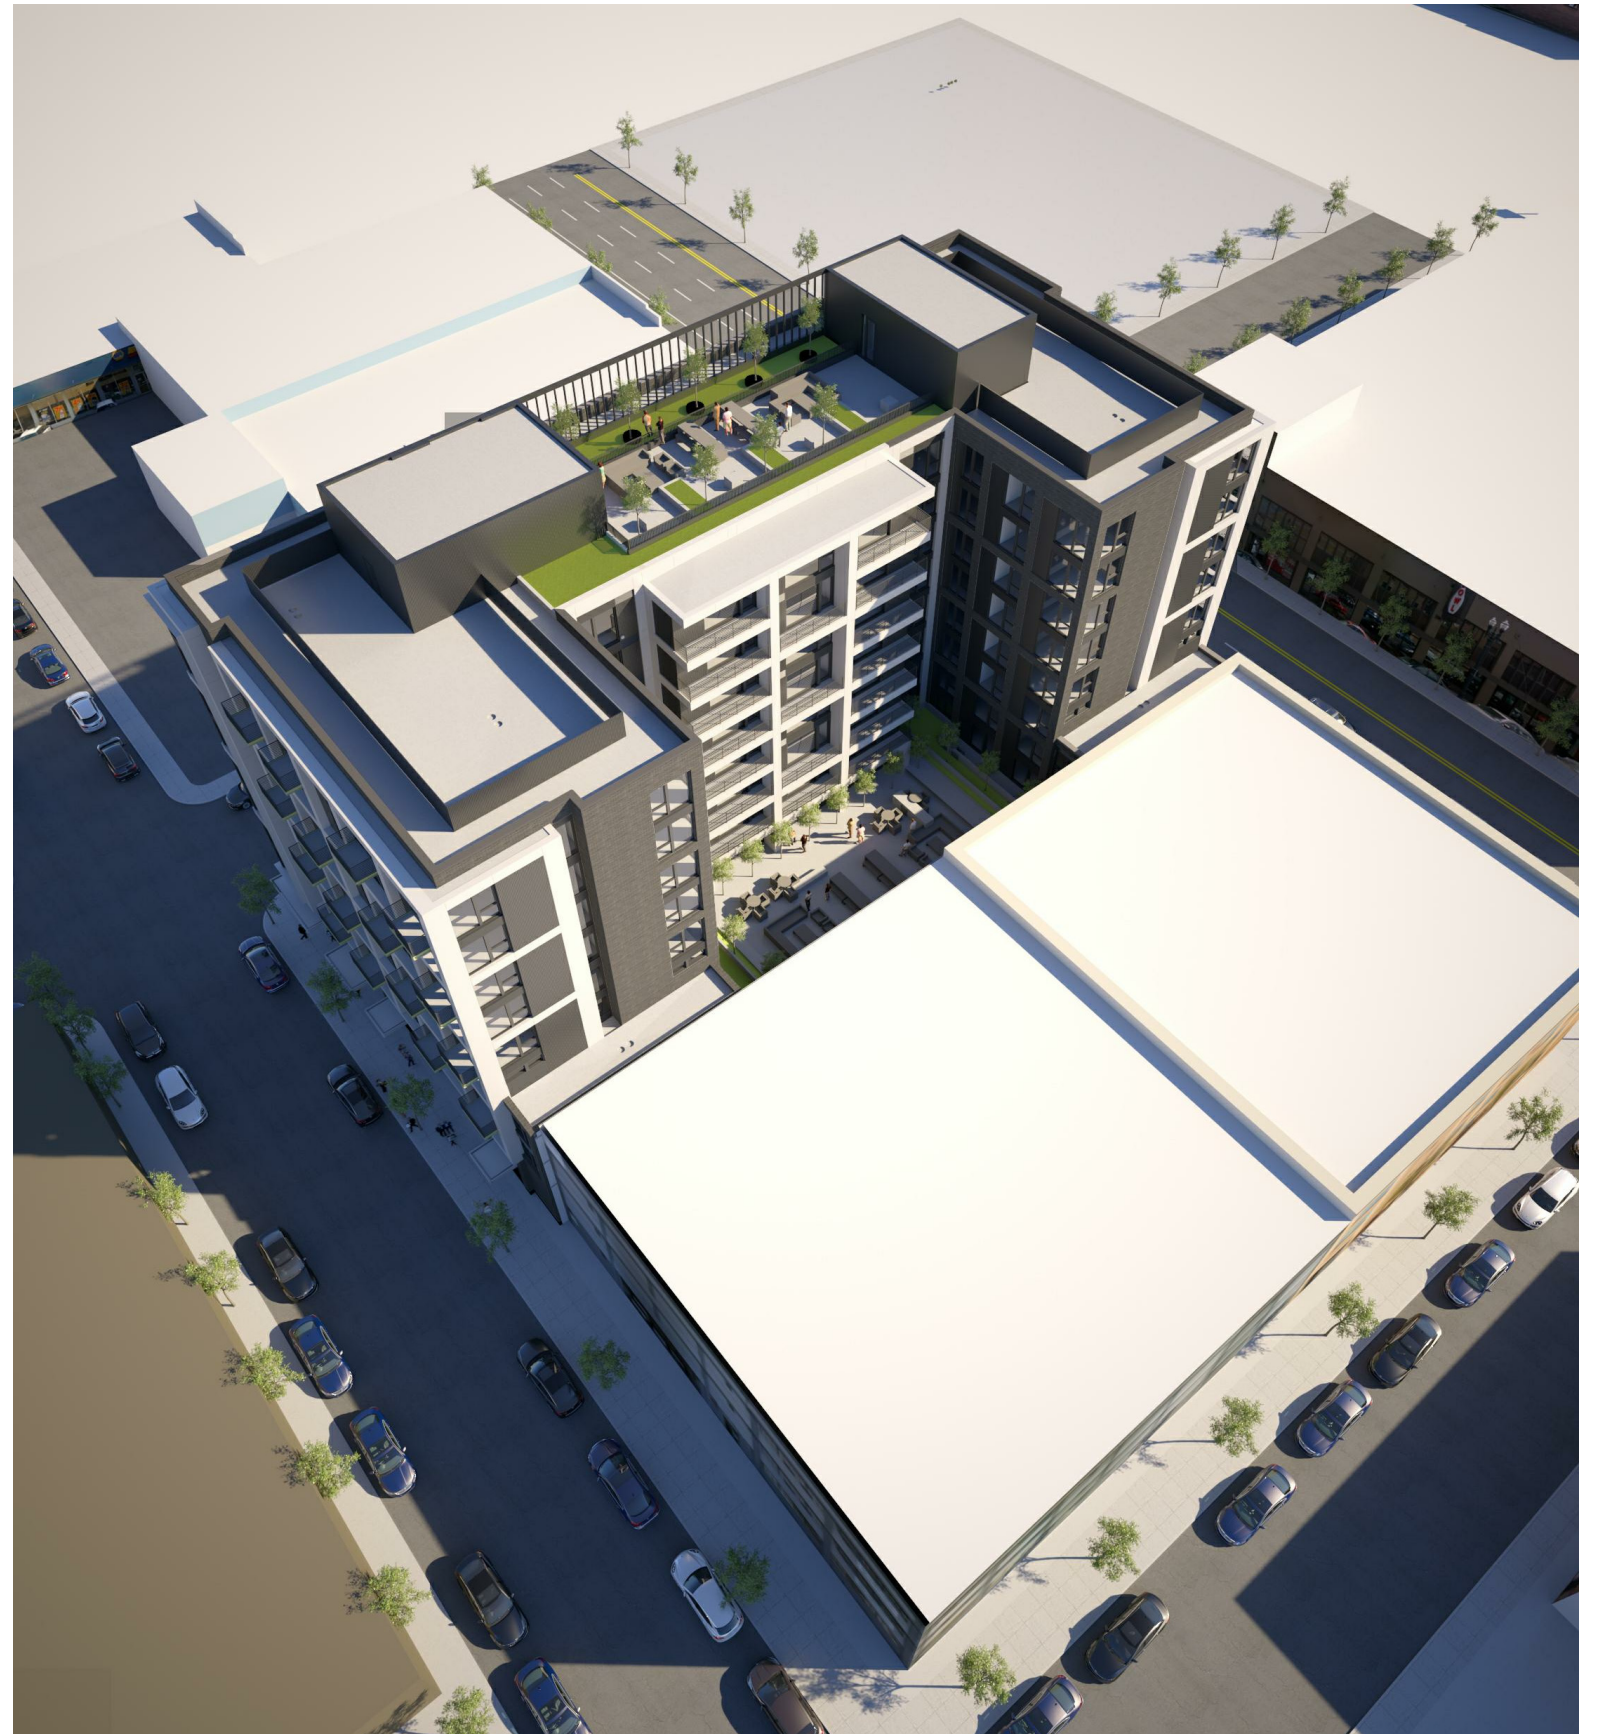

AERIAL VIEW LOOKING AT ROOFTOP DECK



tva architects inc.
920 sw sixth avenue | suite 1500 | portland, oregon 97204
phone: 503 220 0668 | www.tvaarchitects.com

RENDERING APP 27 ALDER.9TH

02.22.2018

Design Review LU 17-107667 DZ
820 SE ALDER ST.