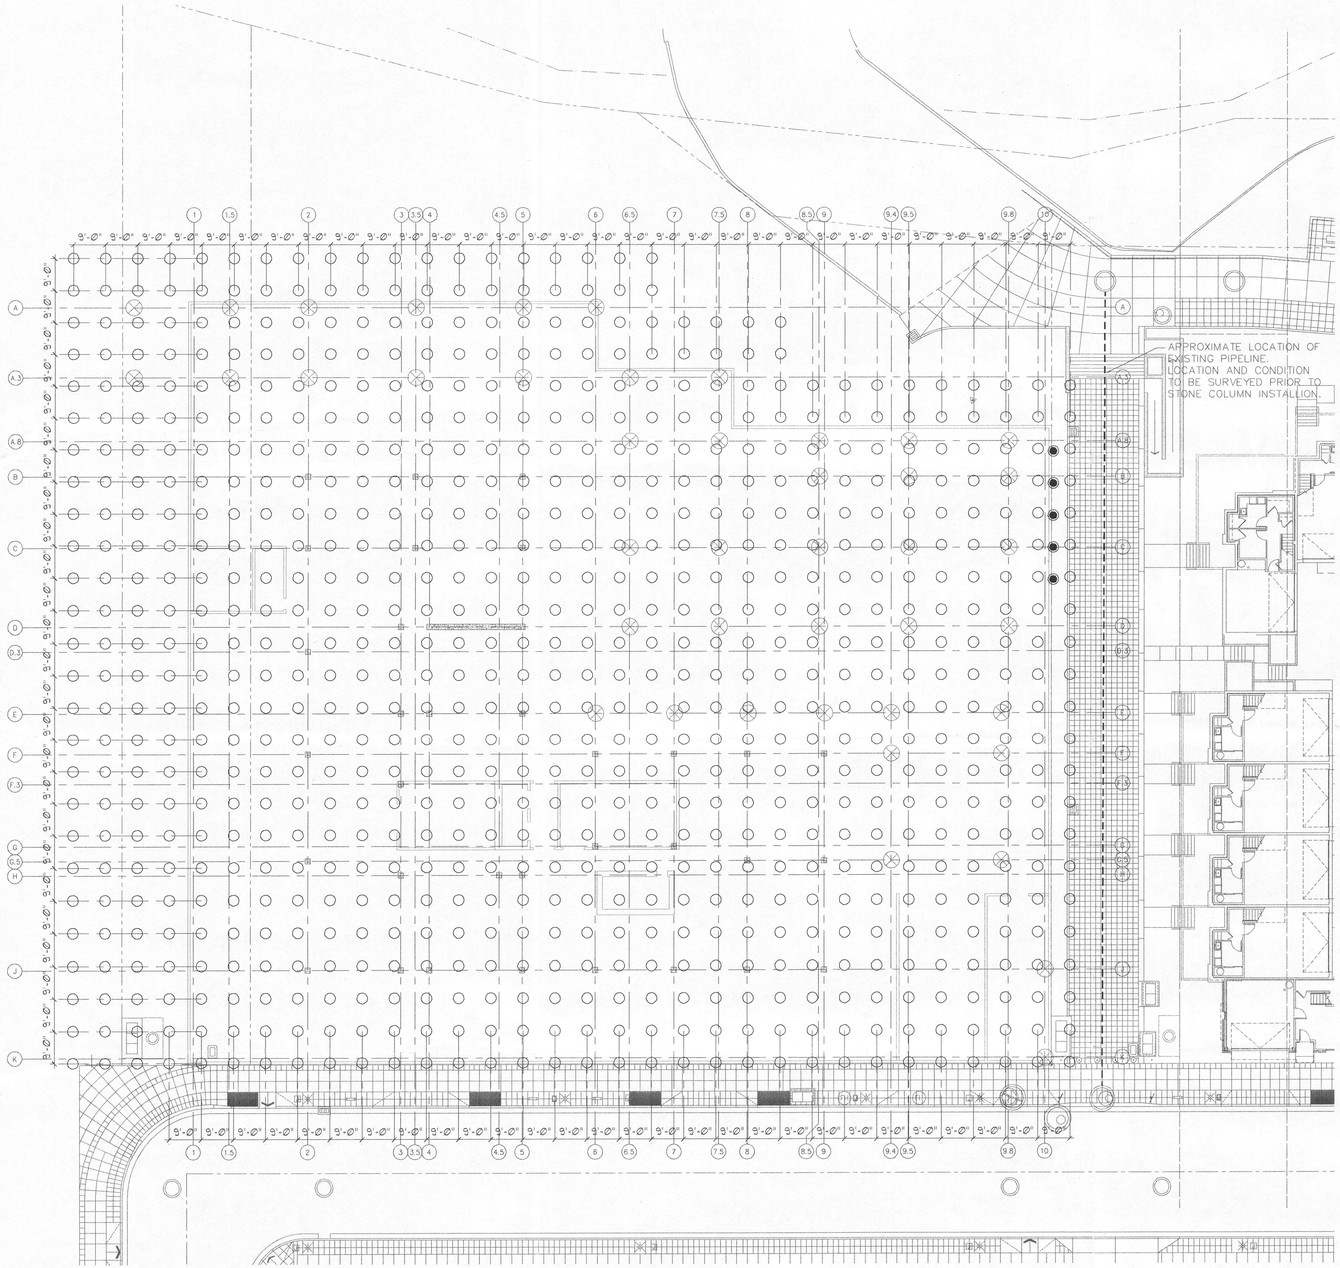

0 10 20 40

LEGEND

- STONE COLUMN LOCATION
- APPROXIMATE LOCATION OF EXISTING STONE COLUMN

NOTES:
1. STONE COLUMNS TO BE INSTALLED AND VERIFIED PER PROJECT SPECIFICATIONS AND APPLICABLE GEOTECHNICAL REPORTS.
2. BASE MAPS PROVIDED BY DAVID EVANS & ASSOCIATES; STRUCTURAL PLANS PROVIDED BY KRAMER GHELEN & ASSOCIATES.

STONE COLUMN GROUND IMPROVEMENT PLAN

SITE DEVELOPMENT RIVERNORTH LOT 7

RALSTON INVESTMENTS, INC.
PORTLAND, OREGON

REGISTERED PROFESSIONAL ENGINEER 64,422 OREGON SEPT. 26, 2000 SCOTT L. HARDMAN EXPIRES: 06-30-200

7312 SW Durham Road
Portland, OR 97224
Tel: 503.598.8445
Fax: 503.598.8705

REVISIONS: APPD.

DATE: 7-15-05
DESIGN: SLH
DRAWN: REL
CHECKED:
REVISION NUMBER:

SCALE: 1" = 20'

PROJECT NUMBER: 04-8976

DRAWING FILE: GP-SC1

SHEET NO. SC-1 OF 1