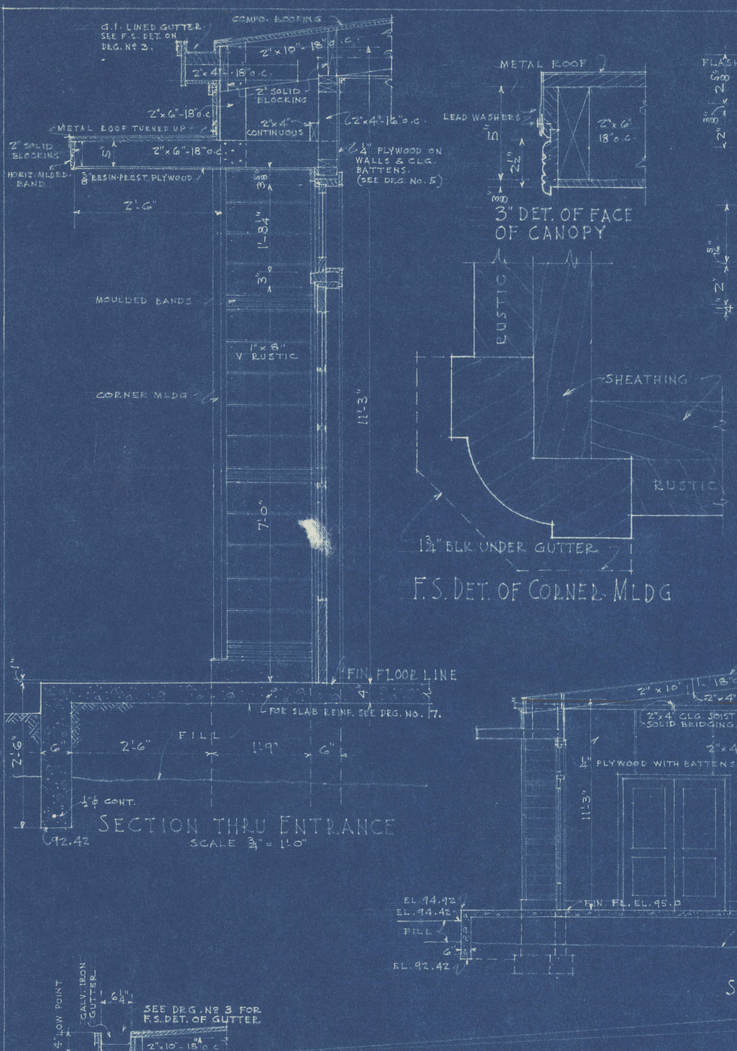

SECTION THRU ENTRANCE

SCALE ¾" = 1'-0"

F.S. DET. OF CORNER MLDG

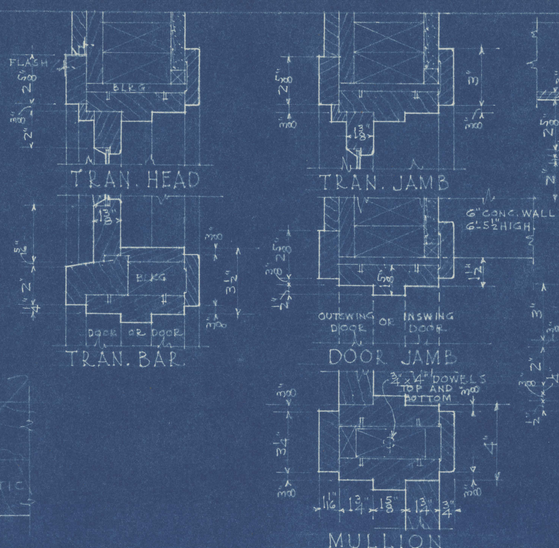

3" DETS. OF EXT. DOOR FRAMES FROM SHOWERS.

DOORS "F"

FRAMES FOR DOORS "E" & "G" SIMILAR

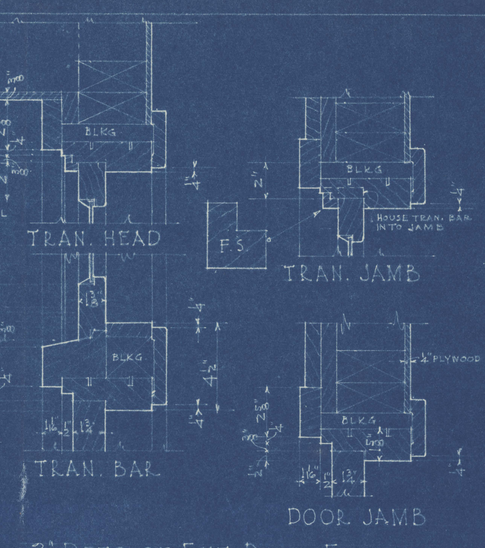

3" DETS. OF ENT. DOOR FRAMES

DOORS "A".

NOTE:- SEE DRAWING No 5 FOR INTERIOR DOOR FRAMES.

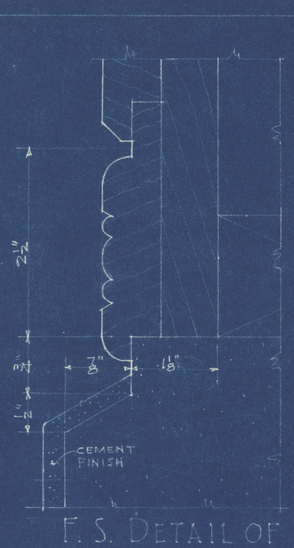

F.S. DETAIL OF WATER TABLE

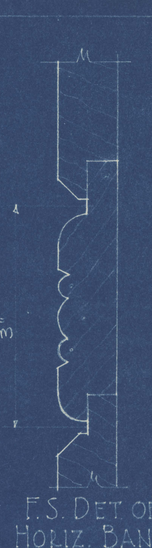

F.S. DET OF HORIZ. BANDS

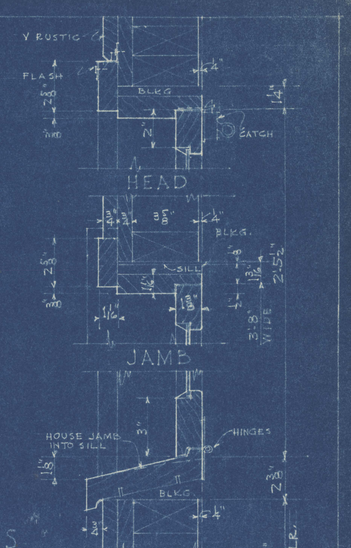

3" DETS. OF WINDOW FRAMES

SEE DRG. # 5 FOR WINDOWS IN TOILET & SHOWER RMS.

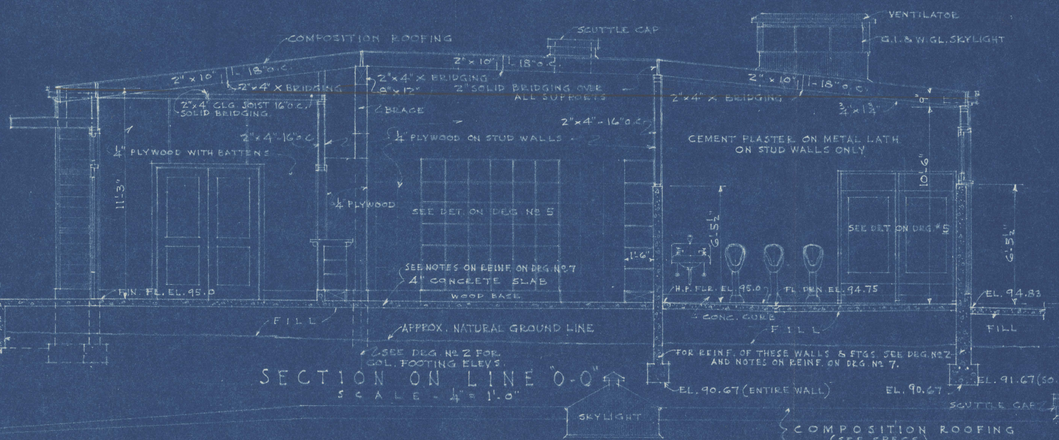

SECTION ON LINE "O-O"

SCALE - ¼" = 1'-0"

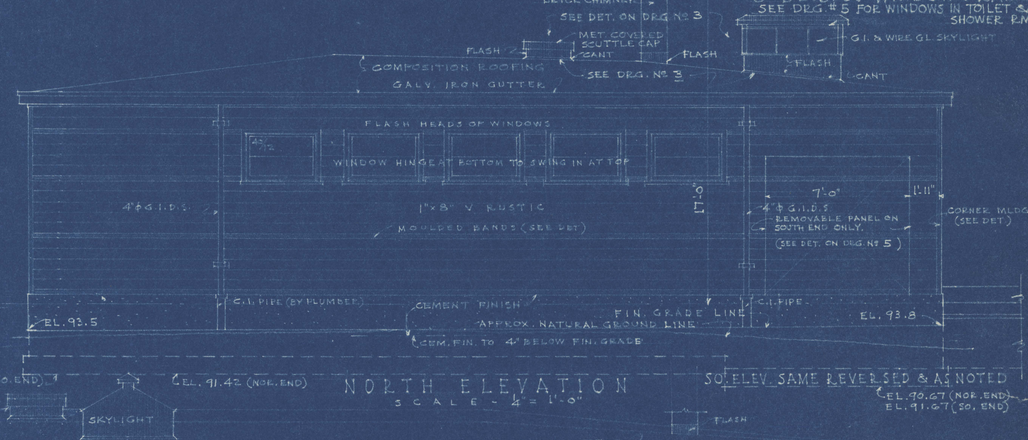

NORTH ELEVATION

SCALE - ¼" = 1'-0"

SO. ELEV. SAME REVERSED & AS NOTED

EL. 90.67 (NOR. END)
EL. 91.67 (SO. END)

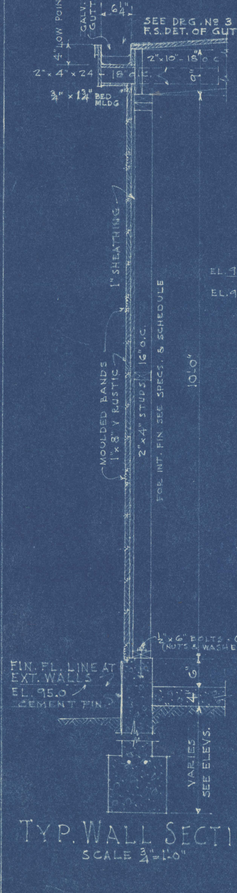

TYP. WALL SECTION

SCALE ¾"=1'-0"

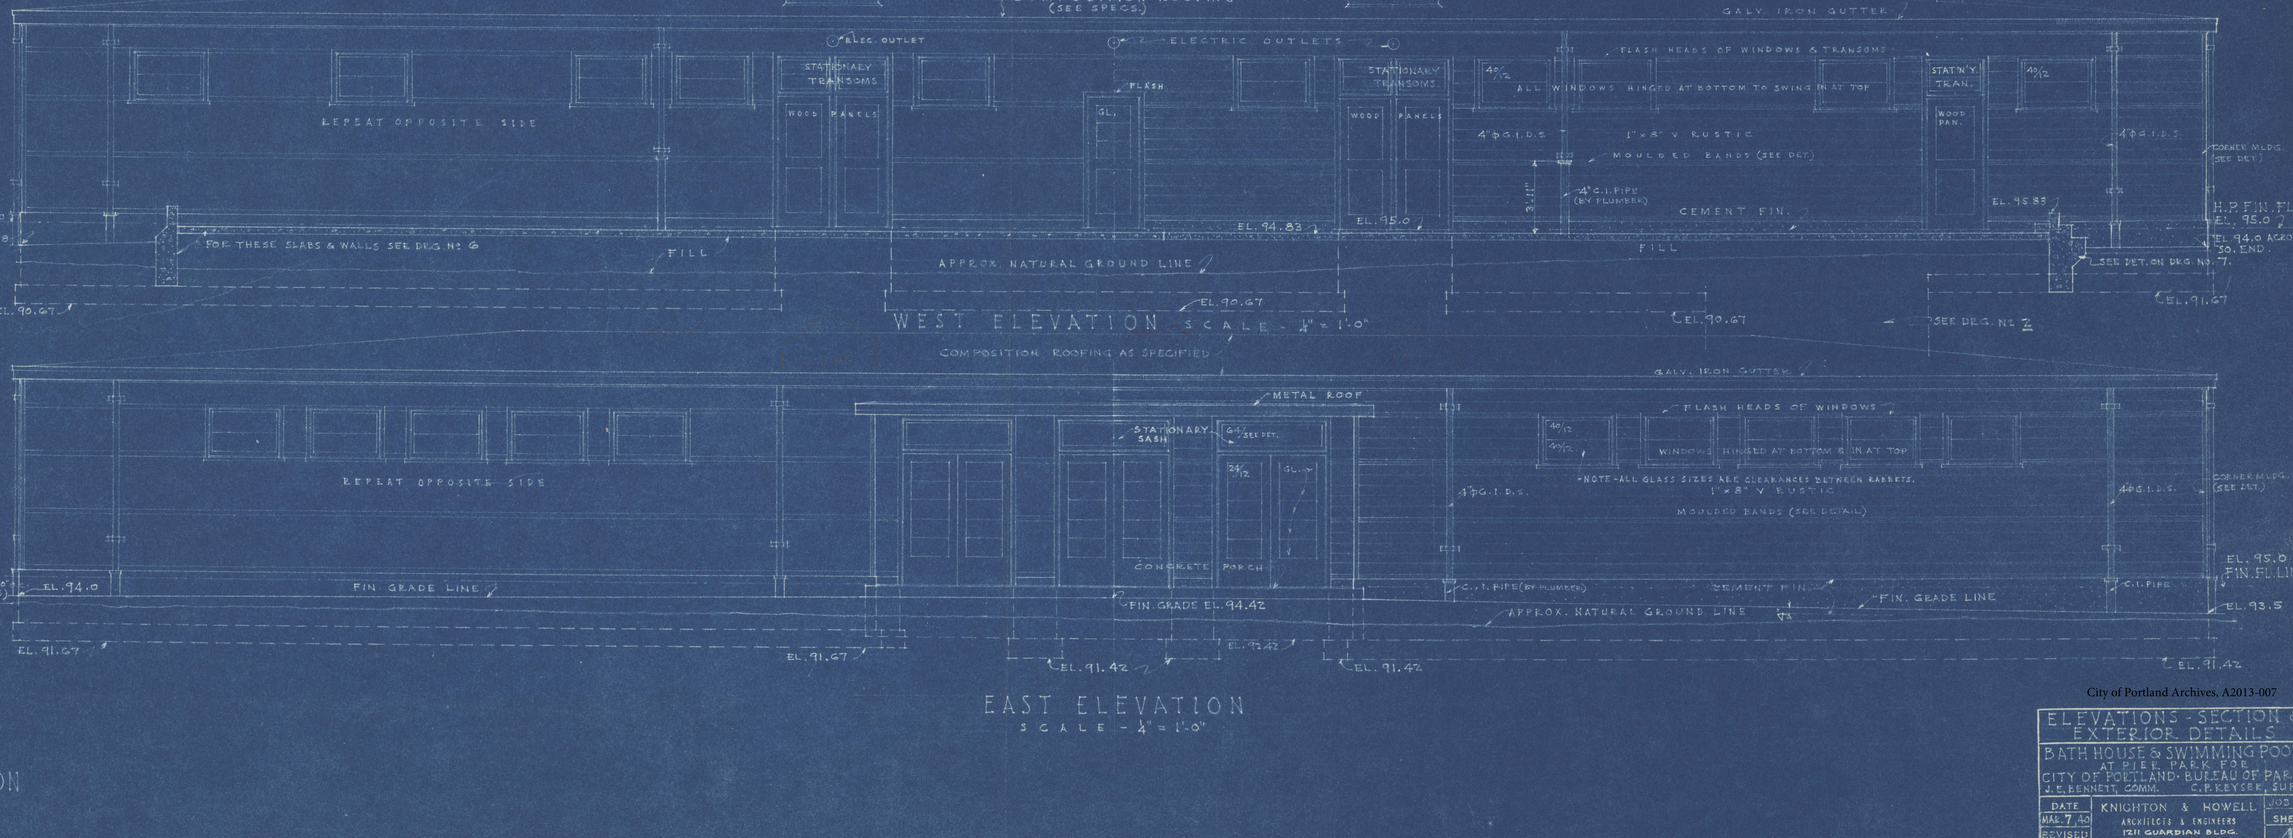

WEST ELEVATION

SCALE - ¼" = 1'-0"

EAST ELEVATION

SCALE - ¼" = 1'-0"

City of Portland Archives, A2013-007

ELEVATIONS - SECTION & EXTERIOR DETAILS	
BATH HOUSE & SWIMMING POOLS AT PIER PARK FOR CITY OF PORTLAND - BUREAU OF PARKS J. E. BENNETT, COMM. C. P. KEYSER, SUPT.	
DATE MAR. 7 40 REVISED	KNIGHTON & HOWELL ARCHITECTS & ENGINEERS 1211 GUARDIAN BLDG. PORTLAND, OREGON
JOB	
SHEET 4	