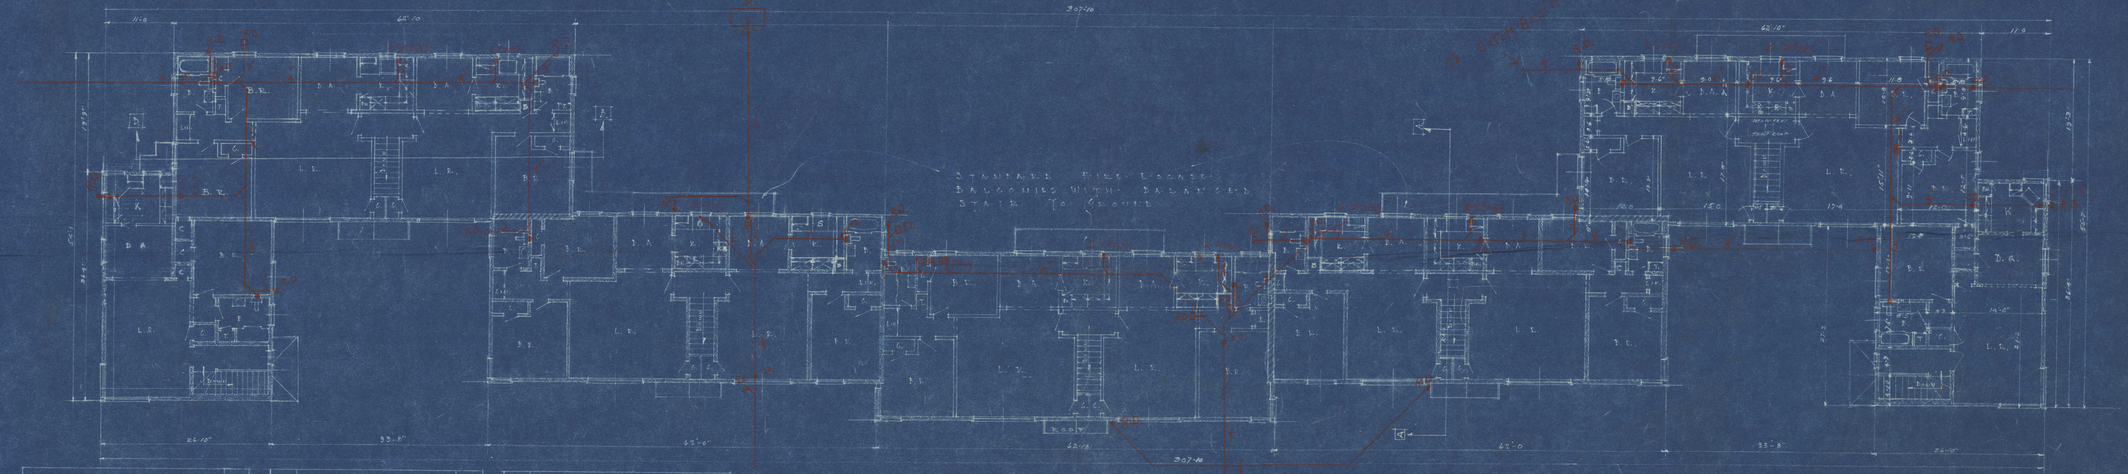

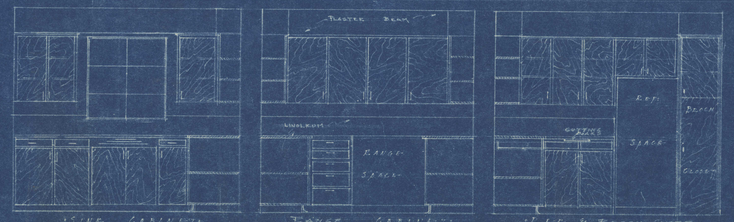

TYPICAL KITCHEN BUILTIN DETAILS
SCALE 1/2" = 1'-0"
BUILD 5

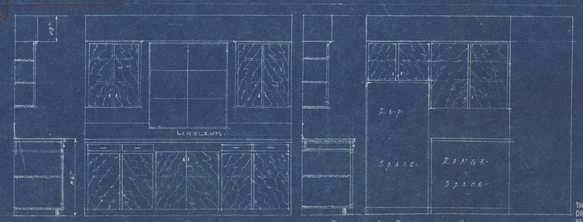

TYPICAL KITCHEN BUILTIN DETAILS
SCALE 1/2" = 1'-0"
BUILD 5

THE CONTRACTOR SHALL VERIFY ALL FIGURES, DIMENSIONS, MATERIALS, ETC., ON THIS DRAWING WITH OTHER DRAWINGS, THE SPECIFICATIONS AND WITH THE WORK AT BUILDING BEFORE COMMENCING ANY OF THE WORK HEREIN SHOWN. ANY WORK DEVIATING FROM THIS DRAWING OR THE SPECIFICATIONS WILL BE REJECTED UNLESS CLOSELY TO ONLY AUTHORIZED. ALL DRAWINGS, SPECIFICATIONS AND MODELS ARE THE PROPERTY OF THE ARCHITECTS AND MUST BE RETURNED TO THEM AT THE COMPLETION OF THE WORK.

SHEET No 6
PLAN No 3430