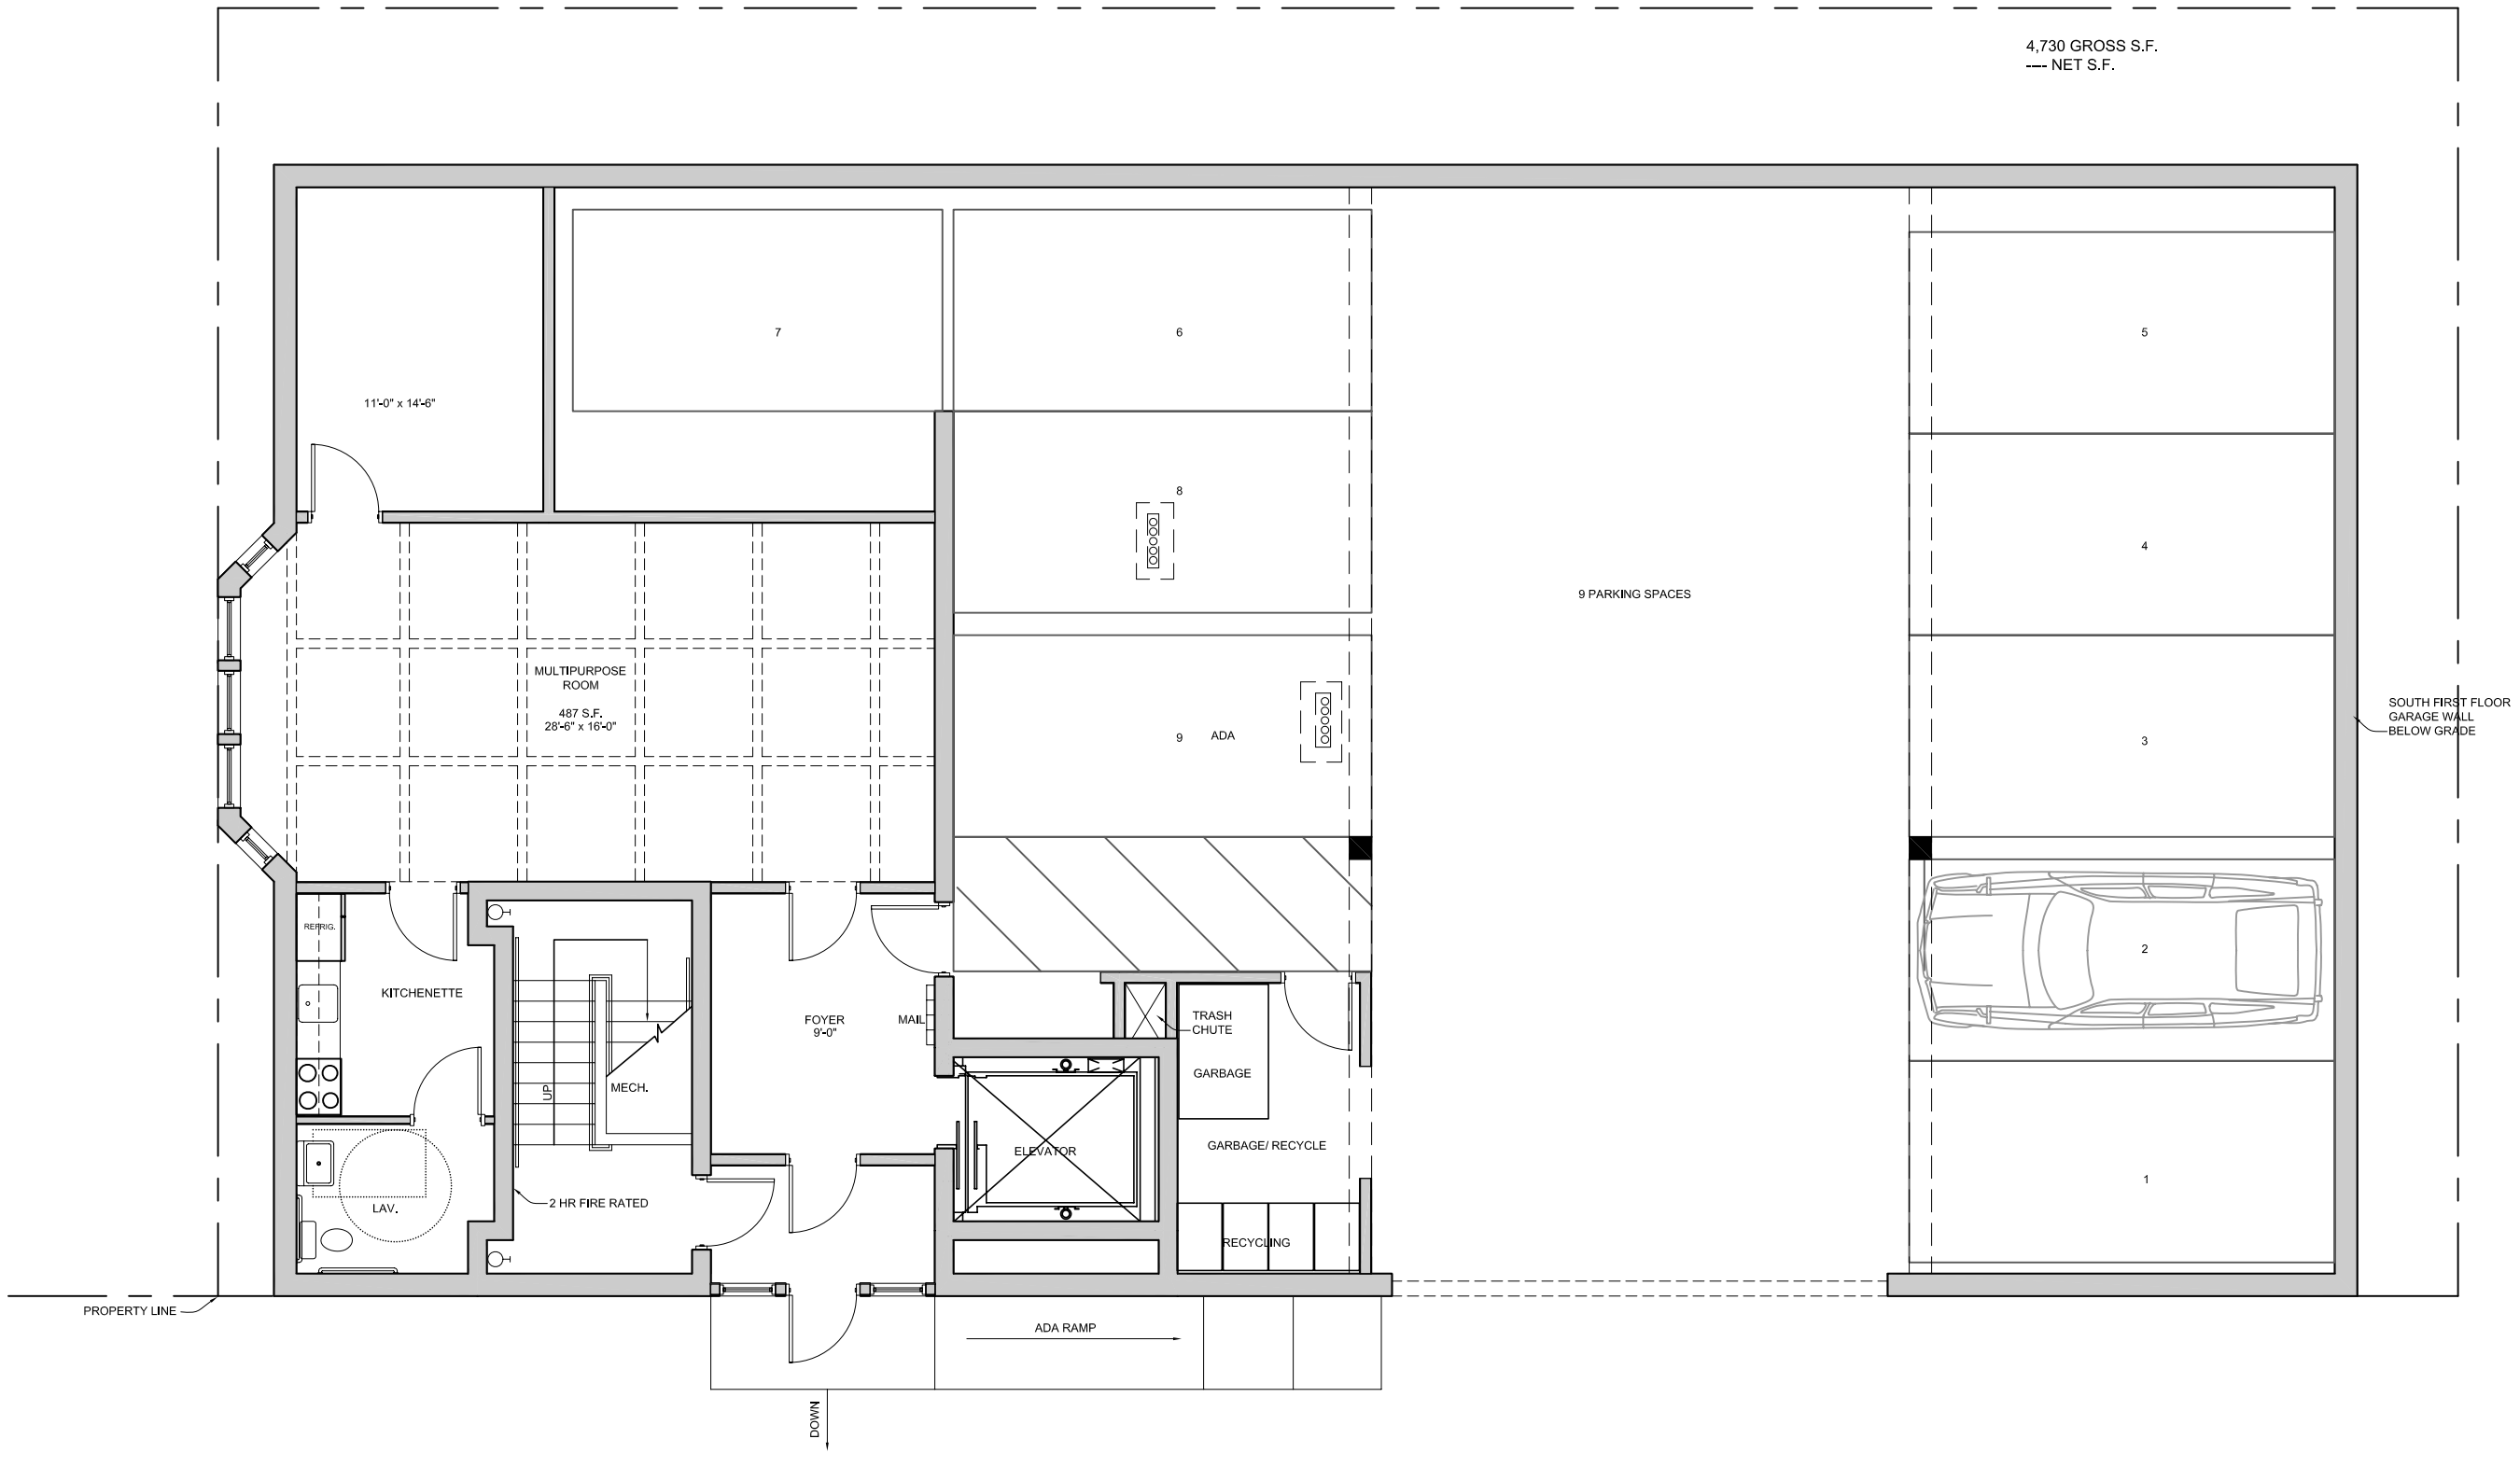

NORTH

FIRST FLOOR PLAN
SCALE: 1/8" = 1'

WILLIAM HAWKINS III
ARCHITECT - FAIA
1425 SOUTHWEST 20TH AVENUE
PORTLAND, OREGON 97201
503.227.3066
WILLIAMHAWKINS@QWEST.NET

ST. ANDREWS CONDOMINIUMS
SW 18TH & SW MILL ST TERRACE
GOOSE HOLLOW PORTLAND,OR

Job Number: _____
Drawn By: _____

Date: _____

Sheet Number