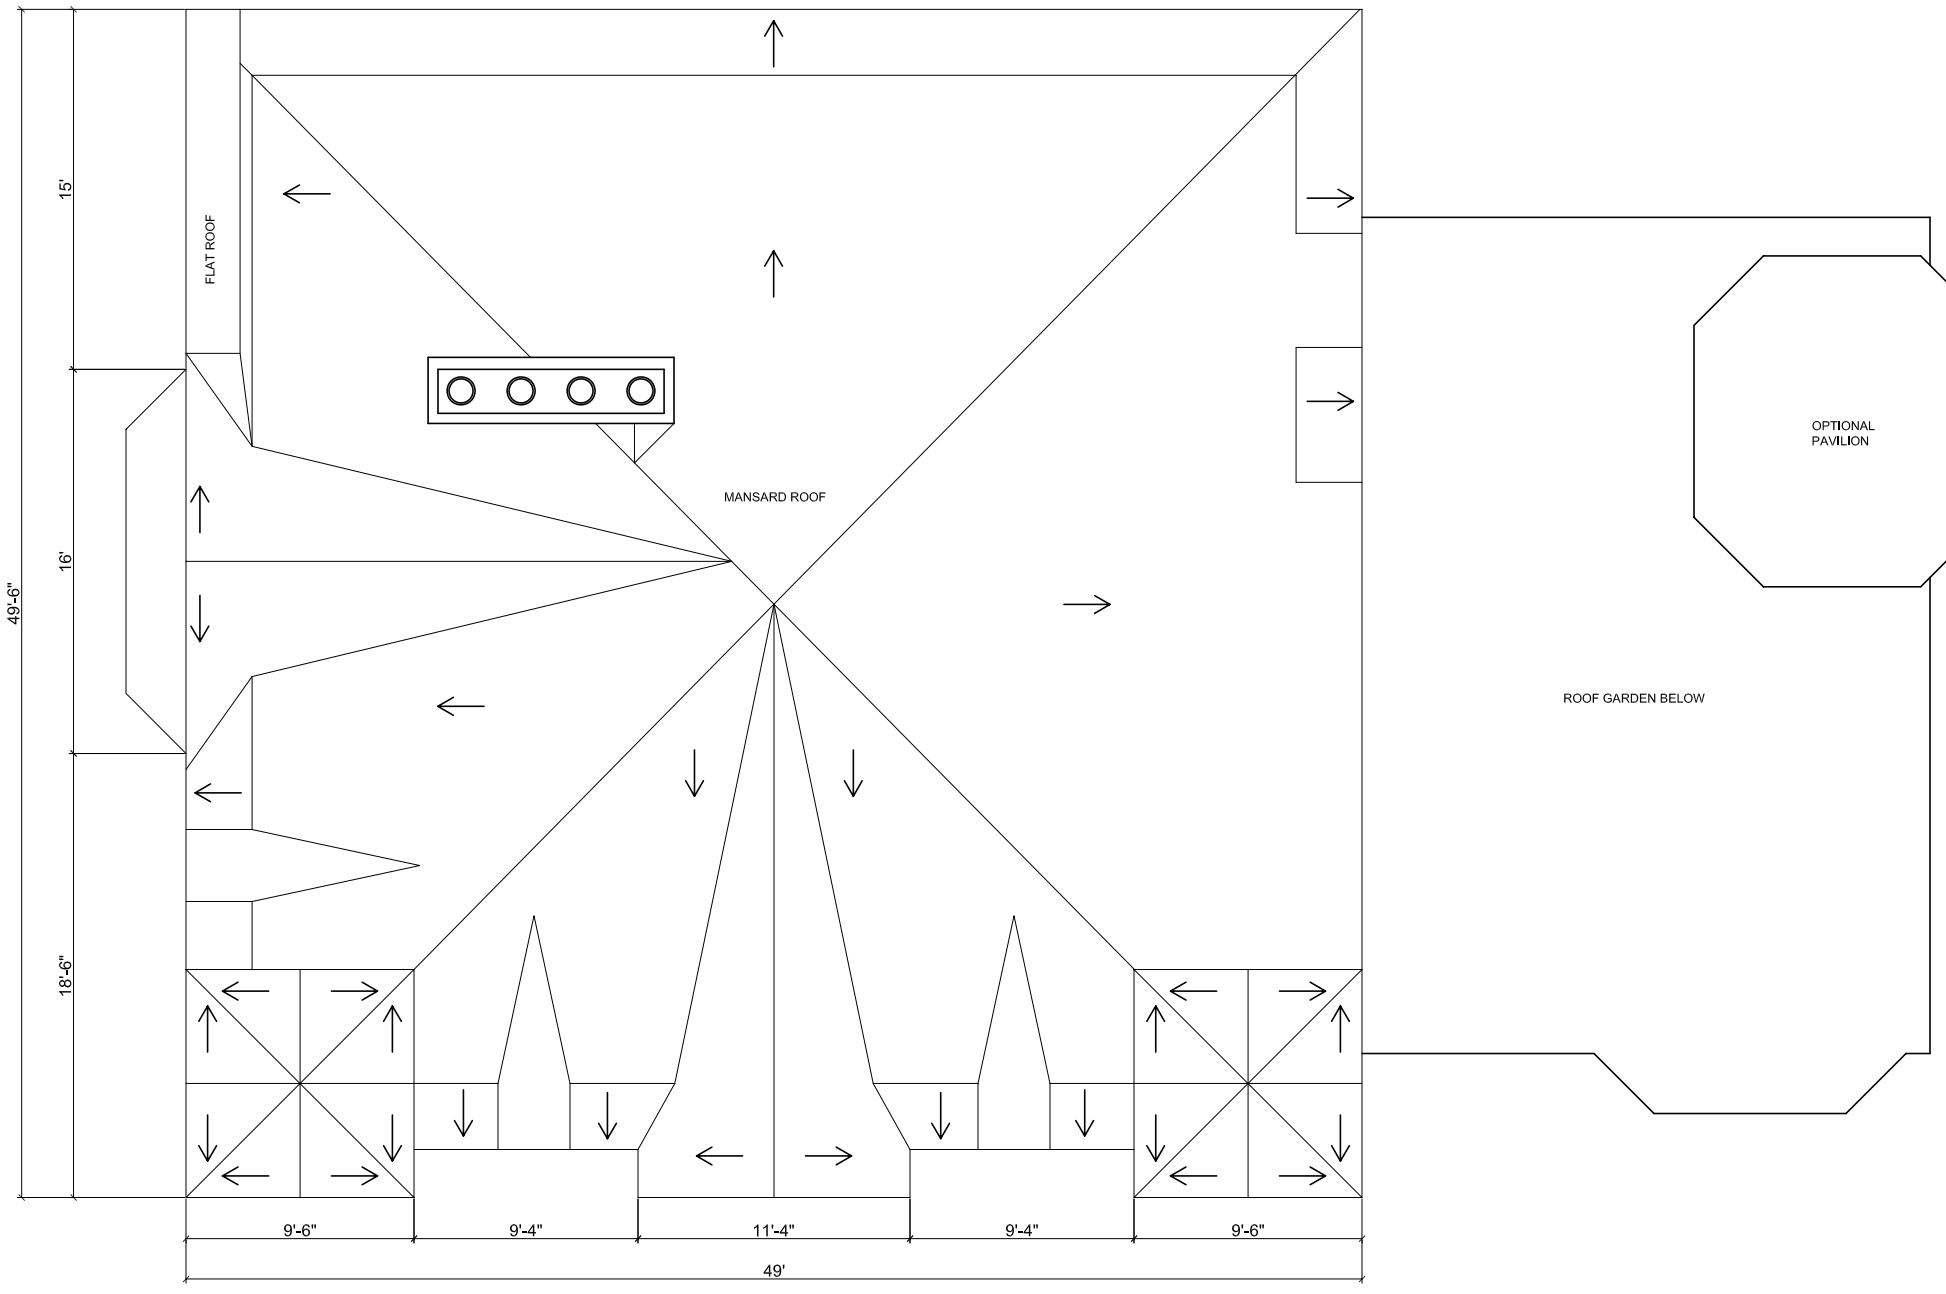

ROOF PLAN
SCALE: 1/8" = 1'

NOT FOR CONSTRUCTION

ST. ANDREWS CONDOMINIUMS
SW 18TH & SW MILL ST TERRACE
GOOSE HOLLOW PORTLAND,OR

WILLIAM HAWKINS III
ARCHITECT - FAIA
1435 SOUTHWEST 14TH AVENUE
PORTLAND, OREGON 97201
503-497-9084
WILLIAMHAWKINS@QWEST.NET

11/29/07
Job Number: 07-30
Drawn By: P.J.E.
Date: DESIGN DEVELOPMENT

Sheet Number