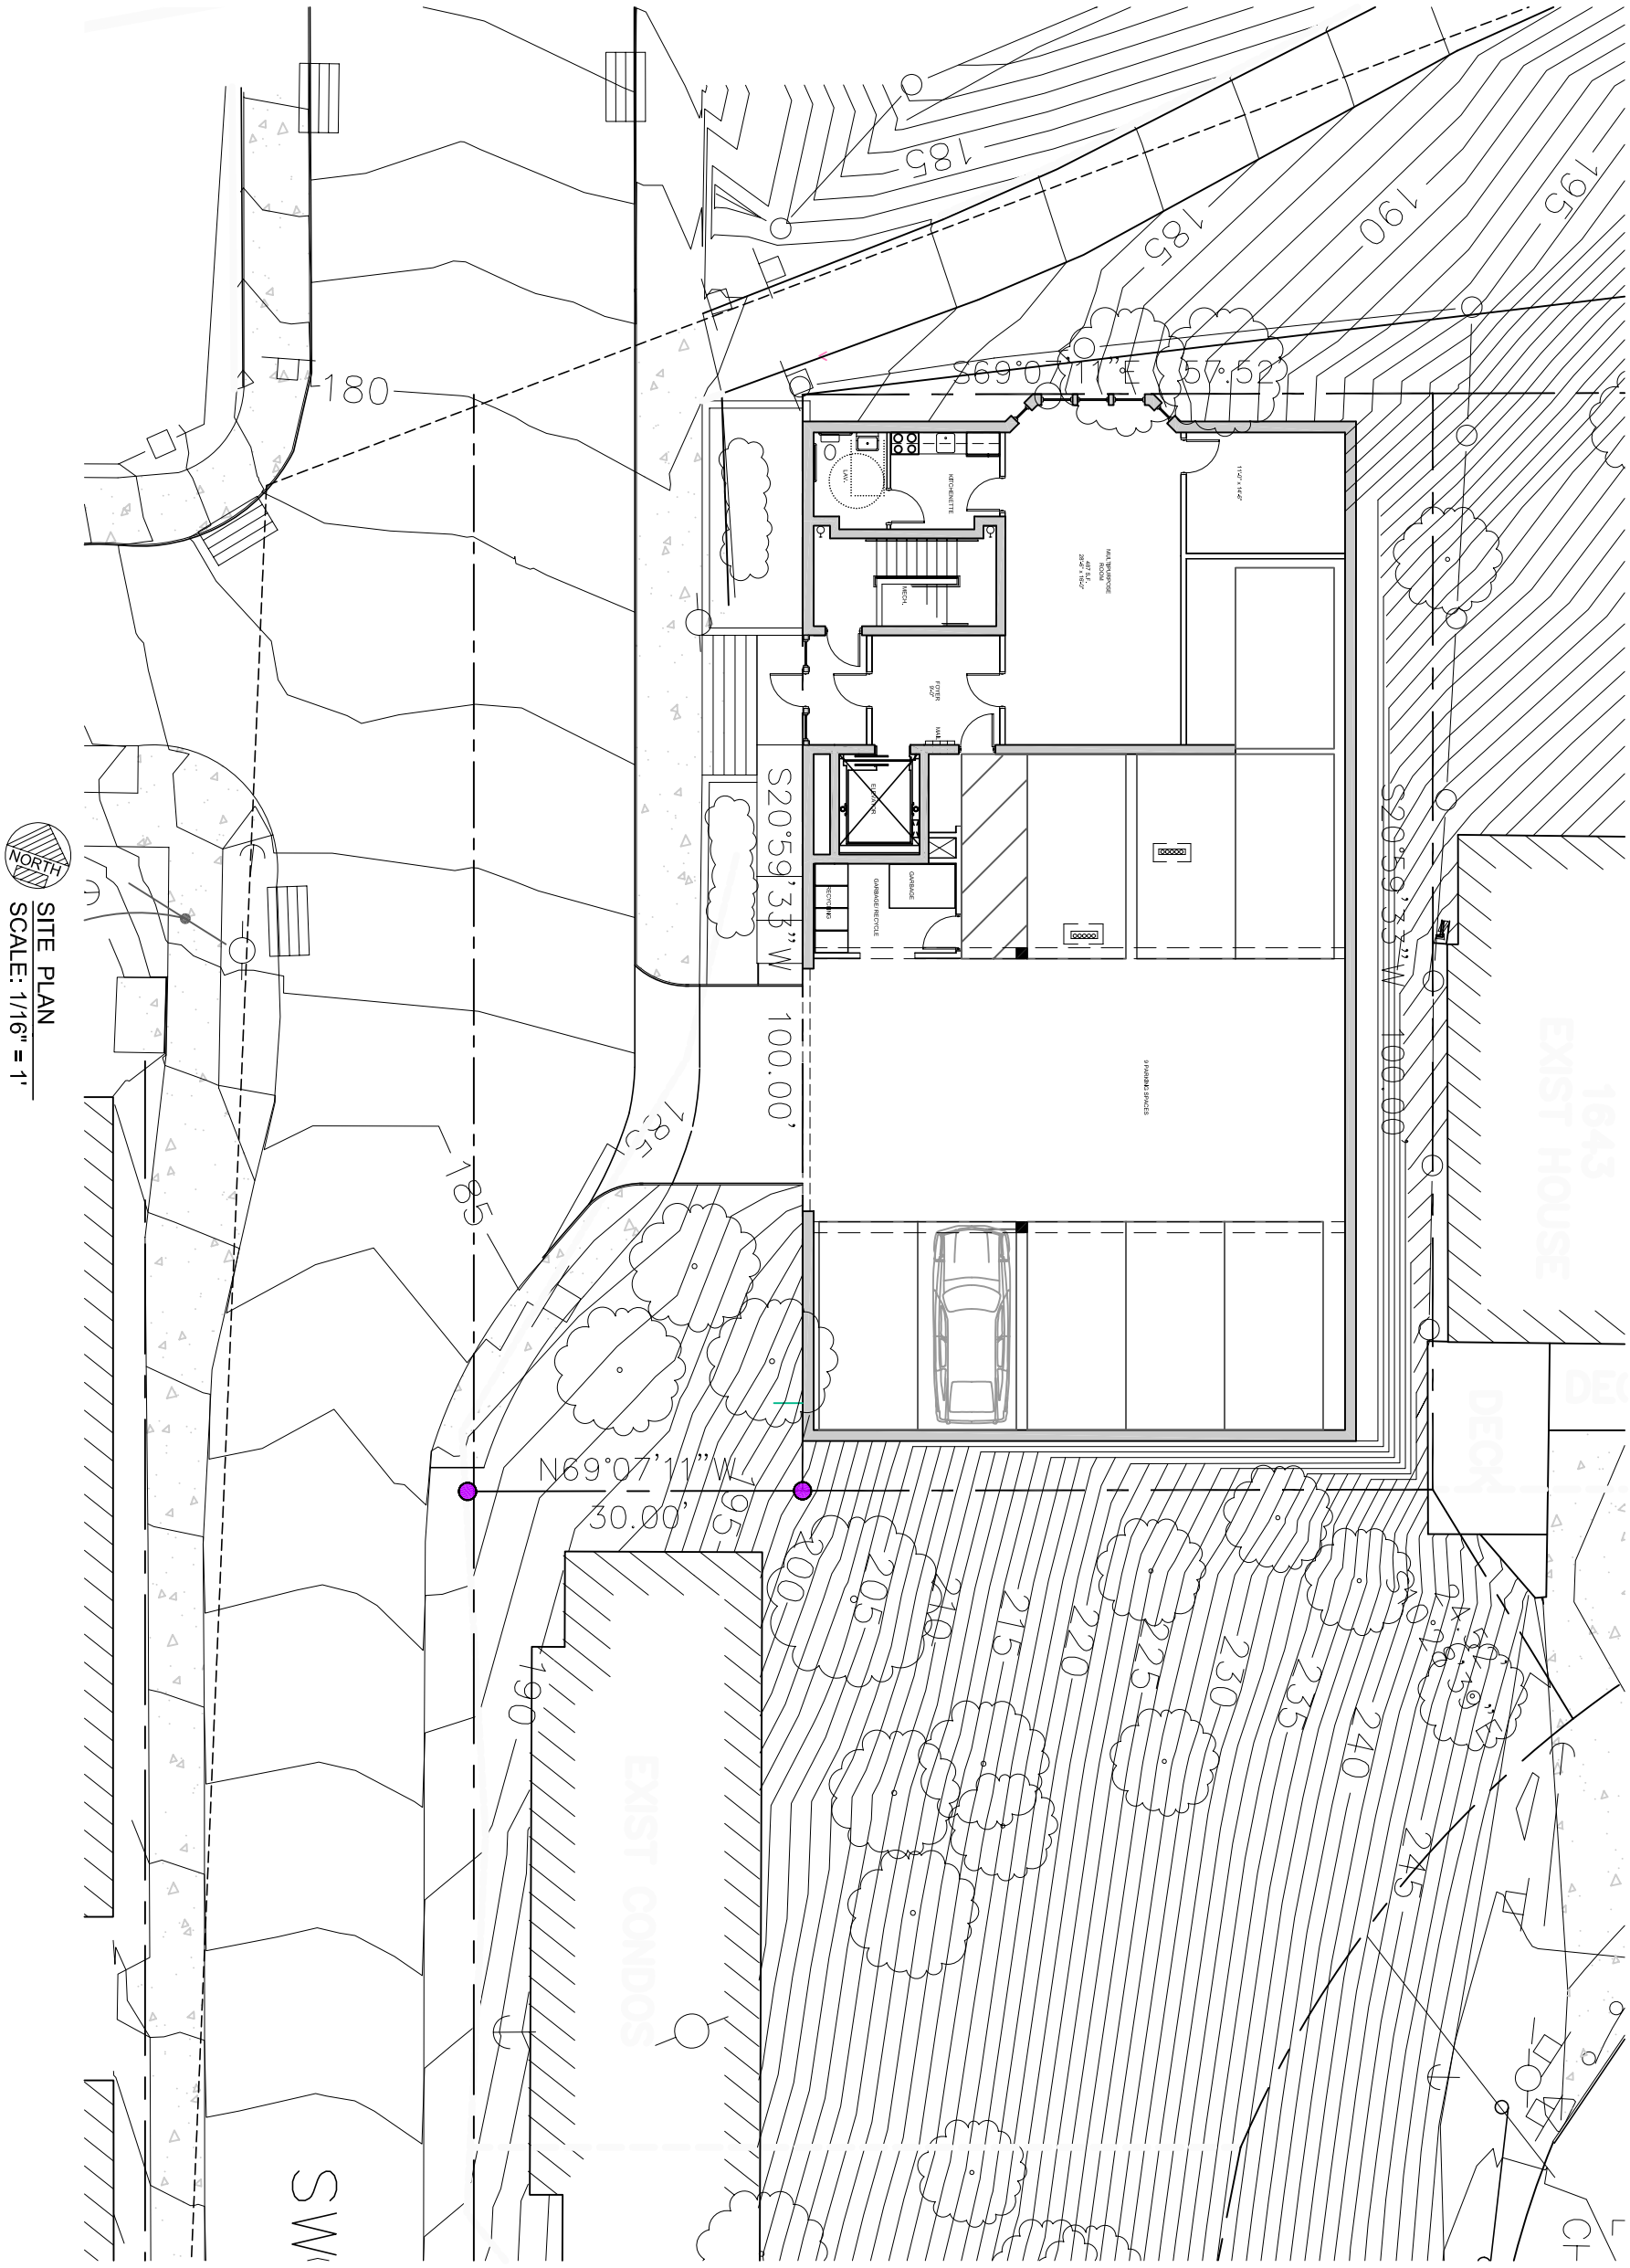

NORTH

SITE PLAN
SCALE: 1/16" = 1'

ST. ANDREWS CONDOMINIUMS
SW 18TH & SW MILL ST TERRACE
GOOSE HOLLOW PORTLAND,OR

Job Number:
Drawn By:
Date:
Sheet Number

WILLIAM HAWKINS III
ARCHITECT - FAIA
1425 SOUTHWEST 20TH AVENUE
PORTLAND, OREGON 97201
503-497-9084
WILLIAMHAWKINS@QWEST.NET