PRELIMINARY REVIEW
5/15/2017

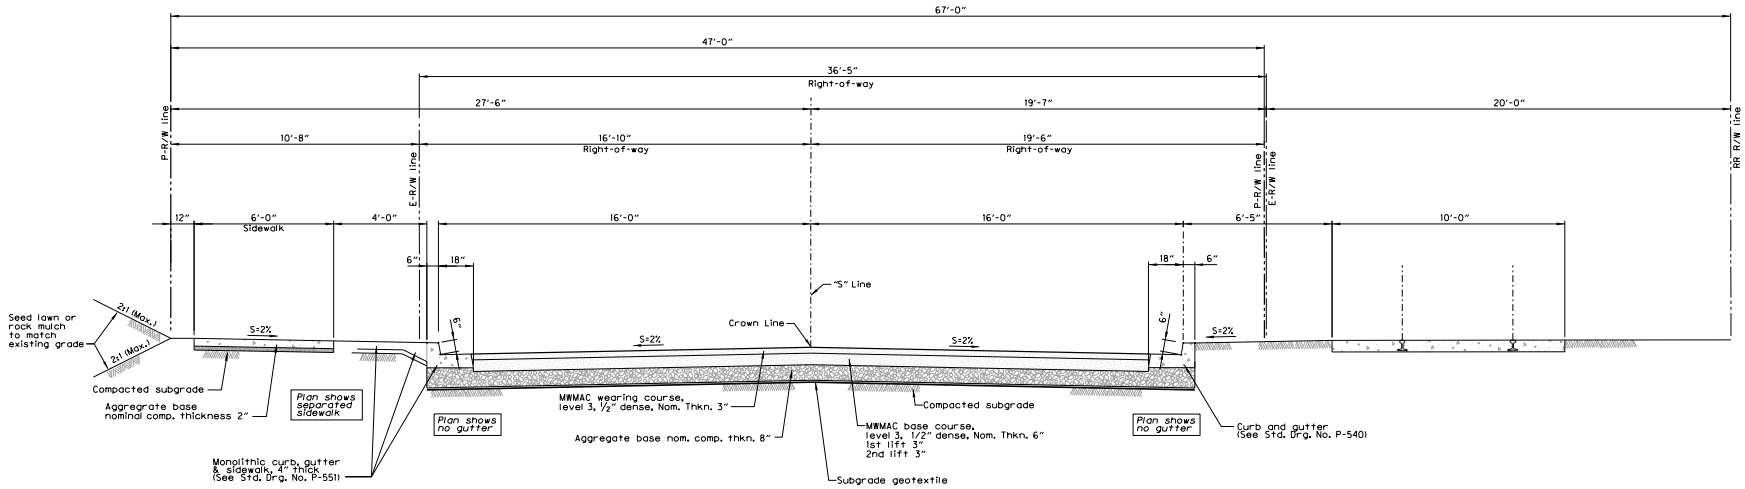

N. Suttle Rd,
Sta. "S" xx+xx.xx to Sta. "S" xx+xx.xx

Typical Section (1 / 3-7)

Scale: 3/8" = 1'-0"

EXHIBIT B

WARNING
0 1/2 1
IF THIS BAR DOES NOT MEASURE 1" THEN DRAWING IS NOT TO SCALE.

NO.	DATE	DESCRIPTION	APPD.

REVISION

DESIGNED BY	R. Webb
CAD BY	D. Ramer
CHECKED BY	E. Huntsinger
DATE APPROVED	Jan. 2017
DIV. ENGINEER	S. Townsen

REGISTERED PROFESSIONAL ENGINEER 84470PE OREGON SEPTEMBER 14, 2001 EVA E. HUNTSINGER
Expires 6/30/18

APPROVALS:

SUPERVISING ENGINEER — REG. PROF. ENGR. NO. 14956PE

CITY ENGINEER — REG. PROF. ENGR. NO. 51538PE

PBOT
PORTLAND BUREAU OF TRANSPORTATION
STEVE NOVICK — COMMISSIONER
STEVE TOWNSEN, P.E. — CITY ENGINEER

CITY OF PORTLAND OREGON 1851

N. Suttle Rd. west of N. Portland Rd.

Typical Sections

1/4 SECTION: 1725,1726,1826
PROJECT NO.: 9TR0000000273 E
SHEET NO.: 2A-1

Plot Date: 5/15/2017 7:15:48 AM Filename: S:\..\Development\2016\Suttle Rd LID, N\CAD\PRESENTATION DRAWINGS\SHT 02A-01TYPICAL SECTIONS\PLOT SHT 02A-01.dgn