© Copyright protected. See Design Agreement. For use on this project only. Unauthorized reproduction of any part of this material is prohibited.

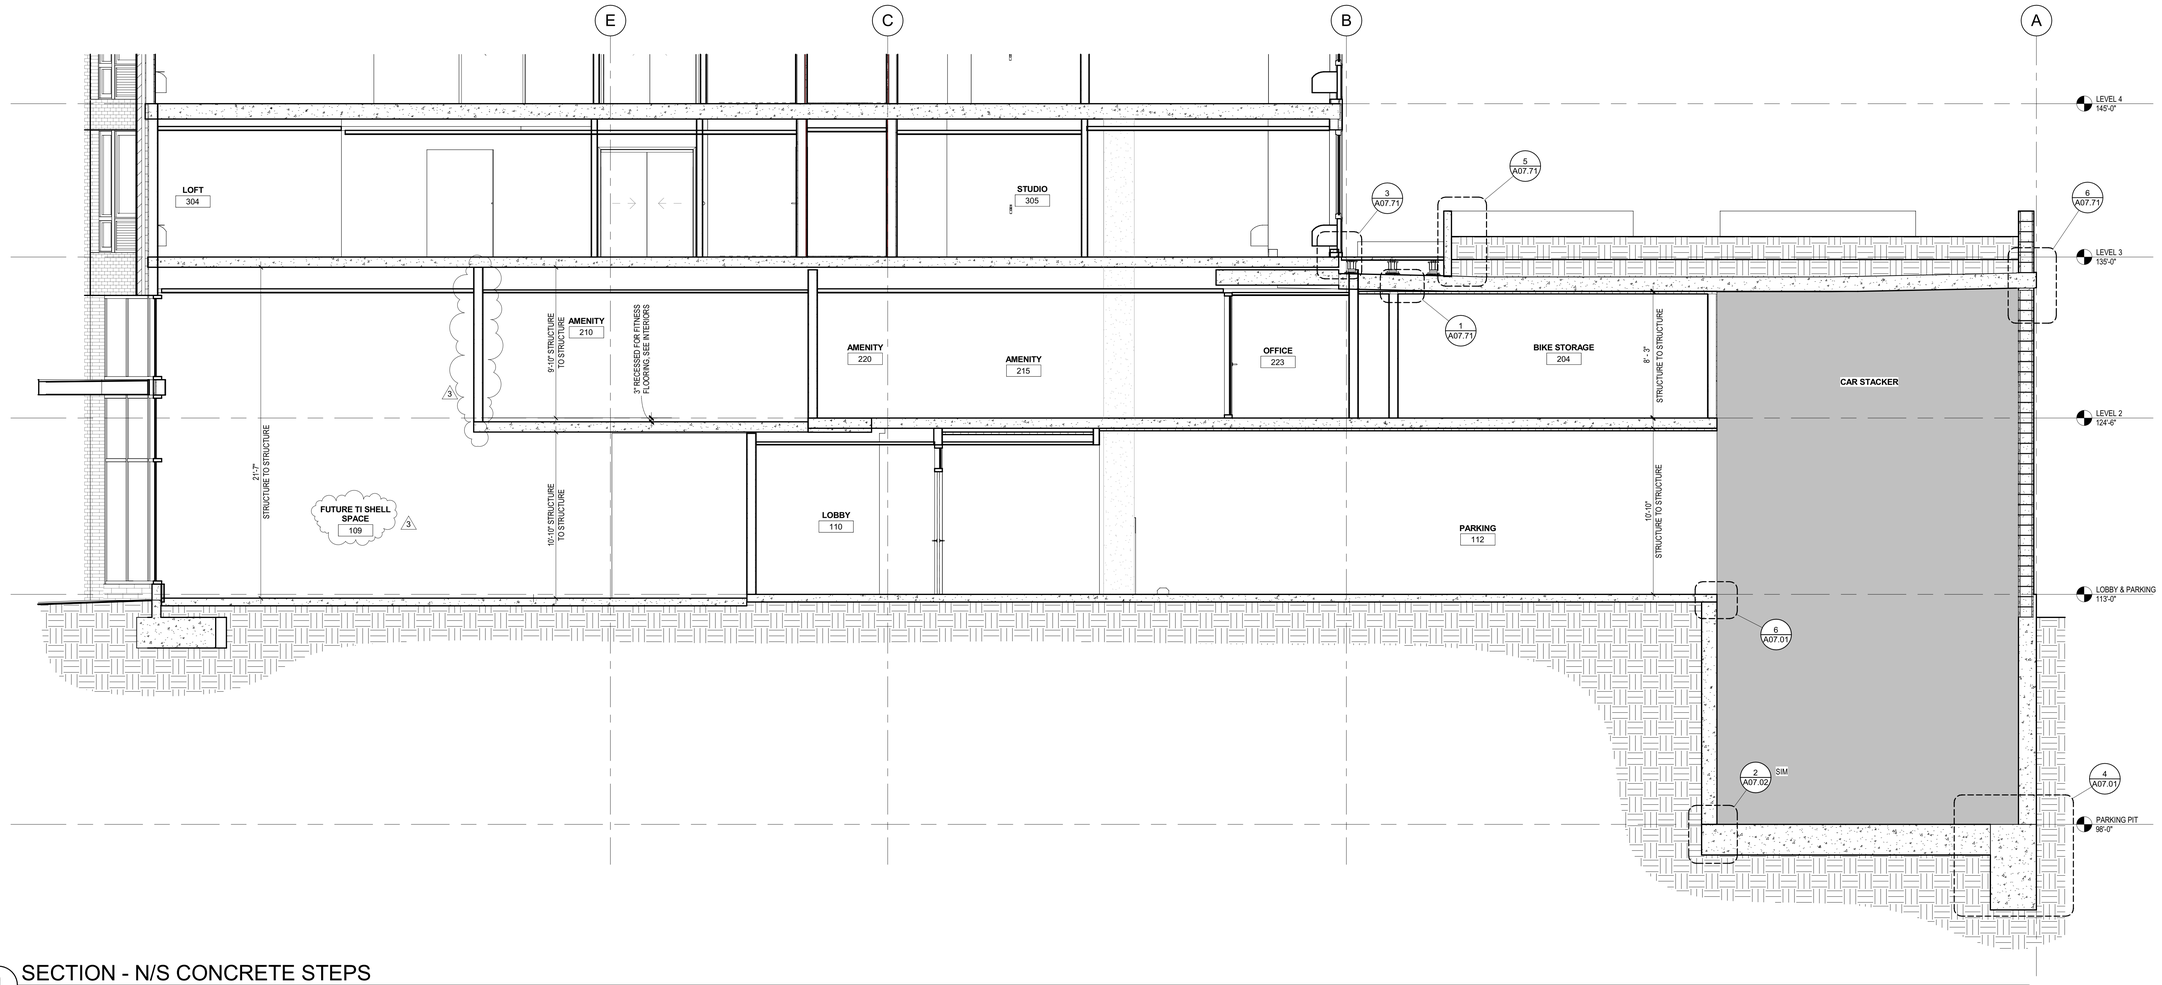

1 SECTION - N/S CONCRETE STEPS
1/4" = 1'-0"

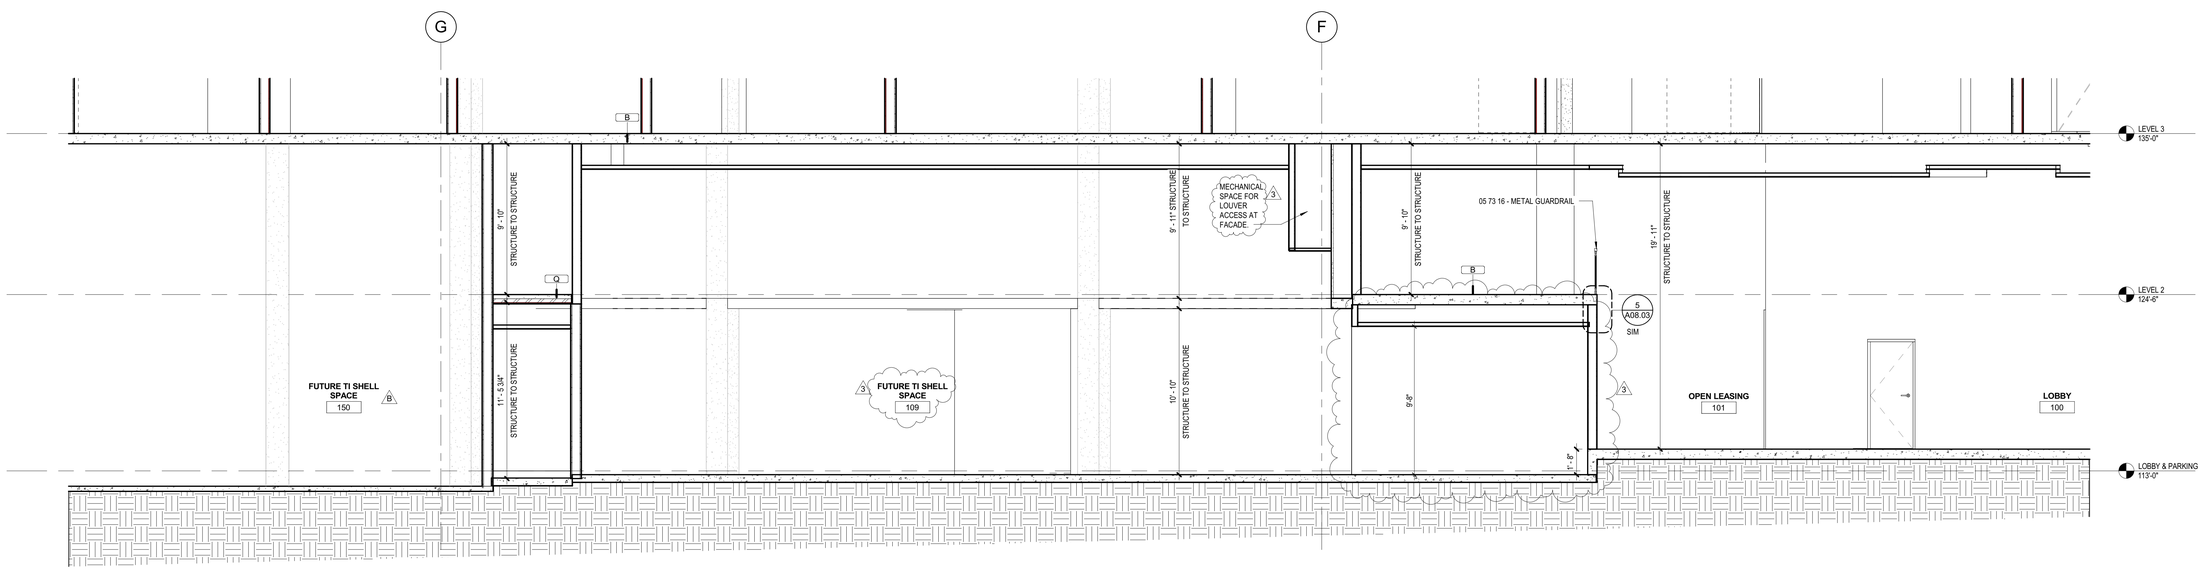

2 SECTION - E/W CONCRETE STEPS
1/4" = 1'-0"

City Of Portland
REVIEWED FOR CODE COMPLIANCE
Date: 02/11/20
Project: 19-105743-REV-01-CO

SERA

ARCHITECTURE
URBAN DESIGN + PLANNING
INTERIOR DESIGN

PORTLAND OREGON 97209
P: 503.445.7372
F: 503.445.7395
SERADESIGN.COM

REGISTERED ARCHITECT
3660
KURT K. SCHULTZ
PORTLAND, OR
STATE OF OREGON

18S
GREYSTAR
1715 SW Salmon St
Portland, OR 97205

REVISIONS

B	PERMIT RESPONSE 2	08/09/2019
3	AB-01	09/27/2019

CHECKED BY: Checker
ISSUE DATE: 27 SEP 2019
PROJECT NO: 1803002

GROUND FLOOR BUILDING SECTION

A04.53

Construction Set