© Copyright protected. See Design Agreement. For use on this project only. Unauthorized reproduction of any part of this material is prohibited.

DOOR OPENING SCHEDULE

NUMBER	FIRE RATING (MIN)	TYPE	# OF DOORS	DOOR WIDTH DOOR 1	DOOR WIDTH DOOR 2	OPENING WIDTH	OPENING HEIGHT	GLAZING	FRAME TYPE	FRAME FINISH 1	FRAME GLAZING	FRAME DEPTH	HEAD	JAMB	HW SET	COMMENTS
PARKING PIT																
S001	90	PNL_F_HM	2	3'-0"	3'-0"	6'-0"	7'-0"	---	FRM-00HM1	---	---	12 7/8"			01	SEE NOTE 2 C
LOBBY & PARKING																
100A		PNL_FG_AL	2	3'-0"	3'-0"	6'-0"	7'-11 3/4"	GL-2	FRM-00AL(CW)	---	---	4 3/4"			02 ELEC	CARD READER ACCESS
100B		PNL_FG_AL	2	3'-0"	3'-0"	6'-0"	7'-11 3/4"	GL-2	FRM-00AL(CW)	---	---	4 3/4"			35	
102		PNL_FG_AL	1	3'-0"		3'-0"	8'-0"	GL-2	FRM-00AL(CW)	---	---	4 3/4"			03	SEE INTERIORS
105		PNL_F_WD	1	3'-0"		3'-0"	8'-0"	GL-2	FRM-00HM1	---	---	8 1/8"	10/A08.01	14/A08.01	05	
A 106		PNL_F_WD	1	3'-0"		3'-0"	7'-0"	---	FRM-00HM1	---	---	5 3/4"	10/A08.01	14/A08.01	18 ELEC	ACCESS CONTROL BY PACKAGE ROOM MFR, PROVIDE PAINTABLE DOOR WITH 18 STAINLESS STEEL KICKPLATE
107		PNL_F_WD	1	3'-0"		3'-0"	8'-0"	---	FRM-00HM1	---	---	8 1/8"	10/A08.01	14/A08.01	40 3	RESTROOM WITH OCCUPANCY INDICATOR, AMERICAN WALNUT VERTICAL RIFT CUT OR QUARTERED GRAIN, SEE INTERIORS DRAWINGS
109A		PNL_FG_AL	2	3'-0"	3'-0"	6'-0"	8'-8 1/4"	---	FRM-00AL(CW)	---	---	4 3/4"			17	
109B		PNL_FG_AL	2	3'-0"	3'-0"	6'-0"	9'-0 3/4"	---	FRM-00AL(CW)	---	---	4 3/4"			17	
A 111A		PNL_F_HM	1	3'-0"		3'-0"	6'-8"	GL-2	FRM-00HM1	---	---	8 1/8"	10/A08.01	14/A08.01	08 3	
111B	90 B	PNL_F_HM	1	3'-0"		3'-0"	8'-0"	---	FRM-00HM1	---	---	9 3/8"	10/A08.01	14/A08.01	37	
112A		PNL_FG_AL	2	3'-0"	3'-0"	6'-0"	8'-0"	GL-2	FRM-00AL(CW)	---	---	4 3/4"	10/A08.01	14/A08.01	09 ELEC	SEE INTERIORS, CARD READER ACCESS
112B		PNL_F_HM	1	3'-0"		3'-0"	7'-0"	---	FRM-00HM1	---	---	10 15/16"	10/A08.01	14/A08.01	10 ELEC	CARD READER ACCESS
113A	90	PNL_F_HM	1	3'-0"		3'-0"	8'-0"	---	FRM-00HM1	---	---	9 3/8"	10/A08.01	14/A08.01	11	
113B		PNL_FG_AL	1	3'-0"		3'-0"	9'-1 3/4"	GL-2	FRM-00AL(CW)	---	---	4 3/4"			12	SEE INTERIORS
114		PNL_F_HM	1	3'-0"		3'-0"	7'-0"	---	FRM-00HM1	---	---	8 1/8"	10/A08.01	14/A08.01	13	
118	90 A	PNL_F_HM	2 2	2'-6"	2'-6"	5'-0"	7'-0"	---	FRM-00HM1	---	---	9 3/8"	10/A08.01	14/A08.01	15	
119		PNL_F_WD	1	3'-0"		3'-0"	8'-0"	---	FRM-00HM1	---	---	8 1/8"	10/A08.01	14/A08.01	05	
150A		PNL_FG_AL	2	3'-0"	3'-0"	6'-0"	7'-7"	GL-2	FRM-00AL(CW)	---	---	4 3/4"			16	SEE INTERIORS
150B		PNL_FG_AL	2	3'-0"	3'-0"	6'-0"	9'-5"	GL-2	FRM-00AL(CW)	---	---	4 3/4"			17	SEE INTERIORS
150C		PNL_FG_AL	2	3'-0"	3'-0"	6'-0"	8'-1"	GL-2	FRM-00AL(CW)	---	---	4 3/4"			17	SEE INTERIORS
151		PNL_FG_AL	2	3'-0"	3'-0"	6'-0"	7'-11 1/2"	GL-2	FRM-00AL(CW)	---	---	4 3/4"			17	SEE INTERIORS
153		PNL_FG_AL	2	3'-0"	3'-0"	6'-0"	8'-0"	GL-2	FRM-00AL(CW)	---	---	4 3/4"			17	SEE INTERIORS
G112		PNL_RYTEC	1	20'-0"		20'-0"	11'-7"	---	FRM-60STL	---	---	1 1/2"	1/A07.41	4/A07.41	29	OVERHEAD COILING DOOR FOR GARAGE ACCESS
S101	90	PNL_F_HM	1	3'-0"		3'-0"	7'-0"	---	FRM-00HM1	---	---	6"	9/A08.01	13/A08.01	25 ELEC	PAINTABLE DOOR PANEL AND TRIM, SEE INTERIORS DRAWINGS, CARD READER ACCESS, SEE NOTE 2
S102	90	PNL_F_HM	1	3'-0"		3'-0"	7'-0"	---	FRM-00HM1	---	---	16 3/16"	9/A08.01	13/A08.01	26 ELEC	CARD READER ACCESS, SEE NOTE 2 C
T100A	90 A	PNL_F_HM	1	3'-0"		3'-0"	7'-0"	---	FRM-00HM1	---	---	8 7/8"	10/A08.01	14/A08.01	27	
3 T100B	90	PNL_F_HM	2	4'-0"	4'-0"	8'-0"	8'-0"	---	FRM-00HM1	---	---	8 7/8"	10/A08.01	14/A08.01	36	
LEVEL 2																
200	20	PNL_N_HM4	2	3'-2"	3'-2"	6'-4"	7'-0"	---	FRM-01HM4	---	---	8 1/8"	10/A801	10/A801	32 ELEC	DOUBLE EGRESS DOOR
204A	45	PNL_F_HM	1	3'-0"		3'-0"	7'-0"	---	FRM-00HM1	---	---	9 1/4"	10/A08.01	10/A801	18 ELEC	CARD READER ACCESS
204B	45	PNL_F_HM	1	3'-0"		3'-0"	7'-0"	---	FRM-00HM1	---	---	8 1/8"	10/A08.01	10/A801	19	
A 204C	90	PNL_F_HM	1	3'-0"		3'-0"	7'-0"	---	FRM-00HM1	---	---	9 3/8"	10/A08.01	10/A801	38 3	PROVIDE PANIC HARDWARE
206		PNL_F_HM	1	3'-0"		3'-0"	7'-0"	---	FRM-00HM1	---	---	8 1/8"	10/A08.01	10/A801	14	
C 206B		PNL_F_HM	1	3'-0"		3'-0"	7'-0"	---	FRM-00HM1	---	---	8 1/8"	10/A08.01	10/A801	07	
210		PNL_FG_AL	2	3'-0"	3'-0"	6'-0"	7'-11 1/2"	---	FRM-00AL(CW)	---	---	4 3/4"		3	21 ELEC	CARD READER ACCESS
213		PNL_F_WD	1	3'-0"		3'-0"	7'-0"	---	FRM-00HM1	---	---	6"	10/A08.01	10/A801	06	RESTROOM WITH OCCUPANCY INDICATOR, AMERICAN WALNUT VERTICAL RIFT CUT OR QUARTERED GRAIN, SEE INTERIORS DRAWINGS
217		PNL_FG_AL	1	3'-4"		3'-4"	7'-0"	GL-2	FRM-00AL(CW)	---	---	4 3/4"			23 ELEC	CARD READER ACCESS
221		PNL_F_HM	1	3'-0"		3'-0"	7'-0"	---	FRM-00HM1	---	---	8 1/8"	10/A08.01	10/A801	24	PAINTABLE DOOR PANEL AND TRIM, SEE INTERIORS DRAWINGS
223		PNL_FG_AL	1	3'-4"		3'-4"	7'-0"	GL-2	FRM-00AL(CW)	---	---	6"			23 ELEC	CARD READER ACCESS
225		PNL_FG_AL	1	3'-4"		3'-4"	7'-0"	GL-2	FRM-00AL(CW)	---	---	6"			23 ELEC	CARD READER ACCESS
230		PNL_F_HM	1	3'-0"		3'-0"	7'-0"	---	FRM-00HM1	---	---	8 1/8"	10/A08.01	10/A801	20	
E200	20 B	PNL_F_HM	1	3'-0"		3'-0"	7'-0"	---	FRM-00HM1	---	---	9 1/4"	10/A08.01	10/A801	20 3	
3 M210		PNL_F_WD	1	2'-8"		2'-8"	7'-0"	---	FRM-00HM1	---	---	5 3/4"			07	C
S201	90	PNL_F_HM	1	3'-0"		3'-0"	7'-0"	---	FRM-00HM1	---	---	6"	9/A08.01	13/A08.01	22	SEE NOTE 2
S202	90	PNL_F_HM	1	3'-0"		3'-0"	7'-0"	---	FRM-00HM1	---	---	6"	9/A08.01	13/A08.01	22	SEE NOTE 2
T200	45 A	PNL_F_HM	1	3'-0"		3'-0"	7'-0"	---	FRM-00HM1	---	---	8 1/8"	10/A08.01	14/A08.01	22	
LEVEL 3																
E300	90	PNL_F_HM	2	3'-0"	3'-0"	6'-0"	7'-0"	---	FRM-00HM1	---	---	9 3/8"	10/A08.01	14/A08.01	31	
S301	90	PNL_F_HM	1	3'-0"		3'-0"	7'-0"	---	FRM-00HM1	---	---	6"	10/A08.01	14/A08.01	22	SEE NOTE 2
2 S302	90	PNL_F_HM	1	3'-0"		3'-0"	7'-0"	---	FRM-00HM1	---	---	9 3/8"	10/A08.01	14/A08.01	22	SEE NOTE 2 C
T300	45 A	PNL_F_HM	1	3'-0"		3'-0"	7'-0"	---	FRM-00HM1	---	---	9 1/4"	10/A08.01	14/A08.01	22	
LEVEL 4																
E400	90	PNL_F_HM	2	3'-0"	3'-0"	6'-0"	7'-0"	---	FRM-00HM1	---	---	9 3/8"	10/A08.01	14/A08.01	31	
S401	90	PNL_F_HM	1	3'-0"		3'-0"	7'-0"	---	FRM-00HM1	---	---	9 7/8"	10/A08.01	14/A08.01	22	SEE NOTE 2 C
2 S402	90	PNL_F_HM	1	3'-0"		3'-0"	7'-0"	---	FRM-00HM1	---	---	9 7/8"	10/A08.01	14/A08.01	22	SEE NOTE 2
T400	45 A	PNL_F_HM	1	3'-0"		3'-0"	7'-0"	---	FRM-00HM1	---	---	9 3/4"	10/A08.01	14/A08.01	22	
LEVEL 5																
E500	90	PNL_F_HM	2	3'-0"	3'-0"	6'-0"	7'-0"	---	FRM-00HM1	---	---	9 3/8"	10/A08.01	14/A08.01	31	
S501	90	PNL_F_HM	1	3'-0"		3'-0"	7'-0"	---	FRM-00HM1	---	---	9 7/8"	10/A08.01	14/A08.01	22	SEE NOTE 2
2 S502	90	PNL_F_HM	1	3'-0"		3'-0"	7'-0"	---	FRM-00HM1	---	---	9 7/8"	10/A08.01	14/A08.01	22	SEE NOTE 2 C
T500	45 A	PNL_F_HM	1	3'-0"		3'-0"	7'-0"	---	FRM-00HM1	---	---	9 3/4"	10/A08.01	14/A08.01	22	
LEVEL 6																
E600	90	PNL_F_HM	2	3'-0"	3'-0"	6'-0"	7'-0"	---	FRM-00HM1	---	---	9 3/8"	10/A08.01	14/A08.01	31	
S601	90	PNL_F_HM	1	3'-0"		3'-0"	7'-0"	---	FRM-00HM1	---	---	9 7/8"	10/A08.01	14/A08.01	22	SEE NOTE 2
2 S602	90	PNL_F_HM	1	3'-0"		3'-0"	7'-0"	---	FRM-00HM1	---	---	9 7/8"	10/A08.01	14/A08.01	22	SEE NOTE 2 C
T600	45 A	PNL_F_HM	1	3'-0"		3'-0"	7'-0"	---	FRM-00HM1	---	---	9 3/4"	10/A08.01	14/A08.01	22	
LEVEL 7																
E700	90	PNL_F_HM	2	3'-0"	3'-0"	6'-0"	7'-0"	---	FRM-00HM1	---	---	9 3/8"	10/A08.01	14/A08.01	31	
S701	90	PNL_F_HM	1	3'-0"		3'-0"	7'-0"	---	FRM-00HM1	---	---	9 7/8"	10/A08.01	14/A08.01	22	SEE NOTE 2 C
2 S702	90	PNL_F_HM	1	3'-0"		3'-0"	7'-0"	---	FRM-00HM1	---	---	9 7/8"	10/A08.01	14/A08.01	22	SEE NOTE 2
T700	45 A	PNL_F_HM	1	3'-0"		3'-0"	7'-0"	---	FRM-00HM1	---	---	9 3/4"	10/A08.01	14/A08.01	22	
LEVEL 8																
821	20	PNL_FG_WD	1	3'-0"		3'-0"	7'-0"	GL-2	FRM-00HM1	---	---	9 3/4"	10/A08.01	14/A08.01	28 ELEC	CARD READER ACCESS
821B		PNL_FG_AL	1	3'-9 3/4"		3'-9 3/4"	8'-8 1/4"	GL-2	FRM-00AL(CW)	---	---	4 3/4"			33	
822	20	PNL_FG_WD	1	3'-0"		3'-0"	7'-0"	GL-2	FRM-00HM1	---	---	9 3/4"	10/A08.01	14/A08.01	28 ELEC	CARD READER ACCESS
822B		PNL_FG_AL	1	3'-9 3/4"		3'-9 3/4"	8'-8 1/4"	GL-2	FRM-00AL(CW)	---	---	4 3/4"			33	
822C		PNL_F_WD	1	3'-0"		3'-0"	7'-0"	---	FRM-00HM1	---	---	7 5/8"	10/A08.01	14/A08.01	34	MAGNETIC HOLD OPEN
E800	90	PNL_F_HM	2	3'-0"	3'-0"	6'-0"	7'-0"	---	FRM-00HM1	---	---	9 3/8"	10/A08.01	14/A08.01	31	
R821	20 MIN	PNL_F_WD	1	3'-0"		3'-0"	7'-0"	---	FRM-00HM1	---	---	9 3/4"	10/A08.01	14/A08.01	06	RESTROOM WITH OCCUPANCY INDICATOR
S801	90	PNL_F_HM	1	3'-0"		3'-0"	7'-0"	---	FRM-00HM1	---	---	9 7/8"	10/A08.01	14/A08.01	22	SEE NOTE 2
2 S802	90	PNL_F_HM	1	3'-0"		3'-0"	7'-0"	---	FRM-00HM1	---	---	9 7/8"	10/A08.01	14/A08.01	22	SEE NOTE 2 C
T800	45 A	PNL_F_HM	1	3'-0"		3'-0"	7'-0"	---	FRM-00HM1	---	---	9 3/4"	10/A08.01	14/A08.01	22	
ROOF TOP																
901		PNL_F_HM	1	3'-0"		3'-0"	7'-0"	---	FRM-00HM1	---	---	10 11/16"	10/A08.01	14/A08.01	30 ELEC	CARD READER ACCESS
902	90	PNL_F_HM	1	3'-0"		3'-0"	7'-0"	---	FRM-00HM1	---	---	9 3/8"	10/A08.01	14/A08.01	38 3	
S901	90	PNL_F_HM	1	3'-0"		3'-0"	7'-0"	---	FRM-00HM1	---	---	9 3/8"	10/A08.01	14/A08.01	22	SEE NOTE 2 C
S902	90	PNL_F_HM	1	3'-0"		3'-0"	7'-0"	---	FRM-00HM1	---	---	10 11/16"	10/A08.01	14/A08.01	30 ELEC	CARD READER ACCESS, SEE NOTE 2

NOTE:
1. SEE INTERIORS DRAWINGS FOR DOOR AND FRAME COLORS AND FINISHES
2. C STAIRWAYS SHALL BE MARKED AT STREET AND FLOOR LEVELS WITH A SIGN INDICATING THAT THE STAIRWAY CONTINUES TO THE ROOF. SEE G00.07 FOR SIGNAGE TYPES.

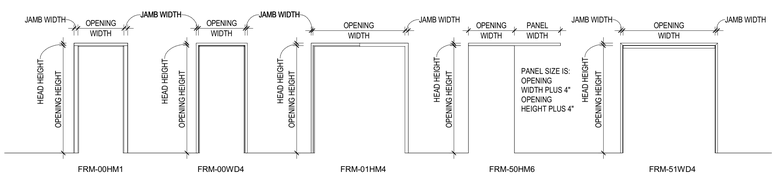

2 FRAME LEGEND
1/4" = 1'-0"

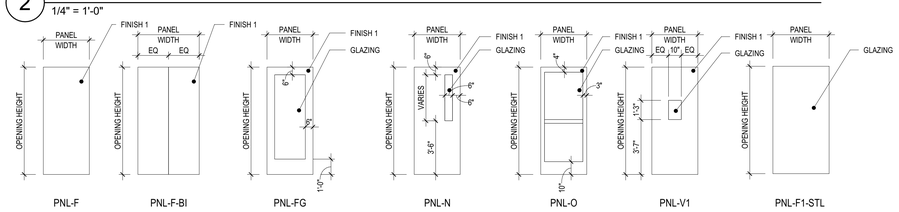

1 PANEL LEGEND
1/4" = 1'-0"

UNIT DOOR SCHEDULE

MARK	FIRE RATING (MIN)	TYPE	# OF DOORS	DOOR WIDTH DOOR 1	DOOR WIDTH DOOR 2	OPENING WIDTH	OPENING HEIGHT	FINISH 1	GLAZING	FRAME TYPE	FRAME FINISH 1	FRAME FINISH 2	HEAD	JAMB	HW SET	COMMENTS
A1	20 MIN	PNL_F_WD	1	3'-0"		3'-0"	7'-0"	---	---	FRM-00HM1	---	---	1/A08.01	5/A08.01	R01	SEE INTERIORS DRAWINGS FOR SURROUND AT CORRIDOR SIDE OF UNIT ENTRY
B1		PNL_F_WD	1	3'-0"		3'-0"	7'-0"	---	---	FRM-00WD4	---	---	1/A08.01	5/A08.01	R02	
C1		PNL_F_WD	1	2'-8"		2'-8"	7'-0"	---	---	FRM-00WD4	---	---	1/A08.01	5/A08.01	R03	
C2		PNL_F_WD	1	3'-0"		3'-0"	7'-0"	---	---	FRM-00WD4	---	---	1/A08.01	5/A08.01	R03	
C3		PNL_F_WD	1	2'-0"		2'-0"	7'-0"	---	---	FRM-00WD4	---	---	1/A08.01	5/A08.01	R03	
D1		PNL_F_WD	2 2	3' 1"	3' 1"	6'-0"	7'-0"	---	---	FRM-51WD4	---	---	2/A08.01	6/A08.01	R04	
D2		PNL_F_WD	2	4' 1"	4' 1"	8'-0"	7'-0"	---	---	FRM-51WD4	---	---	2/A08.01	5/A08.01	R04	
D3		PNL_F_WD	2	2' 10"	2' 10"	5'-8"	7'-0"	---	---	FRM-51WD4	---	---	2/A08.01	6/A08.01	R04	
D4		PNL_F_WD	2	3' 4"	3' 4"	6'-8"	7'-0"	---	---	FRM-51WD4	---	---	2/A08.01	6/A08.01	R04	
D5		PNL_F_WD	2	3' 7"	3' 7"	7'-0"	7'-0"	---	---	FRM-51WD4	---	---	2/A08.01	6/A08.01	R04	
E1		PNL_F_WD	1	4' 2"		4'-0"	7'-0"	---	---	FRM-50HM6	---	---	3/A08.01	7/A08.01	R05	
E2		PNL_F_WD	1	3' 2"		3'-0"	7'-0"	---	---	FRM-50HM6	---	---	3/A08.01	7/A08.01	R05	
F1		PNL_FG_VNL	1	3'-8"		3'-8"	8'-1 1/2"	---	GL-4	FRM-00VNL1	---	---	SEE A07.24	SEE A07.24	BY MFR	COLOR: BLACK EXTERIOR, WHITE INTERIOR
G1		PNL_F_WD_BI	2	2'-0"	2'-0"	4'-0"	7'-0"	---	---	FRM-00WD4	---	---	4/A08.01	8/A08.01	R06	
G2		PNL_F_WD_BI	2	3'-0"	3'-0"	6'-0"	7'-0"	---	---	FRM-00WD4	---	---	4/A08.01	8/A08.01	R06	
G3		PNL_F_WD_BI	2	2'-9"	2'-9"	5'-6"	7'-0"	---	---	FRM-00WD4	---	---	4/A08.01	8/A08.01	R06	

GENERAL NOTES - DOOR SCHEDULE

A. DOOR SCHEDULE KEYED NOTES APPLY TO SHEETS A09.03 ONLY. ALL KEYED NOTES MAY NOT OCCUR ON THIS SHEET AND DO NOT APPLY TO ANY OTHER SHEETS EXCEPT THOSE NOTED.

B. PROVIDE SAFETY GLAZING PER 08 80 00 WHERE REQUIRED BY CODE SECTION 2406.4.

C. ALL GLASS IN RATED ASSEMBLIES TO BE 08 80 00 FIRE RATED GLASS, UNO.

DOOR TYPE CODE - KEY

PNL V WD

PANEL INDICATOR
TYPE 1/A09.03
MATERIAL

WD	WOOD
HM	HOLLOW METAL
AL	ALUMINUM
SC	SOLID CORE - WOOD
HC	HOLLOW CORE - WOOD
VNL	VINYL

FRAME TYPE CODE - KEY

FRM-00HM1

FRAME INDICATOR
FRAME SHAPE 2/A09.03
MATERIAL

WD	WOOD
HM	HOLLOW METAL
AL	ALUMINUM
VNL	VINYL
STL	STEEL

PROFILE OF FRAME EXTRUSION
-/----
-/----
-/----

DOOR CODES

DOOR OPENING SCHEDULE CODES

NO	NUMBER
RATING	FIRE RATED ASSEMBLY LISTED AND LABELED IN HOURS INDICATED.
MATL	MATERIAL
FIN	FINISH
THK	THICKNESS
HDWR	HARDWARE GROUP PER SECTION 08 71 00.
DETAIL	PER DRAWING NUMBER ON SHEET NUMBER INDICATED.
---	NONE
PFN	PREFINISHED

DOOR MATERIAL CODES:

AL	ALUMINUM DOOR OR FRAME PER SECTION 08 43 13.
CD	COILING DOOR TYPE-# PER SECTION 08 33 23.
CG	COILING GRILLE TYPE-# PER SECTION 08 33 26.
FGL	FIBERGLASS DOOR OR FRAME PER SECTION 08 16 13.
HM	HOLLOW METAL DOOR OR FRAME PER SECTION 08 11 13.
PFN	PREFINISHED METAL DOOR FRAME PER SECTION 08 11 17.
VIN	VINYL DOOR OR FRAME PER SECTION 08 53 13.
WD	WOOD DOOR PER SECTION 08 14 16 or 08 14 33 OR WOOD FRAME PER SECTION 06 20 00.
SC	SOLID CORE WOOD DOOR PER SECTION 08 14 16.
HC	HOLLOW CORE WOOD DOOR PER SECTION 08 14 16.

City Of Portland
REVIEWED FOR CODE COMPLIANCE
Date: 02/11/20
Project: 19-105743-REV-01-CO

SERA

ARCHITECTURE
URBAN DESIGN + PLANNING
INTERIOR DESIGN

PORTLAND OREGON 97209
P: 503.445.7372
F: 503.445.7395
SERADESIGN.COM

REGISTERED ARCHITECT 3660 KURT K. SCHULTZ PORTLAND, OR STATE OF OREGON

18S
GREYSTAR
1715 SW Salmon St
Portland, OR 97205

REVISIONS

2	ADDENDUM 2	05/09/2019
A	PERMIT RESPONSE 1	06/03/2019
B	PERMIT RESPONSE 2	08/09/2019
C	PERMIT RESPONSE 3	09/18/2019
3	AB-01	09/27/2019
4	AB-02	11/01/2019

CHECKED BY: Checker
ISSUE DATE: 27 SEP 2019
PROJECT NO: 18030X2

DOOR AND OPENING SCHEDULES

A09.03

Construction Set

11/11/2019 8:14:22 AM SERA Design and Architecture, Inc.