© Copyright protected. See Design Agreement. For use on this project only. Unauthorized reproduction of any part of this material is prohibited.

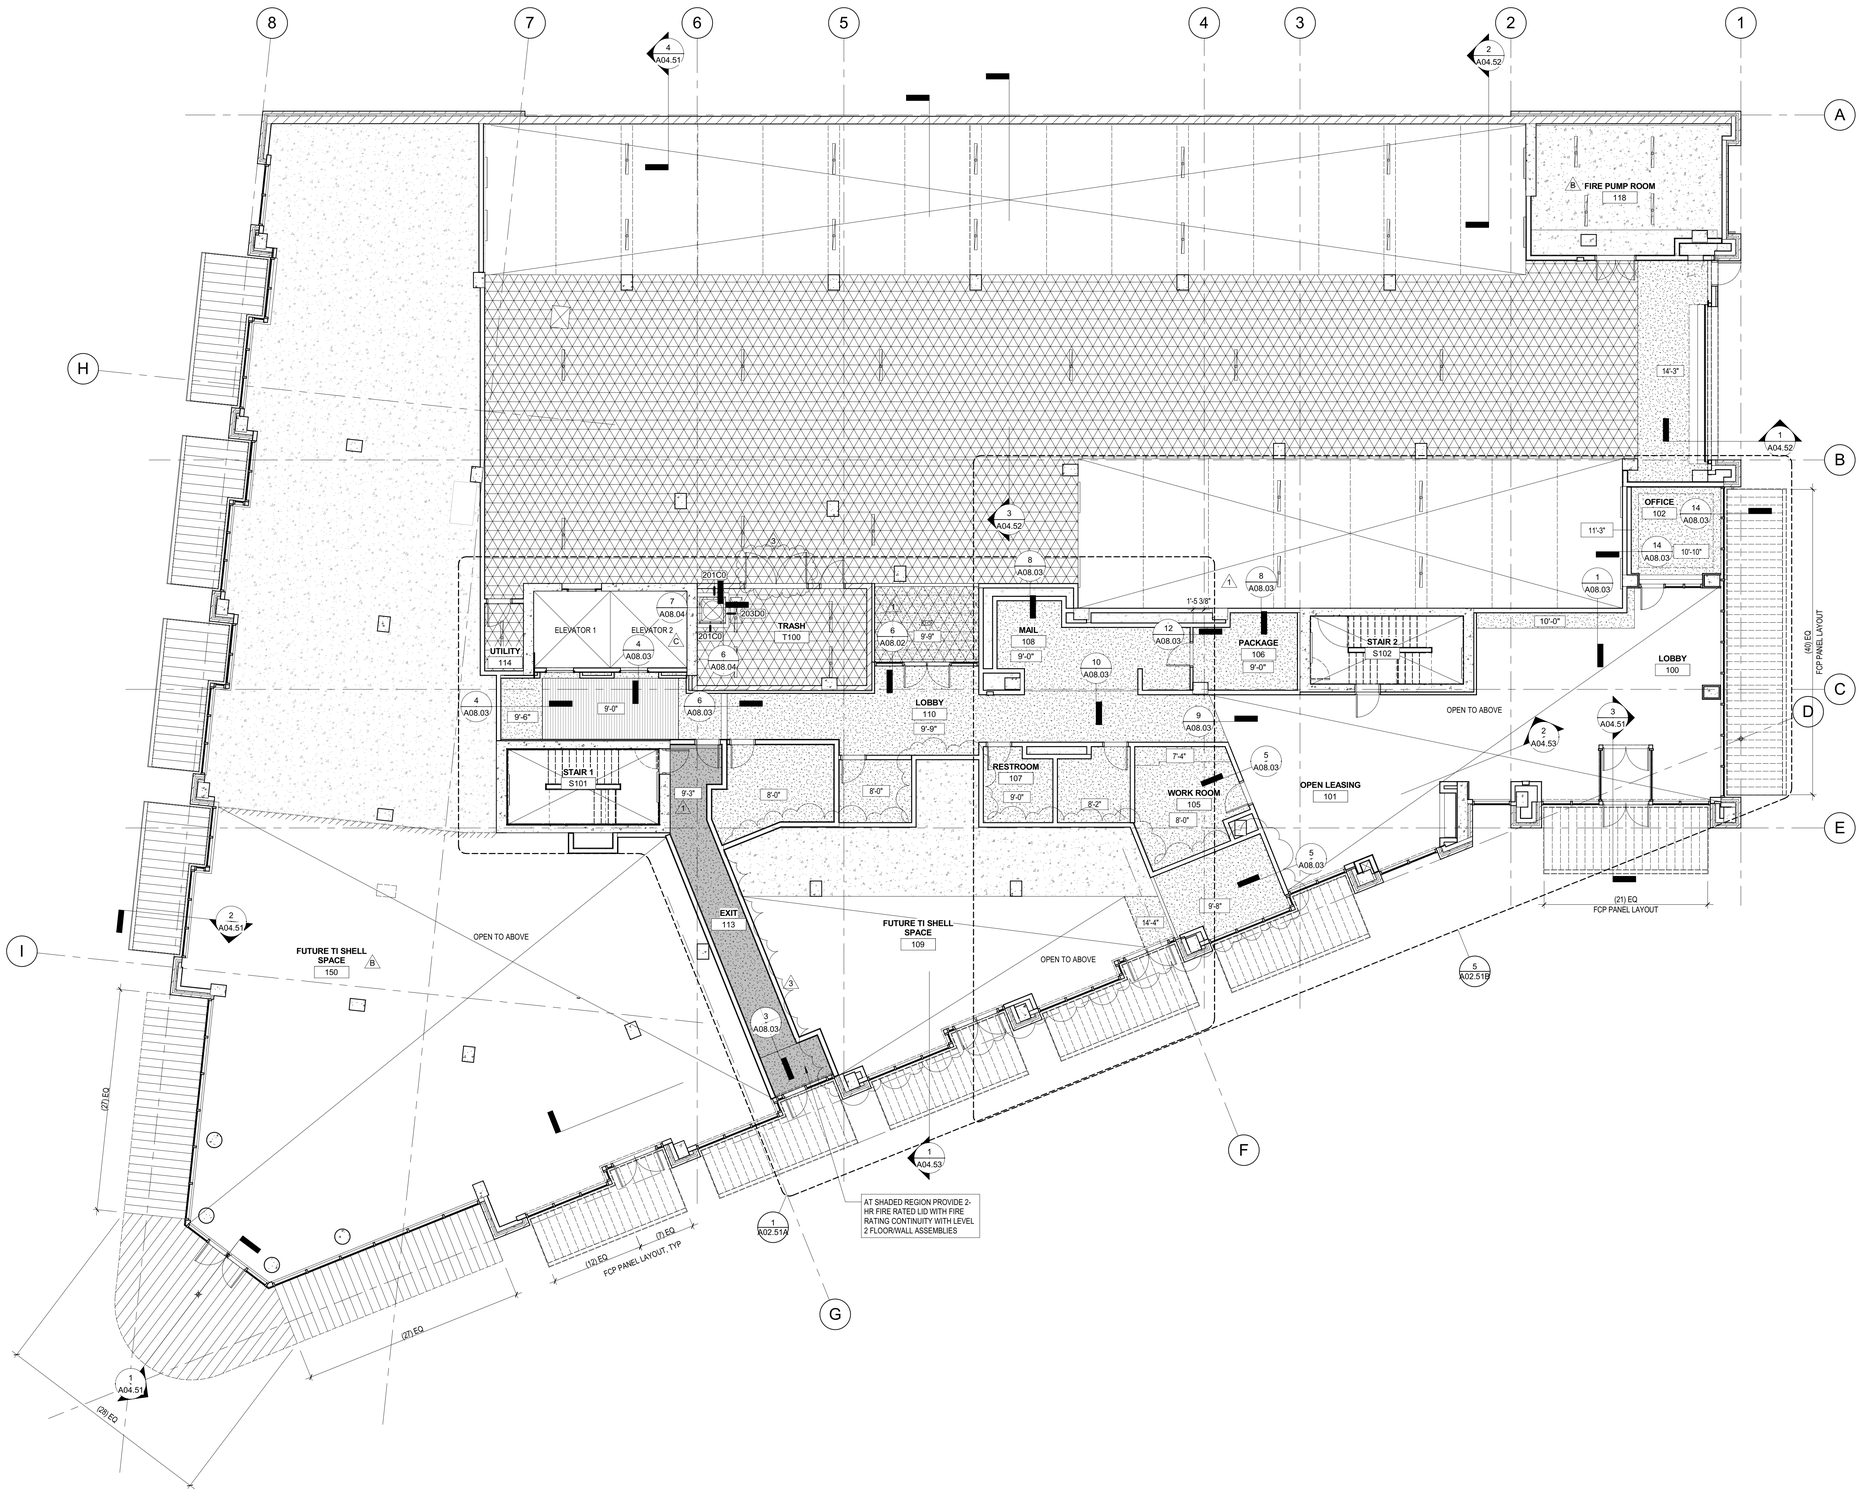

1 REFLECTED CEILING PLAN - LEVEL 1
1/8" = 1'-0"

GENERAL NOTES - RCP

A. REFLECTED CEILING PLAN KEYNOTES APPLY TO SHEETS A02.01-A02.08 AND A02.50 - A2.50B. ALL KEYNOTES MAY NOT OCCUR ON THIS SHEET AND DO NOT APPLY TO ANY OTHER SHEETS EXCEPT THOSE NOTED.

B. GRIDS ARE FOR REFERENCE ONLY. CONTRACTOR TO SET CONTROL POINTS FOR LAYOUT.

C. SEE INTERIORS DRAWINGS FOR COMMON AREA AND CORRIDOR CEILING FINISHES, AND KEYNOTES NOT SHOWN ON ARCHITECTURAL DRAWINGS.

D. ALL CEILING HEIGHTS ARE RELATIVE TO FINISHED FLOOR, U.N.O.

E. SEE ELECTRICAL DRAWINGS FOR FIXTURE SCHEDULE. SEE INTERIORS DRAWINGS FOR LIGHTING LOCATIONS NOT SHOWN HERE. CENTER LIGHT FIXTURES/J BOXES IN ROOM, U.N.O

F. SEE MECHANICAL, ELECTRICAL, PLUMBING AND FIRE PROTECTION DRAWINGS FOR ACCESS PANELS.

KEYNOTES - RCP

1 ALIGN
2 TYPICAL DROPPED CEILING TO ACCOMMODATE DUCTWORK
3 CENTER LIGHT UNDER CABINET
4 CENTER WALL SCONCE OVER SINK
5 ALIGN WITH CENTER OF TOILET
6 CENTER SCONCE OVER VANITY
7 EDGE OF CASEWORK BELOW
8 ALIGN WITH END OF FURRING WALL
9 CEILING POCKET WITH MANUAL ROLLER SHADE. REFEFRENCE DETAIL 3/A07.21
10 12 24 00 - MANUAL OPERATION ROLLER SHADES
11 07 46 46 - ALUMINUM SOFFIT VENT
12 12 24 00 - DOOR MOUNTED MANUAL OPERATION ROLLER SHADES
13 07 87 00 - SMOKE CURTAIN
15 NOT USED
16 PRESSURIZATION RELIEF LOUVER, SEE MECHANICAL DRAWINGS

LEGEND - REFLECTED CEILING PLAN

ACOUSTIC CEILING TILE 2' x 4'
ACOUSTIC CEILING TILE 2' x 2'
GB CEILING
GYP BOARD CEILING PER HORIZONTAL ASSEMBLY, PAINTED
THERMAL GLASS FIBER BATT INSULATION, 3 1/2 INCH MIN, R-10 MIN
EXPOSED UNDERSIDE OF CONCRETE SLAB
2-HR RATED HORIZONTAL SHAFT, SEE ASSEMBLIES
SCRIM & ACOUSTIC GLASS FIBER BATT INSULATION (3.5" MIN) INSTALLED UNDER GYP DROPPED CEILING UNDER THERMAL GLASS FIBER BATT INSULATION (3 1/2 INCH, R-10 MIN)
07 21 00 - 2 INCH POLYISO BOARD INSULATION
09 51 00 - WOOD ACOUSTIC CEILING, SEE INTERIORS DRAWINGS
09 51 00 - METAL ACOUSTIC CEILING, SEE INTERIORS DRAWINGS
9' - 0" CEILING TAG - CEILING HEIGHT RELATIVE TO FINISH FLOOR
DRAPERY TRACK

City Of Portland
REVIEWED FOR CODE COMPLIANCE
Date: 02/11/20
Project: 19-105743-REV-01-CO

SERA

ARCHITECTURE
URBAN DESIGN + PLANNING
INTERIOR DESIGN

PORTLAND OREGON 97209
P: 503.445.7372
F: 503.445.7395
SERADESIGN.COM

REGISTERED ARCHITECT 3660 KURT K. SCHULTZ PORTLAND, OR STATE OF OREGON

18S
GREYSTAR
1715 SW Salmon St
Portland, OR 97205

REVISIONS

1	ADDENDUM 1	05/03/2019
B	PERMIT RESPONSE 2	08/09/2019
C	PERMIT RESPONSE 3	09/18/2019
3	AB-01	09/27/2019

CHECKED BY: Checker
ISSUE DATE: 27 SEP 2019
PROJECT NO: 1803002

REFLECTED CEILING PLAN LEVEL 1

A02.01

Construction Set