© Copyright protected. See Design Agreement. For use on this project only. Unauthorized reproduction of any part of this material is prohibited.

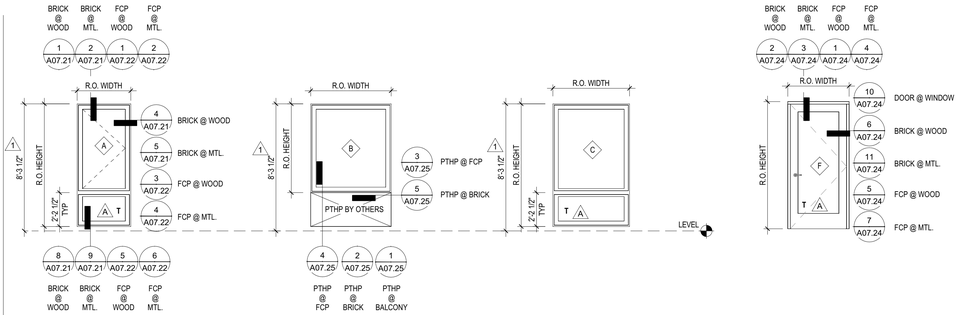

OPERABLE WINDOW WITH LIMITER, TEMPER BOTTOM PANE

FIXED WINDOW, INSTALLED OVER PTHP

FIXED WINDOW, TEMPER BOTTOM PANE

FULL GLASS VINYL DOOR, TEMPERED

WINDOWS - TYPE A

TYPE	WIDTH	HEIGHT	QTY*
A1	2'-0"	8'-0"	41
A2	2'-3"	8'-0"	117
A3	3'-0"	7'-4"	2
A4	3'-0"	8'-0"	93
A5	2'-9"	8'-0"	70
A6	3'-6"	8'-0"	7
A7	2'-6"	8'-0"	15
A8	2'-6"	7'-4"	3
A9 **	2'-9"	8'-0"	2
TOTAL			350

WINDOWS - TYPE B

TYPE	WIDTH	HEIGHT	QTY*
B1	3'-6"	5'-9 1/2"	89
B2	5'-0"	5'-9 1/2"	36
B3	5'-3"	5'-9 1/2"	65
TOTAL			190

WINDOWS - TYPE C

TYPE	WIDTH	HEIGHT	QTY*
C1	3'-6"	8'-0"	11
C2	5'-0"	8'-0"	6
C3	5'-3"	8'-0"	52
C4	2'-6"	7'-4"	2
C5	2'-6"	8'-0"	10
C7	10'-6"	9'-0"	1
TOTAL			82

WINDOWS - TYPE F

TYPE	WIDTH	HEIGHT	QTY*
F1	3'-10"	8'-3 1/2"	45
TOTAL			45

* QUANTITIES ARE FOR REFERENCE ONLY. CONTRACTOR TO FIELD VERIFY ALL QUANTITIES AND SIZES
* CONTRACTOR TO VERIFY OPPOSITE HANDEDNESS WITH ELEVATIONS AND FIELD CONDITIONS
** NOTE OPERABLE FIXED WINDOW. SEE ELEVATIONS FOR LOCATIONS.

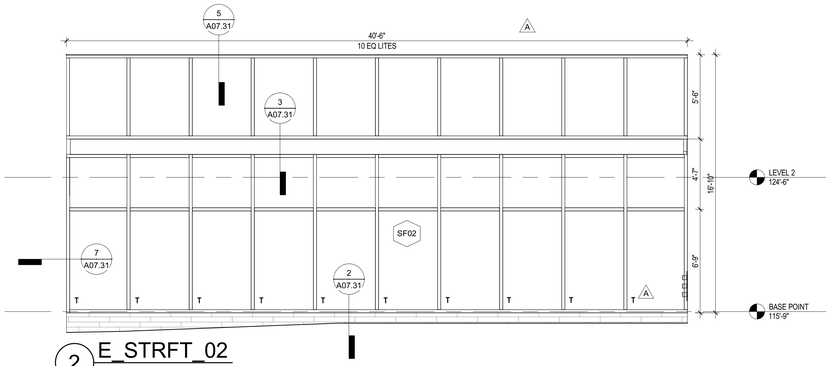

2 E_STRFT_02
1/4" = 1'-0"

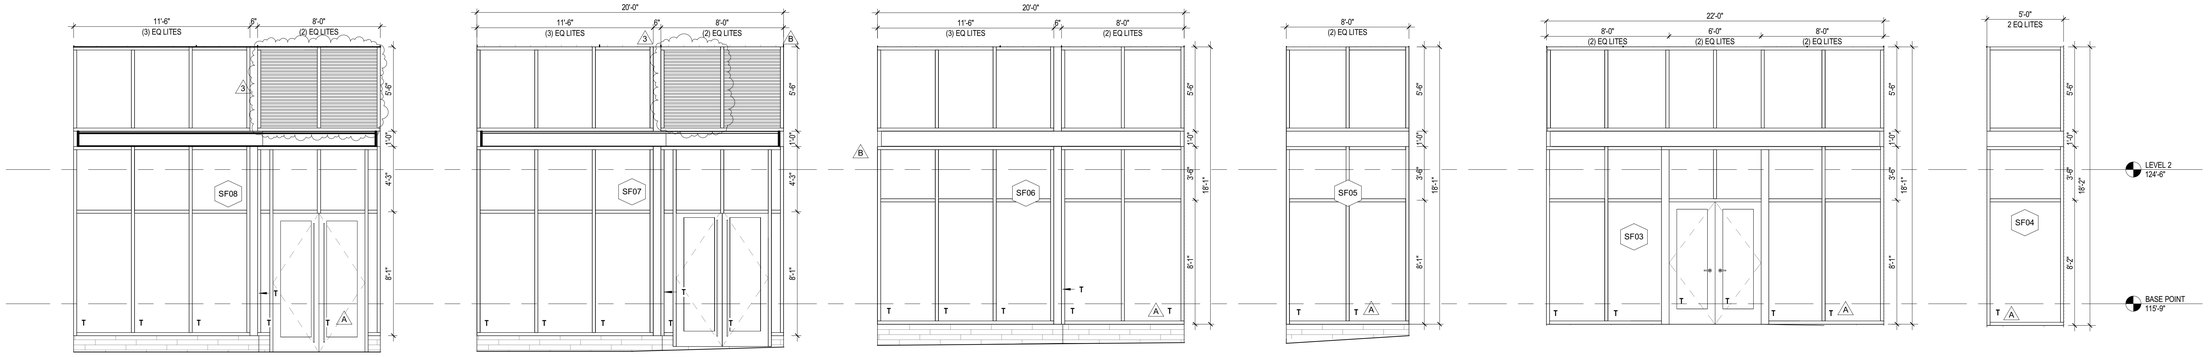

8 SW_STRFT_08
1/4" = 1'-0"

7 SW_STRFT_07
1/4" = 1'-0"

6 SW_STRFT_06
1/4" = 1'-0"

5 SW_STRFT_05
1/4" = 1'-0"

3 S_STRFT_03
1/4" = 1'-0"

4 S_STRFT_04
1/4" = 1'-0"

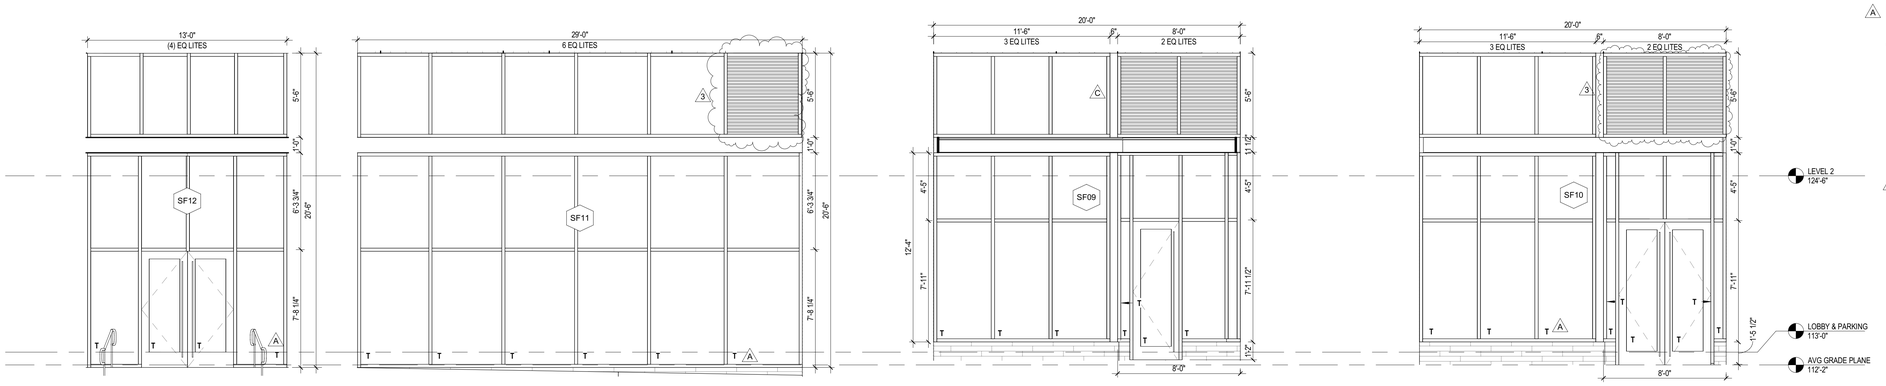

12 CRNR_STRFT_12
1/4" = 1'-0"

11 SW_STRFT_11
1/4" = 1'-0"

9 SW_STRFT_09
1/4" = 1'-0"

10 SW_STRFT_10
1/4" = 1'-0"

GENERAL NOTES - WINDOW SCHEDULE

A. OPENING DIMENSIONS SHOWN ARE TO THE ROUGH OPENING. VERIFY ALL ROUGH OPENING SIZES PRIOR TO WINDOW FABRICATION. REFER TO SPECIFIC DETAILS FOR REQUIRED CLEARANCES FROM THE ROUGH OPENING TO THE WINDOW UNIT.

B. PROVIDE TEMPERED SAFETY GLAZING WHERE REQUIRED BY CODE SECTION 2406.3. LOCATIONS INDICATED ON WINDOW SCHEDULE ARE PRELIMINARY, TO BE VERIFIED BY GLAZING SUBCONTRACTOR FOR CODE COMIPLIANCE.

C. WINDOW TYPES SHOWN MAY BE REVERSED FROM THE ELEVATION SHOWN. CONTRACTOR TO VERIFY CONFIGURATION AND LOCATION OF OPERABLE SASHES WITH BUILDING ELEVATIONS.

GLAZING SCHEDULE

T — TEMPERED SAFETY GLAZING - LOCATIONS ARE PRELIMINARY, TO BE VERIFIED BY GLAZING SUBCONTRACTOR FOR CONFORMANCE WITH OSSC 2014 SECTION 2406.3

City Of Portland
REVIEWED FOR CODE COMPLIANCE
Date: 02/11/20
Project: 19-105743-REV-01-CO

SERA

ARCHITECTURE
URBAN DESIGN + PLANNING
INTERIOR DESIGN

PORTLAND OREGON 97209
P: 503.445.7372
F: 503.445.7395
SERADESIGN.COM

REGISTERED ARCHITECT 3660 KURT K. SCHULTZ PORTLAND, OR STATE OF OREGON

18S
GREYSTAR
1715 SW Salmon St.
Portland, OR 97205

REVISIONS

1	ADDENDUM 1	05/03/2019
A	PERMIT RESPONSE 1	06/03/2019
B	PERMIT RESPONSE 2	08/09/2019
C	PERMIT RESPONSE 3	09/18/2019
3	AB-01	09/27/2019

CHECKED BY: Checker
ISSUE DATE: 27 SEP 2019
PROJECT NO: 1803002

WINDOW SCHEDULE

A09.01

Construction Set