© Copyright protected. See Design Agreement. For use on this project only. Unauthorized reproduction of any part of this material is prohibited.

PT CONCRETE PLAN NOTES

A FOR A COMPLETE LEGEND OF ALL CALLOUTS AND SYMBOLS REFERENCE COVER SHEET AND SCHEDULES.
B FOR PENETRATIONS THROUGH THE PT CONCRETE SLAB REFERENCE THE FOLLOWING DETAILS: 21-24/S06.02 FOR OPENINGS, & 16/S06.02 FOR OPENINGS WITHIN 42" OF A COLUMN FACE.
C CONTRACTOR TO PROVIDE SLAB POUR SEQUENCE FOR REVIEW.
D REFERENCE ARCHITECTURAL SLAB PLANS FOR SLAB STEPS, SLOPES, AND ELEVATIONS.
E VERIFY PENETRATION LOCATIONS WITH ARCHITECTURAL, MECHANICAL, PLUMBING, AND ELECTRICAL PLANS.

KEYED NOTES

48 HAIRPIN REFERENCE DETAIL 10/S601.
53 EXTEND (4) TENDONS OVER COLUMN.

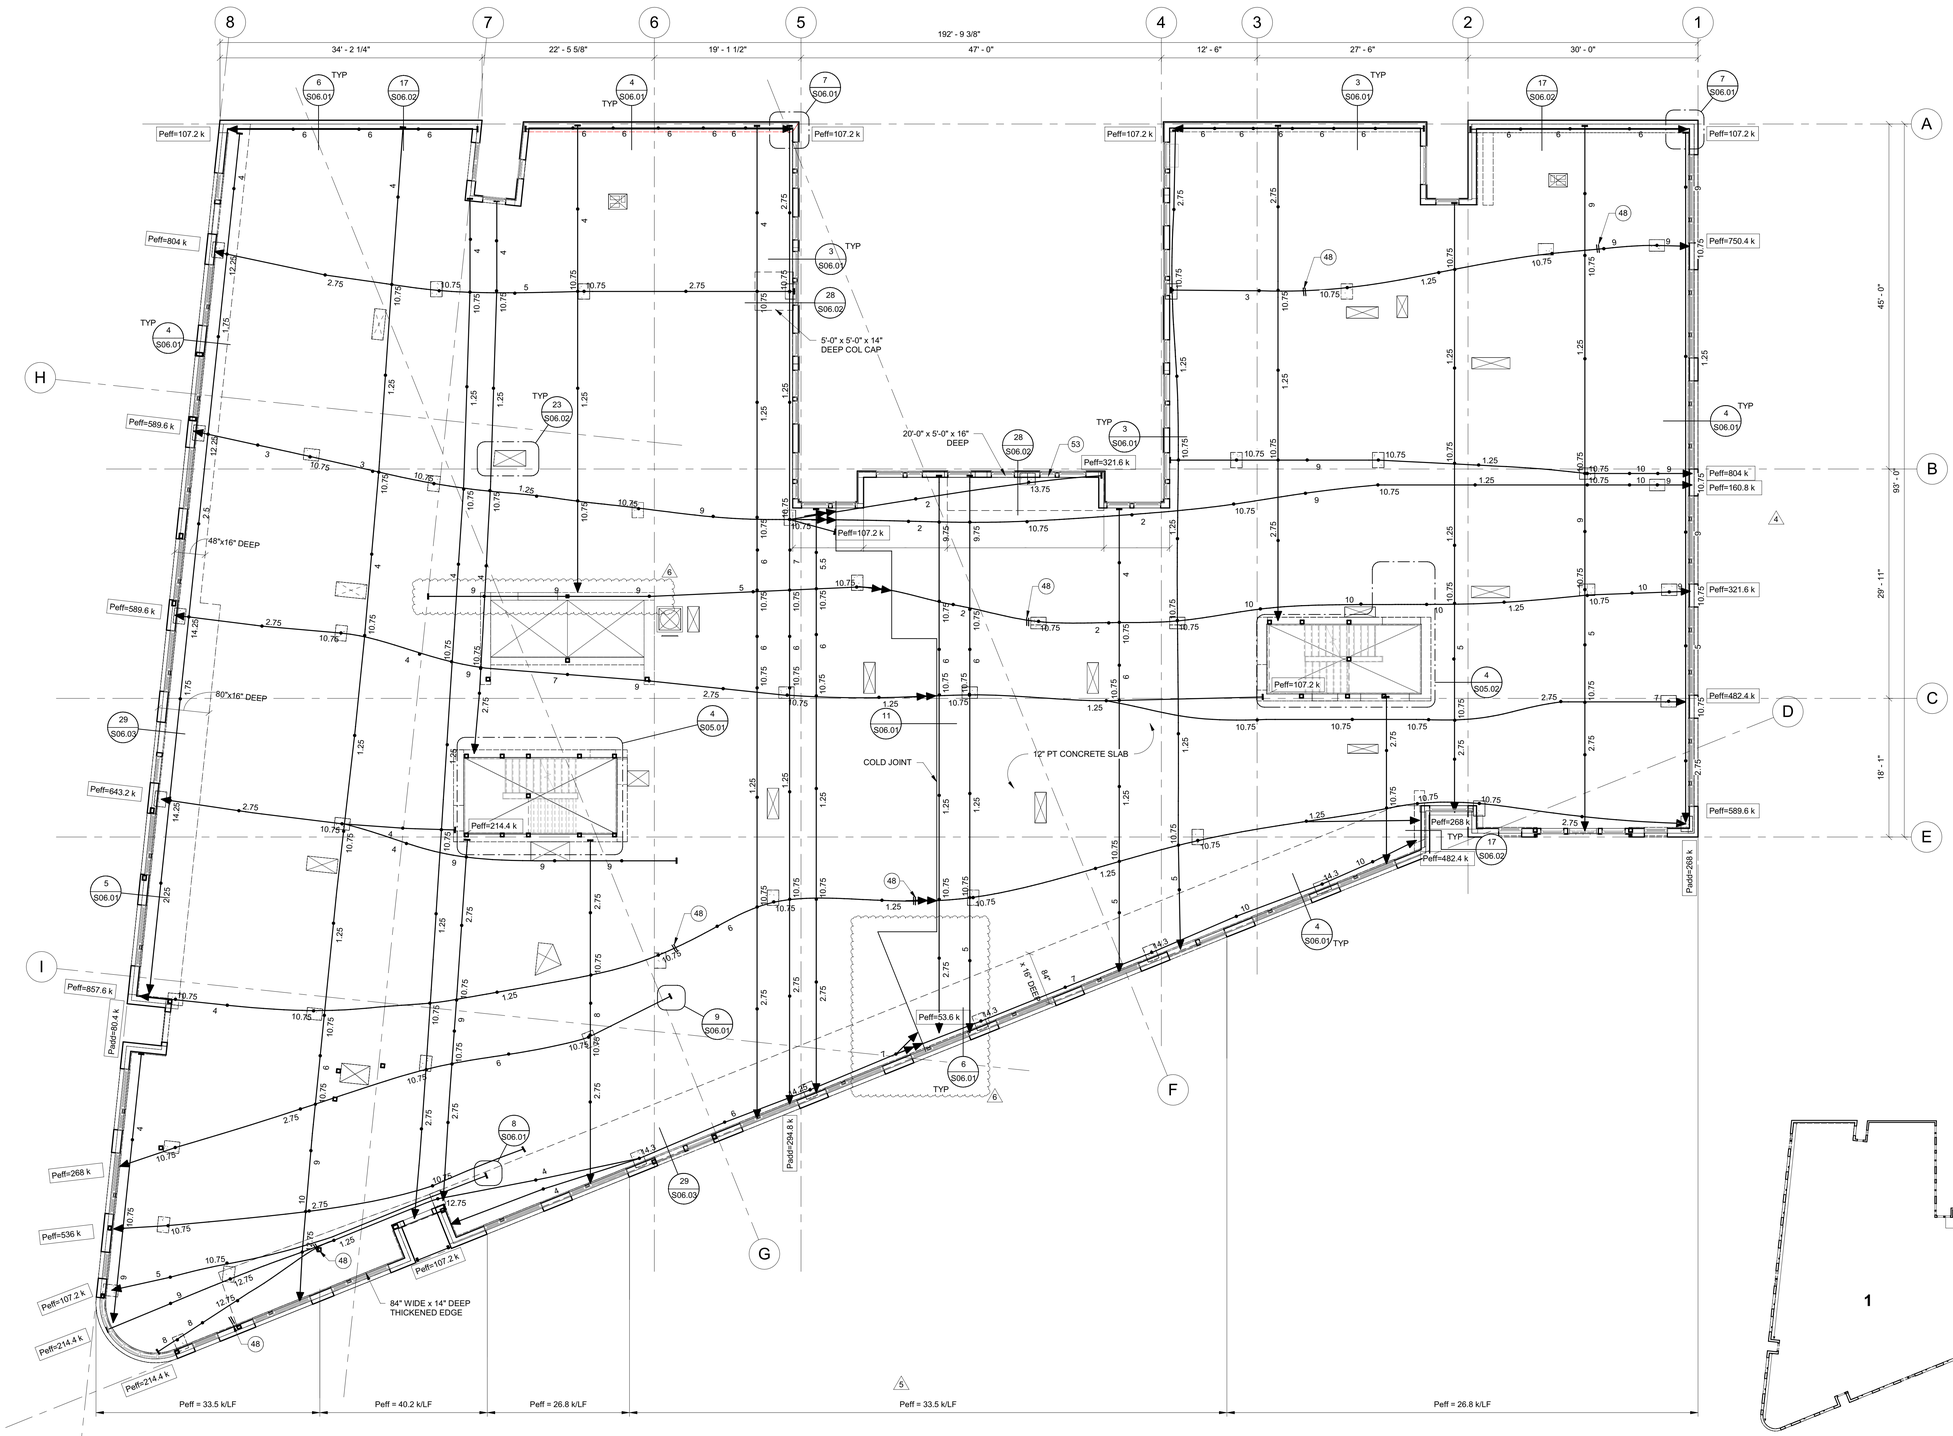

1 S01.04 PT Floor Plan - LEVEL 4
1/8" = 1'-0"

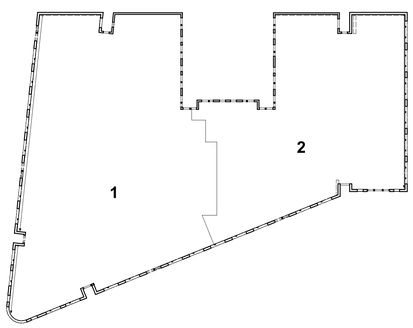

POUR SEQUENCE

City Of Portland
REVIEWED FOR CODE COMPLIANCE
Date: 02/11/20
Project: ~~19-105743-REV-01-CO~~

SERA

ARCHITECTURE
URBAN DESIGN + PLANNING
INTERIOR DESIGN

PORTLAND OREGON 97209
P: 503.445.7372
F: 503.445.7395
SERADESIGN.COM

REGISTERED PROFESSIONAL STRUCTURAL ENGINEER 51411PE OREGON SEPT. 22, 1989 TIMOTHY T. TERICH EXPIRES 6-30-20

FROELICH ENGINEERS
17700 SW Upper Boones Ferry Rd. Suite #115
Portland, Oregon 97223
503.624.7005
froelich-engineers.com
18-T066

18S
GREYSTAR
1715 SW Salmon St
Portland, OR 97205

REVISIONS

2	ADDENDUM 2	5/9/2019
A	PERMIT RESPONSE 1	6/03/2019
B	PERMIT RESPONSE 2	7/26/2019
C	PERMIT RESPONSE 3	9/18/2019
4	AB 02	11/01/2019
5	AB 04	12/11/2019
6	AB 06	01/07/2020

CHECKED BY: Checker
ISSUE DATE: 27 SEP 2019
PROJECT NO: 1803002

PT FLOOR PLAN LEVEL 4

S01.04

Construction Set