© Copyright protected. See Design Agreement. For use on this project only. Unauthorized reproduction of any part of this material is prohibited.

PT CONCRETE PLAN NOTES

A FOR A COMPLETE LEGEND OF ALL CALLOUTS AND SYMBOLS REFERENCE COVER SHEET AND SCHEDULES.
B FOR PENETRATIONS THROUGH THE PT CONCRETE SLAB REFERENCE THE FOLLOWING DETAILS: 21-24/S06.02 FOR OPENINGS, & 16/S06.02 FOR OPENINGS WITHIN 42" OF A COLUMN FACE.
C CONTRACTOR TO PROVIDE SLAB POUR SEQUENCE FOR REVIEW.
D REFERENCE ARCHITECTURAL SLAB PLANS FOR SLAB STEPS, SLOPES, AND ELEVATIONS.
E VERIFY PENETRATION LOCATIONS WITH ARCHITECTURAL, MECHANICAL, PLUMBING, AND ELECTRICAL PLANS.

KEYED NOTES

48 HAIRPIN REFERENCE DETAIL 10/S601.

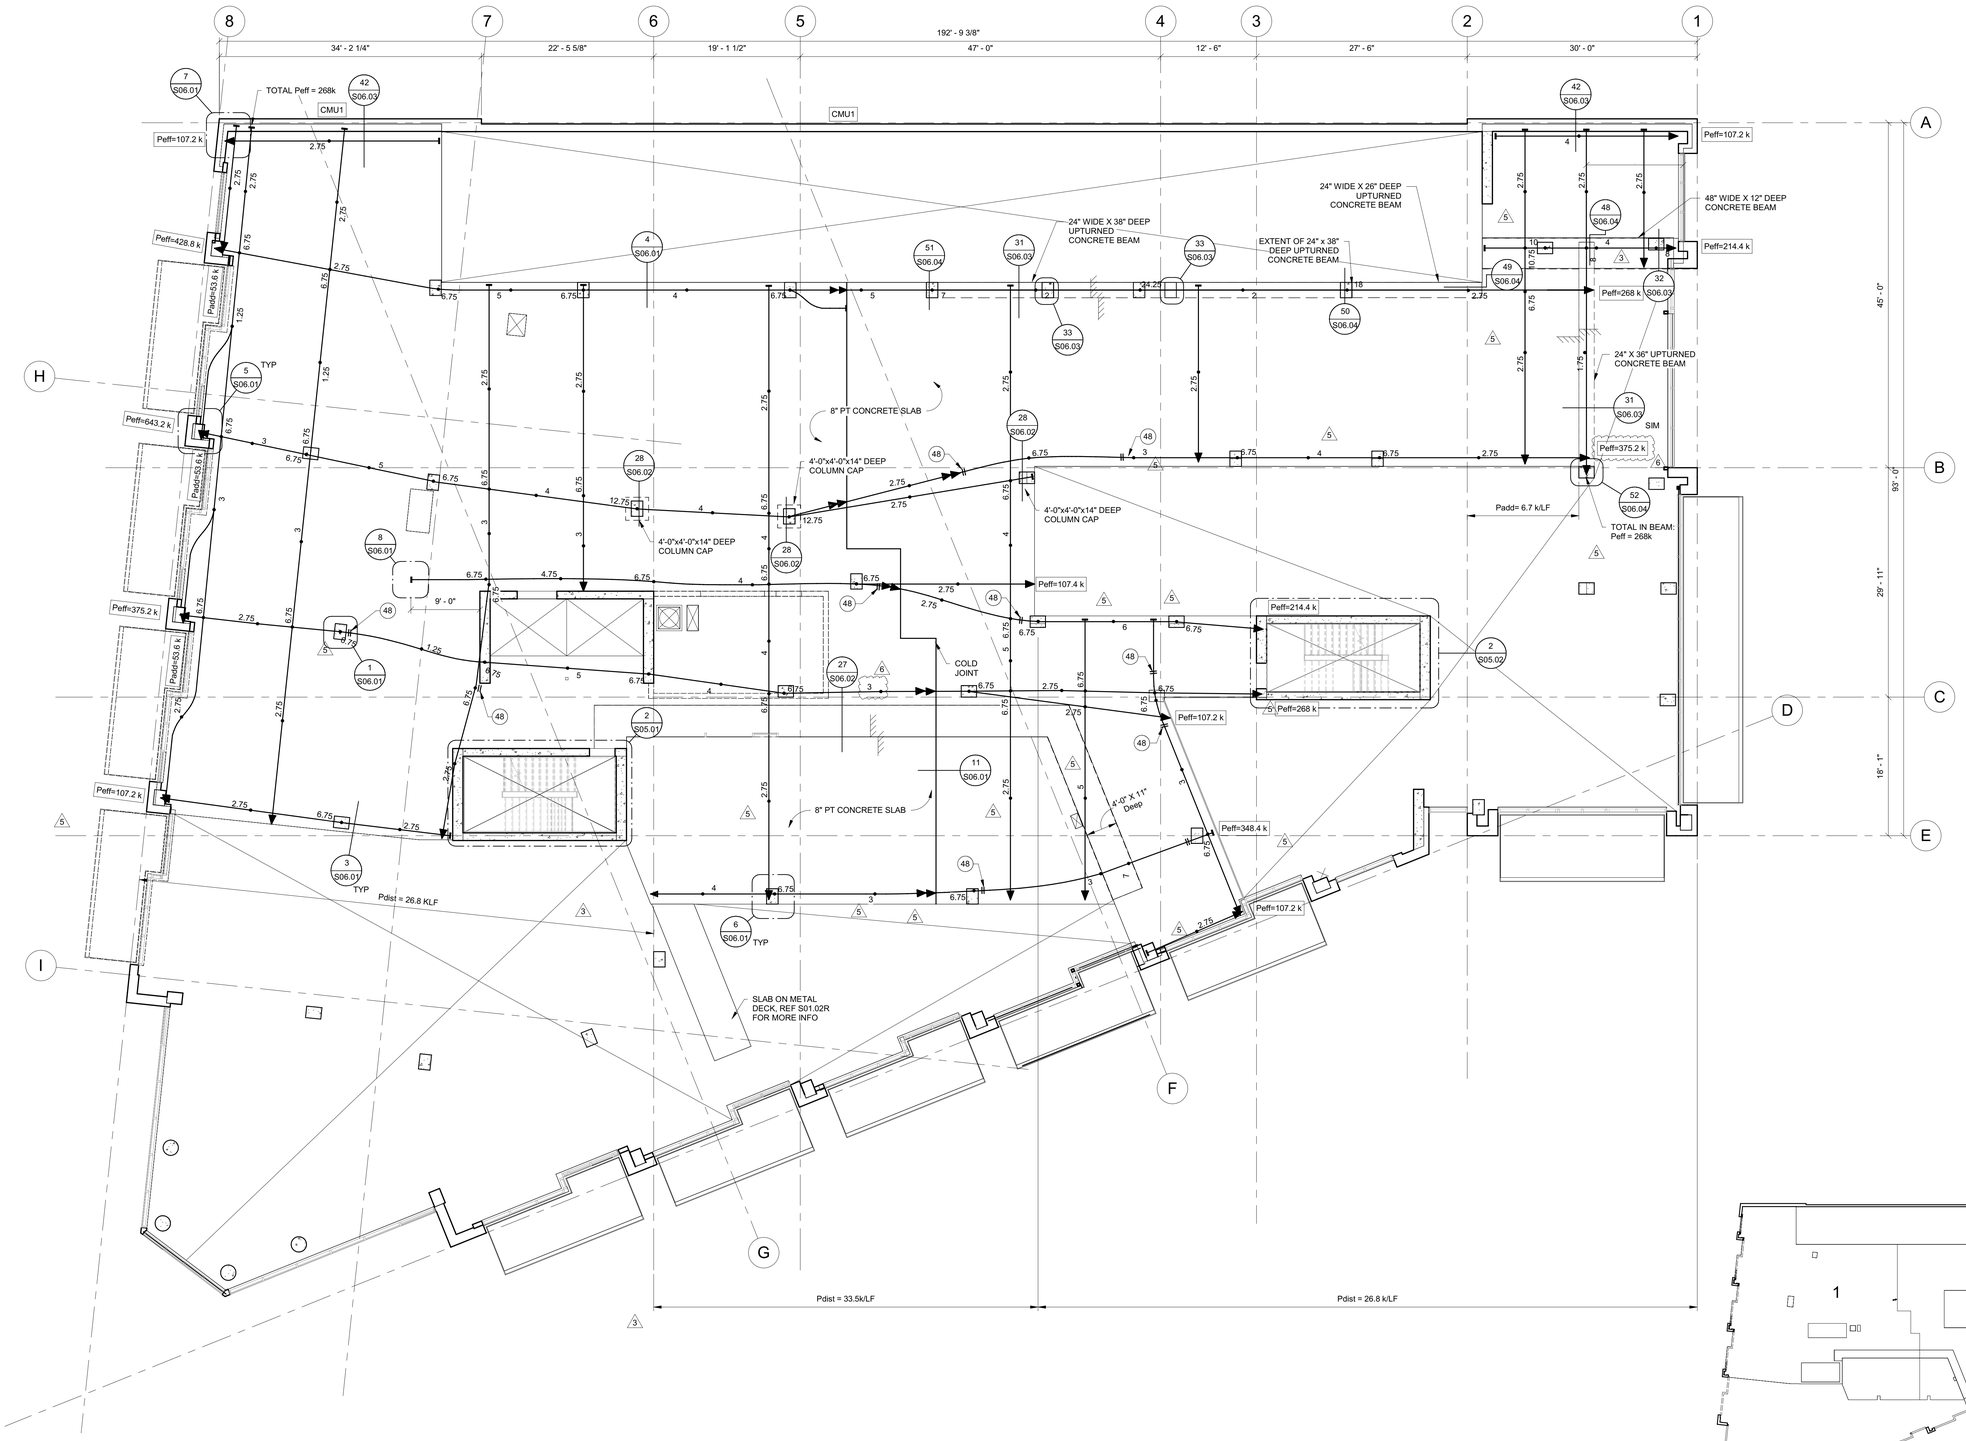

1 / S01.02 PT Floor Plan - LEVEL 2
1/8" = 1'-0"

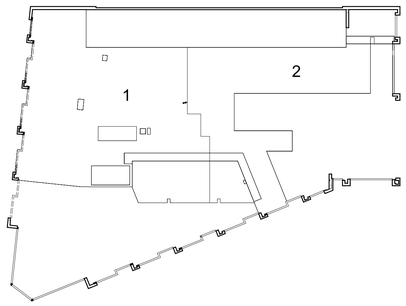

POUR SEQUENCE

City Of Portland
REVIEWED FOR CODE COMPLIANCE
Date: 02/11/20
Project: 19-105743-REV-01-CO

SERA

ARCHITECTURE
URBAN DESIGN + PLANNING
INTERIOR DESIGN

PORTLAND OREGON 97209
P: 503.445.7372
F: 503.445.7395
SERADESIGN.COM

REGISTERED PROFESSIONAL ENGINEER STRUCTURAL 51411PE OREGON JUNE 22, 1988 TIMOTHY T. TERICH EXPIRES 6-30-20

FROELICH ENGINEERS
17700 SW Upper Boones Ferry Rd. Suite #115
Portland, Oregon 97223
503.624.7005
froelich-engineers.com
18-T066

18S
GREYSTAR
1715 SW Salmon St
Portland, OR 97205

REVISIONS

1	ADDENDUM 1	5/3/2019
2	ADDENDUM 2	5/9/2019
A	PERMIT RESPONSE 1	6/03/2019
B	PERMIT RESPONSE 2	7/26/2019
3	AB 01	9/27/2019
5	AB 04	12/11/2019
6	AB 06	01/07/2020

CHECKED BY: TTT
ISSUE DATE: 27 SEP 2019
PROJECT NO: 1803002

PT FLOOR PLAN LEVEL 2
S01.02

Construction Set

1/7/2020 3:27:46 PM SERA Design and Architecture, Inc.