© Copyright protected. See Design Agreement. For use on this project only. Unauthorized reproduction of any part of this material is prohibited.

LIGHT GAUGE FLOOR FRAMING PLAN NOTES

A FOR A COMPLETE LEGEND OF ALL CALLOUTS AND SYMBOLS REF COVER SHEET AND SCHEDULES.
B REFERENCE ARCHITECTURAL FOR ALL WALL THICKNESS
C REFERENCE DETAILS 1/S06.10 AND 2/S06.10 FOR NON-BEARING LIGHT GAUGE STUD SIZES AND CONNECTIONS TO PT SLAB
D PROVIDE HEADER PER DETAIL 6/S06.10 AT ALL OPENINGS, TYP AT NON-BEARING WALLS UNO.
E VERIFY SIZE AND LOCATION OF ALL MECHANICAL AND WALL PENETRATIONS.
G ALL 10'-0" MAX EXTERIOR WALLS ARE TO BE FRAMED WITH 600S162-43 @ 16" OC. ALL 23'-0" MAX EXTERIOR WALLS ARE TO BE FRAMED WITH 800S-250-54 @ 12" OC,UNO

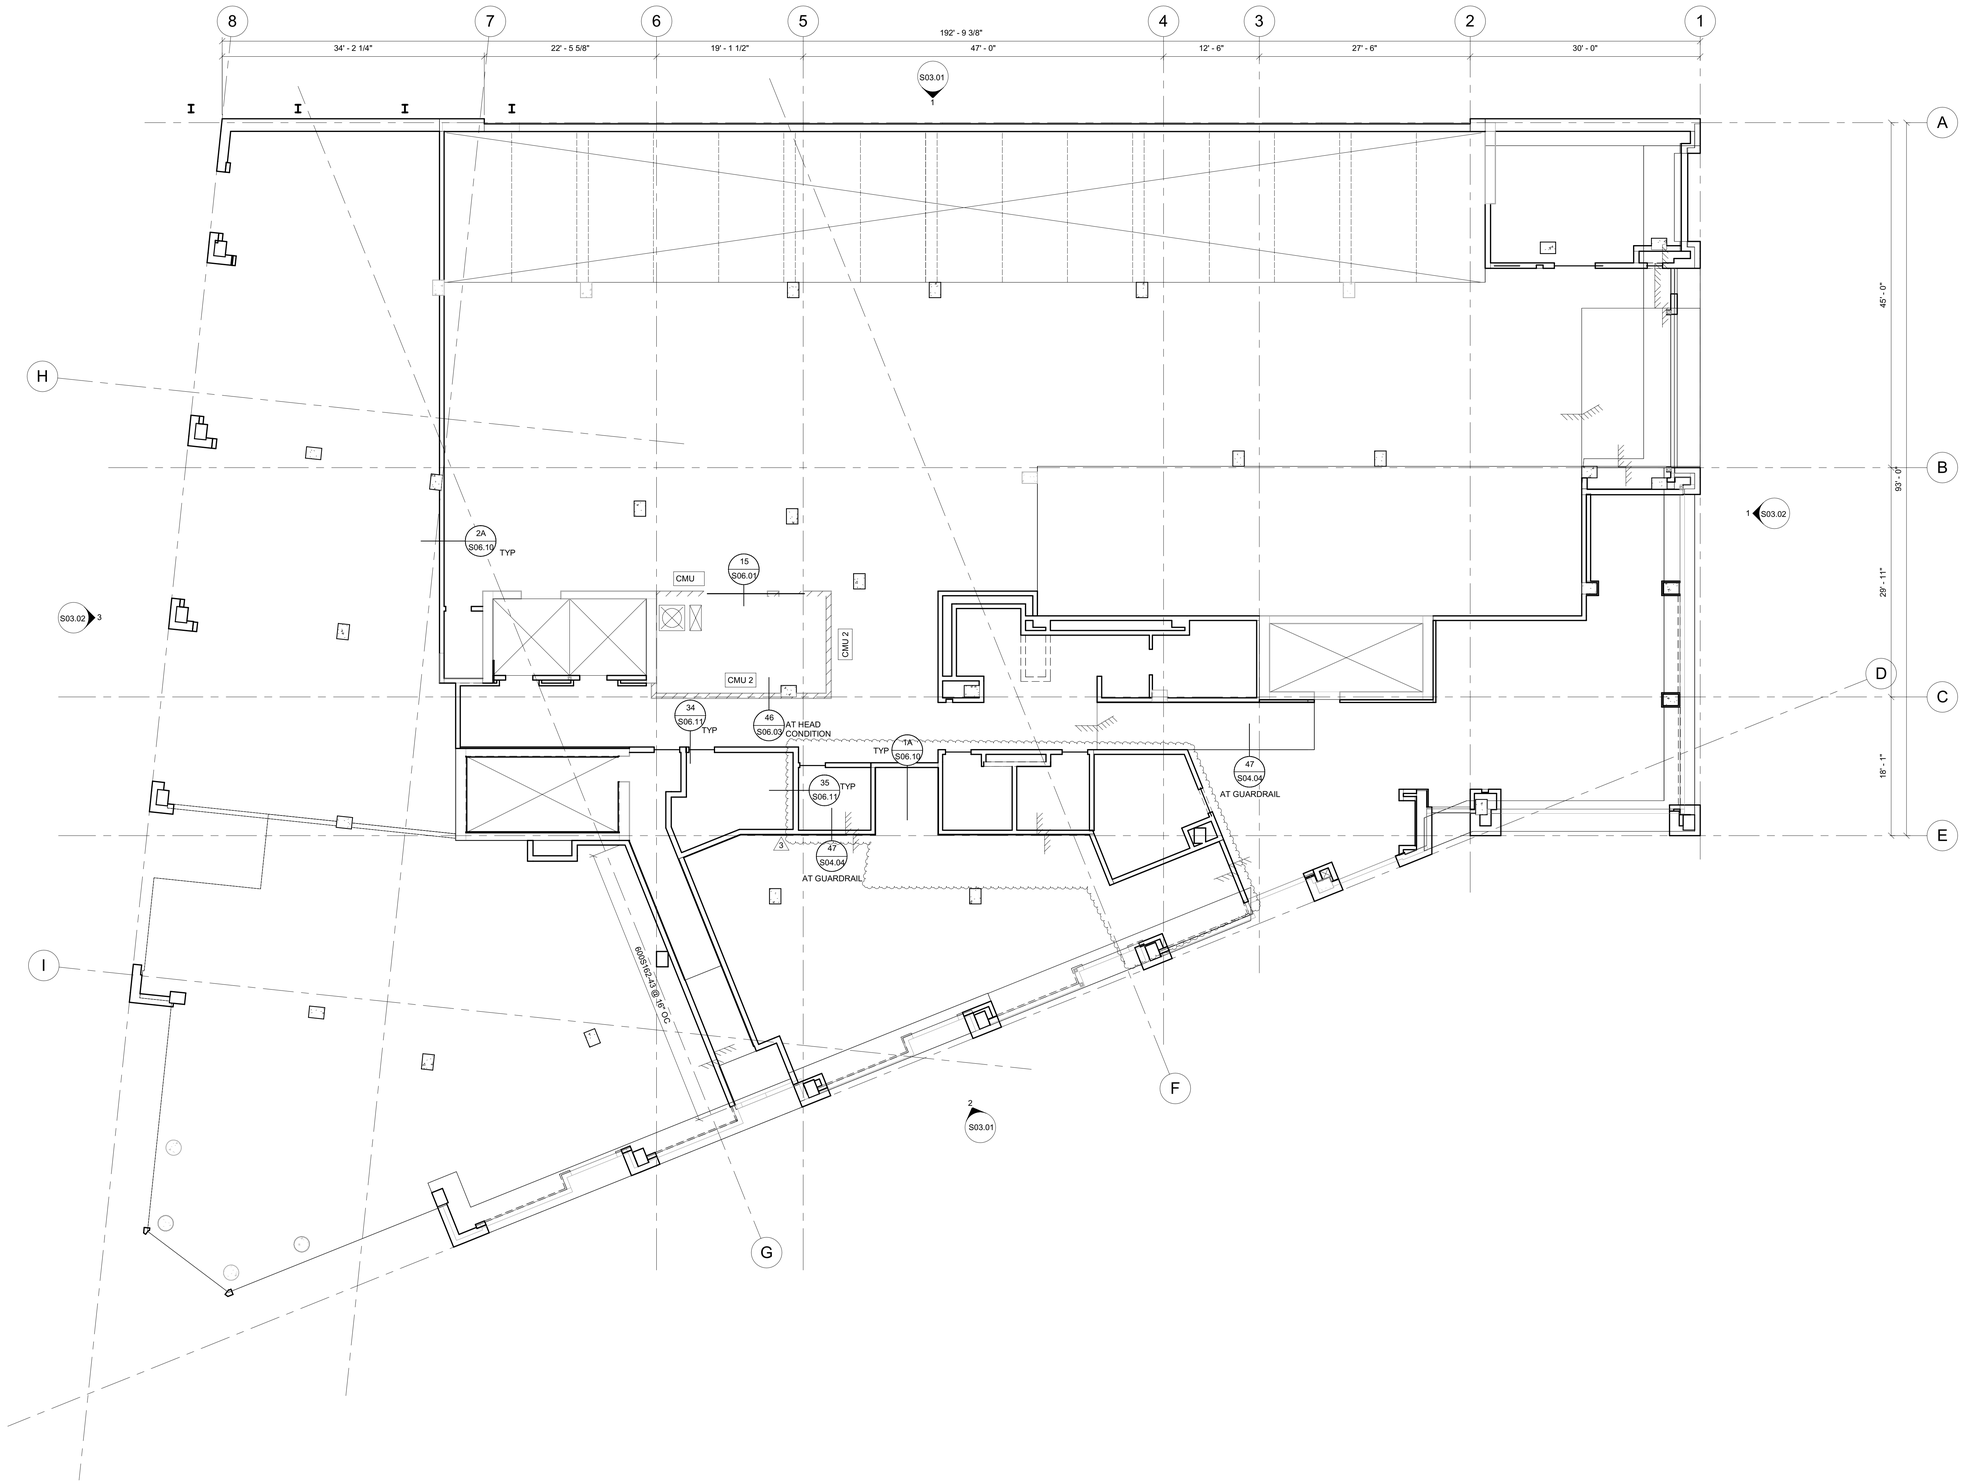

1 S01.01S LIGHTGAUGE FRAMING - LOBBY & PARKING
1/8" = 1'-0"

City Of Portland
REVIEWED FOR CODE COMPLIANCE
Date: 02/11/20
Project: 19-105743-REV-01-CO

SERA

ARCHITECTURE
URBAN DESIGN + PLANNING
INTERIOR DESIGN

PORTLAND OREGON 97209
P: 503.445.7372
F: 503.445.7395
SERADESIGN.COM

REGISTERED PROFESSIONAL STRUCTURAL ENGINEER
51411PE
OREGON
SEPT. 22, 1989
TIMOTHY T. TERCH
EXPIRES 6-30-20

FROELICH ENGINEERS
17700 SW Upper Boones Ferry Rd. Suite #115
Portland, Oregon 97223
503.624.7005
froelich-engineers.com
18-T066

18S
GREYSTAR
1715 SW Salmon St
Portland, OR 97205

REVISIONS

2	ADDENDUM 2	5/9/2019
A	PERMIT RESPONSE 1	6/03/2019
3	AB 01	9/27/2019

CHECKED BY: Checker
ISSUE DATE: 27 SEP 2019
PROJECT NO: 1803002

LIGHT GAUGE FRAMING LOBBY & PARKING

S01.01S

Construction Set

10/31/2019 12:03:32 PM SERA Design and Architecture, Inc.