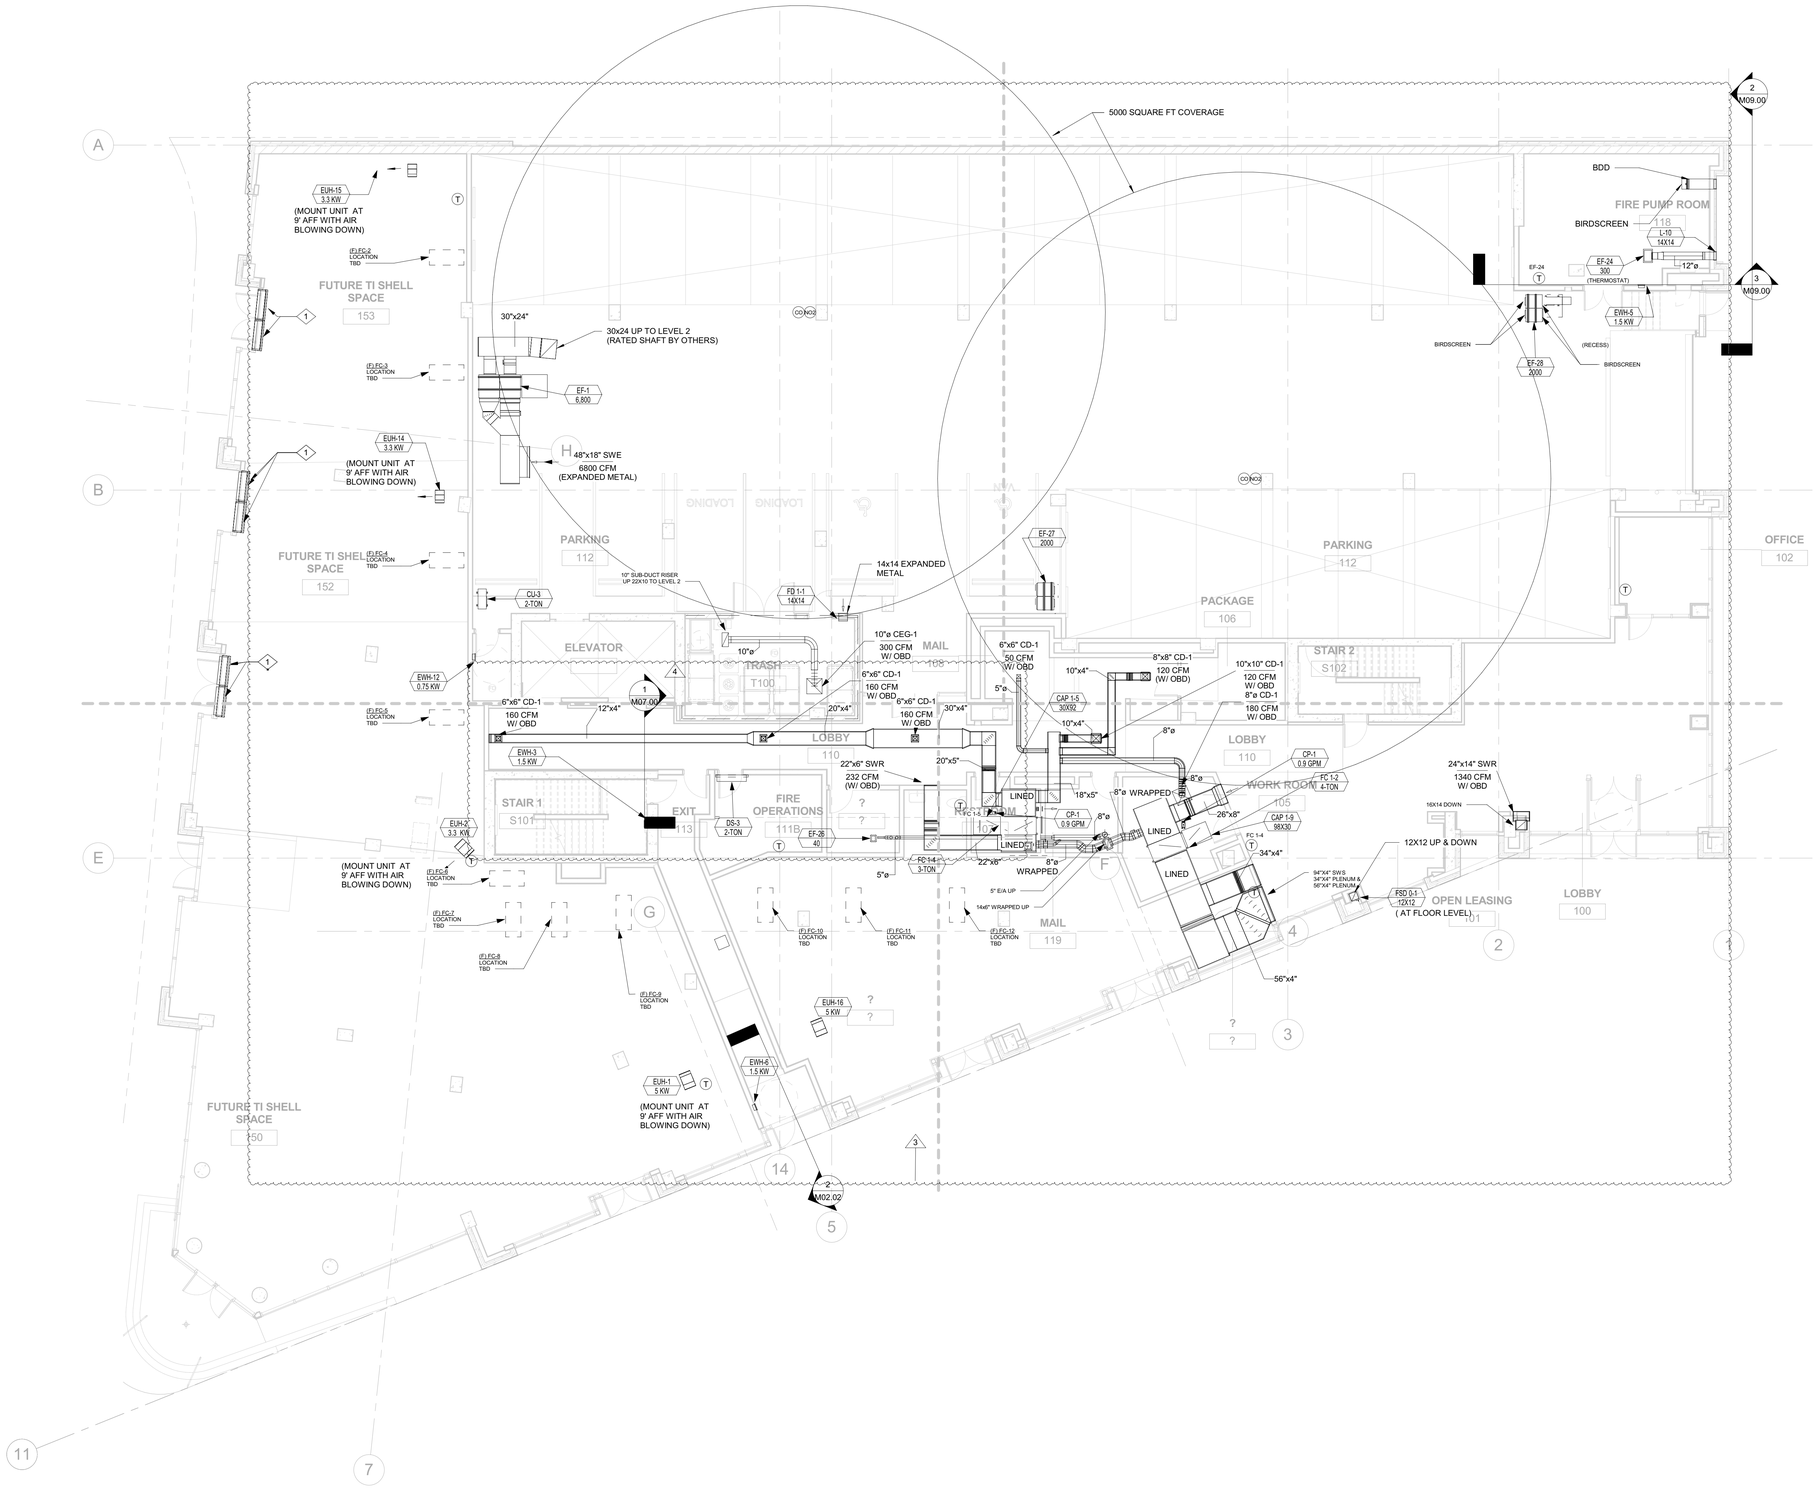

KEYNOTES	
1	WRAPPED LOUVER PLENUM. LOUVER BY OTHERS.

1 M02.01 HVAC PLAN - AIR - LEVEL 1
1/8" = 1'-0"

City Of Portland
REVIEWED FOR CODE COMPLIANCE
Date: 02/11/20
Project: 19-106743-REV-01-CO

American Heating, Inc.
1800 NE 82nd Avenue
Portland, OR 97220-4495
TELEPHONE (503) 256-4600 FAX (503) 256-4605

08/23/18
B. SHEA
J. LOVELL
418308

REGISTERED PROFESSIONAL ENGINEER
49035PE
OREGON
JOSELITO G. AUSTRIA
EXPIRES: 12/31/19

18S
GREYSTAR
1715 SW Salmon St
Portland, OR 97205

REVISIONS

1	ADDENDUM 1	05/03/2019
A	PERMIT RESPONSE 1	06/03/2019
B	PERMIT RESPONSE 2	08/09/2019
C	PERMIT RESPONSE 3	09/18/2019
3	AB-01	09/27/2019
4	AB-02	11/01/2019

CHECKED BY: AHI
ISSUE DATE: 27 SEP 2019
PROJECT NO: 1803002

HVAC PLAN
LEVEL 1
M02.01

CONSTRUCTION SET

10/31/2019 3:59:55 PM