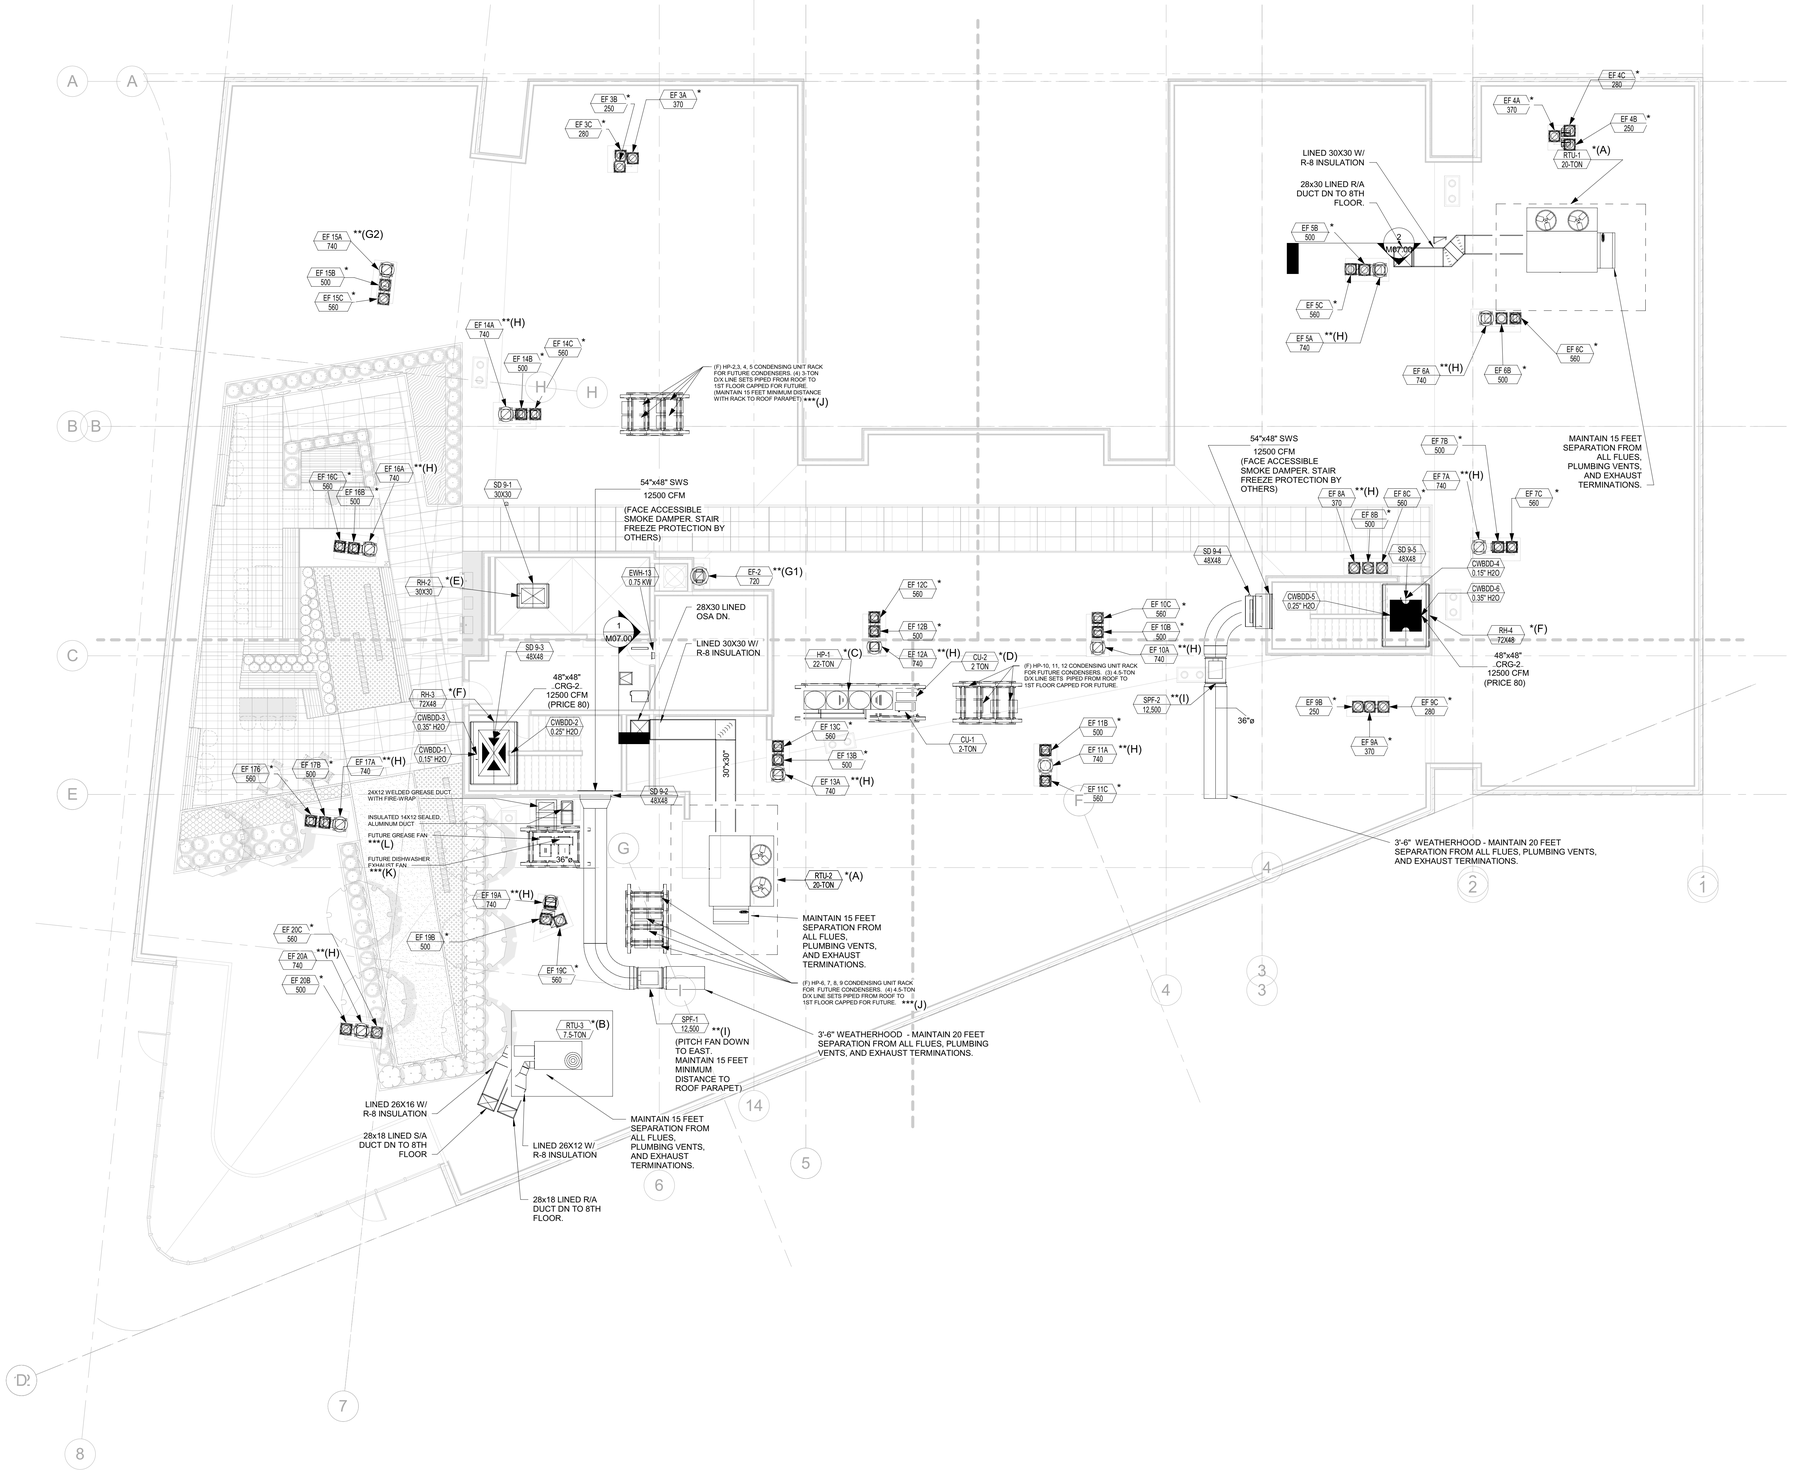

1 M02.09 HVAC PLAN - AIR - ROOF
1/8" = 1'-0"

6 PLANNING REVIEW KEY

*	REVEIWED UNDER INITIAL BUILDING PERMIT
**	REVIEWED UNDER TYPE II LUR
***	FUTURE EQUIPMENT (TO BE PERMIITTED BY FUTURE TENANT)
(X)	TYPE II LUR EQUIPMENT DESIGNATION, WHERE APPLIES

City Of Portland
REVIEWED FOR CODE COMPLIANCE
Date: 02/11/20
Project: 19-106743-REV-01-CO

American Heating, Inc.
PORTLAND, OREGON 97202-4295
TELEPHONE (503) 234-4600 FAX (503) 239-7000

08/23/18
B. SHEA
J. LOVELL
418308

REGISTERED PROFESSIONAL ENGINEER 49035PE OREGON JOSELITO G. AUSTRIA
EXPIRES: 12/31/19

18S
GREYSTAR
1715 SW Salmon St
Portland, OR 97205

REVISIONS

A	PERMIT RESPONSE 1	06/03/2019
B	PERMIT RESPONSE 2	08/09/2019
C	PERMIT RESPONSE 3	09/18/2019
3	AB-01	09/27/2019
6	AB-06	01/07/2020

CHECKED BY: Checker
ISSUE DATE: 27 SEP 2019
PROJECT NO: 1803002

HVAC PLAN ROOF
M02.09
CONSTRUCTION SET

10/2/2020 1:50:19 PM