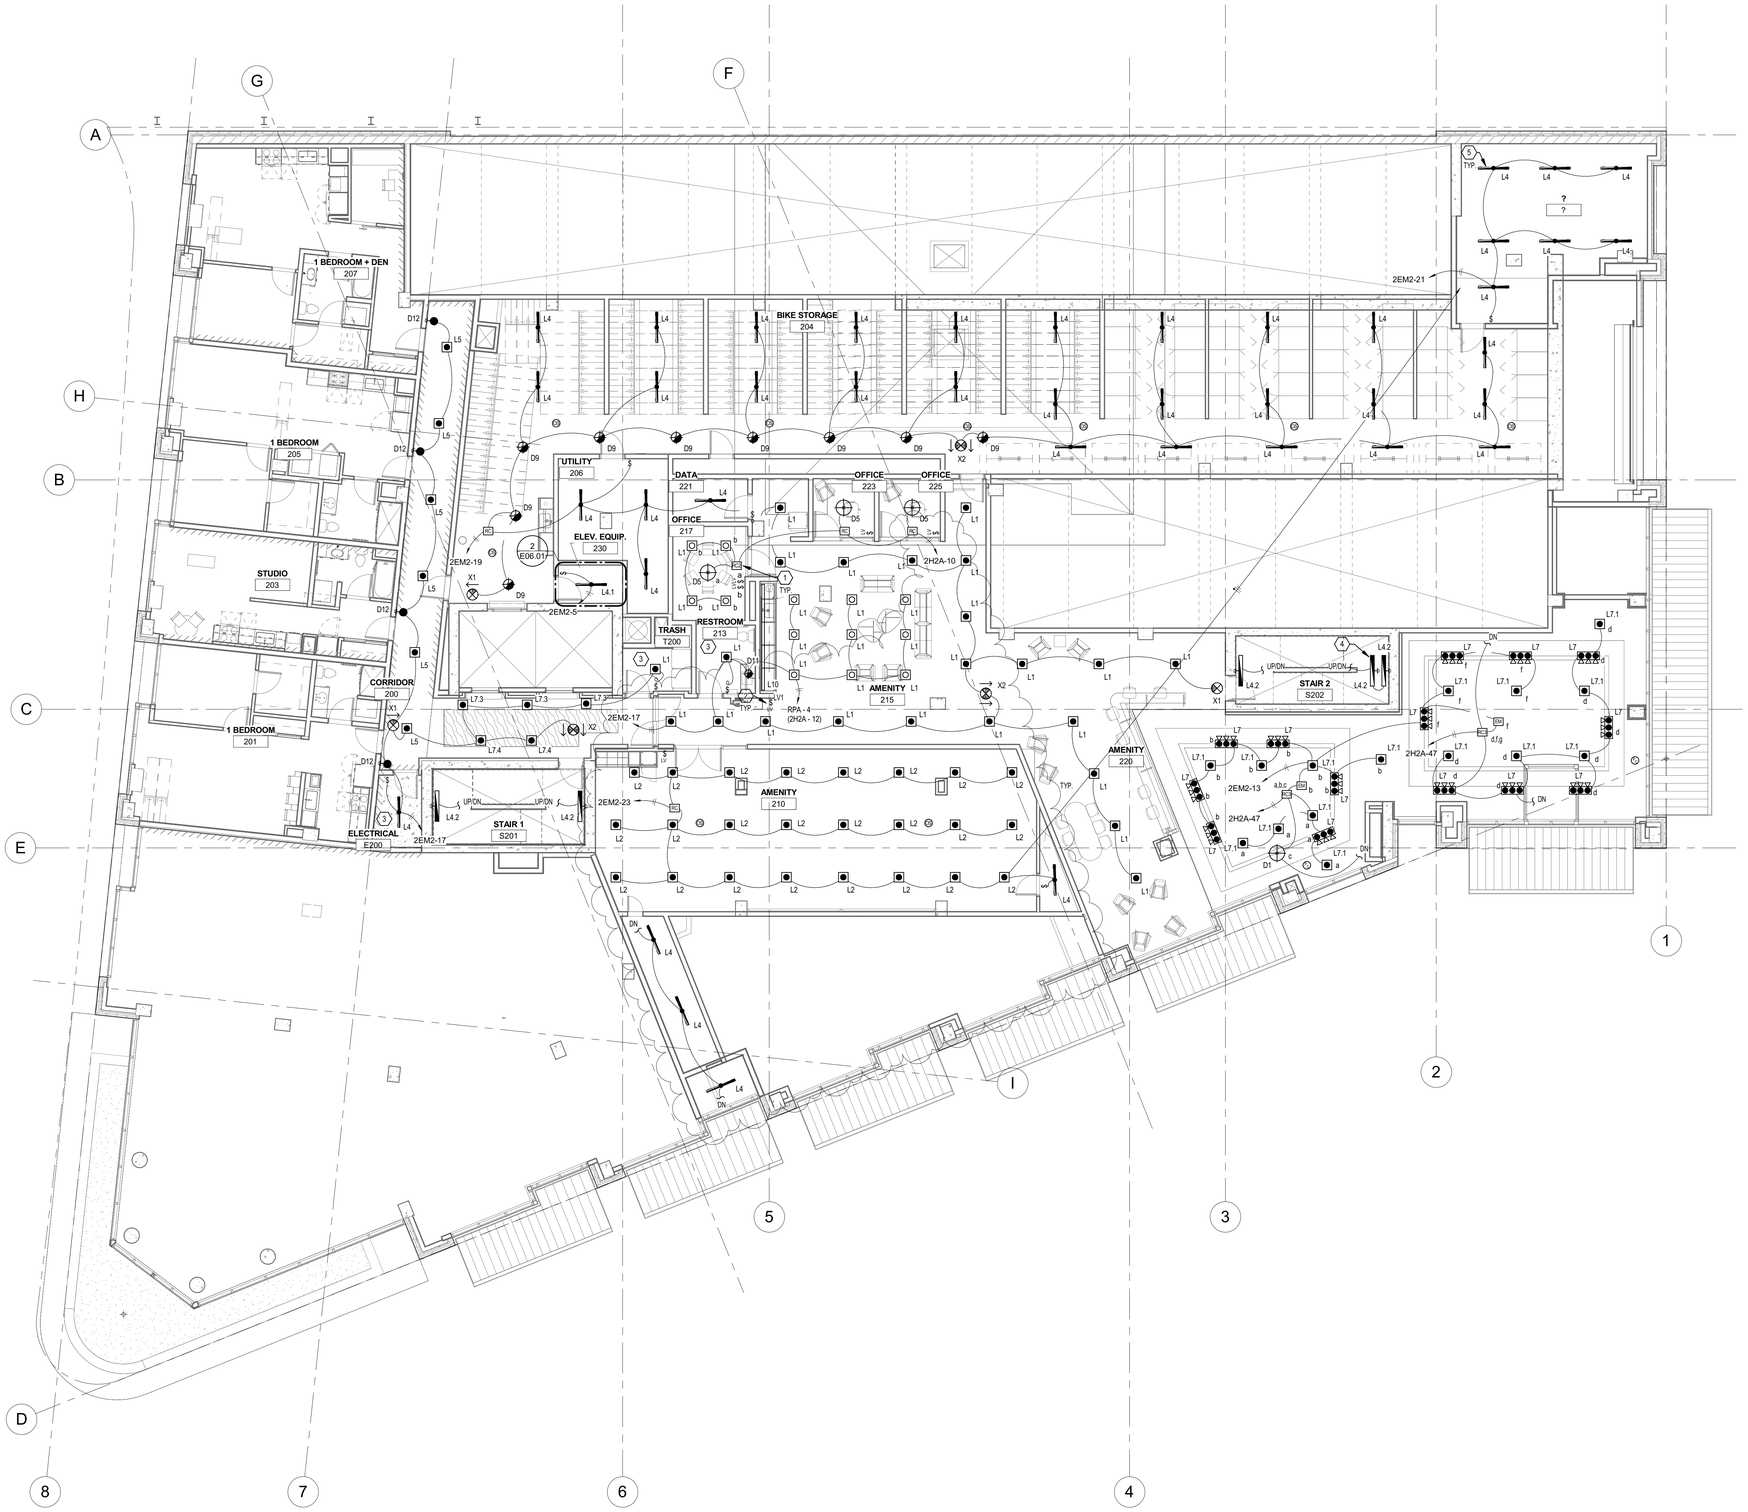

1 LIGHTING PLAN LEVEL 02
1/8" = 1'-0"

GENERAL NOTES

A. COORDINATE LOCATION AND MOUNTING HEIGHT OF ALL LIGHT FIXTURES AND EQUIPMENT WITH ARCHITECTURAL, CIVIL, LANDSCAPE, PLUMBING AND MECHANICAL DRAWINGS PRIOR TO ROUGH IN.

B. PROVIDE SEPARATE NEUTRAL CONDUCTOR FOR EACH PHASE. DO NOT SHARE NEUTRALS.

C. CONDUCTOR DESIGNATIONS 'TIC MARKS' MAY NOT APPEAR ON THIS DRAWING. CONDUCTORS SHALL BE PROVIDED AS NECESSARY TO ACCOMPLISH THE INTENT OF THE CIRCUITING.

D. EXIT SIGNS SHALL BE CONNECTED TO AN UN-SWITCHED LEG OF THE EMERGENCY LIGHTING CIRCUIT.

E. WHERE CIRCUIT IS SHOWN ROUTED BETWEEN SEPARATELY CONTROLLED SPACES OR ROOMS, PROVIDE AN UN-SWITCHED LEG OF CIRCUIT TO SERVE EACH SPACE / ROOM'S CONTROL DEVICE.

F. SUSPENDED, PENDANT AND WALL MOUNTED LIGHT FIXTURE APPROXIMATE HEIGHTS NOTED ON THE LIGHTING DRAWINGS SHALL BE COORDINATED WITH THE ARCHITECTURAL REFLECTED CEILING PLANS, ELEVATIONS, AND SECTIONS.

G. ALL SENSOR POWER PACKS SHALL BE CONNECTED TO AN UN-SWITCHED LEG OF THE LIGHTING CIRCUIT.

KEYED NOTES

1 VERIFY ROOM CONTROLLER LOCATION PRIOR TO ROUGH-IN.
2 VERIFY SWITCH / CONTROL STATION LOCATION PRIOR TO ROUGH-IN.
3 LIGHTING IN THIS ROOM IS NOT INTENDED TO AUTOMATICALLY TURN ON IN EMERGENCY MODE. (UL 924 DEVICE NOT REQUIRED).
4 LOCATED ABOVE MEZZANINE LANDING.
5 PROVIDE BATTERY PACK IN LIGHT FIXTURE. (TYPICAL OF 6).

City Of Portland
REVIEWED FOR CODE COMPLIANCE
Date: 02/11/20
Project: 19-106743-REV-01-CO

Bergelectric Corp.
Sustainable Engineering
13650 Ne Whitaker Way
Portland, OR 97230
License #C10-85046
Phone: (503) 255-1818

PROPRIETARY STATEMENT
THE ELECTRICAL DESIGN/CALCULATIONS ON THESE DOCUMENTS ARE FOR THE EXCLUSIVE PURPOSE OF THIS PROJECT. ANY OTHER USE, CONSTRUCTION FROM THESE DOCUMENTS WILL BE NOT TO BE USED FOR CONSTRUCTION OR ANY OTHER PURPOSE WITHOUT WRITTEN CONSENT FROM BERGELECTRIC CORPORATION. ANY UNAUTHORIZED CONSENT OF BERGELECTRIC CORPORATION IS STRICTLY PROHIBITED. ALL RIGHTS RESERVED.

MKE & ASSOCIATES, INC.
CONSULTING ENGINEERS
9600 SW MACADAM AVE. #200
PORTLAND, OR 97219
CONTACT JEFF NEELY
PHONE (503) 892-7293

REGISTERED PROFESSIONAL ENGINEER
OREGON
JULY 20, 1983
STEPHEN M. LOCKHART
EXPIRES 12-31-20

18TH & SALMON

GREYSTAR
1715 SW Salmon St
Portland, OR 97205

REVISIONS
3 AB-01 09/27/2019

KEYPLAN

CHECKED BY: SL
ISSUE DATE: 27 SEP 2019
PROJECT NO: 1803002

LIGHTING PLAN
LEVEL 02

E03.02

CONSTRUCTION SET

10/31/2019 10:38:06 AM