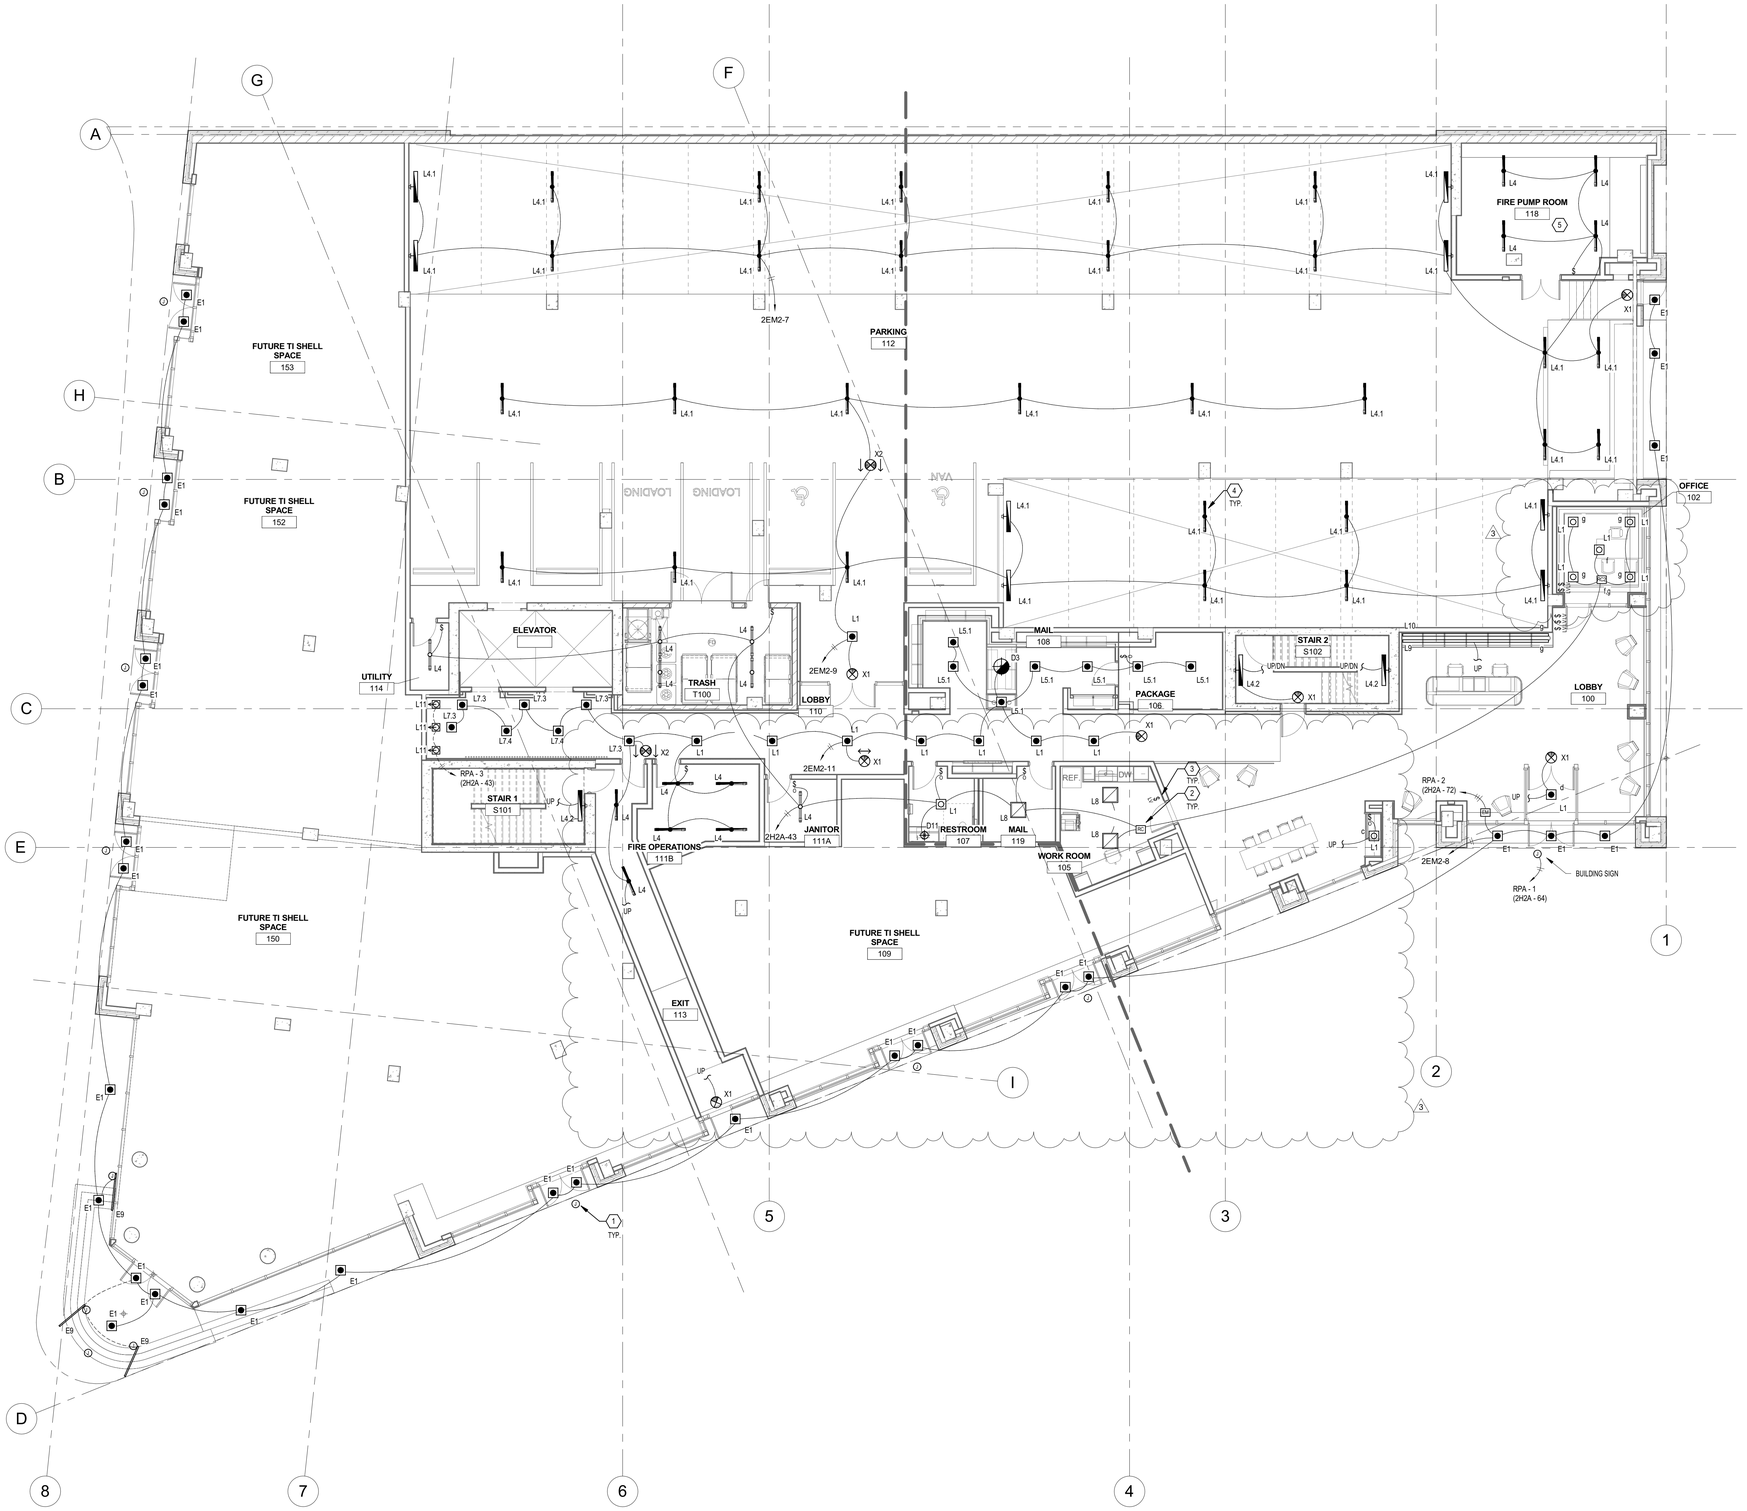

1 LIGHTING PLAN LEVEL 01
1/8" = 1'-0"

GENERAL NOTES

A. COORDINATE LOCATION AND MOUNTING HEIGHT OF ALL LIGHT FIXTURES AND EQUIPMENT WITH ARCHITECTURAL, CIVIL, LANDSCAPE, PLUMBING AND MECHANICAL DRAWINGS PRIOR TO ROUGH IN.

B. PROVIDE SEPARATE NEUTRAL CONDUCTOR FOR EACH PHASE. DO NOT SHARE NEUTRALS.

C. CONDUCTOR DESIGNATIONS 'TIC MARKS' MAY NOT APPEAR ON THIS DRAWING. CONDUCTORS SHALL BE PROVIDED AS NECESSARY TO ACCOMPLISH THE INTENT OF THE CIRCUITING.

D. EXIT SIGNS SHALL BE CONNECTED TO AN UN-SWITCHED LEG OF THE EMERGENCY LIGHTING CIRCUIT.

E. WHERE CIRCUIT IS SHOWN ROUTED BETWEEN SEPARATELY CONTROLLED SPACES OR ROOMS, PROVIDE AN UN-SWITCHED LEG OF CIRCUIT TO SERVE EACH SPACE / ROOM'S CONTROL DEVICE.

F. SUSPENDED, PENDANT AND WALL MOUNTED LIGHT FIXTURE APPROXIMATE HEIGHTS NOTED ON THE LIGHTING DRAWINGS SHALL BE COORDINATED WITH THE ARCHITECTURAL REFLECTED CEILING PLANS, ELEVATIONS, AND SECTIONS.

G. ALL SENSOR POWER PACKS SHALL BE CONNECTED TO AN UN-SWITCHED LEG OF THE LIGHTING CIRCUIT.

KEYED NOTES

1. PROVIDE J-BOX IN CANOPY WITH (1) 1/2"C. STUBBED INTO RETAIL SPACE FOR FUTURE SIGNAGE. COORDINATE EXACT LOCATION PRIOR TO ROUGH-IN.
2. VERIFY ROOM CONTROLLER LOCATION PRIOR TO ROUGH-IN.
3. VERIFY SWITCH / CONTROL STATION LOCATION PRIOR TO ROUGH-IN.
4. COORDINATE LOCATION WITH CAR STACKER INSTALLER PRIOR TO ROUGH-IN.
5. LIGHTING IN THIS ROOM SHALL BE CONNECTED TO EMERGENCY POWER.

City Of Portland
REVIEWED FOR CODE COMPLIANCE
Date: 02/11/20
Project: 19-106743-REV-01-CO

Bergelectric Corp.
Sustainable Engineering
13650 Ne Whitaker Way
Portland, OR 97230
License #C10-65046
Phone: (503) 255-1818

PROPRIETARY STATEMENT
THE ELECTRICAL DESIGN/CALCULATIONS ON THESE DOCUMENTS ARE FOR THE EXCLUSIVE PURPOSE OF THIS PROJECT. ANY USE OF THESE DOCUMENTS IN WHOLE OR IN PART TO BE USED FOR CONSTRUCTION ON OTHER SITES WITHOUT THE WRITTEN CONSENT OF BERGELECTRIC CORPORATION IS STRICTLY PROHIBITED. ALL RIGHTS RESERVED.

MKE & ASSOCIATES, INC.
CONSULTING ENGINEERS
9600 SW MACADAM AVE. #200
PORTLAND, OR 97219
CONTACT: JEFF NEELY
PHONE: (503) 892-7293

REGISTERED PROFESSIONAL ENGINEER
OREGON
JULY 20, 1983
STEPHEN M. LOCKHART
EXPIRES 12-31-20

18TH & SALMON

GREYSTAR
1715 SW Salmon St.
Portland, OR 97205

REVISIONS

B	PERMIT RESPONSE 2	07/26/2019
	LIGHT FIXTURE SCHEDULE UPDATE	08/15/2019
3	AB-01	09/27/2019

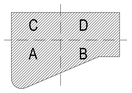

KEYPLAN

CHECKED BY: SL
ISSUE DATE: 27 SEP 2019
PROJECT NO: 1803002

CONSTRUCTION SET

LIGHTING PLAN LEVEL 01

E03.01

10/31/2019 10:37:57 AM