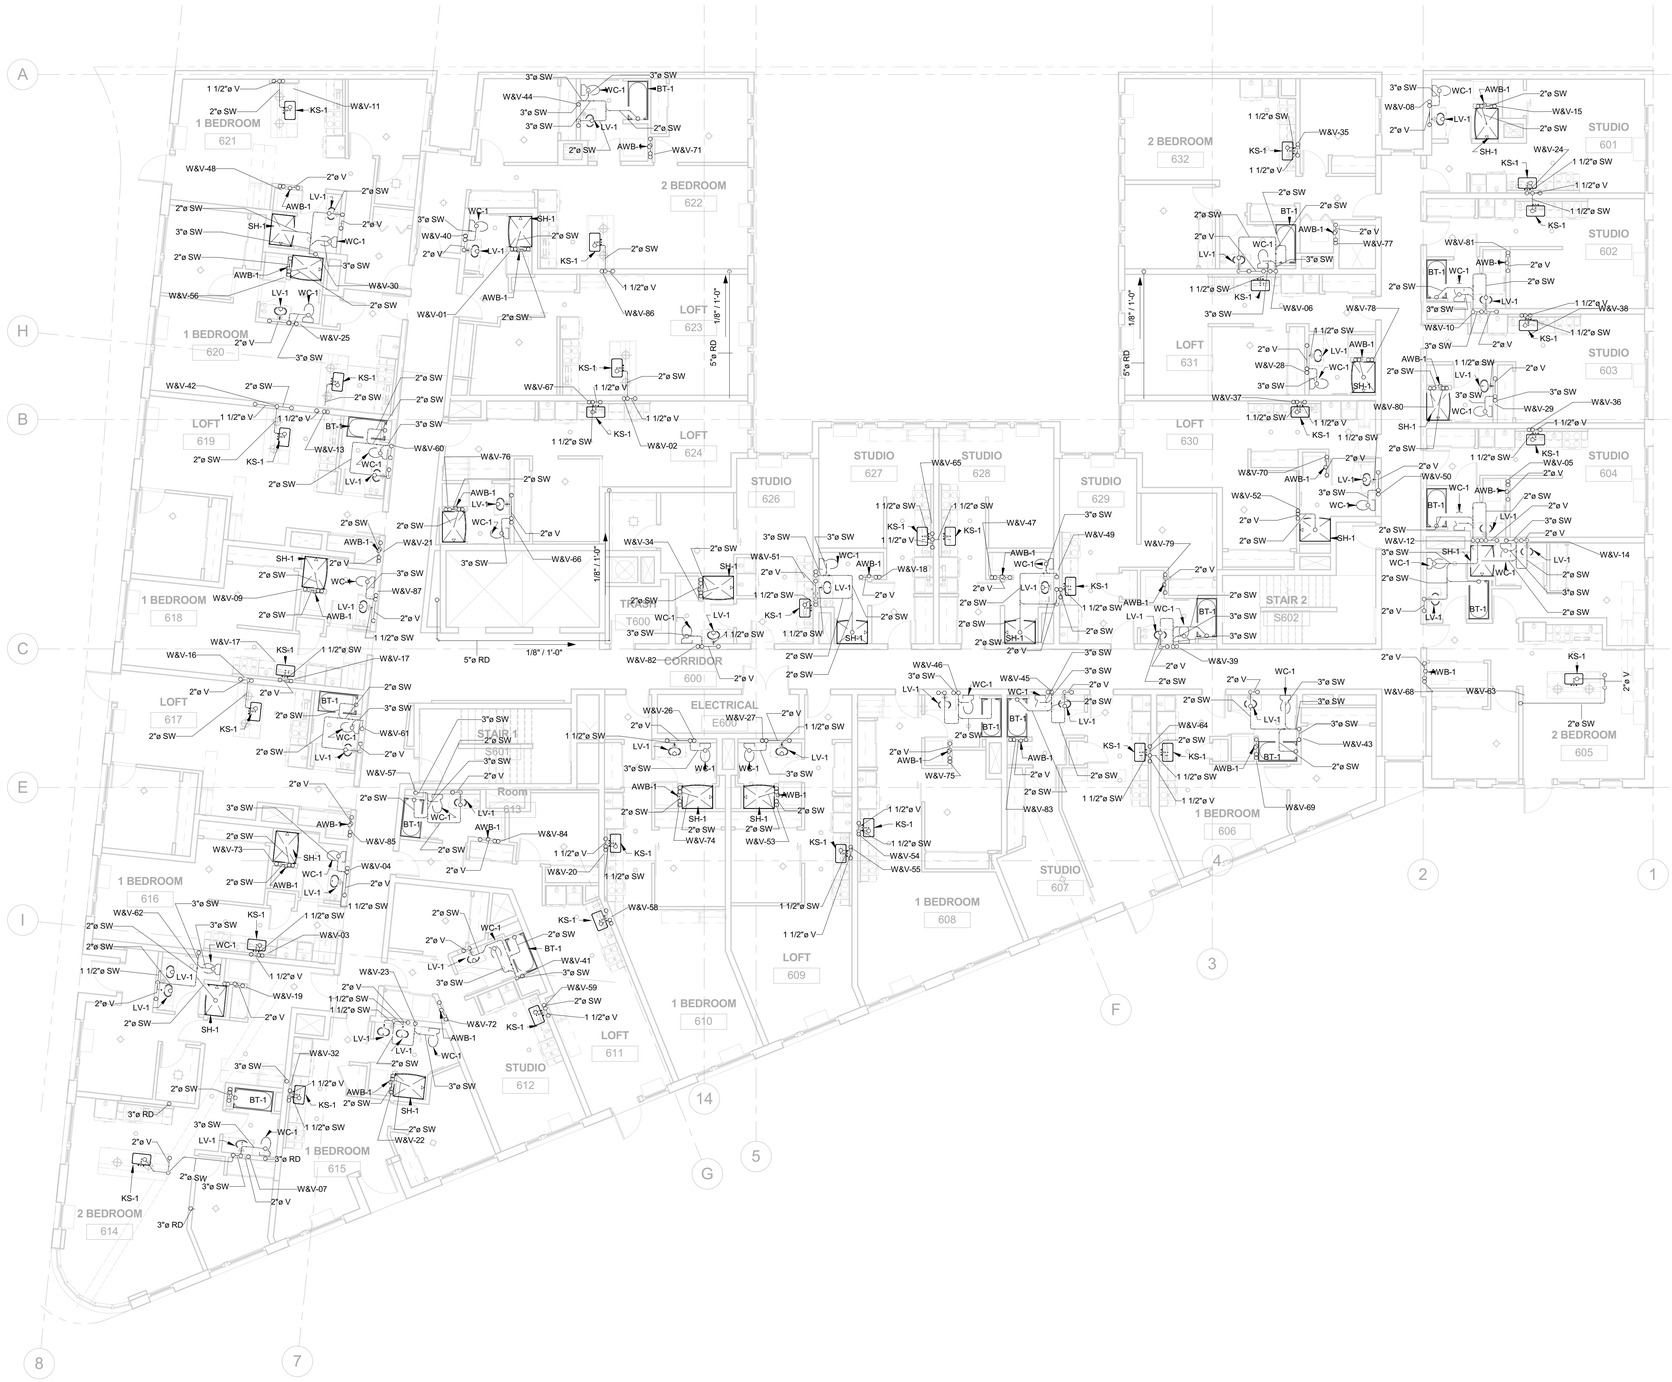


1 PLUMBING PLAN - W&V - LEVEL 6
P02.06 1/8" = 1'-0"

| SHEET NOTES - W&V | |
|---|---|
| 1 | ALL SANITARY PIPING SHALL BE ROUTED BELOW JOIST. |
| 2 | ALL ABOVE GRADE STORM AND WASTE PIPING TO BE NO-HUB CAST IRON. |
| 3 | ALL SANITARY PIPING , 3" AND SMALLER, ON THIS FLOOR, IS SLOPED AT 1/4" PER FOOT. |
| 4 | ALL SANITARY PIPING , 4" AND LARGER, ON THIS FLOOR, IS SLOPED AT 1/8" PER FOOT. |
| 5 | PROVIDE THRUST RESTRAINTS ON ALL NO-HUB STORM AND ONLY FOR NO-HUB SANITARY 5" AND LARGER |

City Of Portland
REVIEWED FOR CODE COMPLIANCE
Date: 02/11/20
Project: 19-106743-REV-01-CO

American Heating, Inc.
1800 N.E. 82nd AVENUE
PORTLAND, OREGON 97220-4765
TELEPHONE (503) 239-4600 FAX (503) 239-4601

08/23/18
B. SHEA
J. LOVELL
418309

THIS DRAWING IS THE PROPERTY OF AMERICAN HEATING, INC. AND MUST BE RETURNED ON REQUEST. IT IS TO BE USED FOR THE PROJECT AND SITE NAMED. IT IS TO BE KEPT CONFIDENTIAL AND NOT SHOWN TO OTHERS FOR ANY OTHER PURPOSE. REPRODUCTIONS OF THIS DRAWING OR ANY PART THEREOF, OR ANY DESIGN, DESCRIPTION OR ARRANGEMENT SHOWN THEREON, MUST INCLUDE THIS NOTICE.

REGISTERED PROFESSIONAL ENGINEER
80947PE
DIGITALLY SIGNED
OREGON
JAMES D. LOVELL
RENEWS: 12-31-2019
NOT VALID WITHOUT ORIGINAL SEALED SIGNATURE

18S
GREYSTAR
1715 SW Salmon St
Portland, OR 97205

REVISIONS

| | | |
|---|---|---|
| A | PERMIT RESPONSE 1 | 05/03/2019 |
| 3 | AB-01 | 09/27/2019 |

CHECKED BY: Checker
ISSUE DATE: 27 SEP 2019
PROJECT NO: 1803002

PLUMBING W&V PLAN LEVEL 6
P02.06

CONSTRUCTION SET

10/31/2019 1:07:05 PM