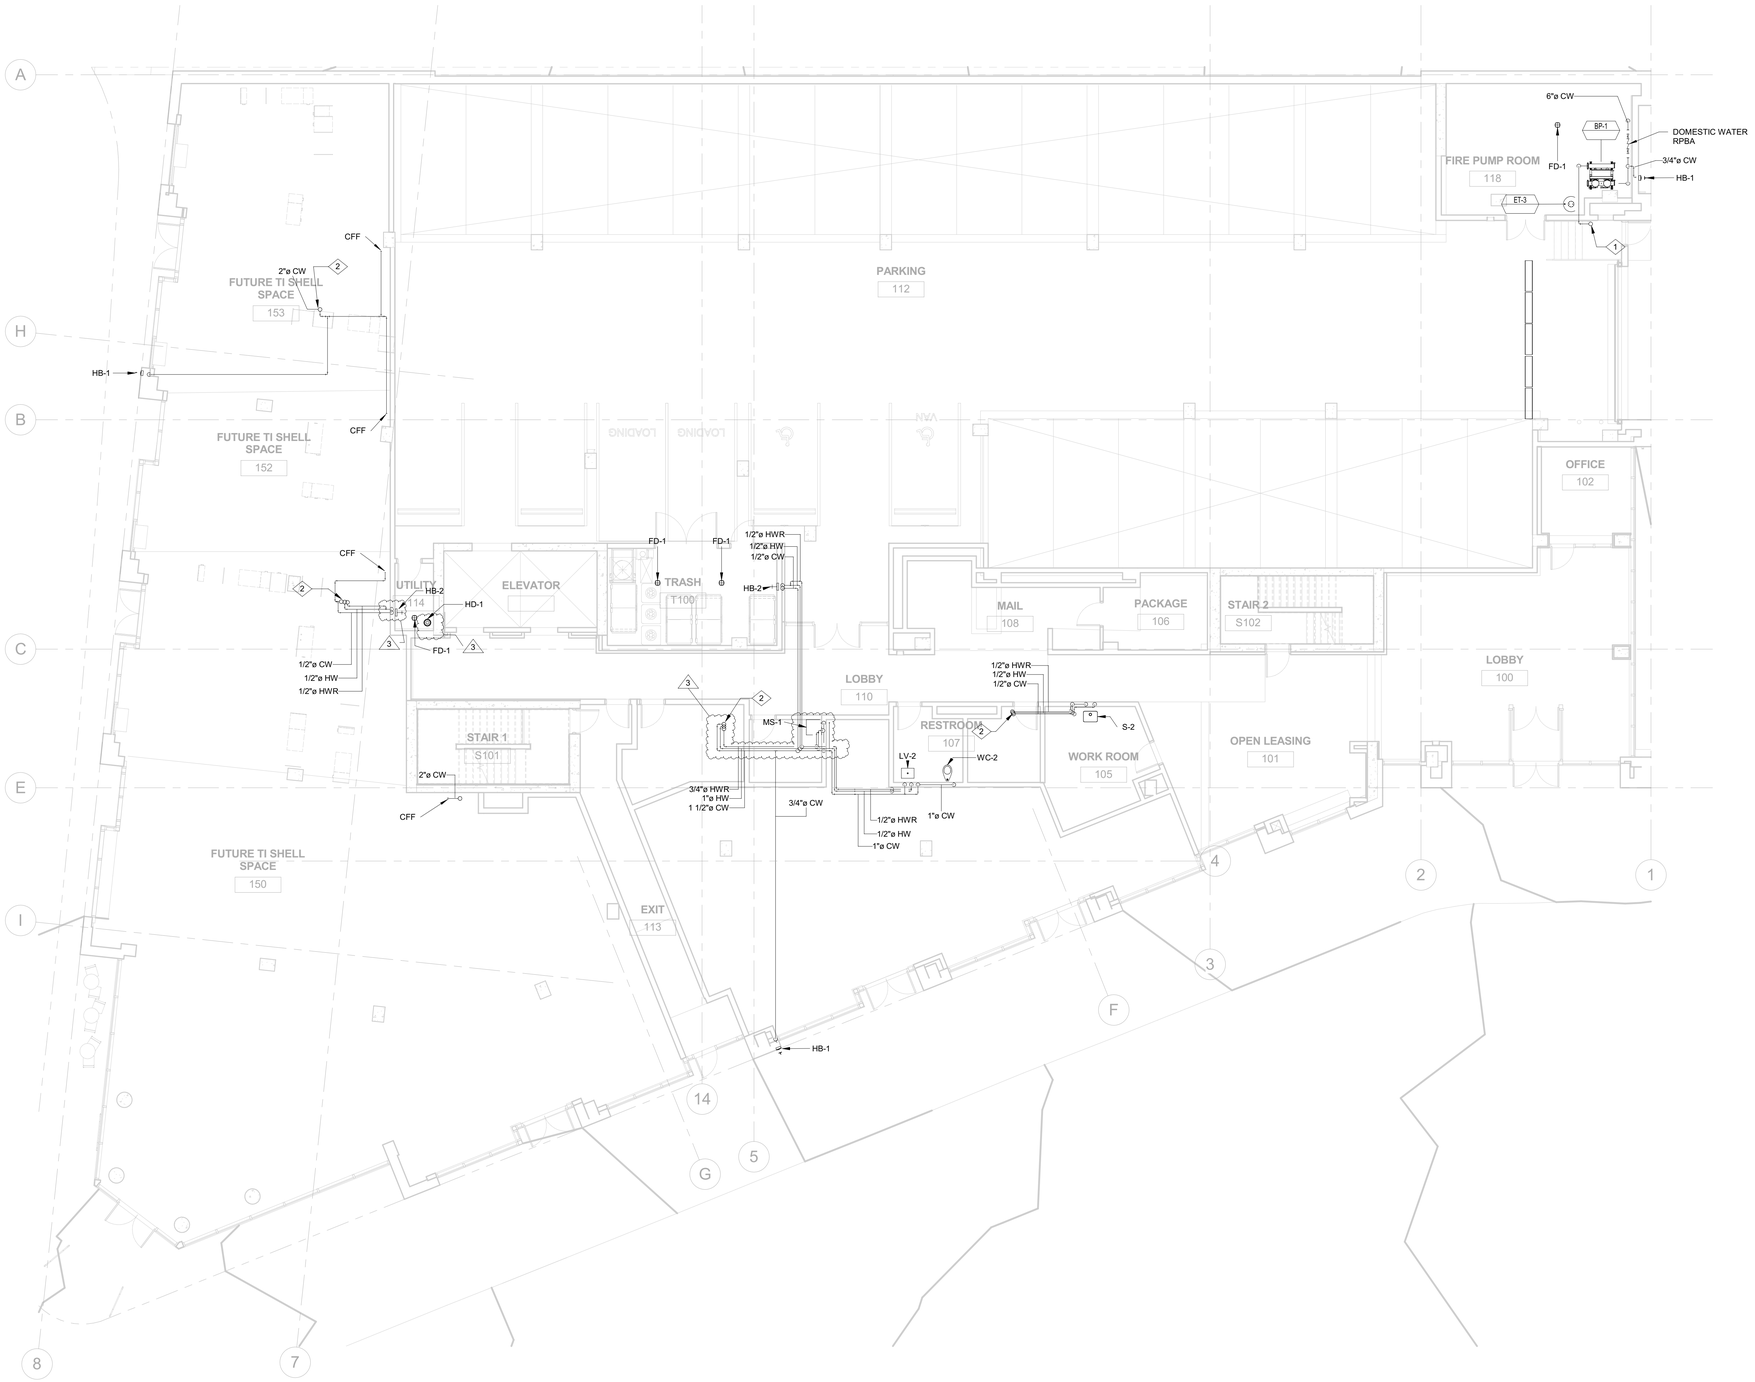


1 PLUMBING PLAN - WATER - LEVEL 1
P03.01 1/8" = 1'-0"

| SHEET NOTES - WATER | |
|---|---|
| 1 | ALL HOT WATER PIPING WHICH IS PART OF THE RECIRC LOOP TO HAVE 1" INSULATION |
| 2 | ACCESS PANELS PROVIDED BY AHI, INSTALLED BY OTHERS |

| KEYNOTES | |
|---|---|
| 1 | HEAT TRACE REQUIRED - PROVIDED BY AHI, INSTALLED BY DIV 26. |
| 2 | RISER UP TO FLOOR ABOVE. |

City Of Portland
REVIEWED FOR CODE COMPLIANCE
Date: 02/11/20
Project: 19-106743-REV-01-CO

American Heating, Inc.
PO BOX 1000 PORTLAND, OREGON 97207-4165
TELEPHONE (503) 239-4600 FAX (503) 239-4605

08/23/18
B. SHEA
J. LOVELL
418309

REGISTERED PROFESSIONAL ENGINEER 80947PE DIGITALLY SIGNED OREGON JAMES D. SCOTT RENEWS: 12-31-2019

18S
GREYSTAR
1715 SW Salmon St
Portland, OR 97205

REVISIONS

| | | |
|---|---|---|
| A | PERMIT RESPONSE 1 | 06/03/2019 |
| B | PERMIT RESPONSE 2 | 08/09/2019 |
| 3 | AB-01 | 09/27/2019 |

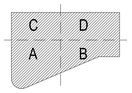

KEYPLAN

CHECKED BY: Checker
ISSUE DATE: 27 SEP 2019
PROJECT NO: 1803002

PLUMBING
WATER PLAN
LEVEL 1
P03.01

CONSTRUCTION SET

10/31/2019 1:07:51 PM