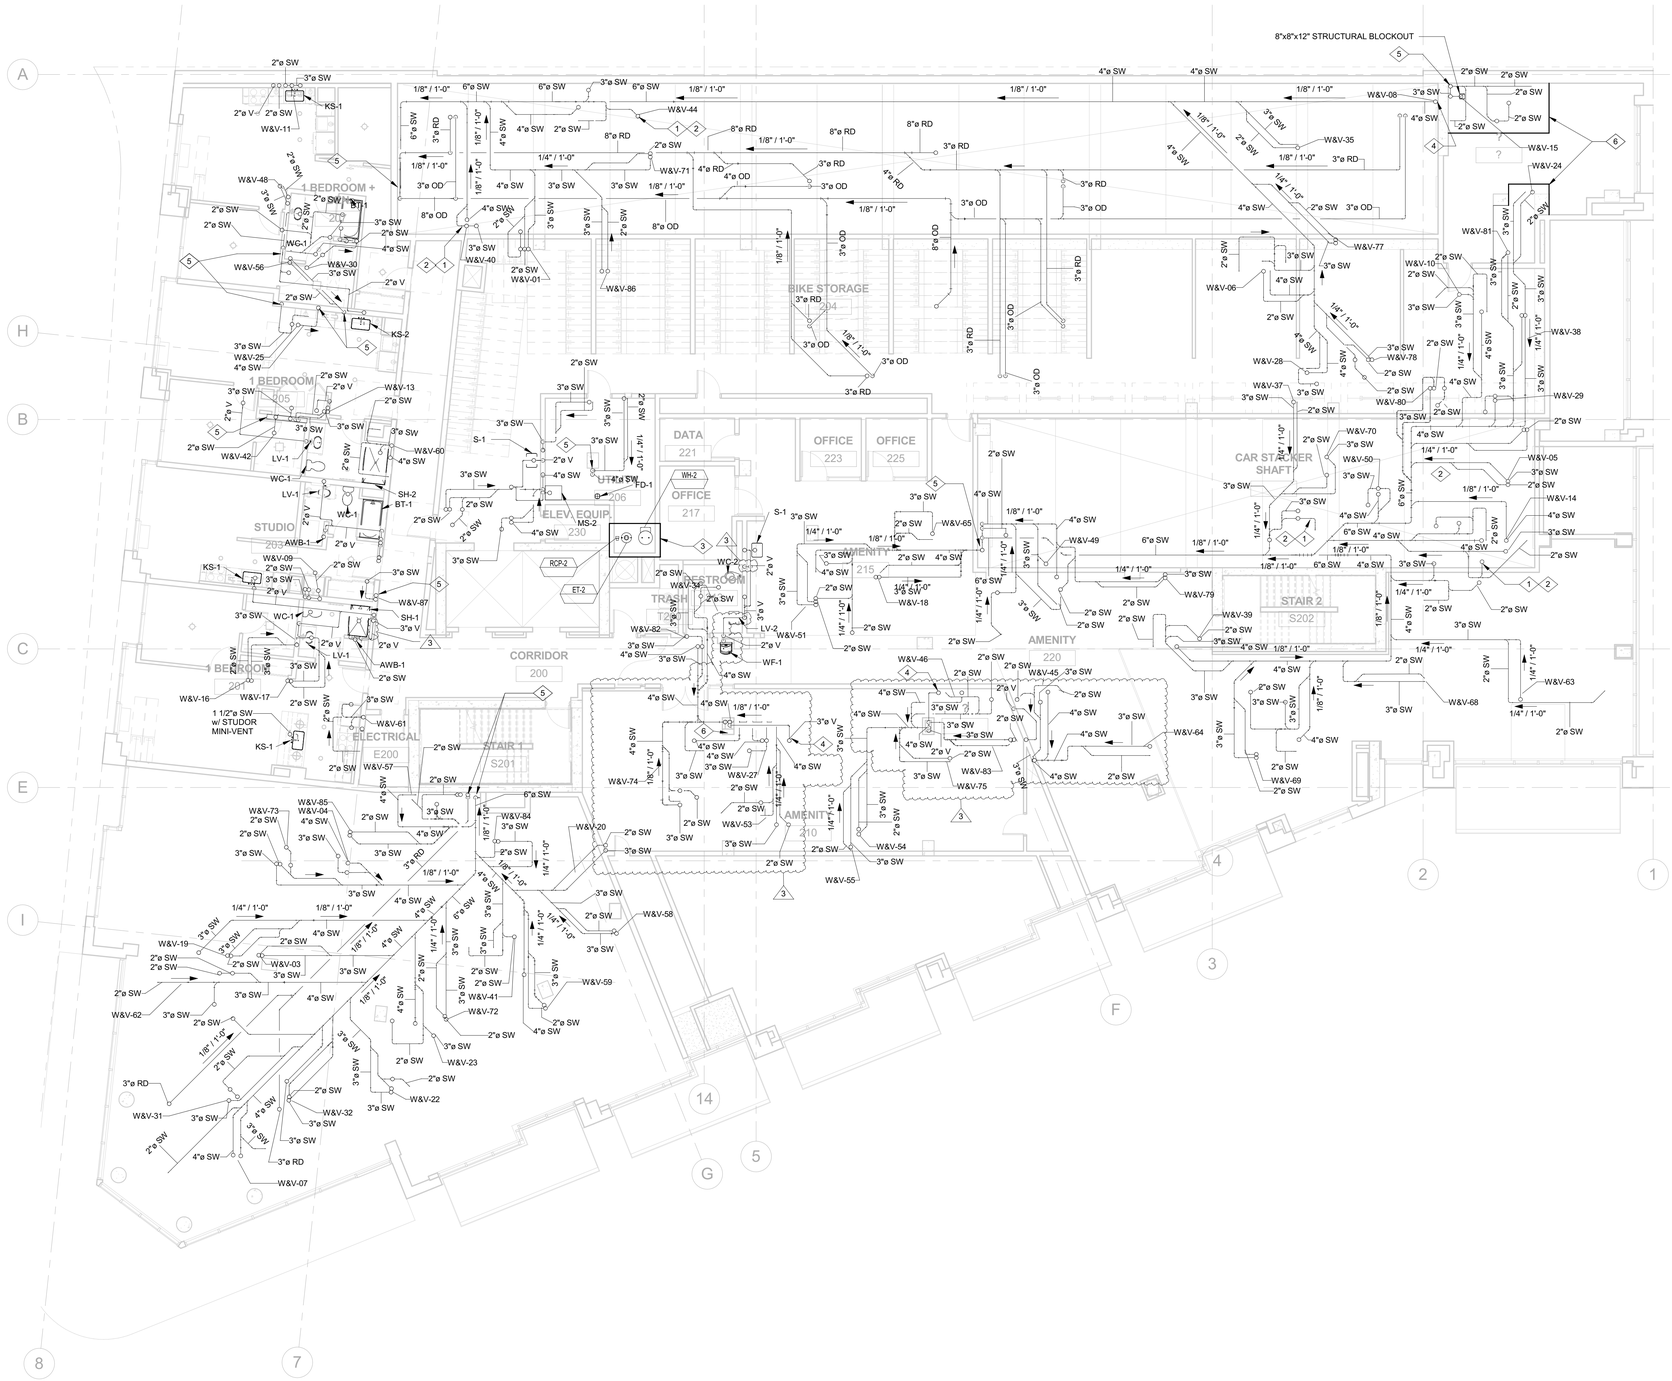


1 PLUMBING PLAN - W&V - LEVEL 2
P02.02 1/8" = 1'-0"

| SHEET NOTES | |
|---|---|
| 1 | ON THIS LEVEL, ALL SANITARY PIPING 4" AND LARGER IS SLOPED AT 1/8" PER FOOT. |
| 2 | PROVIDE THRUST RESTRAINTS ON NO-HUB STORM AND SANITARY 5" AND LARGER |

| KEYNOTES | |
|---|---|
| 1 | HEAT TRACE REQUIRED FOR EXPOSED P-TRAPS - PROVIDED BY AHI, INSTALLED BY DIV 26. |
| 2 | ELECTRICAL TO PROVIDE 120V AC RECEPTACLE WITHIN 5FT FOR HEAT TRACING. |
| 3 | FOR PLUMBING DETAILS SEE P06.00 DETAIL 5. |
| 4 | RISER UP TO FLOOR ABOVE. |
| 5 | RISER DROP TO FLOOR BELOW. |
| 6 | 2 HOUR SEPARATION BY OTHERS. |

**City Of Portland**

**REVIEWED FOR CODE COMPLIANCE**

Date: 02/11/20

Project: 19-106743-REV-01-CO


American Heating, Inc.
PORTLAND, OREGON 97202-4765
TELEPHONE (503) 239-4600 FAX (503) 239-4601


08/23/18
B. SHEA
J. LOVELL
418309


THIS DRAWING IS THE PROPERTY OF AMERICAN HEATING, INC. AND MUST BE RETURNED ON REQUEST. IT IS TO BE USED FOR THE PROJECT SPECIFIED AND NOT TO BE REPRODUCED OR COPIED IN WHOLE OR IN PART WITHOUT WRITTEN PERMISSION OF AMERICAN HEATING, INC. THIS DRAWING IS NOT TO BE TRANSFERRED TO OTHERS FOR USE ON OTHER PROJECTS.


REGISTERED PROFESSIONAL ENGINEER
80947PE
DIGITALLY SIGNED
OREGON
JAMES D. LOVELL
RENEWS: 12-31-2019

**18S**
GREYSTAR
1715 SW Salmon St
Portland, OR 97205

REVISIONS

| | | |
|---|---|---|
| A | PERMIT RESPONSE 1 | 06/03/2019 |
| B | PERMIT RESPONSE 2 | 08/09/2019 |
| 3 | AB-01 | 09/27/2019 |




KEYPLAN

| | |
|---|---|
| CHECKED BY: | Checker |
| ISSUE DATE: | 27 SEP 2019 |
| PROJECT NO: | 18030002 |

**PLUMBING W&V PLAN LEVEL 2**

**P02.02**

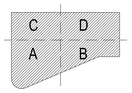**CONSTRUCTION SET**

10/31/2019 1:05:50 PM