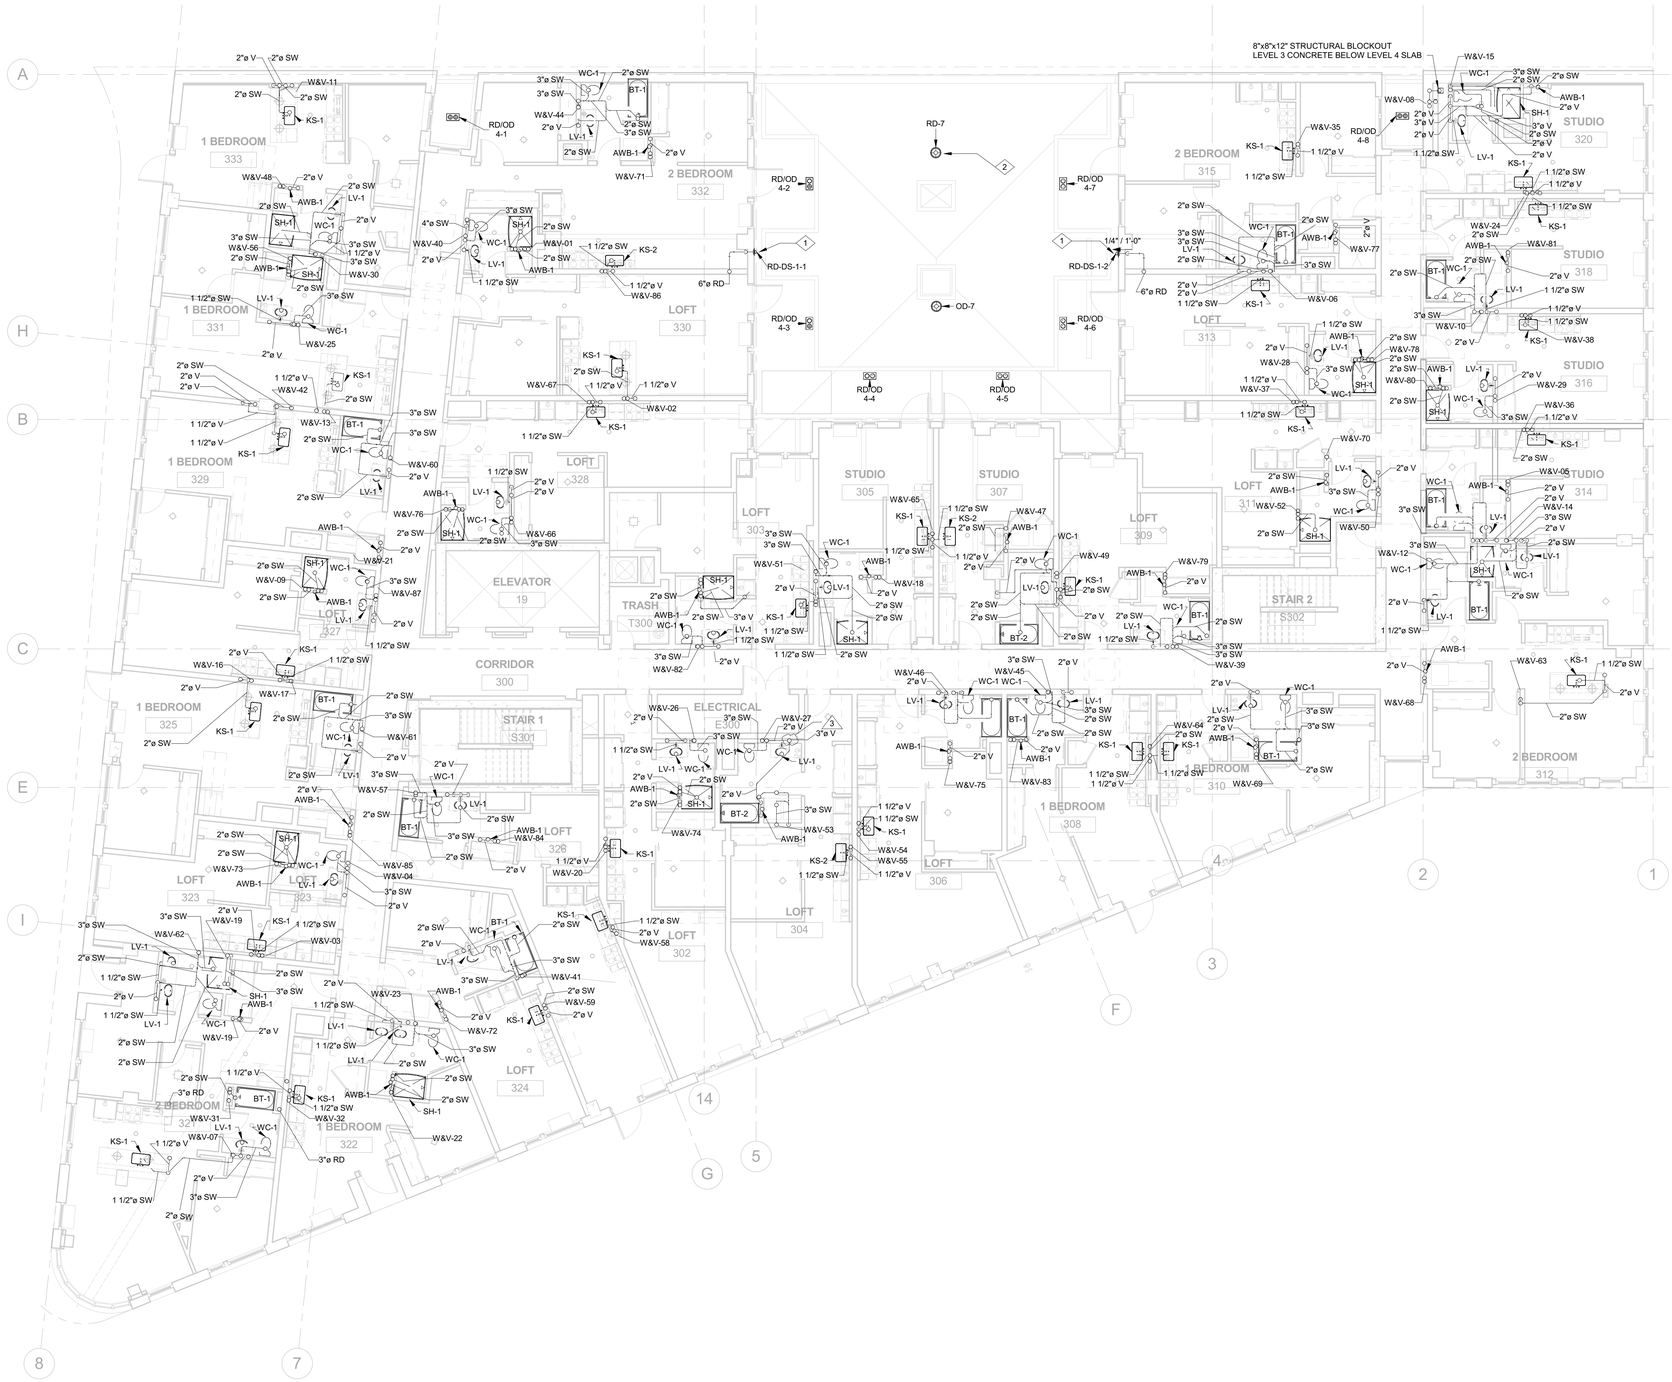


1 PLUMBING PLAN - W&V - LEVEL 3
P02.03 1/8" = 1'-0"

| SHEET NOTES - W&V | |
|---|---|
| 1 | ALL ABOVE GRADE STORM AND WASTE PIPING TO BE NO-HUB CAST IRON. |
| 2 | ALL SANITARY PIPING , 3" AND SMALLER, ON THIS FLOOR, IS SLOPED AT 1/4" PER FOOT. |
| 3 | ALL SANITARY PIPING , 4" AND LARGER, ON THIS FLOOR, IS SLOPED AT 1/8" PER FOOT. |
| 5 | PROVIDE THRUST RESTRAINTS ON ALL NO-HUB STORM AND ONLY FOR NO-HUB SANITARY 5" AND LARGER |

| KEYNOTES | |
|---|---|
| 1 | 6" RD AT 1/4" SLOPE POUR INTO L3 PLANTER AREA. |
| 2 | PERFORATED PIPES (BY OTHERS) IN L3 PLANTER AREA COLLECT AND DIRECT STORM WATER TO RD-7. FOR DETAILS SEE CIVIL C03.00. |

**City Of Portland**

**REVIEWED FOR CODE COMPLIANCE**

Date: 02/11/20

Project: 19-106743-REV-01-CO


American Heating, Inc.
PORTLAND, OREGON 97202-4795
TELEPHONE (503) 239-4600 FAX (503) 239-4601


08/23/18
B. SHEA
J. LOVELL
418309


THIS DRAWING IS THE PROPERTY OF AMERICAN HEATING, INC. AND MUST BE RETURNED UPON REQUEST. IT MAY NOT BE REPRODUCED OR USED FOR ANY PURPOSE OTHER THAN THE PROJECT SPECIFIED WITHOUT THE WRITTEN PERMISSION OF AMERICAN HEATING, INC. THIS DRAWING IS BASED ON INFORMATION PROVIDED BY OTHERS. AMERICAN HEATING, INC. ASSUMES NO RESPONSIBILITY FOR THE ACCURACY OF THE INFORMATION PROVIDED BY OTHERS.


REGISTERED PROFESSIONAL ENGINEER
BRIAN J. BARTNESS
80947PE
DIGITALLY SIGNED
STATE OF OREGON
RENEWS: 12-31-2019

**18S**
GREYSTAR
1715 SW Salmon St
Portland, OR 97205

REVISIONS

| | | |
|---|---|---|
| A | PERMIT RESPONSE 1 | 06/03/2019 |
| 3 | AB-01 | 09/27/2019 |




KEYPLAN

CHECKED BY: Checker
ISSUE DATE: 27 SEP 2019
PROJECT NO: 1803002

**PLUMBING W&V PLAN LEVEL 3**

**P02.03**

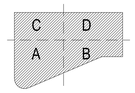**CONSTRUCTION SET**

10/31/2019 1:06:12 PM