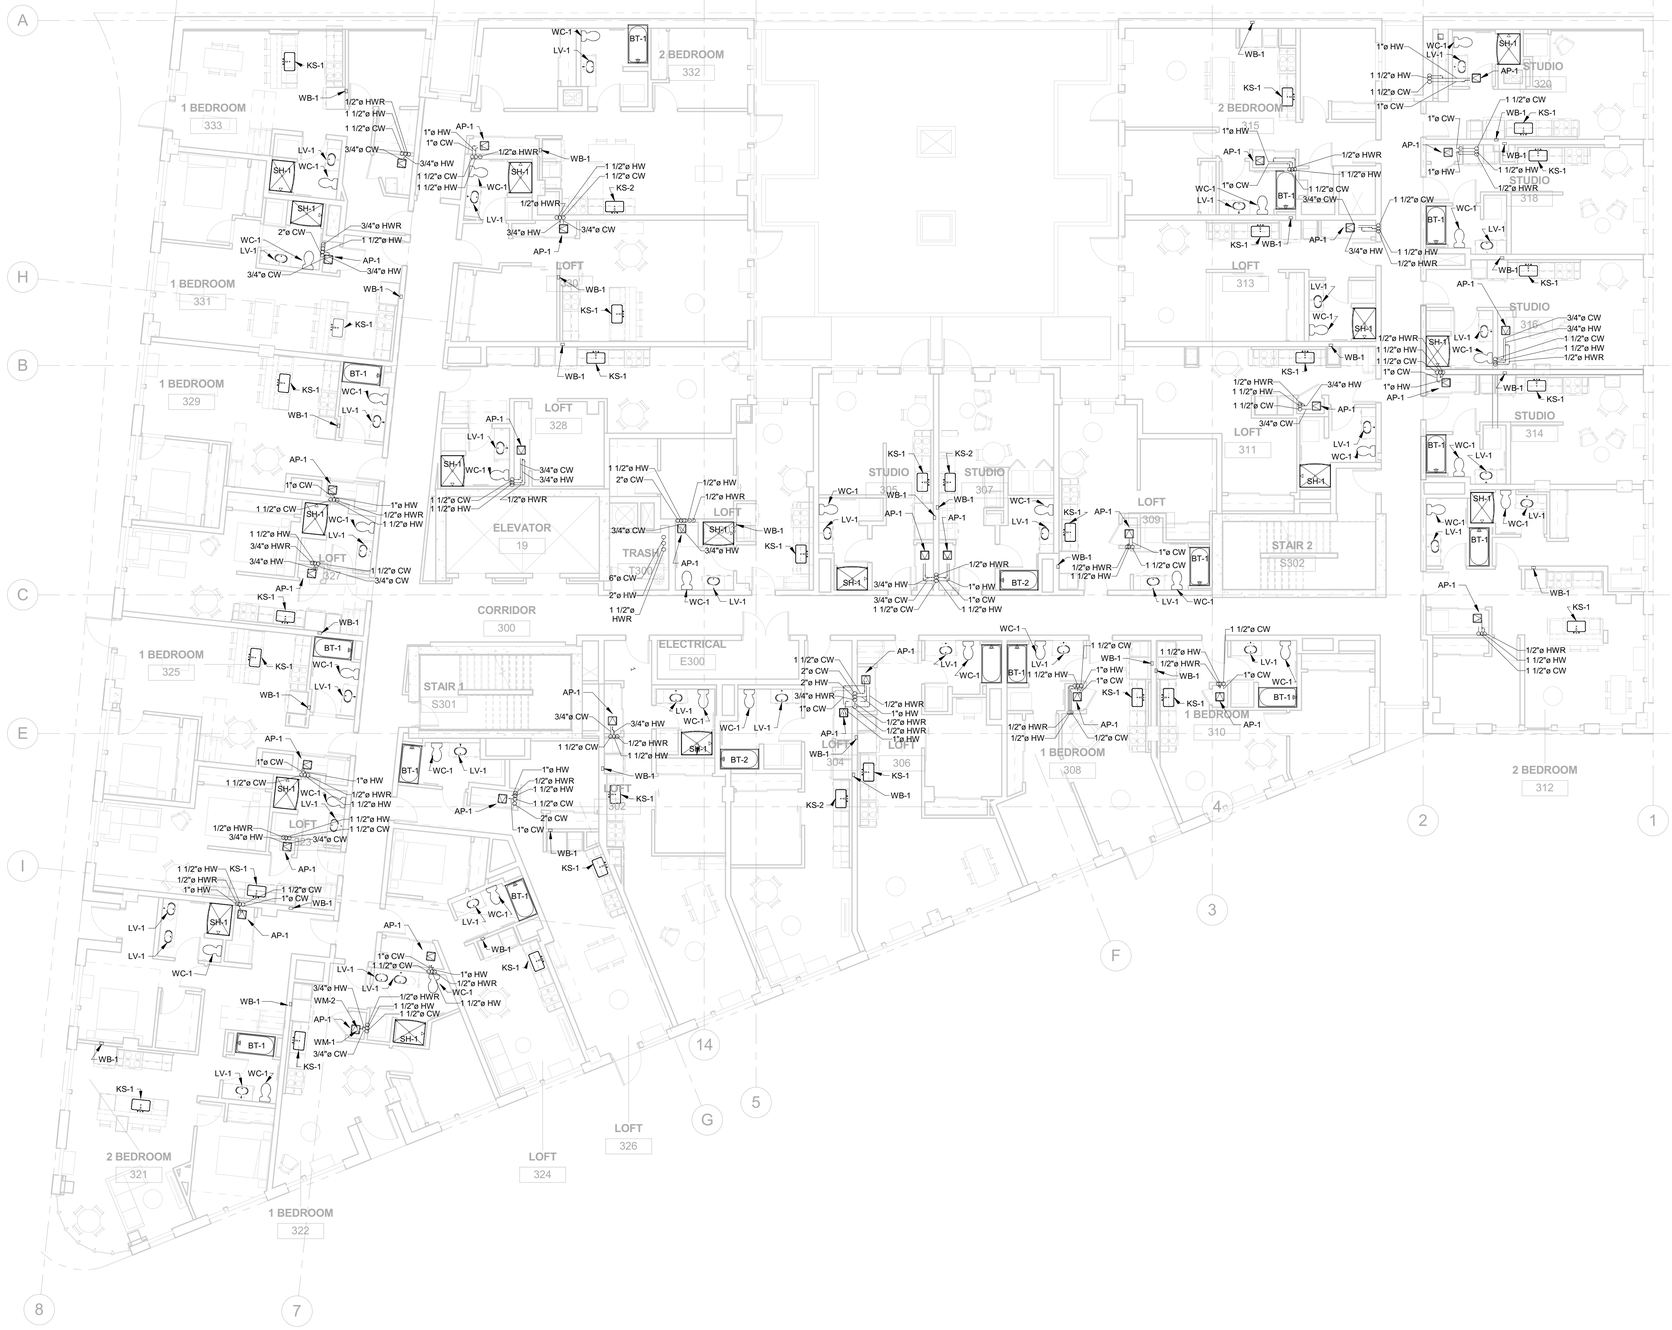


1 P03.03 PLUMBING PLAN - WATER - LEVEL 3
1/8" = 1'-0"

## SHEET NOTES

| | |
|---|---|
| 1 | IN RESIDENTIAL UNITS, PROVIDE SINGLE CW AND HW PIPES TO FIXTURES FROM RESPECTIVE MANIFOLDS. FIELD COORDINATE WITH OTHER TRADES. |
| 2 | ALL HOT WATER PIPING WHICH IS PART OF RECIRCULATION LOOP TO HAVE 1" INSULATION. |
| 3 | ACCESS PANEL PROVIDED BY AHI, INSTALLED BY OTHERS. |

City Of Portland
REVIEWED FOR CODE COMPLIANCE
Date: 02/11/20
Project: 19-106743-REV-01-CO

American Heating, Inc.
PORTLAND, OREGON 97202-4795
TELEPHONE (503) 239-4600 FAX (503) 239-4601

08/23/18
B. SHEA
J. LOVELL
418309

REGISTERED PROFESSIONAL ENGINEER 80947PE OREGON JAMES M. JOHNSON
DIGITALLY SIGNED
RENEWS: 12-31-2019

**18S**
GRE'STAR
1715 SW Salmon St
Portland, OR 97205

REVISIONS

| | | |
|---|---|---|
| A | PERMIT RESPONSE 1 | 06/03/2019 |
| 3 | AB-01 | 09/27/2019 |




KEYPLAN

CHECKED BY: Checker
ISSUE DATE: 27 SEP 2019
PROJECT NO: 1803002

**PLUMBING WATER PLAN LEVEL 3**

**P03.03**

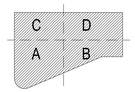CONSTRUCTION SET

10/31/2019 1:08:12 PM