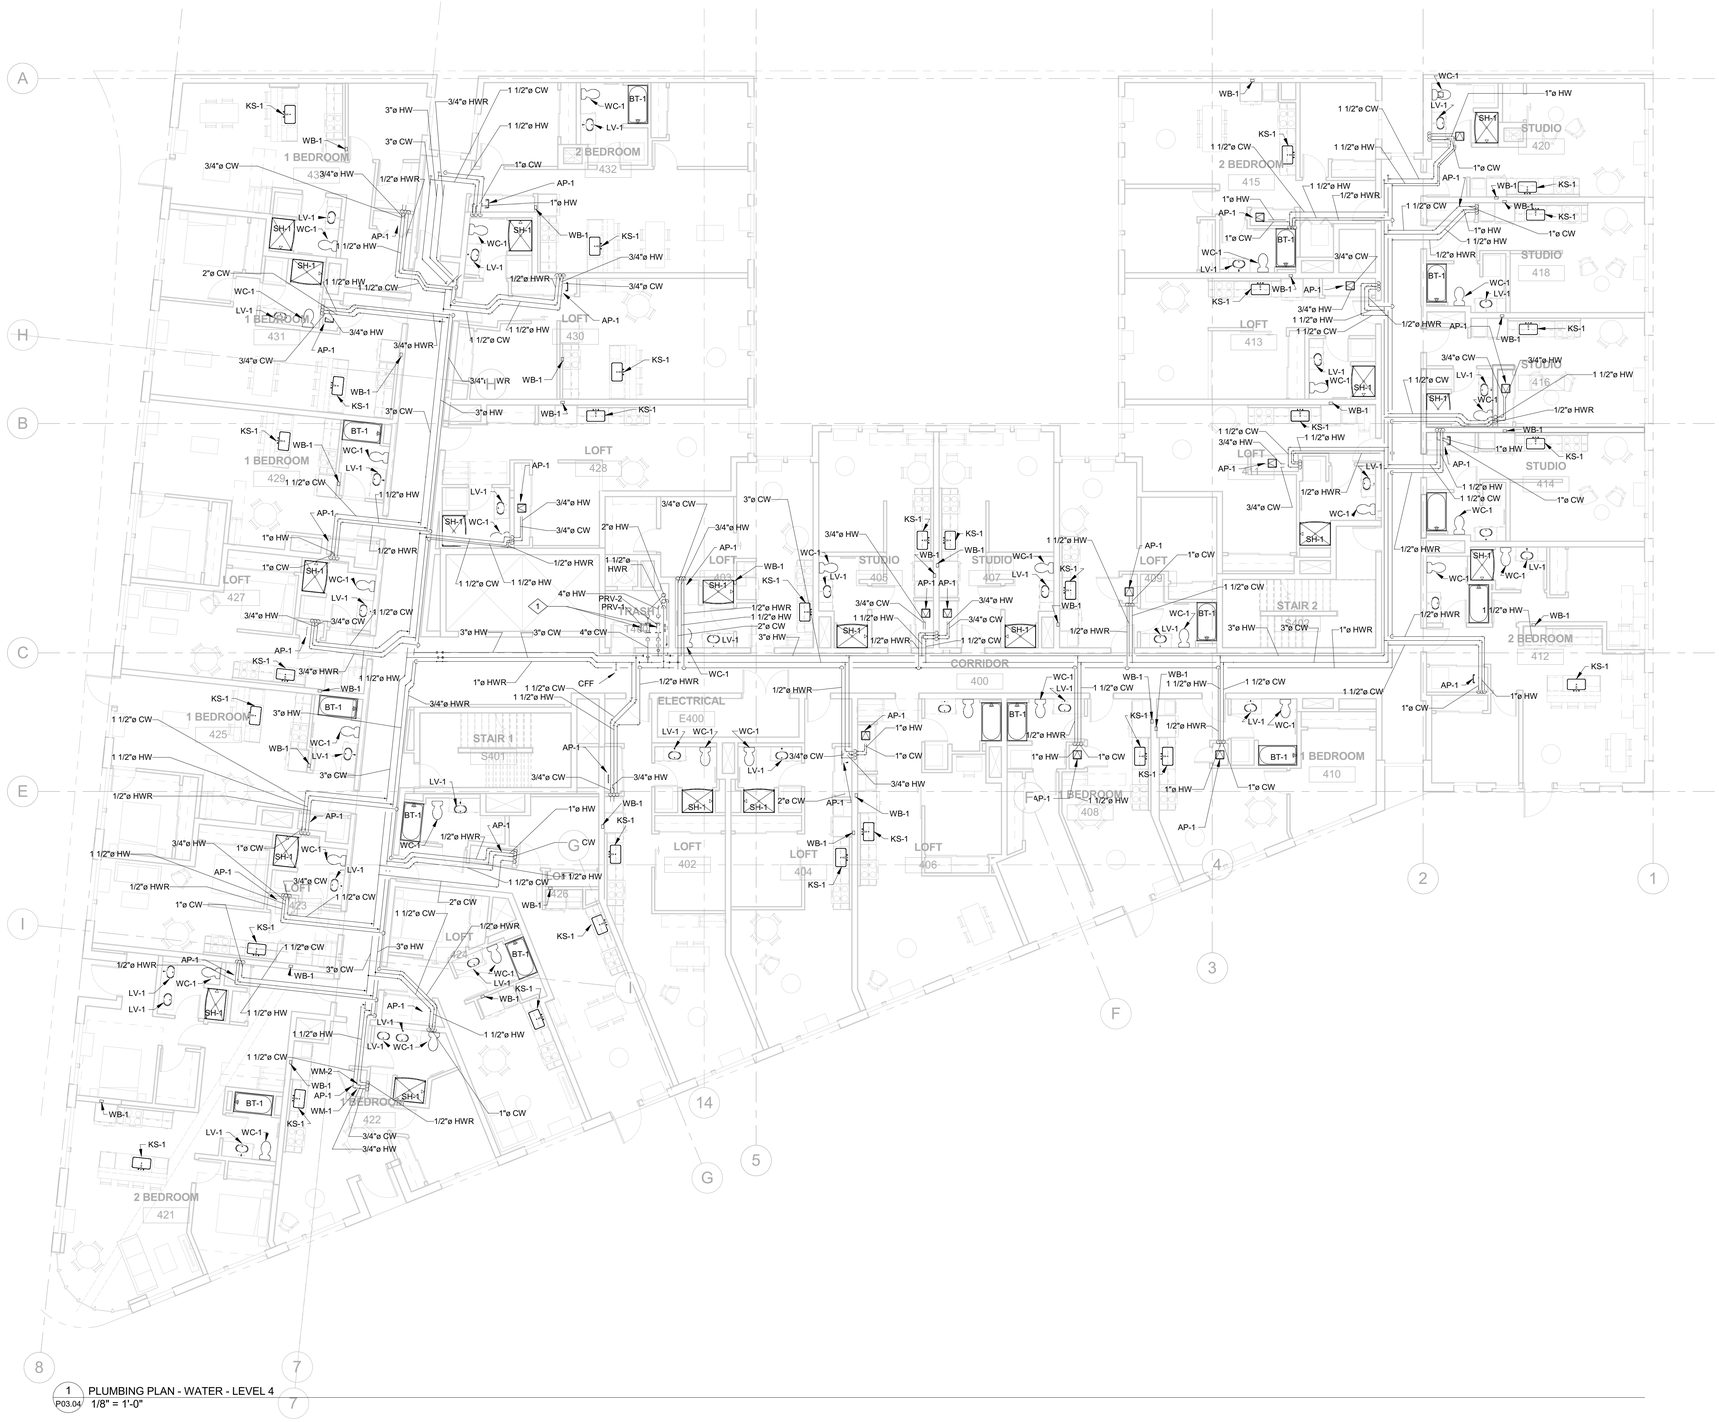


1 PLUMBING PLAN - WATER - LEVEL 4
P03.04 1/8" = 1'-0"

## SHEET NOTES

| | |
|---|---|
| 1 | IN RESIDENTIAL UNITS, PROVIDE SINGLE CW AND HW PIPES TO FIXTURES FROM RESPECTIVE MANIFOLDS. FIELD COORDINATE WITH OTHER TRADES. |
| 2 | ALL HOT WATER PIPING WHICH IS PART OF RECIRCULATION LOOP TO HAVE 1" INSULATION. |
| 3 | ACCESS PANEL PROVIDED BY AHI, INSTALLED BY OTHERS. |

## KEYNOTES

| | |
|---|---|
| 1 | SET PRV-1 AND PRV-2 PRESSURE TO 70PSIG. |

City Of Portland
REVIEWED FOR CODE COMPLIANCE
Date: 02/11/20
Project: 19-106743-REV-01-CO

American Heating, Inc.
PORTLAND, OREGON 97202-4765
TELEPHONE (503) 239-4600 FAX (503) 239-4605

08/23/18
B. SHEA
J. LOVELL
418309

REGISTERED PROFESSIONAL ENGINEER
80947PE
DIGITALLY SIGNED
OREGON
JAMES J. LOVELL
RENEWS: 12-31-2019

18S
GREYSTAR
1715 SW Salmon St.
Portland, OR 97205

REVISIONS

| | | |
|---|---|---|
| A | PERMIT RESPONSE 1 | 06/03/2019 |
| 3 | AB-01 | 09/27/2019 |

KEYPLAN

CHECKED BY: Checker
ISSUE DATE: 27 SEP 2019
PROJECT NO: 1803002

PLUMBING
WATER PLAN
LEVEL 4
P03.04

CONSTRUCTION SET

10/31/2019 1:08:26 PM