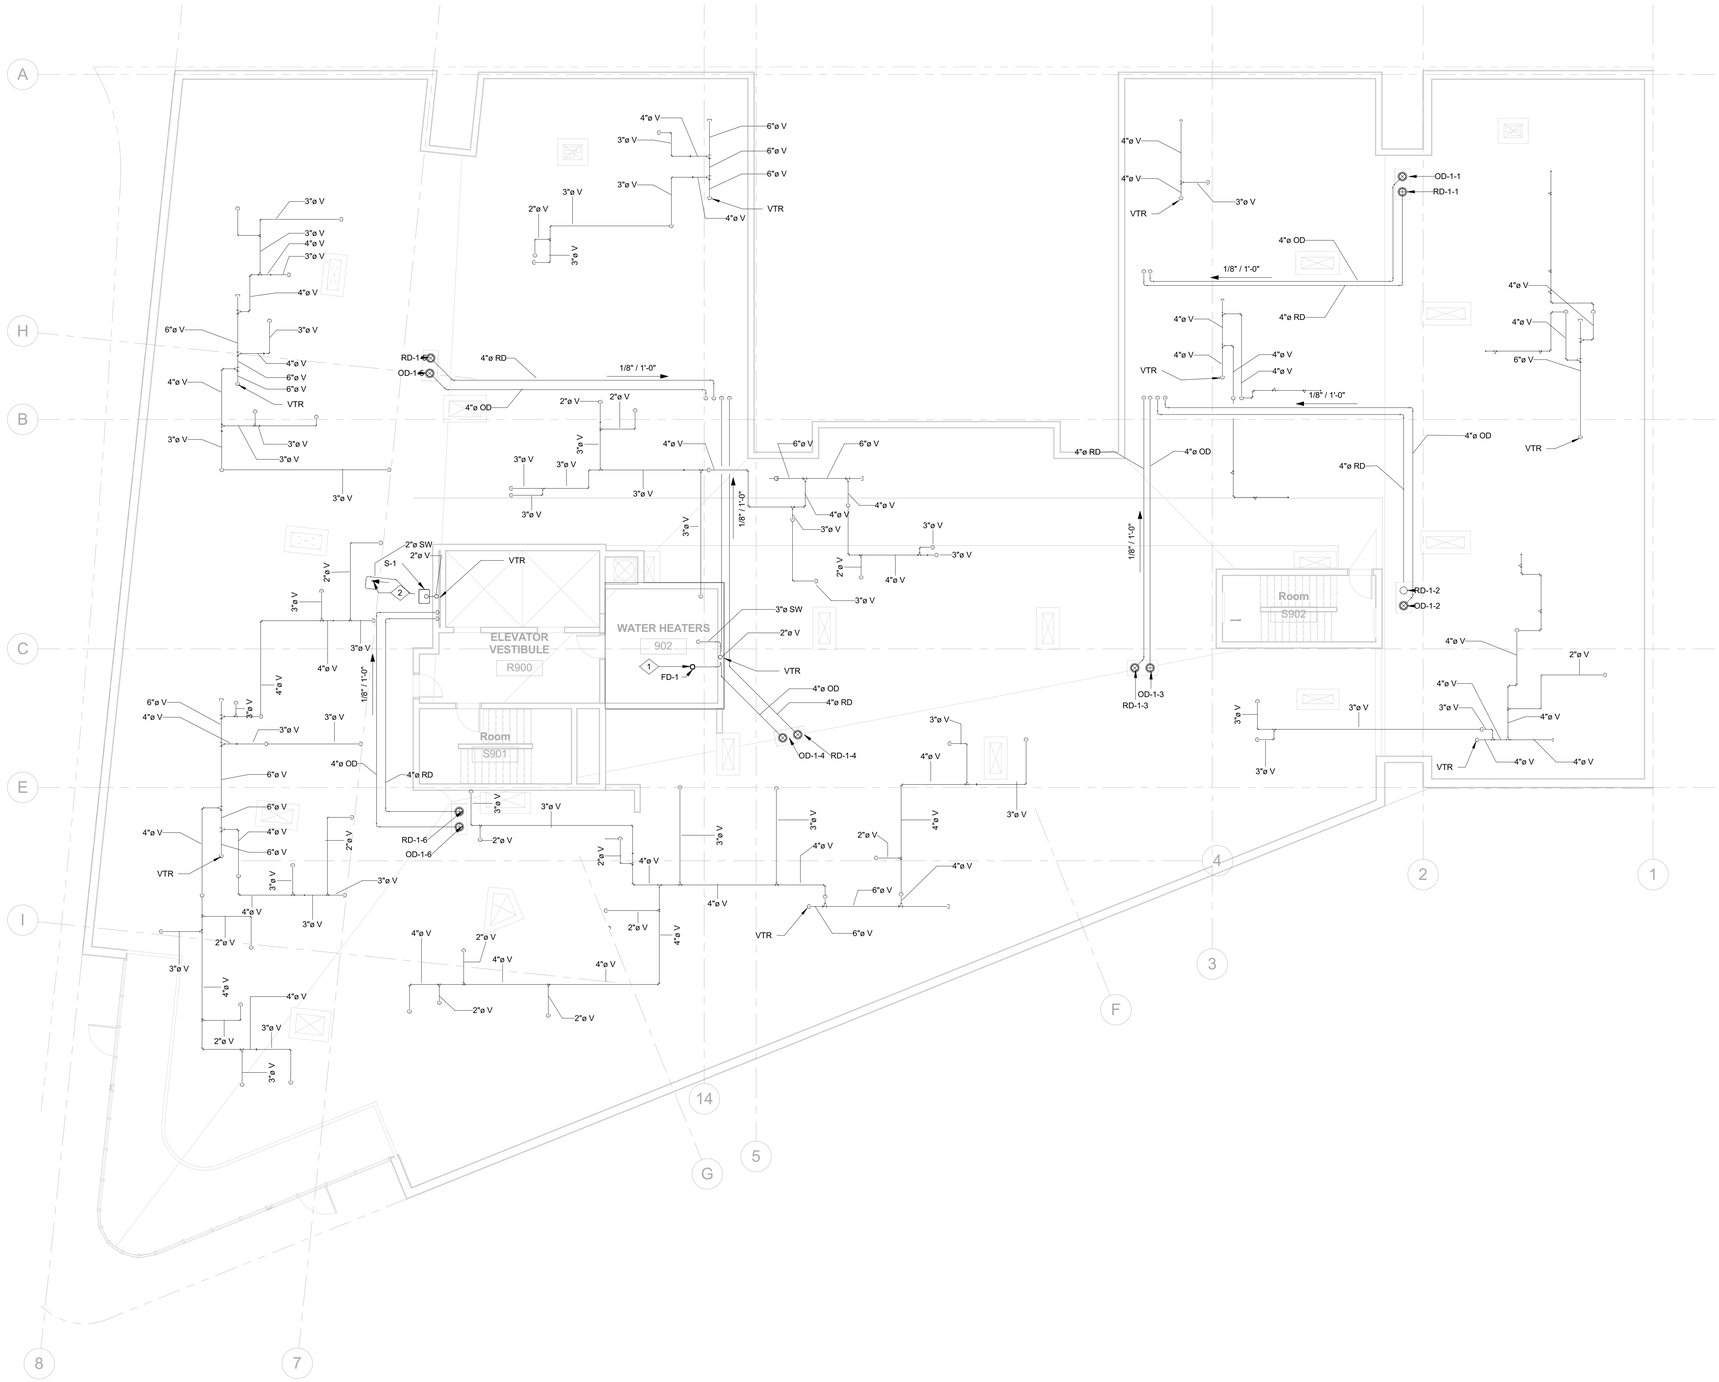


1 P02.09 PLUMBING PLAN - W&V - ROOF
1/8" = 1'-0"

| SHEET NOTES - W&V | |
|---|---|
| 1 | ALL ABOVE GRADE STORM AND WASTE PIPING TO BE NO-HUB CAST IRON. |
| 2 | ALL SANITARY PIPING , 3" AND SMALLER, ON THIS FLOOR, IS SLOPED AT 1/4" PER FOOT. |

| KEYNOTES | |
|---|---|
| 1 | HEAT TRACE REQUIRED FOR EXPOSED P-TRAPS - PROVIDED BY AHI, INSTALLED BY DIV 26. |
| 2 | RISER DROP TO FLOOR BELOW. |

City Of Portland
REVIEWED FOR CODE COMPLIANCE
Date: 02/11/20
Project: 19-106743-REV-01-CO

American Heating, Inc.
1800 N.E. 2ND AVENUE
PORTLAND, OREGON 97232-4765
TELEPHONE (503) 238-4600 FAX (503) 238-1600

08/23/18
B. SHEA
J. LOVELL
418309

REGISTERED PROFESSIONAL ENGINEER 80947PE DIGITALLY SIGNED OREGON JAMES D. SCOTT PRATT
RENEWS: 12-31-2019
NOT FOR CONSTRUCTION UNLESS SIGNED

18S
GREYSTAR
1715 SW Salmon St.
Portland, OR 97205

REVISIONS

| | | |
|---|---|---|
| A | PERMIT RESPONSE 1 | 06/03/2019 |
| 3 | AB-01 | 09/27/2019 |

CHECKED BY: Checker
ISSUE DATE: 27 SEP 2019
PROJECT NO: 1803002

PLUMBING W&V PLAN ROOF
P02.09

CONSTRUCTION SET

10/31/2019 1:07:42 PM