# Approved: Enlargement Abernathy Public Plaza



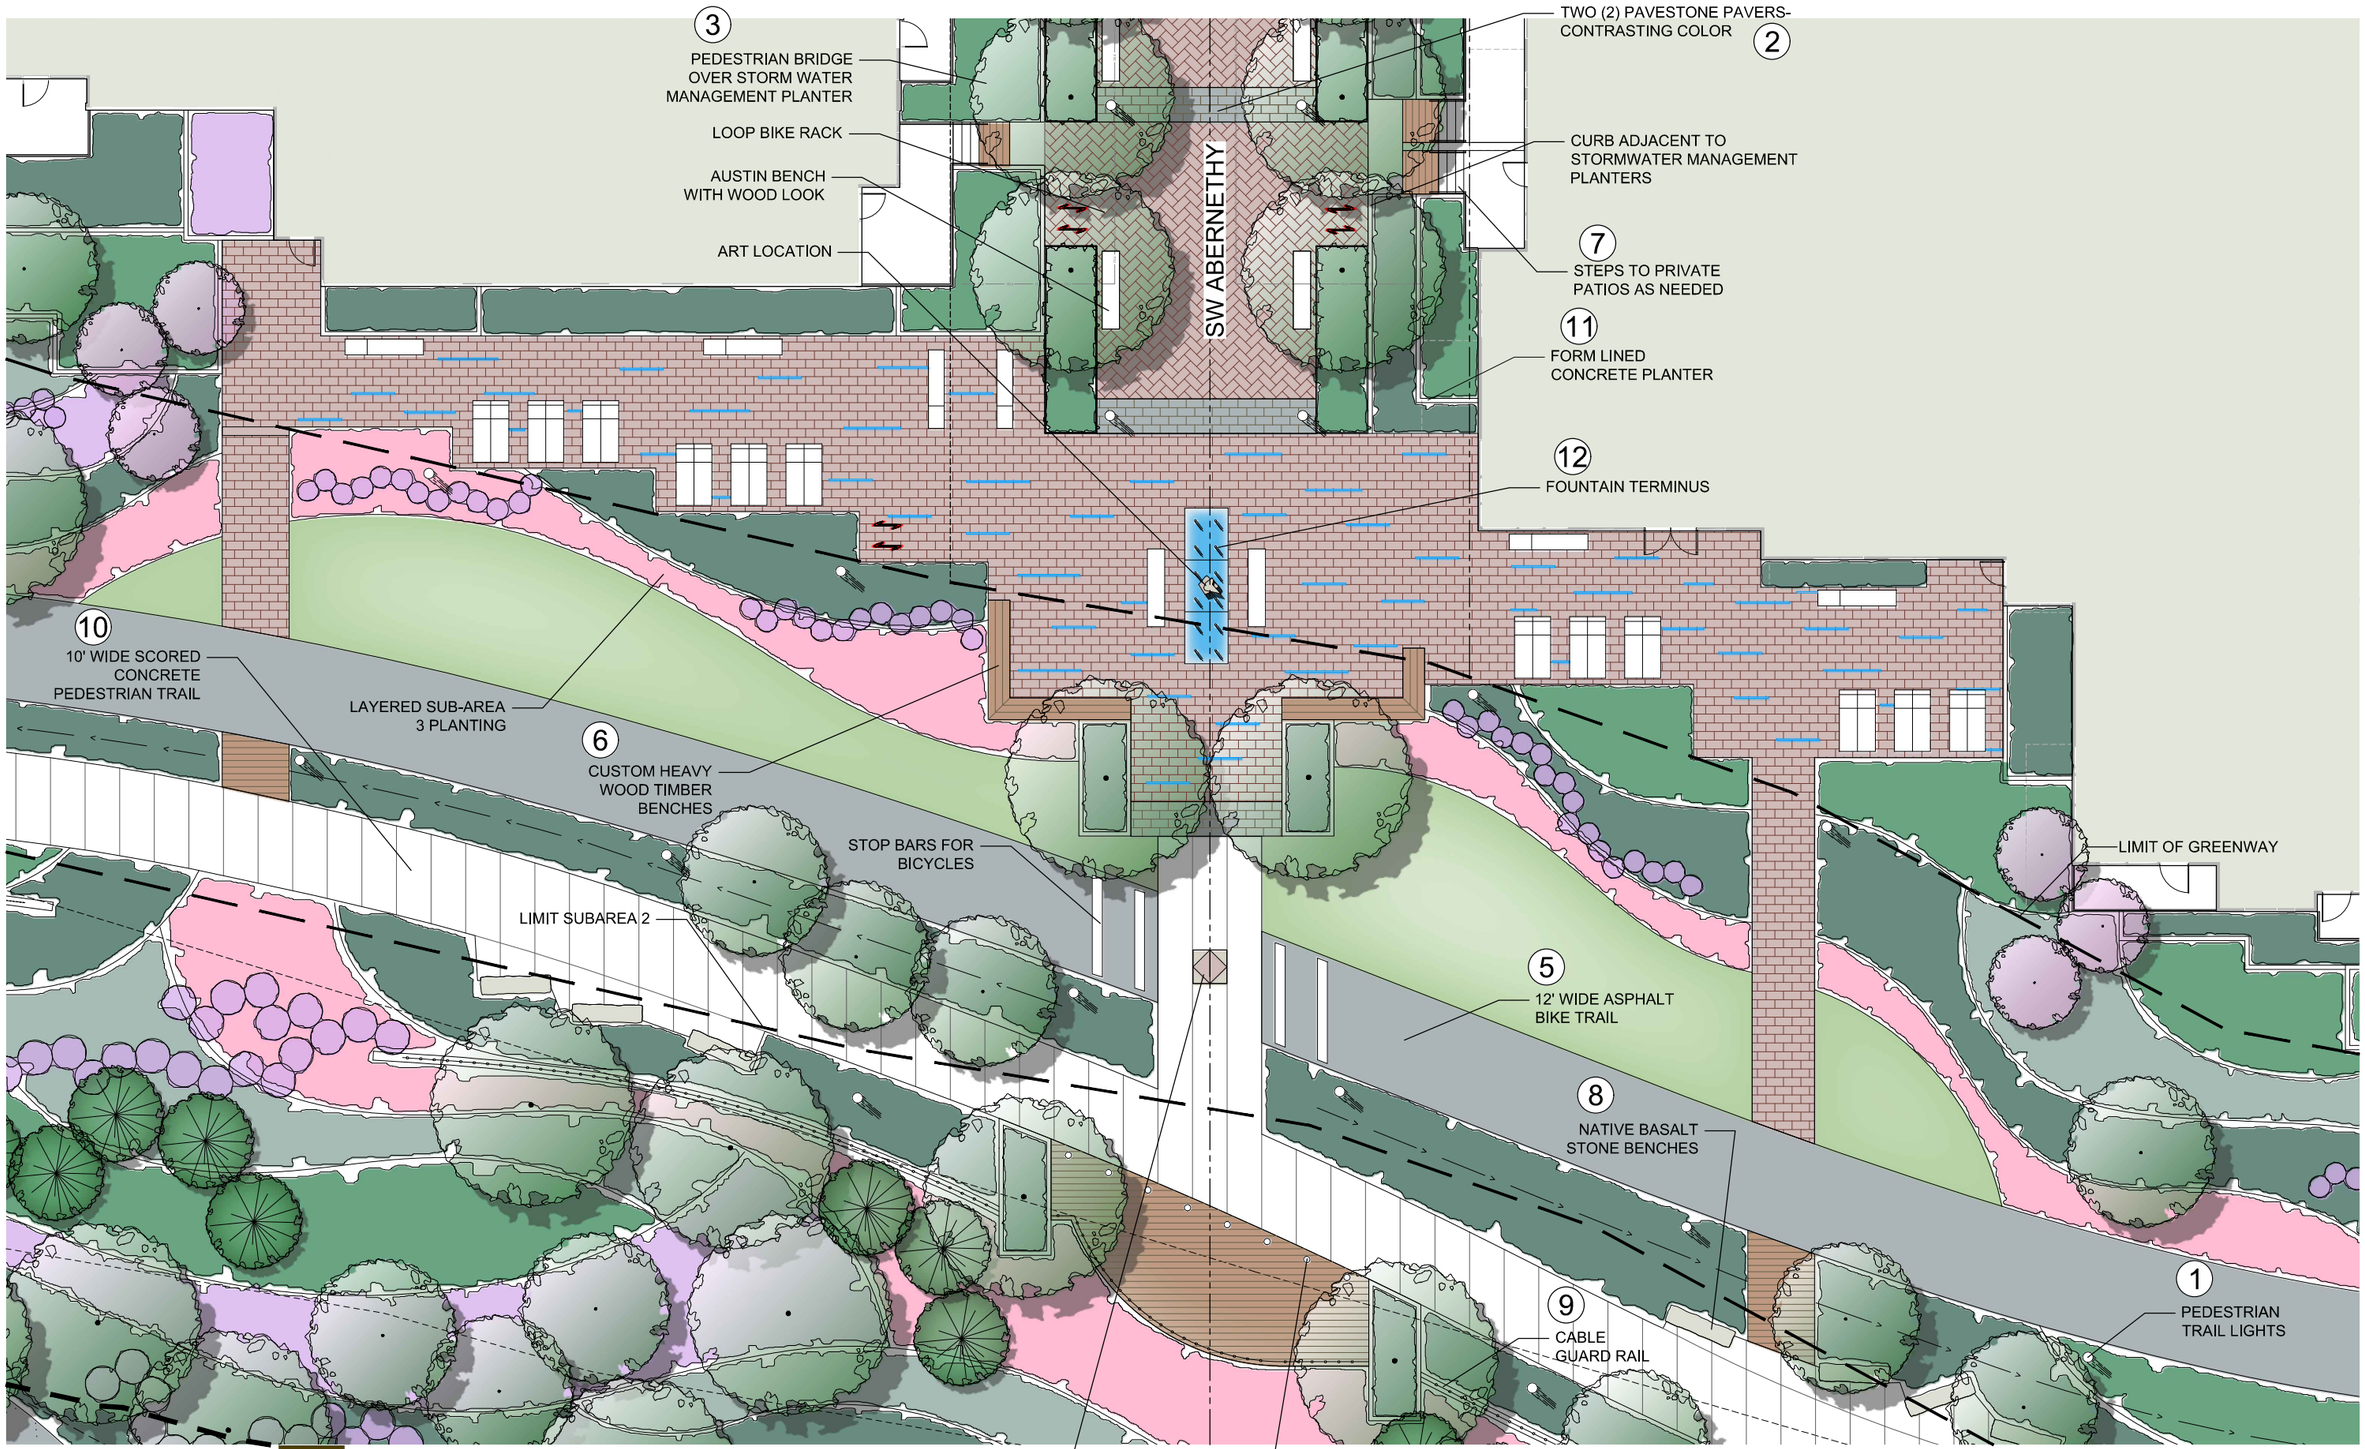


# GREENWAY/ PEDESTRIAN MALL ENLARGEMENT PLAN

LAND USE REVIEW # (LU-20-102914 DZM GW) EXHIBIT C.222

# Updated: Enlargement Abernathy Public Plaza



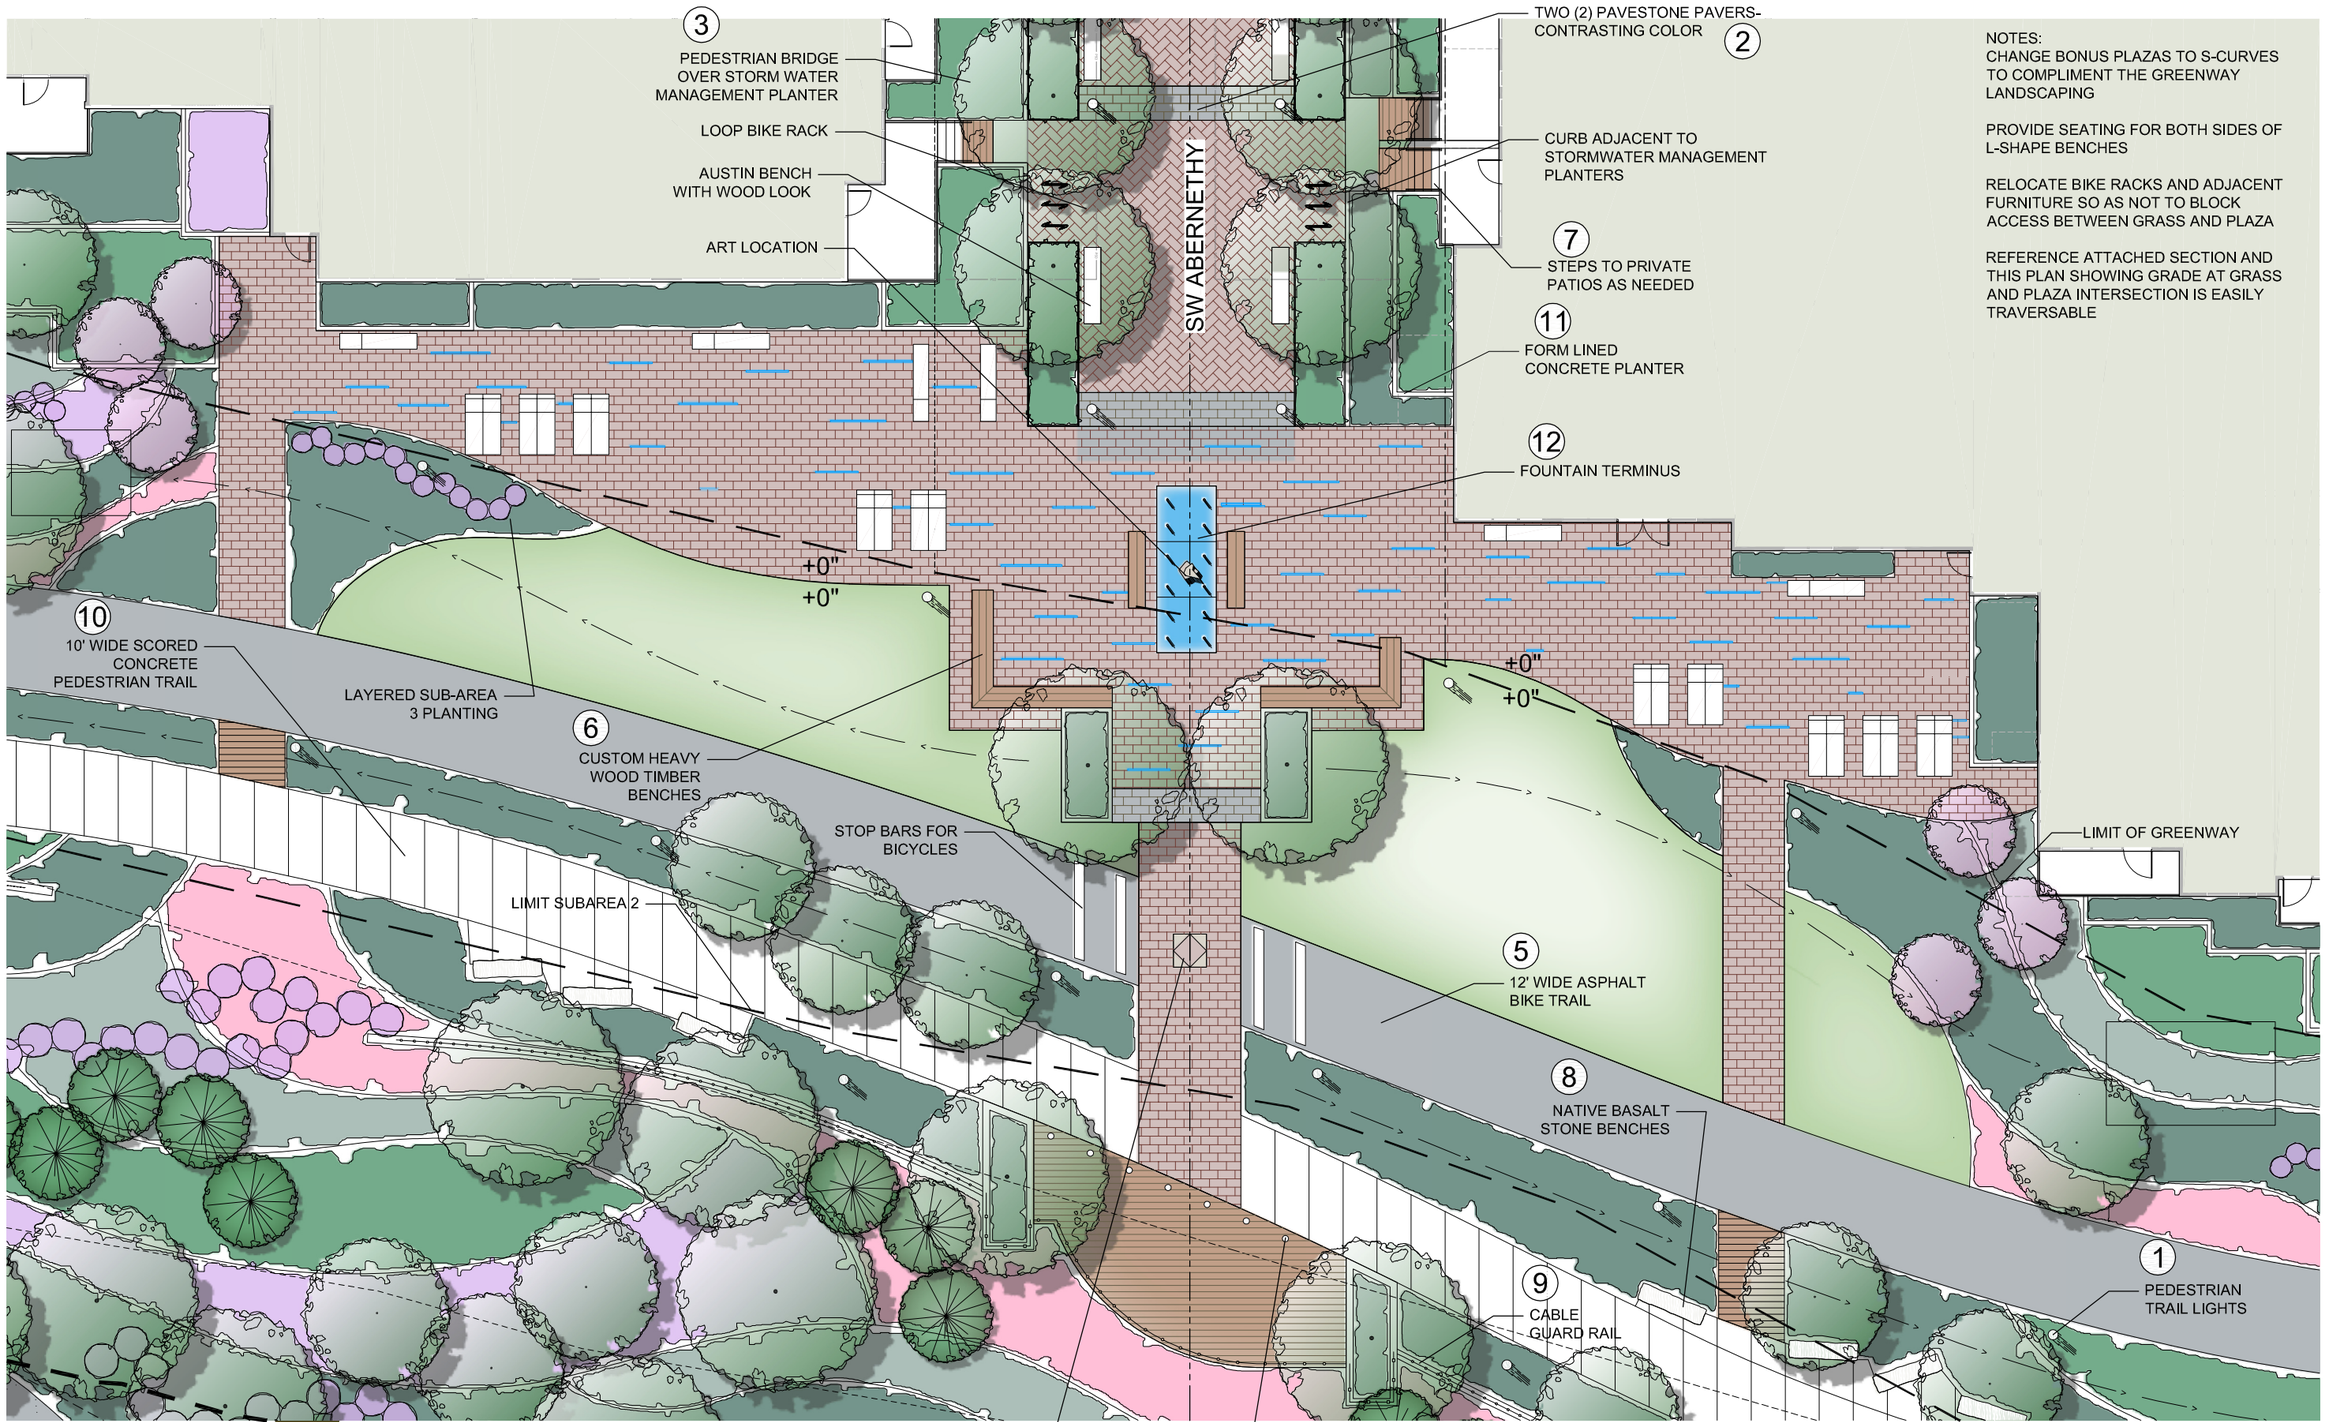


NOTES:
CHANGE BONUS PLAZAS TO S-CURVES TO COMPLIMENT THE GREENWAY LANDSCAPING

PROVIDE SEATING FOR BOTH SIDES OF L-SHAPE BENCHES

RELOCATE BIKE RACKS AND ADJACENT FURNITURE SO AS NOT TO BLOCK ACCESS BETWEEN GRASS AND PLAZA

REFERENCE ATTACHED SECTION AND THIS PLAN SHOWING GRADE AT GRASS AND PLAZA INTERSECTION IS EASILY TRAVERSABLE

## GREENWAY/ PEDESTRIAN MALL ENLARGEMENT PLAN

LAND USE REVIEW # (LU-20-102914 DZM GW) EXHIBIT C.222A

# Updated: Profile of Abernathy Public Plaza and Greenway



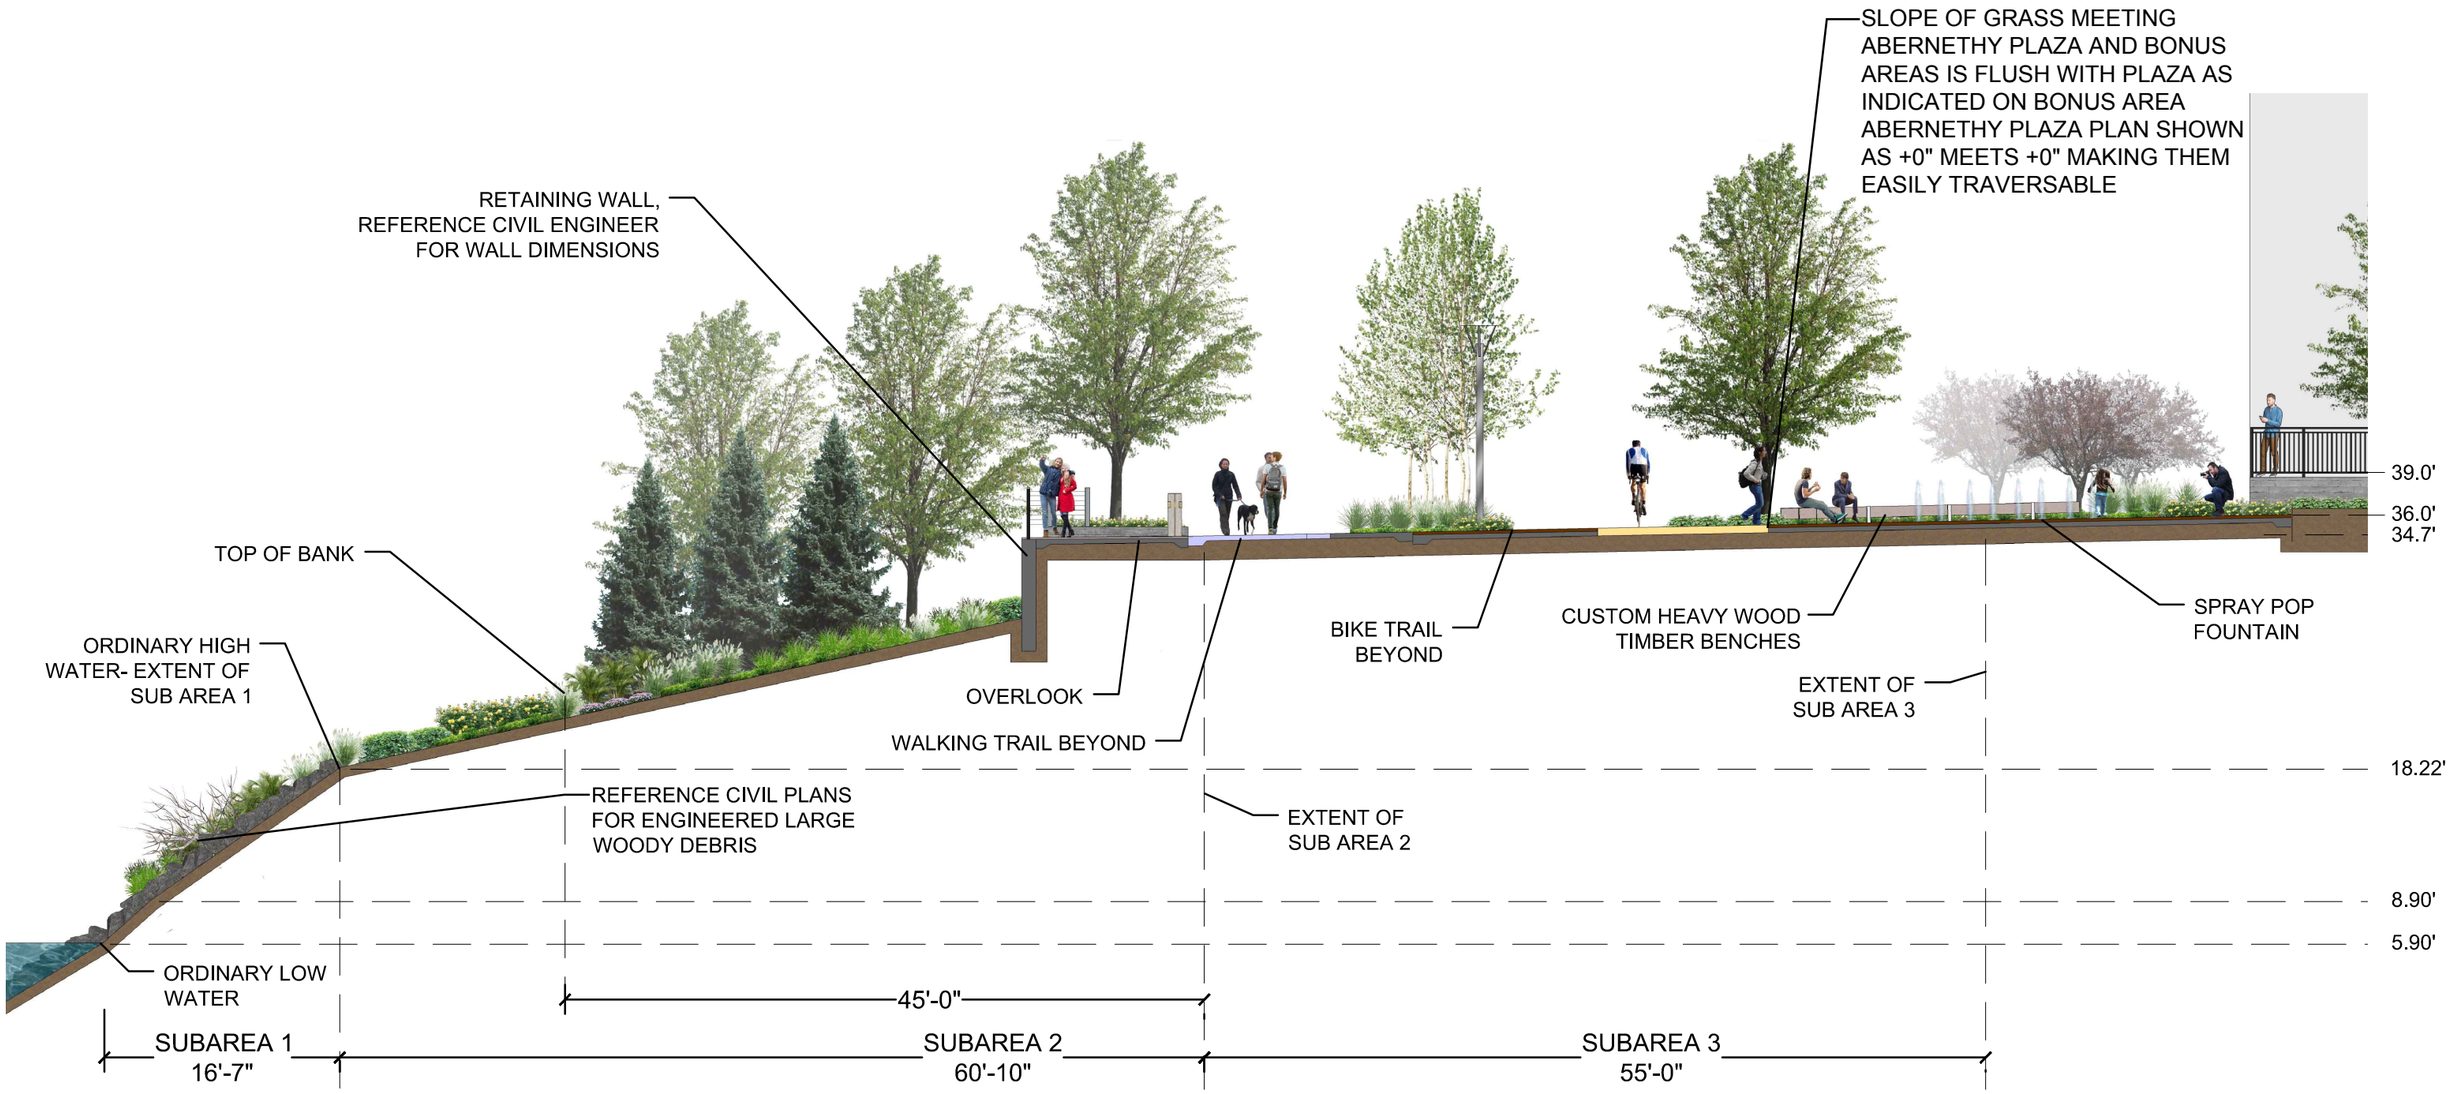


KEY

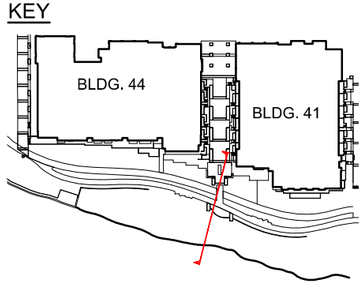


## GREENWAY PROFILE STA. 2+90

SEE L.001 FOR SECTION LOCATION

0 3 6 12

LINDA TYCHER & ASSOCIATES
LANDSCAPE ARCHITECTS

## LANDSCAPE - GREENWAY SECTION

LAND USE REVIEW # (LU-20-102914 DZM GW) EXHIBIT C.209