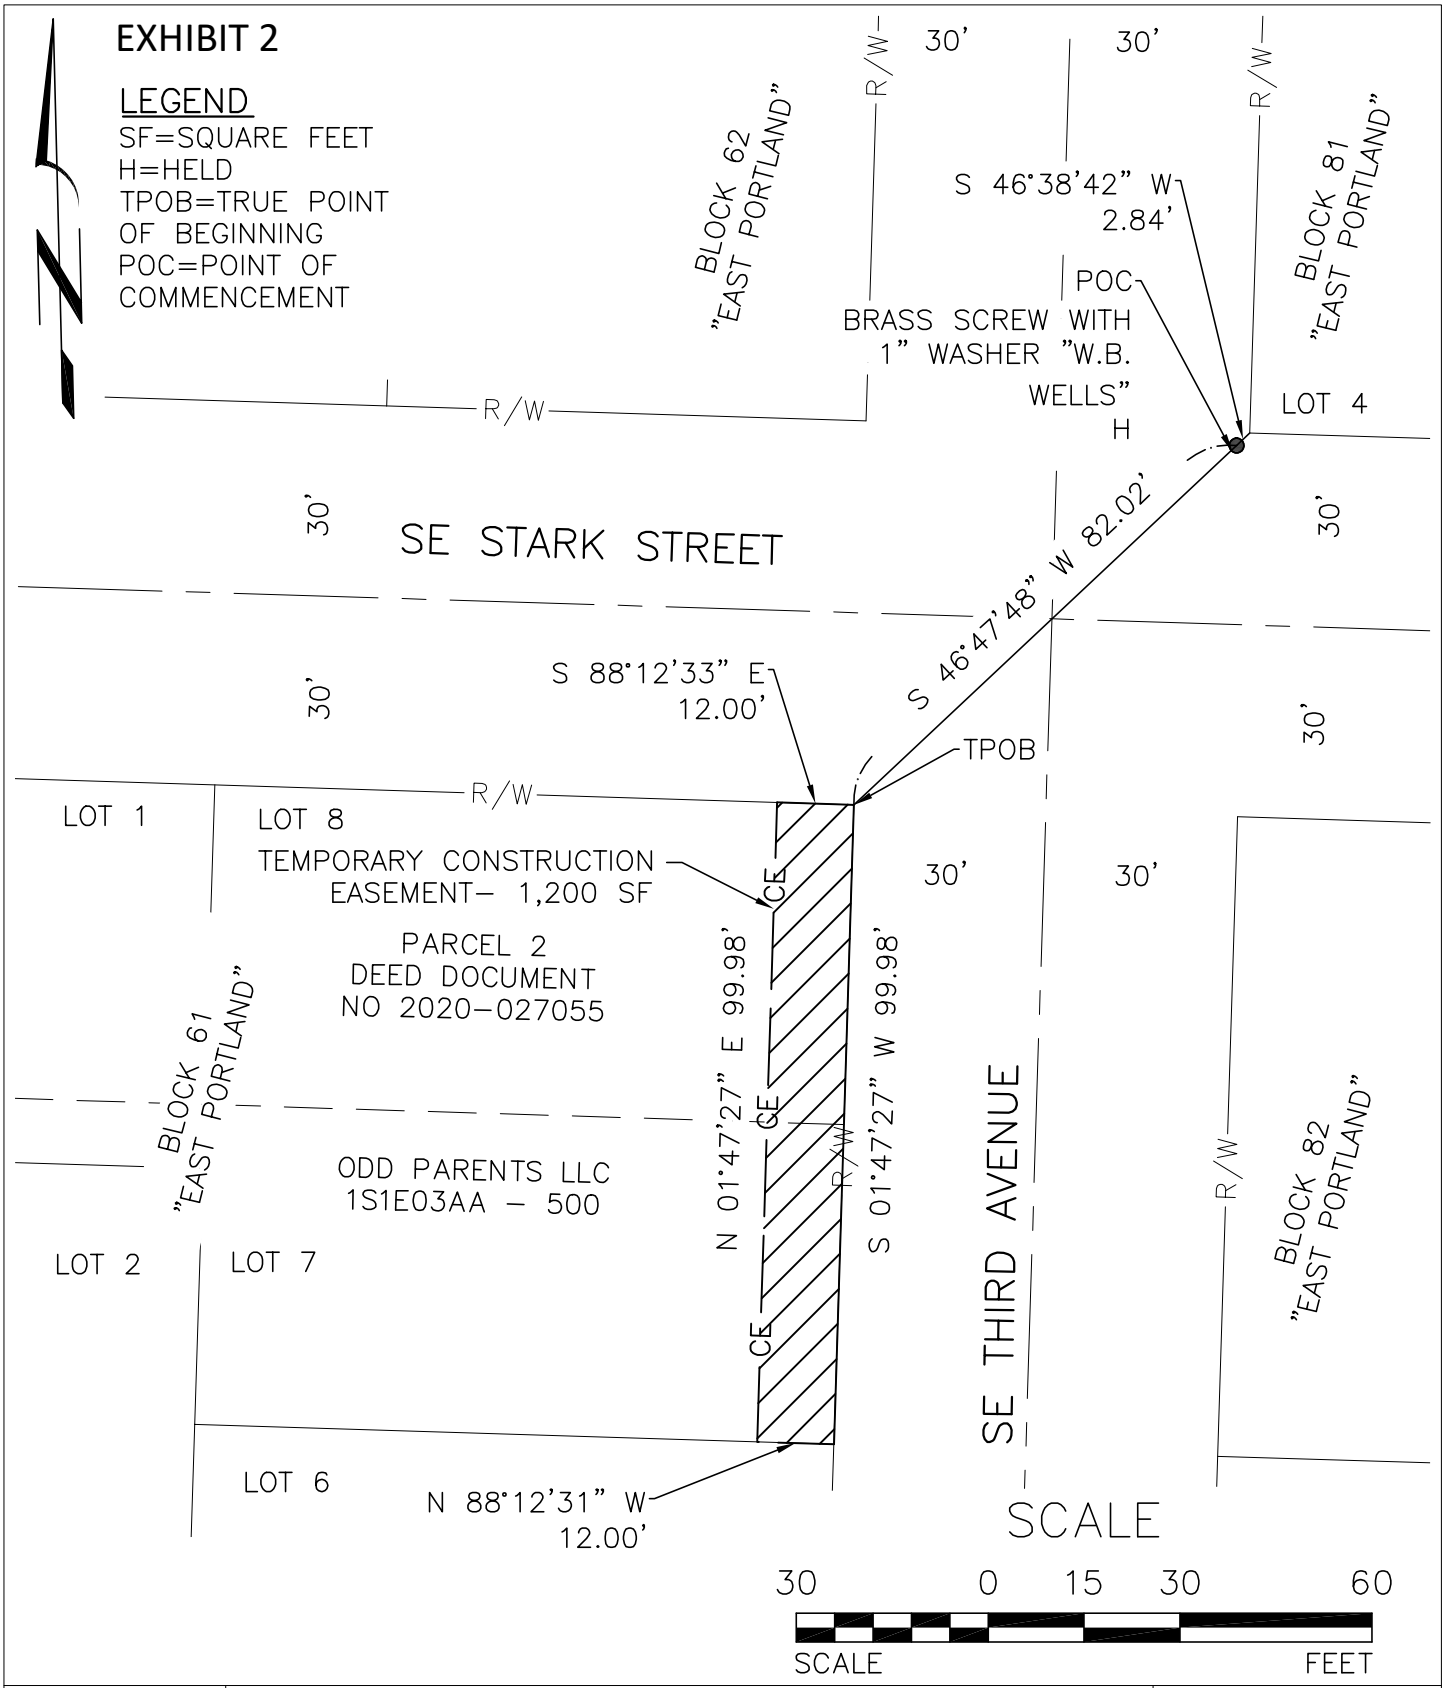

R/W# 9313-1A	TEMPORARY CONSTRUCTION EASEMENT	PREPARED BY: NNA
PROJ# E11009	PROJECT: STARK TRUNK	DATE:10/15/2021

SURVEY SECTION
1120 S.W. 5TH AVE., SUITE 1213
PORTLAND, OREGON 97204
PHONE 503-823-7150

ODD PARENTS LLC
212 SE STARK STREET
1S1E33AA TAX LOT 500

PBOT
PORTLAND BUREAU OF TRANSPORTATION