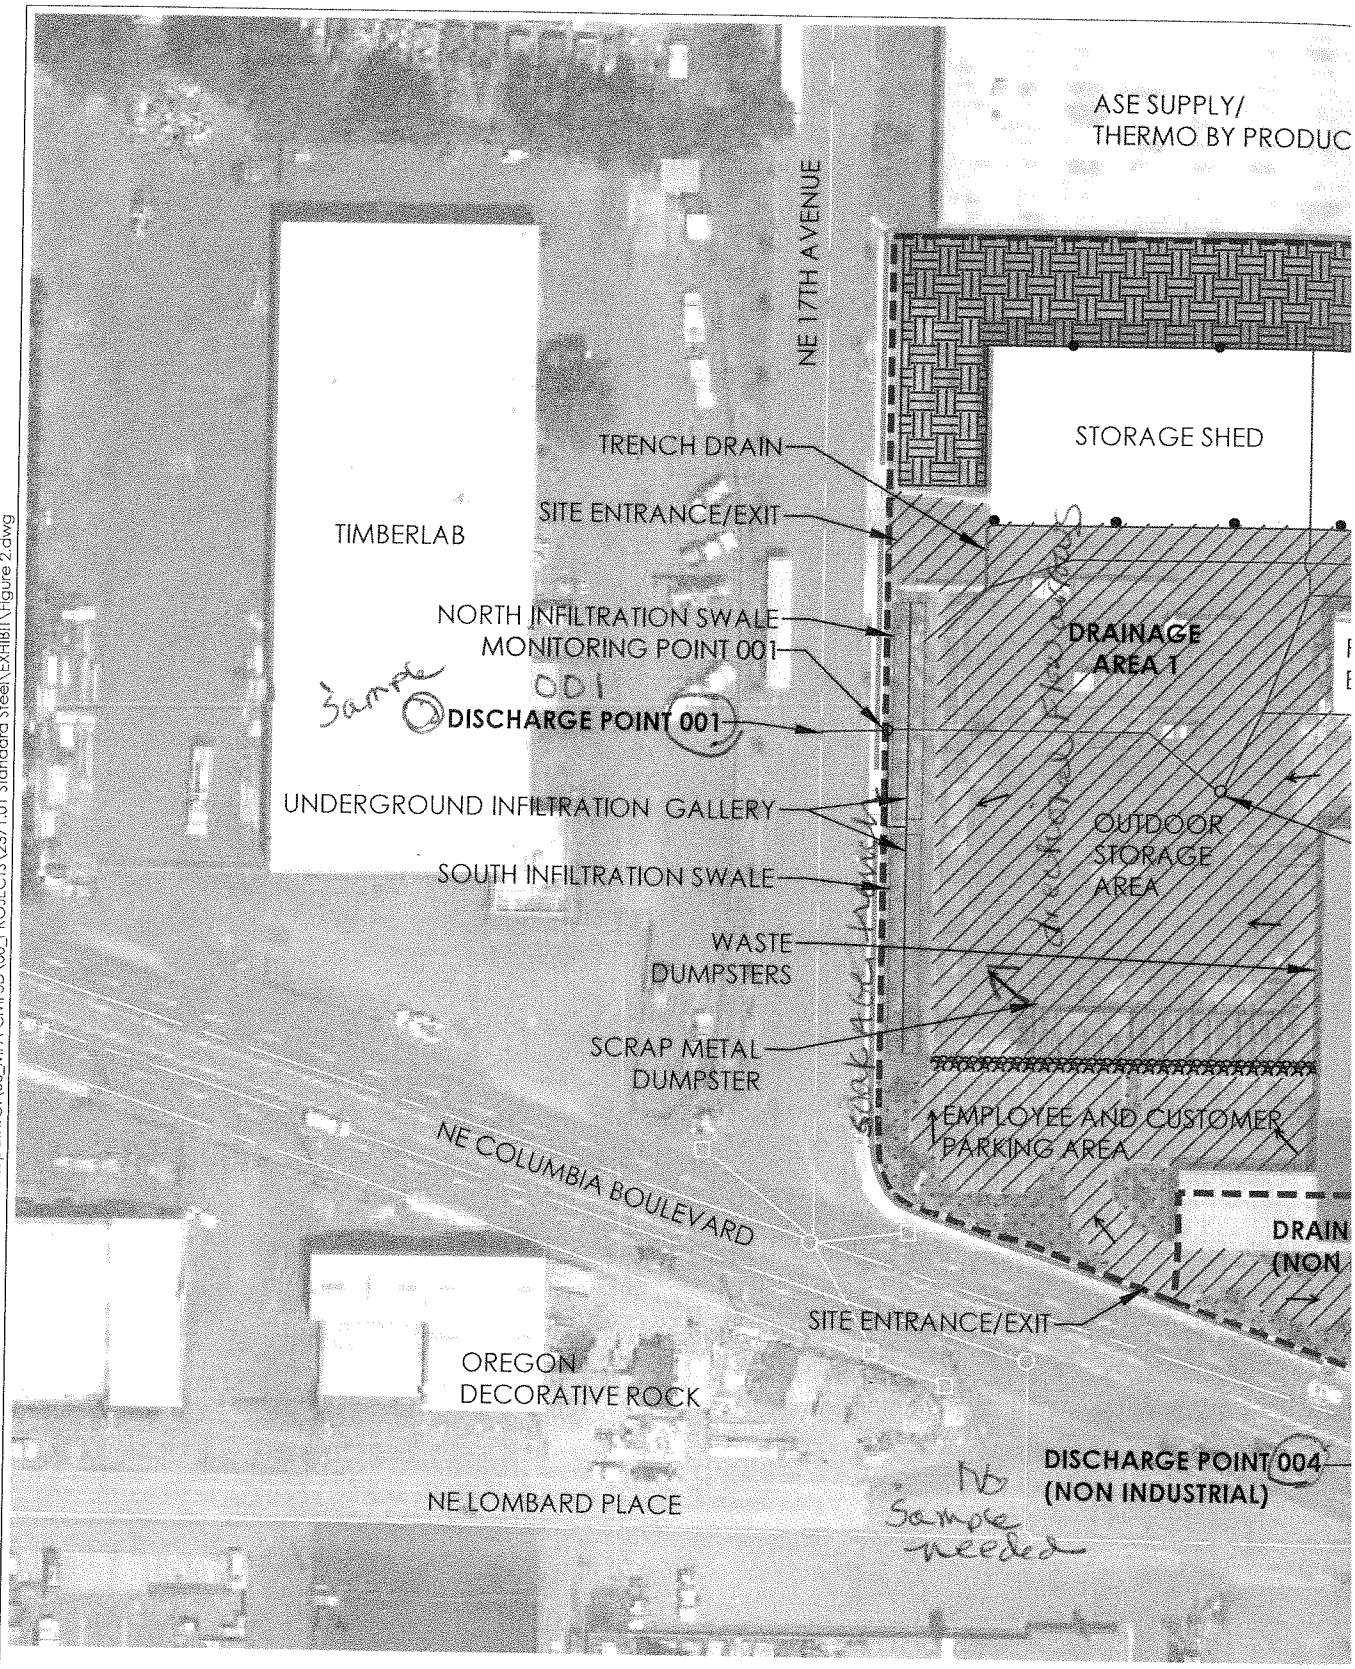

Filepath: G:\00_MFA Civil 3D\00_PROJECTS\2371.01 Standard Steel\EXHIBIT\Figure 2.dwg

Printed by: Deniz Varcin

Date: 9/26/2022 8:44:29 AM

MAUL FOSTER ALONGI
971.544.2139 (phone) | www.maulfoster.com

This figure prepared as supplemental visual information only and should not be used for construction purposes. Only plan sheets approved, stamped and signed by a registered professional engineer in the state of governing jurisdiction shall be used for construction. Additionally, only plans approved by the applicable governing jurisdiction(s) shall be used for final construction unless otherwise expressly noted in writing by the engineer of record.

0 80' 160'

NOTE: BAR IS ONE INCH ON ORIGINAL DRAWING. IF NOT ONE INCH ON THIS SHEET, ADJUST SCALE ACCORDINGLY.

LEGEND

← SURFACE FLOW DIRE

CB CATCH BASIN

● ROOF DRAIN