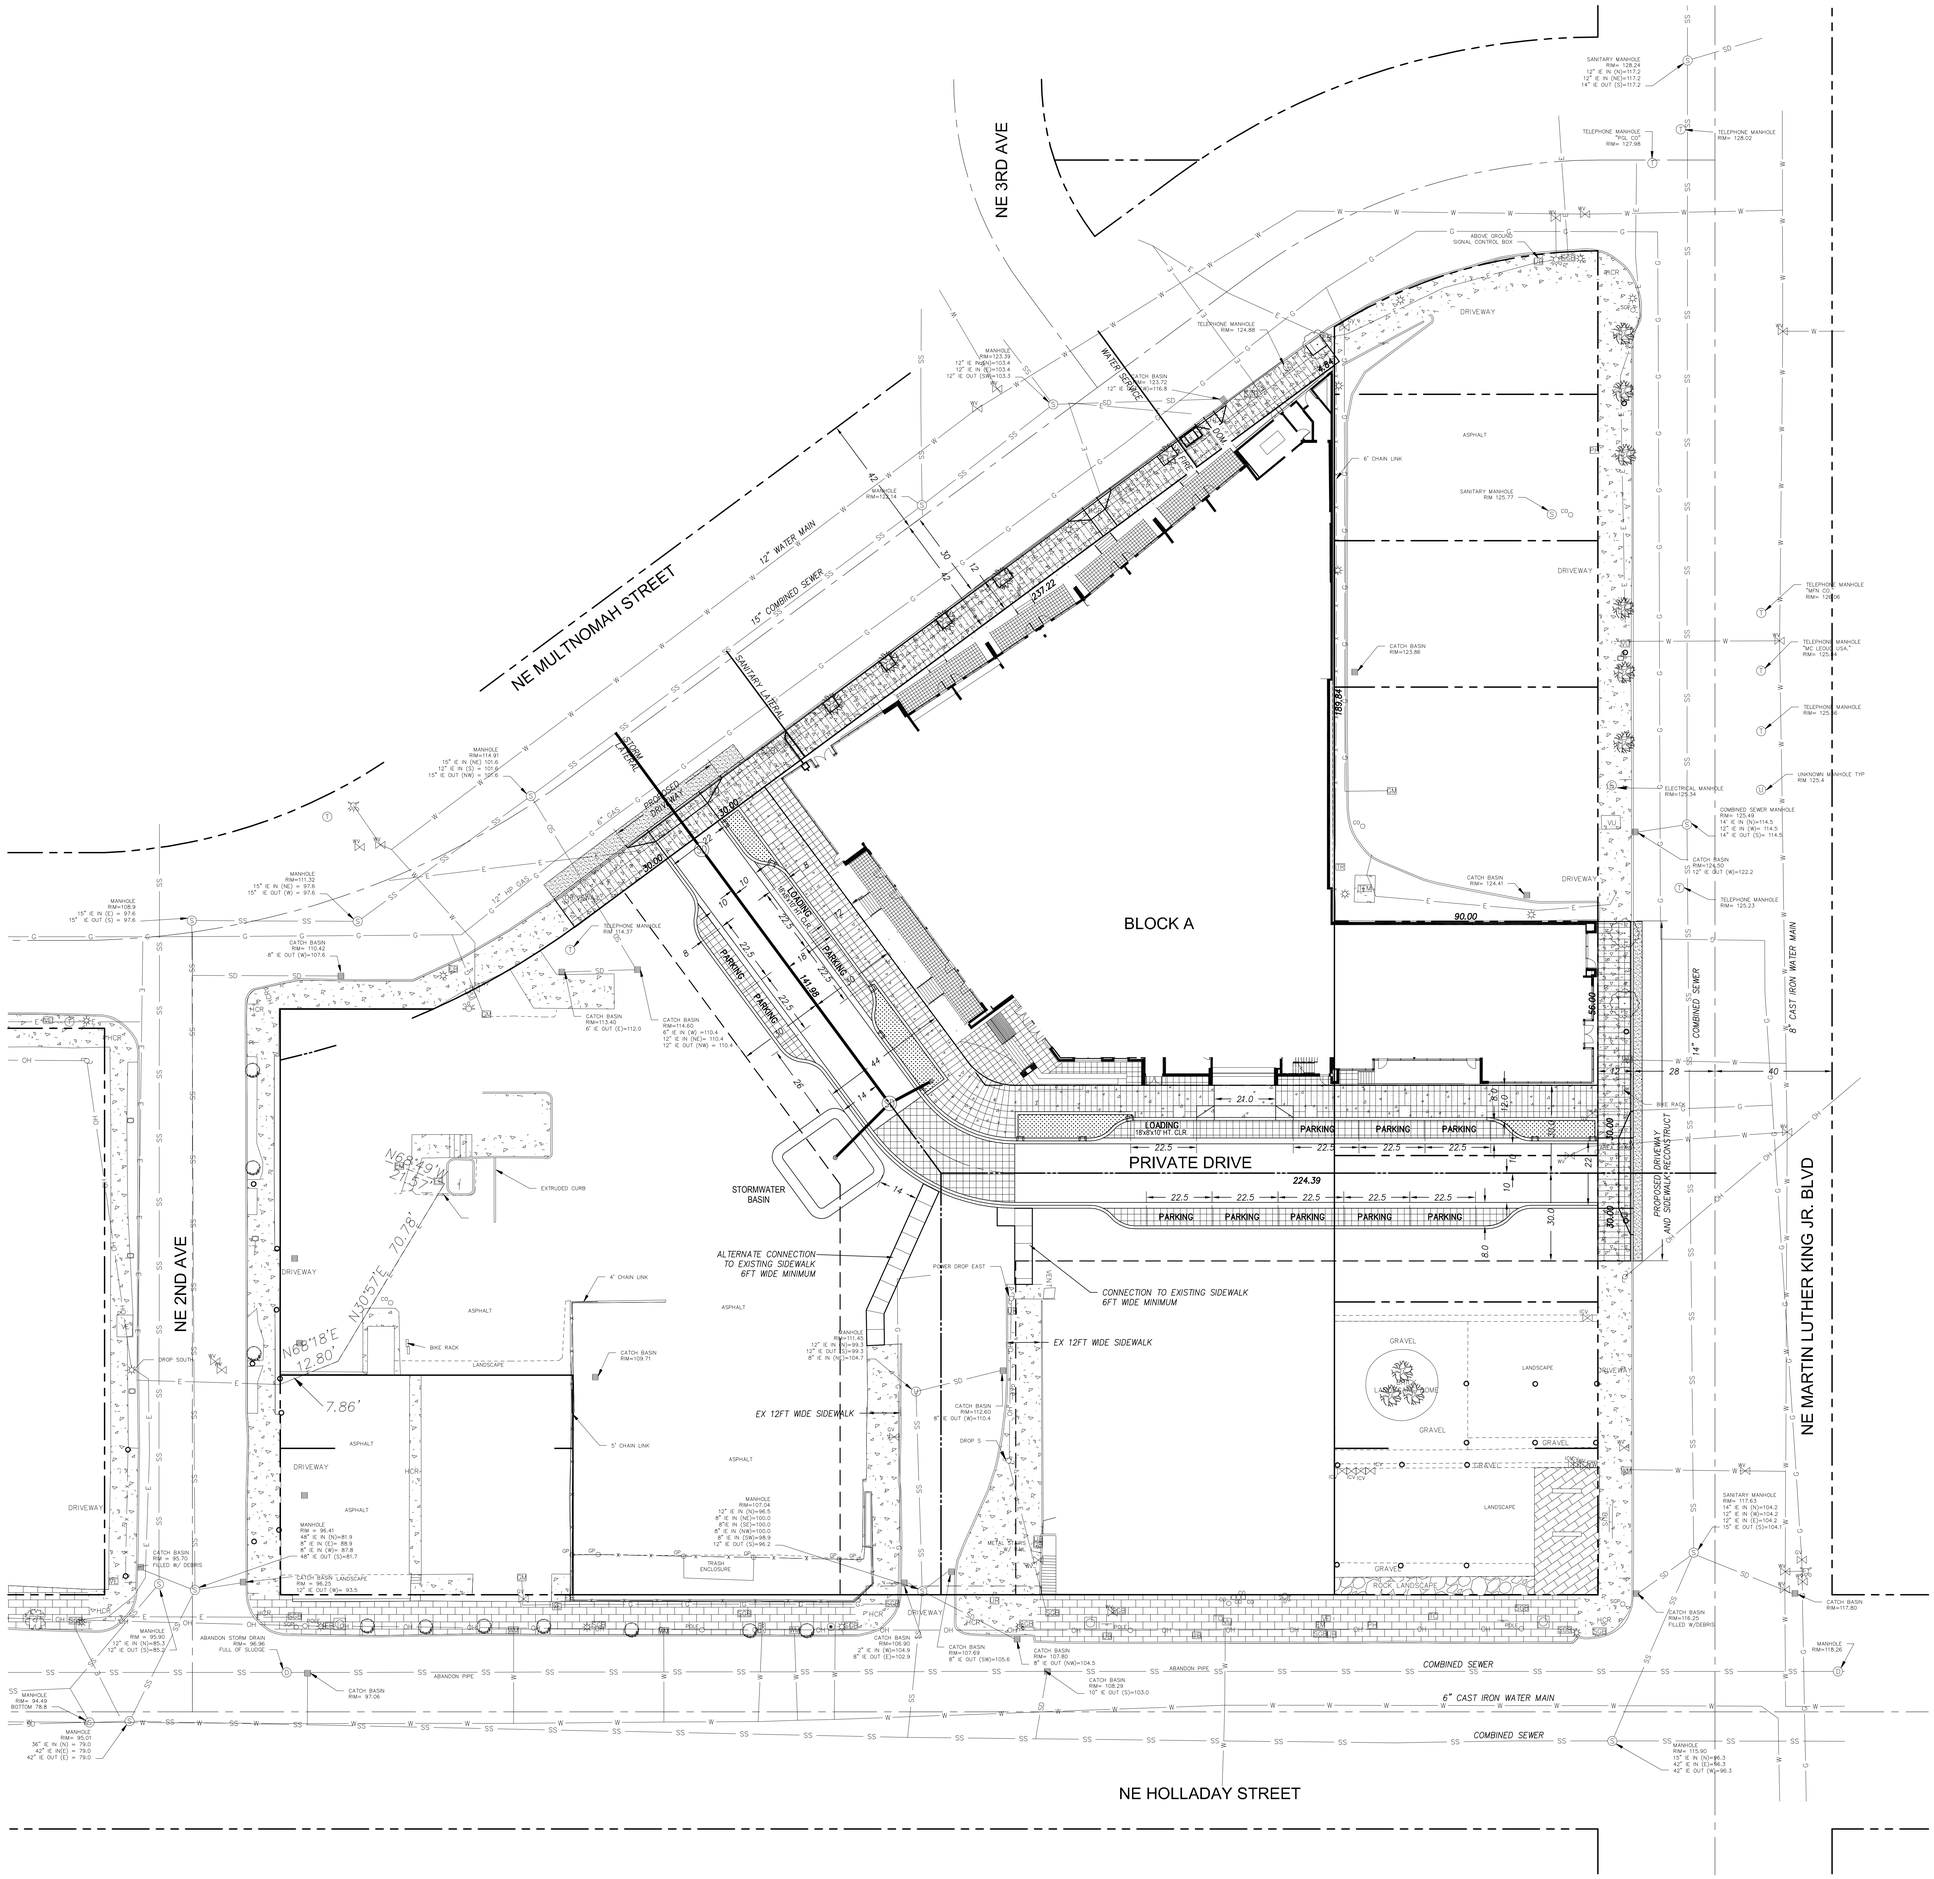

HHPR Harper Houf Peterson Righellis Inc.
ENGINEERS • PLANNERS
LANDSCAPE ARCHITECTS • SURVEYORS
205 SE Spokane Street, Suite 200, Portland, OR 97202
phone: 503.221.1131 www.hhpr.com fax: 503.221.1171

GBD ARCHITECTS
1120 NW Couch Street
Suite 300, Portland
OR 97209
Tel: (503) 2249556
Fax: (503) 2996273
www.gbdarchitects.com

GBD © 2009

BLOCK-A APARTMENTS

300 NE MULTNOMAH ST. PORTLAND, OR 97232

Rembold Companies Development

REVISIONS

DATE
APRIL 26, 2013

PROJECT NUMBER
20126125

SHEET TITLE
SITE PLAN

SCALE

C200

DESIGN DEVELOPMENT SET

D:\Revit\Block-A Apartments - CENTRAL_trevorc.rvt
7/12/2012 11:44:12 AM