



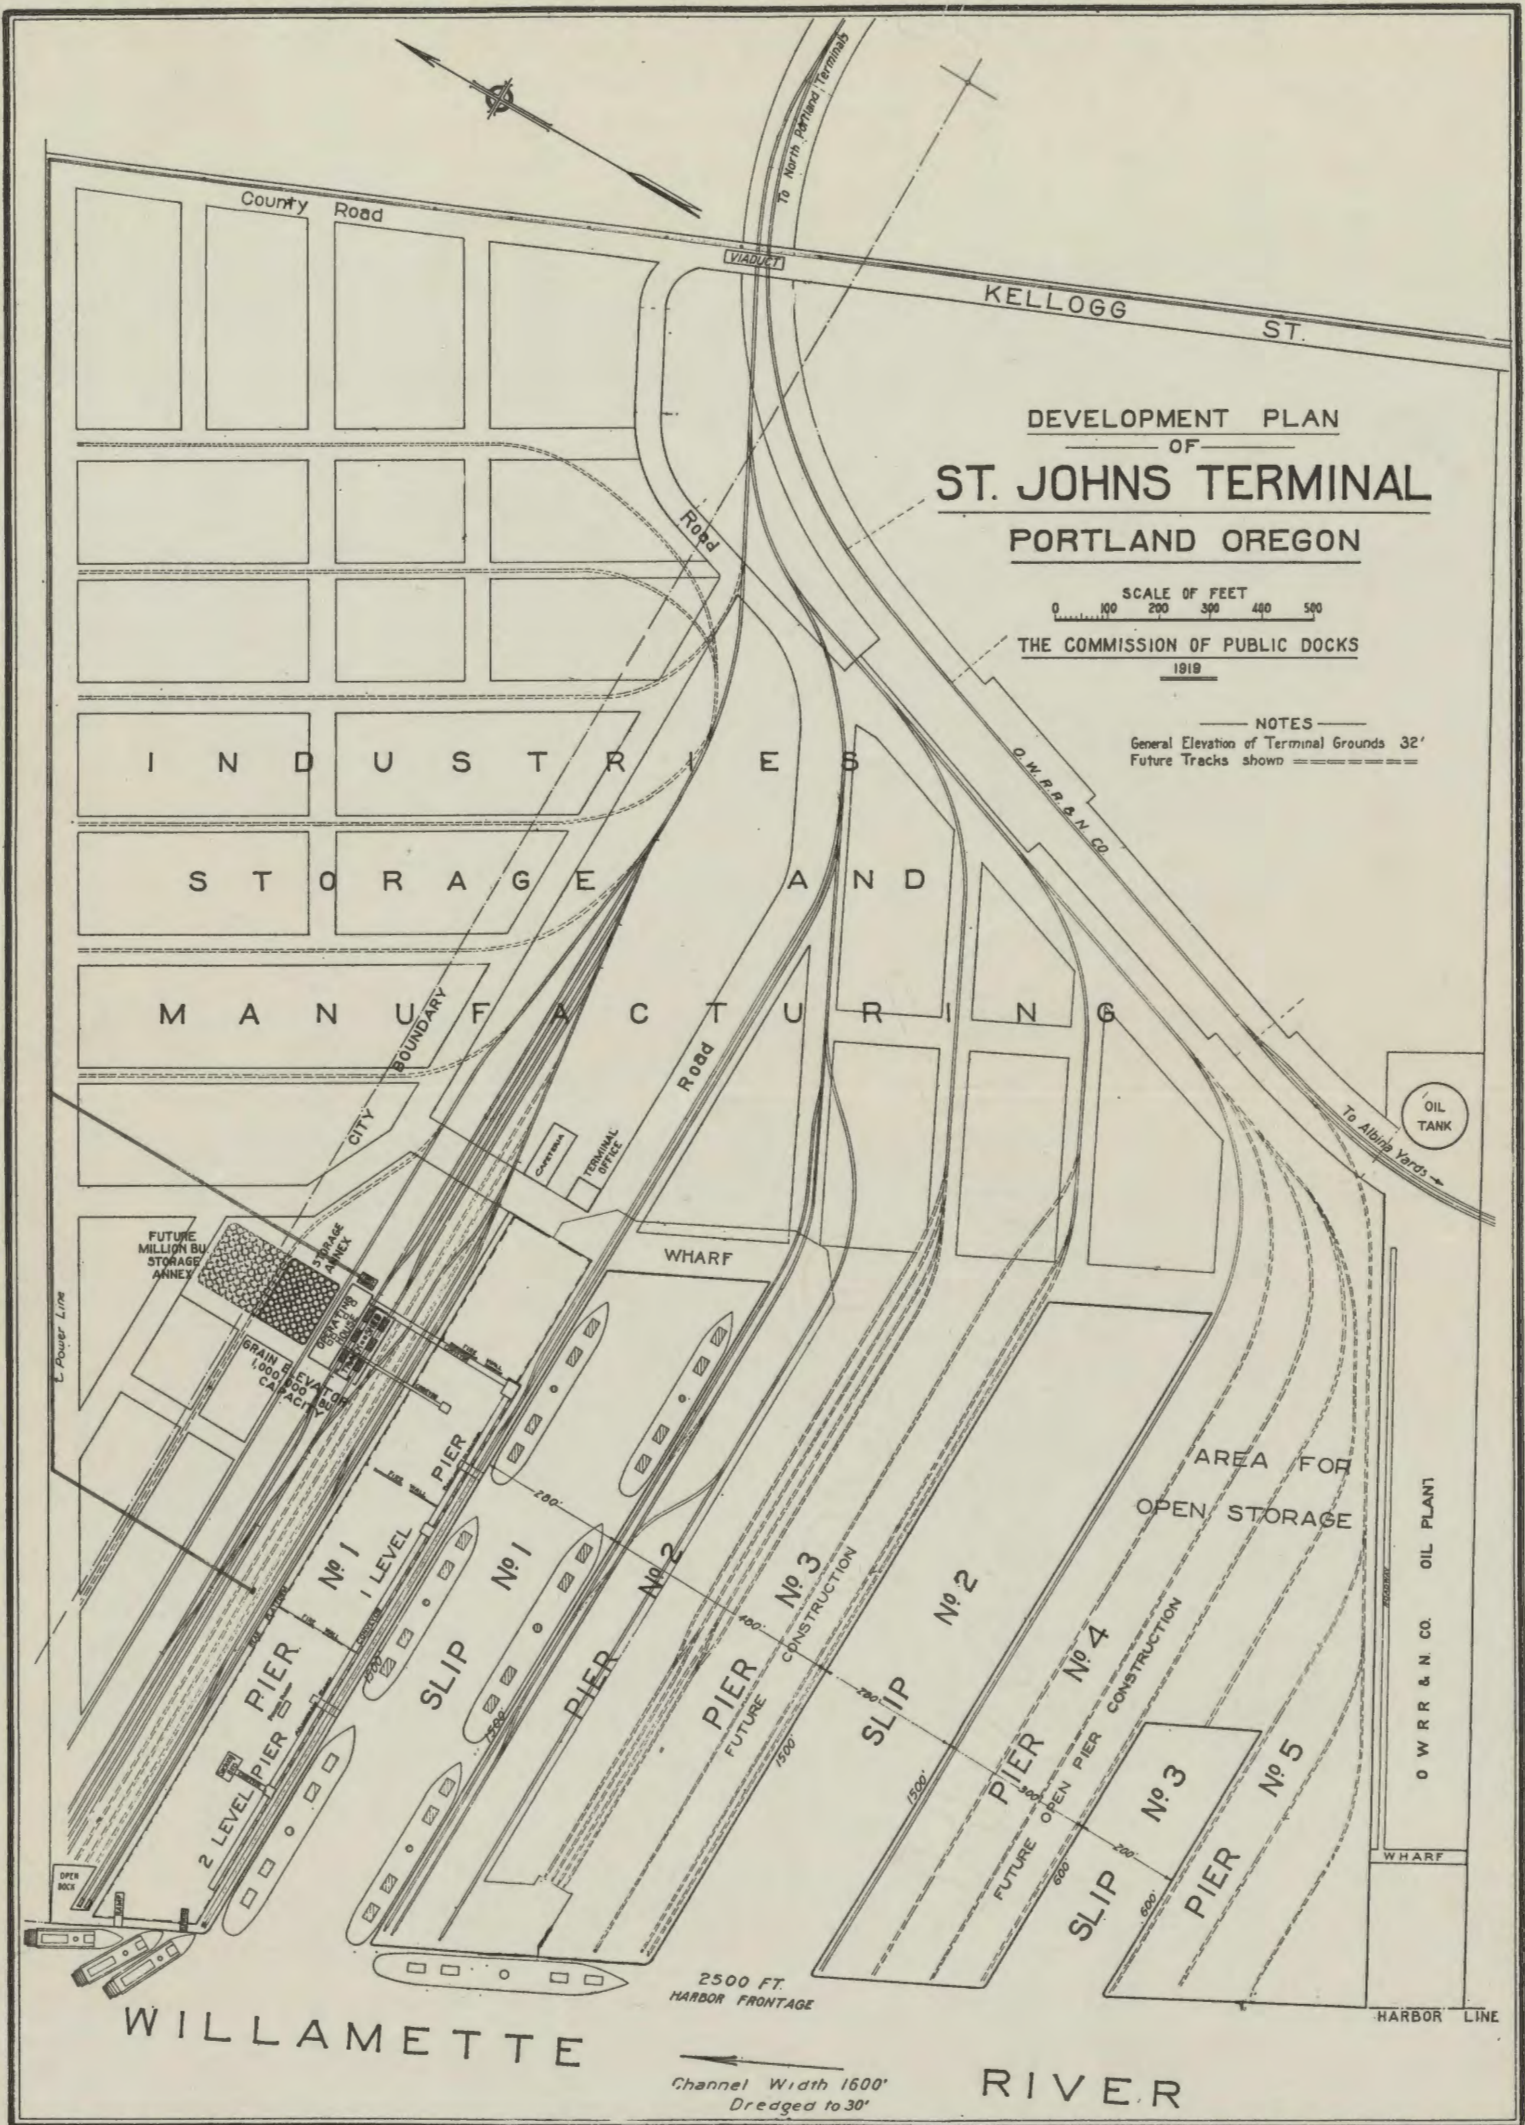

34-8581

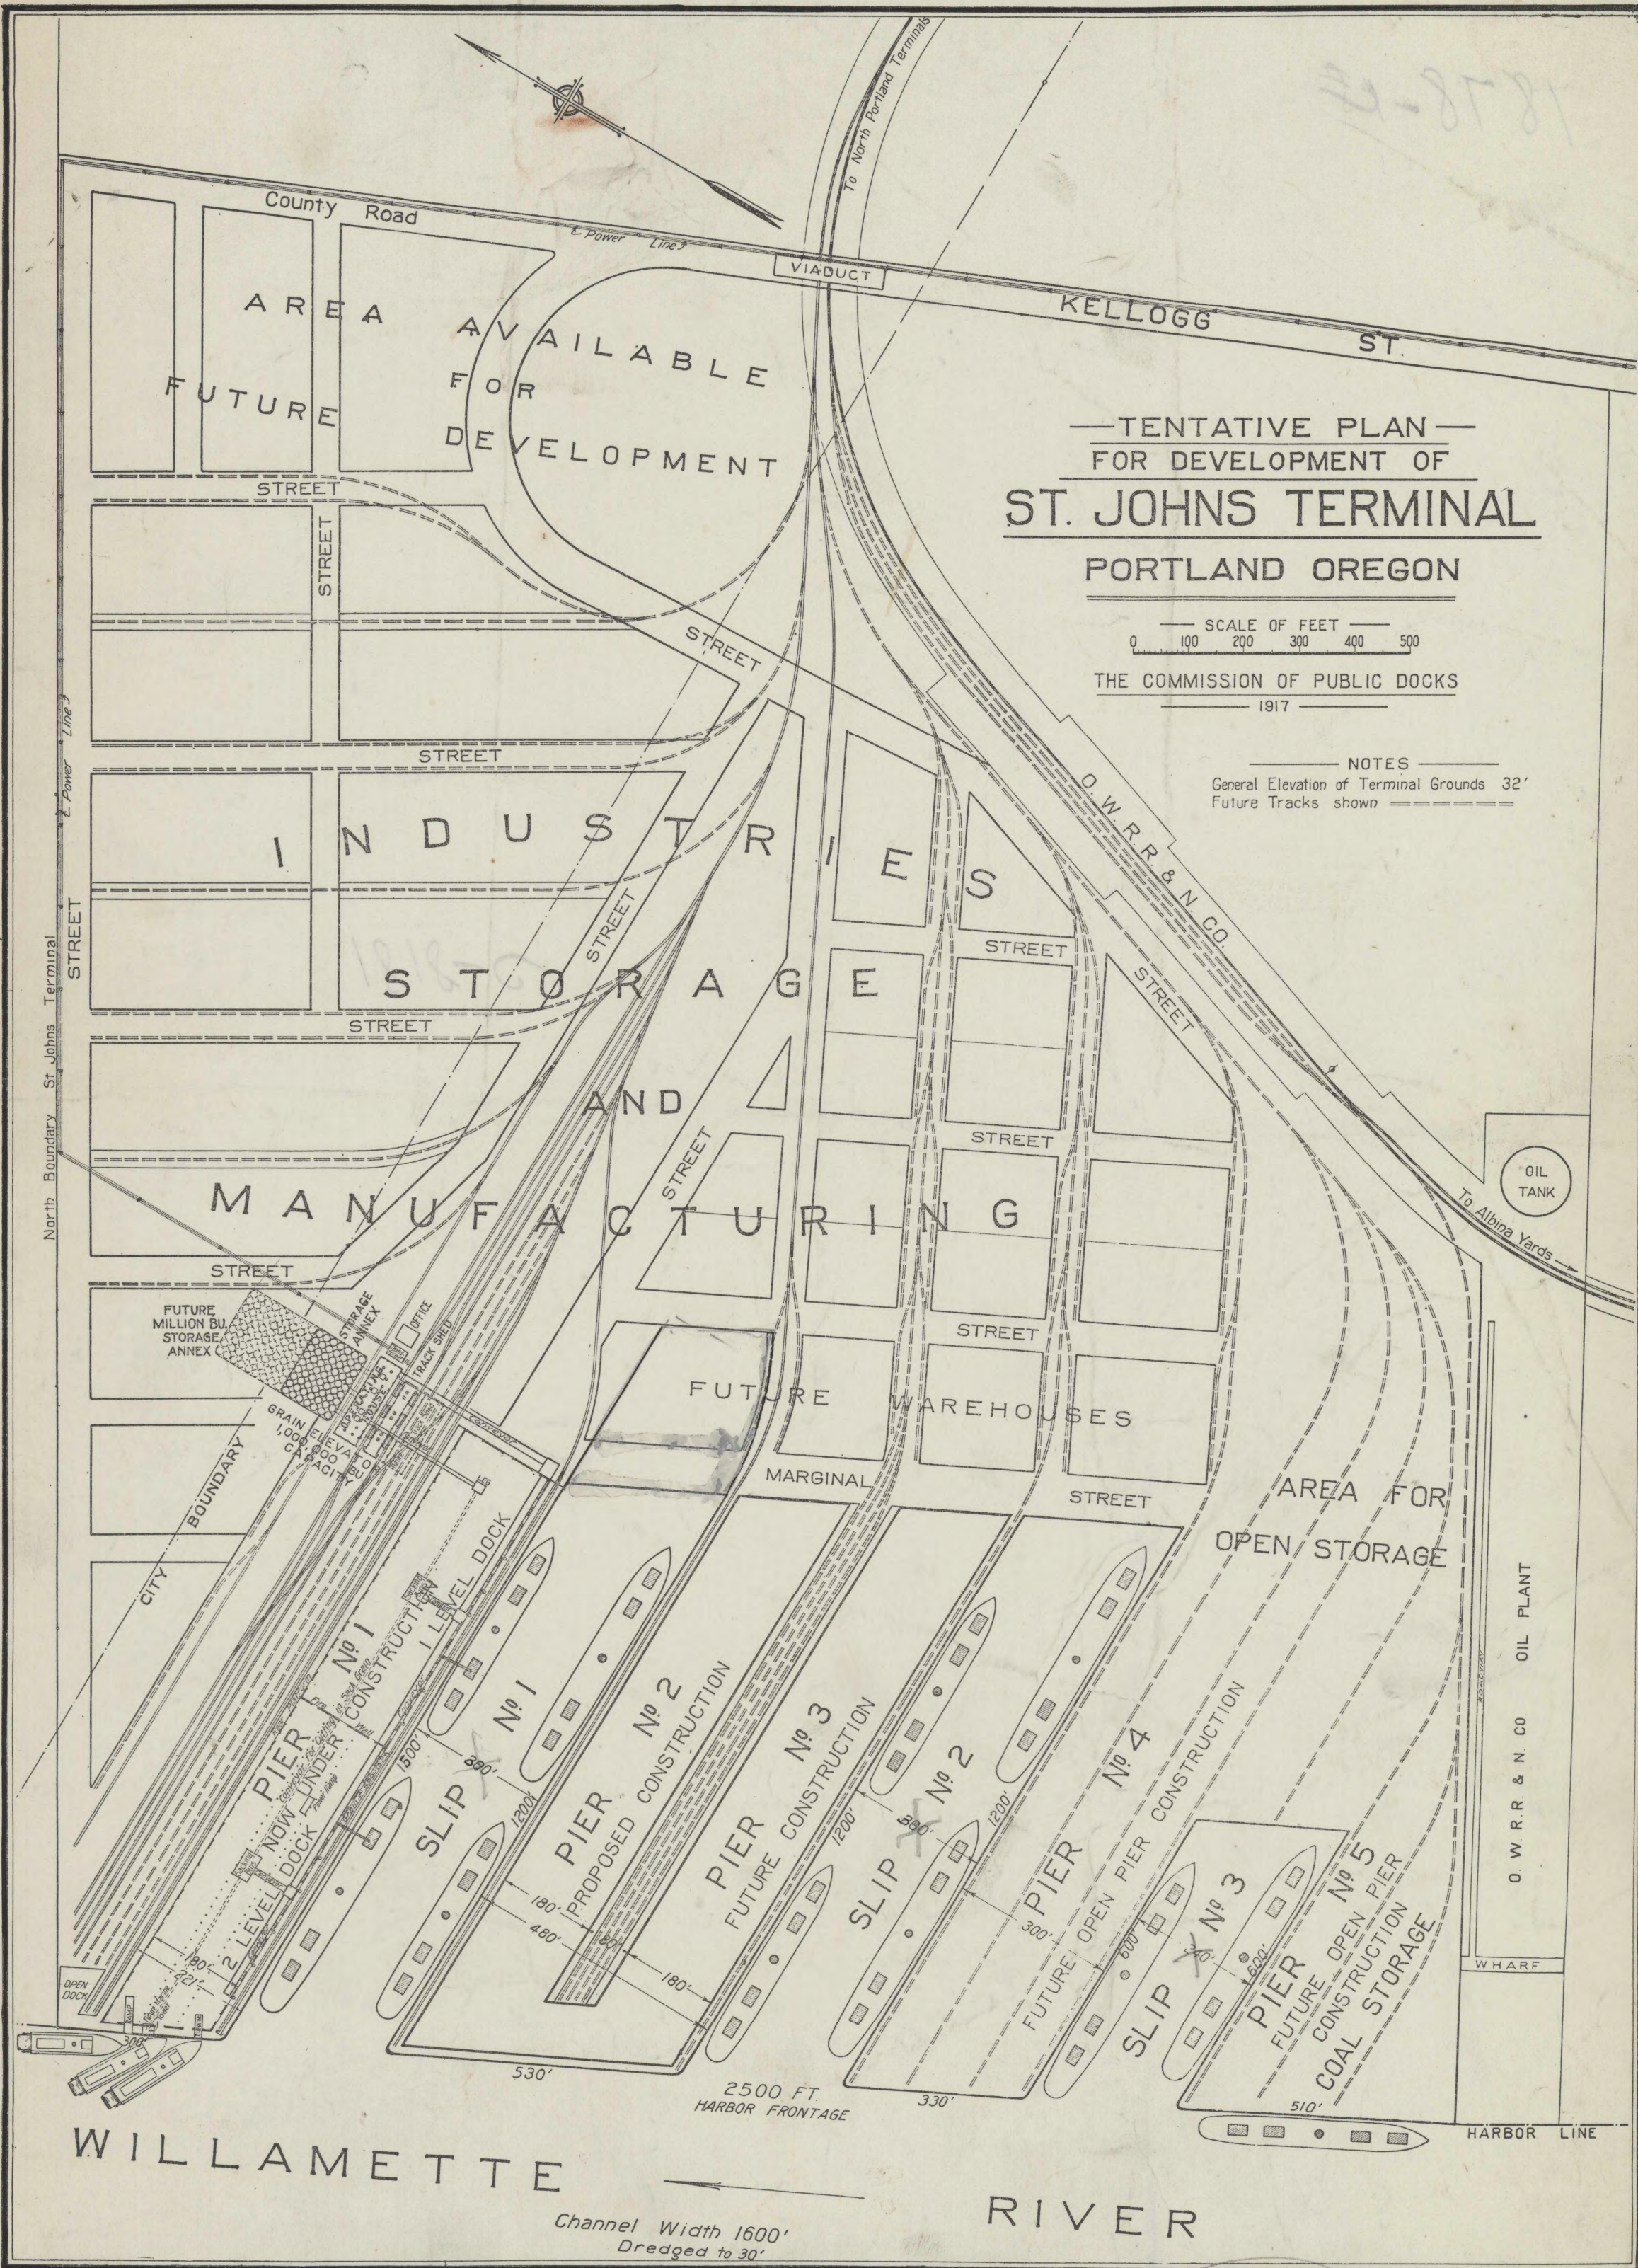

1500 300 300

2 cols Sunday 6/4/17

PORTLAND MUNICIPAL TERMINAL No 4

SCALE OF FEET
0 100 200 300 400 500


THE COMMISSION OF PUBLIC DOCKS
PORTLAND, OREGON
1930

NOTE:

ELEVATIONS TAKEN 22 TO 24 MAY, 1933 (E.L. & E.U.R.)
ALL ELEVATIONS REFERRED TO U.S. ENGRS. DATUM.

NOTES

General Elevation of Terminal Grounds 32'
Future Tracks shown thus

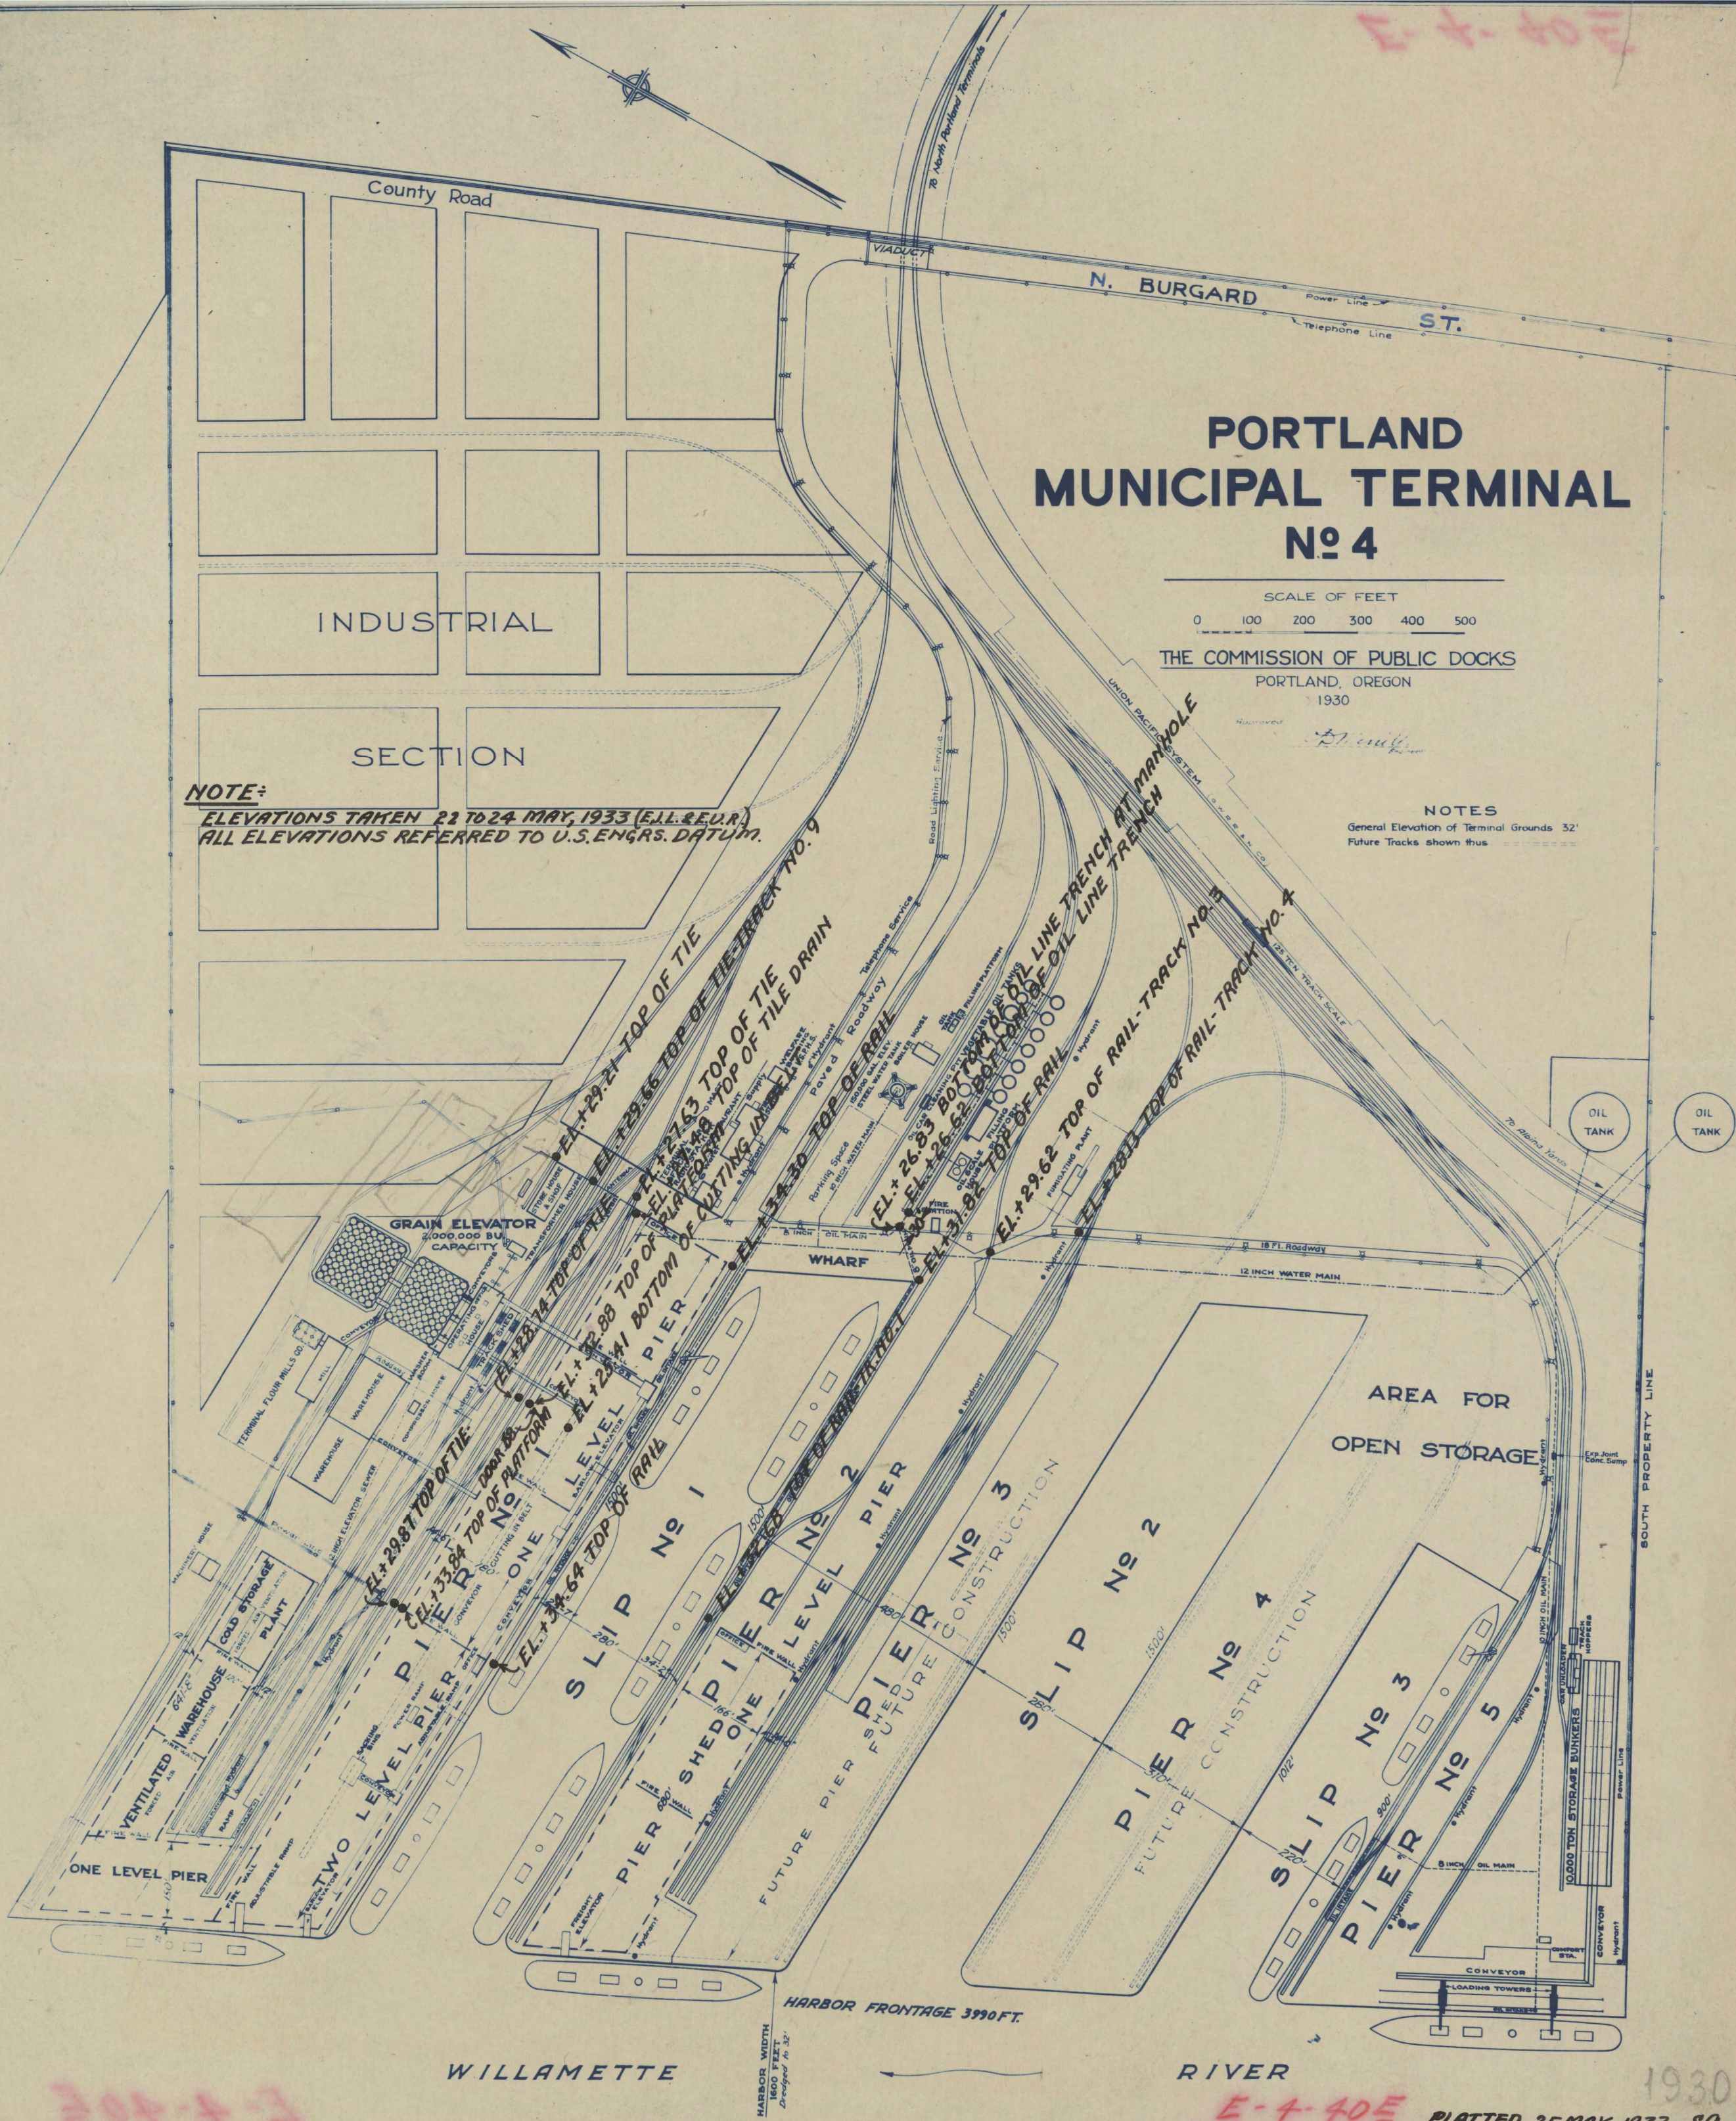

WILLAMETTE

RIVER


1930
E-4-40E PLATTED 25 MAY, 1933 E.Q.

PORTLAND MUNICIPAL TERMINAL No 4

SCALE OF FEET
0 100 200 300 400 500
THE COMMISSION OF PUBLIC DOCKS
PORTLAND, OREGON
1927

Approved *John H. Burgard*
Chairman

NOTES
General Elevation of Terminal Grounds 32'
Future Tracks shown thus
Fire Hydrants shown thus
Rail Loading shown thus

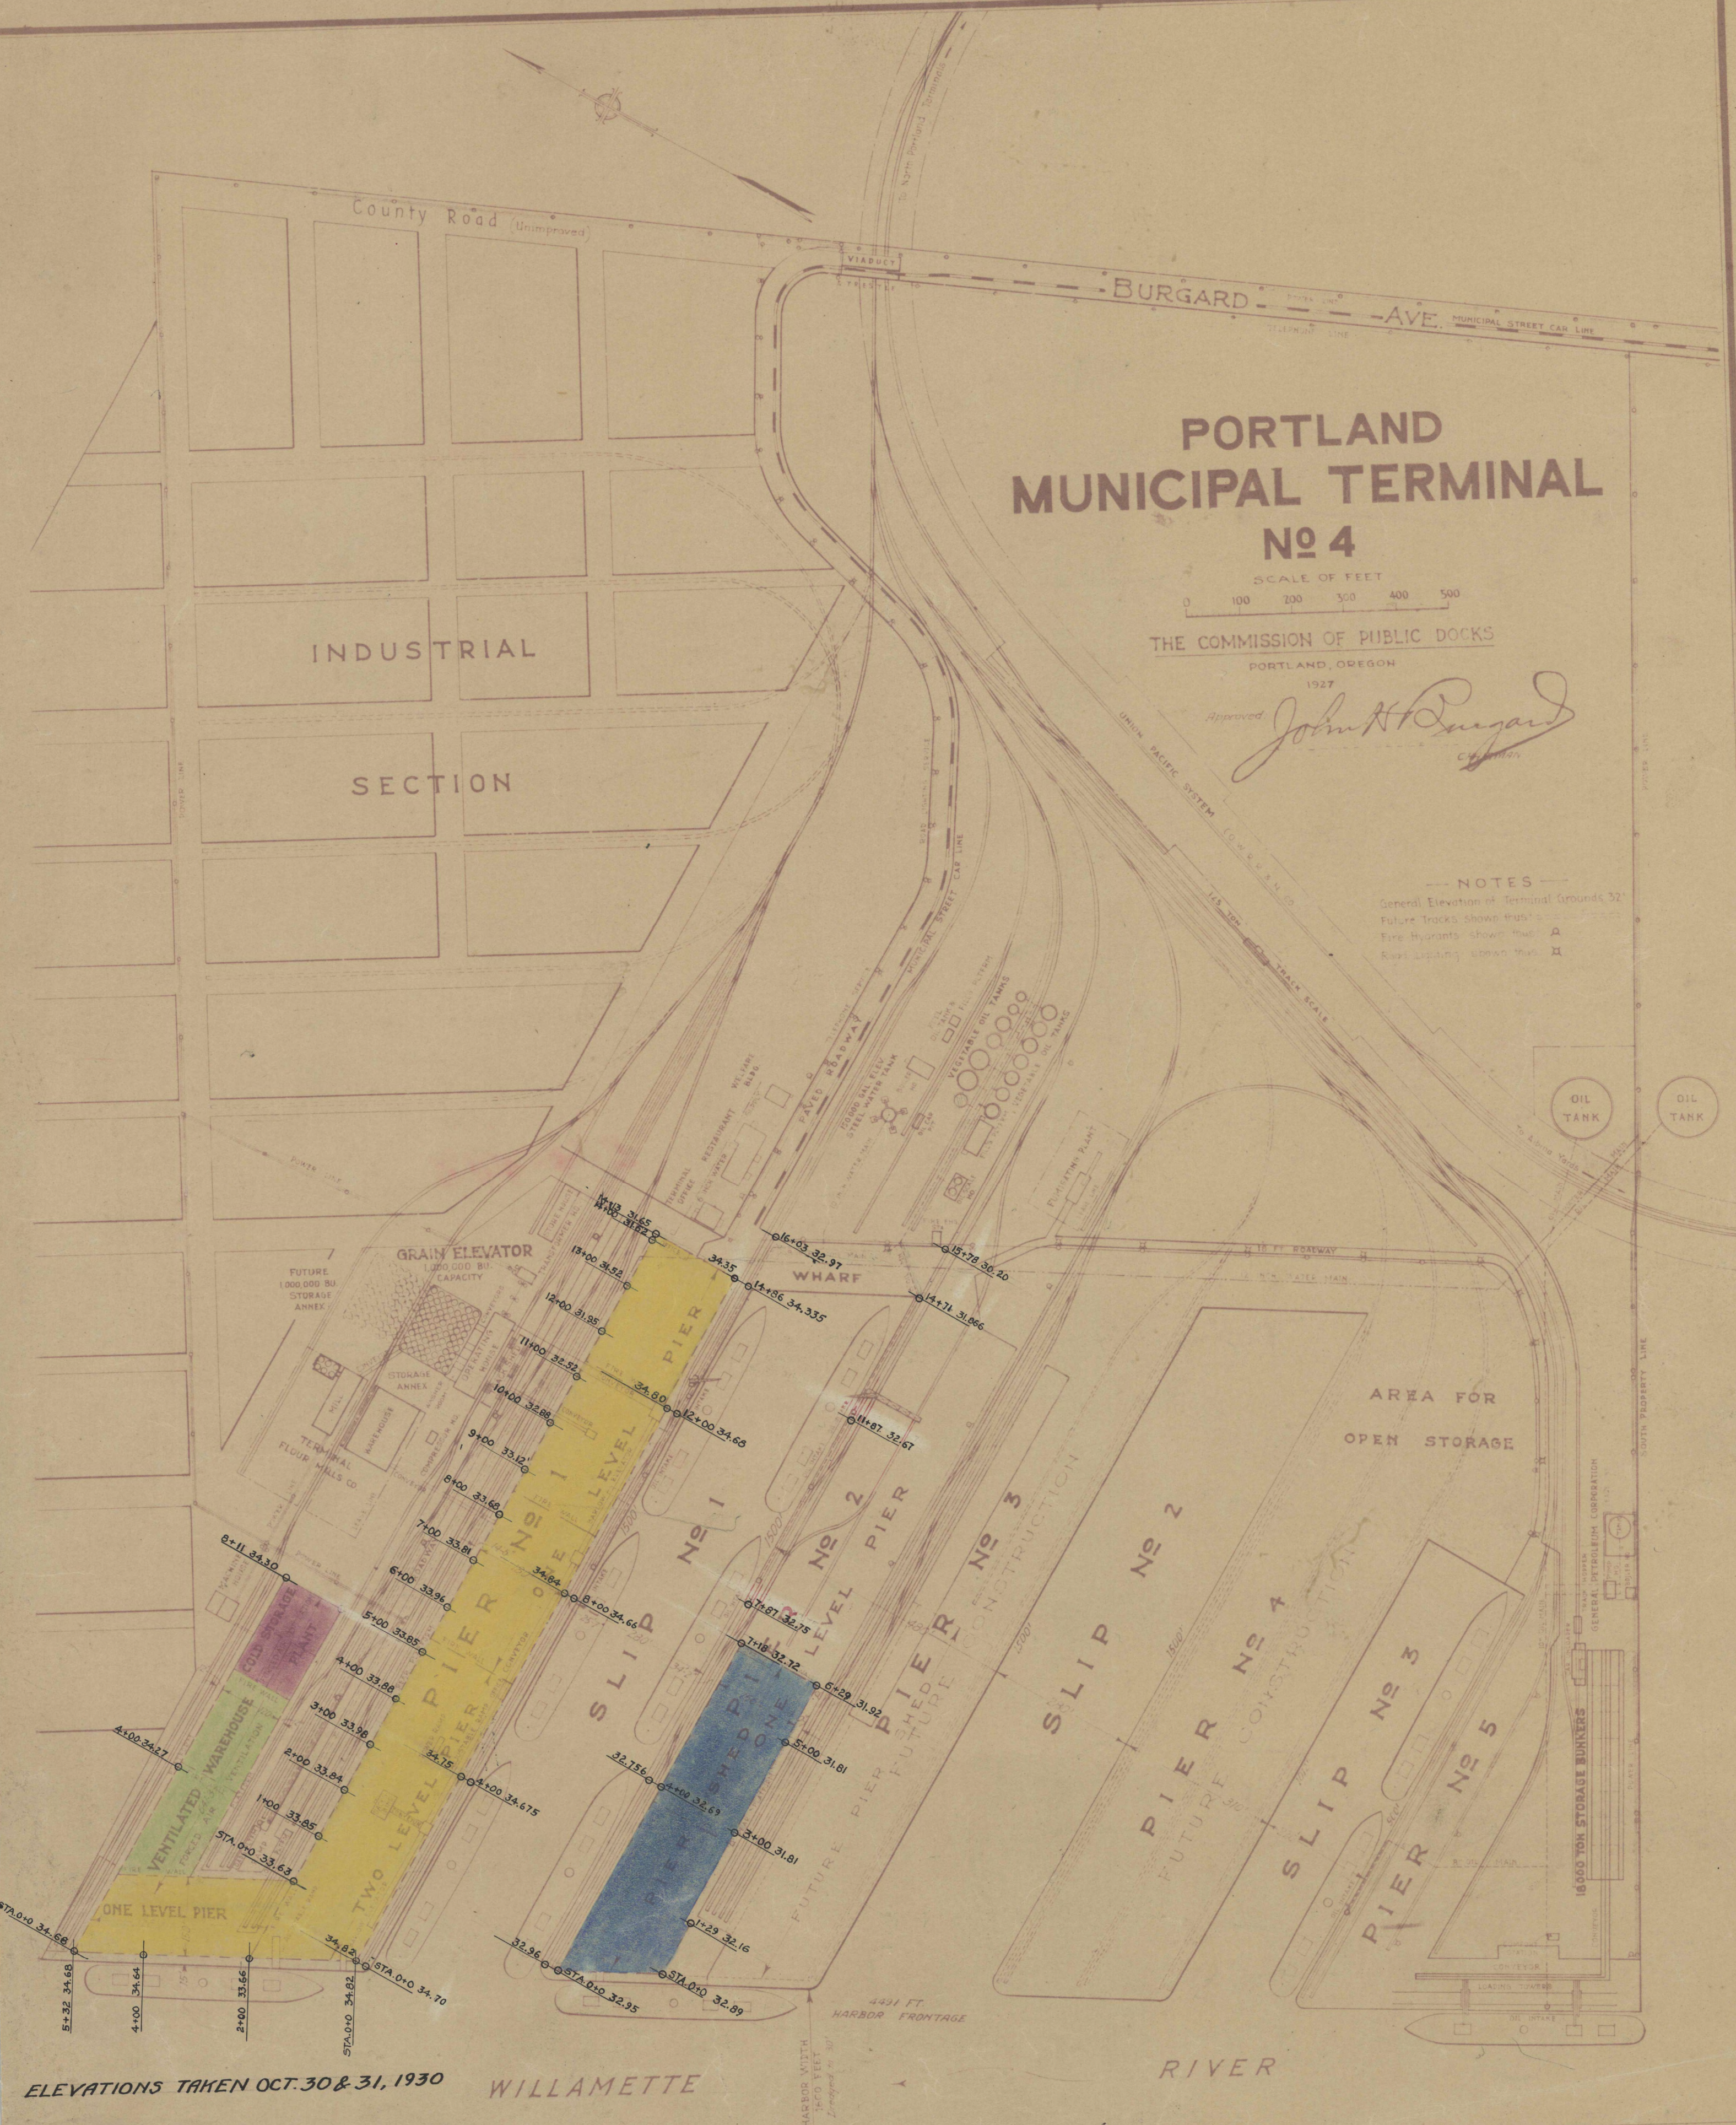

ELEVATIONS TAKEN OCT. 30 & 31, 1930

WILLAMETTE



RIVER

U.S. ENGINEERS DATUM

1927
E-4-40

CITY OF PORTLAND
COMMISSION OF PUBLIC DOCKS

Scale 1" = 600'
Date May 1922
Drawn by [illegible]
Approved [illegible]
File No. H-3-33

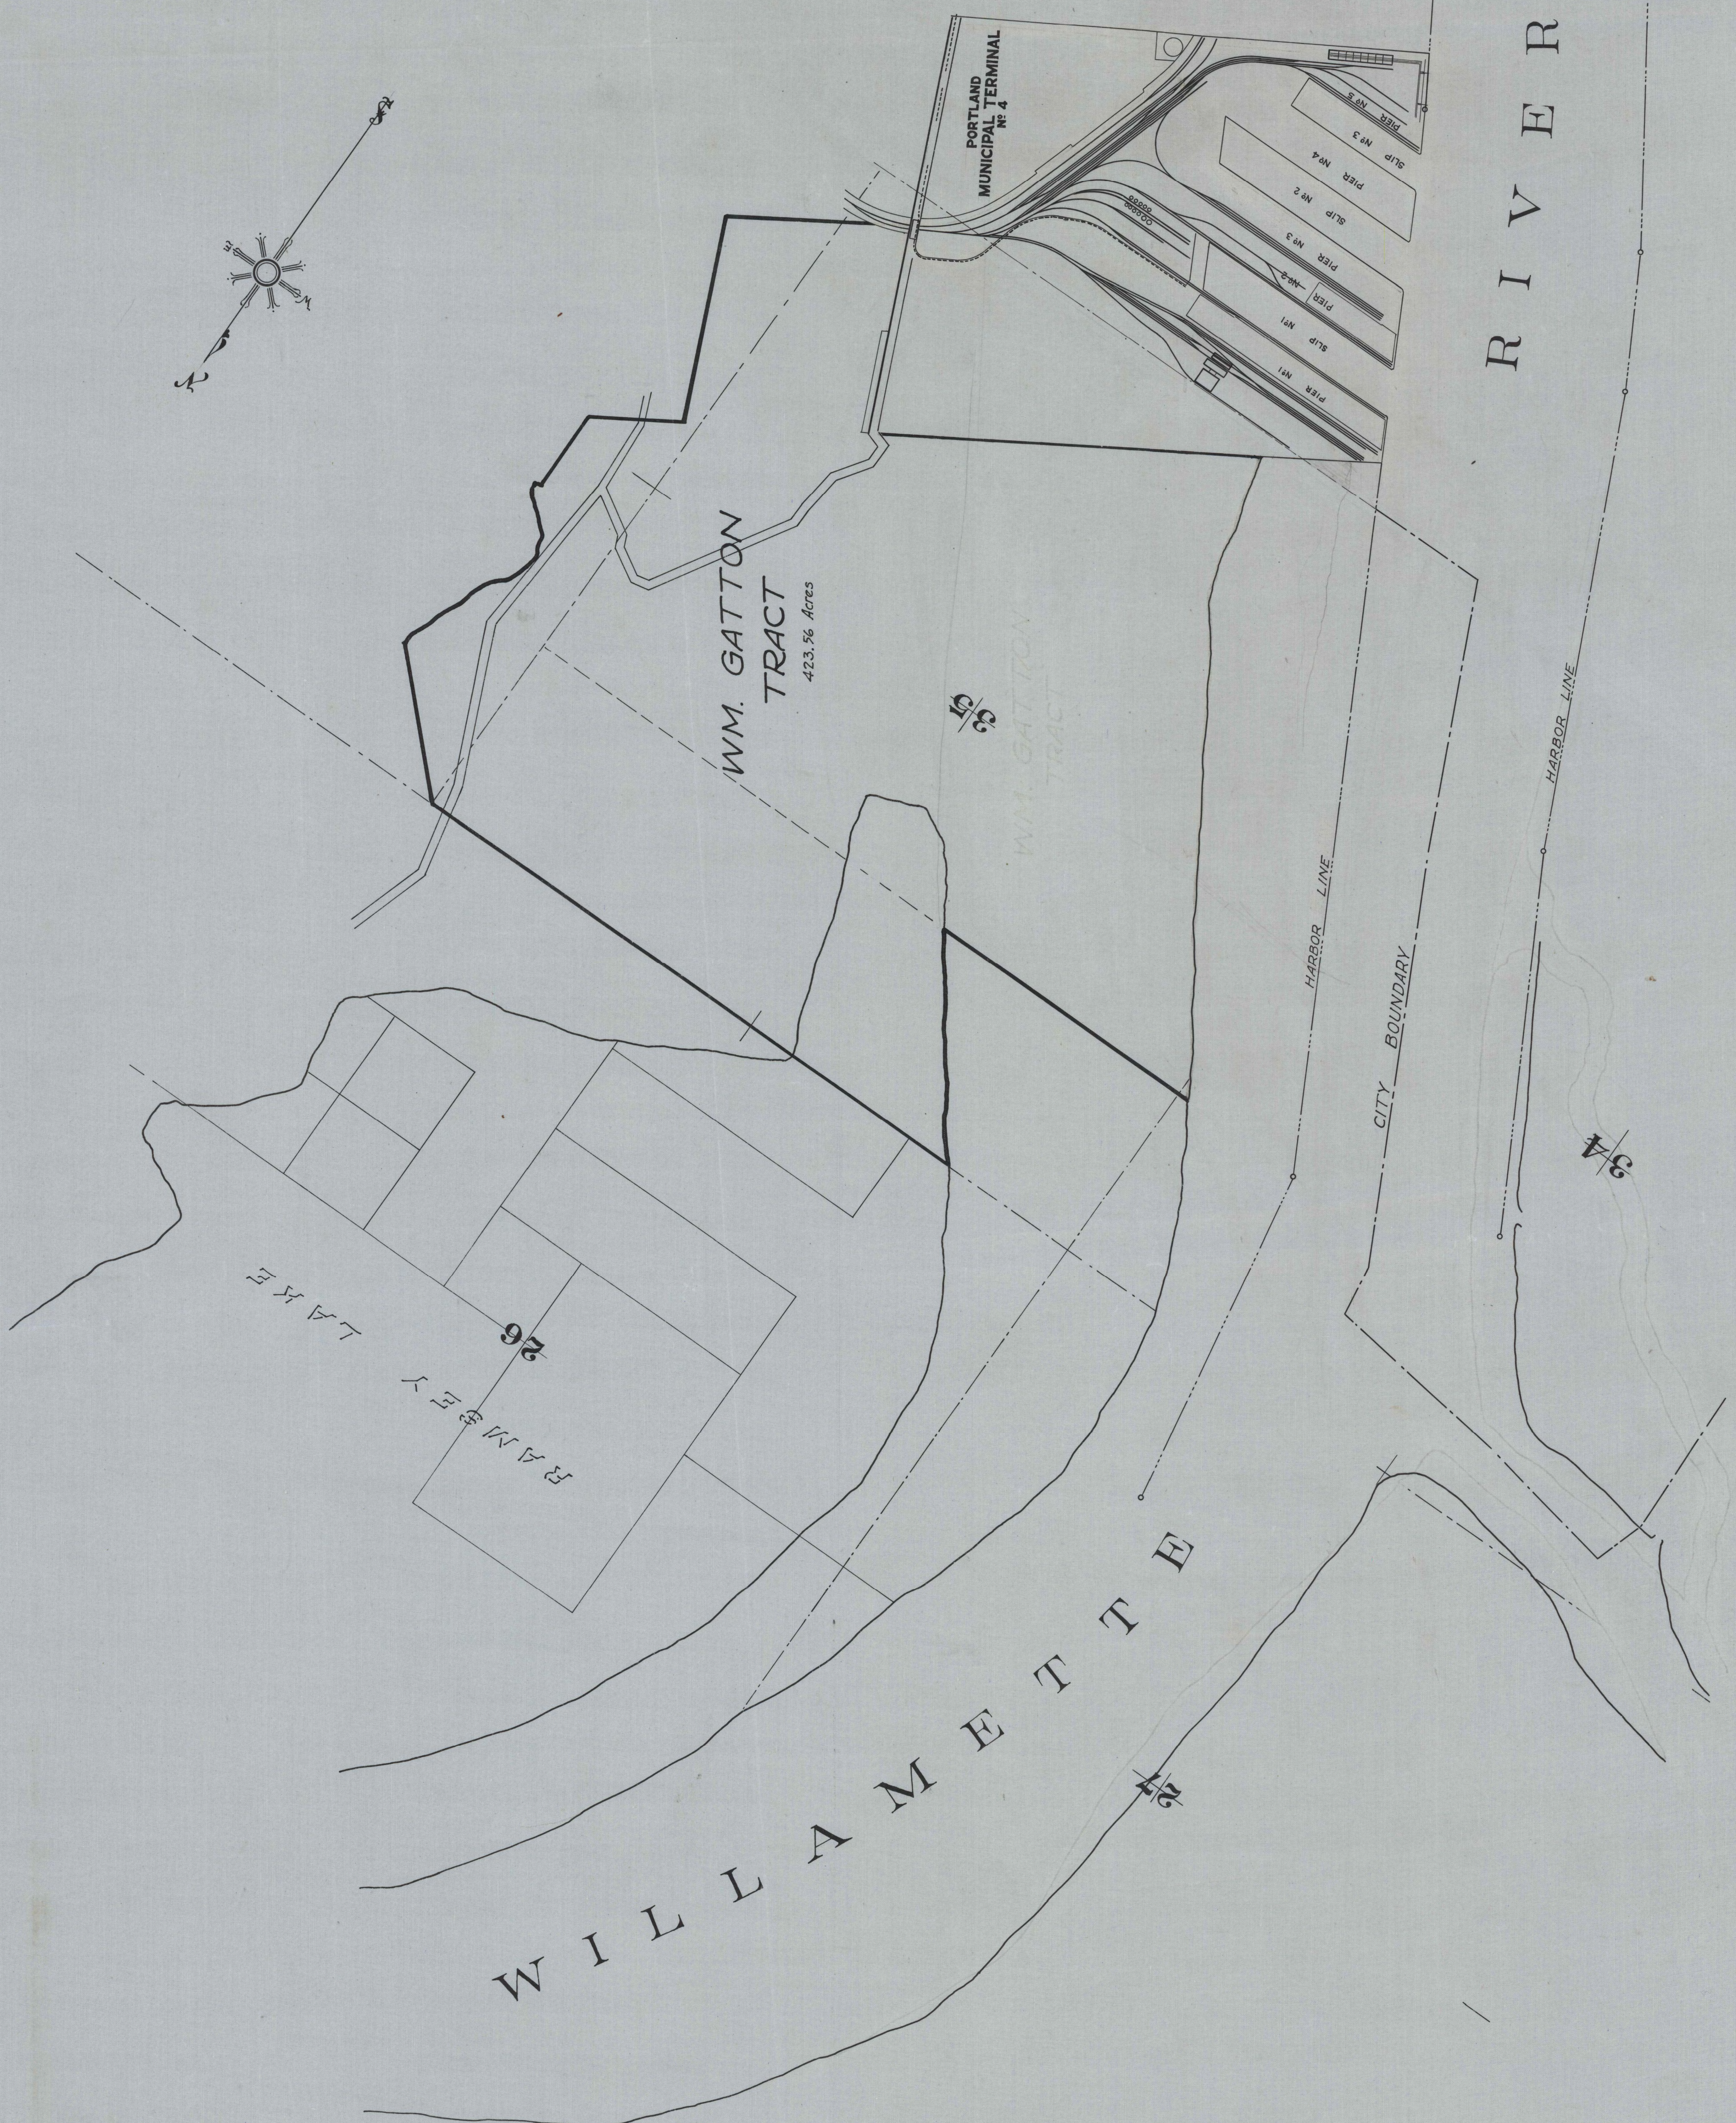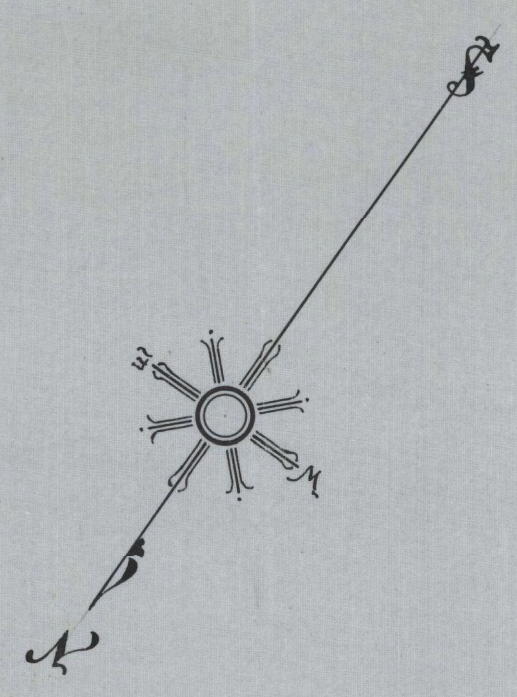

Approved: _____
Chief Engineer.

March 26th 1925
Scale 1" = 200'