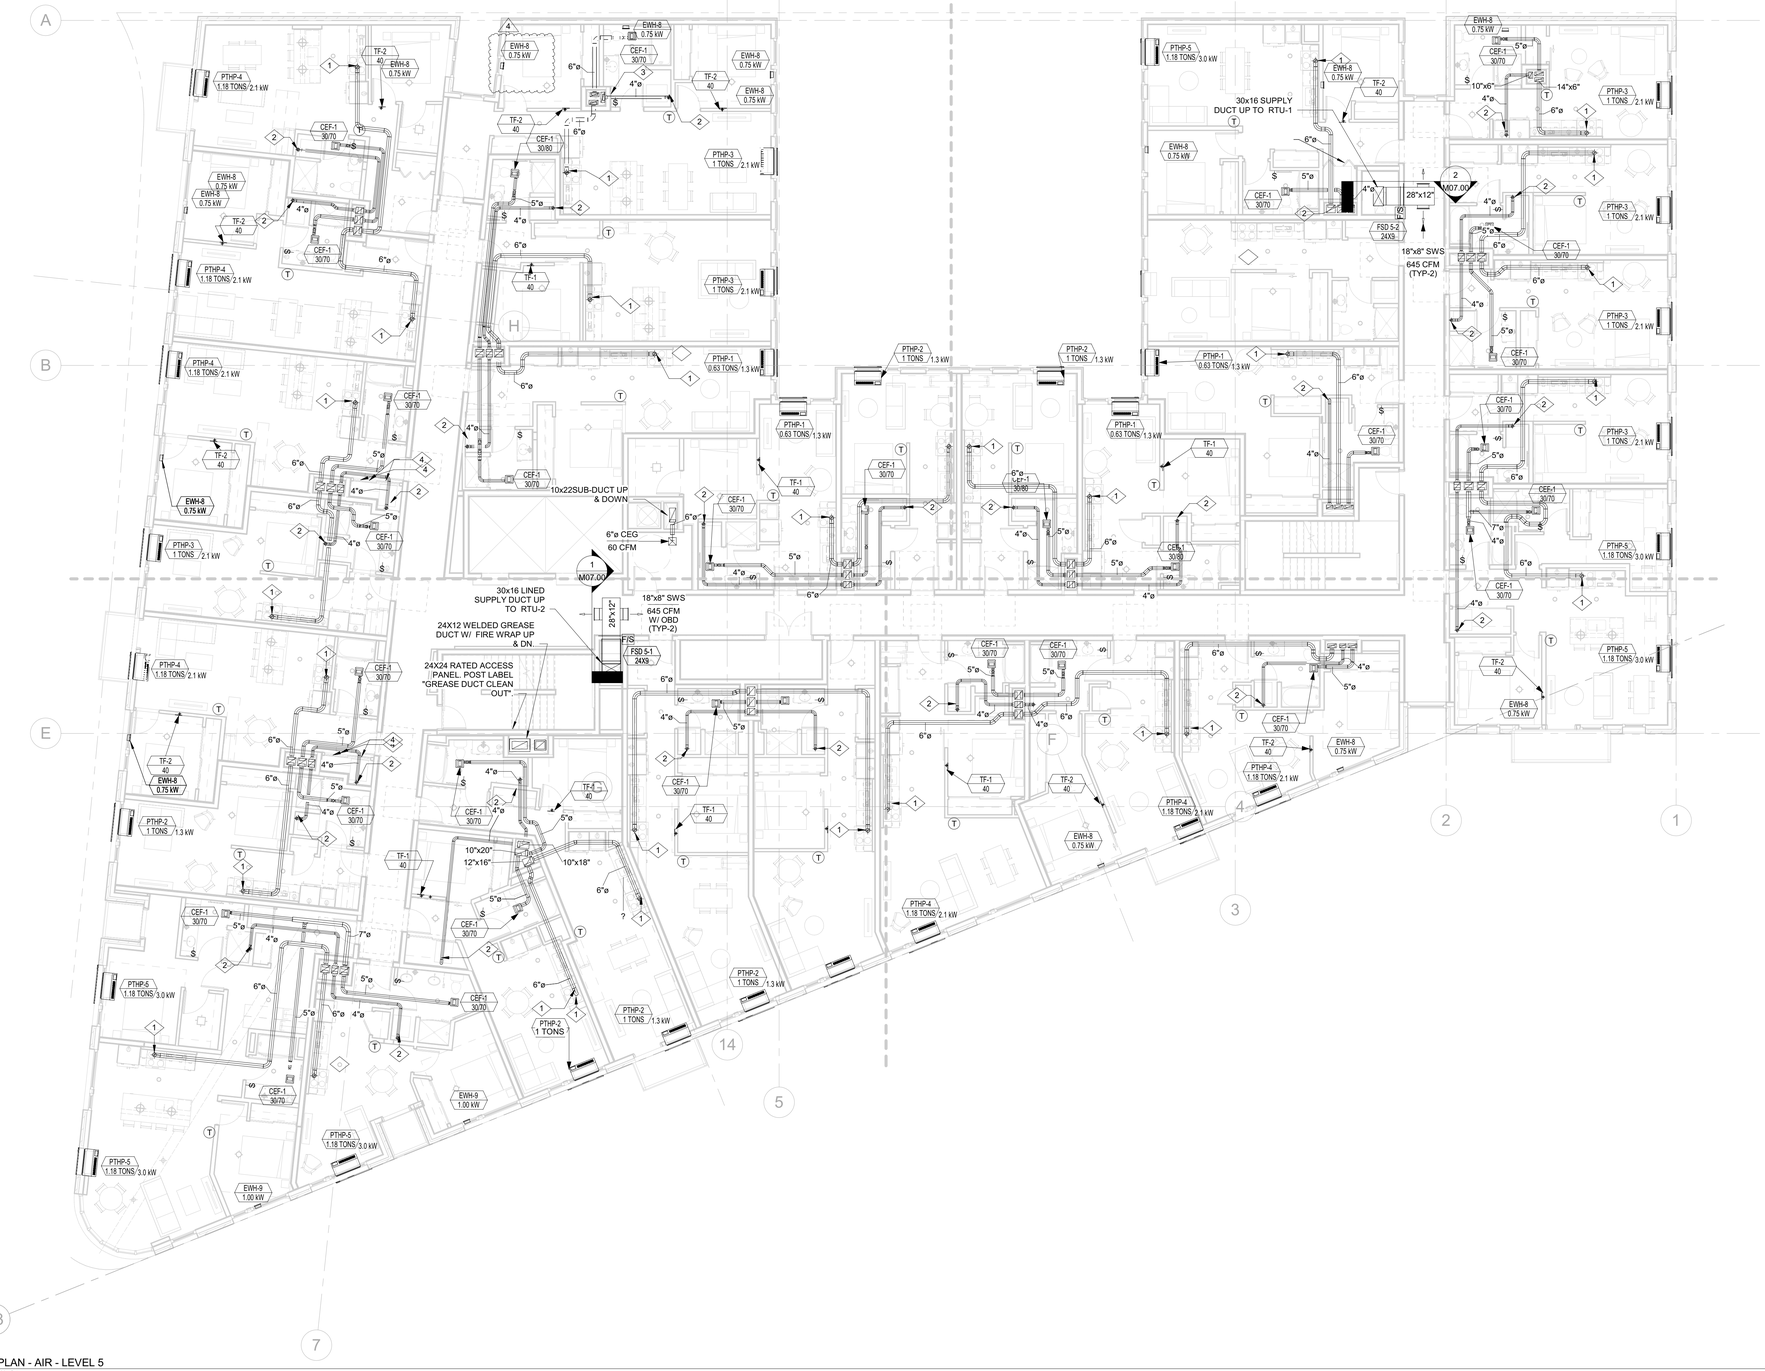

1 HVAC PLAN - AIR - LEVEL 5
M02.05 1/8" = 1'-0"

KEYNOTES	
1	AHI TO CONNECT TO OWNER SUPPLIED, INSTALLED BY OTHERS RANGE HOOD.
2	4" EXHAUST (DRYER VENT) DN TO OWNER PROVIDED DRYER.
3	24 x 18 RATED CEILING ACCESS BENEATH DRYER SUB-DUCT PANEL. LABEL CEILING ACCESS PANEL "FOR DRYER CLEAN-OUT".
4	DOOR LOUVER FOR DRYER EXHAUST MAKE-UP AIR ARE BY OTHERS.

City Of Portland
REVIEWED FOR CODE COMPLIANCE
Date: 02/11/20
Project: 19-106743-REV-01-CO

American Heating, Inc.
PORTLAND, OREGON 97202-4295
TELEPHONE (503) 239-4600 FAX (503) 239-4605

08/23/18
B. SHEA
J. LOVELL
418308

REGISTERED PROFESSIONAL ENGINEER 49035PE OREGON JOSELITO G. AUSTRIA
EXPIRES: 12/31/19

18S
GREYSTAR
1715 SW Salmon St
Portland, OR 97205

REVISIONS

A	PERMIT RESPONSE 1	06/03/2019
B	PERMIT RESPONSE 2	08/09/2019
3	AB-01	09/27/2019
4	AB-02	11/01/2019

CHECKED BY: Checker
ISSUE DATE: 27 SEP 2019
PROJECT NO: 18030002

HVAC PLAN LEVEL 5
M02.05
CONSTRUCTION SET

10/31/2019 3:08:41 PM