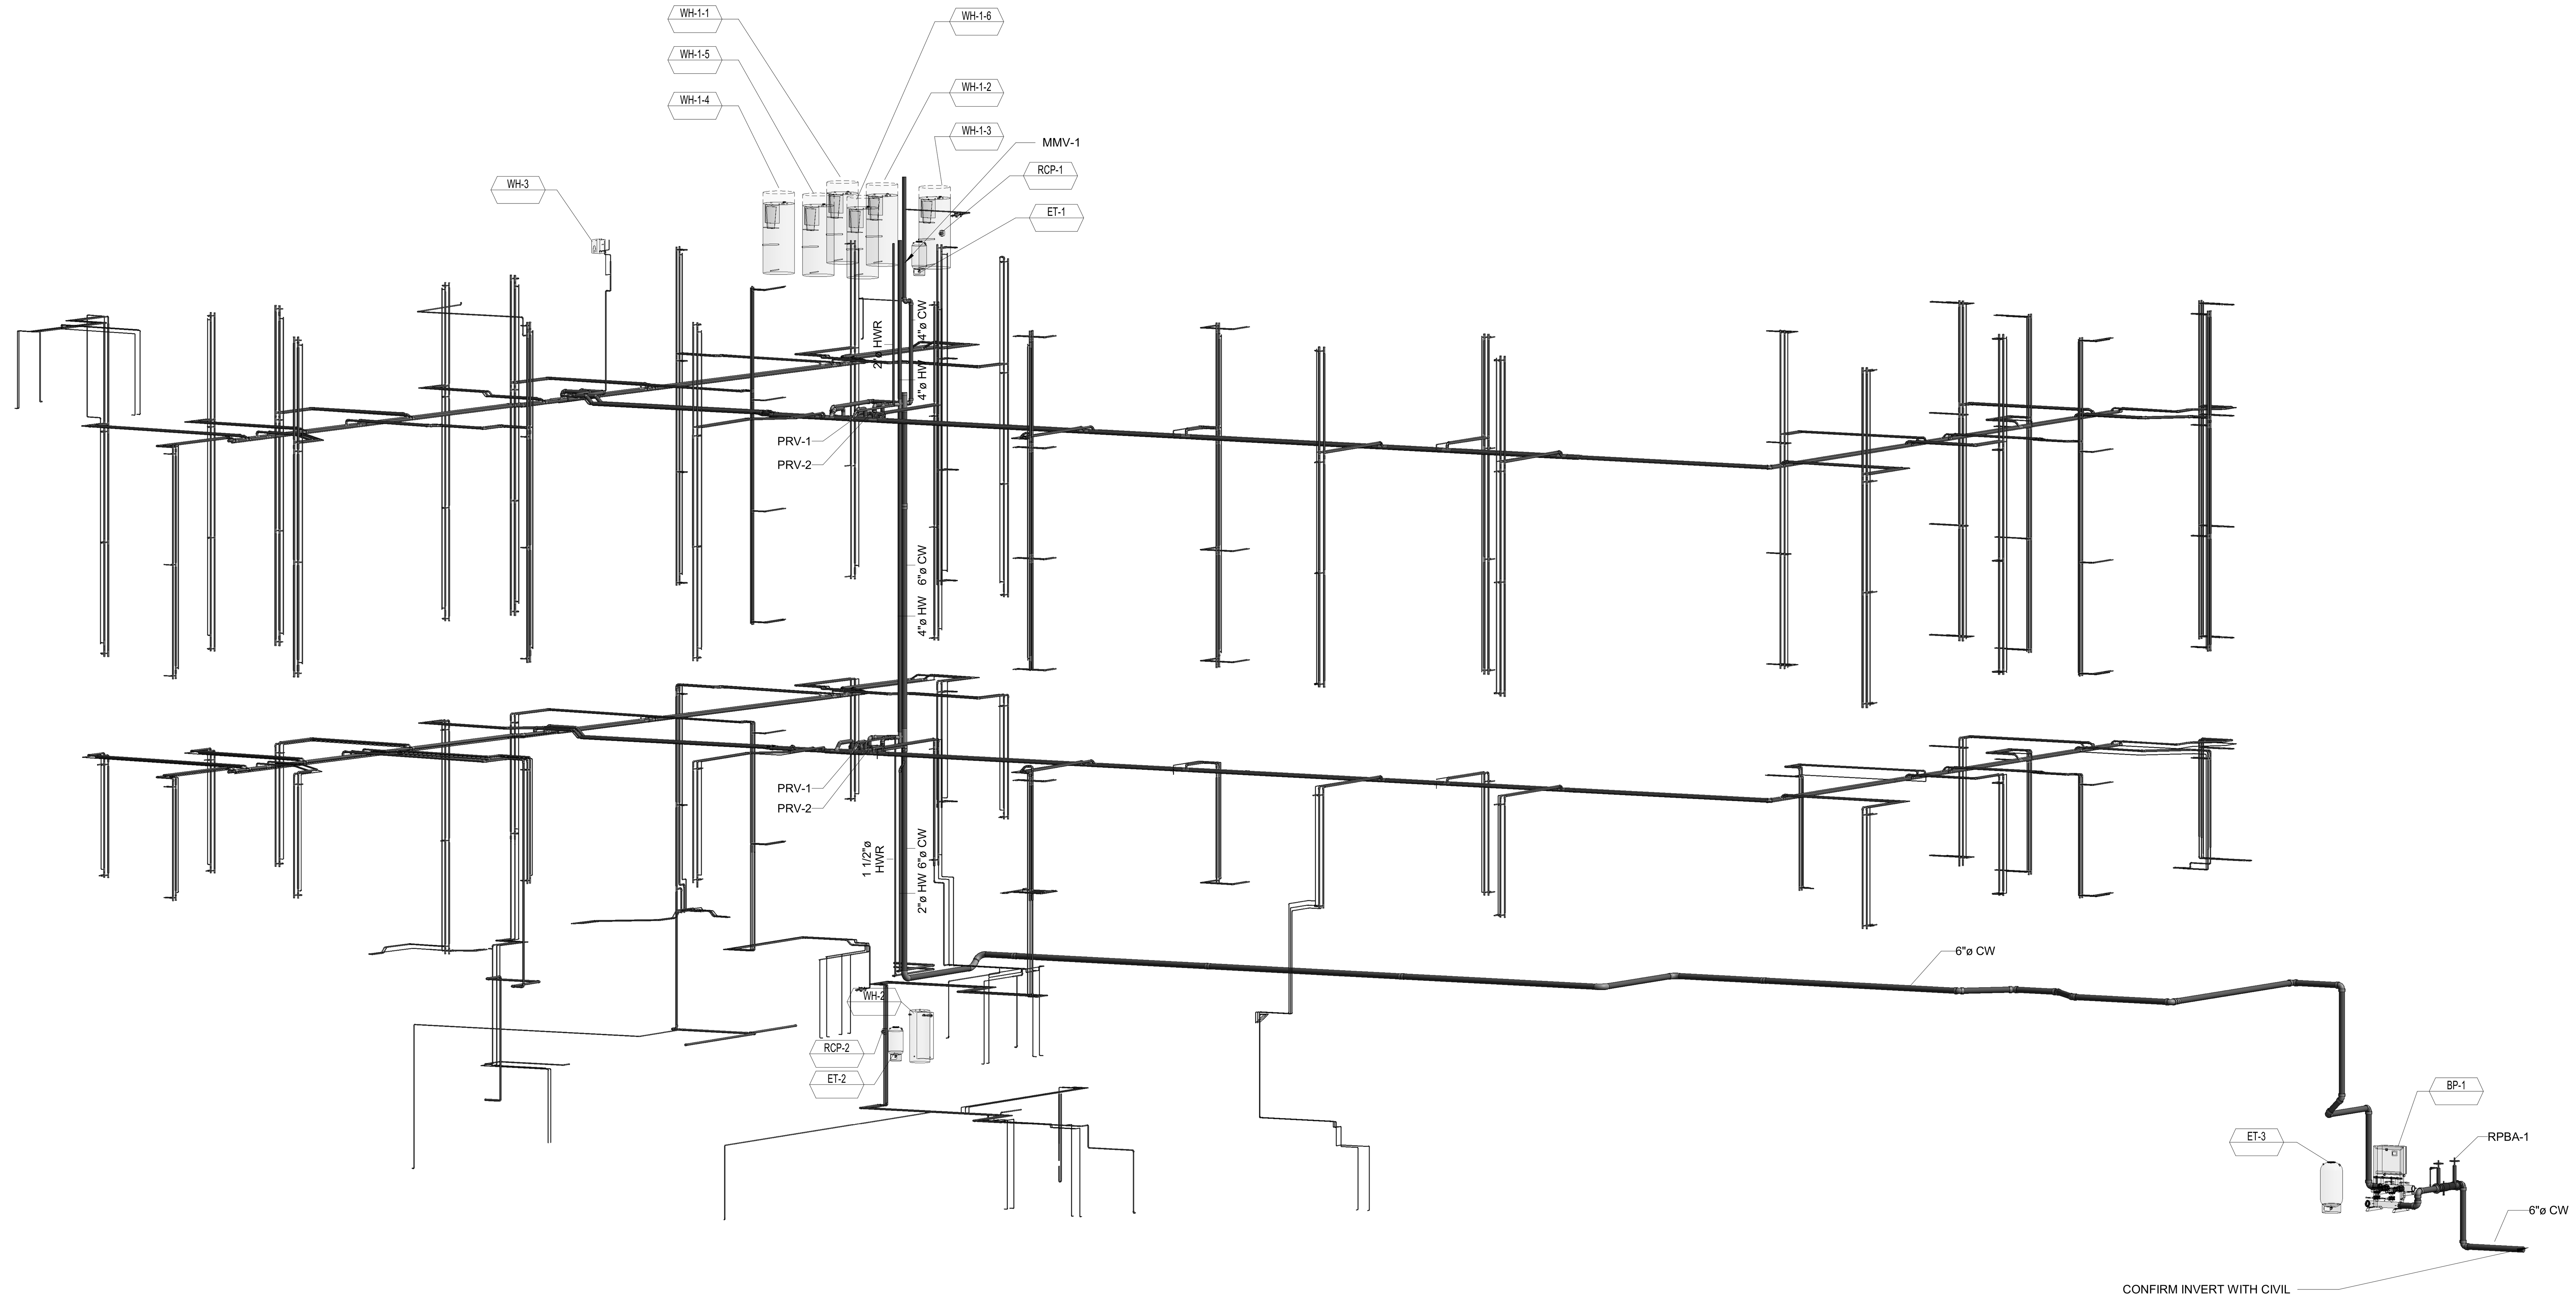

1 P07.07 WATER RISER DIAGRAM

City Of Portland
REVIEWED FOR CODE COMPLIANCE
Date: 02/11/20
Project: 19-106743-REV-01-CO

American Heating, Inc.
5035 SE 24TH AVENUE
PORTLAND, OREGON 97202-4765
TELEPHONE (503) 239-4600 FAX (503) 239-7018

THIS DRAWING IS THE EXCLUSIVE PROPERTY OF AMERICAN HEATING, INC. THE DRAWING OF BLUEPRINTS CONTAINING THIS DESIGN ARE AND SHALL REMAIN THE PROPERTY OF AMERICAN HEATING, INC. THE DELIVERY OF THE ORIGINAL OR COPIES THEREOF DOES NOT CONSTITUTE A PUBLICATION THEREOF. THESE DRAWINGS OR BLUEPRINTS ARE EXHIBITED TO YOU SOLEY FOR THE PURPOSE OF TRANSACTING A SALE BY AMERICAN HEATING, INC. OF THE AIR CONDITIONING SYSTEM INCORPORATING THIS DESIGN. ANY COMMUNICATION OF THIS DESIGN WITHOUT THE CONSENT OF AMERICAN HEATING INC. CONSTITUTES A VIOLATION OF THE LAWS OF THIS STATE.

JOB START DATE: 08/23/18
CONTACT: B. SHEA
DRAFTER: J. LOVELL
NO. 418309

REGISTERED PROFESSIONAL ENGINEER
80947PE
DIGITALLY SIGNED
OREGON
MAY 23, 2013
JARED SCOTT FRAZIER
RENEWS: 12-31-2019
NOT FOR CONSTRUCTION UNLESS SIGNED

18S
GREYSTAR
1715 SW Salmon St
Portland, OR 97205

REVISIONS

A	PERMIT RESPONSE 1	06/03/2019
3	AB-01	09/27/2019

CHECKED BY: Checker
ISSUE DATE: 27 SEP 2019
PROJECT NO: 1803002

PLUMBING WATER RISER DIAGRAM

P07.07

CONSTRUCTION SET

10/31/2019 1:57:41 PM