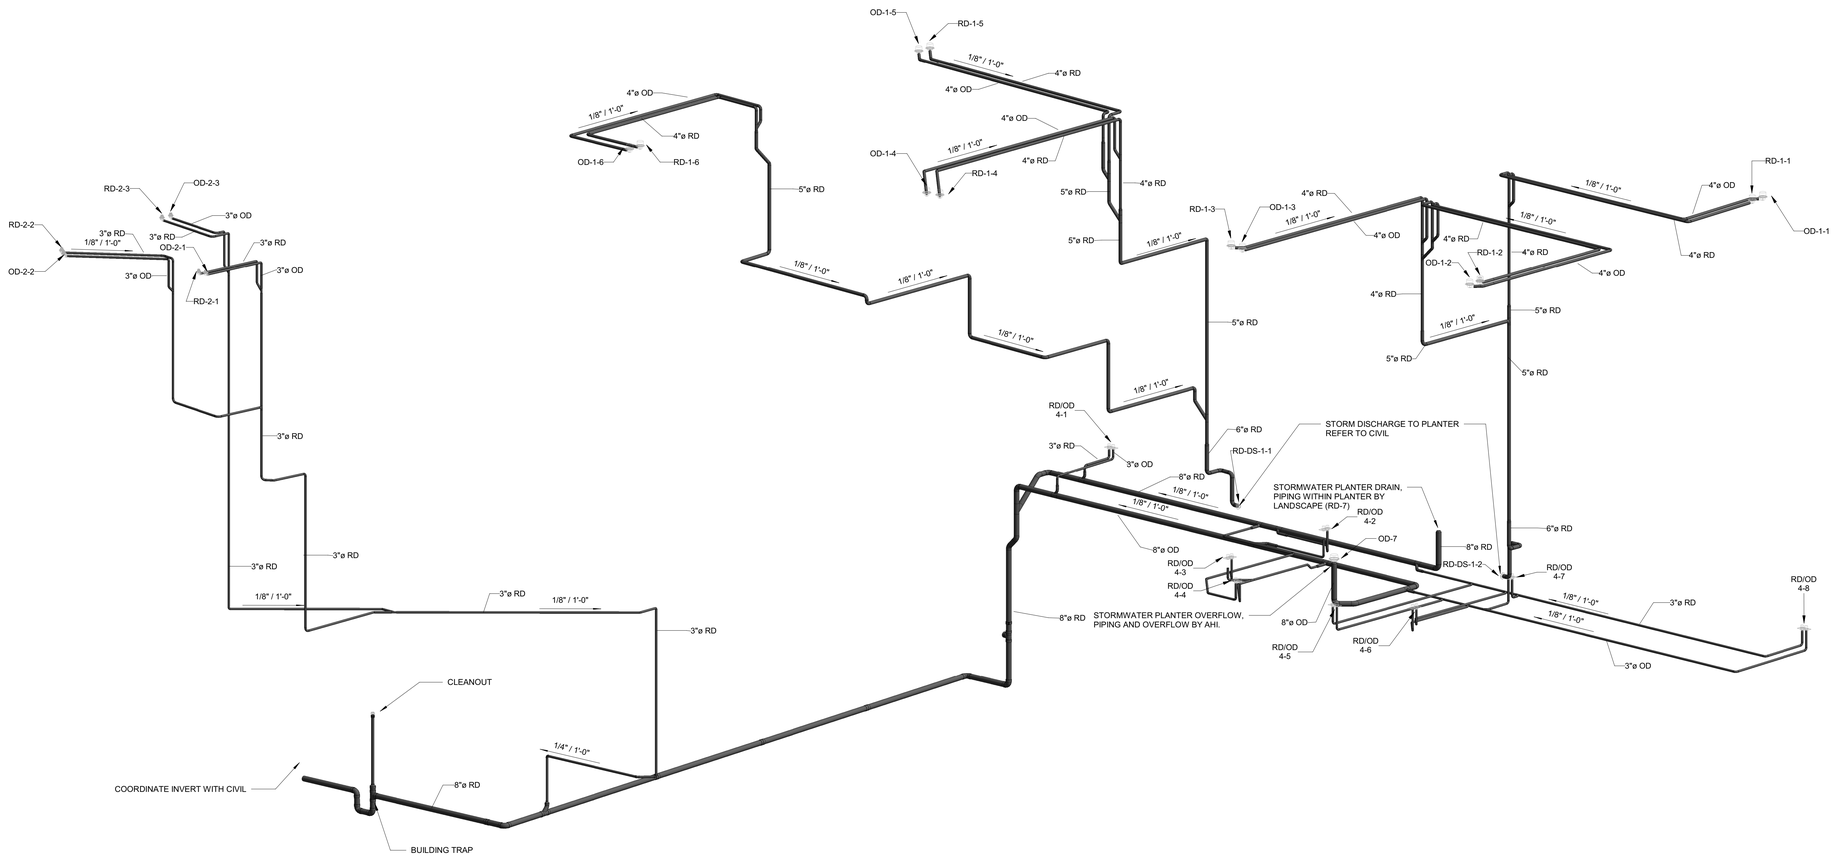


1 P07.06 STORM RISER DIAGRAM

City Of Portland

REVIEWED FOR CODE COMPLIANCE

Date: 02/11/20

Project: 19-106743-REV-01-CO


American Heating, Inc.
2000 N.E. 42ND AVENUE
PORTLAND, OREGON 97213-4765
TELEPHONE (503) 238-4600 FAX (503) 238-4601


08/23/18
B. SHEA
J. LOVELL
418309


THIS DRAWING IS THE PROPERTY OF AMERICAN HEATING, INC. AND MUST BE RETURNED ON REQUEST. IT IS TO BE USED FOR THE PROJECT SPECIFIED AND NOT TO BE REPRODUCED OR COPIED IN WHOLE OR IN PART WITHOUT WRITTEN PERMISSION OF AMERICAN HEATING, INC. THE INFORMATION ON THIS DRAWING IS TO REMAIN THE EXCLUSIVE PROPERTY OF AMERICAN HEATING, INC. UNTIL PAID IN FULL.


REGISTERED PROFESSIONAL ENGINEER
80947PE
OREGON
J. J. LOVELL
EXPIRES 12-31-19
DIGITALLY SIGNED
RENEWS: 12-31-2019
NOT VALID UNLESS DIGITAL SEALED

**18S**

GREYSTAR
1715 SW Salmon St
Portland, OR 97205

REVISIONS

| | | |
|---|---|---|
| A | PERMIT RESPONSE 1 | 06/03/2019 |
| 3 | AB-01 | 09/27/2019 |

CHECKED BY: Checker
ISSUE DATE: 27 SEP 2019
PROJECT NO: 1803002

CONSTRUCTION SET

# PLUMBING STORM RISER DIAGRAM

# P07.06

10/31/2019 1:57:02 PM