22-199131-DFS-01-RS

City of Portland
Reviewed for code compliance
Date: 04/16/24
Project #: 22-199131-DFS-01-RS

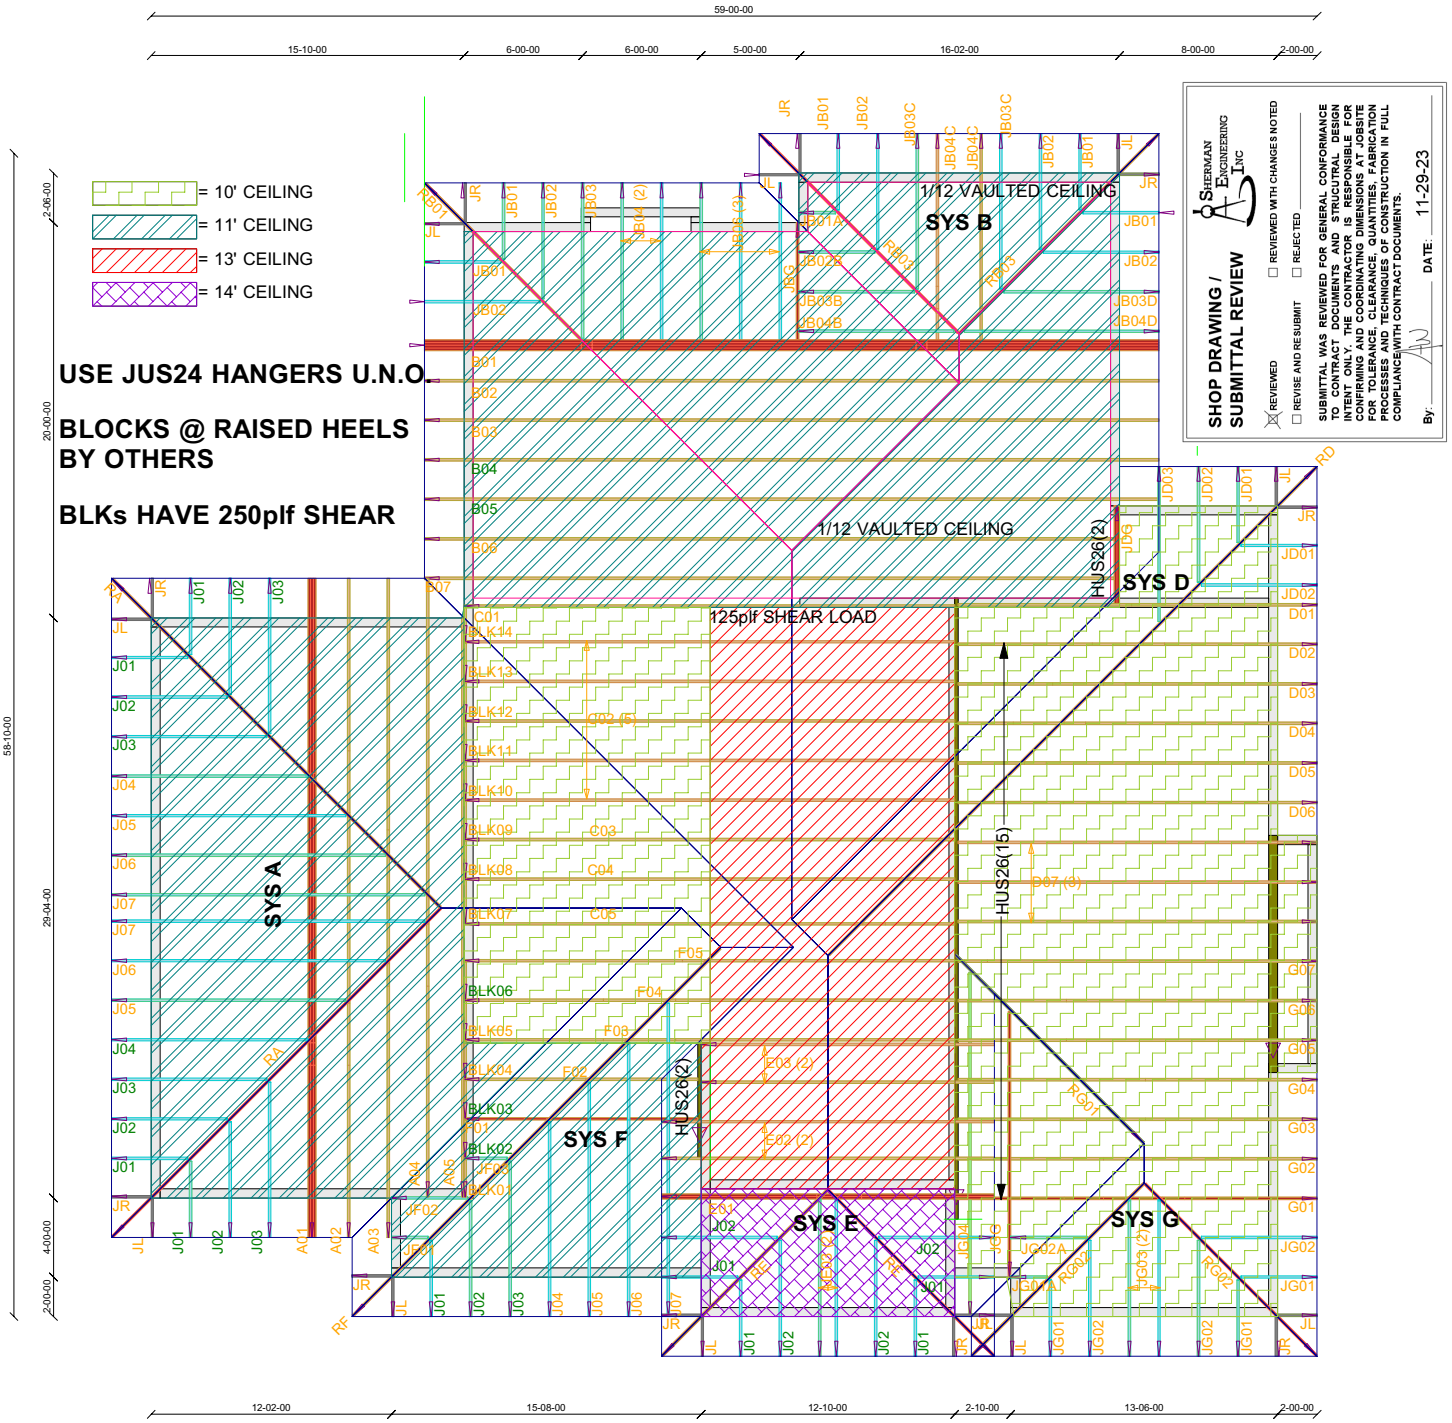

SHEERMAN ENGINEERING INC

SHOP DRAWING / SUBMITTAL REVIEW

☒ REVIEWED ☐ REVIEWED WITH CHANGES NOTED
☐ REVISE AND RESUBMIT ☐ REJECTED

SUBMITTAL WAS REVIEWED FOR GENERAL CONFORMANCE TO CONTRACT DOCUMENTS AND STRUCTURAL DESIGN INTENT ONLY. THE CONTRACTOR IS RESPONSIBLE FOR CONFIRMING AND COORDINATING DIMENSIONS AT JOBSITE FOR TOLERANCE, CLEARANCE, QUANTITIES, FABRICATION PROCESSES AND TECHNIQUES OF CONSTRUCTION IN FULL COMPLIANCE WITH CONTRACT DOCUMENTS.

By: _____ DATE: 11-29-23

TOTAL TRUSSES: 181 SF ROOF AREA: 3306.64

TRUS-WAY
WWW.TRUSWAY.COM

(360)750-1470 Vancouver
(503)285-2615 Portland
(360)750-1493 Fax
1-877-TRUSWAY Toll Free
3901 NE 68th Street
Vancouver, WA 98661

CUSTOMER:	PARR CASH
JOB NAME:	View Ridge Homes
PLAN:	Kilyukh Residence
JOB NUMBER:	23014433
SALESMAN	Zach Woltersdorf

SUBMITTED
11/30/2023

PITCH:	3/12
OVERHANGS:	2' - 0"
LOADING:	25-10-10
WIND SPEED:	140
BUILDING EXP:	B