City of Portland
Reviewed for code compliance
Date: 12/22/23
Project #: 22-150746-DFS-01-RS

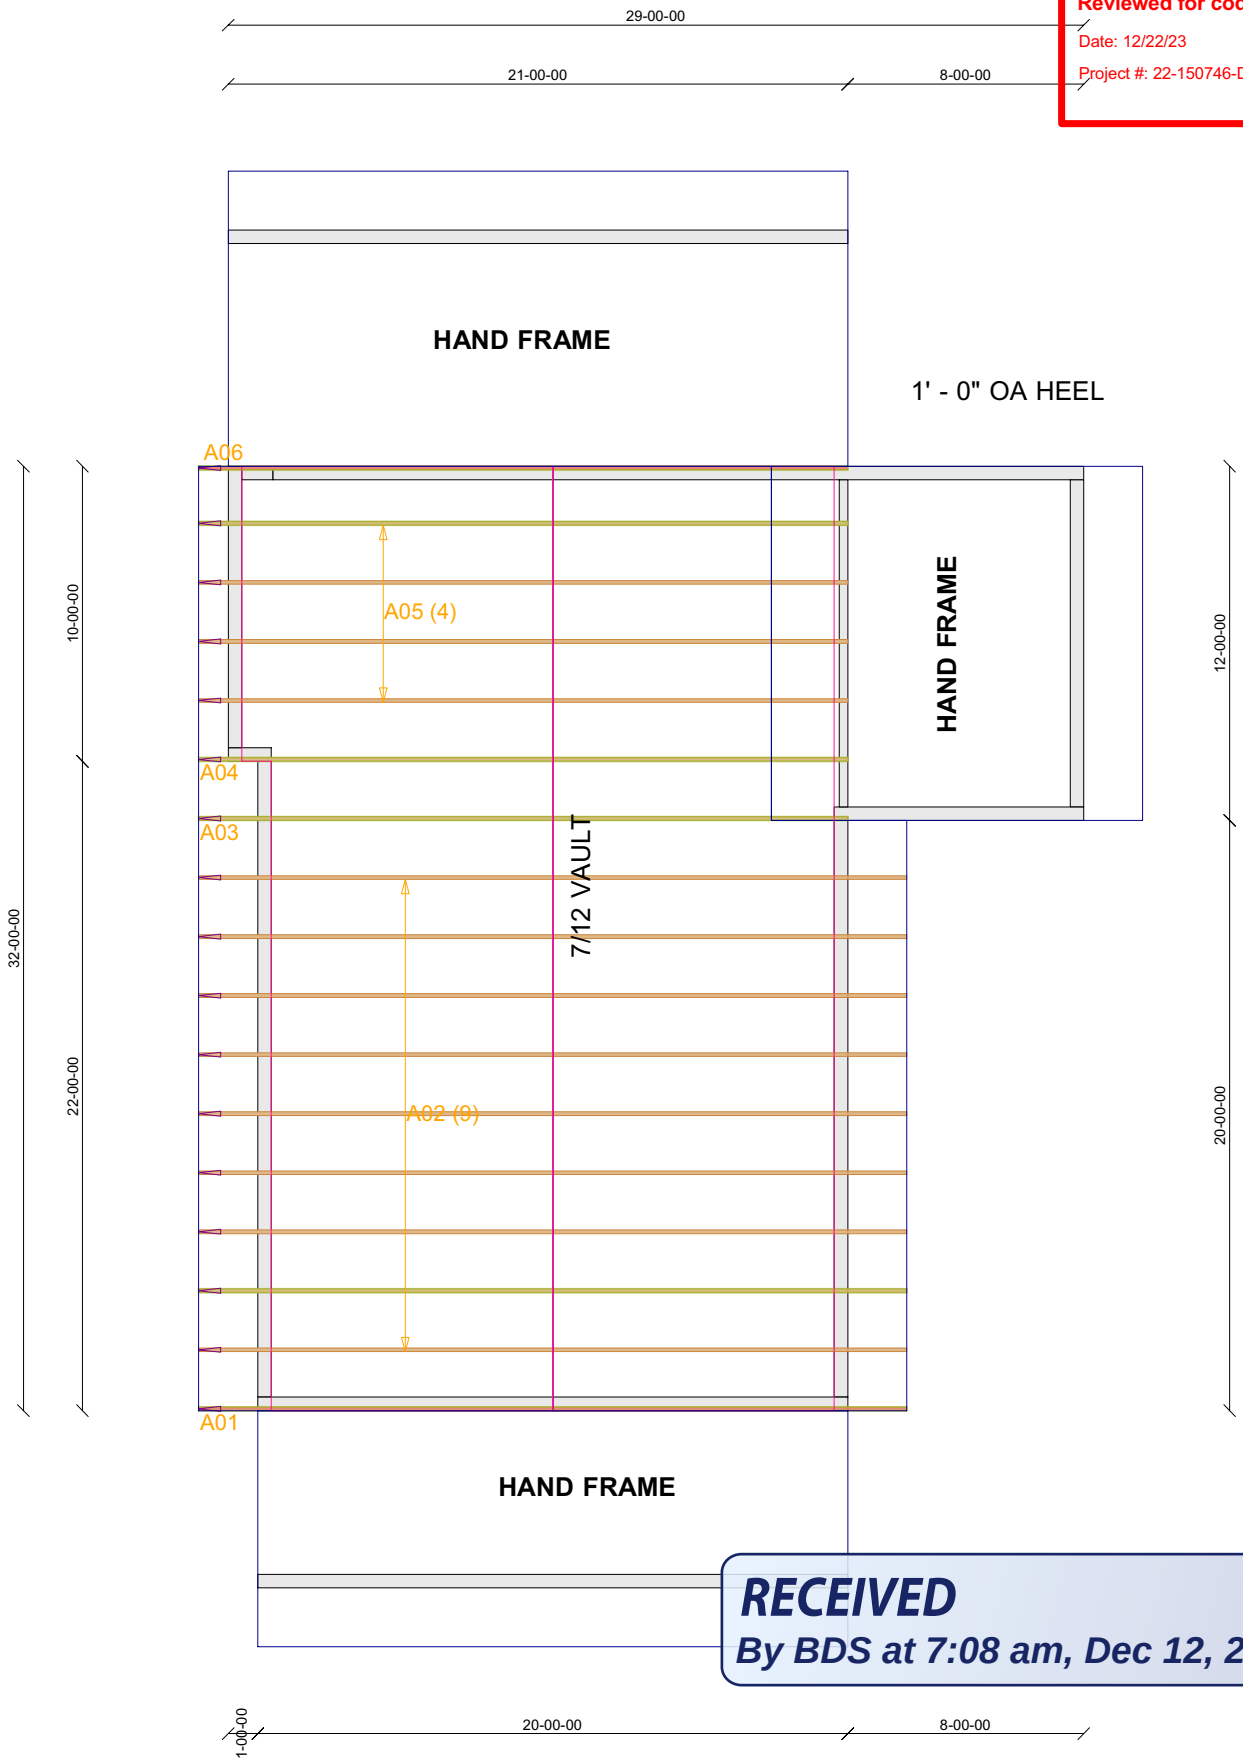

RECEIVED
By BDS at 7:08 am, Dec 12, 2023

TOTAL TRUSSES: 140 SF ROOF AREA: 1465.13

TRUS-WAY
WWW.TRUSWAY.COM
(360)750-1470 Vancouver
(503)285-2615 Portland
(360)750-1493 Fax
1-877-TRUSWAY Toll Free
3901 NE 68th Street
Vancouver, WA 98661

CUSTOMER:	PARR CASH	PITCH:	10/12
JOB NAME:	JOE Ward	OVERHANGS:	2' - 0"
PLAN:	Ward ADU	LOADING:	25-7-10
JOB NUMBER:	23003712	WIND SPEED:	140
SALESMAN	NATHAN VANATTA	BUILDING EXP:	B