City of Portland
Reviewed for code compliance
Date: 12/23/23
Project #: 22-150146-DFS-01-RS

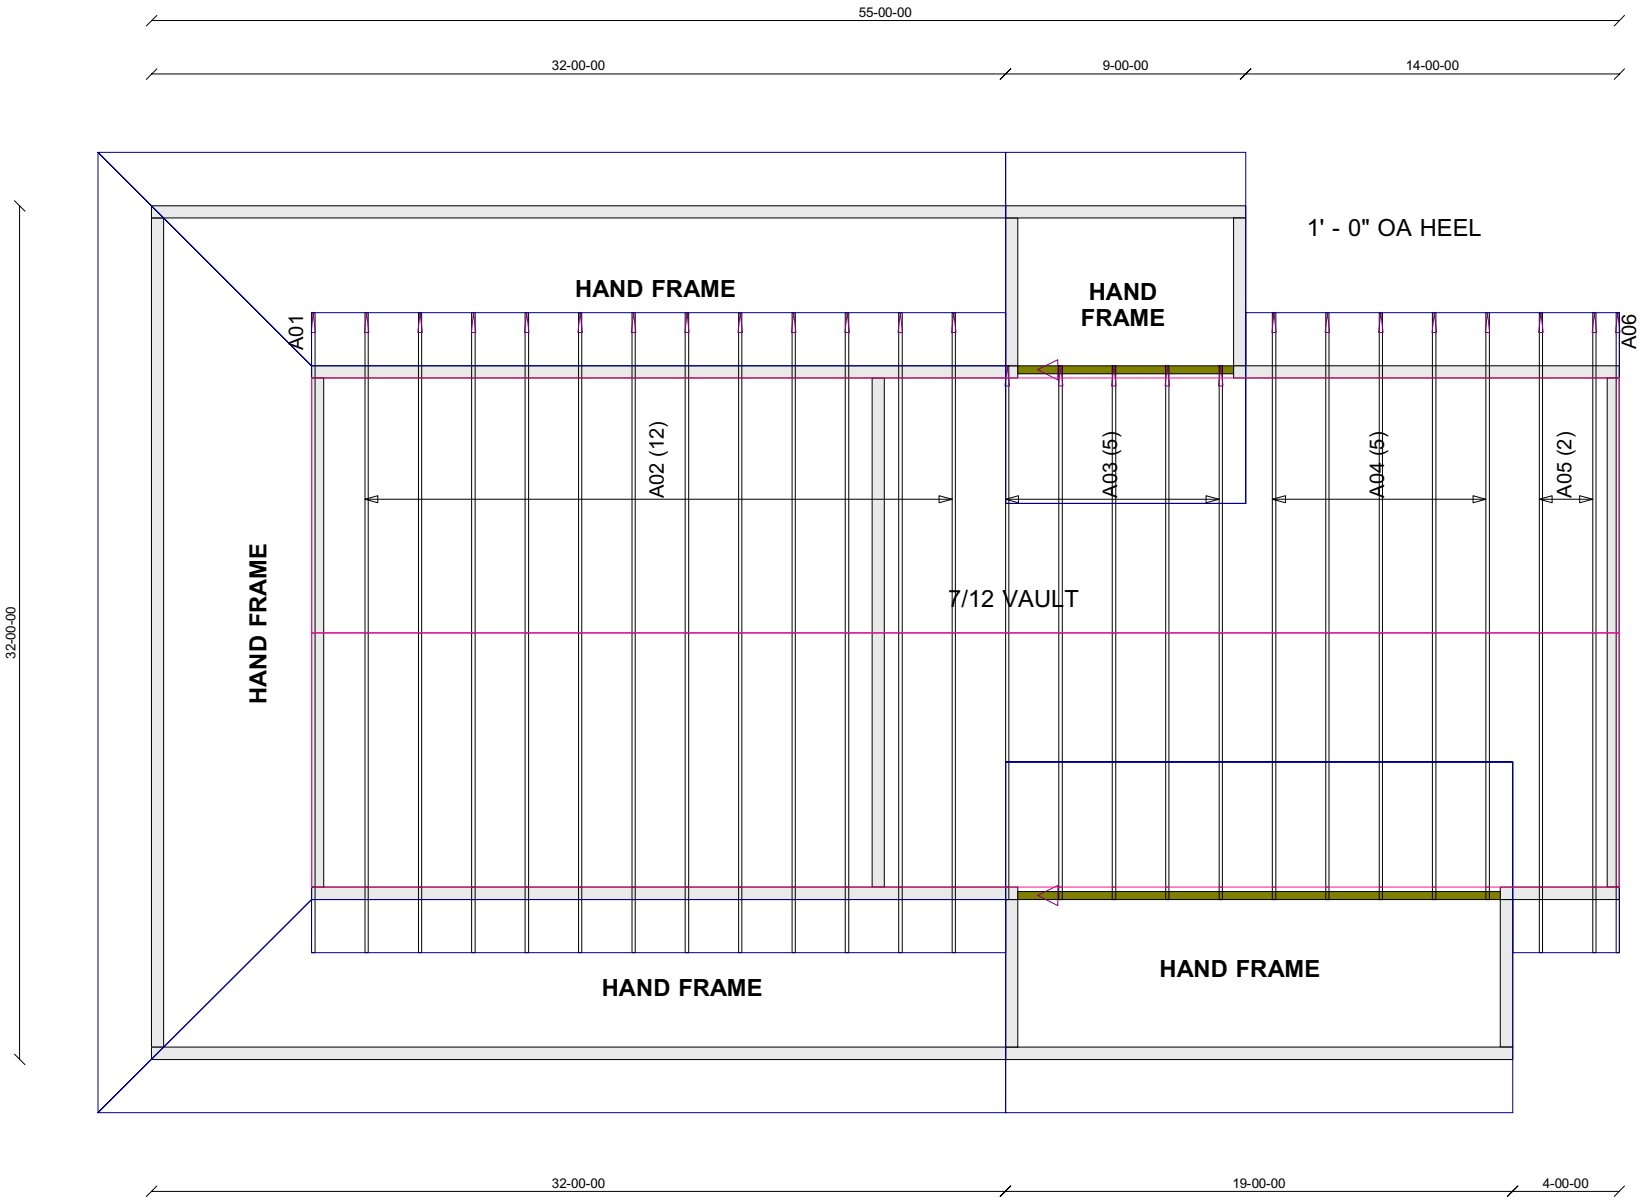

SF ROOF AREA:	2394
TOTAL TRUSSES:	140
PITCH:	10/2
OVERHANGS:	2' - 0"
LOADING:	25-7-10
WIND SPEED:	110
BUILDING EXP:	B
CUSTOMER:	PARR CASH
JOB NAME:	Joe Ward
PLAN:	Ward Home
JOB NUMBER:	23003711
SALESMAN	NATHAN VANATTA

(360)750-1470 Vancouver
(503)285-2615 Portland
(360)750-1493 Fax
1-877-TRUSWAY Toll Free
3901 NE 68th Street
Vancouver, WA 98661
TRUS-WAY
WWW.TRUSWAY.COM

RECEIVED
By BDS at 7:08 am, Dec 12, 2023