Docusign Envelope ID: 6090E8EF-0244-4095-B646-989240C244EB

Exhibit D

SEC. 34, T. 1 N, R. 1 E, W.M.

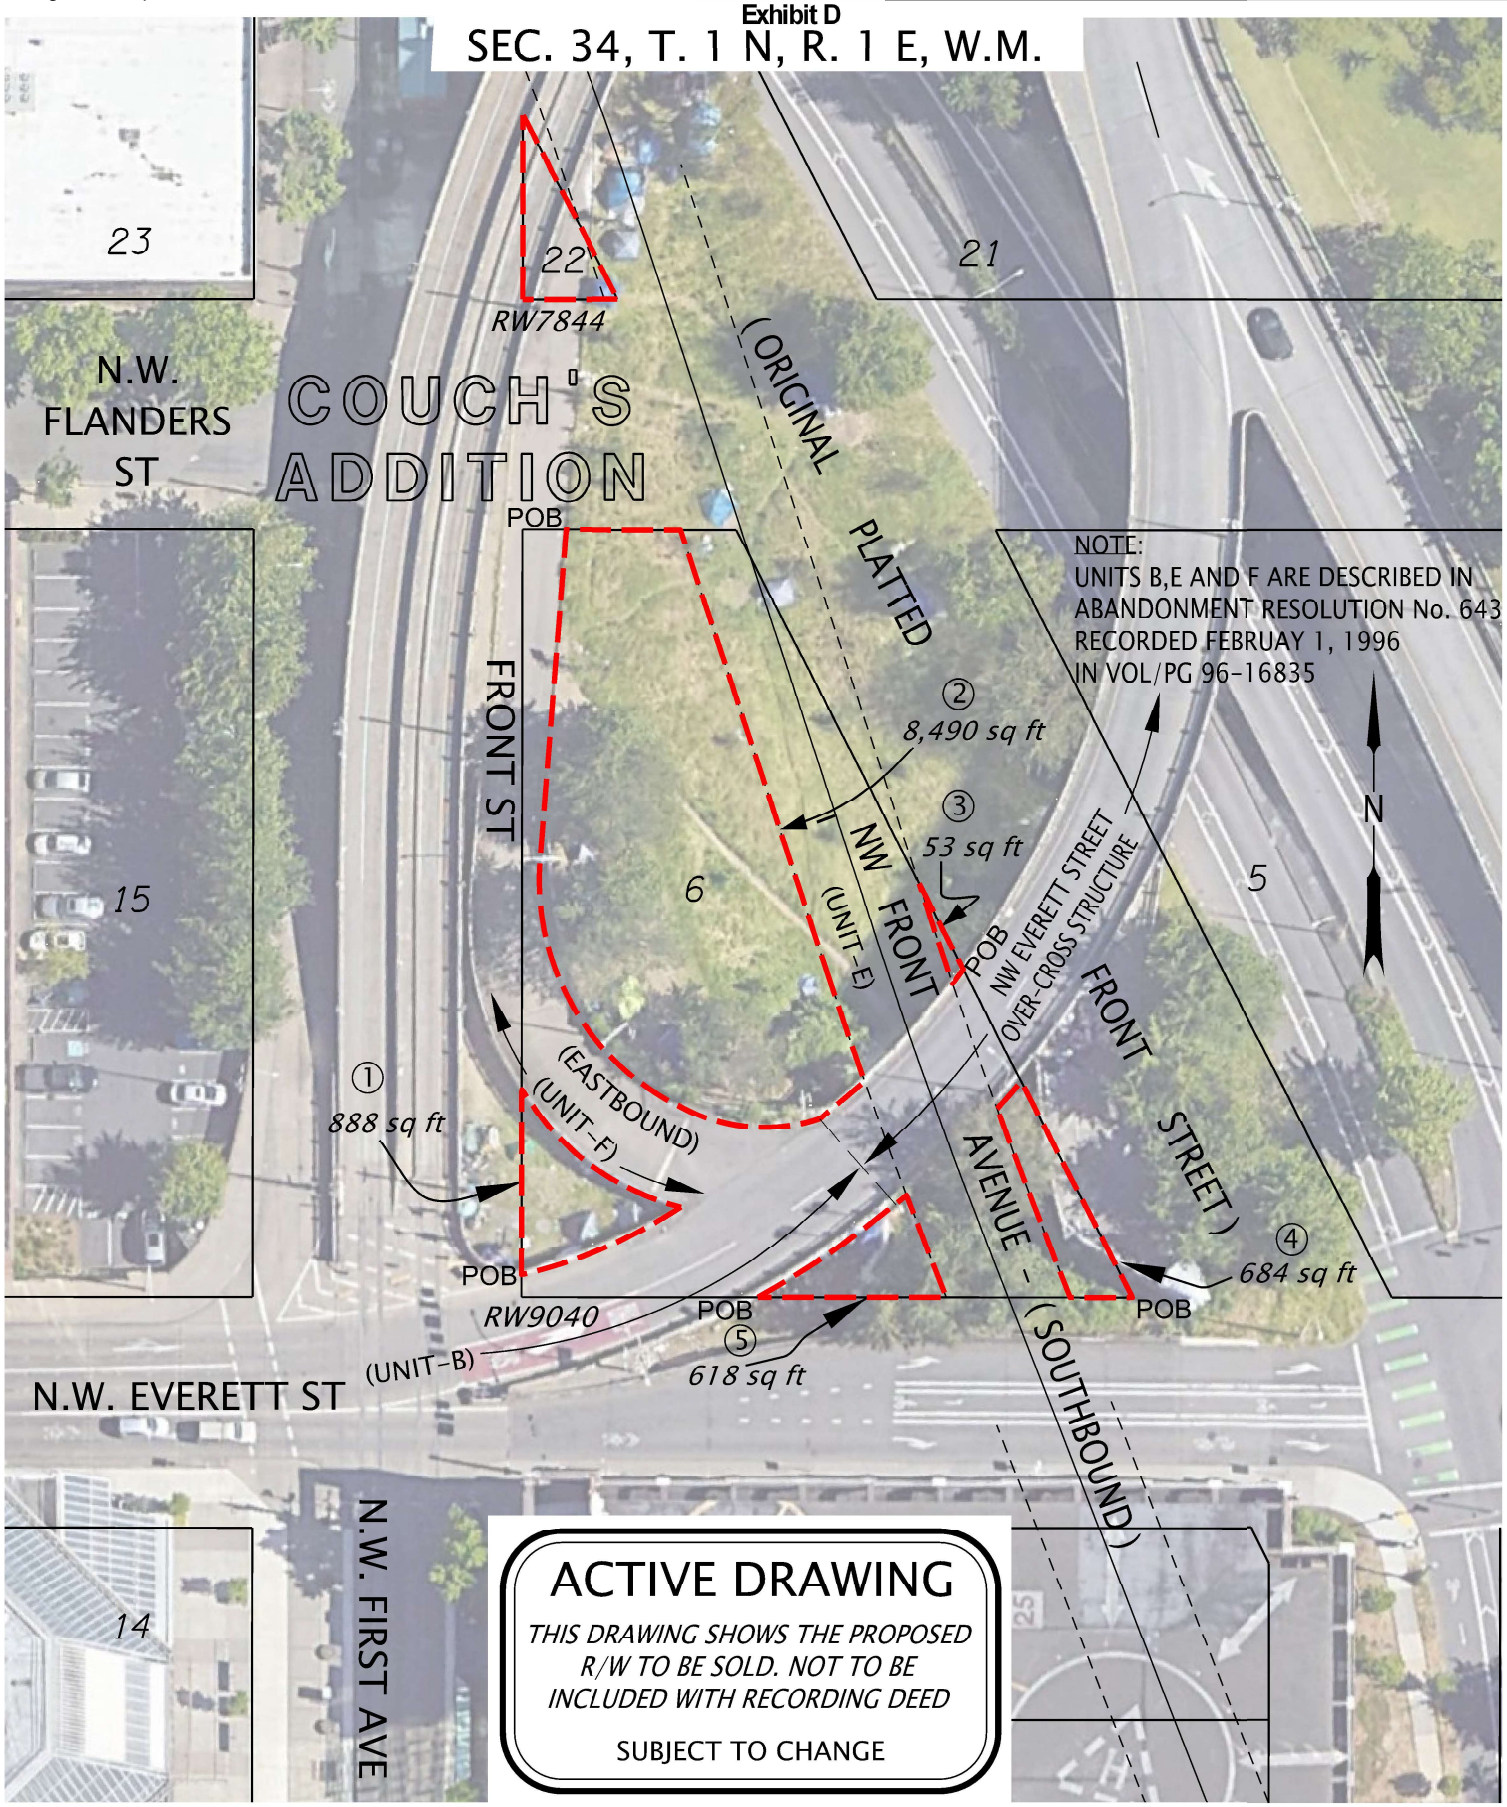

ACTIVE DRAWING

THIS DRAWING SHOWS THE PROPOSED R/W TO BE SOLD. NOT TO BE INCLUDED WITH RECORDING DEED

SUBJECT TO CHANGE

OREGON DEPARTMENT OF TRANSPORTATION

RIGHT OF WAY ENGINEERING

SKETCH MAP

SECTION	*FRONT ST – CITY OF PORTLAND*		
HIGHWAY	*PACIFIC HIGHWAY WEST*	SCALE	*1" = 100'*
COUNTY	*MULTNOMAH*	FILE	*PM226A-052*
DATE	*NOVEMBER, 2024*	*SEE DRAWING 1A-08-30*	