


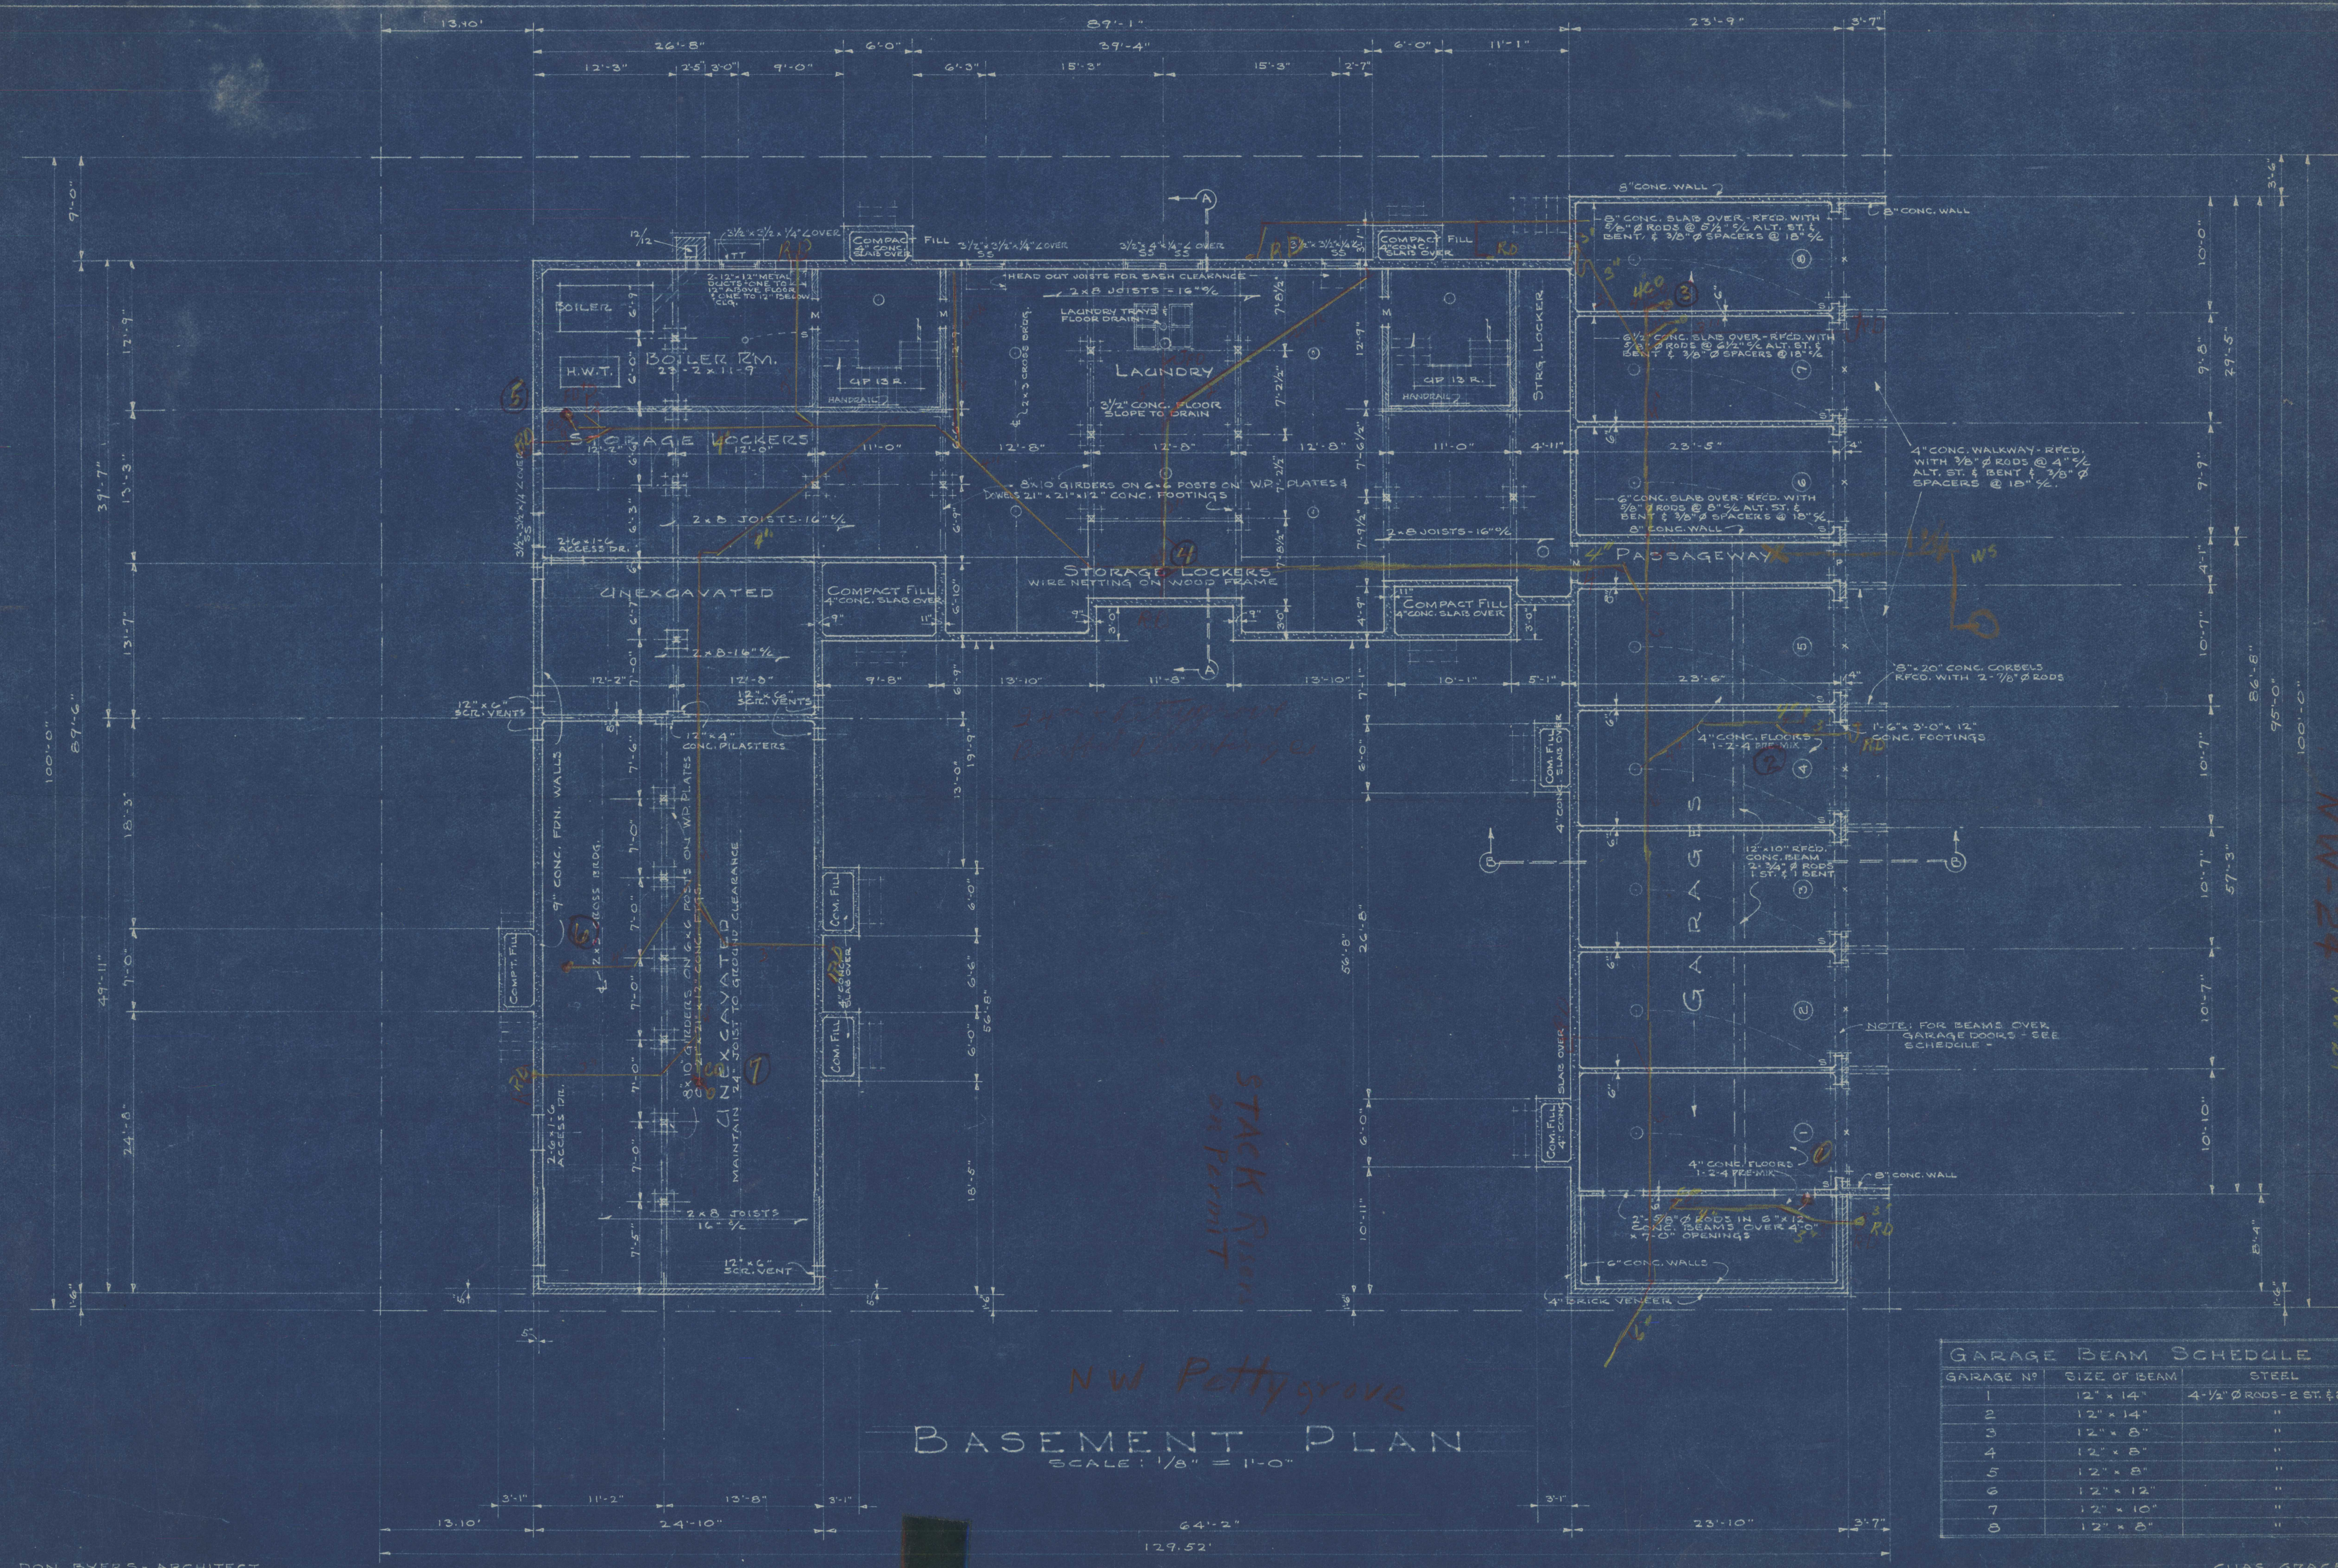

NW Pettygrove
BASEMENT PLAN
 SCALE: 1/8" = 1'-0"

FILE PLAN 144

2380-N-W-PETTYGROVE
NOTTINGHAM CT.

BURRITT

NOTTINGHAM CT.
2380 NW Pettygrove Rd